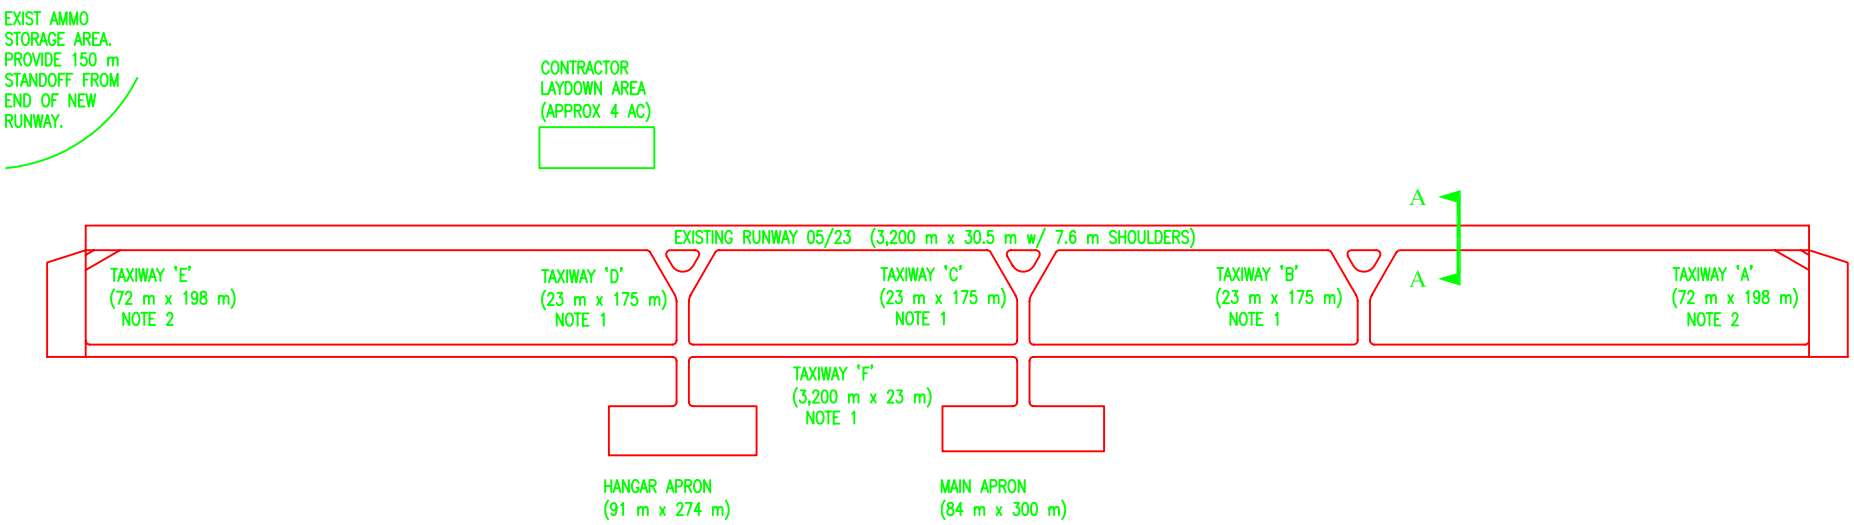

NOTES:

1. RECONSTRUCT/OVERLAY PAVEMENT ON EXISTING TAXIWAYS B, C, D & F USING ACC PAVEMENT. (OPTIONAL BID)
2. REPAIR PAVEMENT ON EXISTING TAXIWAYS A & E USING PCC PAVEMENT. (OPTIONAL BID)

# EXISTING SITE PLAN

SCALE 1"=244M

| PROJECT TITLE | SHEET CONTENTS | DWG NO. | | NAME | DATE |
|---|---|---|---|---|---|
| RENOVATION AND REPAIR OF RUNWAY, KANDAHAR AIR FIELD KANDAHAR, AFGHANISTAN | EXISTING SITE LAYOUT | C-1 Amendment 3 | DESIGNED BY: | FAZ | 30 JUN 04 |
| | | | DRAWN BY: | CMS | 30 JUN 04 |
| | | | CHECKED BY: | FAZ | 30 JUN 04 |
| | REV. No. / REV. Date : | | APPROVED BY: | FAZ | 30 JUN 04 |

US Army Corps of Engineers
Afghanistan Engineer District
APO AE 09356
Kabul, Afghanistan

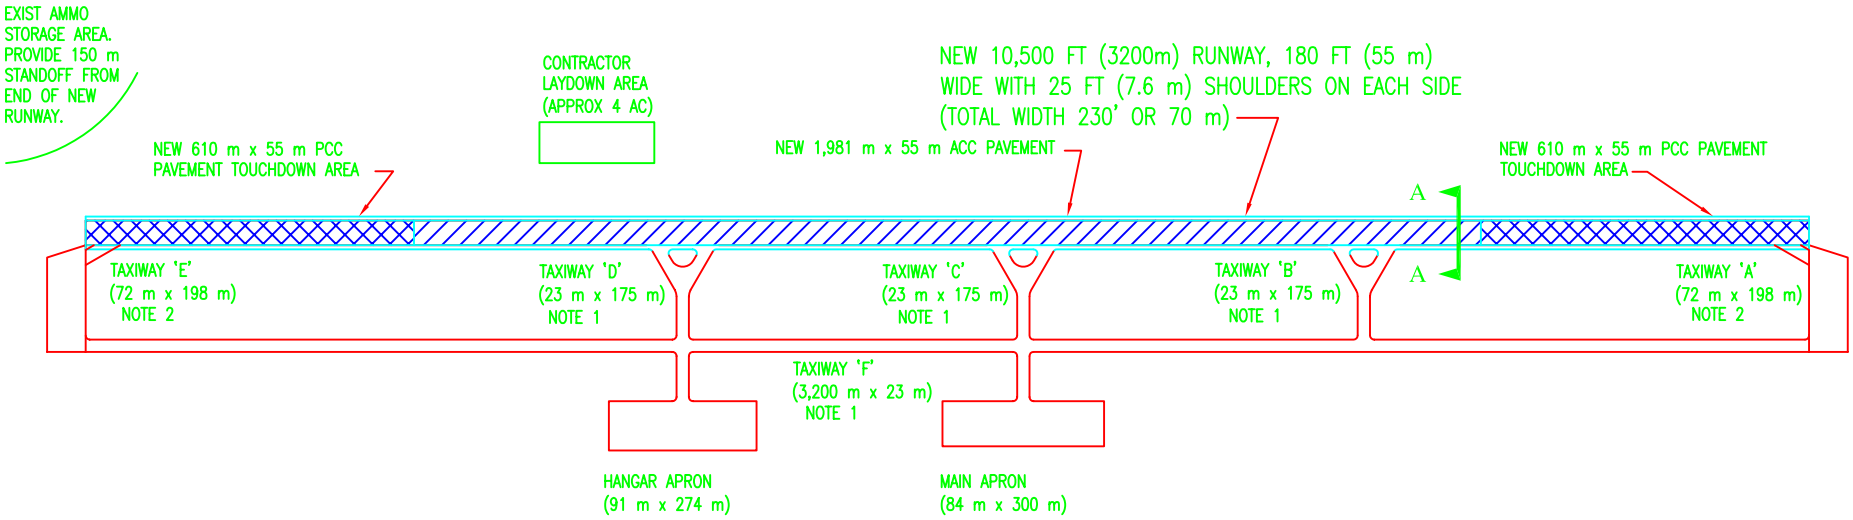

NOTES:

1. RECONSTRUCT/OVERLAY PAVEMENT ON EXISTING TAXIWAYS B, C, D & F USING ACC PAVEMENT. (OPTIONAL BID)
2. REPAIR PAVEMENT ON EXISTING TAXIWAYS A & E USING PCC PAVEMENT. (OPTIONAL BID)

# PROPOSED SITE PLAN

SCALE 1"=244M

| PROJECT TITLE | SHEET CONTENTS | DWG NO. | | NAME | DATE |
|---|---|---|---|---|---|
| RENOVATION AND REPAIR OF RUNWAY, KANDAHAR AIR FIELD KANDAHAR, AFGHANISTAN | PROPOSED SITE LAYOUT | C-2 Amendment 3 | DESIGNED BY: | FAZ | 30 JUN 04 |
| | | | DRAWN BY: | CMS | 30 JUN 04 |
| | | | CHECKED BY: | FAZ | 30 JUN 04 |
| | REV. No. / REV. Date : | | APPROVED BY: | FAZ | 30 JUN 04 |

US Army Corps of Engineers
Afghanistan Engineer District
APO AE 09356
Kabul, Afghanistan

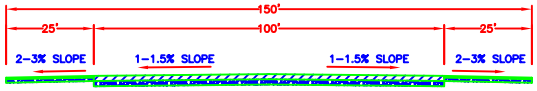


## EXISTING RUNWAY SECTION

SCALE 1"=20'

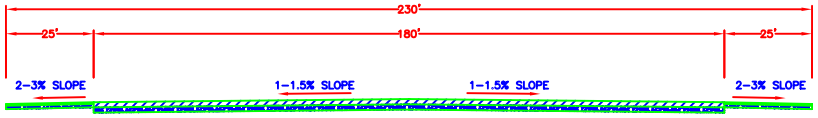


## PROPOSED RUNWAY SEC. A-A

SCALE 1"=20'

NOTE: LONGITUDINAL SLOPE SHALL NOT EXCEED 1%.

| PROJECT TITLE | SHEET CONTENTS | DWG NO. | | NAME | DATE |
|---|---|---|---|---|---|
| RENOVATION AND REPAIR OF RUNWAY, KANDAHAR AIR FIELD<br>KANDAHAR, AFGHANISTAN | RUNWAY SECTIONS | C-3<br>Amendment<br>3 | DESIGNED BY: | FAZ | 30 JUN 04 |
| | | | DRAWN BY: | CMS | 30 JUN 04 |
| | | | CHECKED BY: | FAZ | 30 JUN 04 |
| | REV. No. REV. Date : | | APPROVED BY: | FAZ | 30 JUN 04 |

US Army Corps of Engineers
Afghanistan Engineer District
APO AE 09356
Kabul, Afghanistan