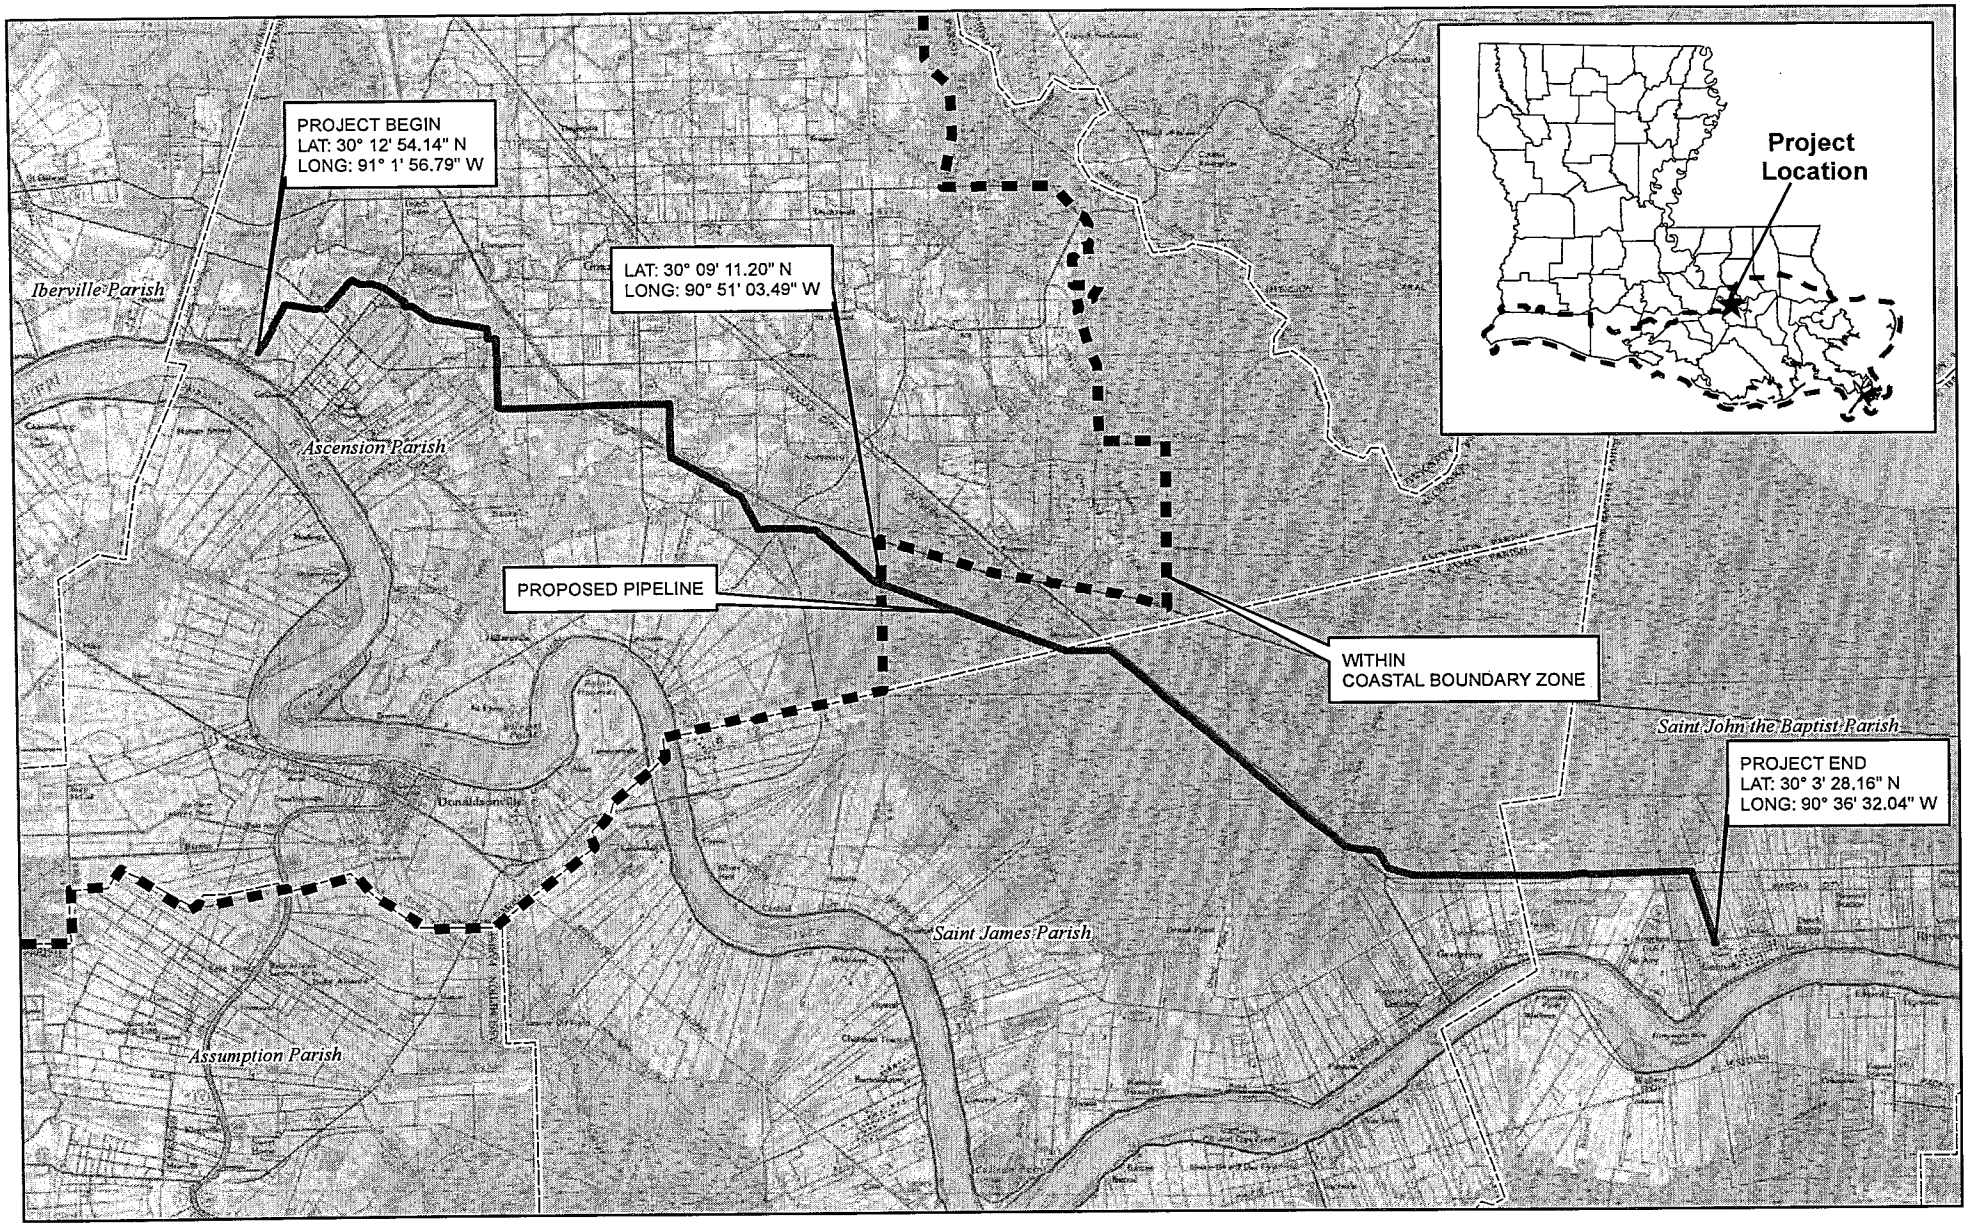

SWCA
ENVIRONMENTAL CONSULTANTS
5745 Essen Lane, Suite 105
Baton Rouge, Louisiana 70810
(225) 663-3830 phone
(225) 663-3831 fax
www.swca.com

ASCENSION PIPELINE, LLC.

VICINITY MAP

ASCENSION PIPELINE

ASCENSION, ST. JOHN THE BAPTIST & ST. JAMES PARISHES, LOUISIANA

Legend

- Proposed Pipeline
- Coastal Zone Boundary
- Parish Boundary

N

S

0 1.25 2.5 5 Miles

Drawn By:	AY
Approved By:	CF
Submittal Date:	4/3/2015
Revision # - Date:	Rev 3 - 8/26/2015
SWCA Project No:	31351
Page:	1 OF 103

Coord. System: NAD 1983 StatePlane Louisiana South FIPS 1702 Feet

File Path: S:\Projects\31351-ENLINK Garyville 10-Inch PL\MAPS\NR\mxd\LDNR\Ascension Pipeline LDNR Vicinity.mxd

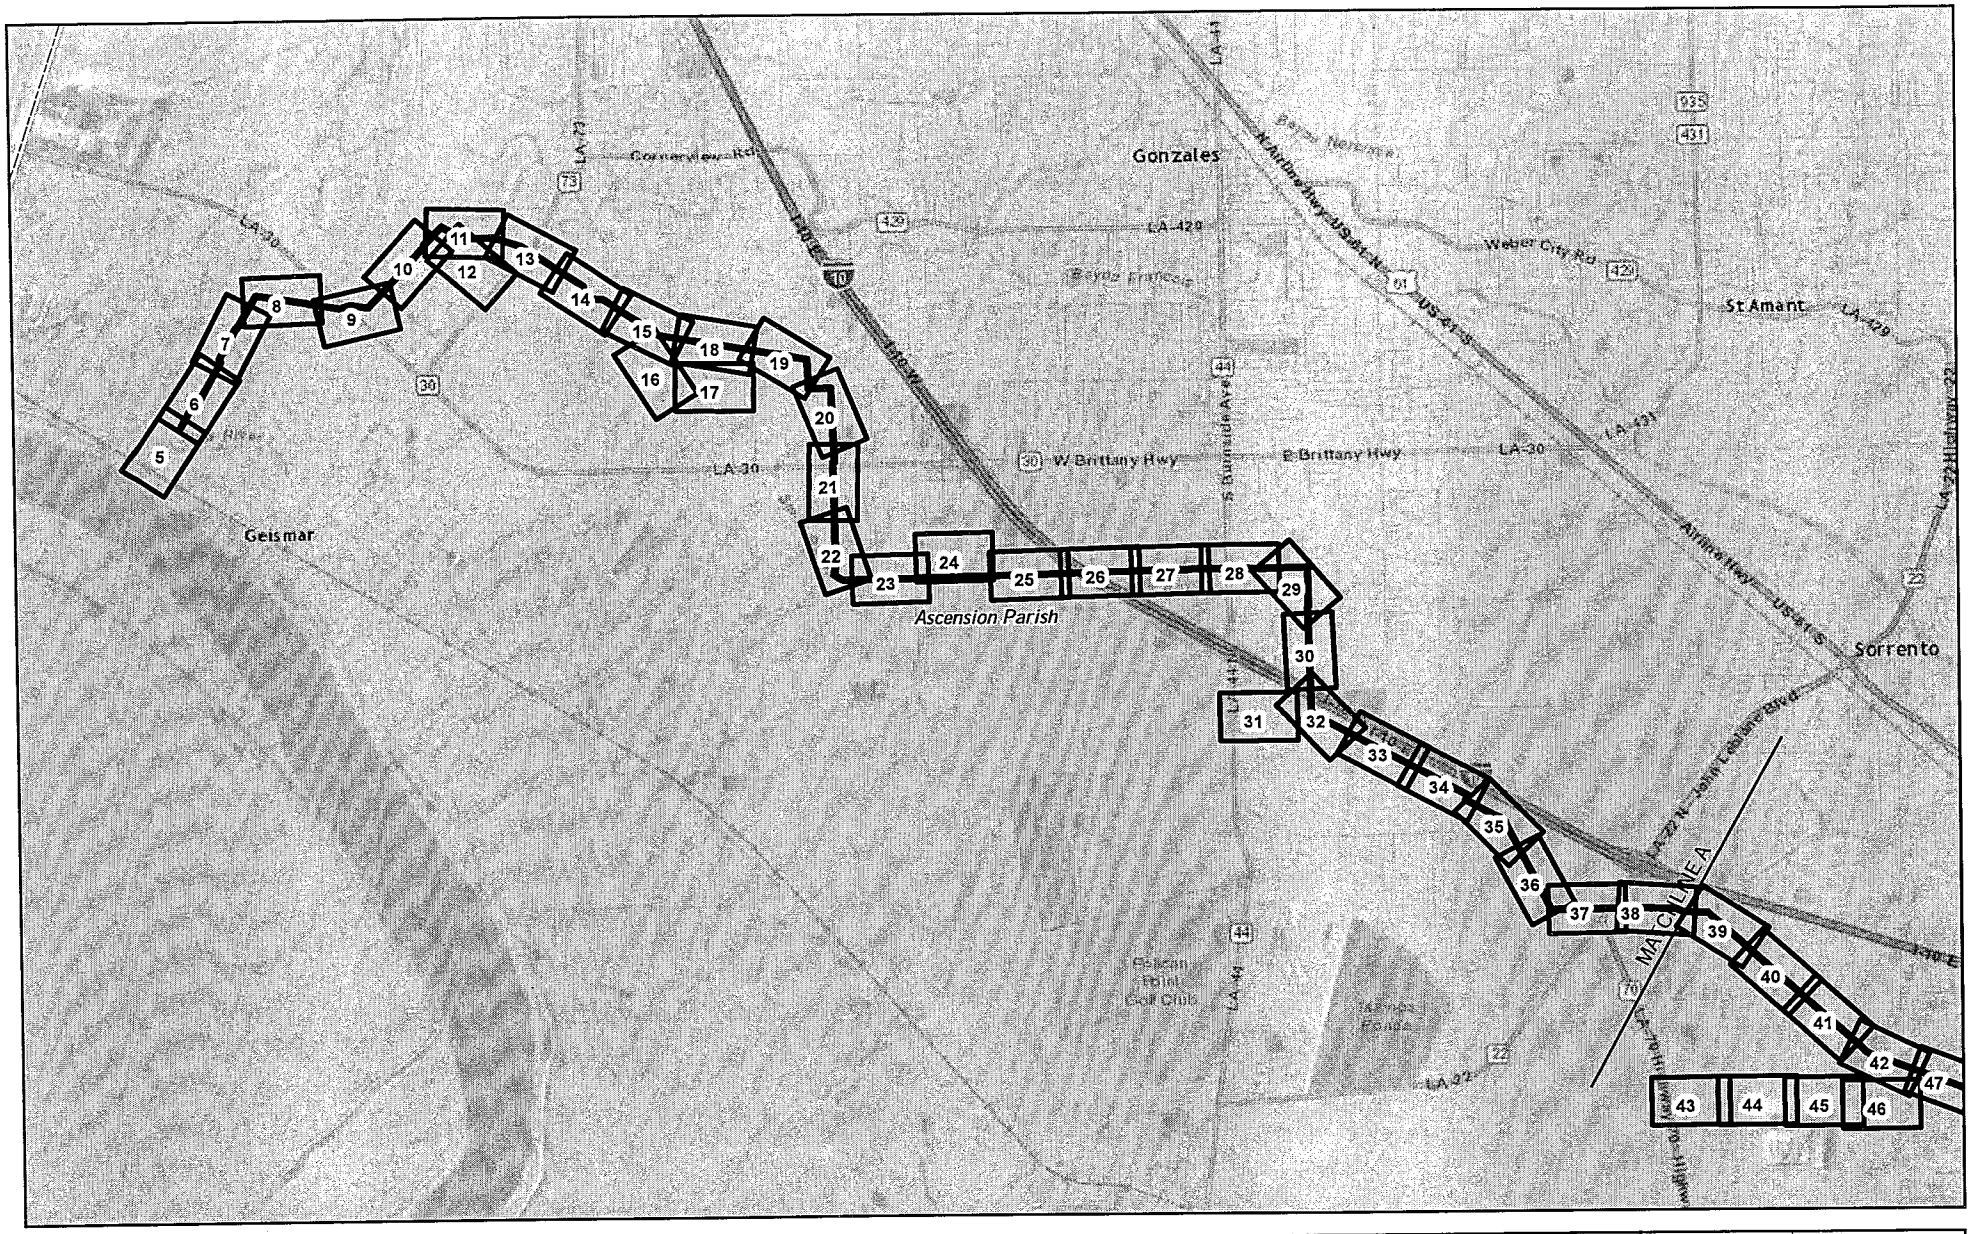

SWCA ENVIRONMENTAL CONSULTANTS	**ASCENSION PIPELINE, LLC.**
5745 Essen Lane, Suite 105 Baton Rouge, Louisiana 70810 (225) 663-3830 phone (225) 663-3831 fax www.swca.com	**MAP SHEET INDEX** **ASCENSION PIPELINE** ASCENSION, ST. JOHN THE BAPTIST & ST. JAMES PARISHES, LOUISIANA

Legend

- Proposed Pipeline
- R2G_Strip_Map_Permit
- Parish Boundary

N S

0 0.5 1 2 Miles

Drawn By:	AY
Approved By:	CF
Submittal Date:	4/3/2015
Revision # - Date:	Rev 3 - 8/26/2015
SWCA Project No:	31351
Page:	2 of 103
Coord. System: NAD 1983 StatePlane Louisiana South FIPS 1702 Feet	

File Path: S:\Projects\31351-ENLINK Garyville 10-Inch PL\MAPS\NR\mxd\LDNR\Ascension Pipeline LDNR Vicinity-Sheet Index.mxd

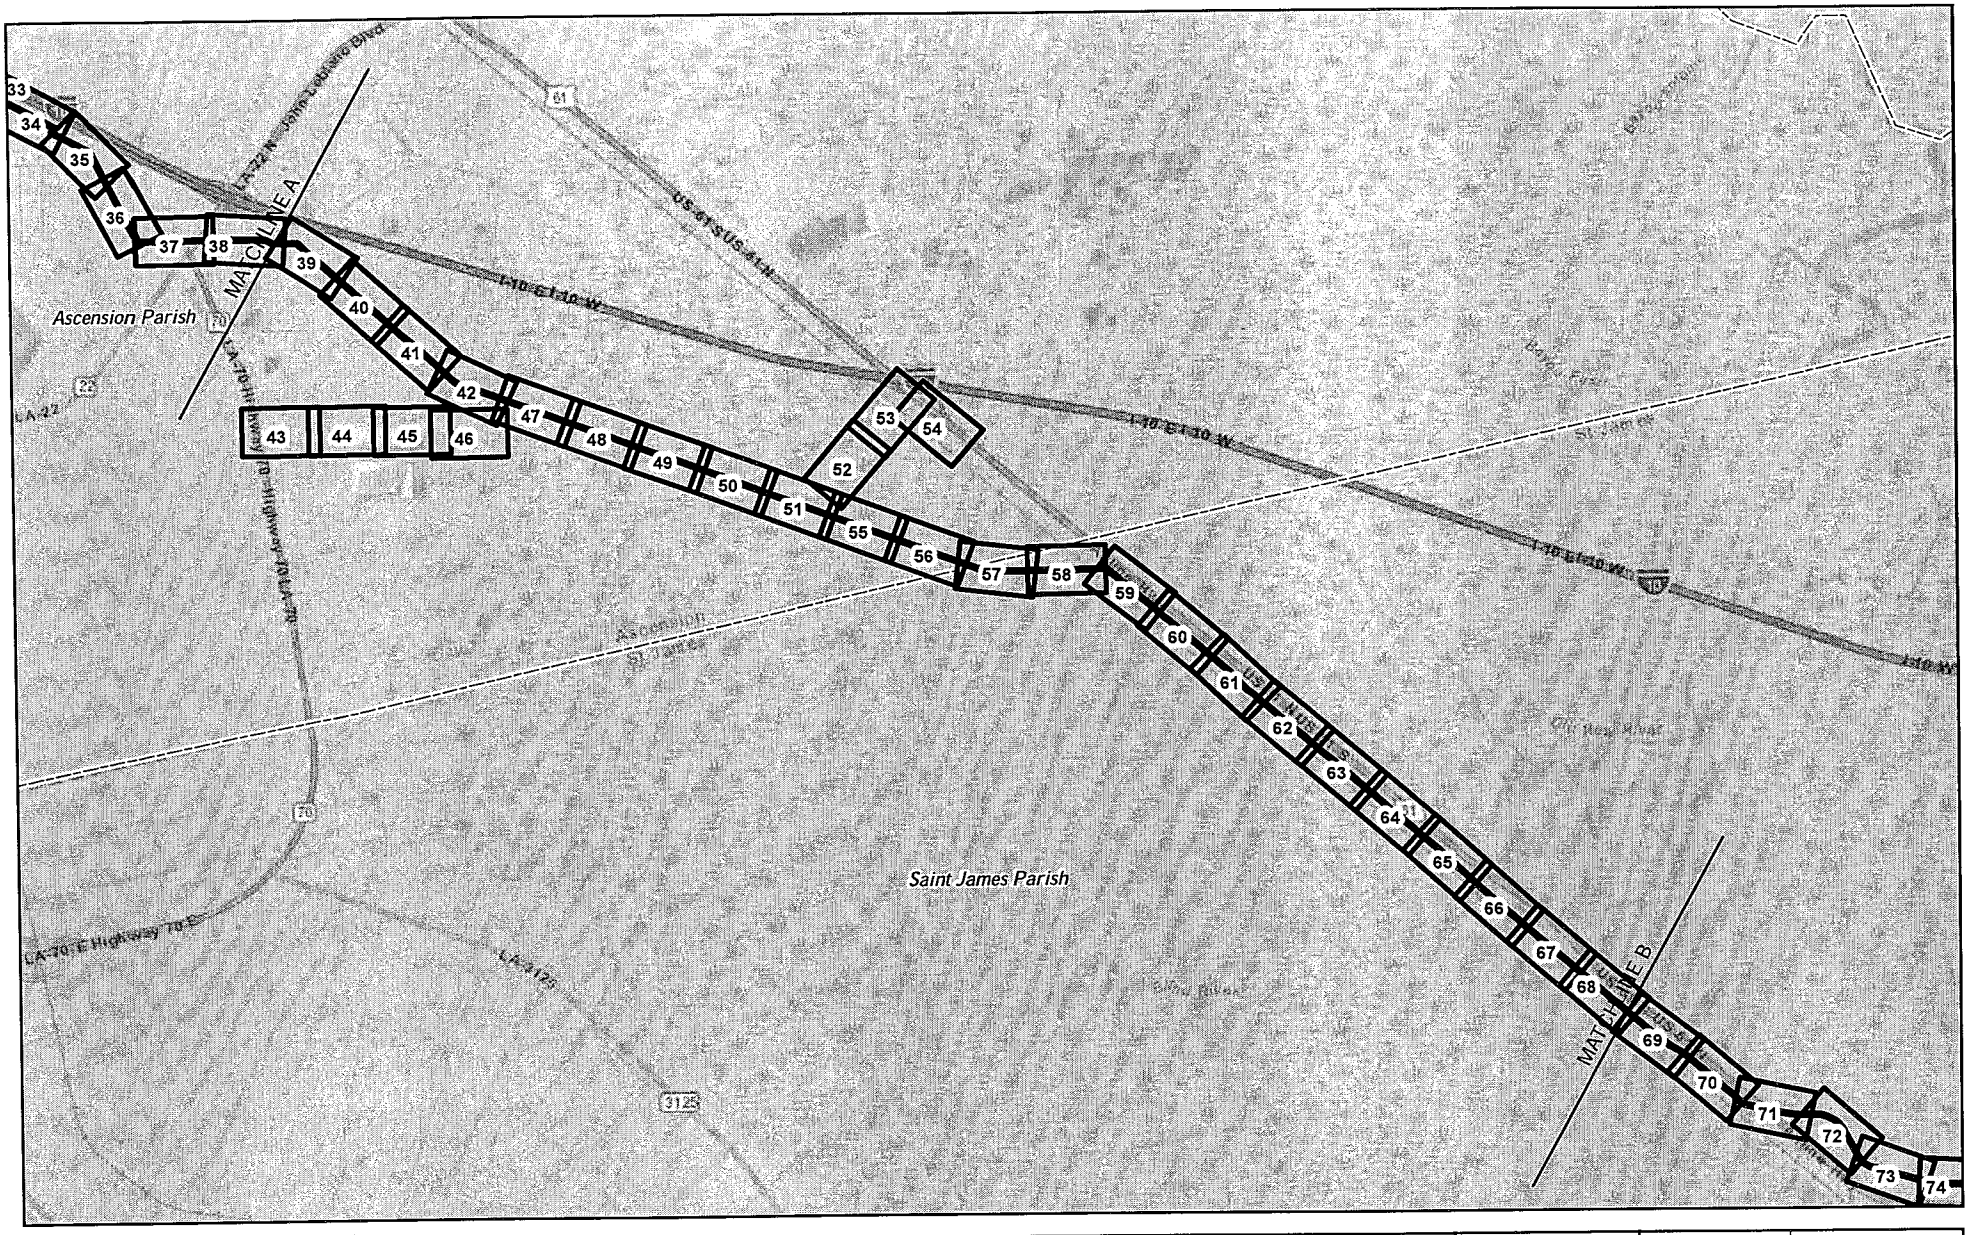

SWCA ENVIRONMENTAL CONSULTANTS 5745 Essen Lane, Suite 105 Baton Rouge, Louisiana 70810 (225) 663-3830 phone (225) 663-3831 fax www.swca.com	**ASCENSION PIPELINE, LLC.** **MAP SHEET INDEX** **ASCENSION PIPELINE** ASCENSION, ST. JOHN THE BAPTIST & ST. JAMES PARISHES, LOUISIANA	**Legend** Proposed Pipeline R2G_Strip_Map_Permit Parish Boundary

N
S

Drawn By:	AY
Approved By:	CF
Submittal Date:	4/3/2015
Revision # - Date:	Rev 3 - 8/26/2015
SWCA Project No:	31351
Page:	3 of 103
Coord. System: NAD 1983 StatePlane Louisiana South FIPS 1702 Feet	

0 0.5 1 2 Miles

File Path: S:\Projects\31351-ENLINK Garyville 10-Inch PL\MAPS\NR\mxd\LDNR\Ascension Pipeline LDNR Vicinity-Sheet Index.mxd

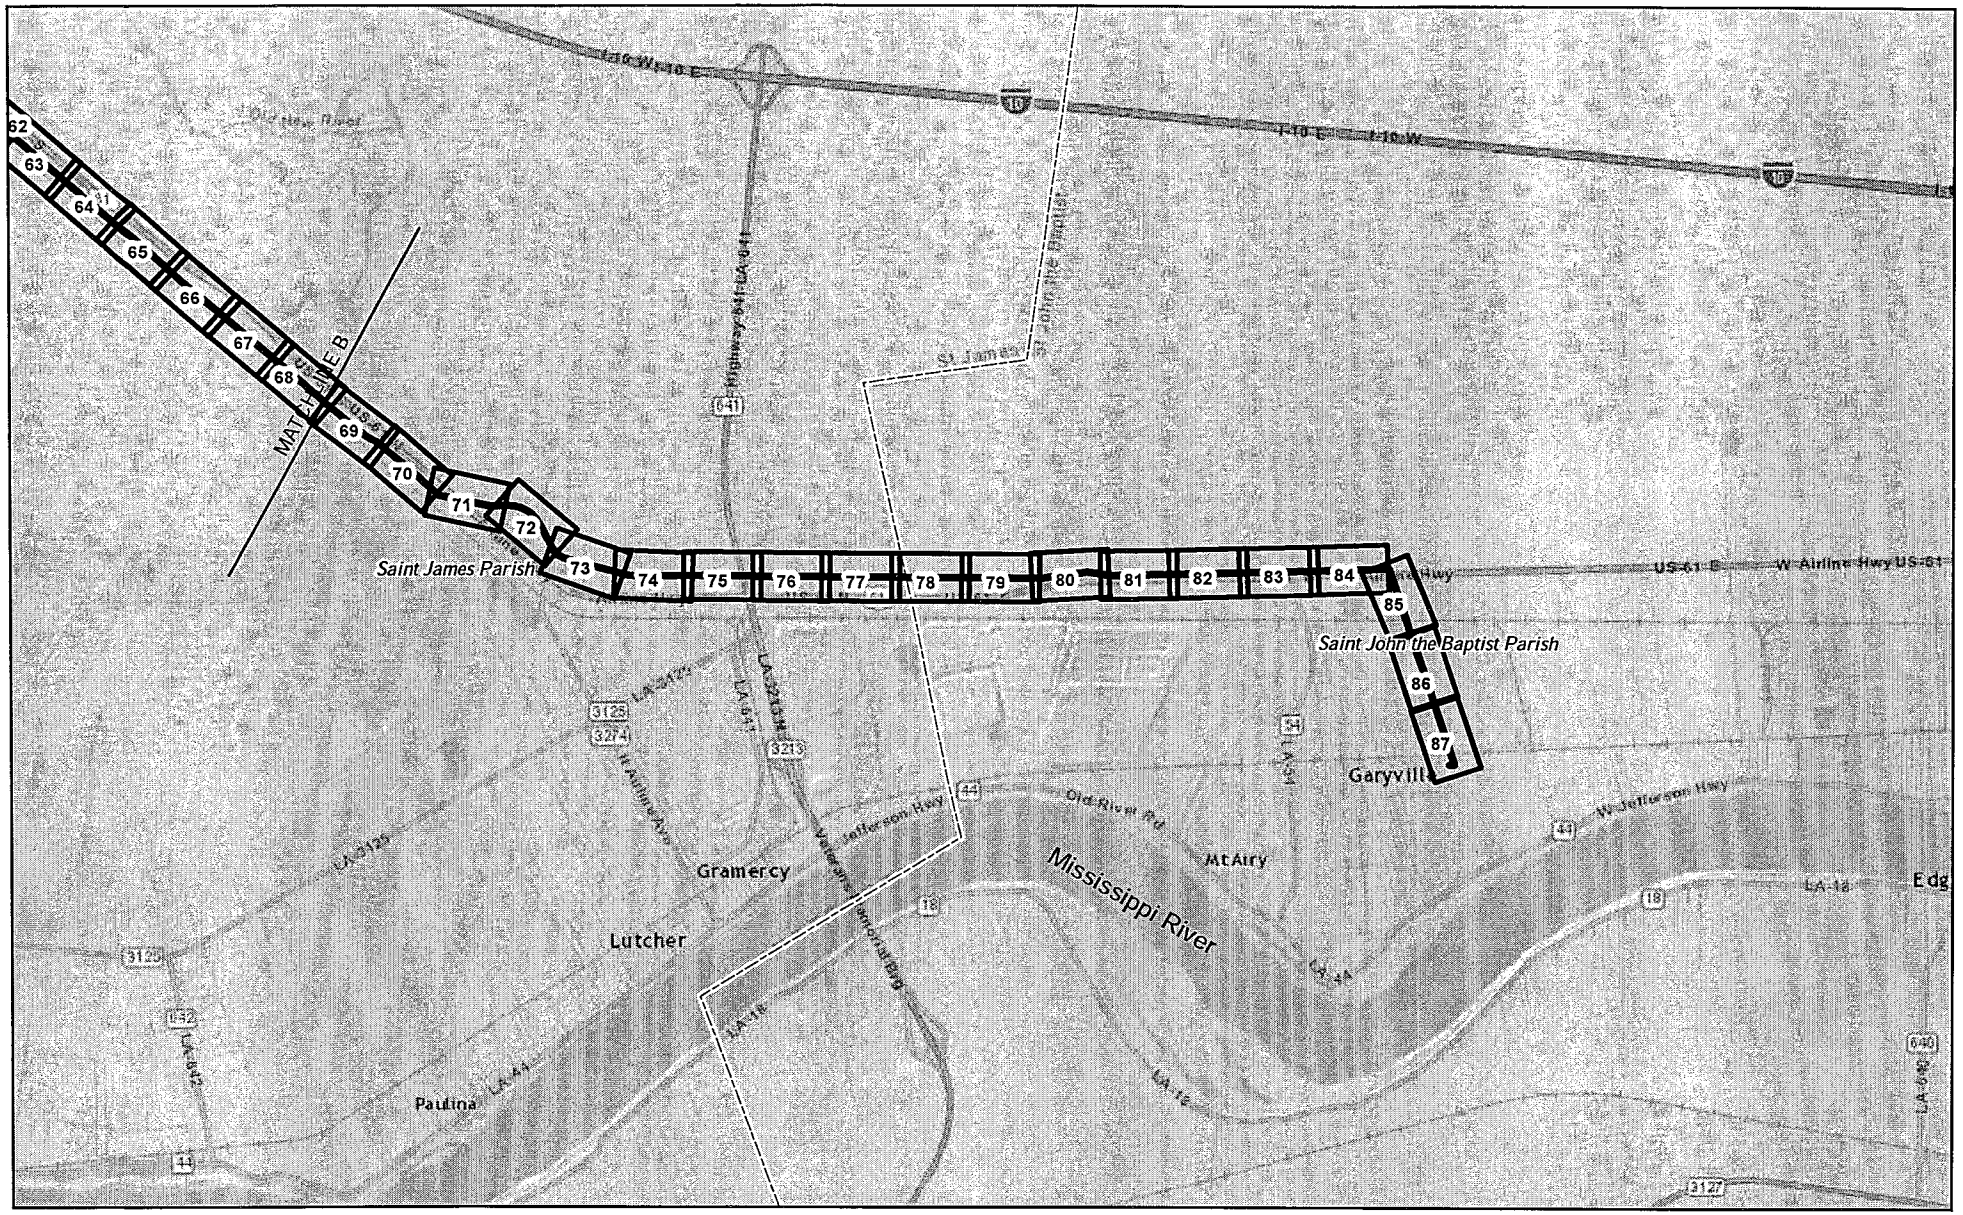

SWCA
ENVIRONMENTAL CONSULTANTS
5745 Essen Lane, Suite 105
Baton Rouge, Louisiana 70810
(225) 663-3830 phone
(225) 663-3831 fax
www.swca.com

ASCENSION PIPELINE, LLC.

MAP SHEET INDEX

ASCENSION PIPELINE

ASCENSION, ST. JOHN THE BAPTIST & ST. JAMES PARISHES, LOUISIANA

Legend

- Proposed Pipeline
- R2G_Strip_Map_Permit
- Parish Boundary

N
S

Drawn By:	AY
Approved By:	CF
Submittal Date:	4/3/2015
Revision # - Date:	Rev 3 - 8/26/2015
SWCA Project No:	31351
Page:	4 of 103
Coord. System: NAD 1983 StatePlane Louisiana South FIPS 1702 Feet	

0 0.5 1 2 Miles

File Path: S:\Projects\31351-ENLINK Garyville 10-Inch PL\MAPS\NR\mxd\LDNR\Ascension Pipeline LDNR Vicinity-Sheet Index.mxd

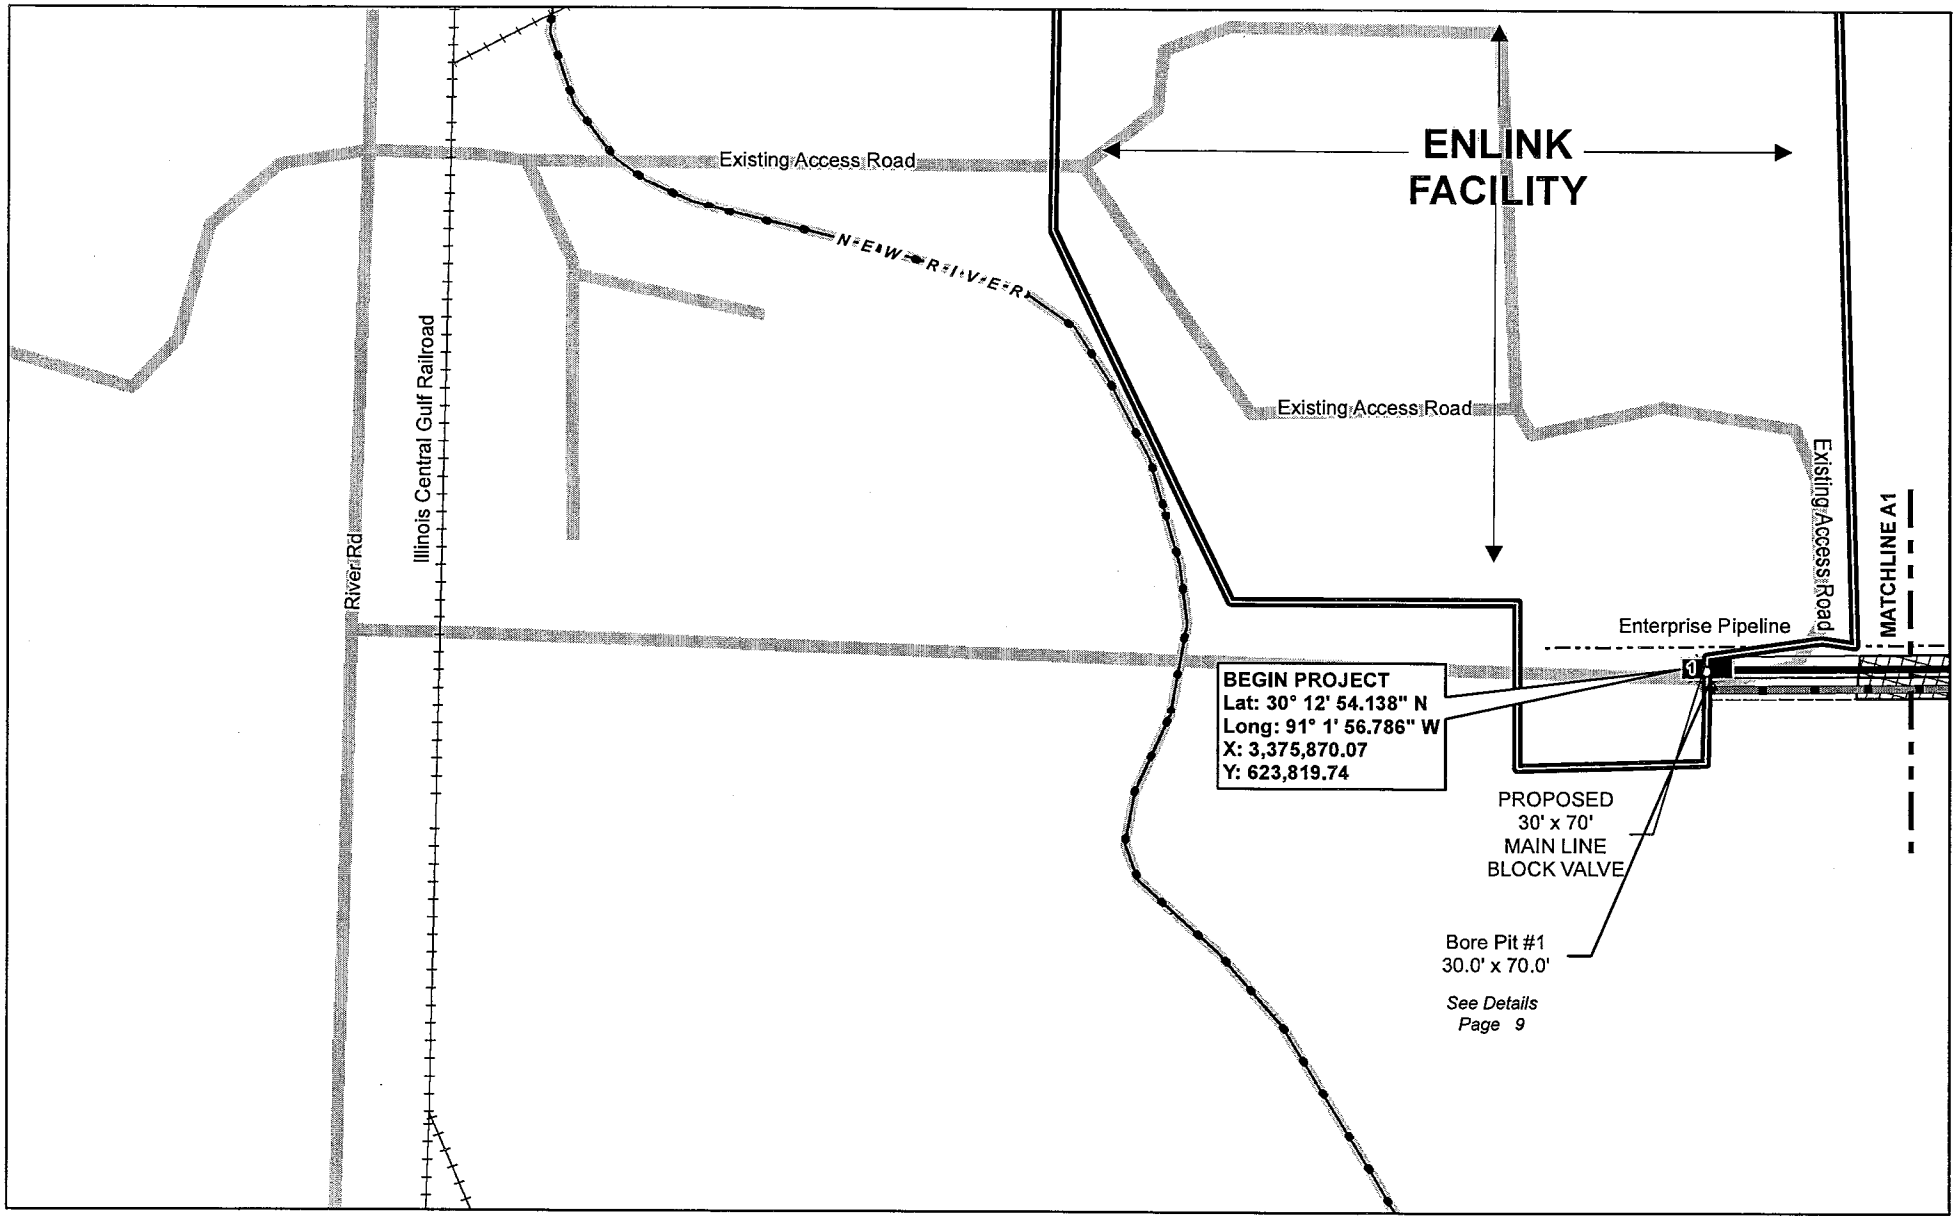

SWCA
ENVIRONMENTAL CONSULTANTS
5745 Essen Lane, Suite 105
Baton Rouge, Louisiana 70810
(225) 663-3830 phone
(225) 663-3831 fax
www.swca.com

ASCENSION PIPELINE, LLC.

PLAN VIEW

ASCENSION PIPELINE

ASCENSION
PARISH, LOUISIANA

Legend

- Prop. Pipeline (Open Cut)
- Prop. HDD
- Prop. Push
- Prop. Road Bore
- Prop. Right of Way (30 ft.)
- Prop. Temp Workspace (30 ft.)
- Prop. Add'l Temp Workspace
- Bore Pit
- Prop. Soil Placement
- Prop. HDD Bore Entry/Exit
- Prop. MLVB
- Reference Point
- Existing Railroad
- Existing Road
- Facilities
- Existing Foreign Pipeline
- Waterway
- Emergent Wetland
- Forested Wetland
- Scrub-Shrub Wetland
- Pond
- Stream

Drawn By:	JDB
Approved By:	CF
Submittal Date:	4/3/2015
Revision # - Date:	Rev 3 - 8/26/2015
SWCA Project No:	31351
Sheet:	5 OF 105

Coord. System: NAD 1983 StatePlane Louisiana South FIPS 1702 Feet

0 125 250 500 Feet

File Path: C:\Users\jbyrd\Desktop\GIS_Project_Folder_From_Houston\MAPS\NR\mxd\LDNR\Ascension Pipeline LDNR Plan View.mxd

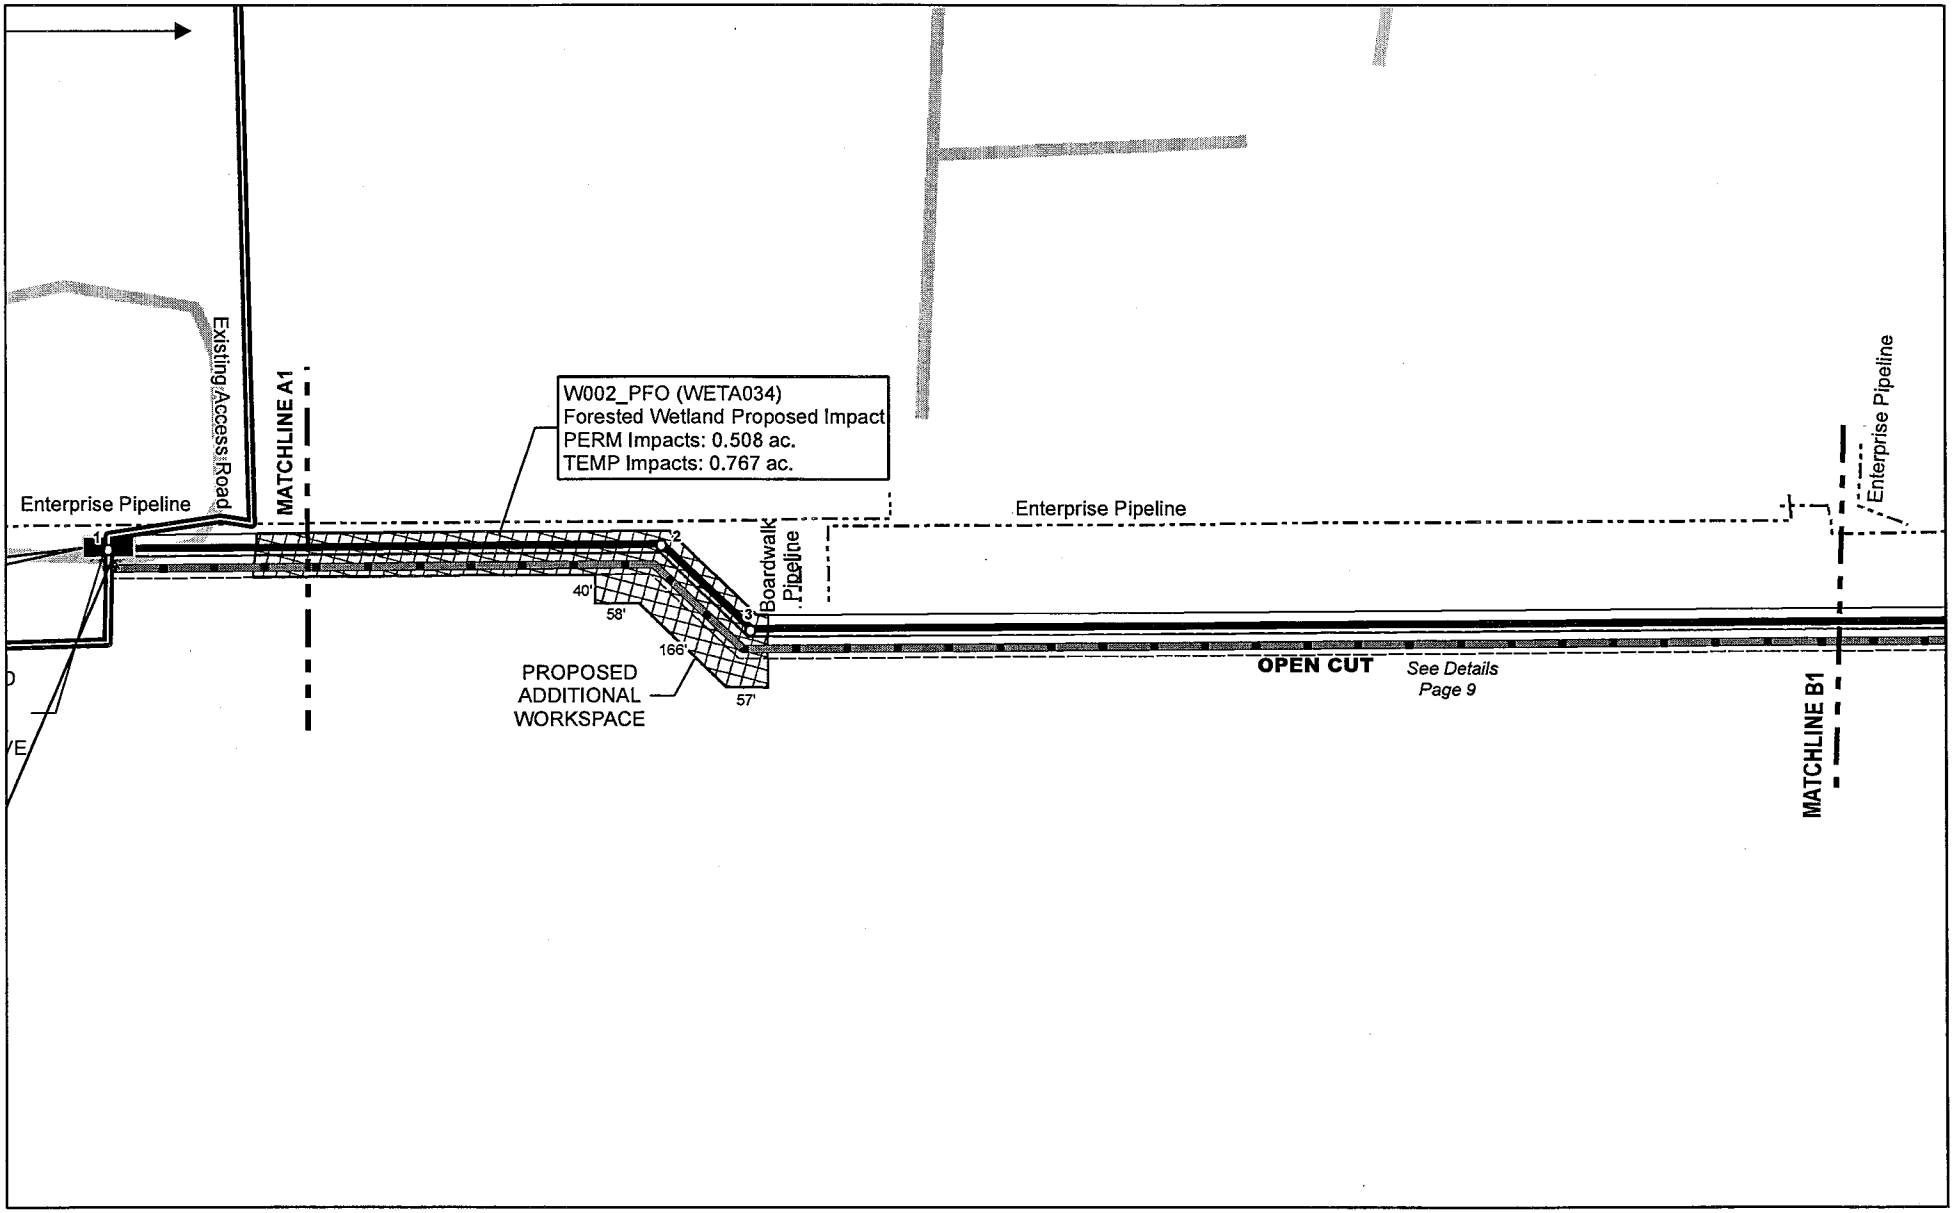

SWCA
ENVIRONMENTAL CONSULTANTS
5745 Essen Lane, Suite 105
Baton Rouge, Louisiana 70810
(225) 663-3830 phone
(225) 663-3831 fax
www.swca.com

ASCENSION PIPELINE, LLC.

PLAN VIEW

ASCENSION PIPELINE

ASCENSION
PARISH, LOUISIANA

Legend

- Prop. Pipeline (Open Cut)
- Prop. HDD
- Prop. Push
- Prop. Road Bore
- Prop. Right of Way (30 ft.)
- Prop. Temp Workspace (30 ft.)
- Prop. Add'l Temp Workspace
- Bore Pit
- Prop. Soil Placement
- Prop. HDD Bore Entry/Exit
- Prop. MLVB
- Reference Point
- Existing Railroad
- Existing Road
- Facilities
- Existing Foreign Pipeline
- Waterway
- Emergent Wetland
- Forested Wetland
- Scrub-Shrub Wetland
- Pond
- Stream

Drawn By:	JDB
Approved By:	CF
Submittal Date:	4/3/2015
Revision # - Date:	Rev 3 - 8/26/2015
SWCA Project No:	31351
Sheet:	6 OF 105

Coord. System: NAD 1983 StatePlane Louisiana South FIPS 1702 Feet

0 125 250 500 Feet

File Path: C:\Users\jbyrd\Desktop\GIS_Project_Folder_From_Houston\MAPS\NR\mxd\LDNR\Ascension Pipeline LDNR Plan View.mxd

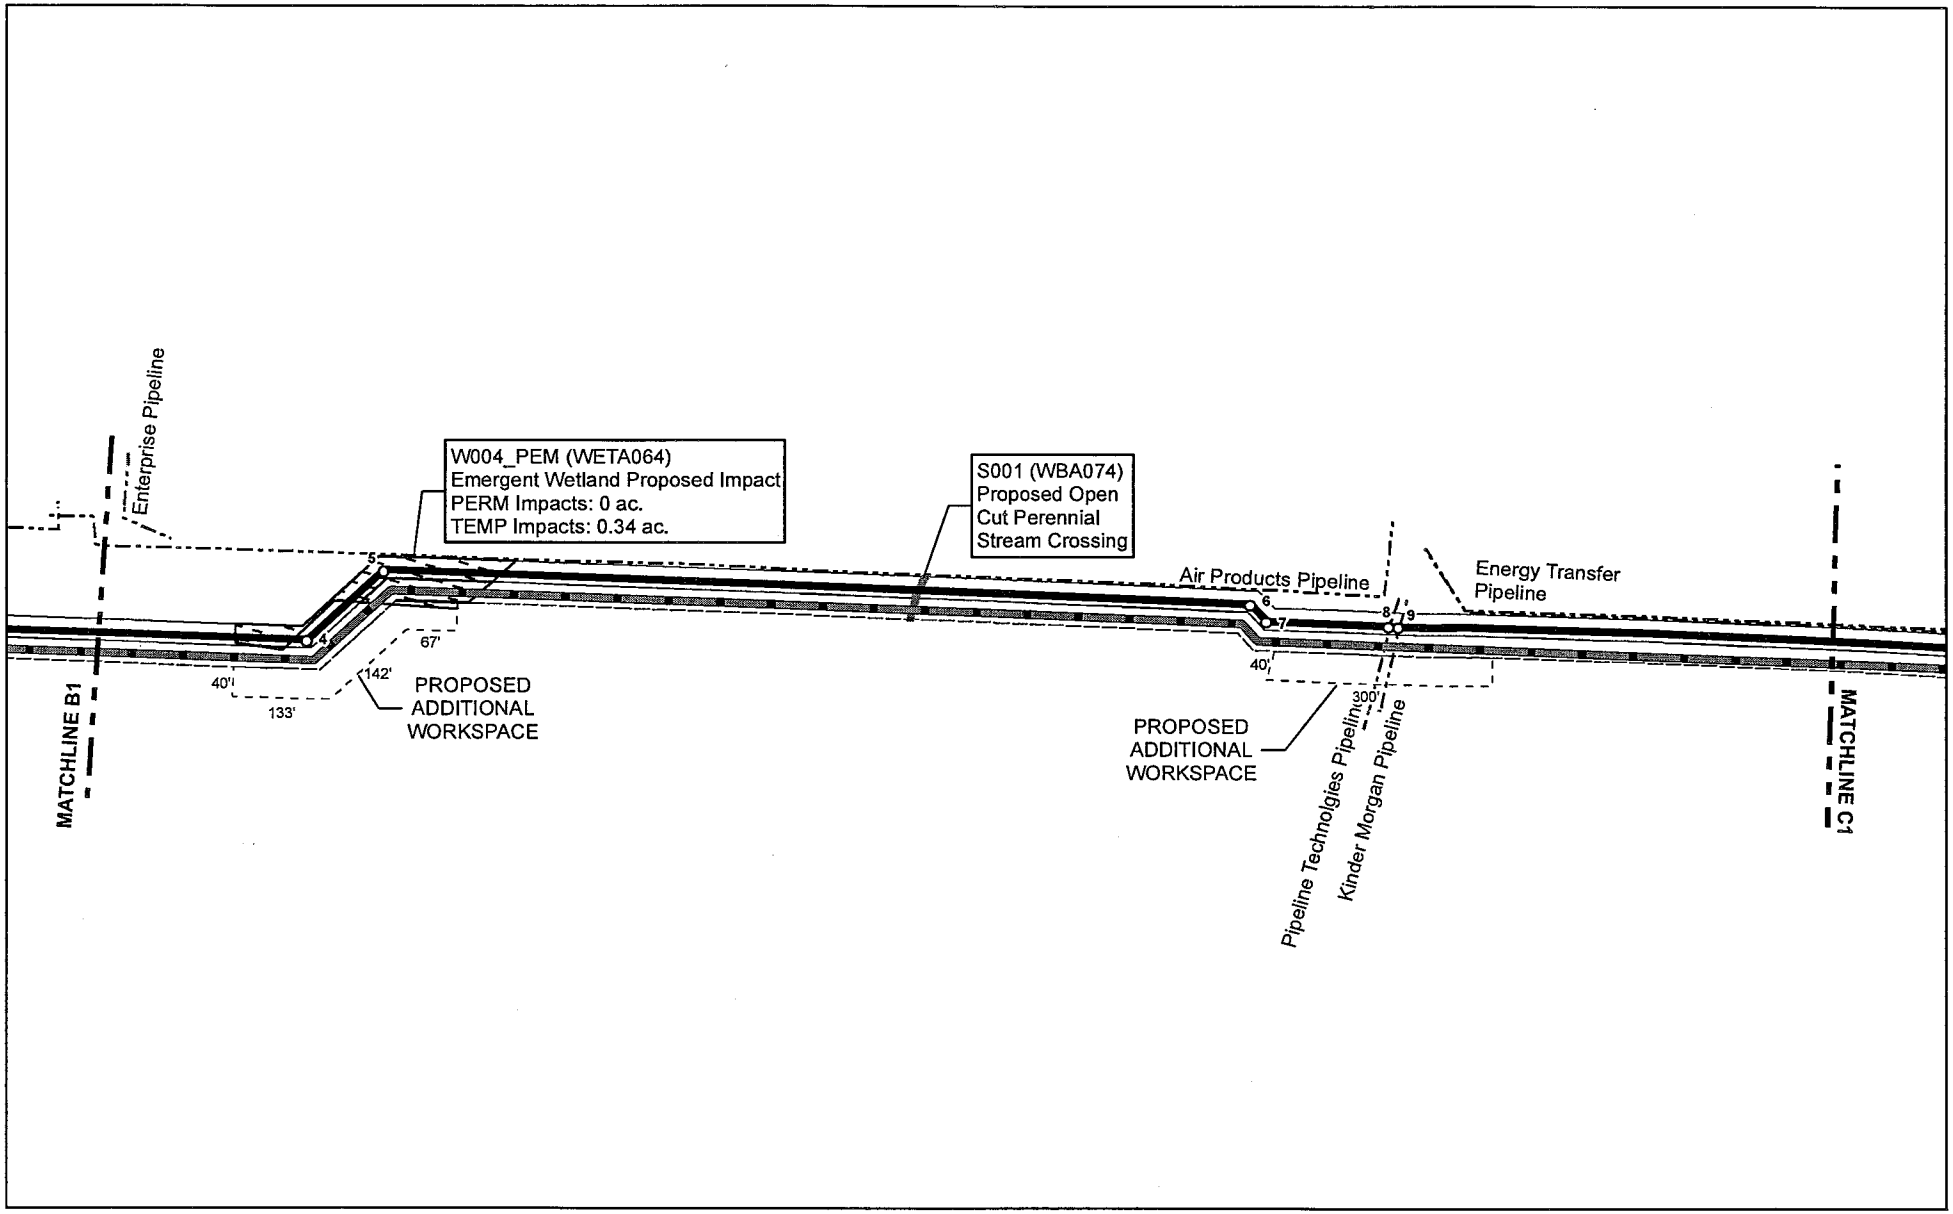

SWCA
ENVIRONMENTAL CONSULTANTS
5745 Essen Lane, Suite 105
Baton Rouge, Louisiana 70810
(225) 663-3830 phone
(225) 663-3831 fax
www.swca.com

ASCENSION PIPELINE, LLC.

PLAN VIEW

ASCENSION PIPELINE

ASCENSION
PARISH, LOUISIANA

Legend

- Prop. Pipeline (Open Cut)
- Prop. HDD
- Prop. Push
- Prop. Road Bore
- Prop. Right of Way (30 ft.)
- Prop. Temp Workspace (30 ft.)
- Prop. Add'l Temp Workspace
- Bore Pit
- Prop. Soil Placement
- Prop. HDD Bore Entry/Exit
- Prop. MLVB
- Reference Point
- Existing Railroad
- Existing Road
- Facilities
- Existing Foreign Pipeline
- Waterway
- Emergent Wetland
- Forested Wetland
- Scrub-Shrub Wetland
- Pond
- Stream

Drawn By:	JDB
Approved By:	CF
Submittal Date:	4/3/2015
Revision # - Date:	Rev 3 - 8/26/2015
SWCA Project No:	31351
Sheet:	7 OF 105

Coord. System: NAD 1983 StatePlane Louisiana South FIPS 1702 Feet

0 125 250 500 Feet

File Path: C:\Users\jbyrd\Desktop\GIS_Project_Folder_From_Houston\MAPS\NR\mxd\LDNR\Ascension Pipeline LDNR Plan View.mxd

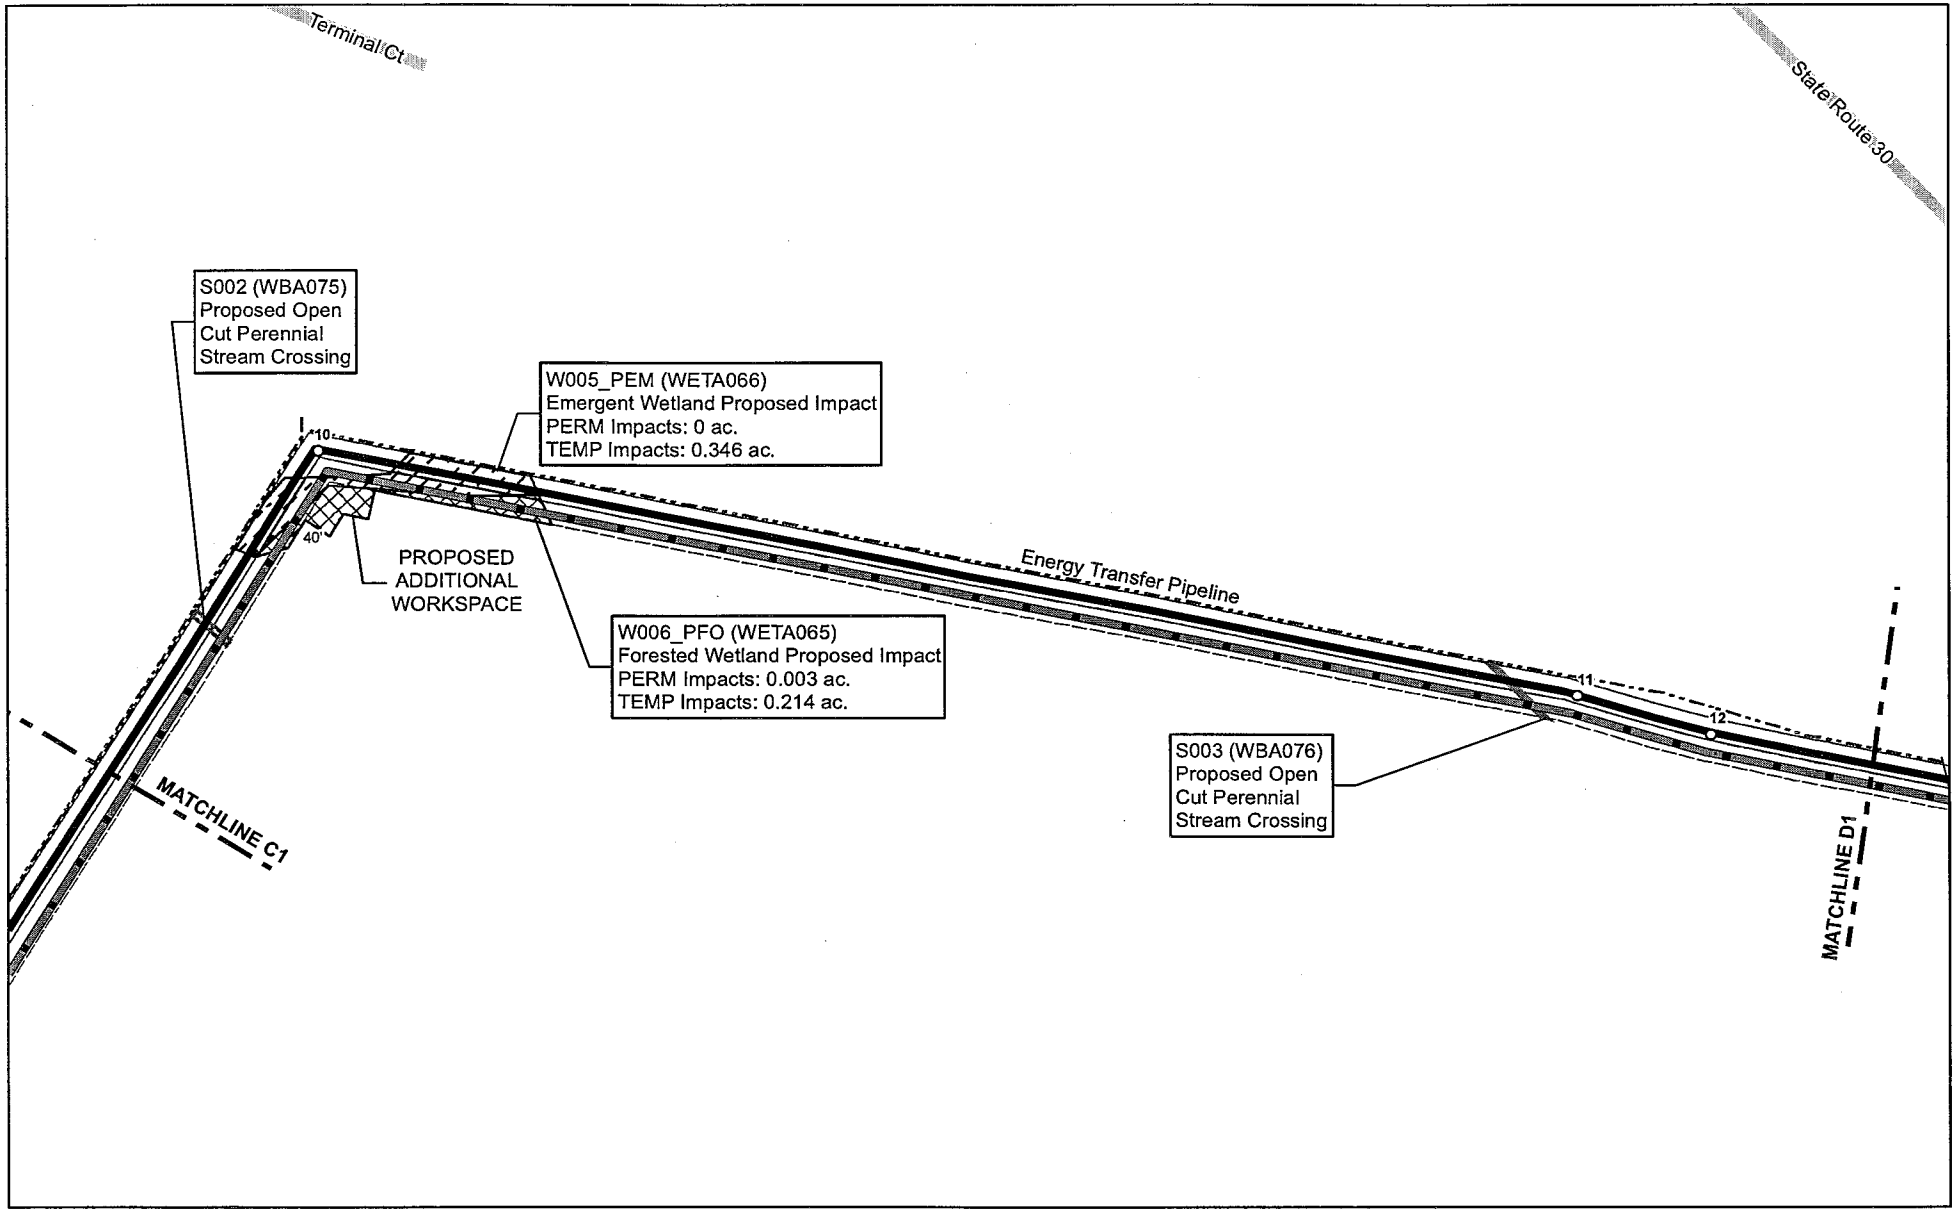

SWCA
ENVIRONMENTAL CONSULTANTS
5745 Essen Lane, Suite 105
Baton Rouge, Louisiana 70810
(225) 663-3830 phone
(225) 663-3831 fax
www.swca.com

ASCENSION PIPELINE, LLC.

PLAN VIEW

ASCENSION PIPELINE

ASCENSION
PARISH, LOUISIANA

Legend

- Prop. Pipeline (Open Cut)
- Prop. HDD
- Prop. Push
- Prop. Road Bore
- Prop. Right of Way (30 ft.)
- Prop. Temp Workspace (30 ft.)
- Prop. Add'l Temp Workspace
- Bore Pit
- Prop. Soil Placement
- Prop. HDD Bore Entry/Exit
- Prop. MLVB
- Reference Point
- Existing Railroad
- Existing Road
- Facilities
- Existing Foreign Pipeline
- Waterway
- Emergent Wetland
- Forested Wetland
- Scrub-Shrub Wetland
- Pond
- Stream

Drawn By:	JDB
Approved By:	CF
Submittal Date:	4/3/2015
Revision # - Date:	Rev 3 - 8/26/2015
SWCA Project No:	31351
Sheet:	8 OF 105

Coord. System: NAD 1983 StatePlane Louisiana South FIPS 1702 Feet

0 125 250 500 Feet

File Path: C:\Users\jbyrd\Desktop\GIS_Project_Folder_From_Houston\MAPS\NR\mxd\LDNR\Ascension Pipeline LDNR Plan View.mxd

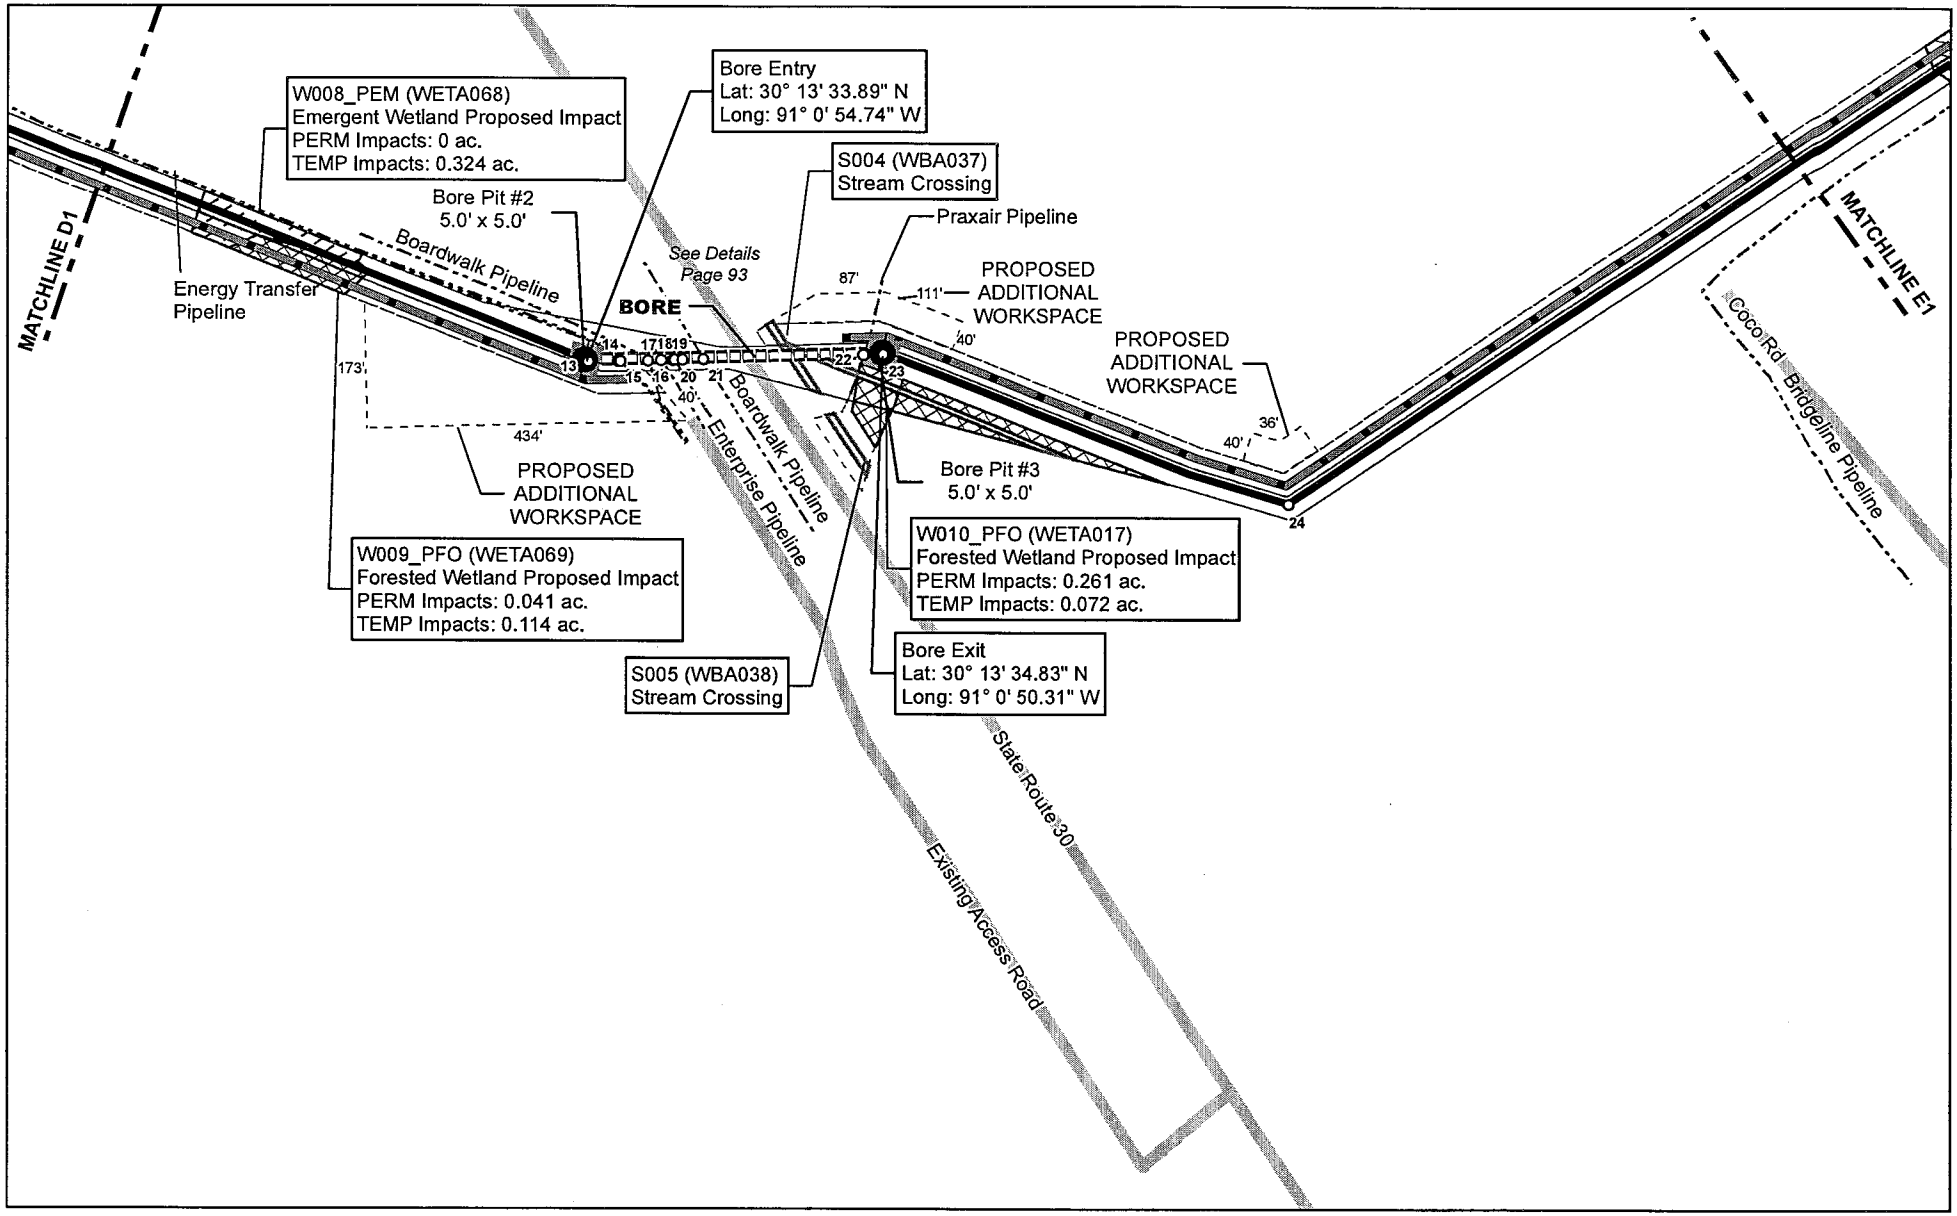

SWCA
ENVIRONMENTAL CONSULTANTS
5745 Essen Lane, Suite 105
Baton Rouge, Louisiana 70810
(225) 663-3830 phone
(225) 663-3831 fax
www.swca.com

ASCENSION PIPELINE, LLC.

PLAN VIEW

ASCENSION PIPELINE

ASCENSION
PARISH, LOUISIANA

Legend

- Prop. Pipeline (Open Cut)
- Prop. HDD
- Prop. Push
- Prop. Road Bore
- Prop. Right of Way (30 ft.)
- Prop. Temp Workspace (30 ft.)
- Prop. Add'l Temp Workspace
- Bore Pit
- Prop. Soil Placement
- Prop. HDD Bore Entry/Exit
- Prop. MLVB
- Reference Point
- Existing Railroad
- Existing Road
- Facilities
- Existing Foreign Pipeline
- Waterway
- Emergent Wetland
- Forested Wetland
- Scrub-Shrub Wetland
- Pond
- Stream

Drawn By:	JDB
Approved By:	CF
Submittal Date:	4/3/2015
Revision # - Date:	Rev 3 - 8/26/2015
SWCA Project No:	31351
Sheet:	9 OF 105

Coord. System: NAD 1983 StatePlane Louisiana South FIPS 1702 Feet

0 125 250 500 Feet

File Path: C:\Users\jbyrd\Desktop\GIS_Project_Folder_From_Houston\MAPS\NR\mxd\LDNR\Ascension Pipeline LDNR Plan View.mxd

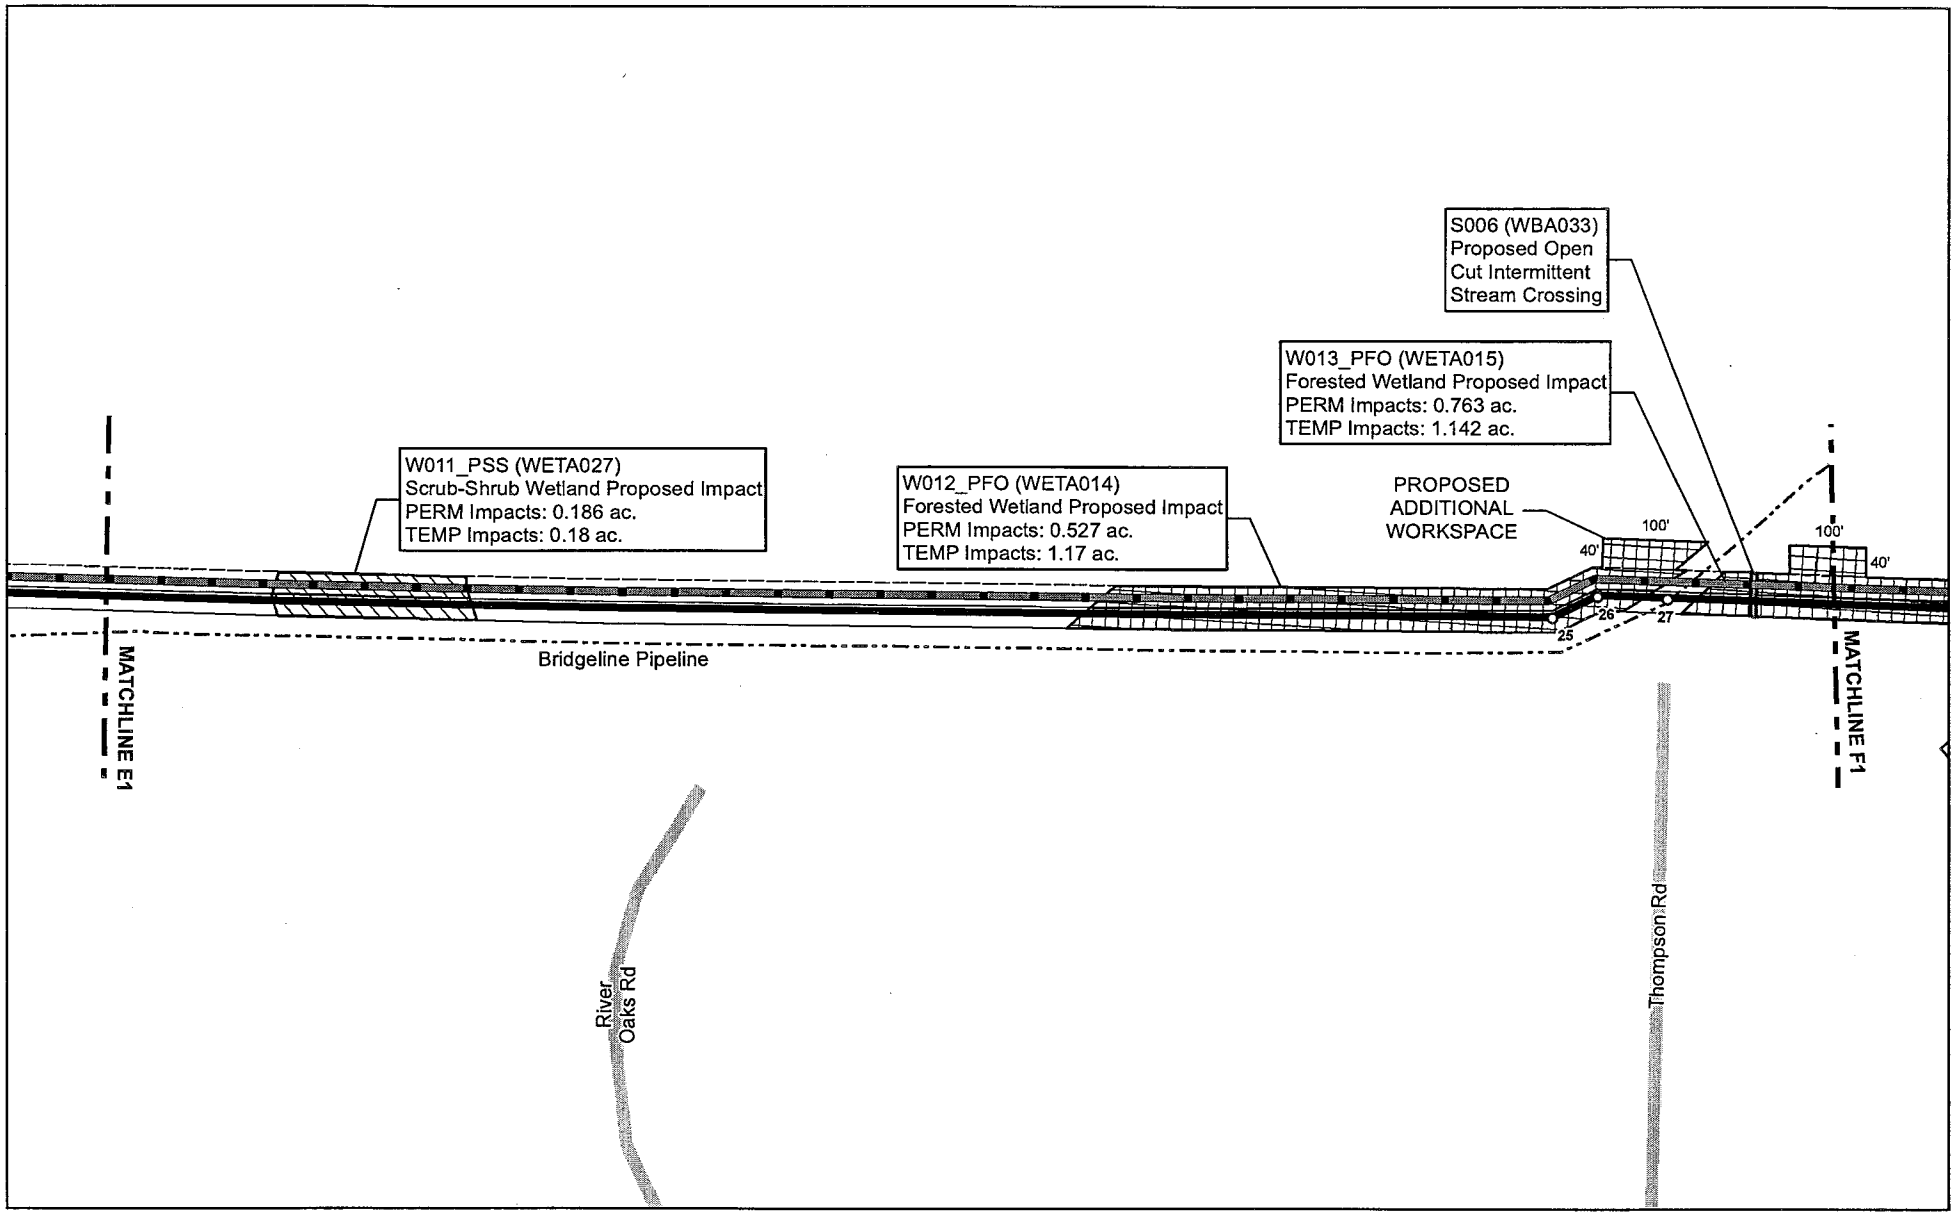

SWCA
ENVIRONMENTAL CONSULTANTS
5745 Essen Lane, Suite 105
Baton Rouge, Louisiana 70810
(225) 663-3830 phone
(225) 663-3831 fax
www.swca.com

ASCENSION PIPELINE, LLC.

PLAN VIEW

ASCENSION PIPELINE

ASCENSION
PARISH, LOUISIANA

Legend

- Prop. Pipeline (Open Cut)
- Prop. HDD
- Prop. Push
- Prop. Road Bore
- Prop. Right of Way (30 ft.)
- Prop. Temp Workspace (30 ft.)
- Prop. Add'l Temp Workspace
- Bore Pit
- Prop. Soil Placement
- Prop. HDD Bore Entry/Exit
- Prop. MLVB
- Reference Point
- Existing Railroad
- Existing Road
- Facilities
- Existing Foreign Pipeline
- Waterway
- Emergent Wetland
- Forested Wetland
- Scrub-Shrub Wetland
- Pond
- Stream

Drawn By:	JDB
Approved By:	CF
Submittal Date:	4/3/2015
Revision # - Date:	Rev 3 - 8/26/2015
SWCA Project No:	31351
Sheet:	10 OF 105

Coord. System: NAD 1983 StatePlane Louisiana South FIPS 1702 Feet

0 125 250 500 Feet

File Path: C:\Users\jbyrd\Desktop\GIS_Project_Folder_From_Houston\MAPS\NR\mxd\LDNR\Ascension Pipeline LDNR Plan View.mxd

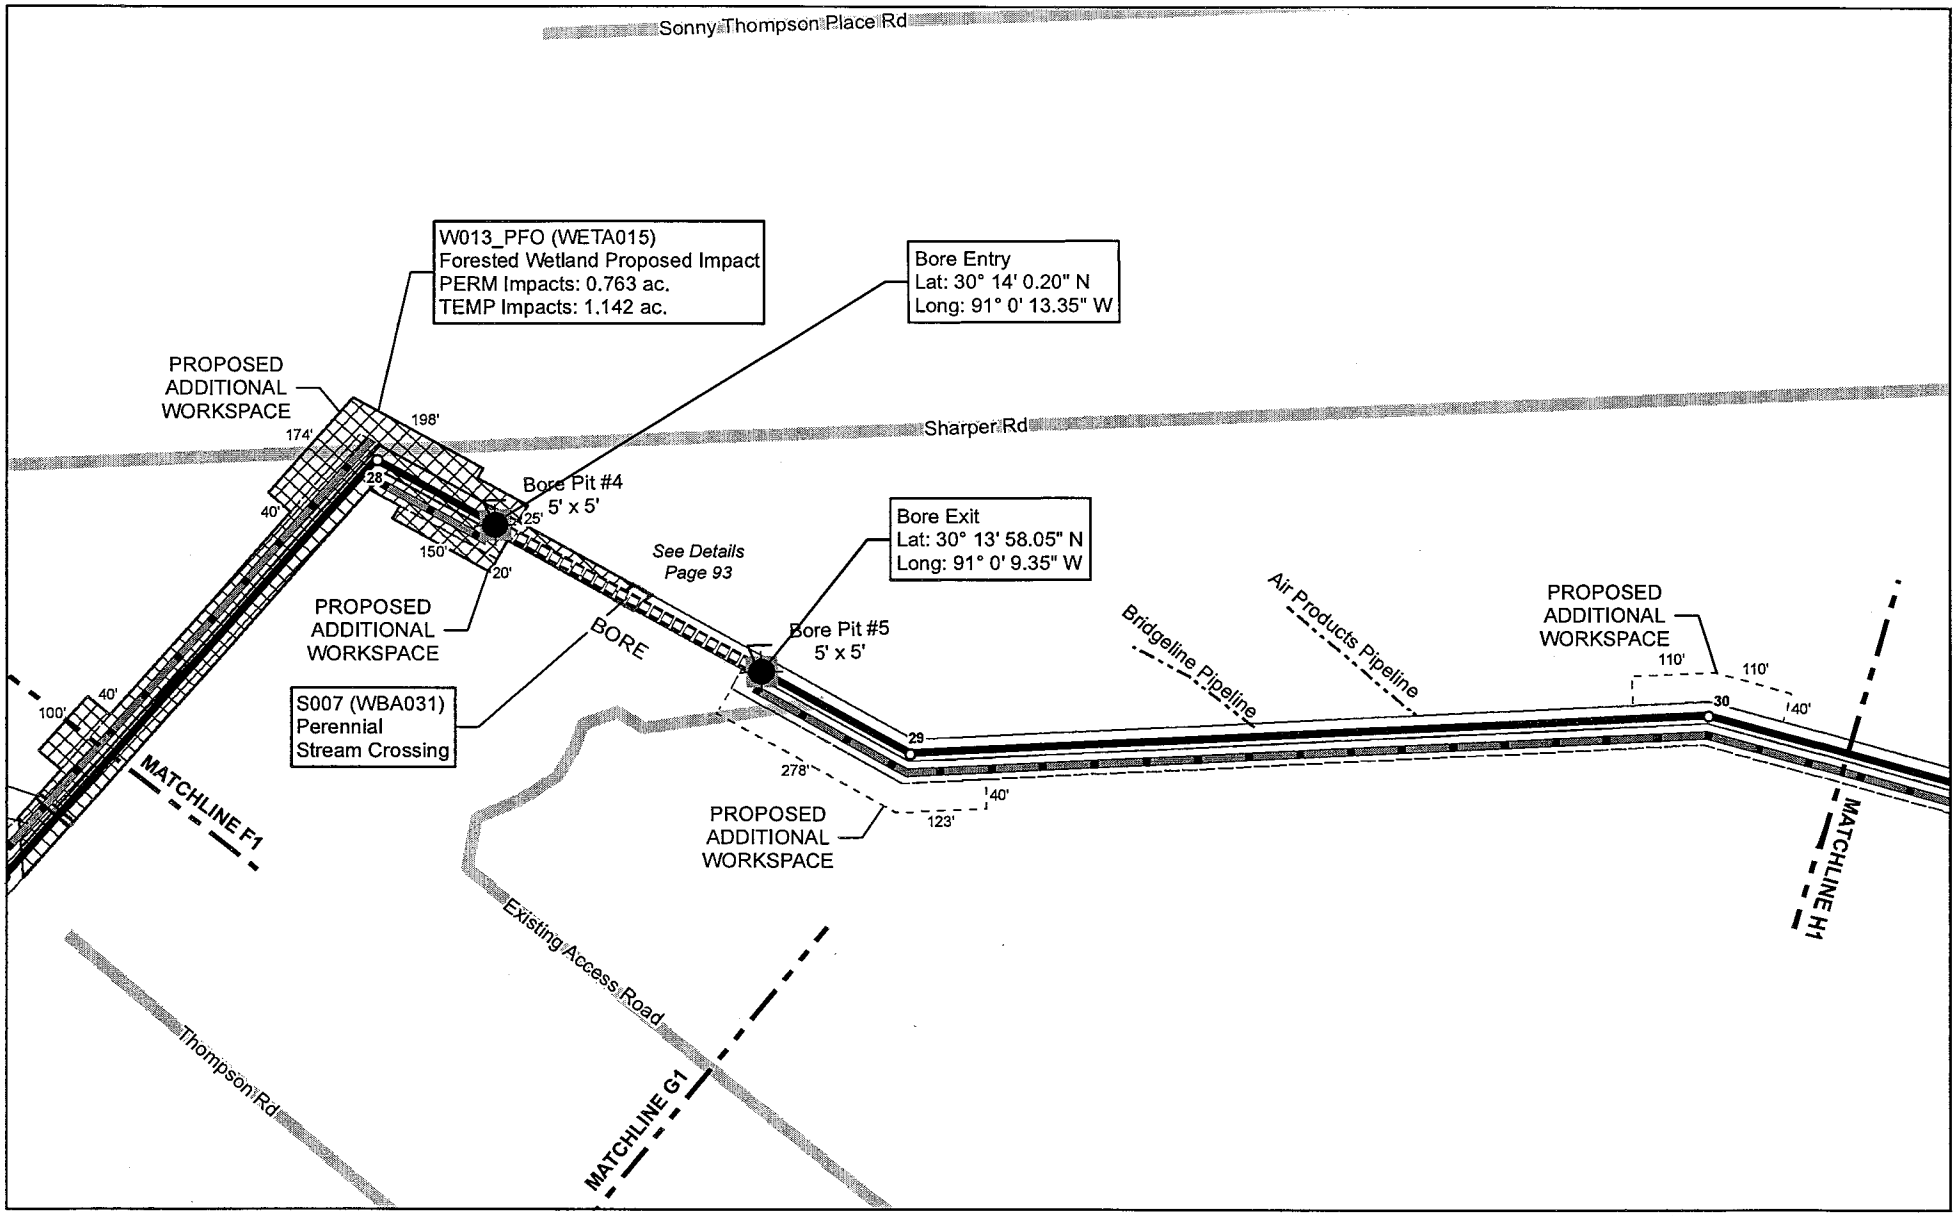

SWCA
ENVIRONMENTAL CONSULTANTS
5745 Essen Lane, Suite 105
Baton Rouge, Louisiana 70810
(225) 663-3830 phone
(225) 663-3831 fax
www.swca.com

ASCENSION PIPELINE, LLC.

PLAN VIEW

ASCENSION PIPELINE

ASCENSION
PARISH, LOUISIANA

Legend

- Prop. Pipeline (Open Cut)
- Prop. HDD
- Prop. Push
- Prop. Road Bore
- Prop. Right of Way (30 ft.)
- Prop. Temp Workspace (30 ft.)
- Prop. Add'l Temp Workspace
- Bore Pit
- Prop. Soil Placement
- Prop. HDD Bore Entry/Exit
- Prop. MLVB
- Reference Point
- Existing Railroad
- Existing Road
- Facilities
- Existing Foreign Pipeline
- Waterway
- Emergent Wetland
- Forested Wetland
- Scrub-Shrub Wetland
- Pond
- Stream

Drawn By:	JDB
Approved By:	CF
Submittal Date:	4/3/2015
Revision # - Date:	Rev 3 - 8/26/2015
SWCA Project No:	31351
Sheet:	11 OF 105

Coord. System: NAD 1983 StatePlane Louisiana South FIPS 1702 Feet

0 125 250 500 Feet

File Path: C:\Users\jbyrd\Desktop\GIS_Project_Folder_From_Houston\MAPS\NR\mxd\LDNR\Ascension Pipeline LDNR Plan View.mxd

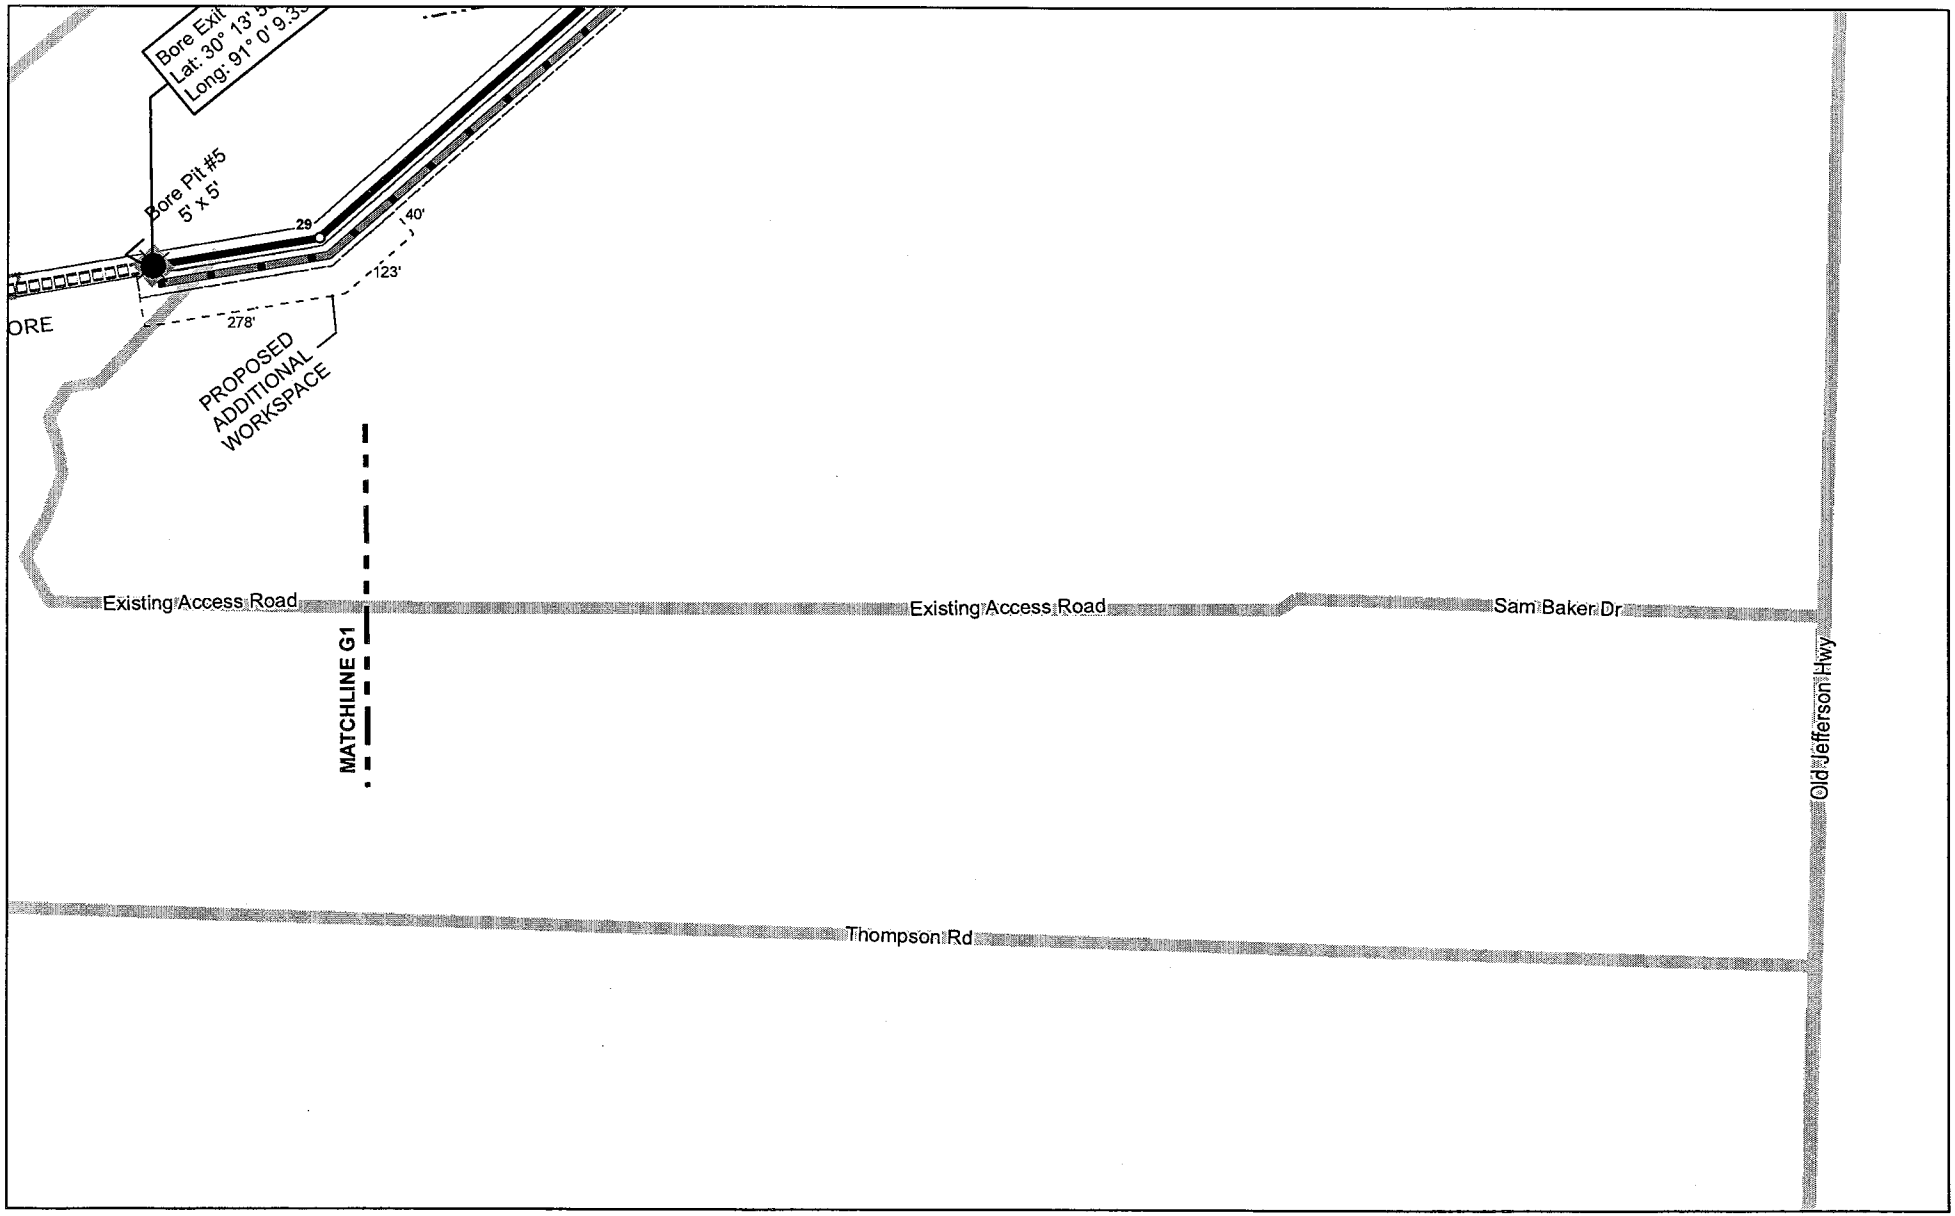

SWCA
ENVIRONMENTAL CONSULTANTS
5745 Essen Lane, Suite 105
Baton Rouge, Louisiana 70810
(225) 663-3830 phone
(225) 663-3831 fax
www.swca.com

ASCENSION PIPELINE, LLC.

PLAN VIEW

ASCENSION PIPELINE

ASCENSION
PARISH, LOUISIANA

Legend

- Prop. Pipeline (Open Cut)
- Prop. HDD
- Prop. Push
- Prop. Road Bore
- Prop. Right of Way (30 ft.)
- Prop. Temp Workspace (30 ft.)
- Prop. Add'l Temp Workspace
- Bore Pit
- Prop. Soil Placement
- Prop. HDD Bore Entry/Exit
- Prop. MLVB
- Reference Point
- Existing Railroad
- Existing Road
- Facilities
- Existing Foreign Pipeline
- Waterway
- Emergent Wetland
- Forested Wetland
- Scrub-Shrub Wetland
- Pond
- Stream

Drawn By:	JDB
Approved By:	CF
Submittal Date:	4/3/2015
Revision # - Date:	Rev 3 - 8/26/2015
SWCA Project No:	31351
Sheet:	12 OF 105

Coord. System: NAD 1983 StatePlane Louisiana South FIPS 1702 Feet

0 125 250 500 Feet

File Path: C:\Users\jbyrd\Desktop\GIS_Project_Folder_From_Houston\MAPS\NR\mxd\LDNR\Ascension Pipeline LDNR Plan View.mxd

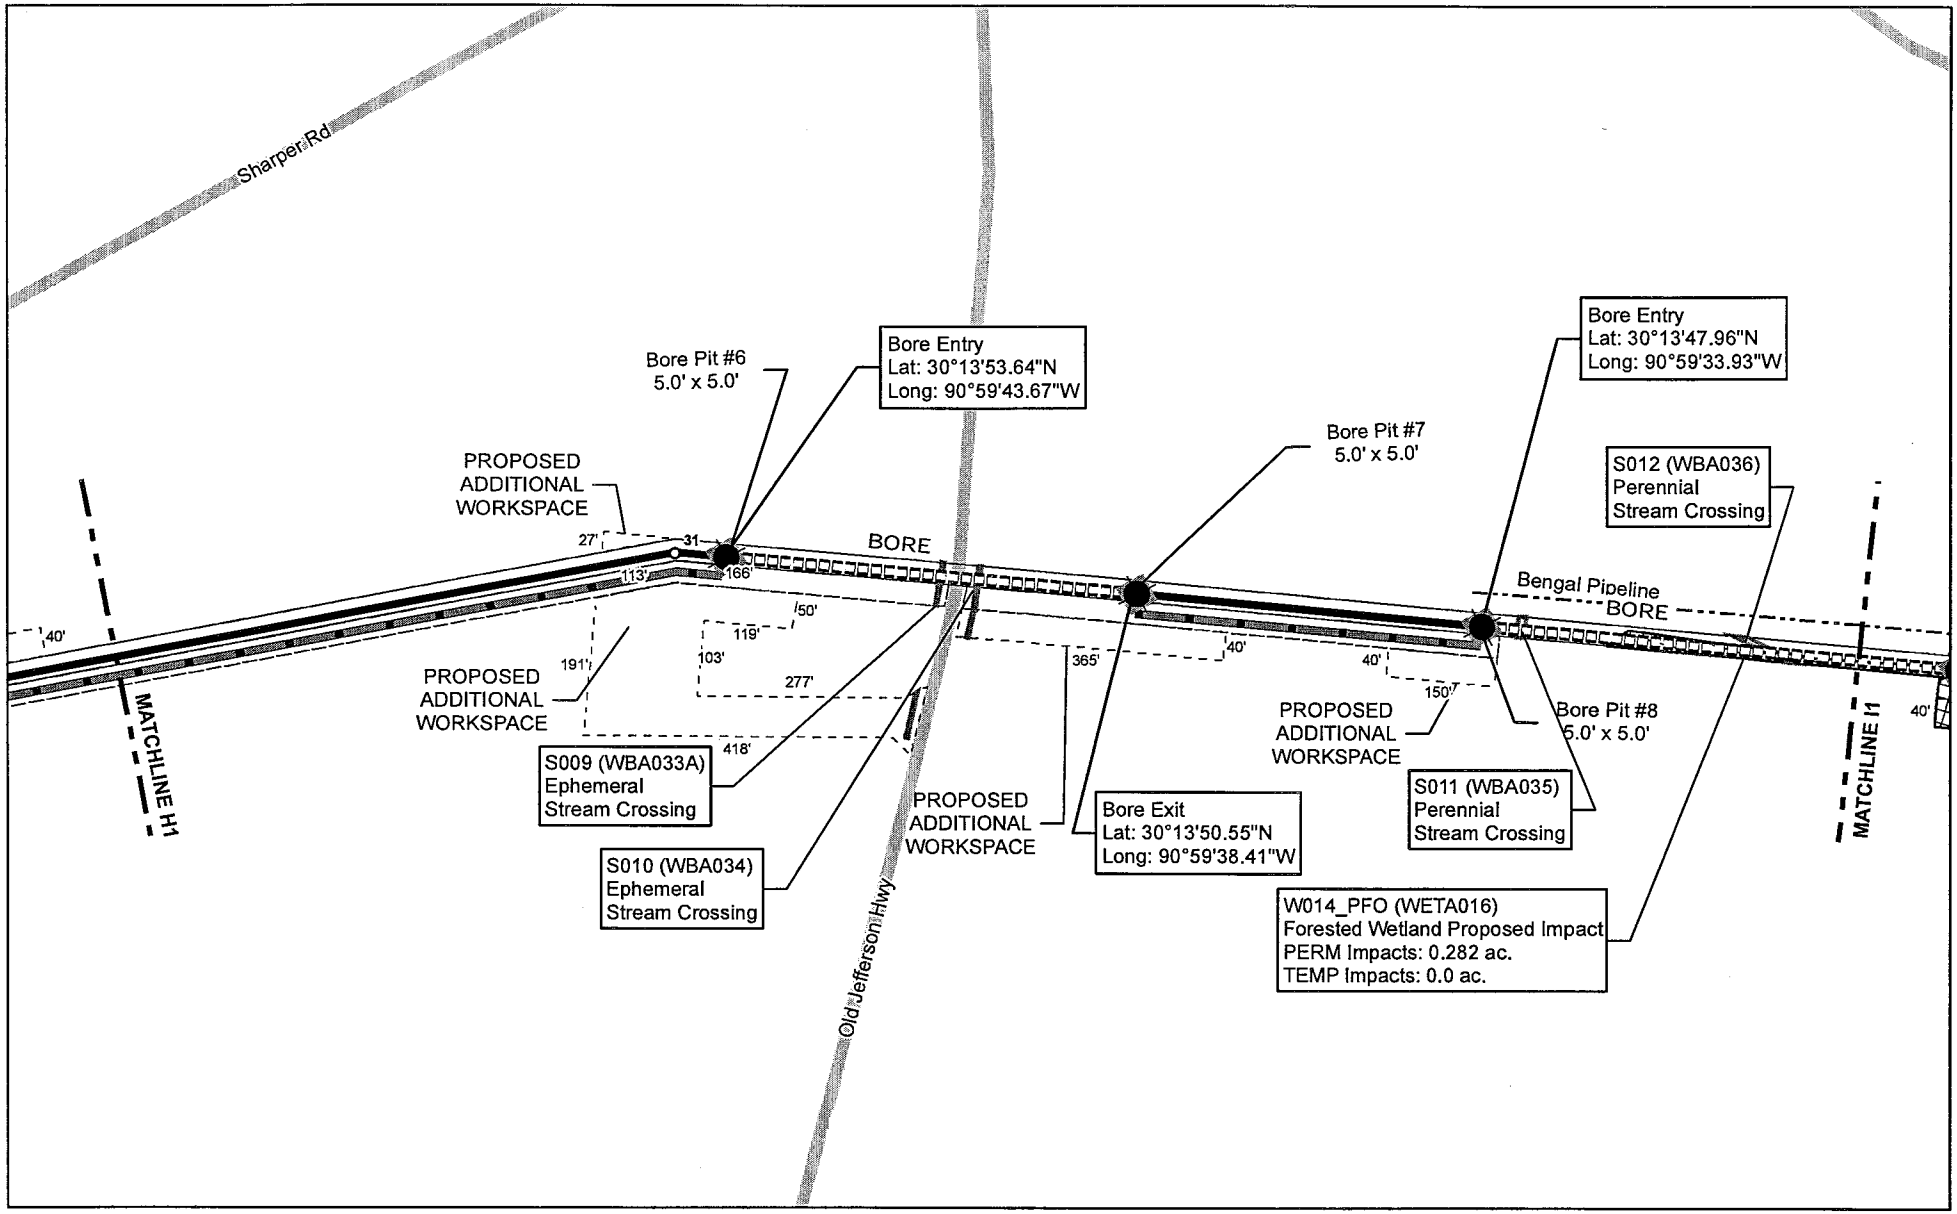

SWCA
ENVIRONMENTAL CONSULTANTS
5745 Essen Lane, Suite 105
Baton Rouge, Louisiana 70810
(225) 663-3830 phone
(225) 663-3831 fax
www.swca.com

ASCENSION PIPELINE, LLC.

PLAN VIEW

ASCENSION PIPELINE

ASCENSION
PARISH, LOUISIANA

Legend

- Prop. Pipeline (Open Cut)
- Prop. HDD
- Prop. Push
- Prop. Road Bore
- Prop. Right of Way (30 ft.)
- Prop. Temp Workspace (30 ft.)
- Prop. Add'l Temp Workspace
- Bore Pit
- Prop. Soil Placement
- Prop. HDD Bore Entry/Exit
- Prop. MLVB
- Reference Point
- Existing Railroad
- Existing Road
- Facilities
- Existing Foreign Pipeline
- Waterway
- Emergent Wetland
- Forested Wetland
- Scrub-Shrub Wetland
- Pond
- Stream

Drawn By:	JDB
Approved By:	CF
Submittal Date:	4/3/2015
Revision # - Date:	Rev 3 - 8/26/2015
SWCA Project No:	31351
Sheet:	13 OF 105

Coord. System: NAD 1983 StatePlane Louisiana South FIPS 1702 Feet

0 125 250 500 Feet

File Path: C:\Users\jbyrd\Desktop\GIS_Project_Folder_From_Houston\MAPS\NR\mxd\LDNR\Ascension Pipeline LDNR Plan View.mxd

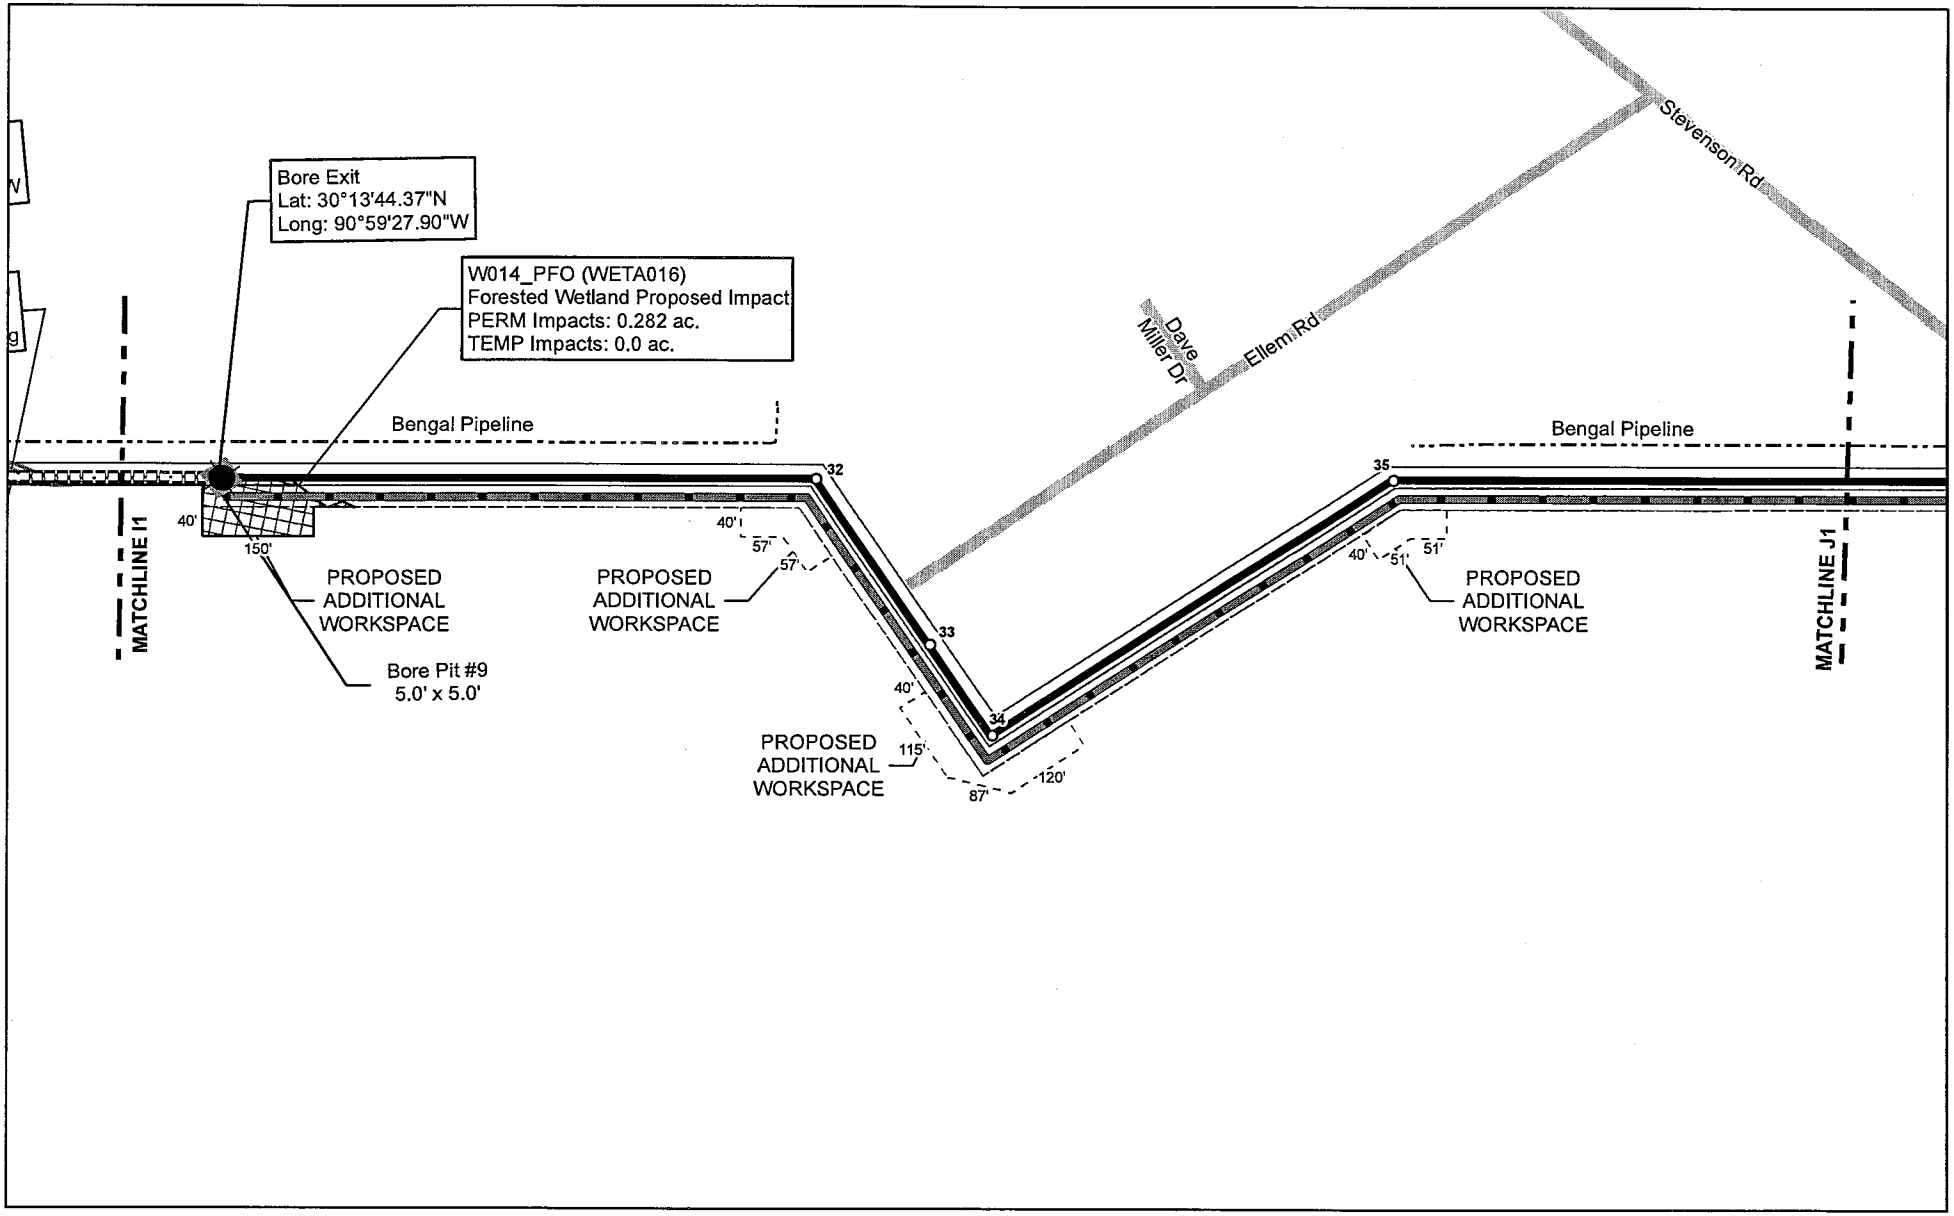

SWCA
ENVIRONMENTAL CONSULTANTS
5745 Essen Lane, Suite 105
Baton Rouge, Louisiana 70810
(225) 663-3830 phone
(225) 663-3831 fax
www.swca.com

ASCENSION PIPELINE, LLC.

PLAN VIEW

ASCENSION PIPELINE

ASCENSION
PARISH, LOUISIANA

Legend

- Prop. Pipeline (Open Cut)
- Prop. HDD
- Prop. Push
- Prop. Road Bore
- Prop. Right of Way (30 ft.)
- Prop. Temp Workspace (30 ft.)
- Prop. Add'l Temp Workspace
- Bore Pit
- Prop. Soil Placement
- Prop. HDD Bore Entry/Exit
- Prop. MLVB
- Reference Point
- Existing Railroad
- Existing Road
- Facilities
- Existing Foreign Pipeline
- Waterway
- Emergent Wetland
- Forested Wetland
- Scrub-Shrub Wetland
- Pond
- Stream

Drawn By:	JDB
Approved By:	CF
Submittal Date:	4/3/2015
Revision # - Date:	Rev 3 - 8/26/2015
SWCA Project No:	31351
Sheet:	14 OF 105

Coord. System: NAD 1983 StatePlane Louisiana South FIPS 1702 Feet

0 125 250 500 Feet

File Path: C:\Users\jbyrd\Desktop\GIS_Project_Folder_From_Houston\MAPS\NR\mxd\LDNR\Ascension Pipeline LDNR Plan View.mxd

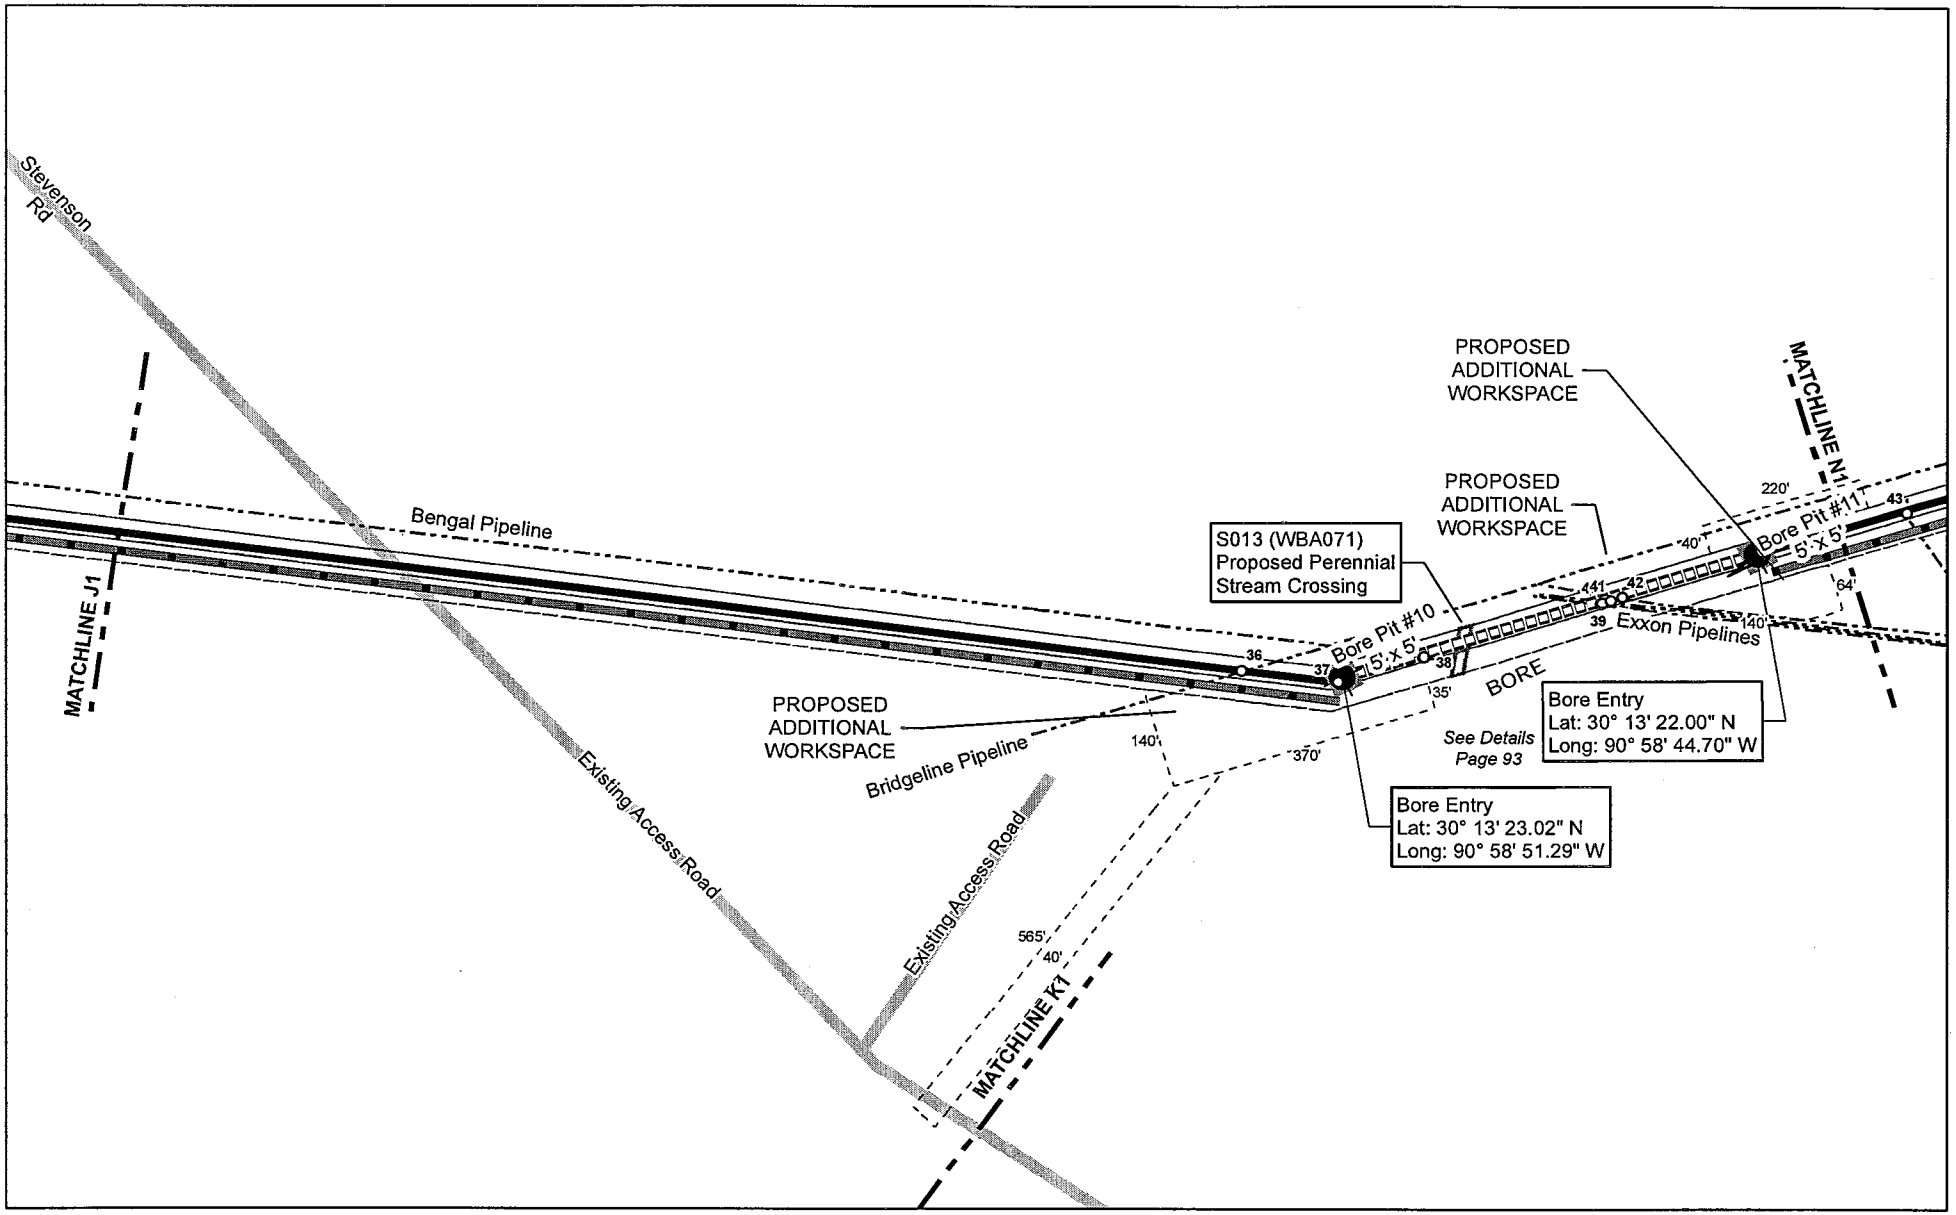

SWCA
ENVIRONMENTAL CONSULTANTS
5745 Essen Lane, Suite 105
Baton Rouge, Louisiana 70810
(225) 663-3830 phone
(225) 663-3831 fax
www.swca.com

ASCENSION PIPELINE, LLC.

PLAN VIEW

ASCENSION PIPELINE

ASCENSION
PARISH, LOUISIANA

Legend

- Prop. Pipeline (Open Cut)
- Prop. HDD
- Prop. Push
- Prop. Road Bore
- Prop. Right of Way (30 ft.)
- Prop. Temp Workspace (30 ft.)
- Prop. Add'l Temp Workspace
- Bore Pit
- Prop. Soil Placement
- Prop. HDD Bore Entry/Exit
- Prop. MLVB
- Reference Point
- Existing Railroad
- Existing Road
- Facilities
- Existing Foreign Pipeline
- Waterway
- Emergent Wetland
- Forested Wetland
- Scrub-Shrub Wetland
- Pond
- Stream

Drawn By:	JDB
Approved By:	CF
Submittal Date:	4/3/2015
Revision # - Date:	Rev 3 - 8/26/2015
SWCA Project No:	31351
Sheet:	15 OF 105

Coord. System: NAD 1983 StatePlane Louisiana South FIPS 1702 Feet

0 125 250 500 Feet

File Path: C:\Users\jbyrd\Desktop\GIS_Project_Folder_From_Houston\MAPS\NR\mxd\LDNR\Ascension Pipeline LDNR Plan View.mxd

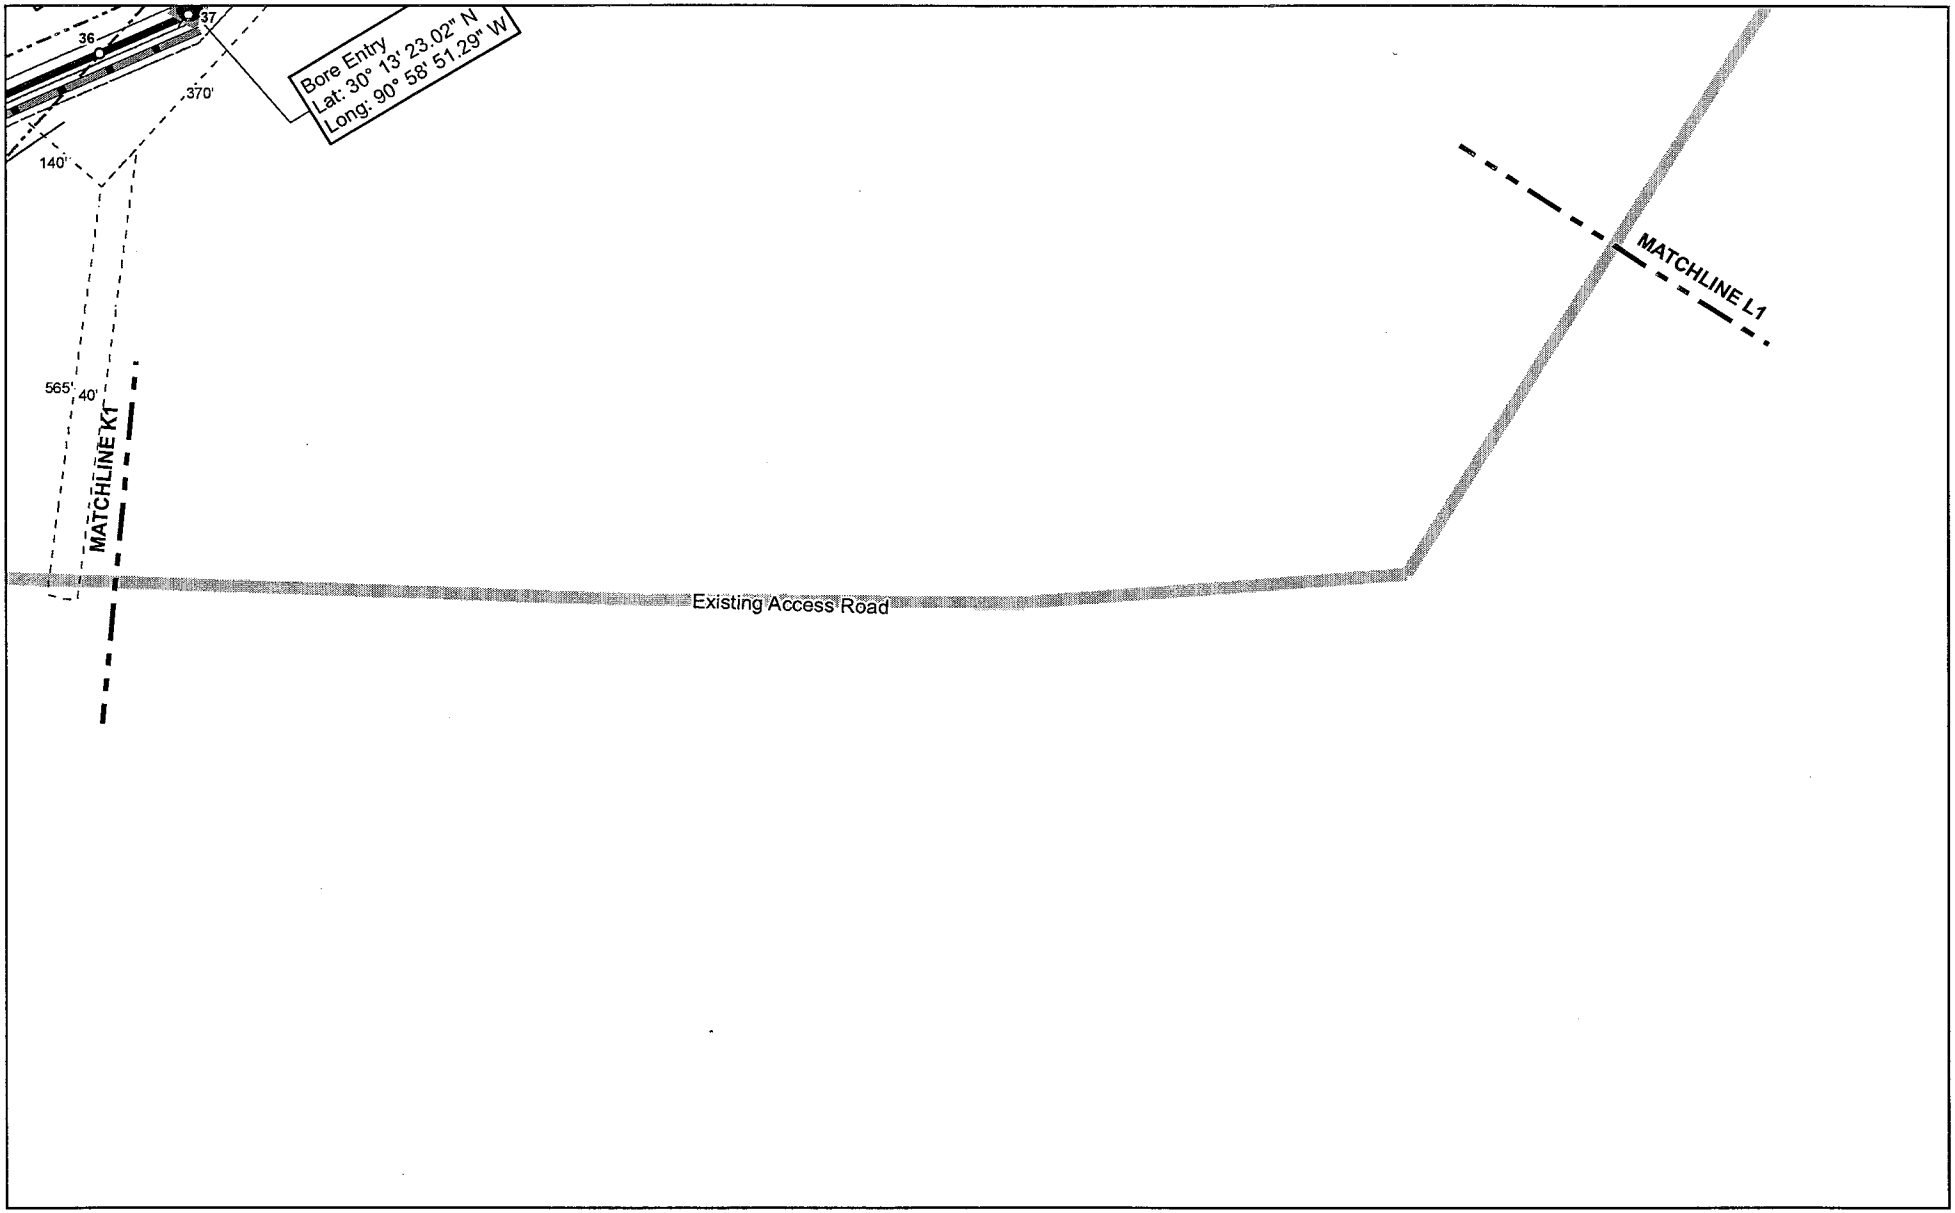

SWCA
ENVIRONMENTAL CONSULTANTS
5745 Essen Lane, Suite 105
Baton Rouge, Louisiana 70810
(225) 663-3830 phone
(225) 663-3831 fax
www.swca.com

ASCENSION PIPELINE, LLC.

PLAN VIEW

ASCENSION PIPELINE

ASCENSION
PARISH, LOUISIANA

Legend

- Prop. Pipeline (Open Cut)
- Prop. HDD
- Prop. Push
- Prop. Road Bore
- Prop. Right of Way (30 ft.)
- Prop. Temp Workspace (30 ft.)
- Prop. Add'l Temp Workspace
- Bore Pit
- Prop. Soil Placement
- Prop. HDD Bore Entry/Exit
- Prop. MLVB
- Reference Point
- Existing Railroad
- Existing Road
- Facilities
- Existing Foreign Pipeline
- Waterway
- Emergent Wetland
- Forested Wetland
- Scrub-Shrub Wetland
- Pond
- Stream

Drawn By:	JDB
Approved By:	CF
Submittal Date:	4/3/2015
Revision # - Date:	Rev 3 - 8/26/2015
SWCA Project No:	31351
Sheet:	16 OF 105

Coord. System: NAD 1983 StatePlane Louisiana South FIPS 1702 Feet

0 125 250 500 Feet

File Path: C:\Users\jbyrd\Desktop\GIS_Project_Folder_From_Houston\MAPS\NR\mxd\LDNR\Ascension Pipeline LDNR Plan View.mxd

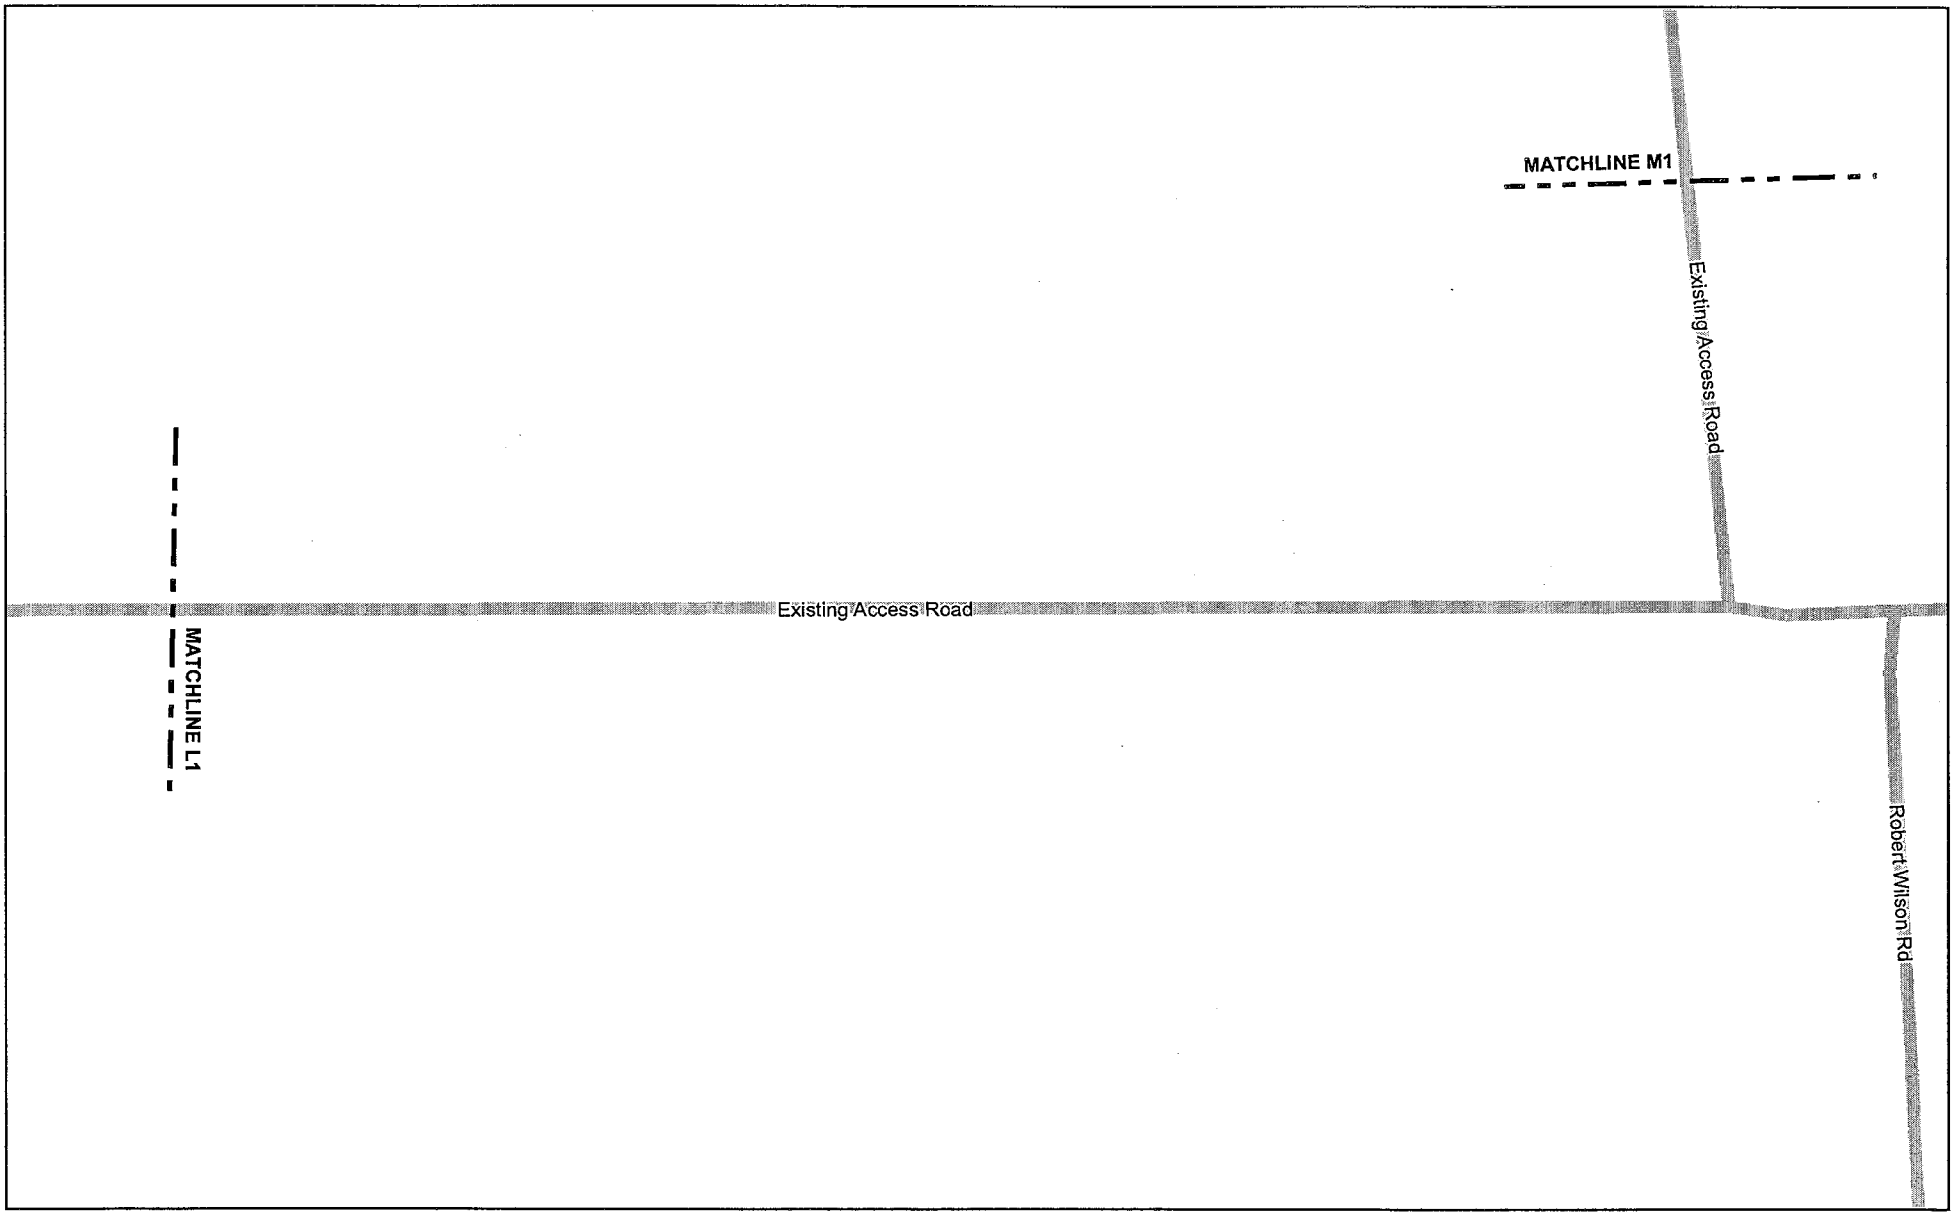

SWCA
ENVIRONMENTAL CONSULTANTS
5745 Essen Lane, Suite 105
Baton Rouge, Louisiana 70810
(225) 663-3830 phone
(225) 663-3831 fax
www.swca.com

ASCENSION PIPELINE, LLC.

PLAN VIEW

ASCENSION PIPELINE

ASCENSION
PARISH, LOUISIANA

Legend

- Prop. Pipeline (Open Cut)
- Prop. HDD
- Prop. Push
- Prop. Road Bore
- Prop. Right of Way (30 ft.)
- Prop. Temp Workspace (30 ft.)
- Prop. Add'l Temp Workspace
- Bore Pit
- Prop. Soil Placement
- Prop. HDD Bore Entry/Exit
- Prop. MLVB
- Reference Point
- Existing Railroad
- Existing Road
- Facilities
- Existing Foreign Pipeline
- Waterway
- Emergent Wetland
- Forested Wetland
- Scrub-Shrub Wetland
- Pond
- Stream

Drawn By:	JDB
Approved By:	CF
Submittal Date:	4/3/2015
Revision # - Date:	Rev 3 - 8/26/2015
SWCA Project No:	31351
Sheet:	17 OF 105

Coord. System: NAD 1983 StatePlane Louisiana South FIPS 1702 Feet

0 125 250 500 Feet

File Path: C:\Users\jbyrd\Desktop\GIS_Project_Folder_From_Houston\MAPS\NR\mxd\LDNR\Ascension Pipeline LDNR Plan View.mxd

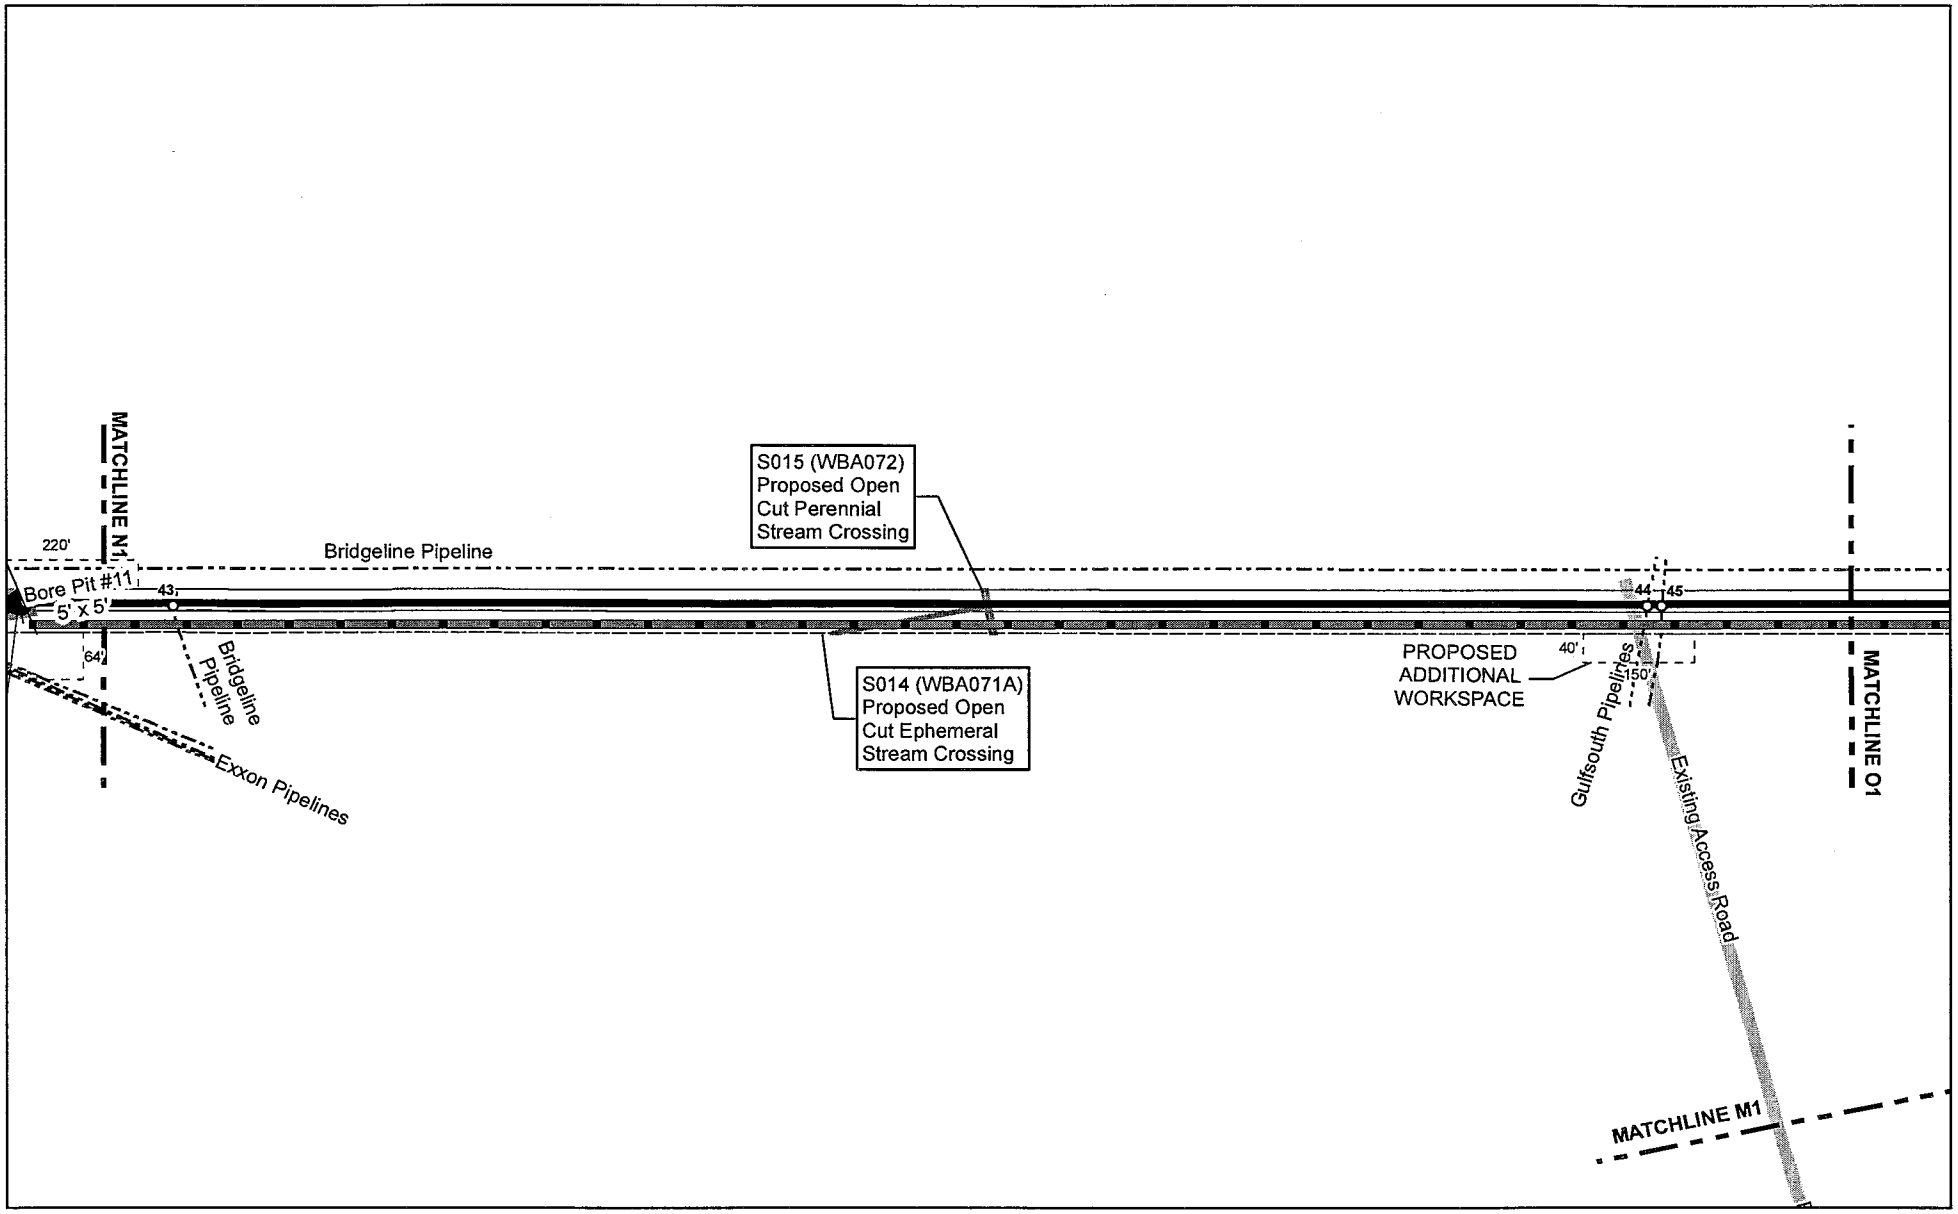

SWCA
ENVIRONMENTAL CONSULTANTS
5745 Essen Lane, Suite 105
Baton Rouge, Louisiana 70810
(225) 663-3830 phone
(225) 663-3831 fax
www.swca.com

ASCENSION PIPELINE, LLC.

PLAN VIEW

ASCENSION PIPELINE

ASCENSION
PARISH, LOUISIANA

Legend

- Prop. Pipeline (Open Cut)
- Prop. HDD
- Prop. Push
- Prop. Road Bore
- Prop. Right of Way (30 ft.)
- Prop. Temp Workspace (30 ft.)
- Prop. Add'l Temp Workspace
- Bore Pit
- Prop. Soil Placement
- Prop. HDD Bore Entry/Exit
- Prop. MLVB
- Reference Point
- Existing Railroad
- Existing Road
- Facilities
- Existing Foreign Pipeline
- Waterway
- Emergent Wetland
- Forested Wetland
- Scrub-Shrub Wetland
- Pond
- Stream

Drawn By:	JDB
Approved By:	CF
Submittal Date:	4/3/2015
Revision # - Date:	Rev 3 - 8/26/2015
SWCA Project No:	31351
Sheet:	18 OF 105

Coord. System: NAD 1983 StatePlane Louisiana South FIPS 1702 Feet

0 125 250 500 Feet

File Path: C:\Users\jbyrd\Desktop\GIS_Project_Folder_From_Houston\MAPS\NR\mxd\LDNR\Ascension Pipeline LDNR Plan View.mxd

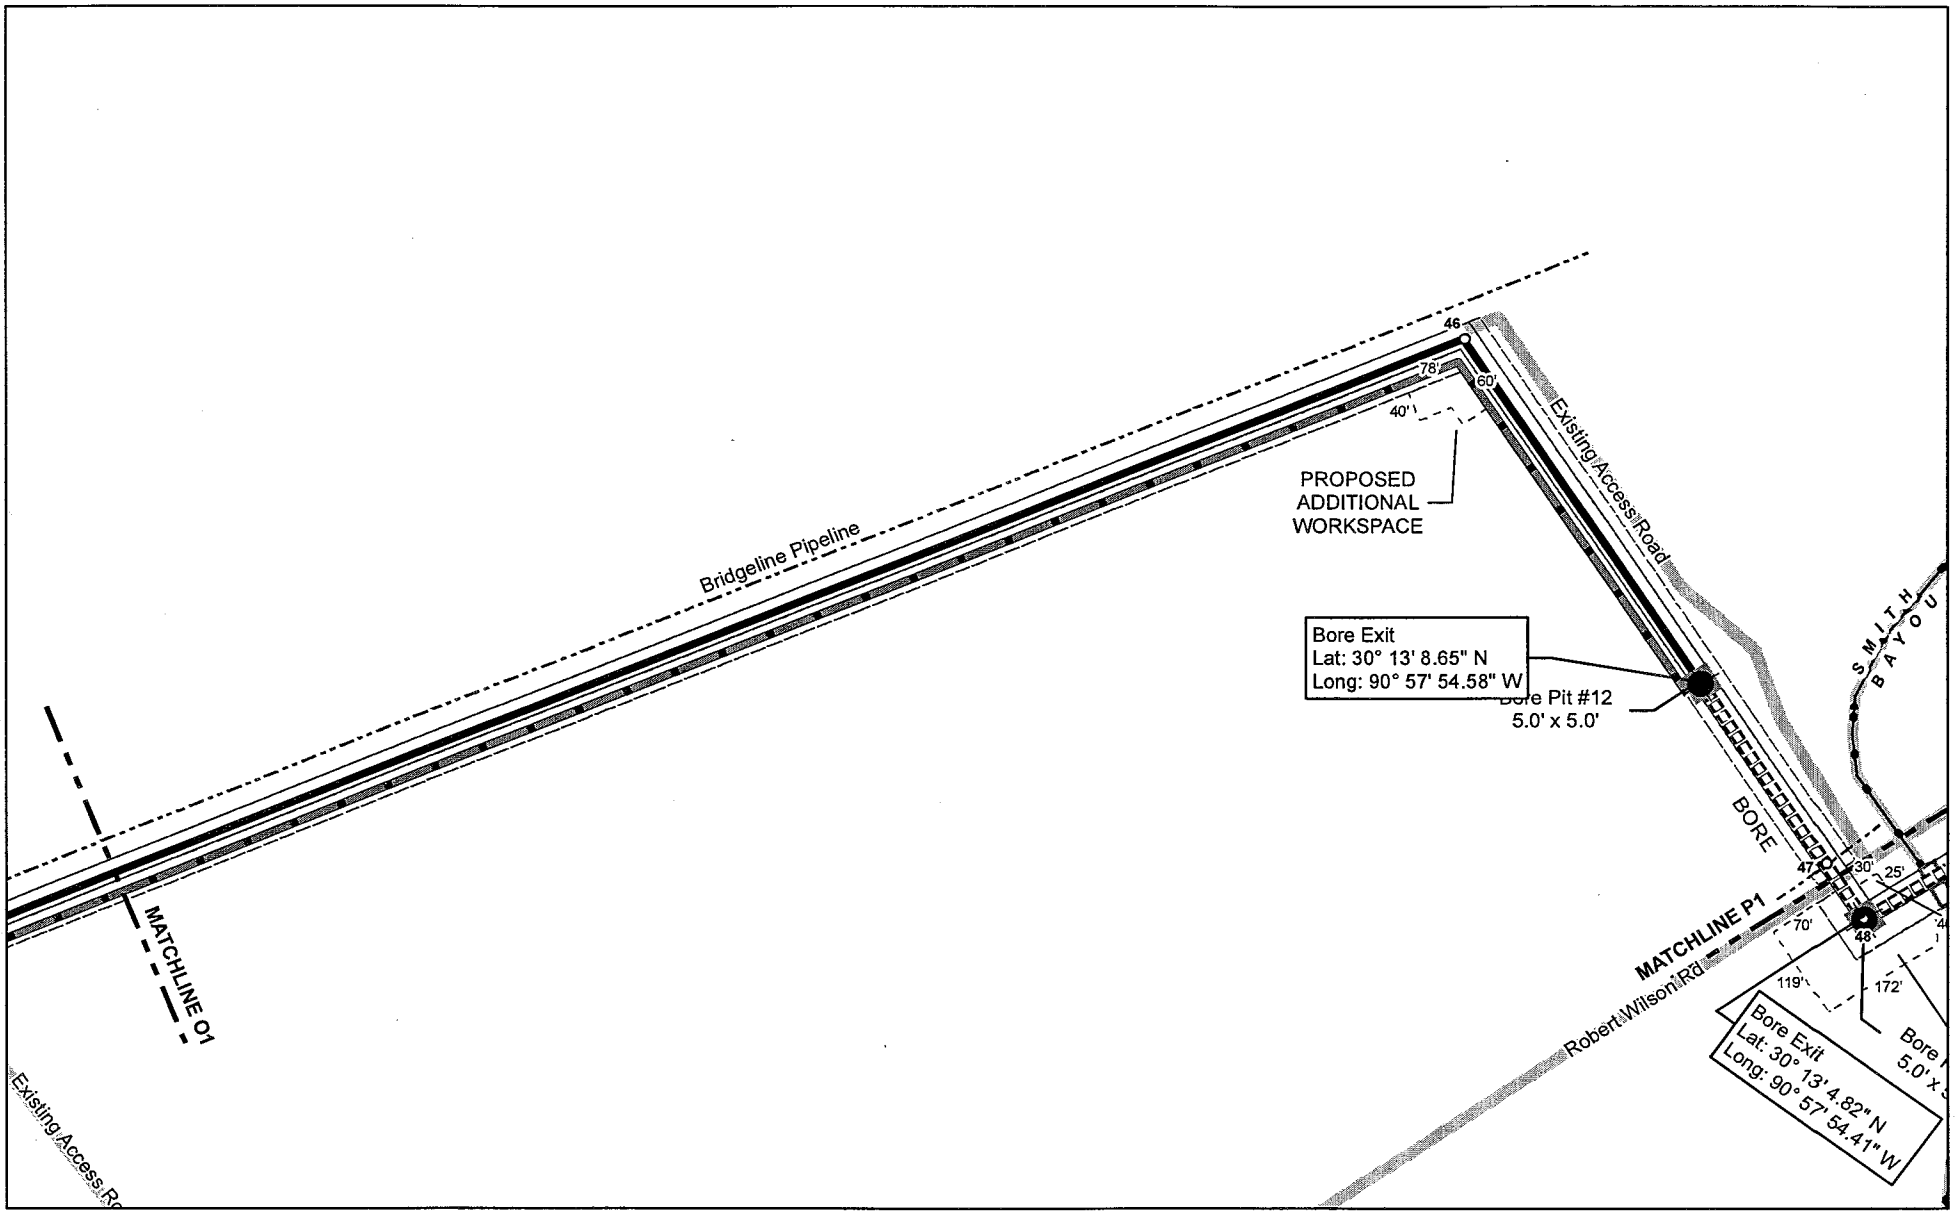

SWCA
ENVIRONMENTAL CONSULTANTS
5745 Essen Lane, Suite 105
Baton Rouge, Louisiana 70810
(225) 663-3830 phone
(225) 663-3831 fax
www.swca.com

ASCENSION PIPELINE, LLC.

PLAN VIEW

ASCENSION PIPELINE

ASCENSION
PARISH, LOUISIANA

Legend

- Prop. Pipeline (Open Cut)
- Prop. HDD
- Prop. Push
- Prop. Road Bore
- Prop. Right of Way (30 ft.)
- Prop. Temp Workspace (30 ft.)
- Prop. Add'l Temp Workspace
- Bore Pit
- Prop. Soil Placement
- Prop. HDD Bore Entry/Exit
- Prop. MLVB
- Reference Point
- Existing Railroad
- Existing Road
- Facilities
- Existing Foreign Pipeline
- Waterway
- Emergent Wetland
- Forested Wetland
- Scrub-Shrub Wetland
- Pond
- Stream

Drawn By:	JDB
Approved By:	CF
Submittal Date:	4/3/2015
Revision # - Date:	Rev 3 - 8/26/2015
SWCA Project No:	31351
Sheet:	19 OF 105

Coord. System: NAD 1983 StatePlane Louisiana South FIPS 1702 Feet

0 125 250 500 Feet

File Path: C:\Users\jbyrd\Desktop\GIS_Project_Folder_From_Houston\MAPS\NR\mxd\LDNR\Ascension Pipeline LDNR Plan View.mxd

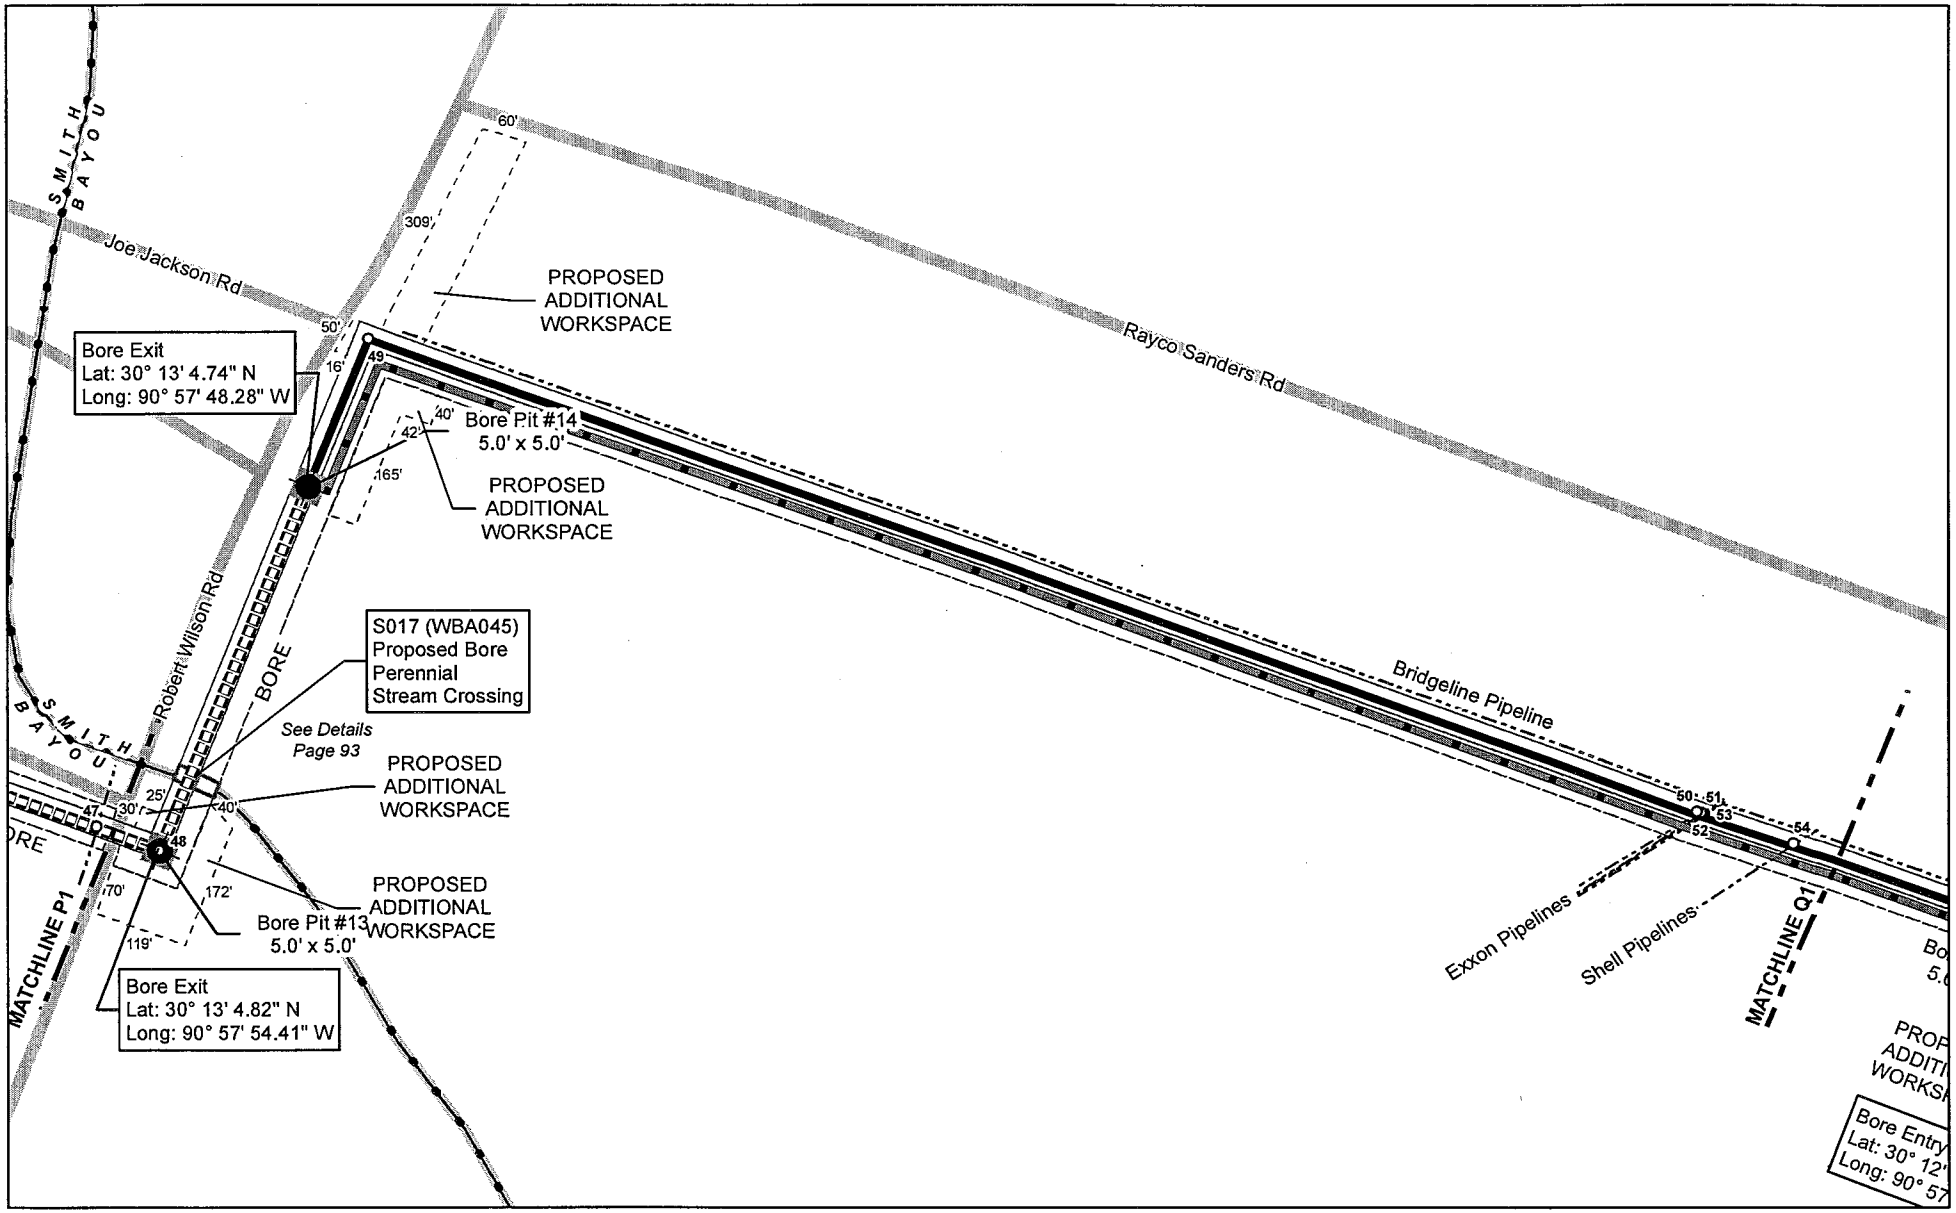

SWCA
ENVIRONMENTAL CONSULTANTS
5745 Essen Lane, Suite 105
Baton Rouge, Louisiana 70810
(225) 663-3830 phone
(225) 663-3831 fax
www.swca.com

ASCENSION PIPELINE, LLC.

PLAN VIEW

ASCENSION PIPELINE

ASCENSION
PARISH, LOUISIANA

Legend

- Prop. Pipeline (Open Cut)
- Prop. HDD
- Prop. Push
- Prop. Road Bore
- Prop. Right of Way (30 ft.)
- Prop. Temp Workspace (30 ft.)
- Prop. Add'l Temp Workspace
- Bore Pit
- Prop. Soil Placement
- Prop. HDD Bore Entry/Exit
- Prop. MLVB
- Reference Point
- Existing Railroad
- Existing Road
- Facilities
- Existing Foreign Pipeline
- Waterway
- Emergent Wetland
- Forested Wetland
- Scrub-Shrub Wetland
- Pond
- Stream

Drawn By:	JDB
Approved By:	CF
Submittal Date:	4/3/2015
Revision # - Date:	Rev 3 - 8/26/2015
SWCA Project No:	31351
Sheet:	20 OF 105

Coord. System: NAD 1983 StatePlane Louisiana South FIPS 1702 Feet

0 125 250 500 Feet

File Path: C:\Users\jbyrd\Desktop\GIS_Project_Folder_From_Houston\MAPS\NR\mxd\LDNR\Ascension Pipeline LDNR Plan View.mxd

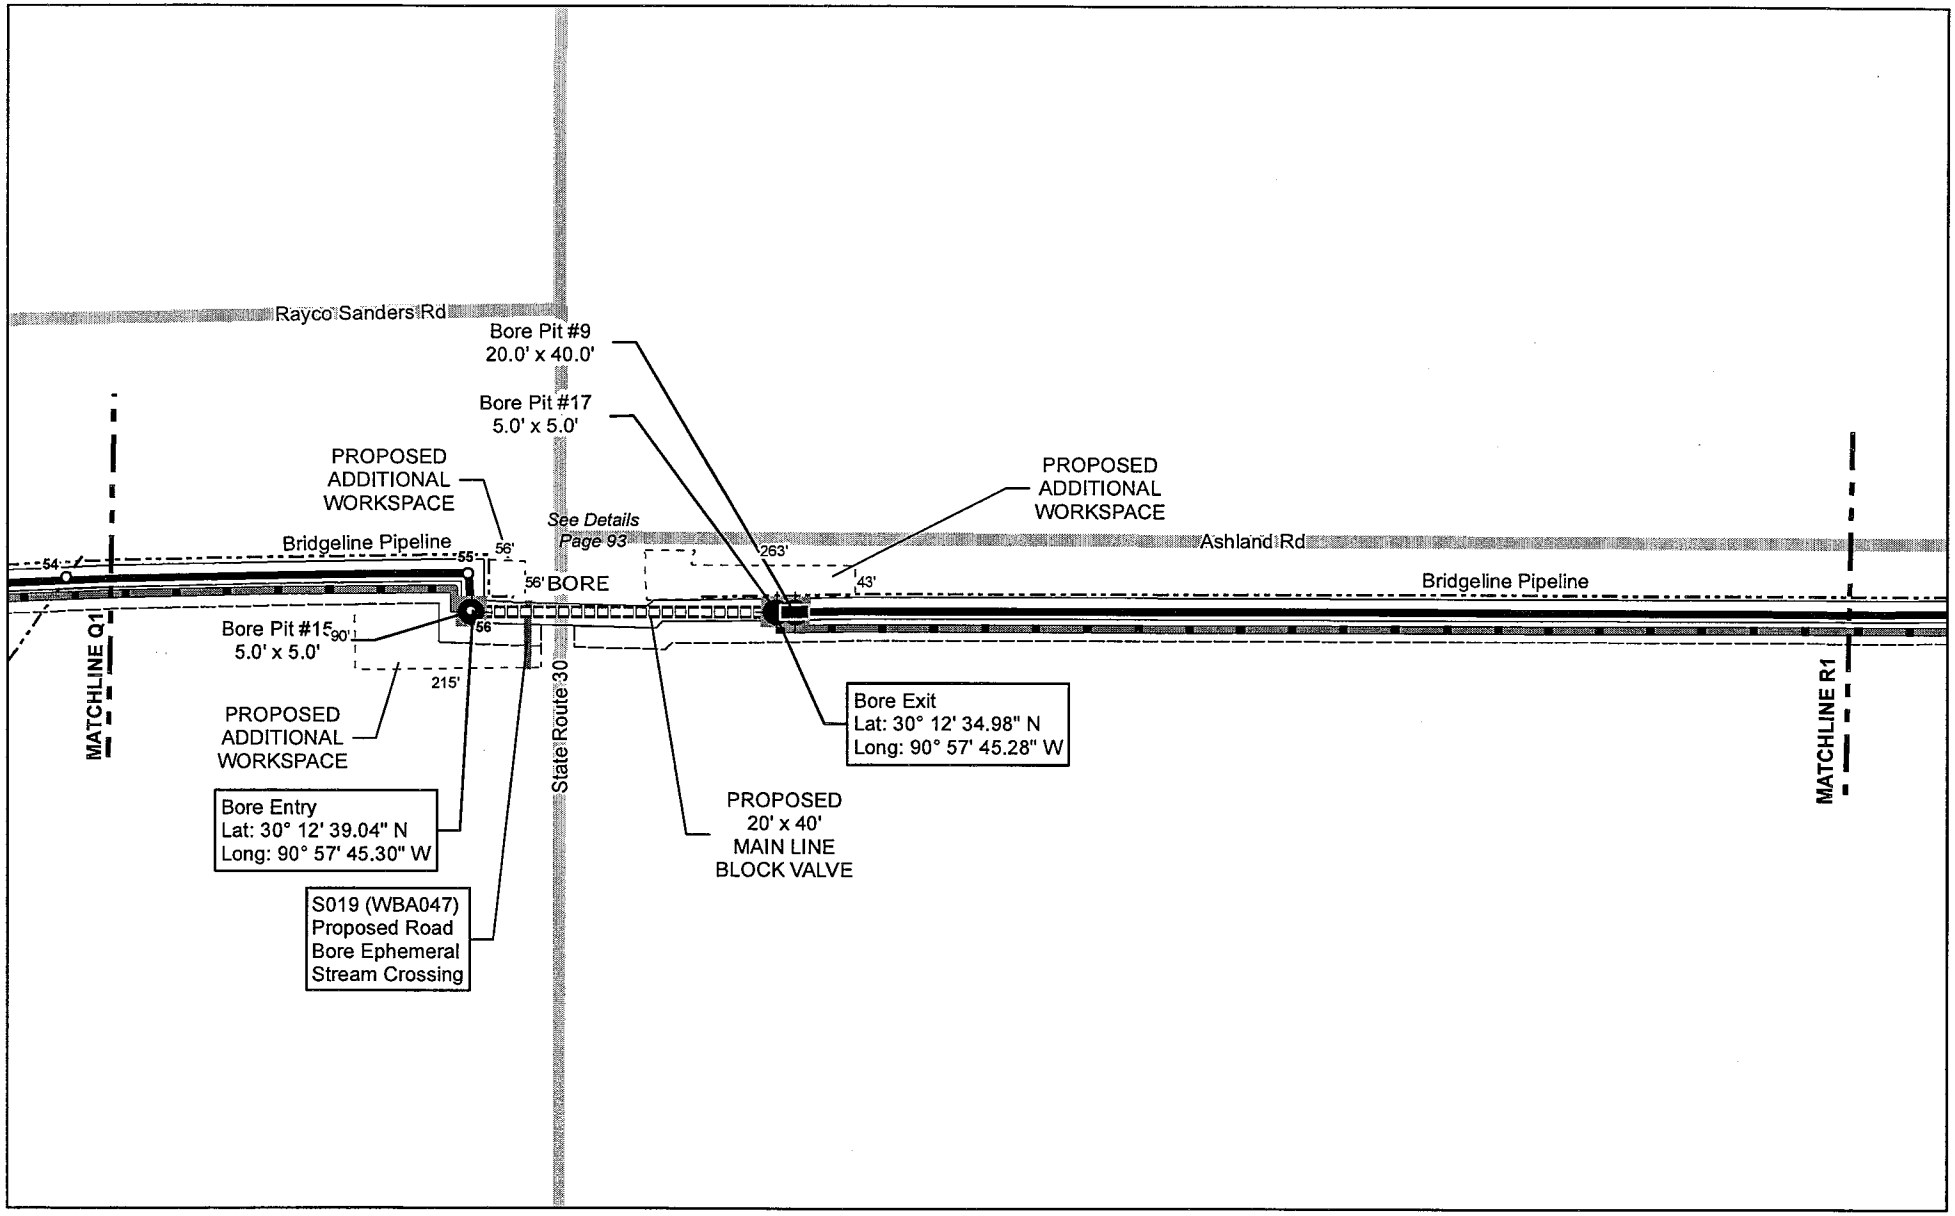

SWCA
ENVIRONMENTAL CONSULTANTS
5745 Essen Lane, Suite 105
Baton Rouge, Louisiana 70810
(225) 663-3830 phone
(225) 663-3831 fax
www.swca.com

ASCENSION PIPELINE, LLC.

PLAN VIEW

ASCENSION PIPELINE

ASCENSION
PARISH, LOUISIANA

Legend

- Prop. Pipeline (Open Cut)
- Prop. HDD
- Prop. Push
- Prop. Road Bore
- Prop. Right of Way (30 ft.)
- Prop. Temp Workspace (30 ft.)
- Prop. Add'l Temp Workspace
- Bore Pit
- Prop. Soil Placement
- Prop. HDD Bore Entry/Exit
- Prop. MLVB
- Reference Point
- Existing Railroad
- Existing Road
- Facilities
- Existing Foreign Pipeline
- Waterway
- Emergent Wetland
- Forested Wetland
- Scrub-Shrub Wetland
- Pond
- Stream

Drawn By:	JDB
Approved By:	CF
Submittal Date:	4/3/2015
Revision # - Date:	Rev 3 - 8/26/2015
SWCA Project No:	31351
Sheet:	21 OF 105

Coord. System: NAD 1983 StatePlane Louisiana South FIPS 1702 Feet

0 125 250 500 Feet

File Path: C:\Users\jbyrd\Desktop\GIS_Project_Folder_From_Houston\MAPS\NR\mxd\LDNR\Ascension Pipeline LDNR Plan View.mxd

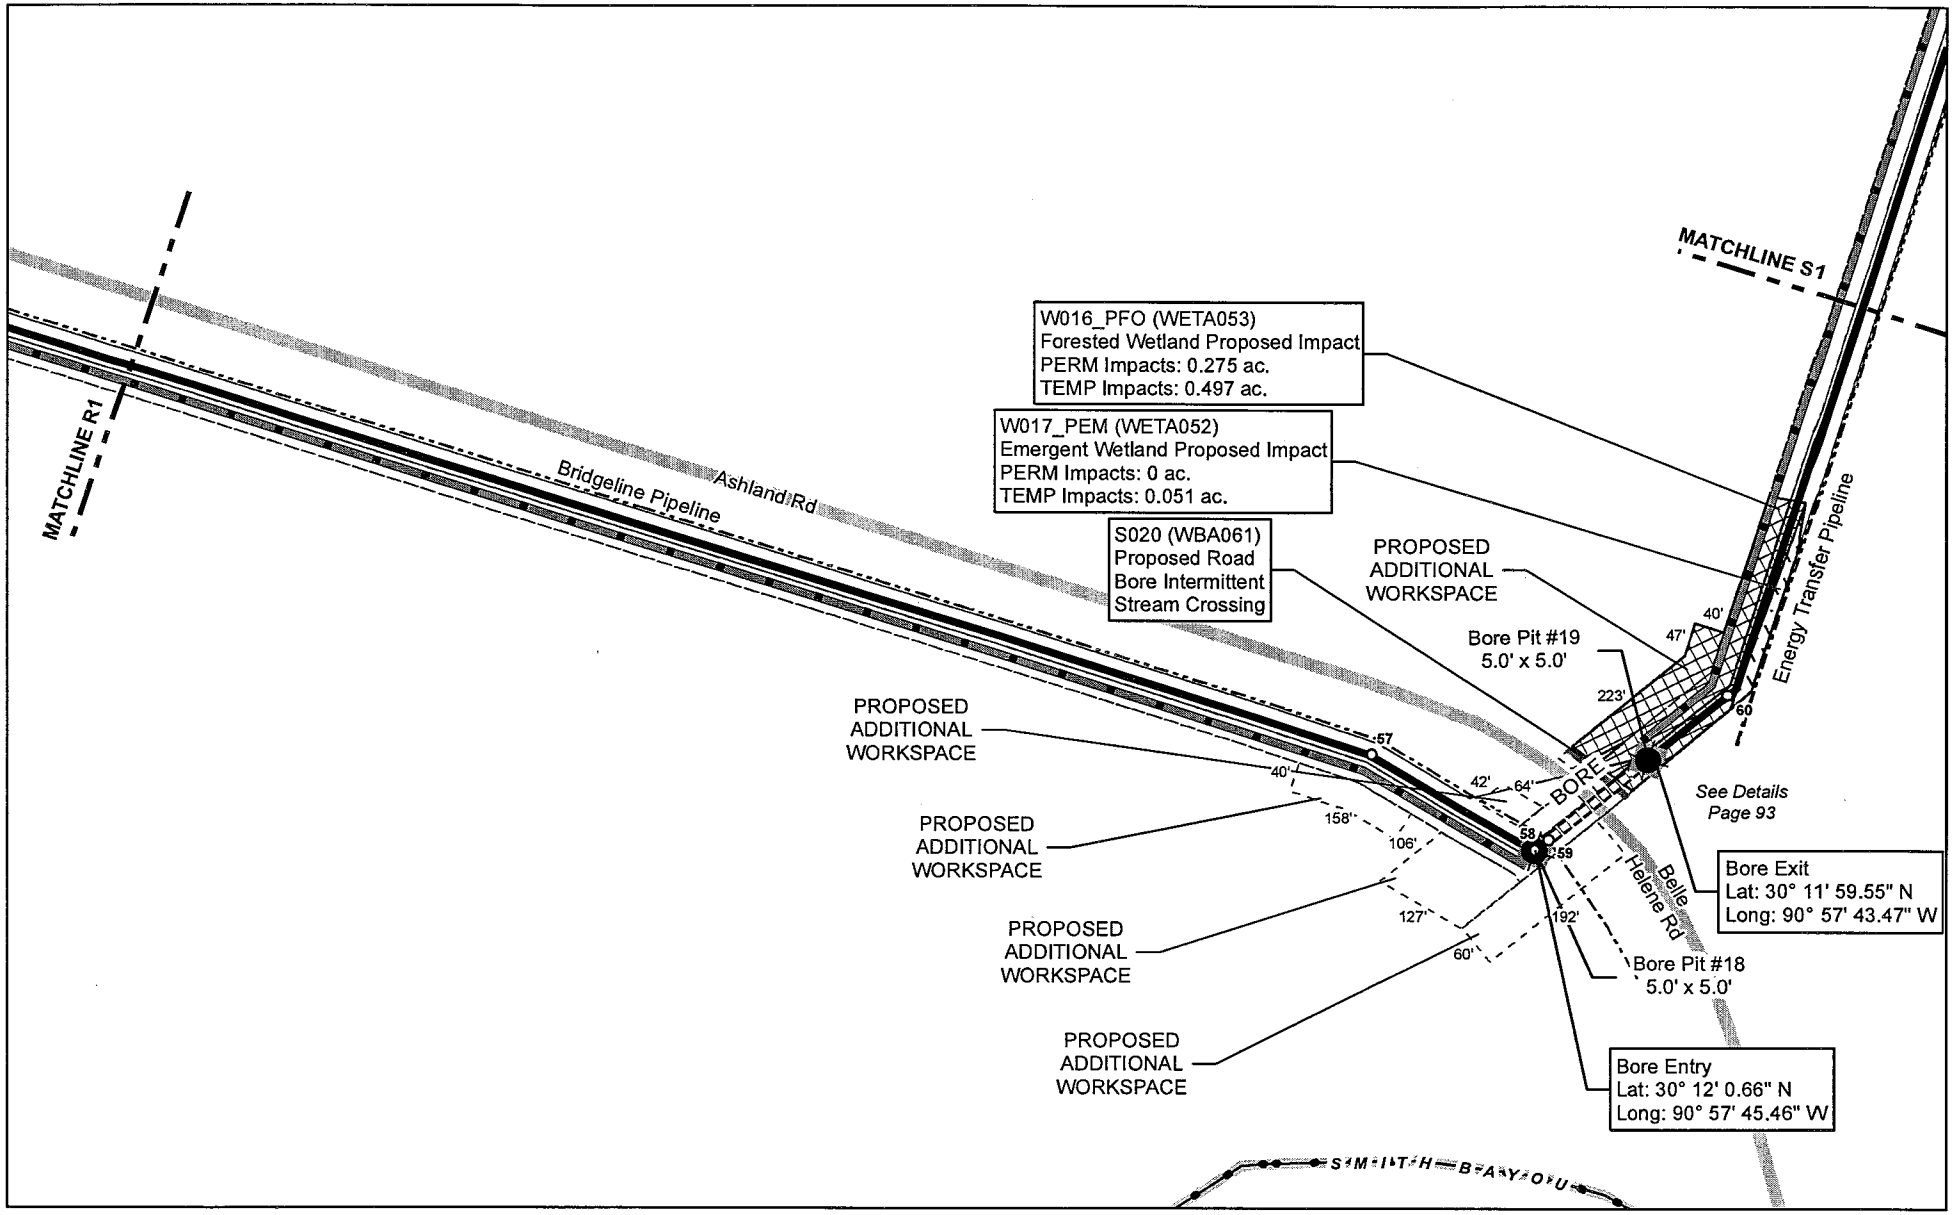

SWCA
ENVIRONMENTAL CONSULTANTS
5745 Essen Lane, Suite 105
Baton Rouge, Louisiana 70810
(225) 663-3830 phone
(225) 663-3831 fax
www.swca.com

ASCENSION PIPELINE, LLC.

PLAN VIEW

ASCENSION PIPELINE

ASCENSION
PARISH, LOUISIANA

Legend

- Prop. Pipeline (Open Cut)
- Prop. HDD
- Prop. Push
- Prop. Road Bore
- Prop. Right of Way (30 ft.)
- Prop. Temp Workspace (30 ft.)
- Prop. Add'l Temp Workspace
- Bore Pit
- Prop. Soil Placement
- Prop. HDD Bore Entry/Exit
- Prop. MLVB
- Reference Point
- Existing Railroad
- Existing Road
- Facilities
- Existing Foreign Pipeline
- Waterway
- Emergent Wetland
- Forested Wetland
- Scrub-Shrub Wetland
- Pond
- Stream

Drawn By:	JDB
Approved By:	CF
Submittal Date:	4/3/2015
Revision # - Date:	Rev 3 - 8/26/2015
SWCA Project No:	31351
Sheet:	22 OF 105

Coord. System: NAD 1983 StatePlane Louisiana South FIPS 1702 Feet

0 125 250 500 Feet

File Path: C:\Users\jbyrd\Desktop\GIS_Project_Folder_From_Houston\MAPS\NR\mxd\LDNR\Ascension Pipeline LDNR Plan View.mxd

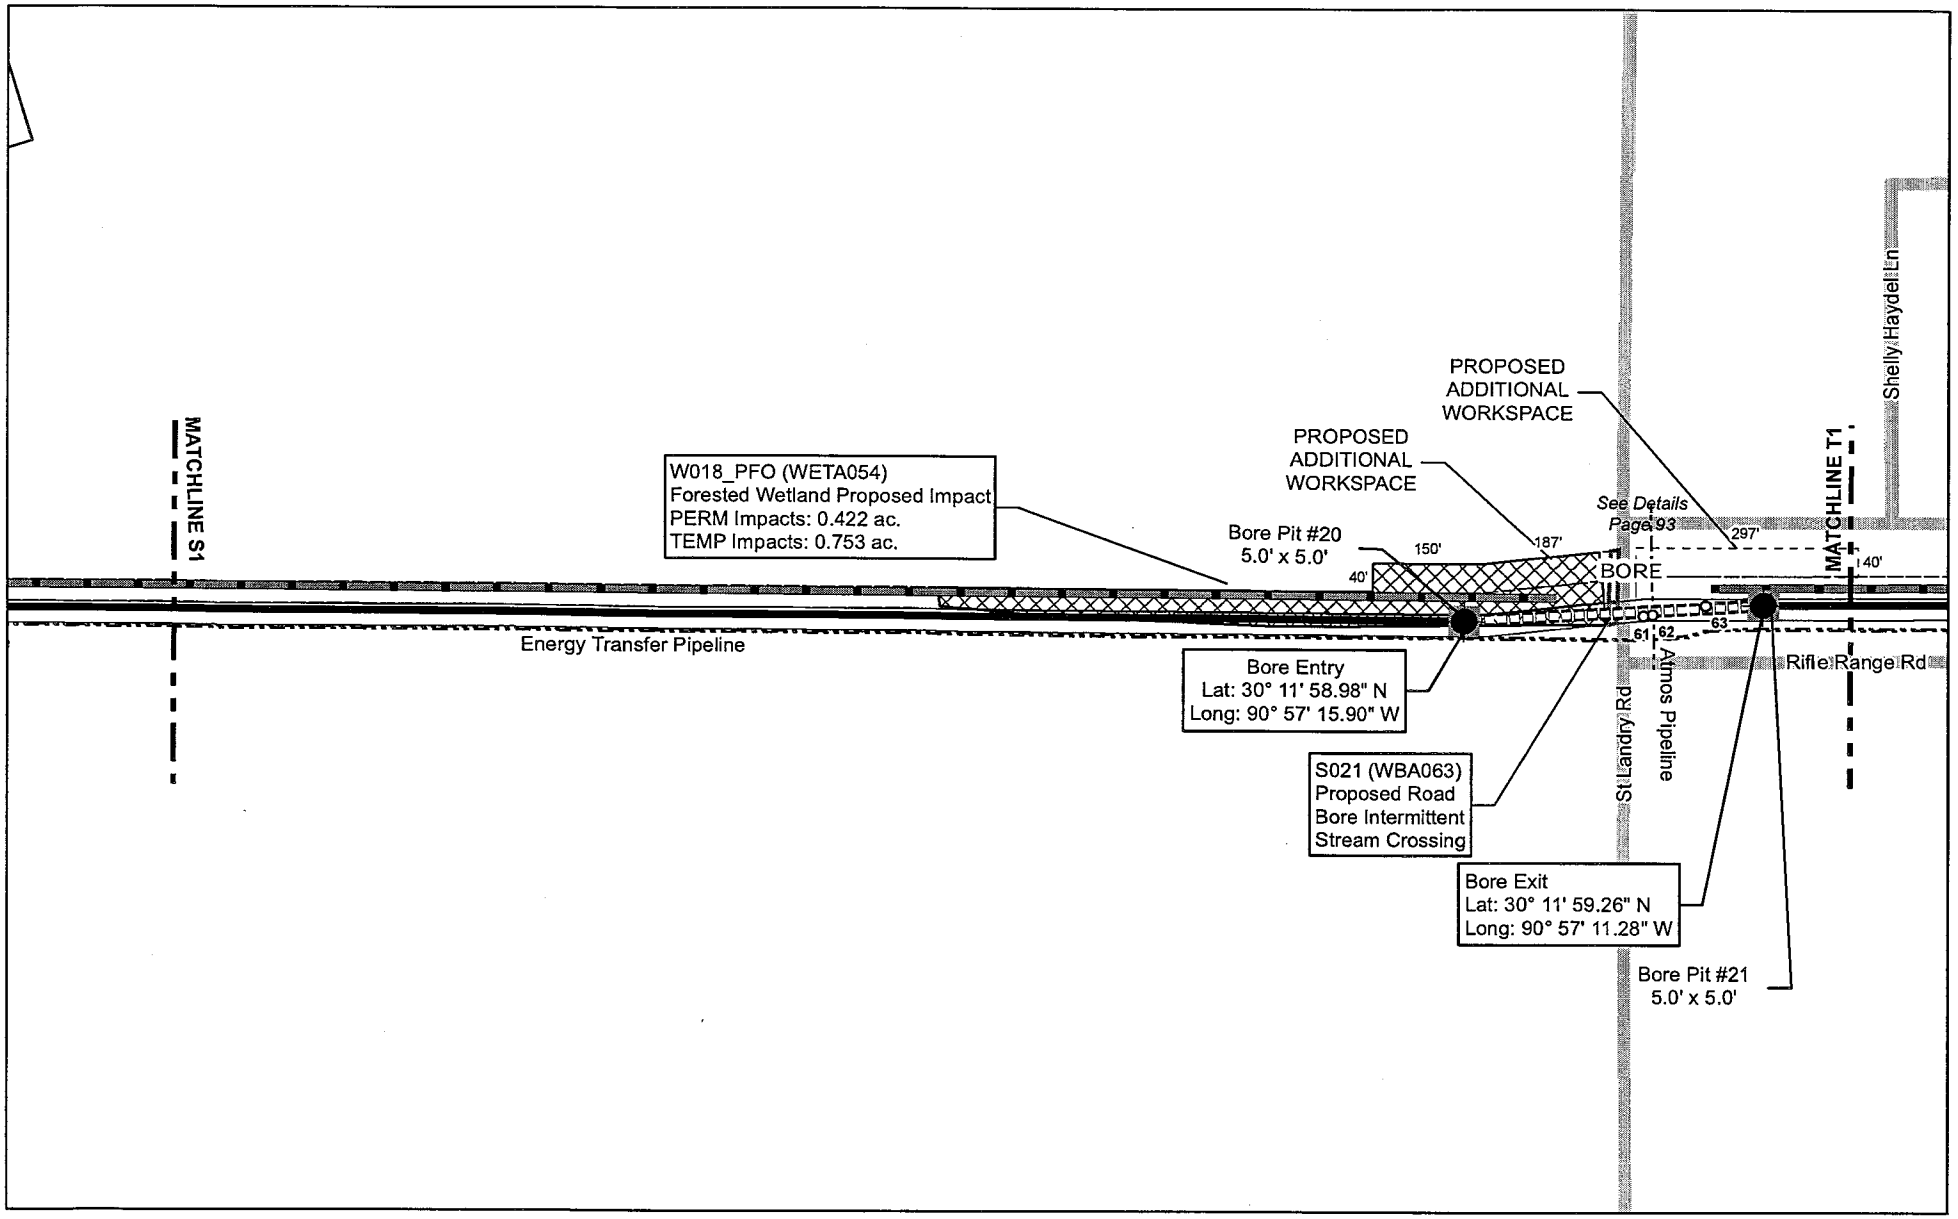

SWCA
ENVIRONMENTAL CONSULTANTS
5745 Essen Lane, Suite 105
Baton Rouge, Louisiana 70810
(225) 663-3830 phone
(225) 663-3831 fax
www.swca.com

ASCENSION PIPELINE, LLC.

PLAN VIEW

ASCENSION PIPELINE

ASCENSION
PARISH, LOUISIANA

Legend

- Prop. Pipeline (Open Cut)
- Prop. HDD
- Prop. Push
- Prop. Road Bore
- Prop. Right of Way (30 ft.)
- Prop. Temp Workspace (30 ft.)
- Prop. Add'l Temp Workspace
- Bore Pit
- Prop. Soil Placement
- Prop. HDD Bore Entry/Exit
- Prop. MLVB
- Reference Point
- Existing Railroad
- Existing Road
- Facilities
- Existing Foreign Pipeline
- Waterway
- Emergent Wetland
- Forested Wetland
- Scrub-Shrub Wetland
- Pond
- Stream

Drawn By:	JDB
Approved By:	CF
Submittal Date:	4/3/2015
Revision # - Date:	Rev 3 - 8/26/2015
SWCA Project No:	31351
Sheet:	23 OF 105

Coord. System: NAD 1983 StatePlane Louisiana South FIPS 1702 Feet

0 125 250 500 Feet

File Path: C:\Users\jbyrd\Desktop\GIS_Project_Folder_From_Houston\MAPS\NR\mxd\LDNR\Ascension Pipeline LDNR Plan View.mxd

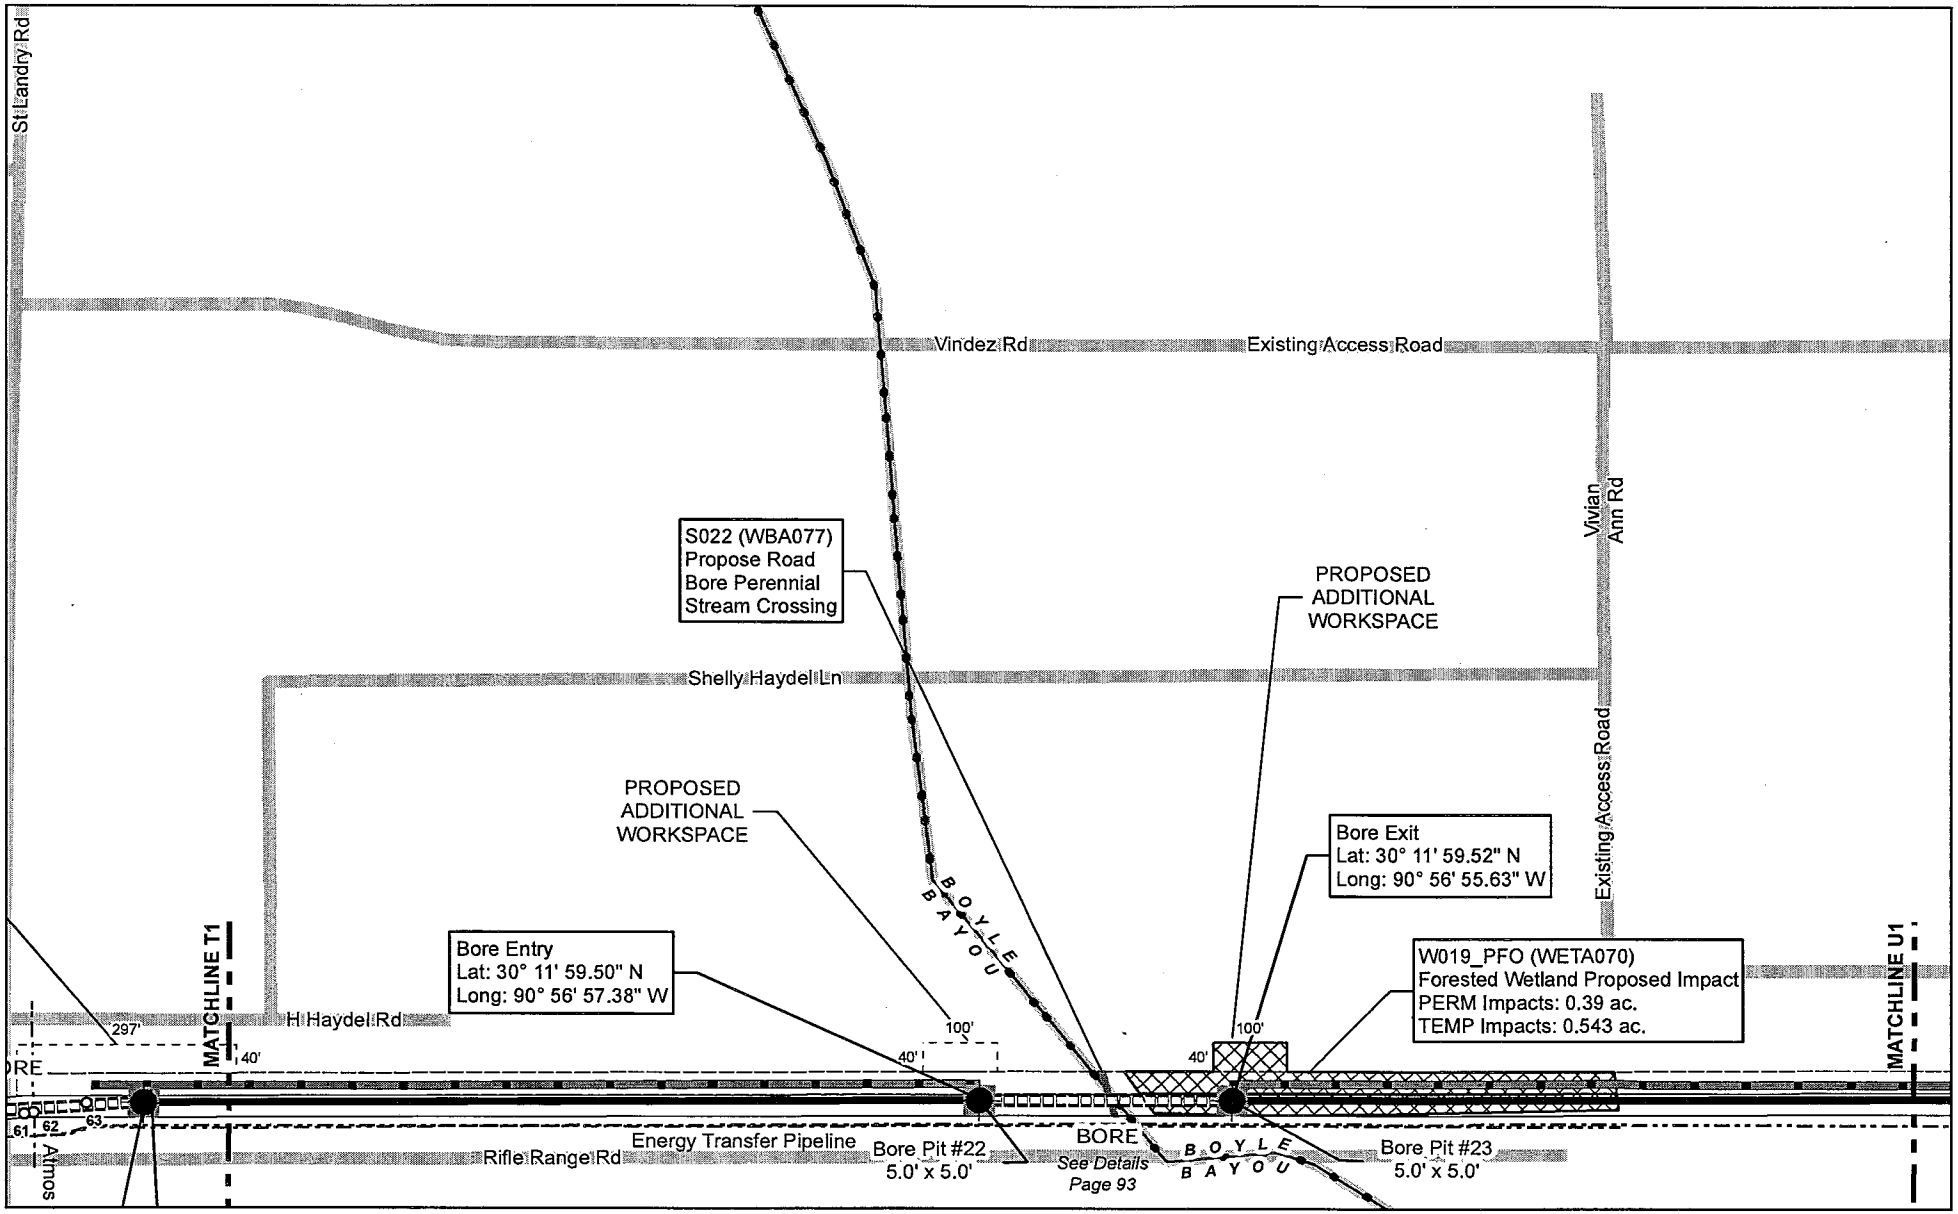

SWCA
ENVIRONMENTAL CONSULTANTS
5745 Essen Lane, Suite 105
Baton Rouge, Louisiana 70810
(225) 663-3830 phone
(225) 663-3831 fax
www.swca.com

ASCENSION PIPELINE, LLC.

PLAN VIEW

ASCENSION PIPELINE

ASCENSION
PARISH, LOUISIANA

Legend

- Prop. Pipeline (Open Cut)
- Prop. HDD
- Prop. Push
- Prop. Road Bore
- Prop. Right of Way (30 ft.)
- Prop. Temp Workspace (30 ft.)
- Prop. Add'l Temp Workspace
- Bore Pit
- Prop. Soil Placement
- Prop. HDD Bore Entry/Exit
- Prop. MLVB
- Reference Point
- Existing Railroad
- Existing Road
- Facilities
- Existing Foreign Pipeline
- Waterway
- Emergent Wetland
- Forested Wetland
- Scrub-Shrub Wetland
- Pond
- Stream

Drawn By:	JDB
Approved By:	CF
Submittal Date:	4/3/2015
Revision # - Date:	Rev 3 - 8/26/2015
SWCA Project No:	31351
Sheet:	24 OF 105

Coord. System: NAD 1983 StatePlane Louisiana South FIPS 1702 Feet

0 125 250 500 Feet

File Path: C:\Users\jbyrd\Desktop\GIS_Project_Folder_From_Houston\MAPS\NR\mxd\LDNR\Ascension Pipeline LDNR Plan View.mxd

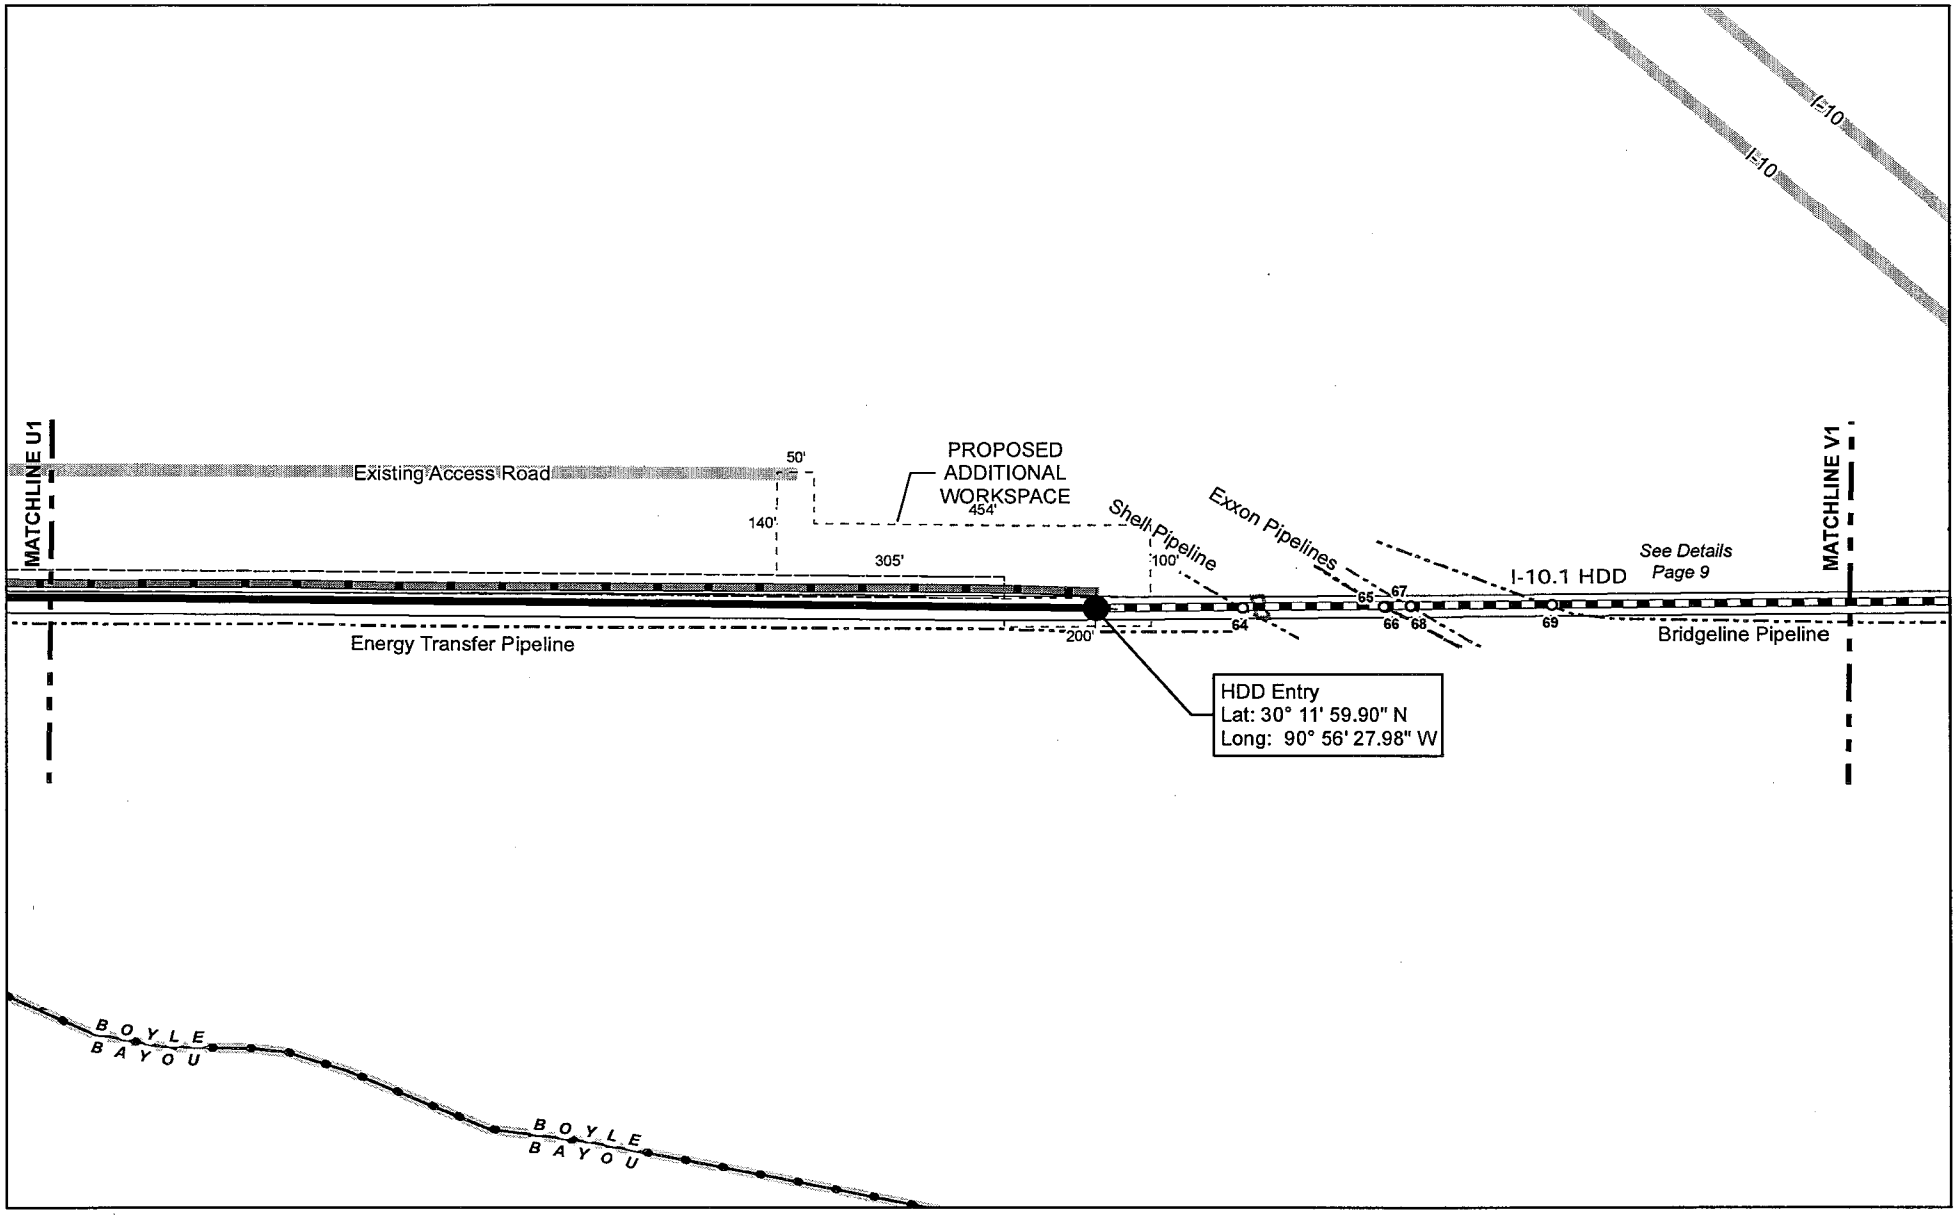

SWCA
ENVIRONMENTAL CONSULTANTS
5745 Essen Lane, Suite 105
Baton Rouge, Louisiana 70810
(225) 663-3830 phone
(225) 663-3831 fax
www.swca.com

ASCENSION PIPELINE, LLC.

PLAN VIEW

ASCENSION PIPELINE

ASCENSION
PARISH, LOUISIANA

Legend

- Prop. Pipeline (Open Cut)
- Prop. HDD
- Prop. Push
- Prop. Road Bore
- Prop. Right of Way (30 ft.)
- Prop. Temp Workspace (30 ft.)
- Prop. Add'l Temp Workspace
- Bore Pit
- Prop. Soil Placement
- Prop. HDD Bore Entry/Exit
- Prop. MLVB
- Reference Point
- Existing Railroad
- Existing Road
- Facilities
- Existing Foreign Pipeline
- Waterway
- Emergent Wetland
- Forested Wetland
- Scrub-Shrub Wetland
- Pond
- Stream

Drawn By:	JDB
Approved By:	CF
Submittal Date:	4/3/2015
Revision # - Date:	Rev 3 - 8/26/2015
SWCA Project No:	31351
Sheet:	25 OF 105

Coord. System: NAD 1983 StatePlane Louisiana South FIPS 1702 Feet

0 125 250 500 Feet

File Path: C:\Users\jbyrd\Desktop\GIS_Project_Folder_From_Houston\MAPS\NR\mxd\LDNR\Ascension Pipeline LDNR Plan View.mxd

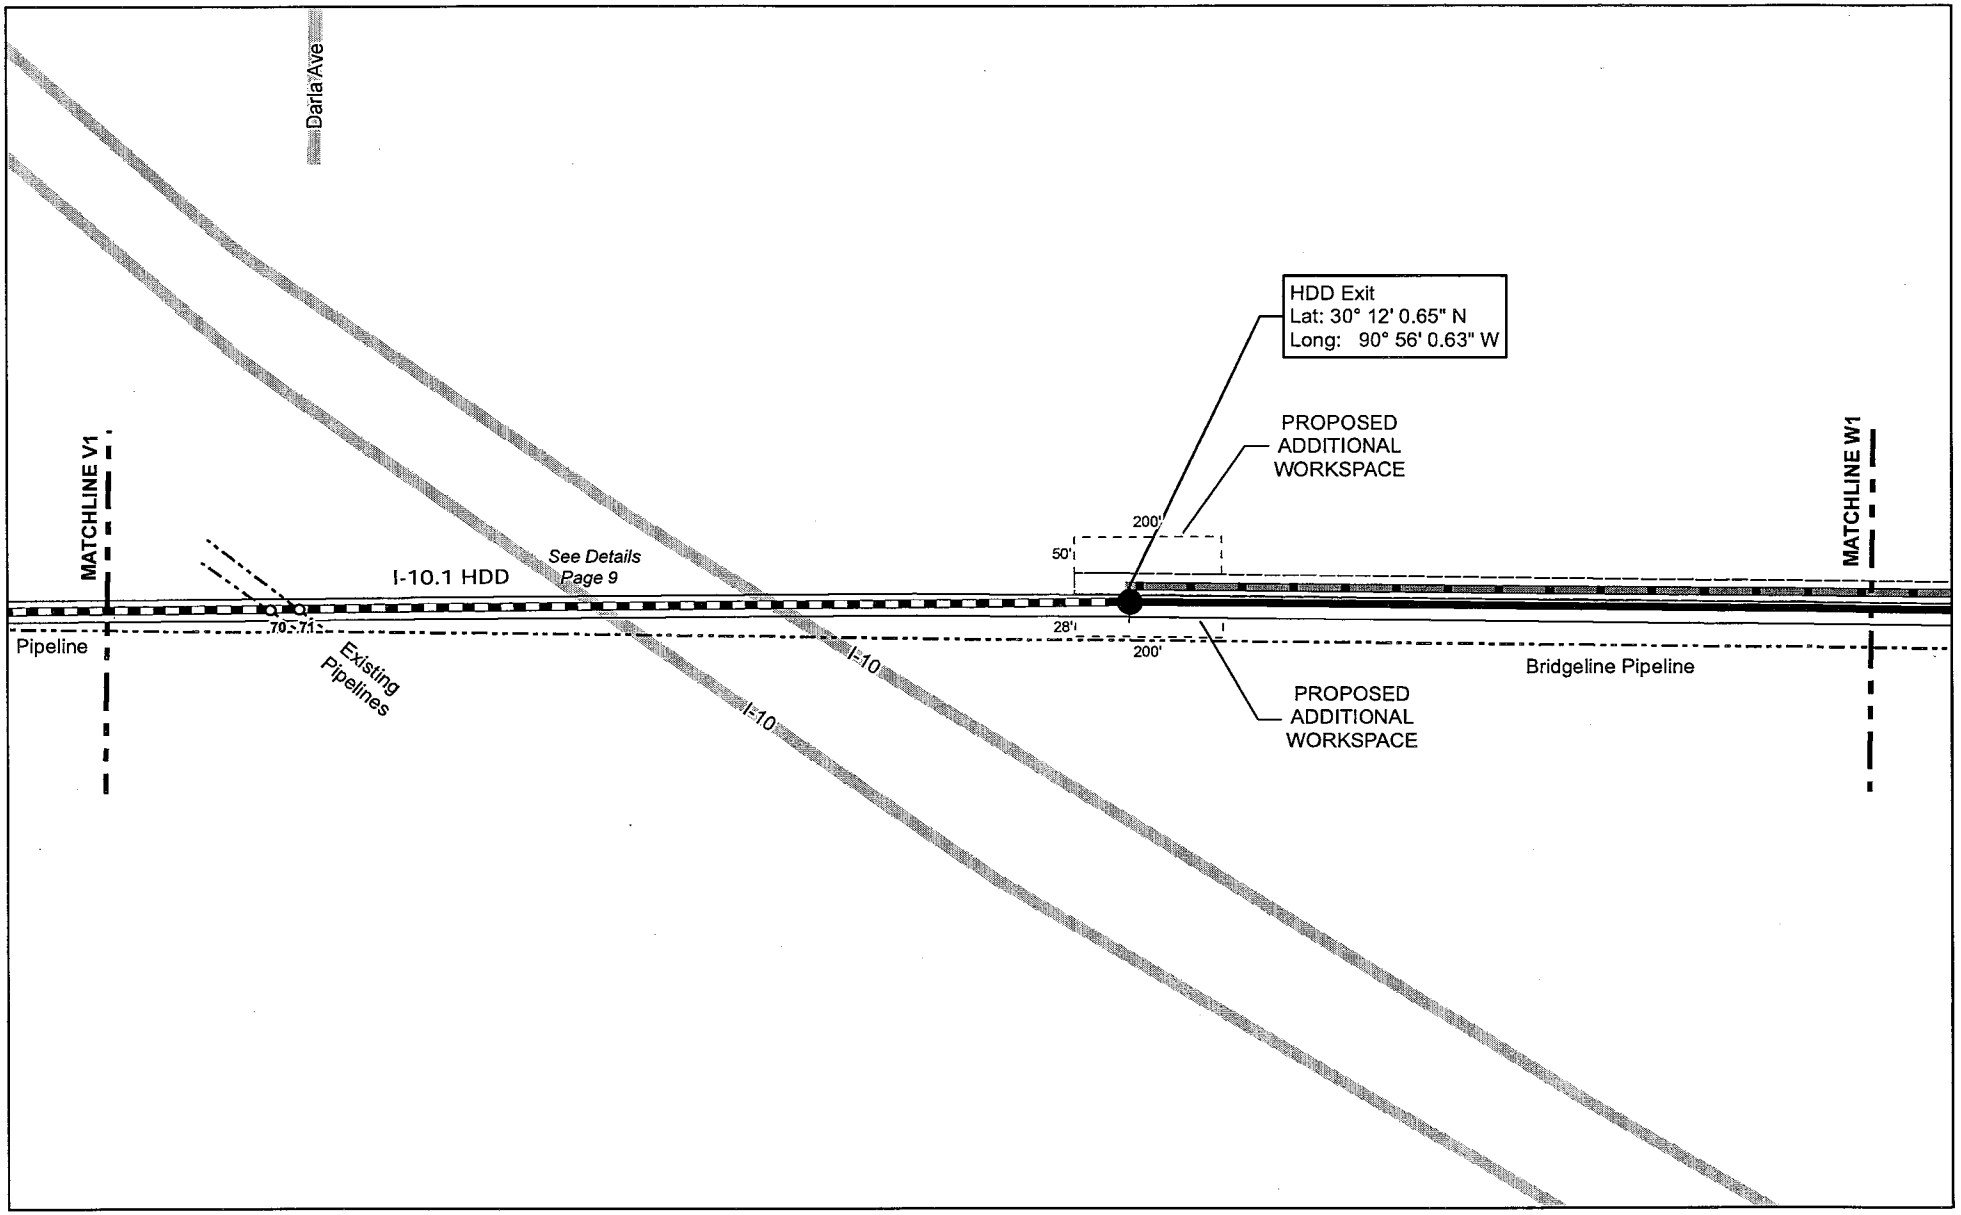

SWCA
ENVIRONMENTAL CONSULTANTS
5745 Essen Lane, Suite 105
Baton Rouge, Louisiana 70810
(225) 663-3830 phone
(225) 663-3831 fax
www.swca.com

ASCENSION PIPELINE, LLC.

PLAN VIEW

ASCENSION PIPELINE

ASCENSION
PARISH, LOUISIANA

Legend

- Prop. Pipeline (Open Cut)
- Prop. HDD
- Prop. Push
- Prop. Road Bore
- Prop. Right of Way (30 ft.)
- Prop. Temp Workspace (30 ft.)
- Prop. Add'l Temp Workspace
- Bore Pit
- Prop. Soil Placement
- Prop. HDD Bore Entry/Exit
- Prop. MLVB
- Reference Point
- Existing Railroad
- Existing Road
- Facilities
- Existing Foreign Pipeline
- Waterway
- Emergent Wetland
- Forested Wetland
- Scrub-Shrub Wetland
- Pond
- Stream

Drawn By:	JDB
Approved By:	CF
Submittal Date:	4/3/2015
Revision # - Date:	Rev 3 - 8/26/2015
SWCA Project No:	31351
Sheet:	26 OF 105

Coord. System: NAD 1983 StatePlane Louisiana South FIPS 1702 Feet

0 125 250 500 Feet

File Path: C:\Users\jbyrd\Desktop\GIS_Project_Folder_From_Houston\MAPS\NR\mxd\LDNR\Ascension Pipeline LDNR Plan View.mxd

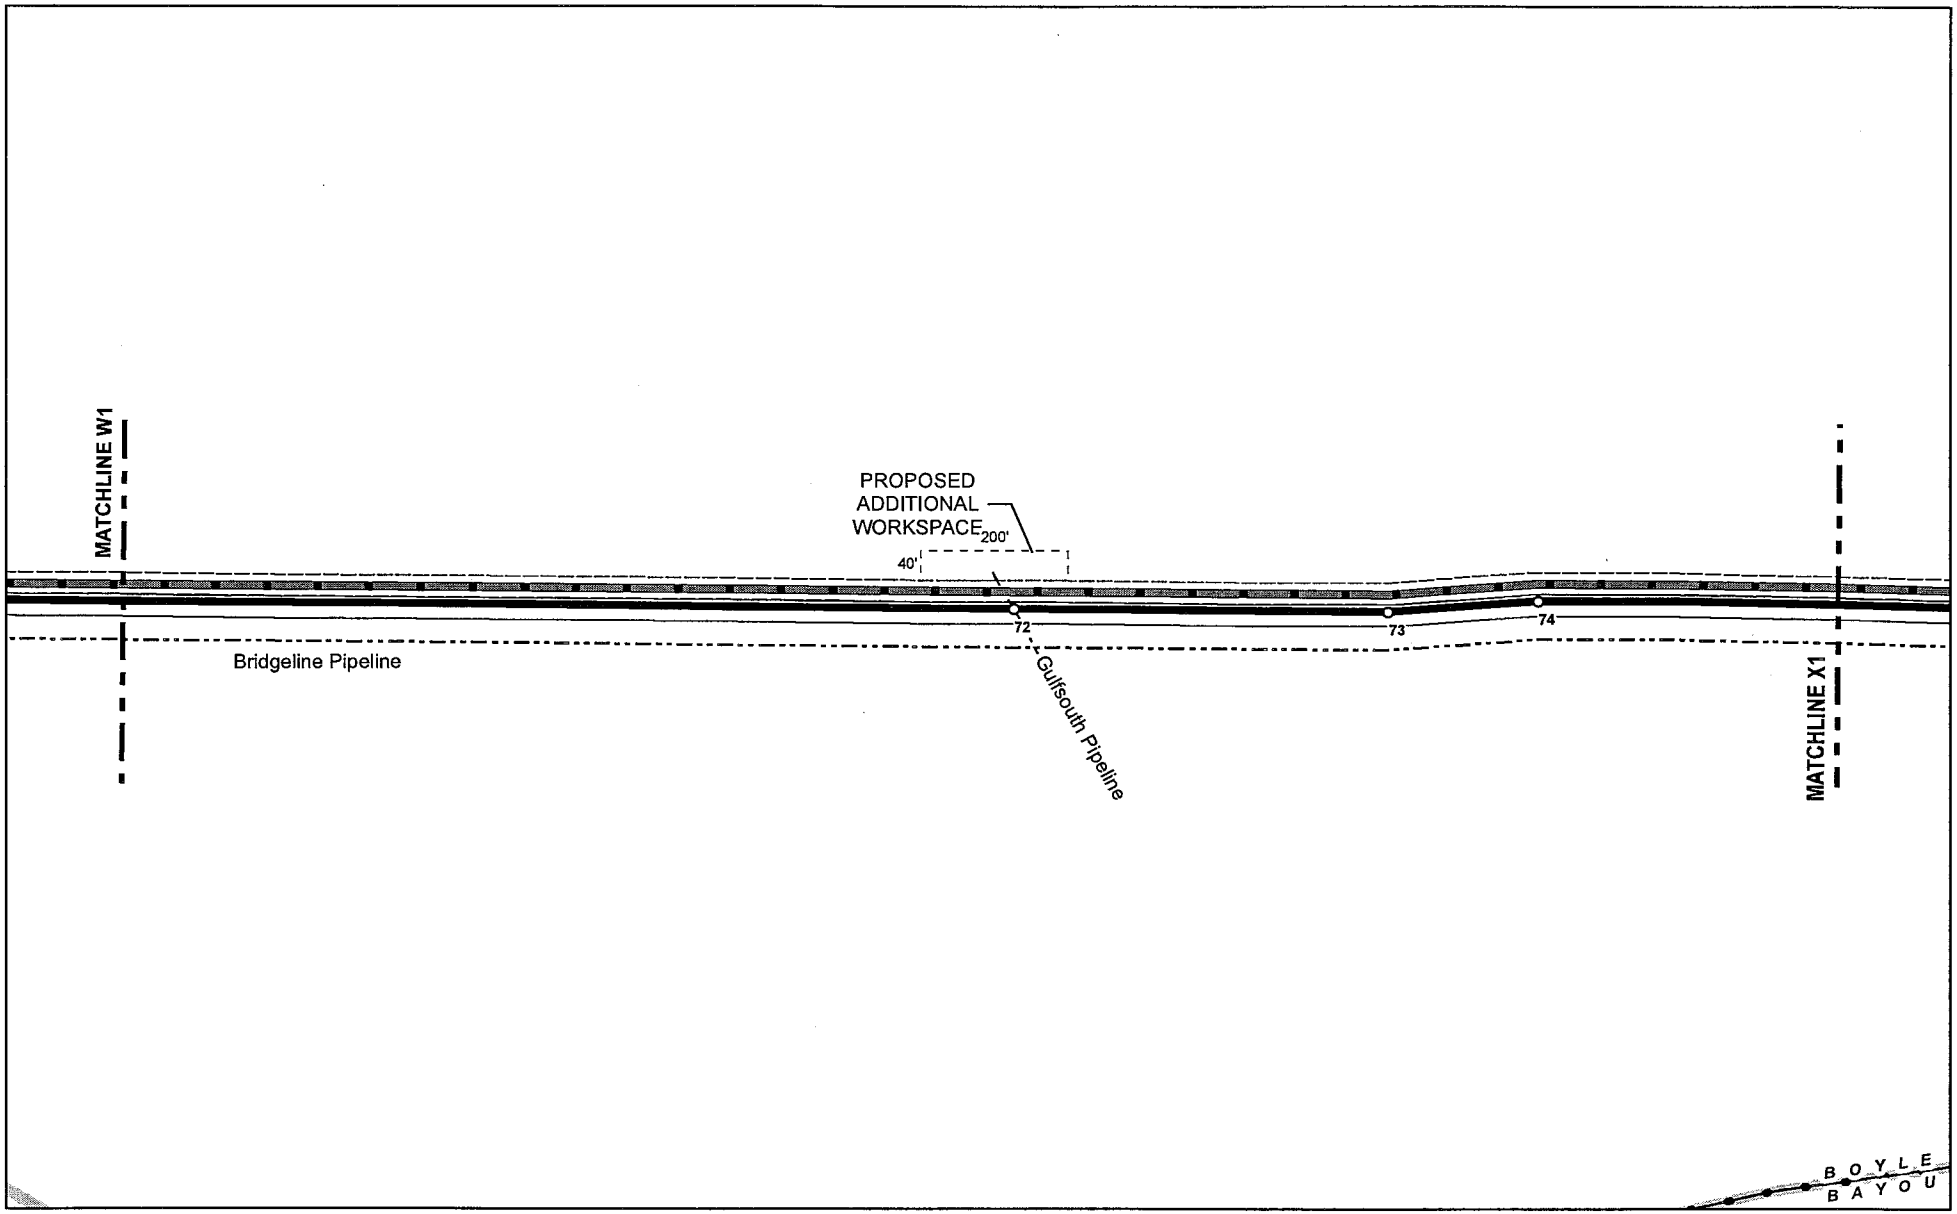

SWCA
ENVIRONMENTAL CONSULTANTS
5745 Essen Lane, Suite 105
Baton Rouge, Louisiana 70810
(225) 663-3830 phone
(225) 663-3831 fax
www.swca.com

ASCENSION PIPELINE, LLC.

PLAN VIEW

ASCENSION PIPELINE

ASCENSION
PARISH, LOUISIANA

Legend

- Prop. Pipeline (Open Cut)
- Prop. HDD
- Prop. Push
- Prop. Road Bore
- Prop. Right of Way (30 ft.)
- Prop. Temp Workspace (30 ft.)
- Prop. Add'l Temp Workspace
- Bore Pit
- Prop. Soil Placement
- Prop. HDD Bore Entry/Exit
- Prop. MLVB
- Reference Point
- Existing Railroad
- Existing Road
- Facilities
- Existing Foreign Pipeline
- Waterway
- Emergent Wetland
- Forested Wetland
- Scrub-Shrub Wetland
- Pond
- Stream

Drawn By:	JDB
Approved By:	CF
Submittal Date:	4/3/2015
Revision # - Date:	Rev 3 - 8/26/2015
SWCA Project No:	31351
Sheet:	27 OF 105

Coord. System: NAD 1983 StatePlane Louisiana South FIPS 1702 Feet

0 125 250 500 Feet

File Path: C:\Users\jbyrd\Desktop\GIS_Project_Folder_From_Houston\MAPS\NR\mxd\LDNR\Ascension Pipeline LDNR Plan View.mxd

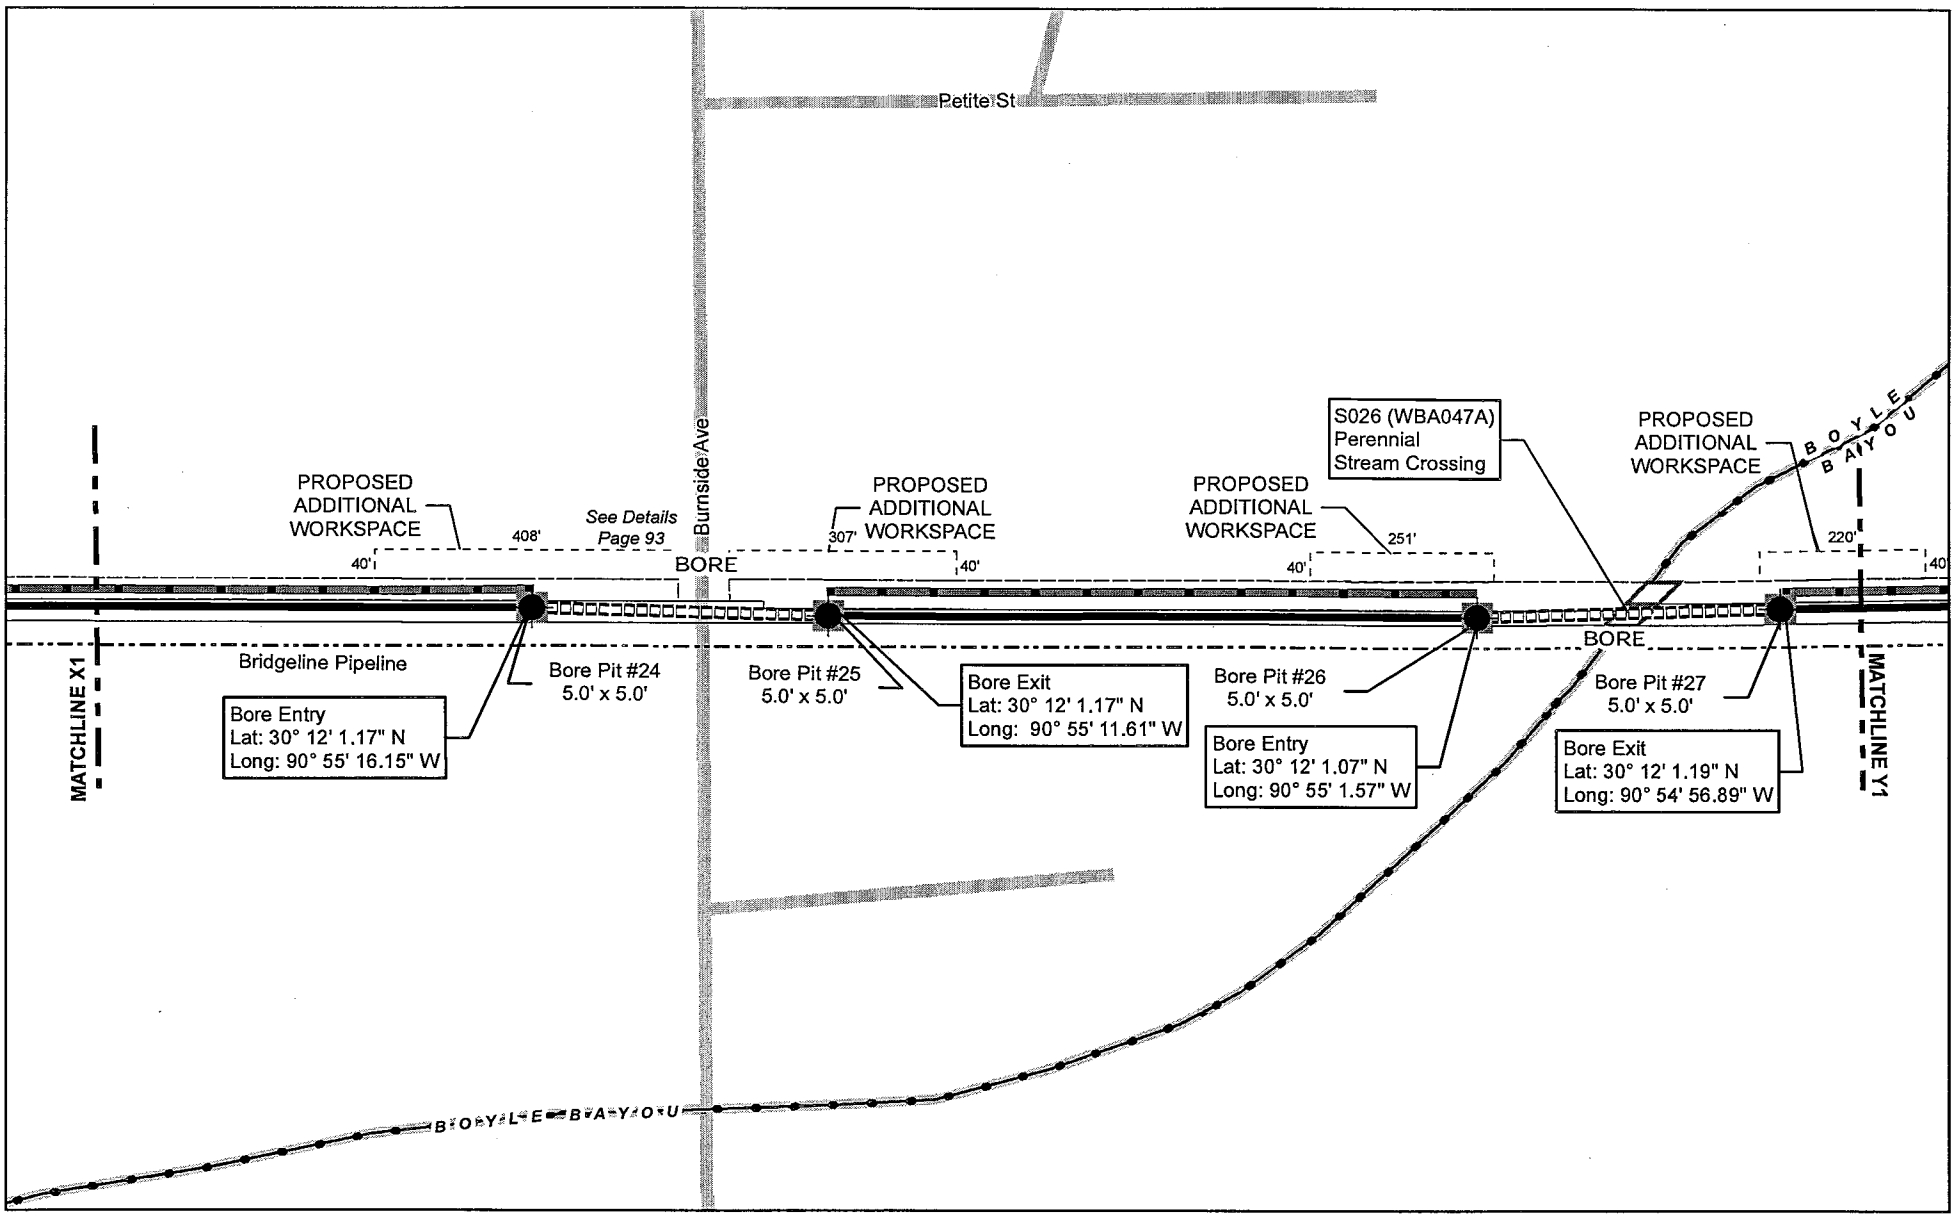

SWCA
ENVIRONMENTAL CONSULTANTS
5745 Essen Lane, Suite 105
Baton Rouge, Louisiana 70810
(225) 663-3830 phone
(225) 663-3831 fax
www.swca.com

ASCENSION PIPELINE, LLC.

PLAN VIEW

ASCENSION PIPELINE

ASCENSION
PARISH, LOUISIANA

Legend

- Prop. Pipeline (Open Cut)
- Prop. HDD
- Prop. Push
- Prop. Road Bore
- Prop. Right of Way (30 ft.)
- Prop. Temp Workspace (30 ft.)
- Prop. Add'l Temp Workspace
- Bore Pit
- Prop. Soil Placement
- Prop. HDD Bore Entry/Exit
- Prop. MLVB
- Reference Point
- Existing Railroad
- Existing Road
- Facilities
- Existing Foreign Pipeline
- Waterway
- Emergent Wetland
- Forested Wetland
- Scrub-Shrub Wetland
- Pond
- Stream

Drawn By:	JDB
Approved By:	CF
Submittal Date:	4/3/2015
Revision # - Date:	Rev 3 - 8/26/2015
SWCA Project No:	31351
Sheet:	28 OF 105

Coord. System: NAD 1983 StatePlane Louisiana South FIPS 1702 Feet

0 125 250 500 Feet

File Path: C:\Users\jbyrd\Desktop\GIS_Project_Folder_From_Houston\MAPS\NR\mxd\LDNR\Ascension Pipeline LDNR Plan View.mxd

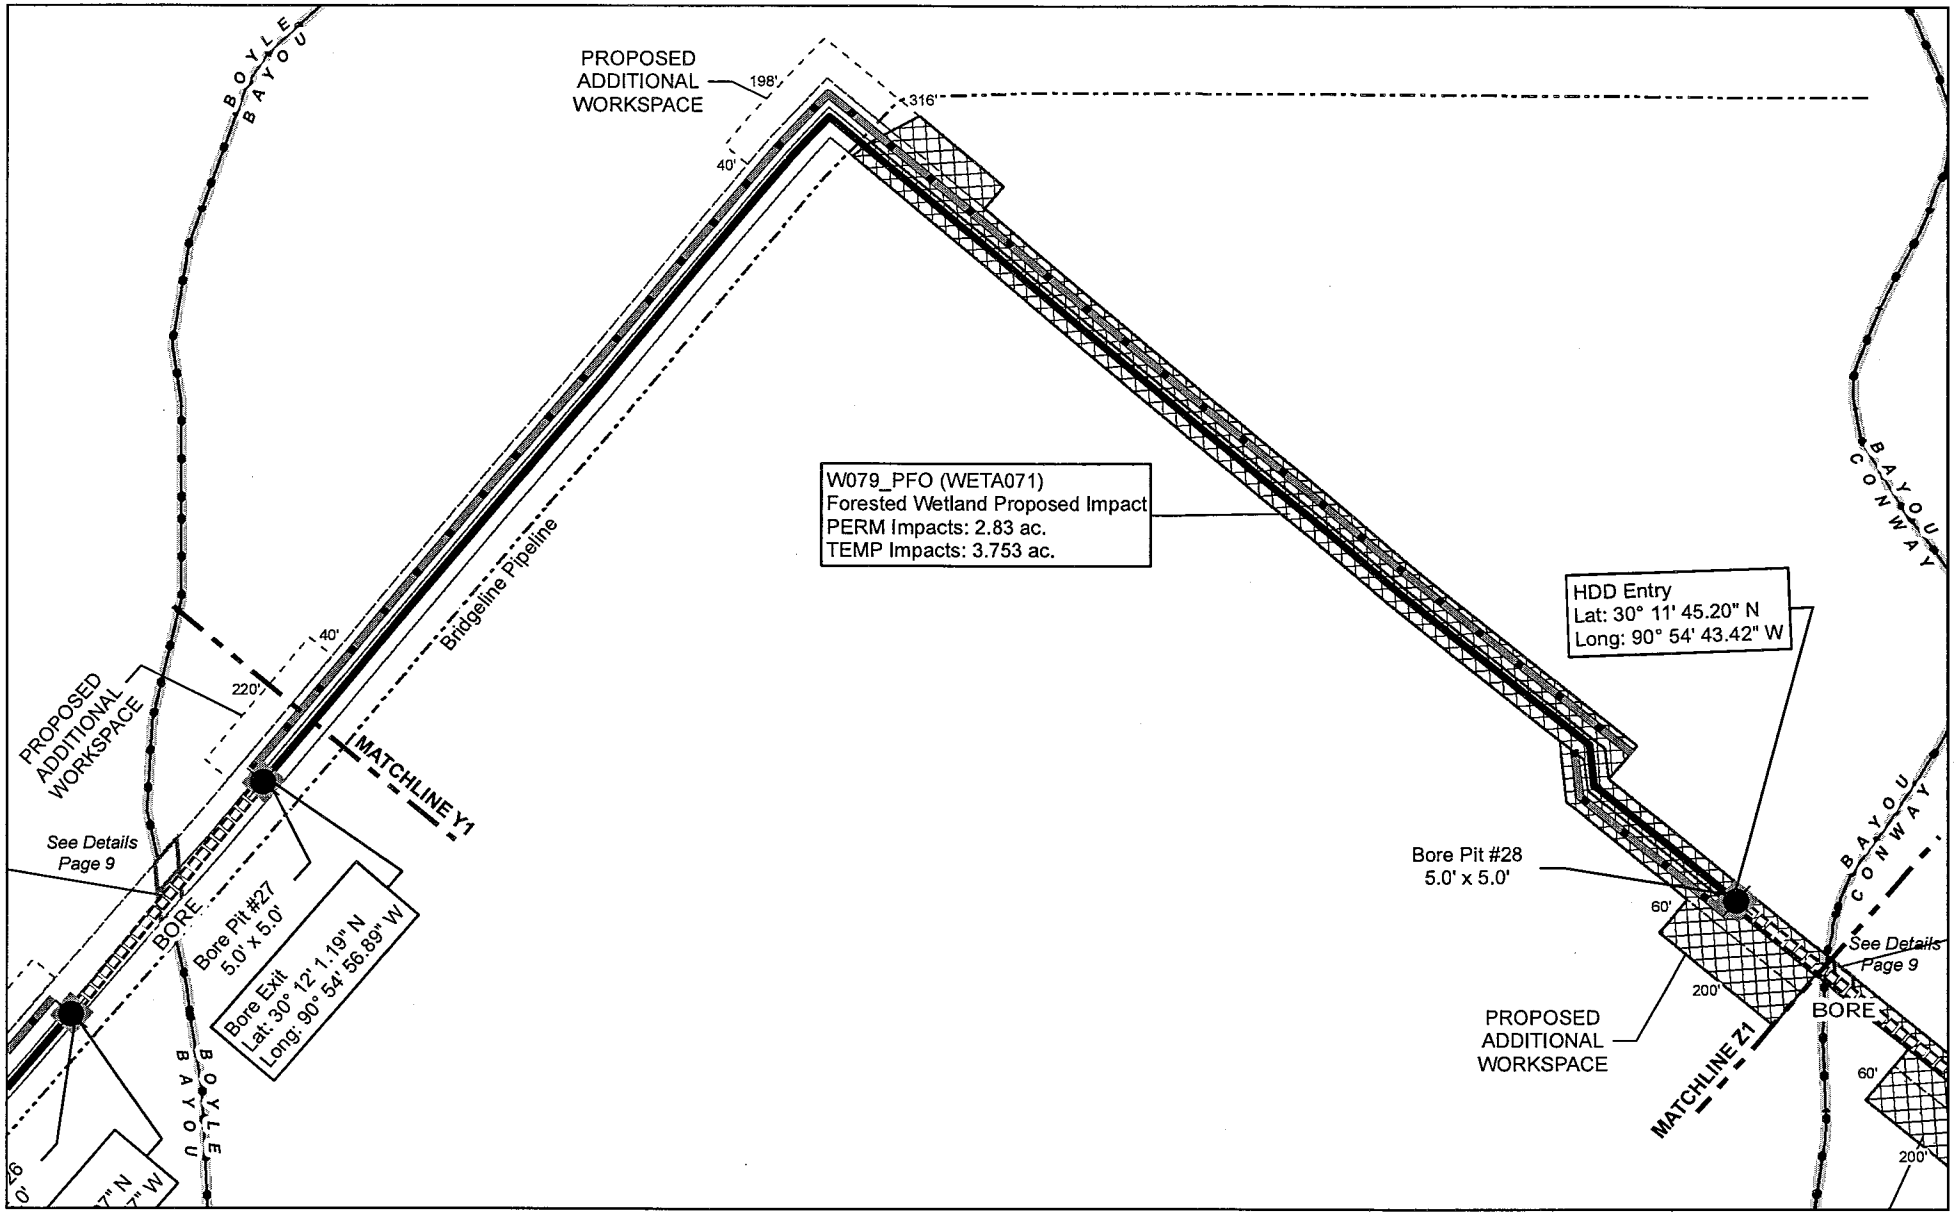

SWCA
ENVIRONMENTAL CONSULTANTS
5745 Essen Lane, Suite 105
Baton Rouge, Louisiana 70810
(225) 663-3830 phone
(225) 663-3831 fax
www.swca.com

ASCENSION PIPELINE, LLC.

PLAN VIEW

ASCENSION PIPELINE

ASCENSION
PARISH, LOUISIANA

Legend

- Prop. Pipeline (Open Cut)
- Prop. HDD
- Prop. Push
- Prop. Road Bore
- Prop. Right of Way (30 ft.)
- Prop. Temp Workspace (30 ft.)
- Prop. Add'l Temp Workspace
- Bore Pit
- Prop. Soil Placement
- Prop. HDD Bore Entry/Exit
- Prop. MLVB
- Reference Point
- Existing Railroad
- Existing Road
- Facilities
- Existing Foreign Pipeline
- Waterway
- Emergent Wetland
- Forested Wetland
- Scrub-Shrub Wetland
- Pond
- Stream

Drawn By:	JDB
Approved By:	CF
Submittal Date:	4/3/2015
Revision # - Date:	Rev 3 - 8/26/2015
SWCA Project No:	31351
Sheet:	29 OF 105

Coord. System: NAD 1983 StatePlane Louisiana South FIPS 1702 Feet

0 125 250 500 Feet

File Path: C:\Users\jbyrd\Desktop\GIS_Project_Folder_From_Houston\MAPS\NR\mxd\LDNR\Ascension Pipeline LDNR Plan View.mxd

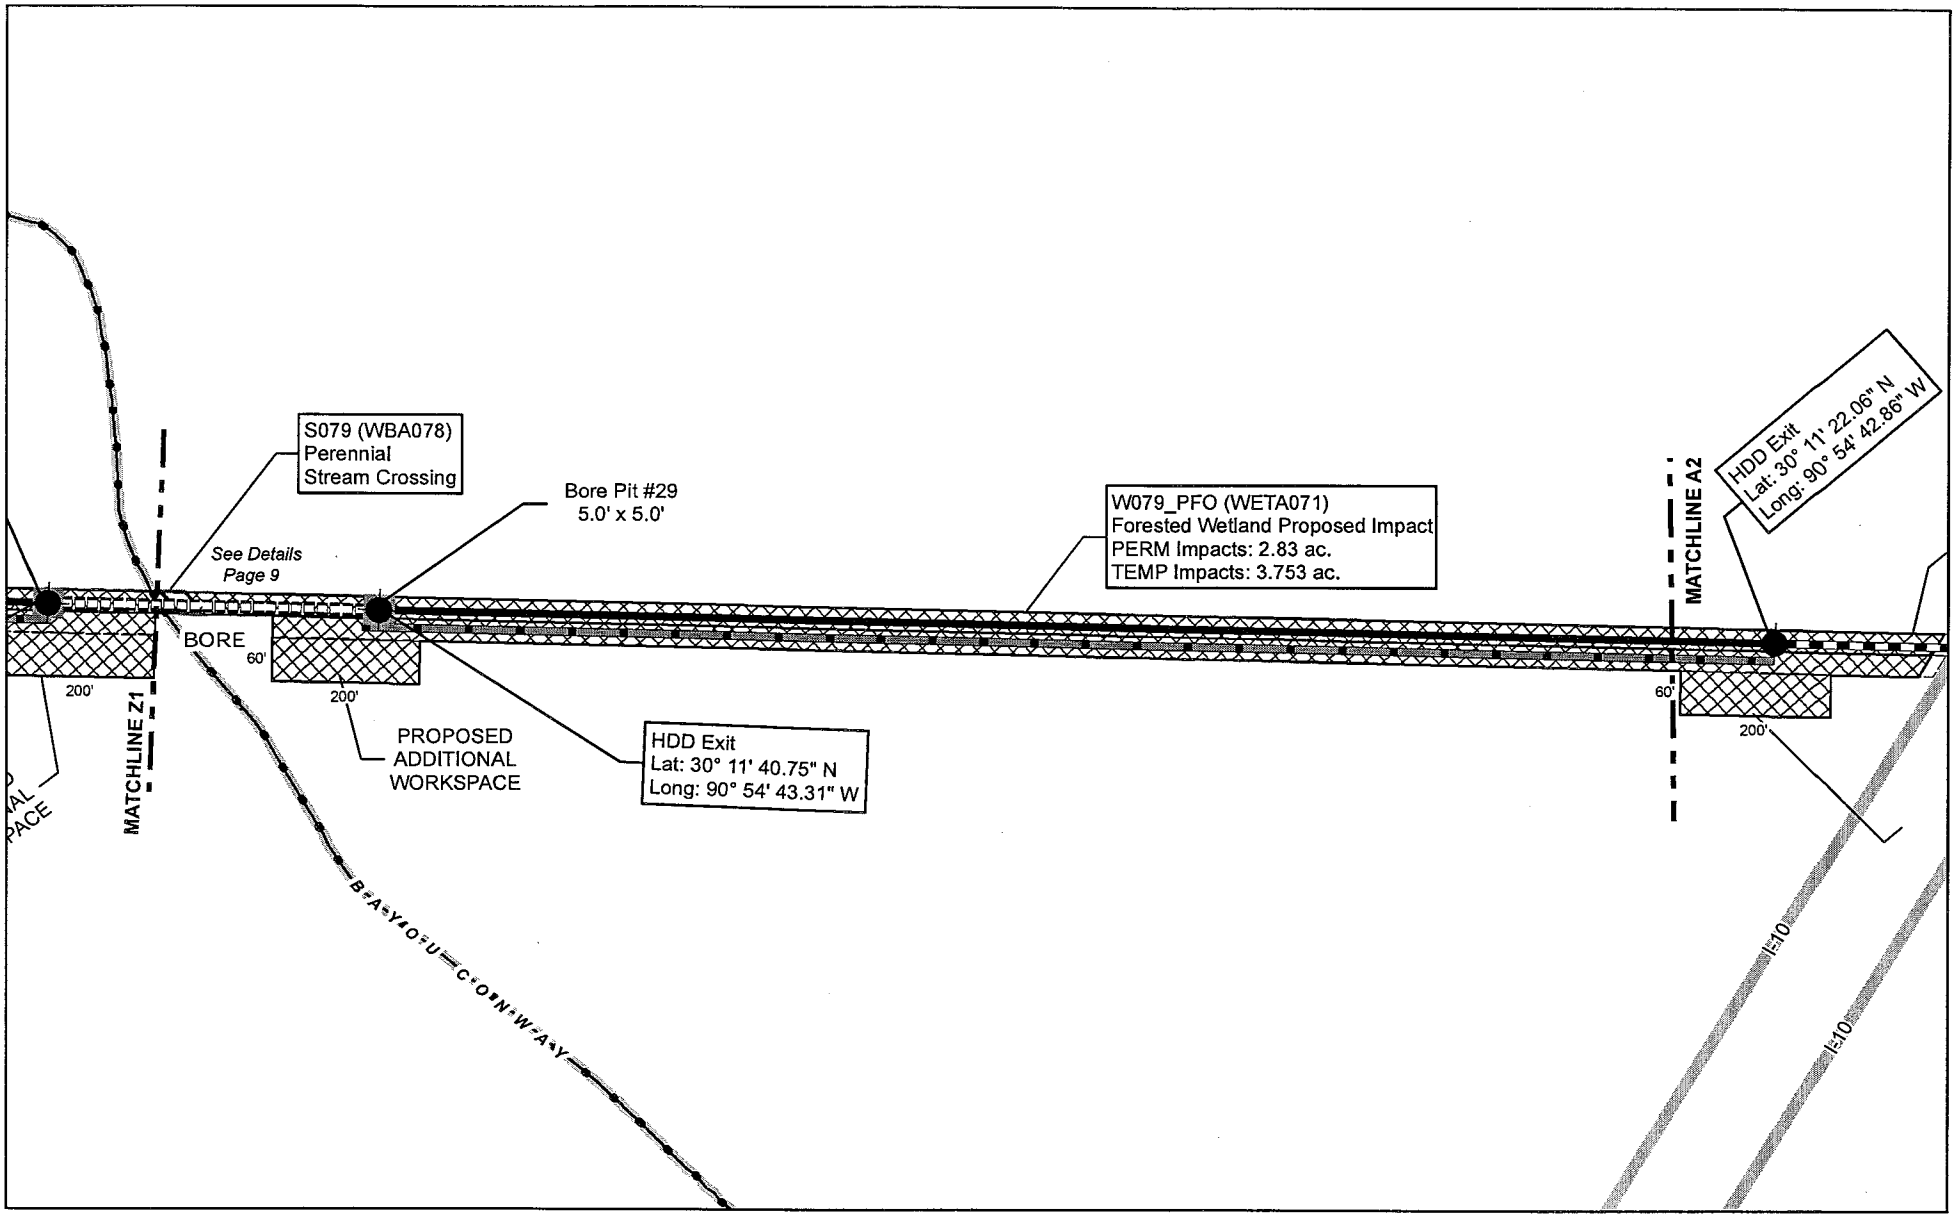

SWCA
ENVIRONMENTAL CONSULTANTS
5745 Essen Lane, Suite 105
Baton Rouge, Louisiana 70810
(225) 663-3830 phone
(225) 663-3831 fax
www.swca.com

ASCENSION PIPELINE, LLC.

PLAN VIEW

ASCENSION PIPELINE

ASCENSION
PARISH, LOUISIANA

Legend

- Prop. Pipeline (Open Cut)
- Prop. HDD
- Prop. Push
- Prop. Road Bore
- Prop. Right of Way (30 ft.)
- Prop. Temp Workspace (30 ft.)
- Prop. Add'l Temp Workspace
- Bore Pit
- Prop. Soil Placement
- Prop. HDD Bore Entry/Exit
- Prop. MLVB
- Reference Point
- Existing Railroad
- Existing Road
- Facilities
- Existing Foreign Pipeline
- Waterway
- Emergent Wetland
- Forested Wetland
- Scrub-Shrub Wetland
- Pond
- Stream

Drawn By:	JDB
Approved By:	CF
Submittal Date:	4/3/2015
Revision # - Date:	Rev 3 - 8/26/2015
SWCA Project No:	31351
Sheet:	30 OF 105

Coord. System: NAD 1983 StatePlane Louisiana South FIPS 1702 Feet

0 125 250 500 Feet

File Path: C:\Users\jbyrd\Desktop\GIS_Project_Folder_From_Houston\MAPS\NR\mxd\LDNR\Ascension Pipeline LDNR Plan View.mxd

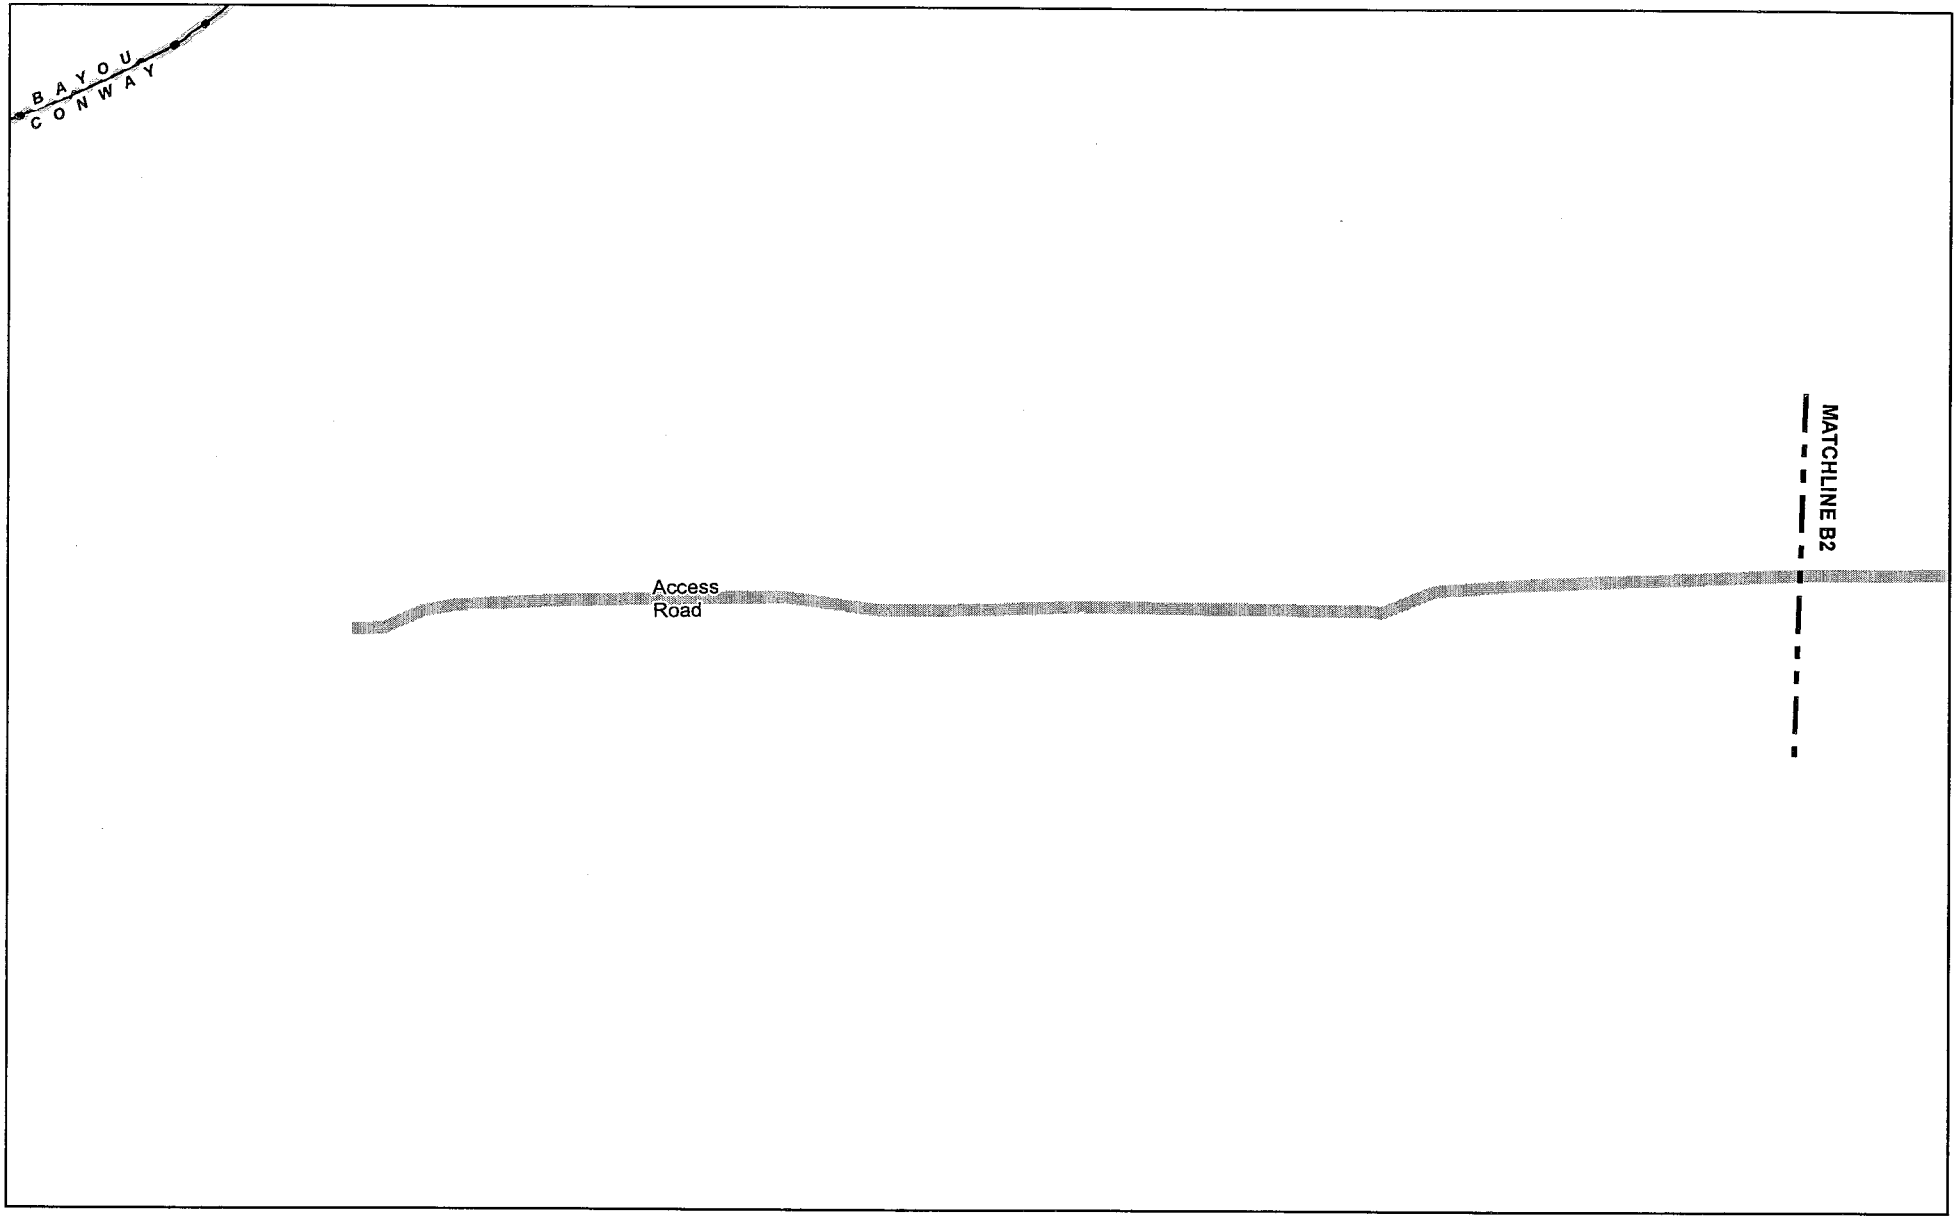

SWCA
ENVIRONMENTAL CONSULTANTS
5745 Essen Lane, Suite 105
Baton Rouge, Louisiana 70810
(225) 663-3830 phone
(225) 663-3831 fax
www.swca.com

ASCENSION PIPELINE, LLC.

PLAN VIEW

ASCENSION PIPELINE

ASCENSION
PARISH, LOUISIANA

Legend

- Prop. Pipeline (Open Cut)
- Prop. HDD
- Prop. Push
- Prop. Road Bore
- Prop. Right of Way (30 ft.)
- Prop. Temp Workspace (30 ft.)
- Prop. Add'l Temp Workspace
- Bore Pit
- Prop. Soil Placement
- Prop. HDD Bore Entry/Exit
- Prop. MLVB
- Reference Point
- Existing Railroad
- Existing Road
- Facilities
- Existing Foreign Pipeline
- Waterway
- Emergent Wetland
- Forested Wetland
- Scrub-Shrub Wetland
- Pond
- Stream

Drawn By:	JDB
Approved By:	CF
Submittal Date:	4/3/2015
Revision # - Date:	Rev 3 - 8/26/2015
SWCA Project No:	31351
Sheet:	31 OF 105

Coord. System: NAD 1983 StatePlane Louisiana South FIPS 1702 Feet

0 125 250 500 Feet

File Path: C:\Users\jbyrd\Desktop\GIS_Project_Folder_From_Houston\MAPS\NR\mxd\LDNR\Ascension Pipeline LDNR Plan View.mxd

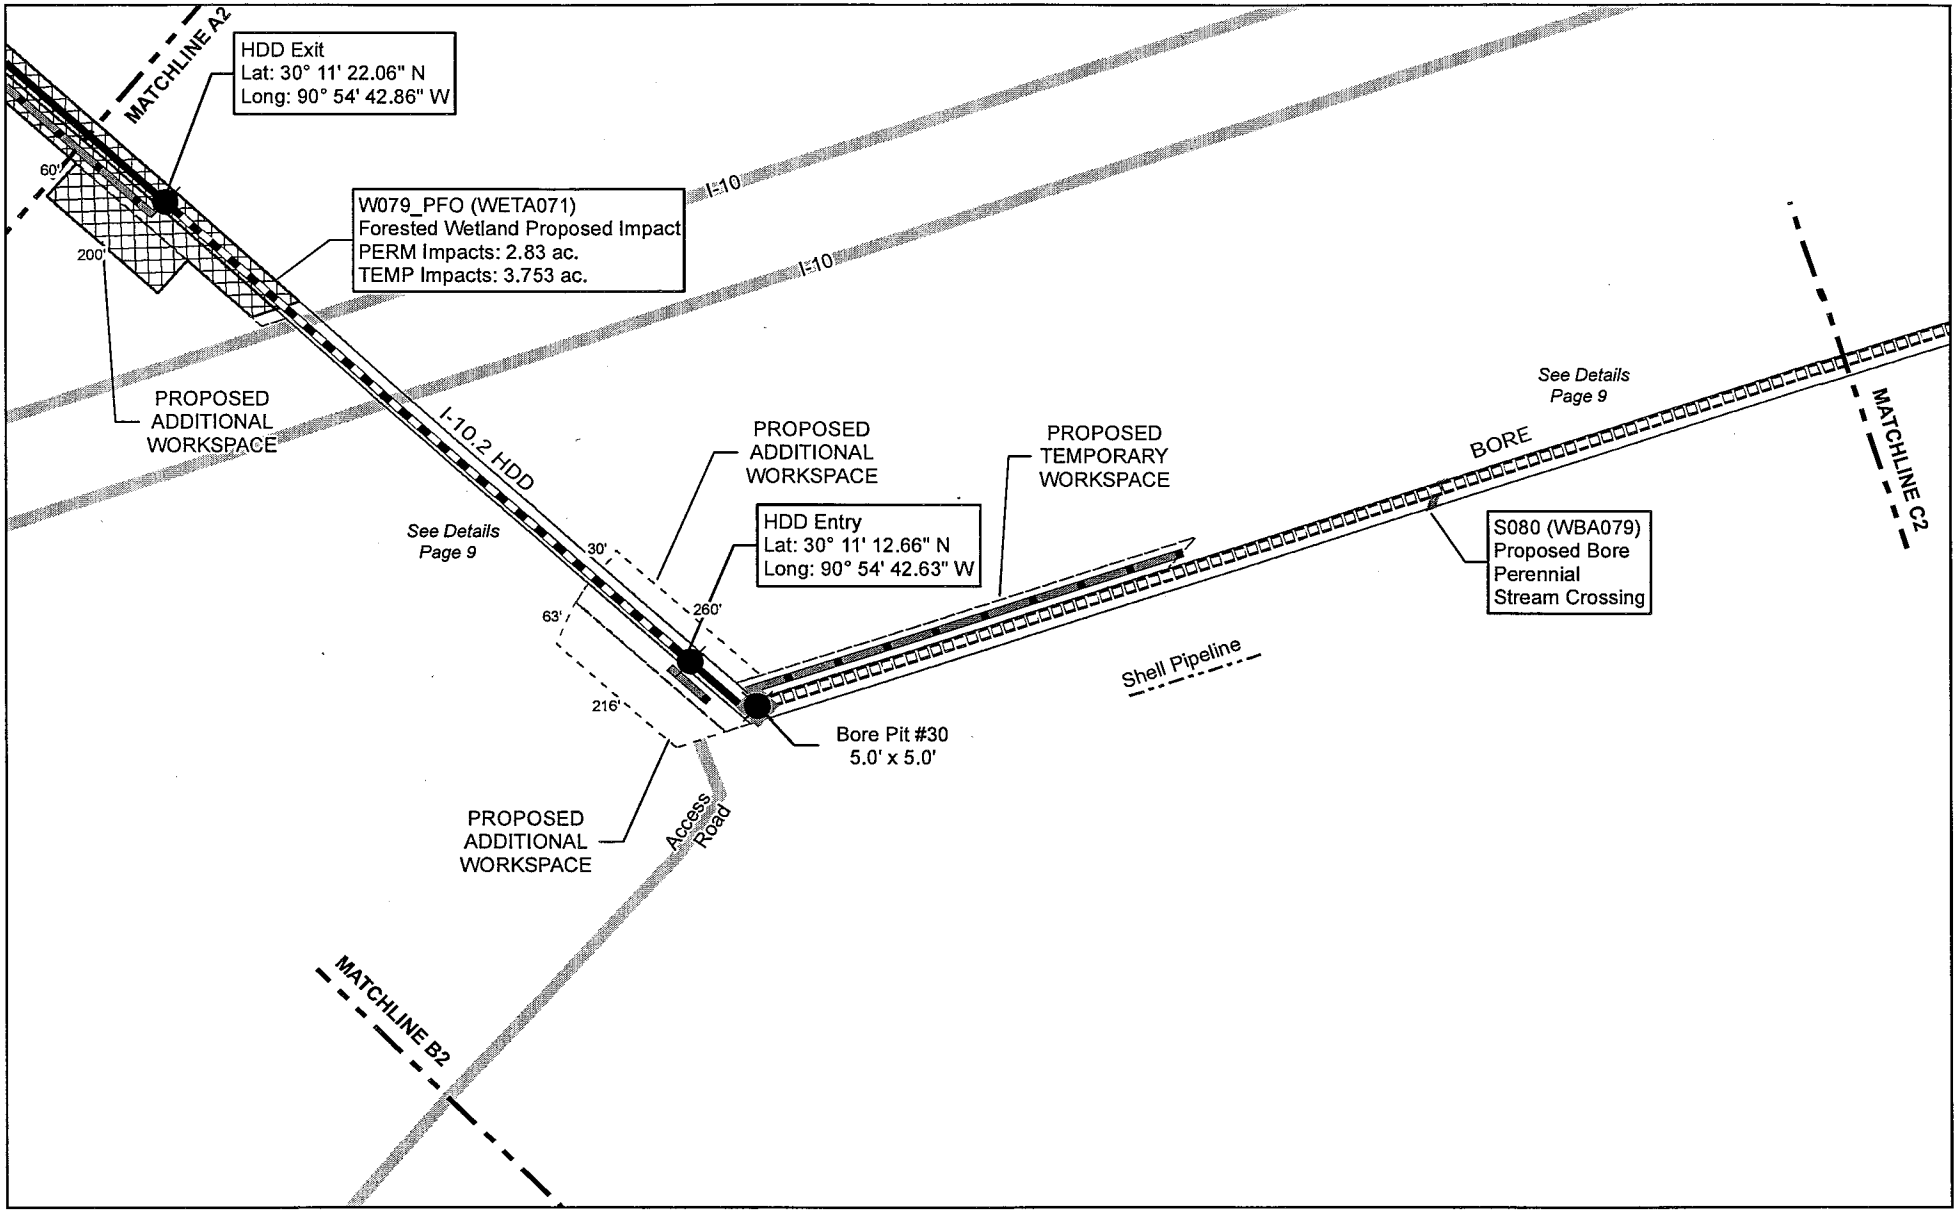

SWCA
ENVIRONMENTAL CONSULTANTS
5745 Essen Lane, Suite 105
Baton Rouge, Louisiana 70810
(225) 663-3830 phone
(225) 663-3831 fax
www.swca.com

ASCENSION PIPELINE, LLC.

PLAN VIEW

ASCENSION PIPELINE

ASCENSION
PARISH, LOUISIANA

Legend

- Prop. Pipeline (Open Cut)
- Prop. HDD
- Prop. Push
- Prop. Road Bore
- Prop. Right of Way (30 ft.)
- Prop. Temp Workspace (30 ft.)
- Prop. Add'l Temp Workspace
- Bore Pit
- Prop. Soil Placement
- Prop. HDD Bore Entry/Exit
- Prop. MLVB
- Reference Point
- Existing Railroad
- Existing Road
- Facilities
- Existing Foreign Pipeline
- Waterway
- Emergent Wetland
- Forested Wetland
- Scrub-Shrub Wetland
- Pond
- Stream

Drawn By:	JDB
Approved By:	CF
Submittal Date:	4/3/2015
Revision # - Date:	Rev 3 - 8/26/2015
SWCA Project No:	31351
Sheet:	32 OF 105

Coord. System: NAD 1983 StatePlane Louisiana South FIPS 1702 Feet

0 125 250 500 Feet

File Path: C:\Users\jbyrd\Desktop\GIS_Project_Folder_From_Houston\MAPS\NR\mxd\LDNR\Ascension Pipeline LDNR Plan View.mxd

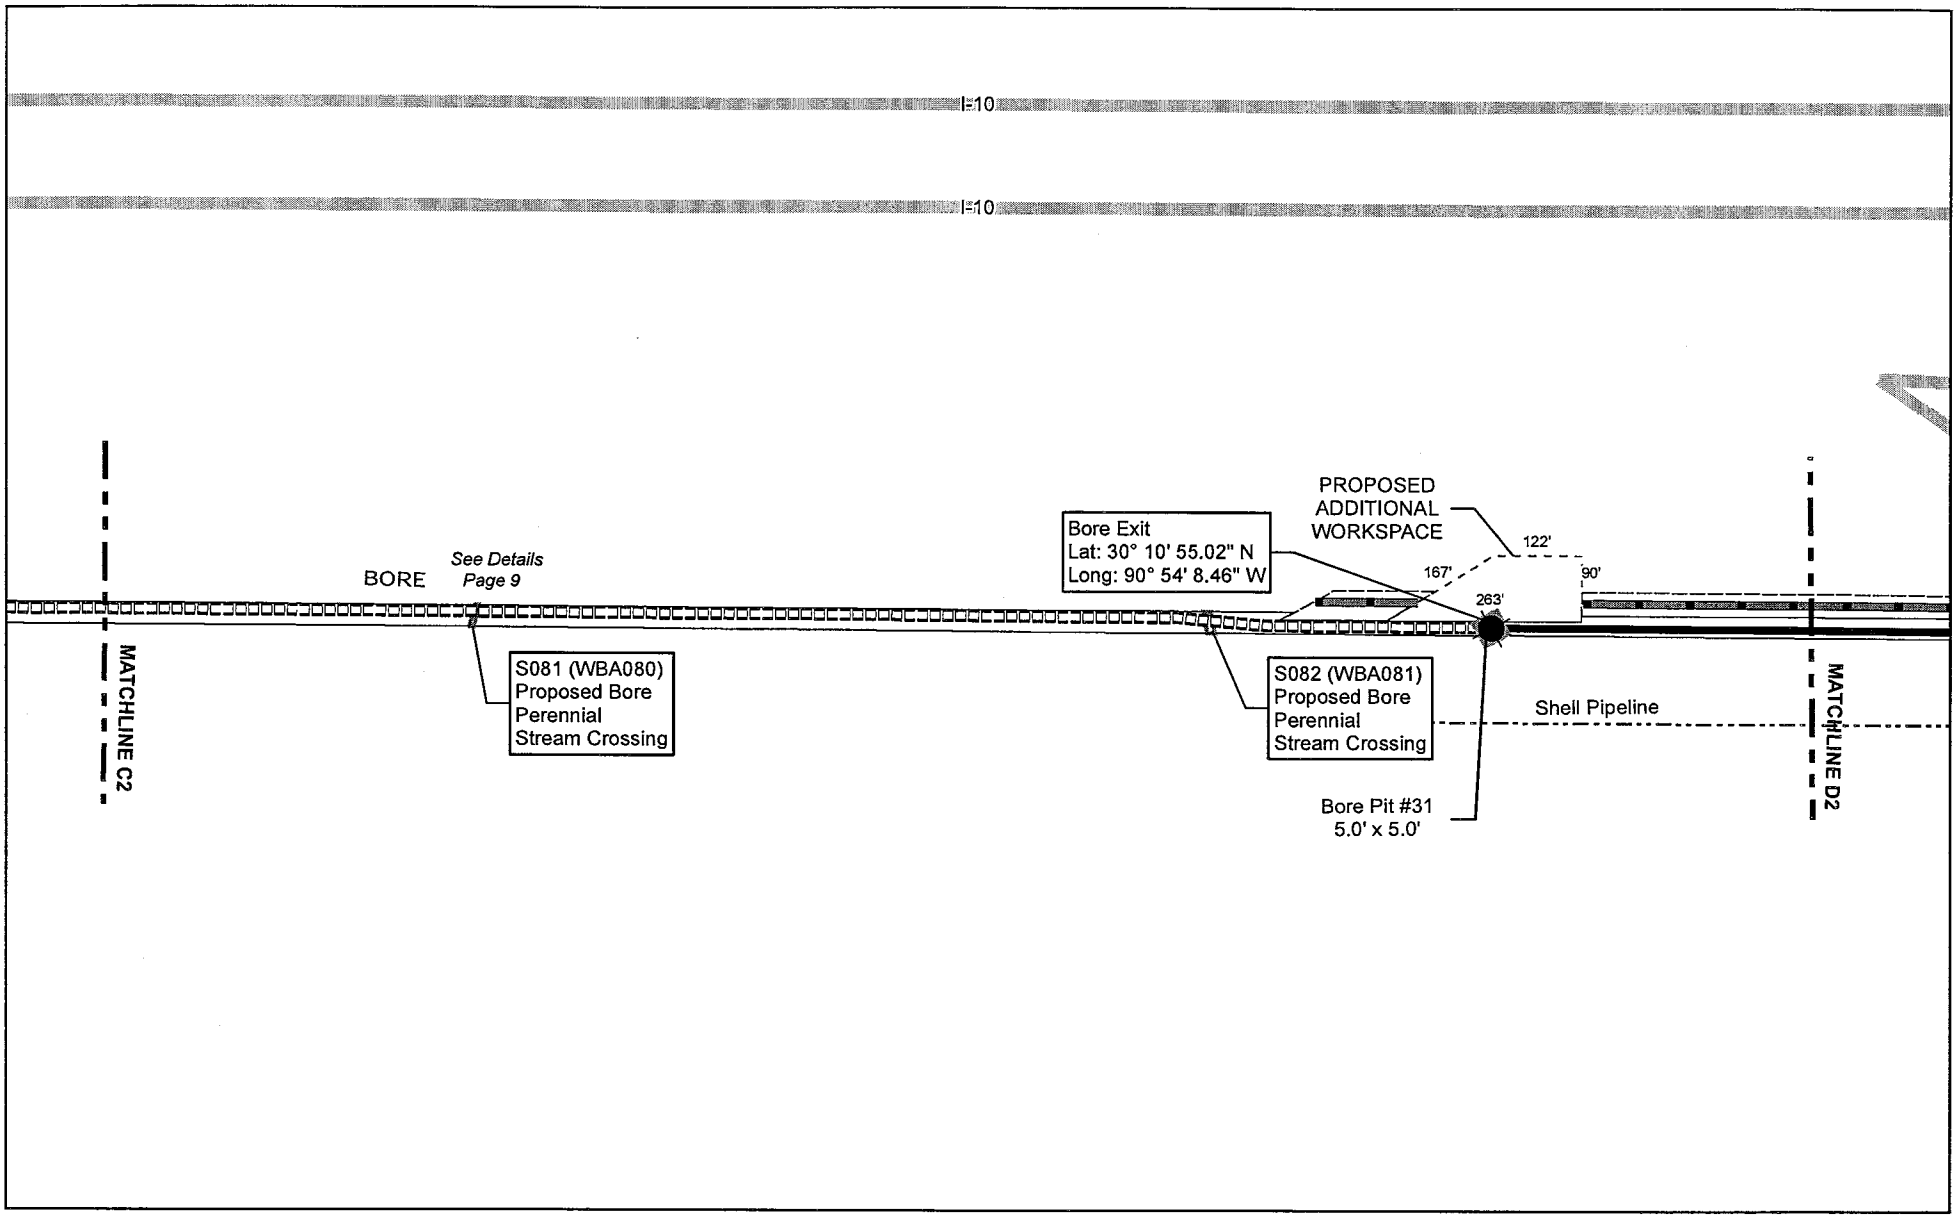

SWCA
ENVIRONMENTAL CONSULTANTS
5745 Essen Lane, Suite 105
Baton Rouge, Louisiana 70810
(225) 663-3830 phone
(225) 663-3831 fax
www.swca.com

ASCENSION PIPELINE, LLC.

PLAN VIEW

ASCENSION PIPELINE

ASCENSION
PARISH, LOUISIANA

Legend

- Prop. Pipeline (Open Cut)
- Prop. HDD
- Prop. Push
- Prop. Bore
- Prop. Right of Way (30 ft.)
- Prop. Temp Workspace (30 ft.)
- Prop. Add'l Temp Workspace
- Bore Pit
- Prop. Soil Placement
- Prop. HDD Bore Entry/Exit
- Prop. MLVB
- Reference Point
- Existing Railroad
- Existing Road
- Facilities
- Existing Foreign Pipeline
- Waterway
- Emergent Wetland
- Forested Wetland
- Scrub-Shrub Wetland
- Pond
- Stream

Drawn By:	JDB
Approved By:	CF
Submittal Date:	4/3/2015
Revision # - Date:	Rev 3 - 8/26/2015
SWCA Project No:	31351
Sheet:	33 OF 105

Coord. System: NAD 1983 StatePlane Louisiana South FIPS 1702 Feet

0 125 250 500 Feet

File Path: C:\Users\jbyrd\Desktop\GIS_Project_Folder_From_Houston\MAPS\NR\mxd\LDNR\Ascension Pipeline LDNR Plan View.mxd

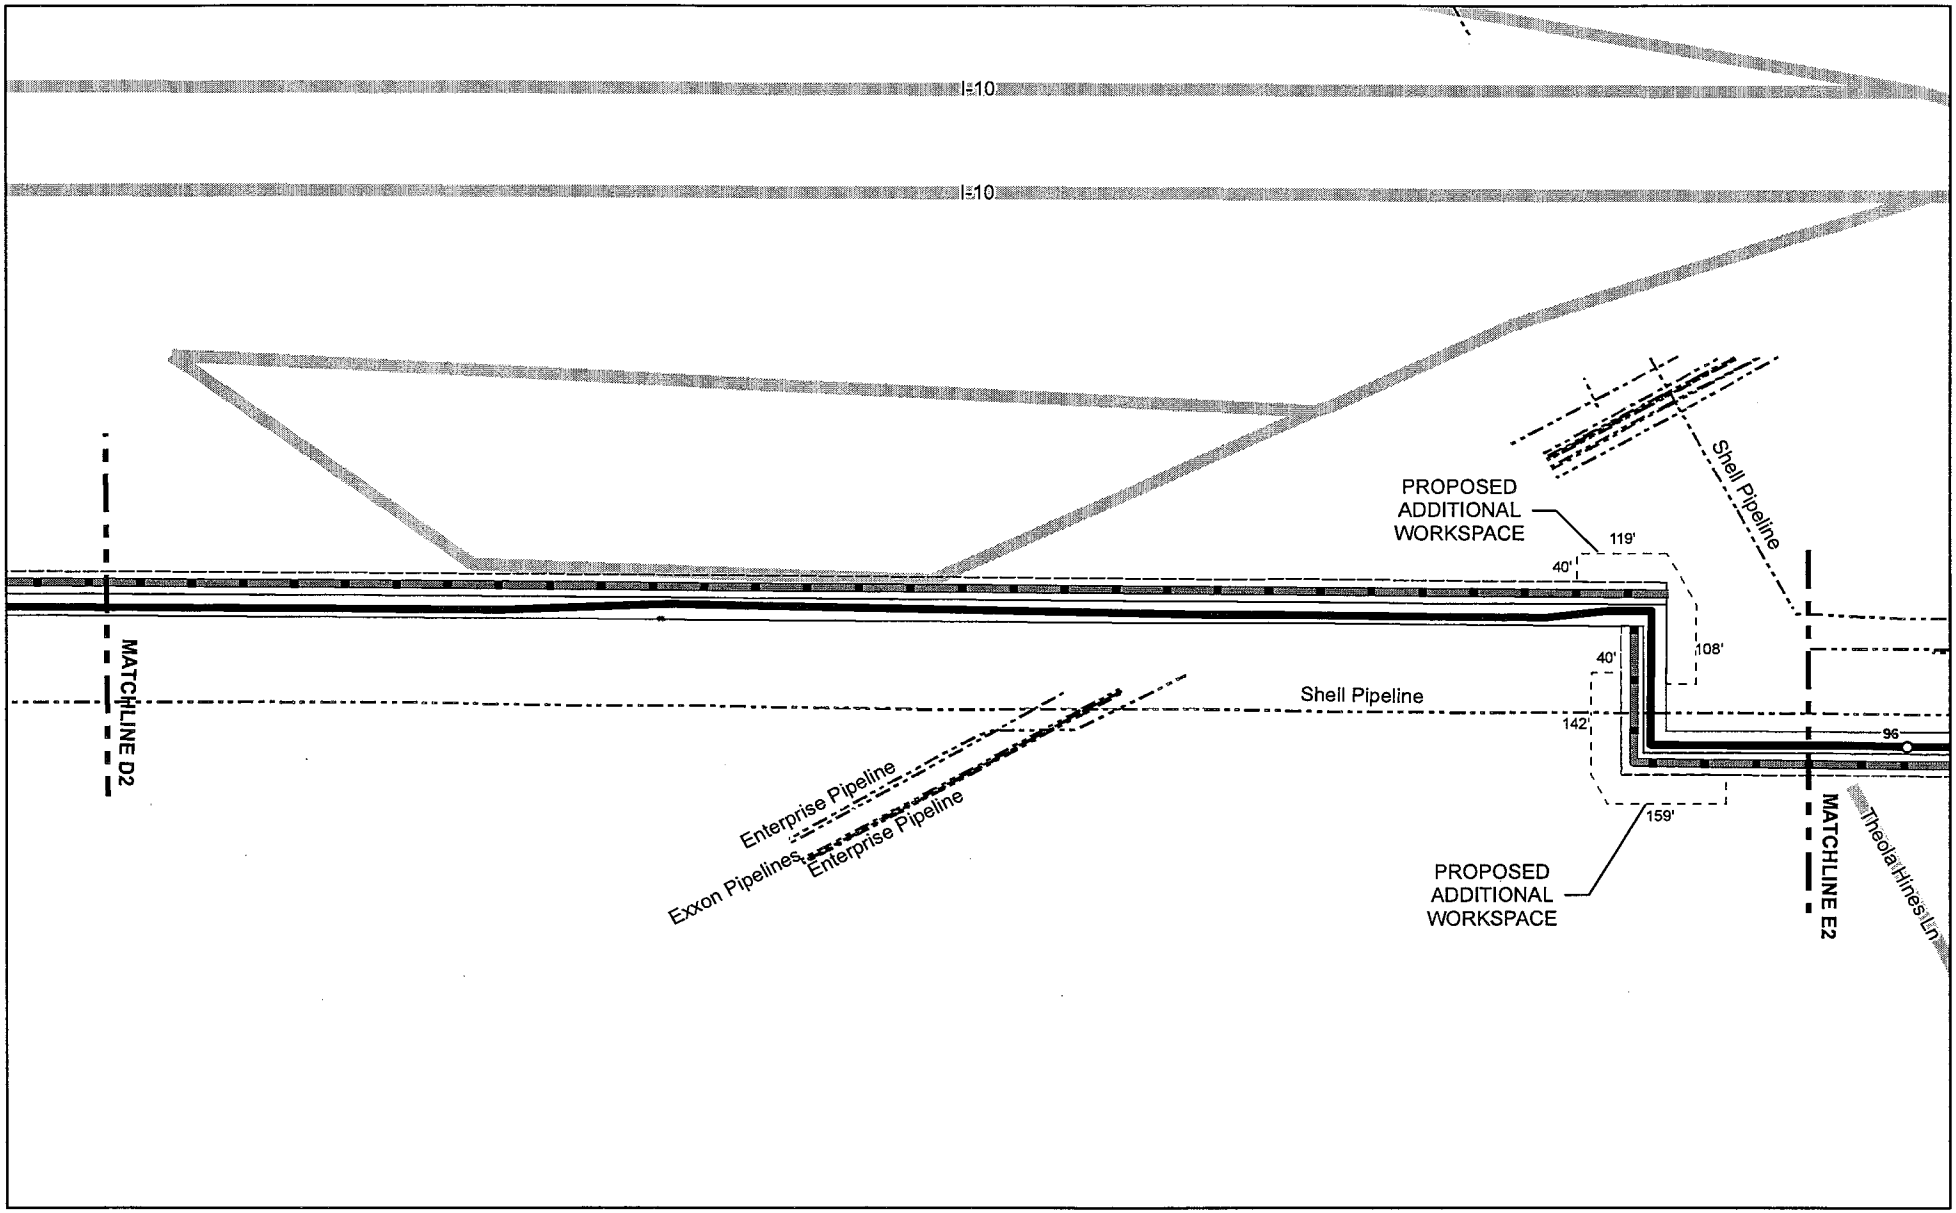

SWCA
ENVIRONMENTAL CONSULTANTS
5745 Essen Lane, Suite 105
Baton Rouge, Louisiana 70810
(225) 663-3830 phone
(225) 663-3831 fax
www.swca.com

ASCENSION PIPELINE, LLC.

PLAN VIEW

ASCENSION PIPELINE

ASCENSION
PARISH, LOUISIANA

Legend

- Prop. Pipeline (Open Cut)
- Prop. HDD
- Prop. Push
- Prop. Road Bore
- Prop. Right of Way (30 ft.)
- Prop. Temp Workspace (30 ft.)
- Prop. Add'l Temp Workspace
- Bore Pit
- Prop. Soil Placement
- Prop. HDD Bore Entry/Exit
- Prop. MLVB
- Reference Point
- Existing Railroad
- Existing Road
- Facilities
- Existing Foreign Pipeline
- Waterway
- Emergent Wetland
- Forested Wetland
- Scrub-Shrub Wetland
- Pond
- Stream

Drawn By:	JDB
Approved By:	CF
Submittal Date:	4/3/2015
Revision # - Date:	Rev 3 - 8/26/2015
SWCA Project No:	31351
Sheet:	34 OF 105

Coord. System: NAD 1983 StatePlane Louisiana South FIPS 1702 Feet

0 125 250 500 Feet

File Path: C:\Users\jbyrd\Desktop\GIS_Project_Folder_From_Houston\MAPS\NR\mxd\LDNR\Ascension Pipeline LDNR Plan View.mxd

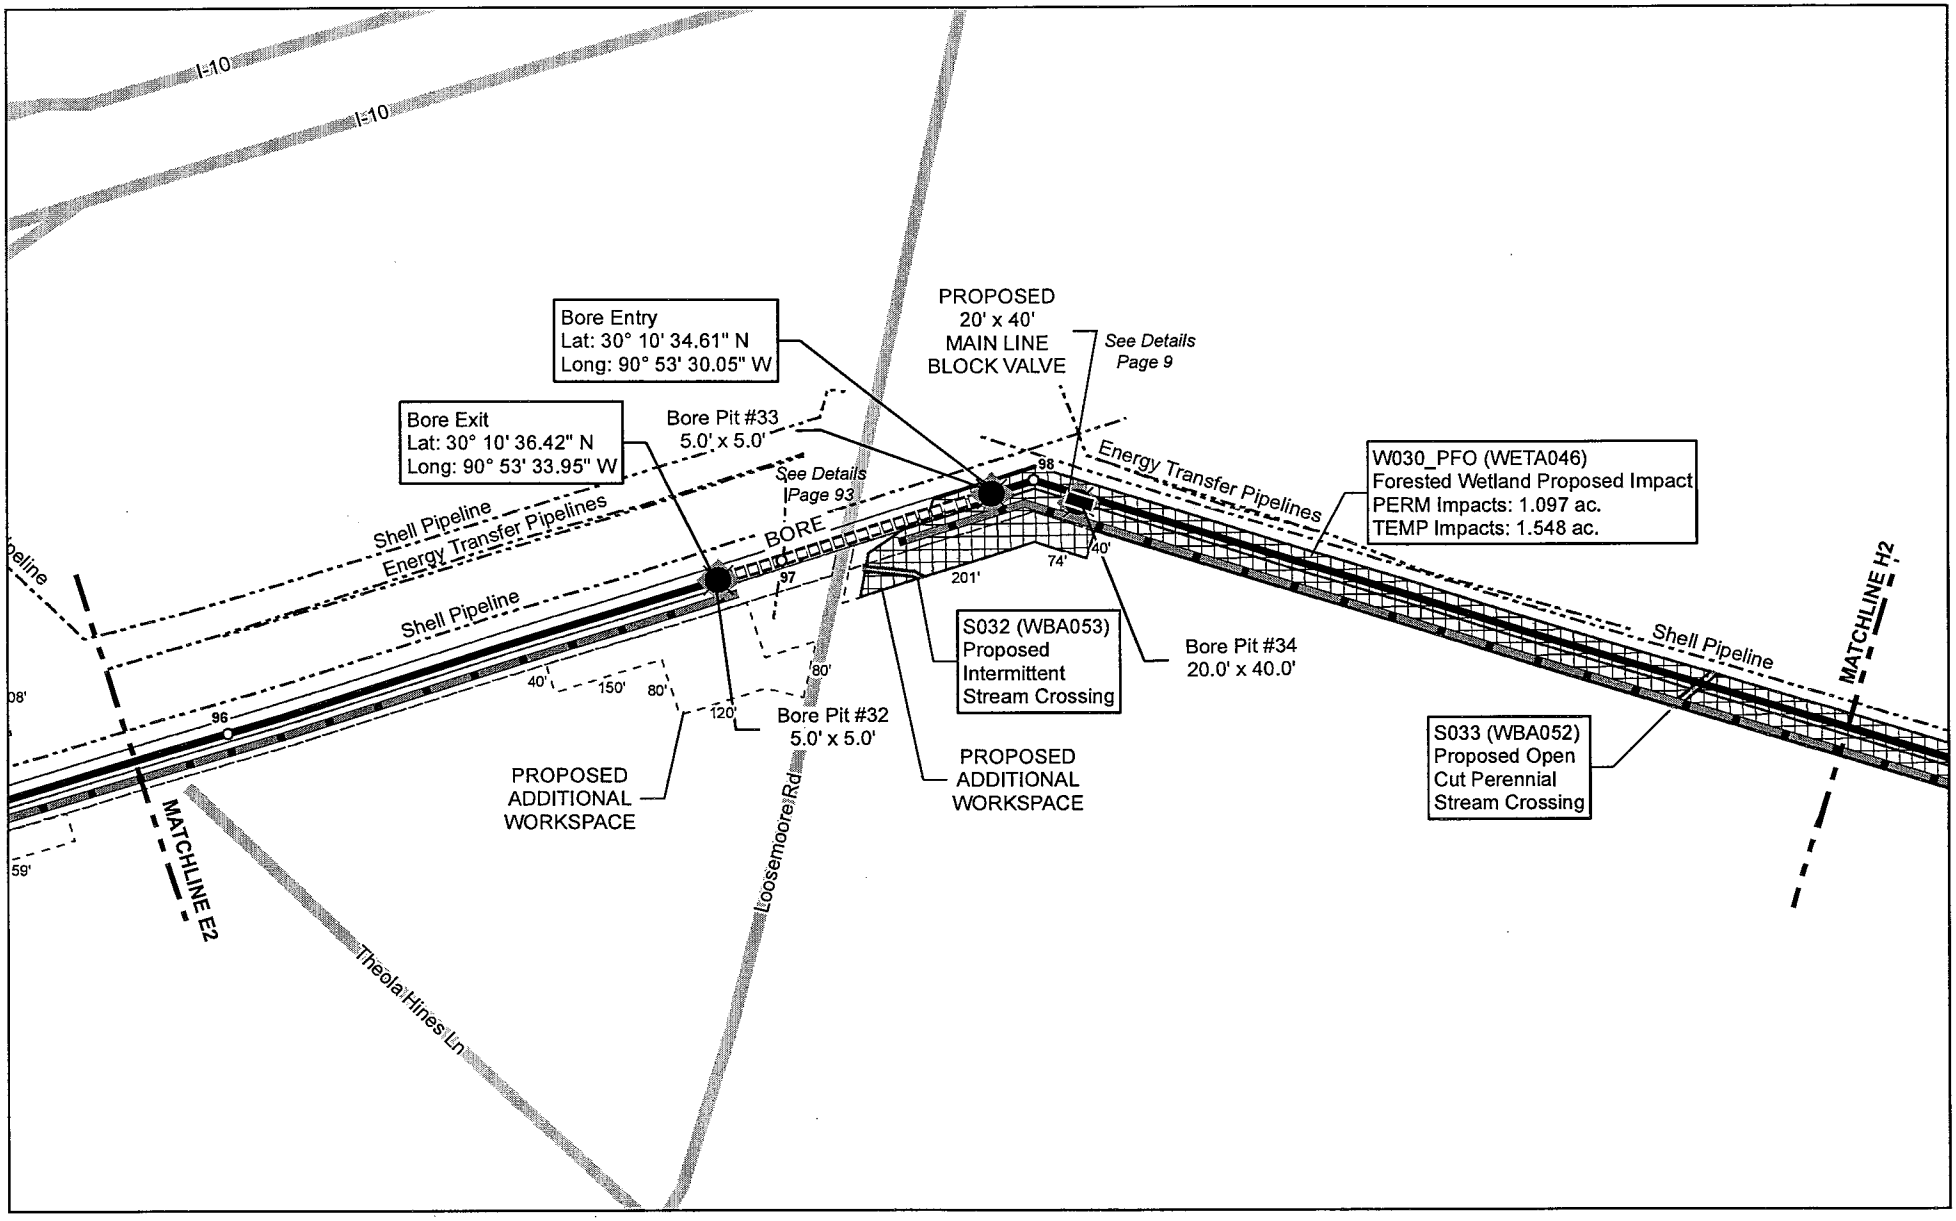

SWCA
ENVIRONMENTAL CONSULTANTS
5745 Essen Lane, Suite 105
Baton Rouge, Louisiana 70810
(225) 663-3830 phone
(225) 663-3831 fax
www.swca.com

ASCENSION PIPELINE, LLC.

PLAN VIEW

ASCENSION PIPELINE

ASCENSION
PARISH, LOUISIANA

Legend

- Prop. Pipeline (Open Cut)
- Prop. HDD
- Prop. Push
- Prop. Road Bore
- Prop. Right of Way (30 ft.)
- Prop. Temp Workspace (30 ft.)
- Prop. Add'l Temp Workspace
- Bore Pit
- Prop. Soil Placement
- Prop. HDD Bore Entry/Exit
- Prop. MLVB
- Reference Point
- Existing Railroad
- Existing Road
- Facilities
- Existing Foreign Pipeline
- Waterway
- Emergent Wetland
- Forested Wetland
- Scrub-Shrub Wetland
- Pond
- Stream

Drawn By:	JDB
Approved By:	CF
Submittal Date:	4/3/2015
Revision # - Date:	Rev 3 - 8/26/2015
SWCA Project No:	31351
Sheet:	35 OF 105

Coord. System: NAD 1983 StatePlane Louisiana South FIPS 1702 Feet

0 125 250 500 Feet

File Path: C:\Users\jbyrd\Desktop\GIS_Project_Folder_From_Houston\MAPS\NR\mxd\LDNR\Ascension Pipeline LDNR Plan View.mxd

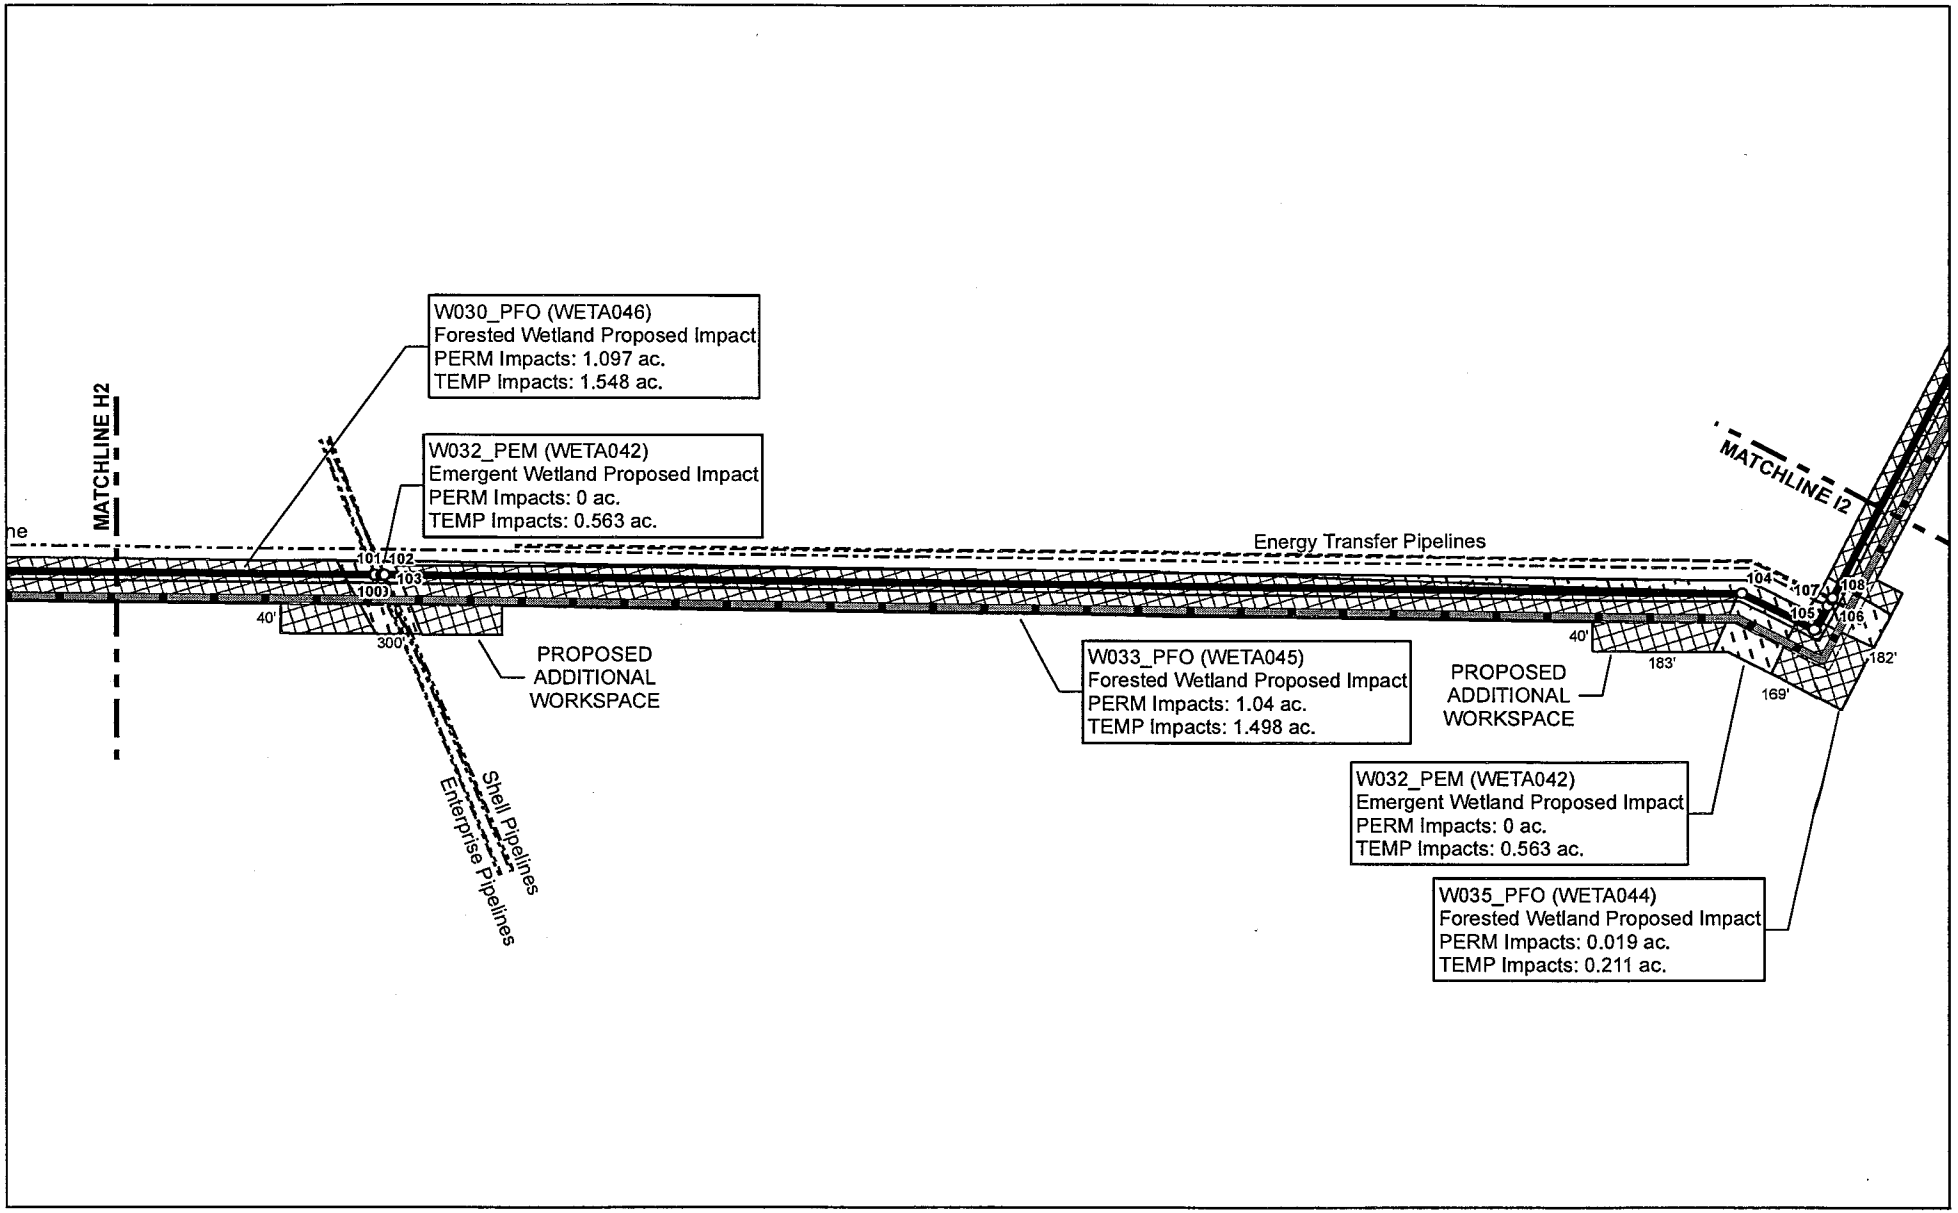

SWCA
ENVIRONMENTAL CONSULTANTS
5745 Essen Lane, Suite 105
Baton Rouge, Louisiana 70810
(225) 663-3830 phone
(225) 663-3831 fax
www.swca.com

ASCENSION PIPELINE, LLC.

PLAN VIEW

ASCENSION PIPELINE

ASCENSION
PARISH, LOUISIANA

Legend

- Prop. Pipeline (Open Cut)
- Prop. HDD
- Prop. Push
- Prop. Road Bore
- Prop. Right of Way (30 ft.)
- Prop. Temp Workspace (30 ft.)
- Prop. Add'l Temp Workspace
- Bore Pit
- Prop. Soil Placement
- Prop. HDD Bore Entry/Exit
- Prop. MLVB
- Reference Point
- Existing Railroad
- Existing Road
- Facilities
- Existing Foreign Pipeline
- Waterway
- Emergent Wetland
- Forested Wetland
- Scrub-Shrub Wetland
- Pond
- Stream

Drawn By:	JDB
Approved By:	CF
Submittal Date:	4/3/2015
Revision # - Date:	Rev 3 - 8/26/2015
SWCA Project No:	31351
Sheet:	36 OF 105

Coord. System: NAD 1983 StatePlane Louisiana South FIPS 1702 Feet

0 125 250 500 Feet

File Path: C:\Users\jbyrd\Desktop\GIS_Project_Folder_From_Houston\MAPS\NR\mxd\LDNR\Ascension Pipeline LDNR Plan View.mxd

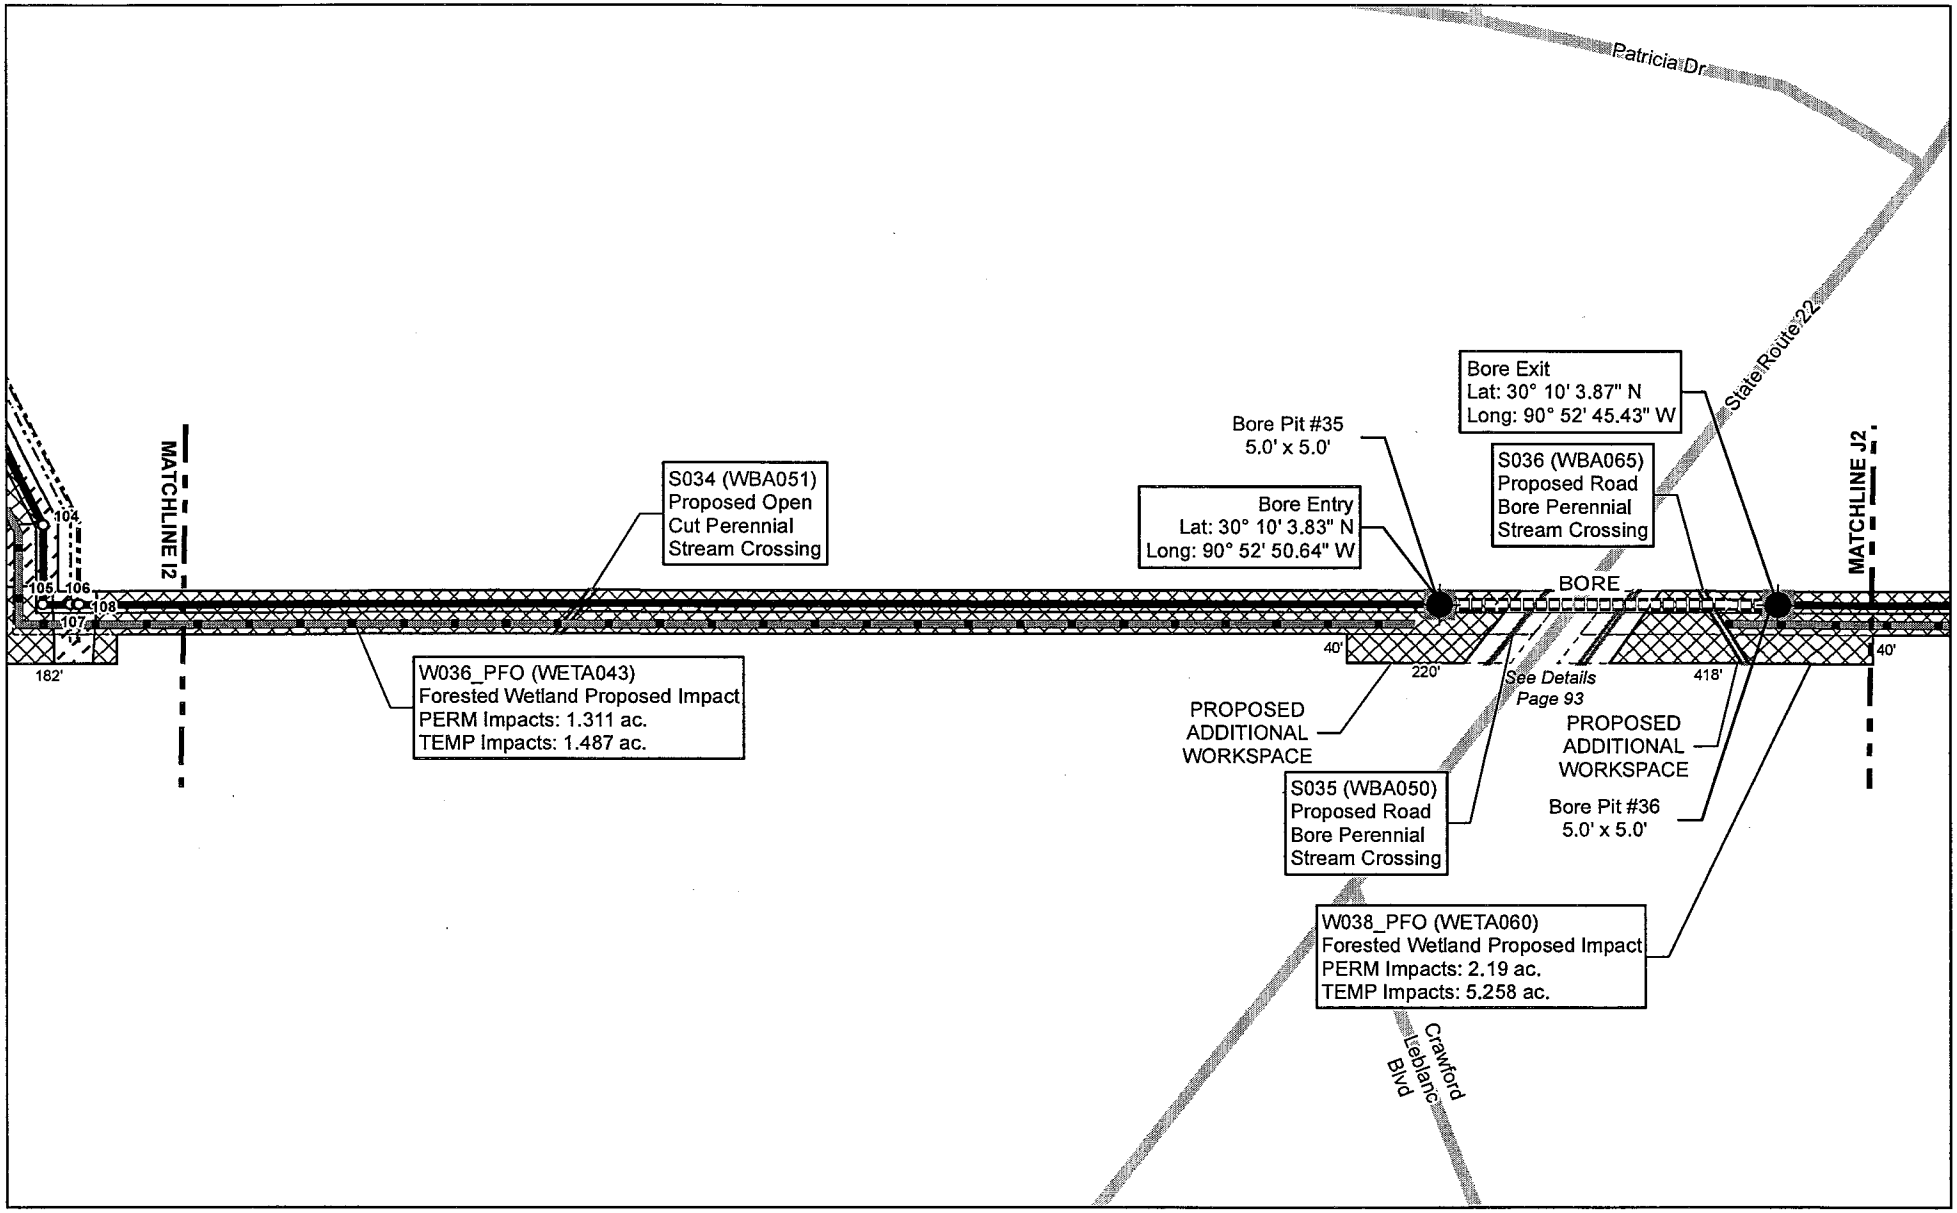

SWCA
ENVIRONMENTAL CONSULTANTS
5745 Essen Lane, Suite 105
Baton Rouge, Louisiana 70810
(225) 663-3830 phone
(225) 663-3831 fax
www.swca.com

ASCENSION PIPELINE, LLC.

PLAN VIEW

ASCENSION PIPELINE

ASCENSION
PARISH, LOUISIANA

Legend

- Prop. Pipeline (Open Cut)
- Prop. HDD
- Prop. Push
- Prop. Road Bore
- Prop. Right of Way (30 ft.)
- Prop. Temp Workspace (30 ft.)
- Prop. Add'l Temp Workspace
- Bore Pit
- Prop. Soil Placement
- Prop. HDD Bore Entry/Exit
- Prop. MLVB
- Reference Point
- Existing Railroad
- Existing Road
- Facilities
- Existing Foreign Pipeline
- Waterway
- Emergent Wetland
- Forested Wetland
- Scrub-Shrub Wetland
- Pond
- Stream

Drawn By:	JDB
Approved By:	CF
Submittal Date:	4/3/2015
Revision # - Date:	Rev 3 - 8/26/2015
SWCA Project No:	31351
Sheet:	37 OF 105

Coord. System: NAD 1983 StatePlane Louisiana South FIPS 1702 Feet

0 125 250 500 Feet

File Path: C:\Users\jbyrd\Desktop\GIS_Project_Folder_From_Houston\MAPS\NR\mxd\LDNR\Ascension Pipeline LDNR Plan View.mxd

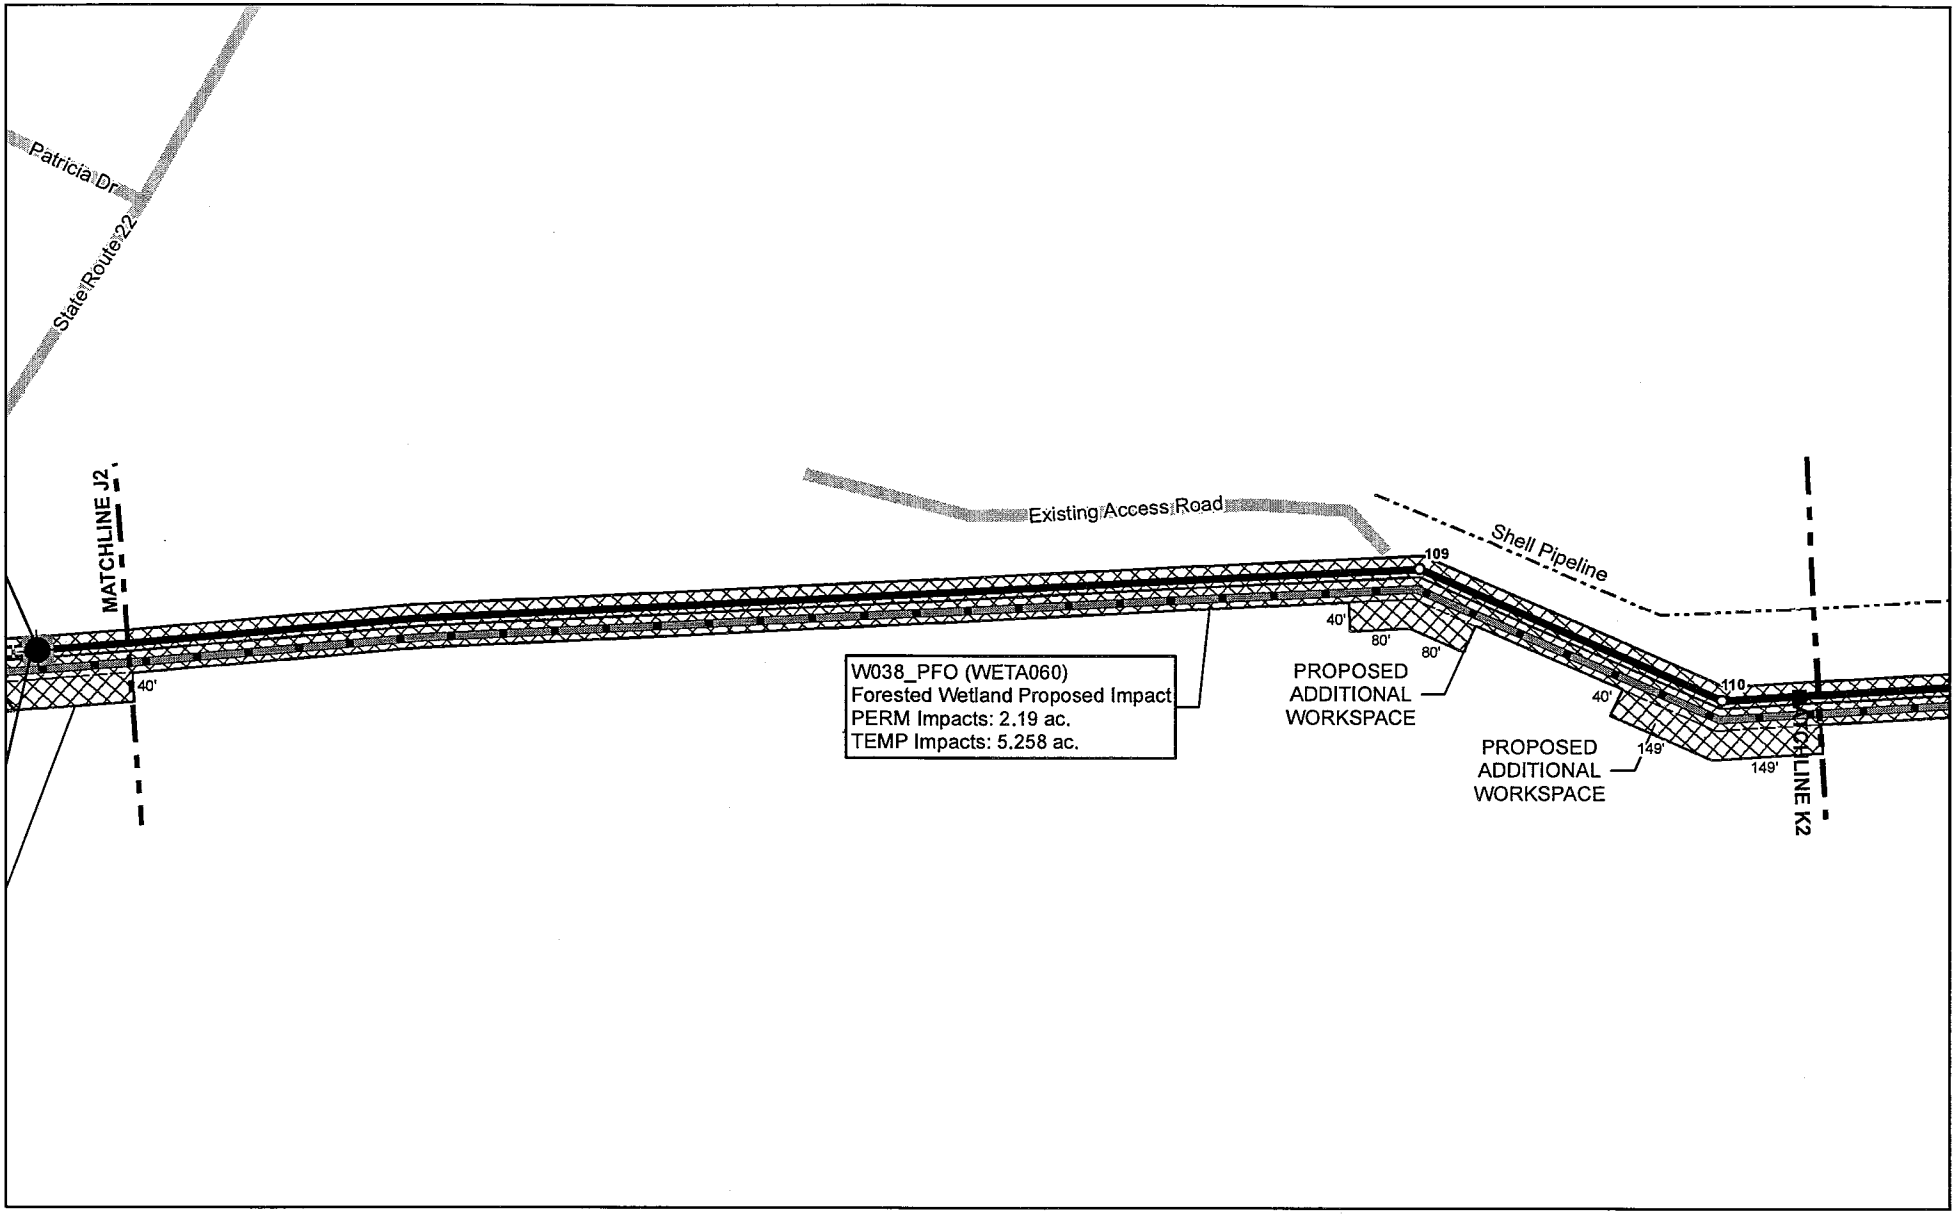

SWCA
ENVIRONMENTAL CONSULTANTS
5745 Essen Lane, Suite 105
Baton Rouge, Louisiana 70810
(225) 663-3830 phone
(225) 663-3831 fax
www.swca.com

ASCENSION PIPELINE, LLC.

PLAN VIEW

ASCENSION PIPELINE

ASCENSION
PARISH, LOUISIANA

Legend

- Prop. Pipeline (Open Cut)
- Prop. HDD
- Prop. Push
- Prop. Road Bore
- Prop. Right of Way (30 ft.)
- Prop. Temp Workspace (30 ft.)
- Prop. Add'l Temp Workspace
- Bore Pit
- Prop. Soil Placement
- Prop. HDD Bore Entry/Exit
- Prop. MLVB
- Reference Point
- Existing Railroad
- Existing Road
- Facilities
- Existing Foreign Pipeline
- Waterway
- Emergent Wetland
- Forested Wetland
- Scrub-Shrub Wetland
- Pond
- Stream

Drawn By:	JDB
Approved By:	CF
Submittal Date:	4/3/2015
Revision # - Date:	Rev 3 - 8/26/2015
SWCA Project No:	31351
Sheet:	38 OF 105

Coord. System: NAD 1983 StatePlane Louisiana South FIPS 1702 Feet

0 125 250 500 Feet

File Path: C:\Users\jbyrd\Desktop\GIS_Project_Folder_From_Houston\MAPS\NR\mxd\LDNR\Ascension Pipeline LDNR Plan View.mxd

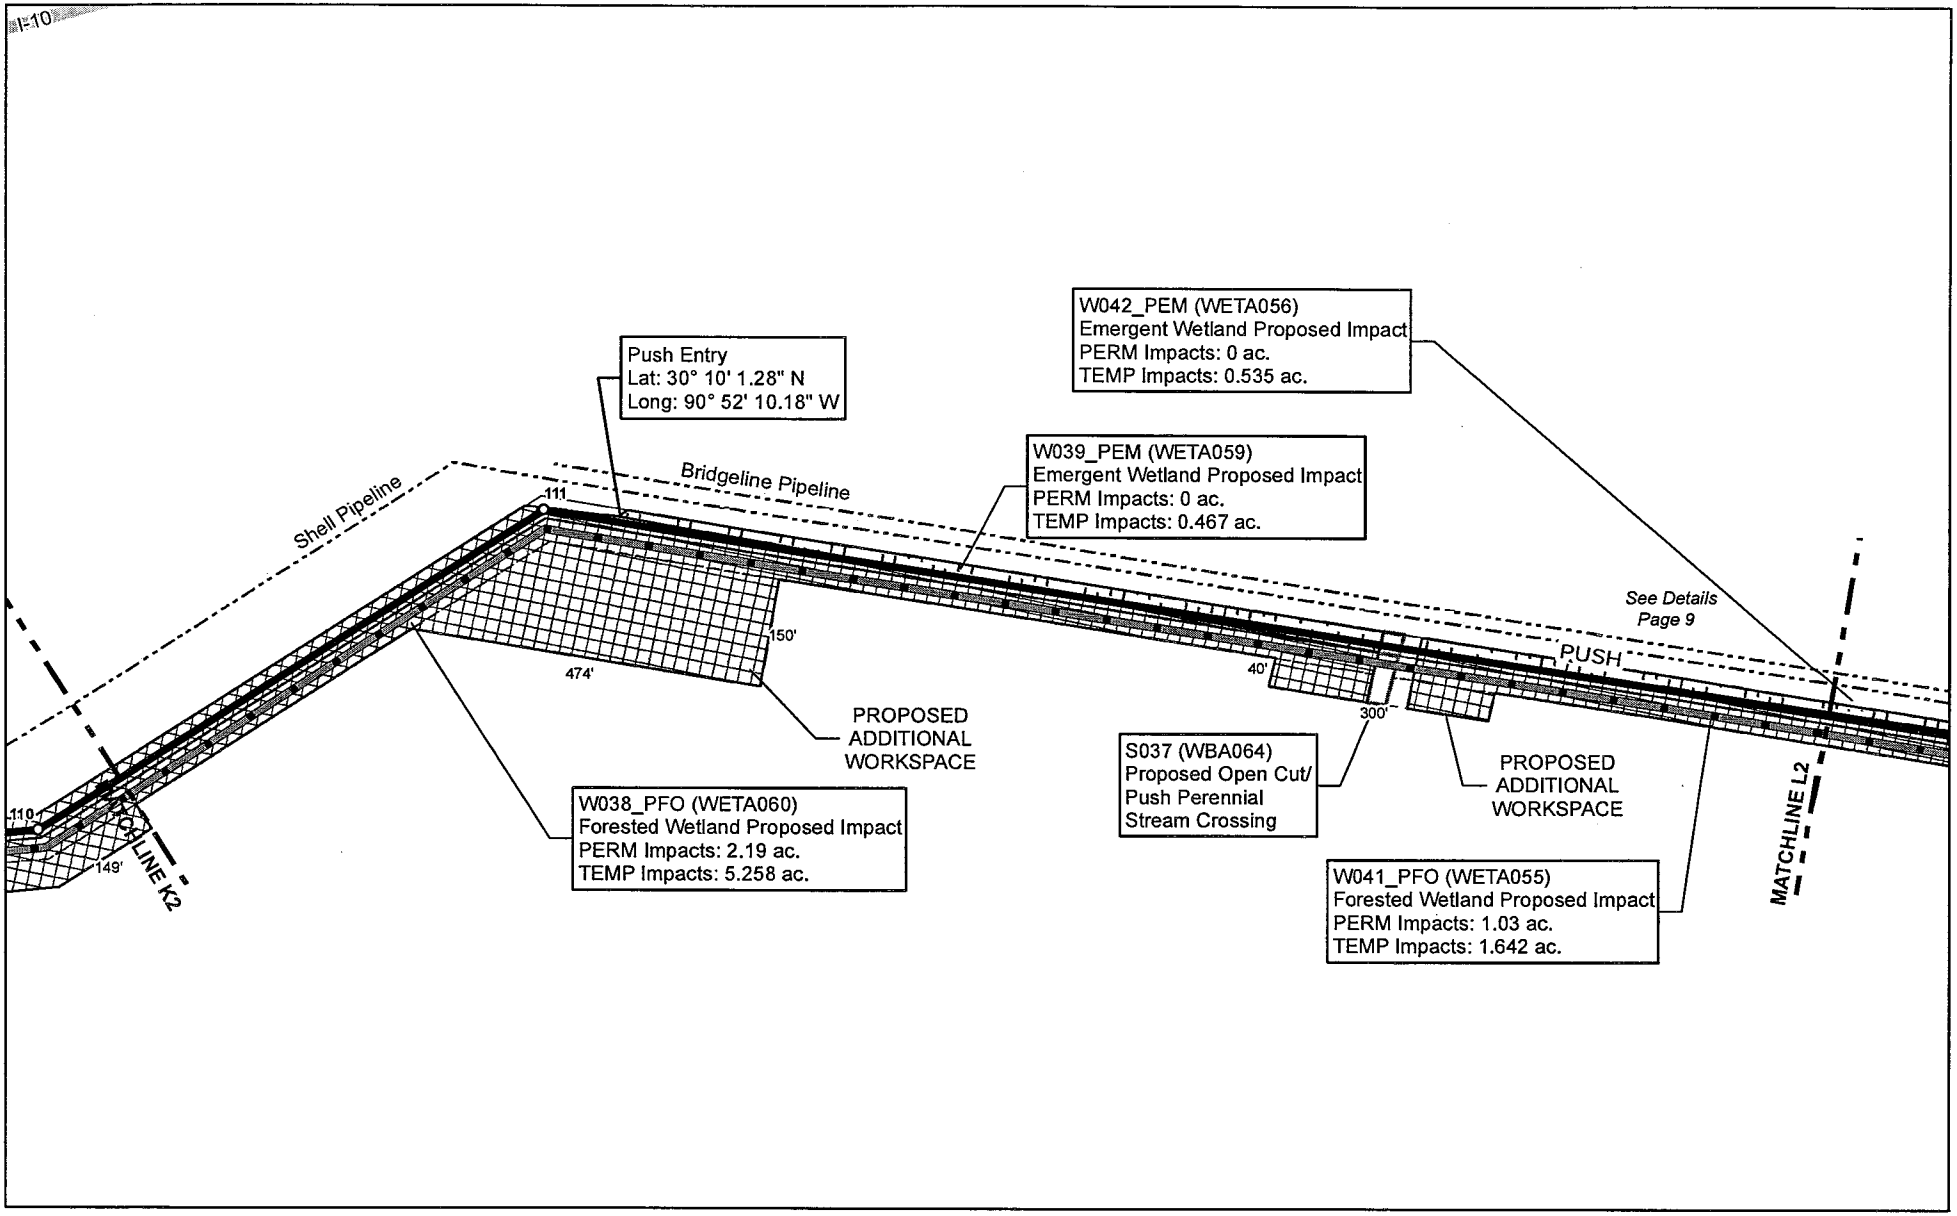

SWCA
ENVIRONMENTAL CONSULTANTS
5745 Essen Lane, Suite 105
Baton Rouge, Louisiana 70810
(225) 663-3830 phone
(225) 663-3831 fax
www.swca.com

ASCENSION PIPELINE, LLC.

PLAN VIEW

ASCENSION PIPELINE

ASCENSION
PARISH, LOUISIANA

Legend

- Prop. Pipeline (Open Cut)
- Prop. HDD
- Prop. Push
- Prop. Road Bore
- Prop. Right of Way (30 ft.)
- Prop. Temp Workspace (30 ft.)
- Prop. Add'l Temp Workspace
- Bore Pit
- Prop. Soil Placement
- Prop. HDD Bore Entry/Exit
- Prop. MLVB
- Reference Point
- Existing Railroad
- Existing Road
- Facilities
- Existing Foreign Pipeline
- Waterway
- Emergent Wetland
- Forested Wetland
- Scrub-Shrub Wetland
- Pond
- Stream

Drawn By:	JDB
Approved By:	CF
Submittal Date:	4/3/2015
Revision # - Date:	Rev 3 - 8/26/2015
SWCA Project No:	31351
Sheet:	39 OF 105

Coord. System: NAD 1983 StatePlane Louisiana South FIPS 1702 Feet

0 125 250 500 Feet

File Path: C:\Users\jbyrd\Desktop\GIS_Project_Folder_From_Houston\MAPS\NR\mxd\LDNR\Ascension Pipeline LDNR Plan View.mxd

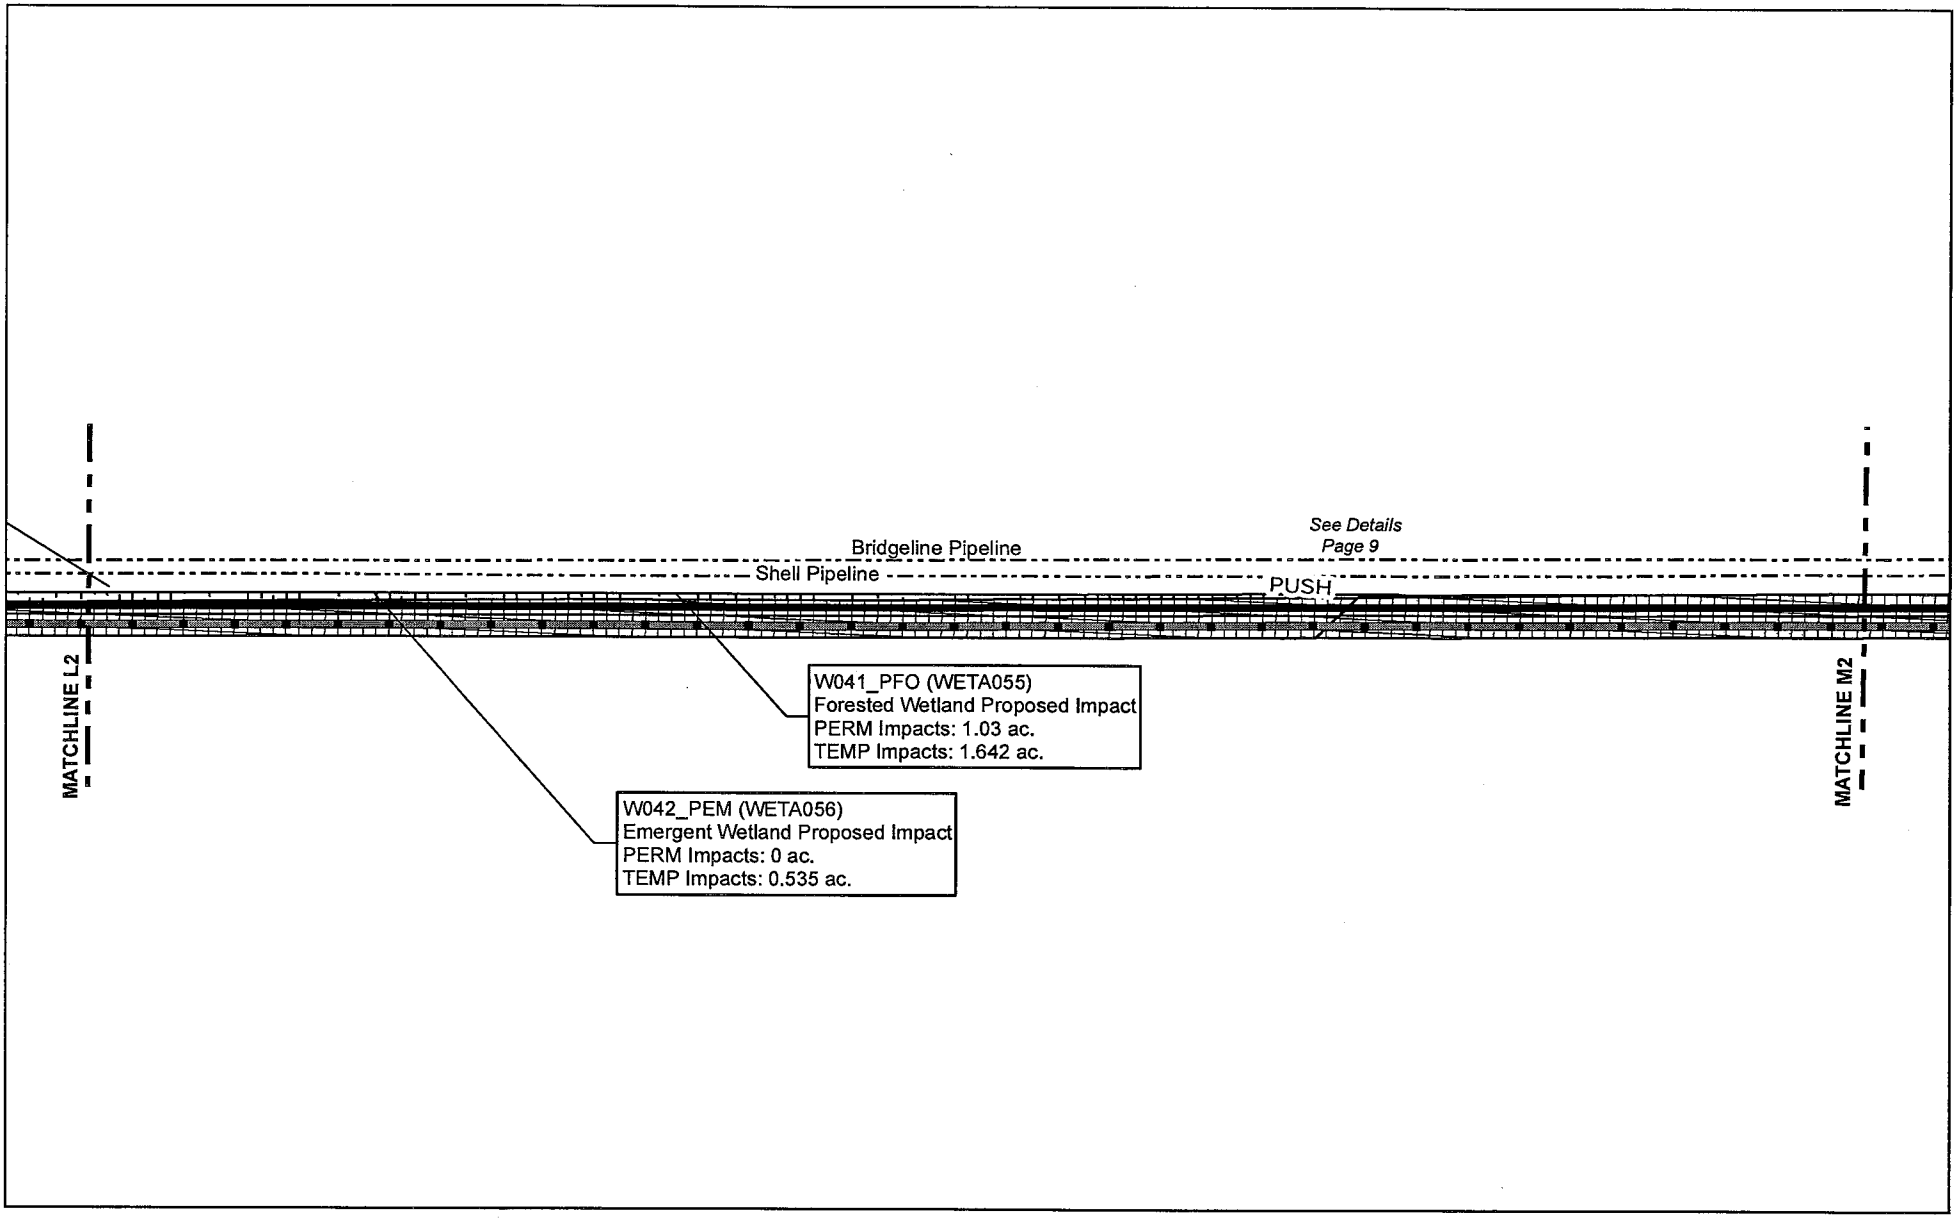

SWCA
ENVIRONMENTAL CONSULTANTS
5745 Essen Lane, Suite 105
Baton Rouge, Louisiana 70810
(225) 663-3830 phone
(225) 663-3831 fax
www.swca.com

ASCENSION PIPELINE, LLC.

PLAN VIEW

ASCENSION PIPELINE

ASCENSION
PARISH, LOUISIANA

Legend

- Prop. Pipeline (Open Cut)
- Prop. HDD
- Prop. Push
- Prop. Road Bore
- Prop. Right of Way (30 ft.)
- Prop. Temp Workspace (30 ft.)
- Prop. Add'l Temp Workspace
- Bore Pit
- Prop. Soil Placement
- Prop. HDD Bore Entry/Exit
- Prop. MLVB
- Reference Point
- Existing Railroad
- Existing Road
- Facilities
- Existing Foreign Pipeline
- Waterway
- Emergent Wetland
- Forested Wetland
- Scrub-Shrub Wetland
- Pond
- Stream

Drawn By:	JDB
Approved By:	CF
Submittal Date:	4/3/2015
Revision # - Date:	Rev 3 - 8/26/2015
SWCA Project No:	31351
Sheet:	40 OF 105

Coord. System: NAD 1983 StatePlane Louisiana South FIPS 1702 Feet

0 125 250 500 Feet

File Path: C:\Users\jbyrd\Desktop\GIS_Project_Folder_From_Houston\MAPS\NR\mxd\LDNR\Ascension Pipeline LDNR Plan View.mxd

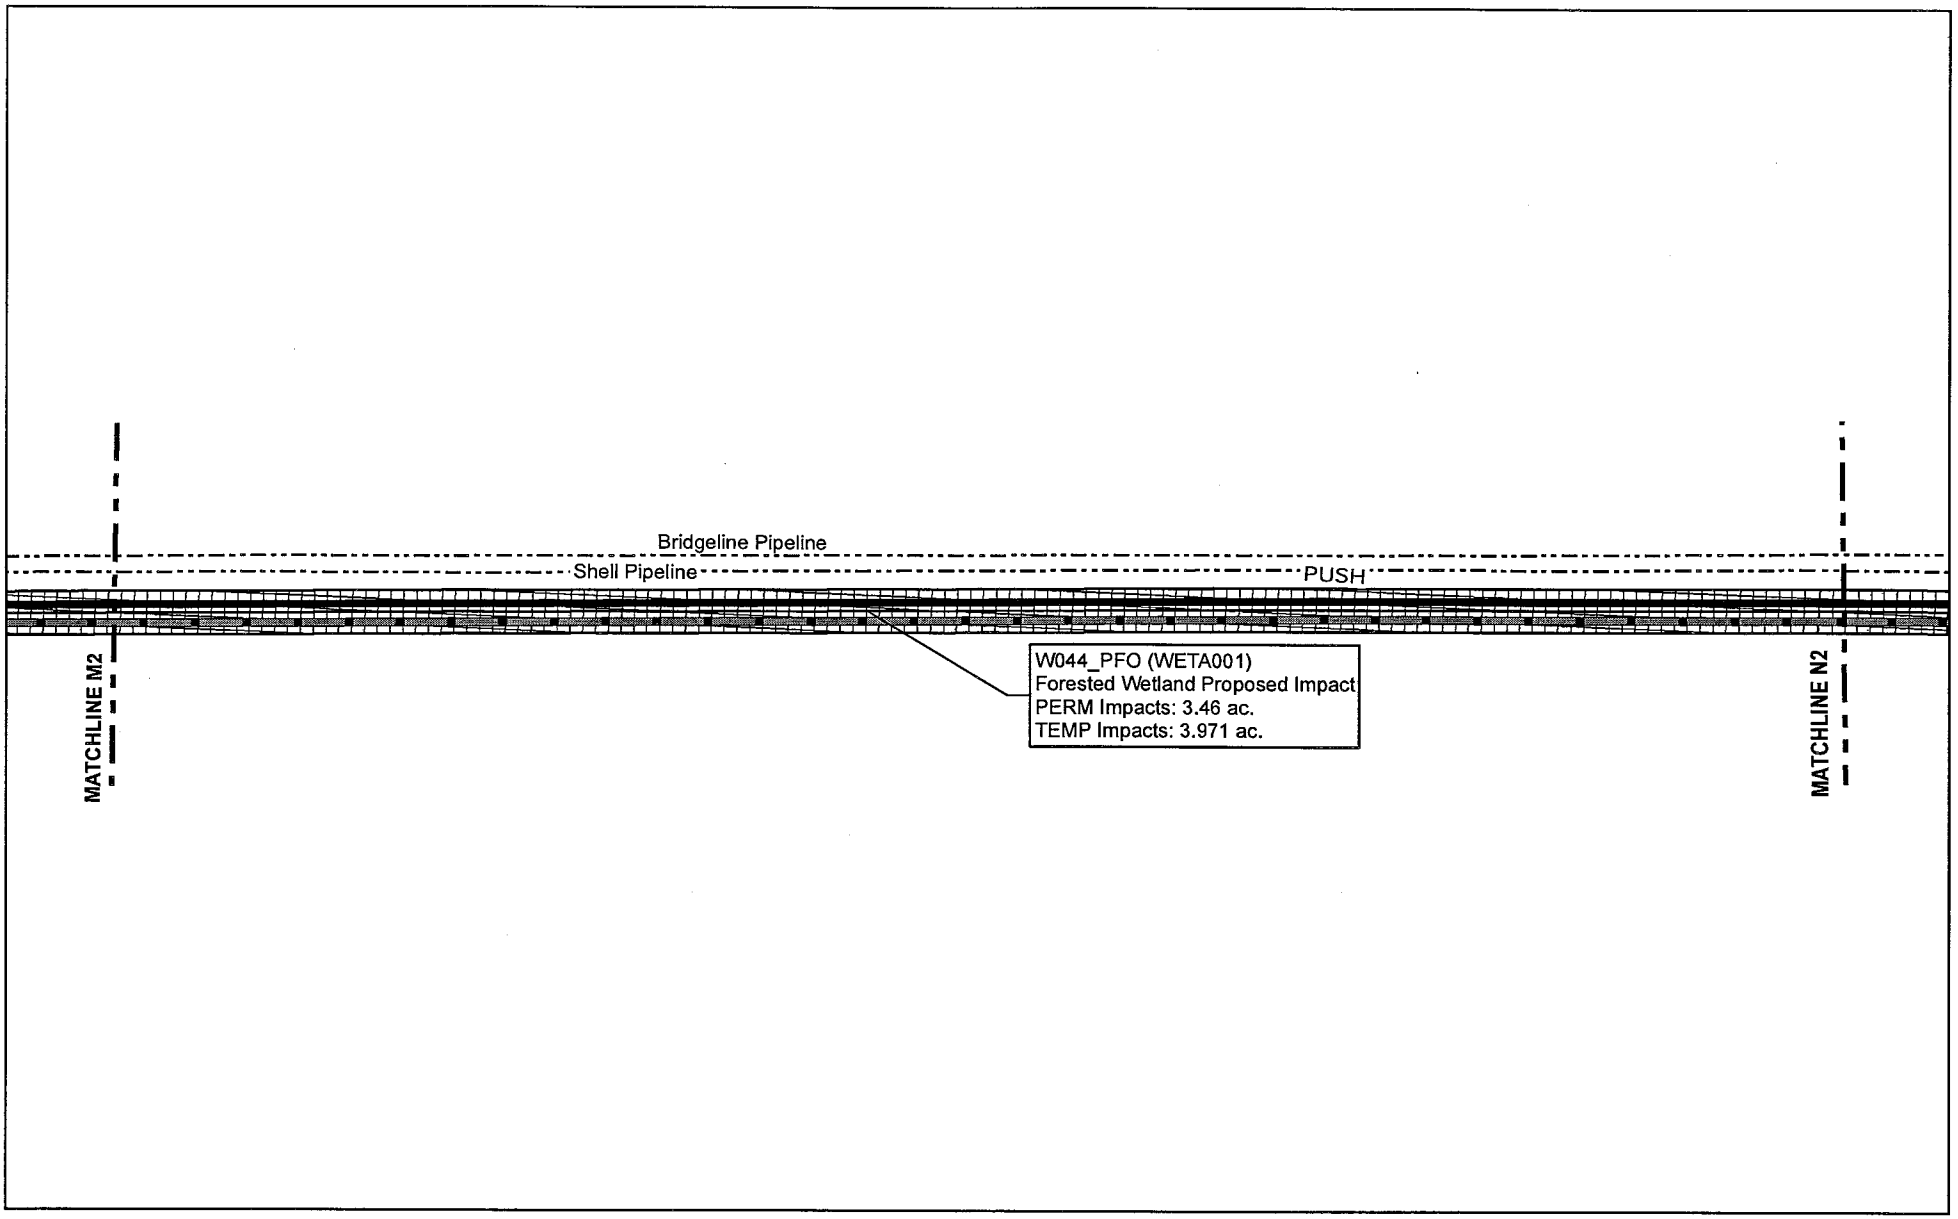

SWCA
ENVIRONMENTAL CONSULTANTS
5745 Essen Lane, Suite 105
Baton Rouge, Louisiana 70810
(225) 663-3830 phone
(225) 663-3831 fax
www.swca.com

ASCENSION PIPELINE, LLC.

PLAN VIEW

ASCENSION PIPELINE

ASCENSION
PARISH, LOUISIANA

Legend

- Prop. Pipeline (Open Cut)
- Prop. HDD
- Prop. Push
- Prop. Road Bore
- Prop. Right of Way (30 ft.)
- Prop. Temp Workspace (30 ft.)
- Prop. Add'l Temp Workspace
- Bore Pit
- Prop. Soil Placement
- Prop. HDD Bore Entry/Exit
- Prop. MLVB
- Reference Point
- Existing Railroad
- Existing Road
- Facilities
- Existing Foreign Pipeline
- Waterway
- Emergent Wetland
- Forested Wetland
- Scrub-Shrub Wetland
- Pond
- Stream

Drawn By:	JDB
Approved By:	CF
Submittal Date:	4/3/2015
Revision # - Date:	Rev 3 - 8/26/2015
SWCA Project No:	31351
Sheet:	41 OF 105

Coord. System: NAD 1983 StatePlane Louisiana South FIPS 1702 Feet

0 125 250 500 Feet

File Path: C:\Users\jbyrd\Desktop\GIS_Project_Folder_From_Houston\MAPS\NR\mxd\LDNR\Ascension Pipeline LDNR Plan View.mxd

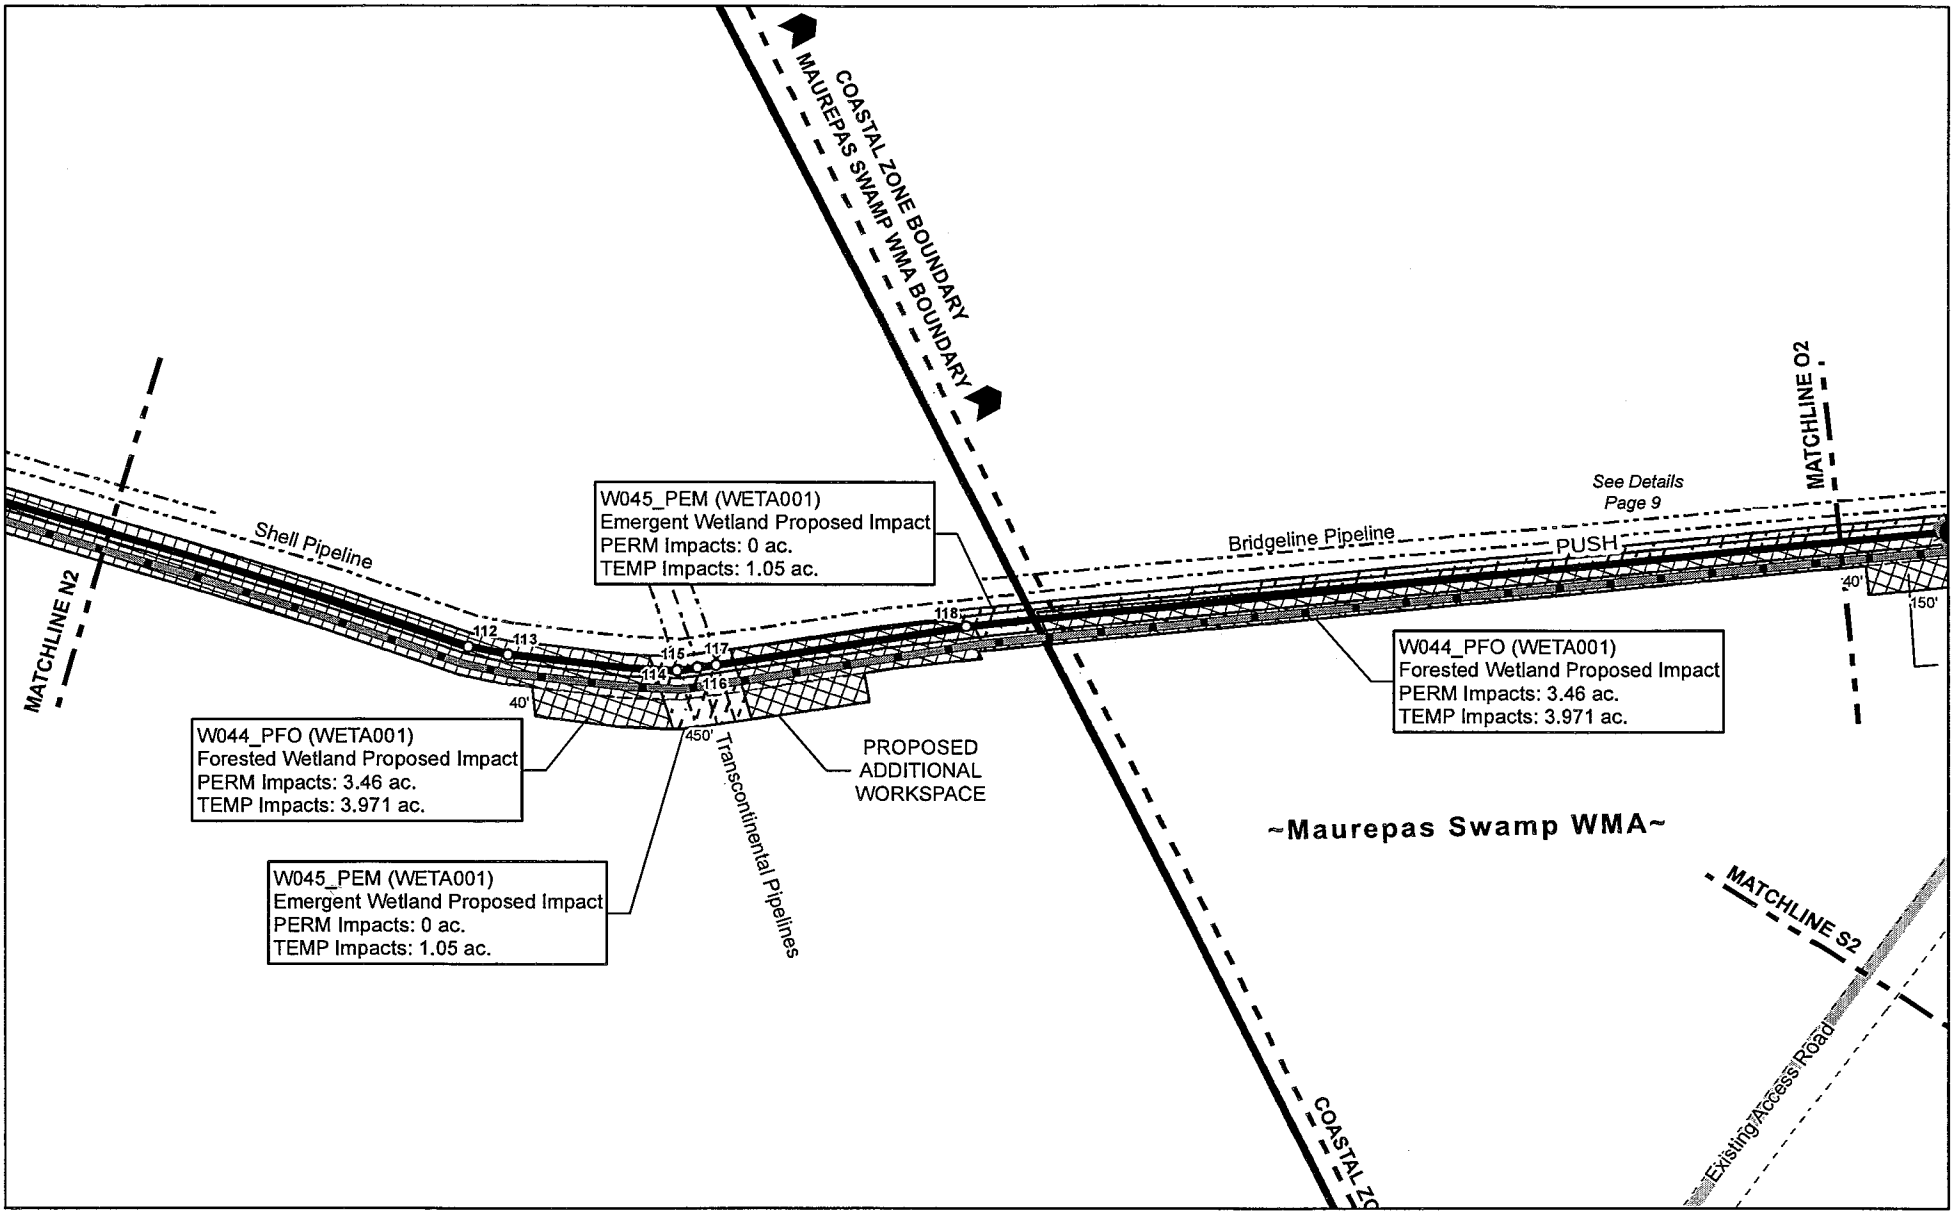

SWCA
ENVIRONMENTAL CONSULTANTS
5745 Essen Lane, Suite 105
Baton Rouge, Louisiana 70810
(225) 663-3830 phone
(225) 663-3831 fax
www.swca.com

ASCENSION PIPELINE, LLC.

PLAN VIEW

ASCENSION PIPELINE

ASCENSION
PARISH, LOUISIANA

Legend

- Prop. Pipeline (Open Cut)
- Prop. HDD
- Prop. Push
- Prop. Road Bore
- Prop. Right of Way (30 ft.)
- Prop. Temp Workspace (30 ft.)
- Prop. Add'l Temp Workspace
- Bore Pit
- Prop. Soil Placement
- Prop. HDD Bore Entry/Exit
- Prop. MLVB
- Reference Point
- Existing Railroad
- Existing Road
- Facilities
- Existing Foreign Pipeline
- Waterway
- Emergent Wetland
- Forested Wetland
- Scrub-Shrub Wetland
- Pond
- Stream

Drawn By:	JDB
Approved By:	CF
Submittal Date:	4/3/2015
Revision # - Date:	Rev 3 - 8/26/2015
SWCA Project No:	31351
Sheet:	42 OF 105

Coord. System: NAD 1983 StatePlane Louisiana South FIPS 1702 Feet

0 125 250 500 Feet

File Path: C:\Users\jbyrd\Desktop\GIS_Project_Folder_From_Houston\MAPS\NR\mxd\LDNR\Ascension Pipeline LDNR Plan View.mxd

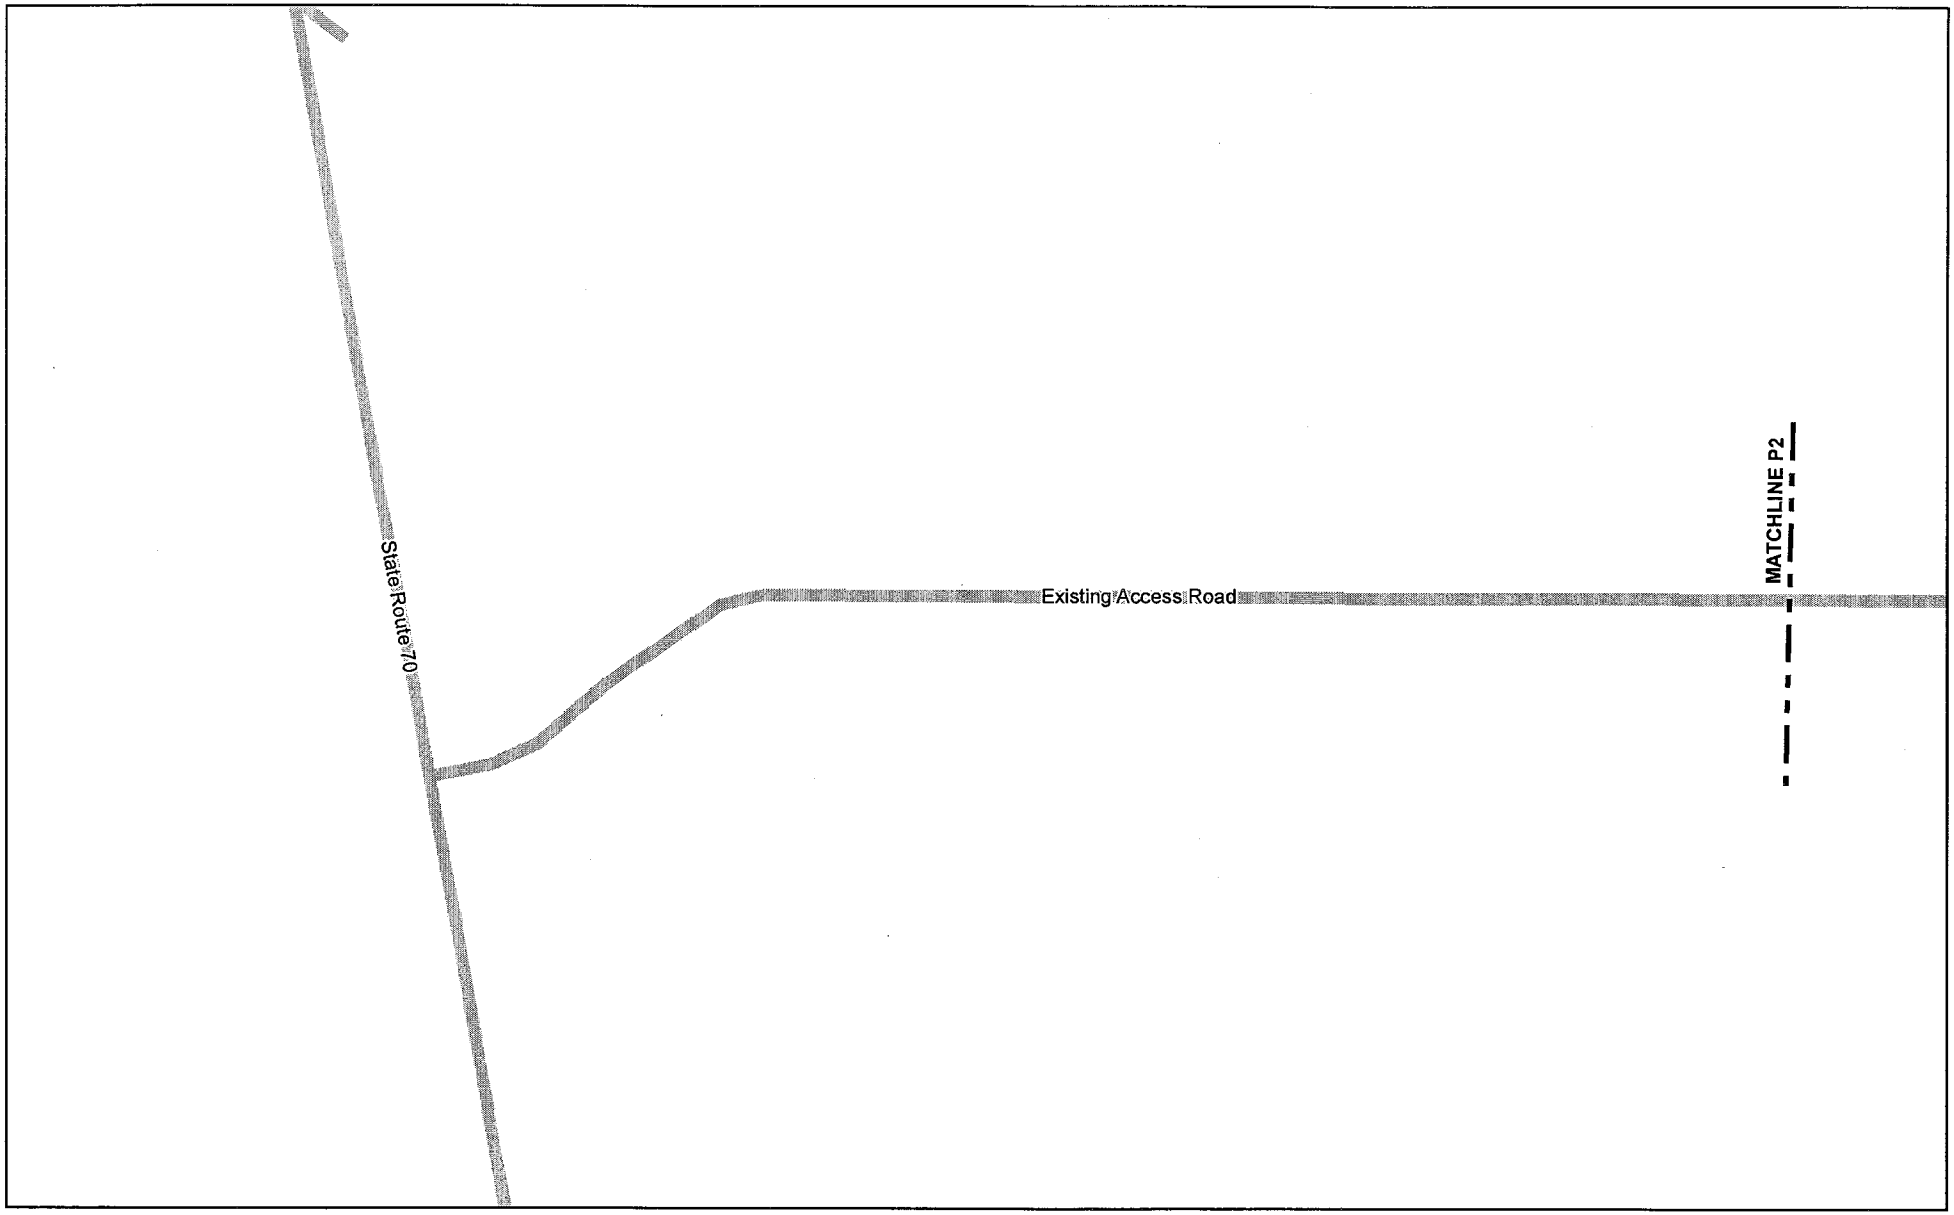

SWCA
ENVIRONMENTAL CONSULTANTS
5745 Essen Lane, Suite 105
Baton Rouge, Louisiana 70810
(225) 663-3830 phone
(225) 663-3831 fax
www.swca.com

ASCENSION PIPELINE, LLC.

PLAN VIEW

ASCENSION PIPELINE

ASCENSION
PARISH, LOUISIANA

Legend

- Prop. Pipeline (Open Cut)
- Prop. HDD
- Prop. Push
- Prop. Road Bore
- Prop. Right of Way (30 ft.)
- Prop. Temp Workspace (30 ft.)
- Prop. Add'l Temp Workspace
- Bore Pit
- Prop. Soil Placement
- Prop. HDD Bore Entry/Exit
- Prop. MLVB
- Reference Point
- Existing Railroad
- Existing Road
- Facilities
- Existing Foreign Pipeline
- Waterway
- Emergent Wetland
- Forested Wetland
- Scrub-Shrub Wetland
- Pond
- Stream

Drawn By:	JDB
Approved By:	CF
Submittal Date:	4/3/2015
Revision # - Date:	Rev 3 - 8/26/2015
SWCA Project No:	31351
Sheet:	43 OF 105

Coord. System: NAD 1983 StatePlane Louisiana South FIPS 1702 Feet

0 125 250 500 Feet

File Path: C:\Users\jbyrd\Desktop\GIS_Project_Folder_From_Houston\MAPS\NR\mxd\LDNR\Ascension Pipeline LDNR Plan View.mxd

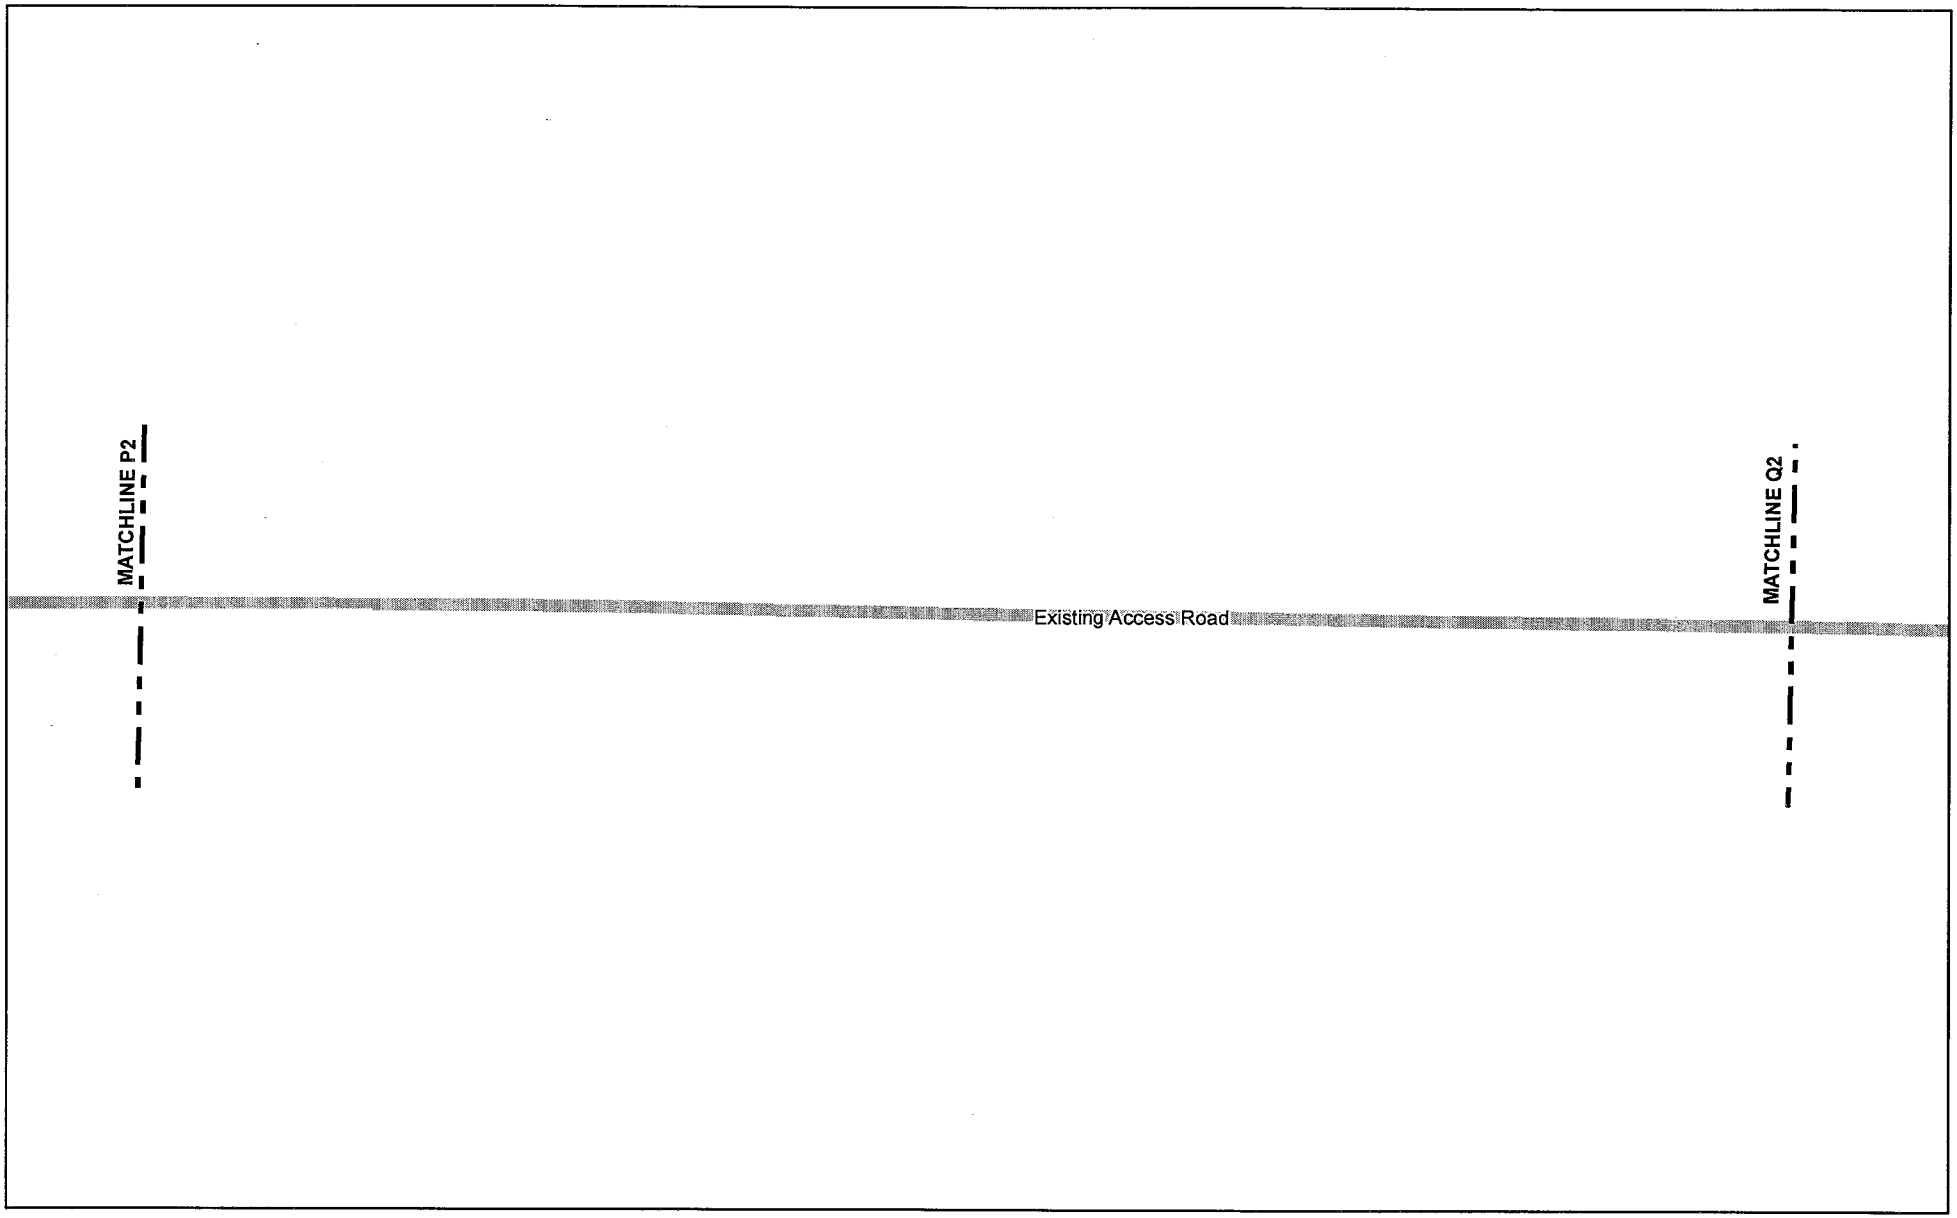

SWCA
ENVIRONMENTAL CONSULTANTS
5745 Essen Lane, Suite 105
Baton Rouge, Louisiana 70810
(225) 663-3830 phone
(225) 663-3831 fax
www.swca.com

ASCENSION PIPELINE, LLC.

PLAN VIEW

ASCENSION PIPELINE

ASCENSION
PARISH, LOUISIANA

Legend

- Prop. Pipeline (Open Cut)
- Prop. HDD
- Prop. Push
- Prop. Road Bore
- Prop. Right of Way (30 ft.)
- Prop. Temp Workspace (30 ft.)
- Prop. Add'l Temp Workspace
- Bore Pit
- Prop. Soil Placement
- Prop. HDD Bore Entry/Exit
- Prop. MLVB
- Reference Point
- Existing Railroad
- Existing Road
- Facilities
- Existing Foreign Pipeline
- Waterway
- Emergent Wetland
- Forested Wetland
- Scrub-Shrub Wetland
- Pond
- Stream

Drawn By:	JDB
Approved By:	CF
Submittal Date:	4/3/2015
Revision # - Date:	Rev 3 - 8/26/2015
SWCA Project No:	31351
Sheet:	44 OF 105

Coord. System: NAD 1983 StatePlane Louisiana South FIPS 1702 Feet

0 125 250 500 Feet

File Path: C:\Users\jbyrd\Desktop\GIS_Project_Folder_From_Houston\MAPS\NR\mxd\LDNR\Ascension Pipeline LDNR Plan View.mxd

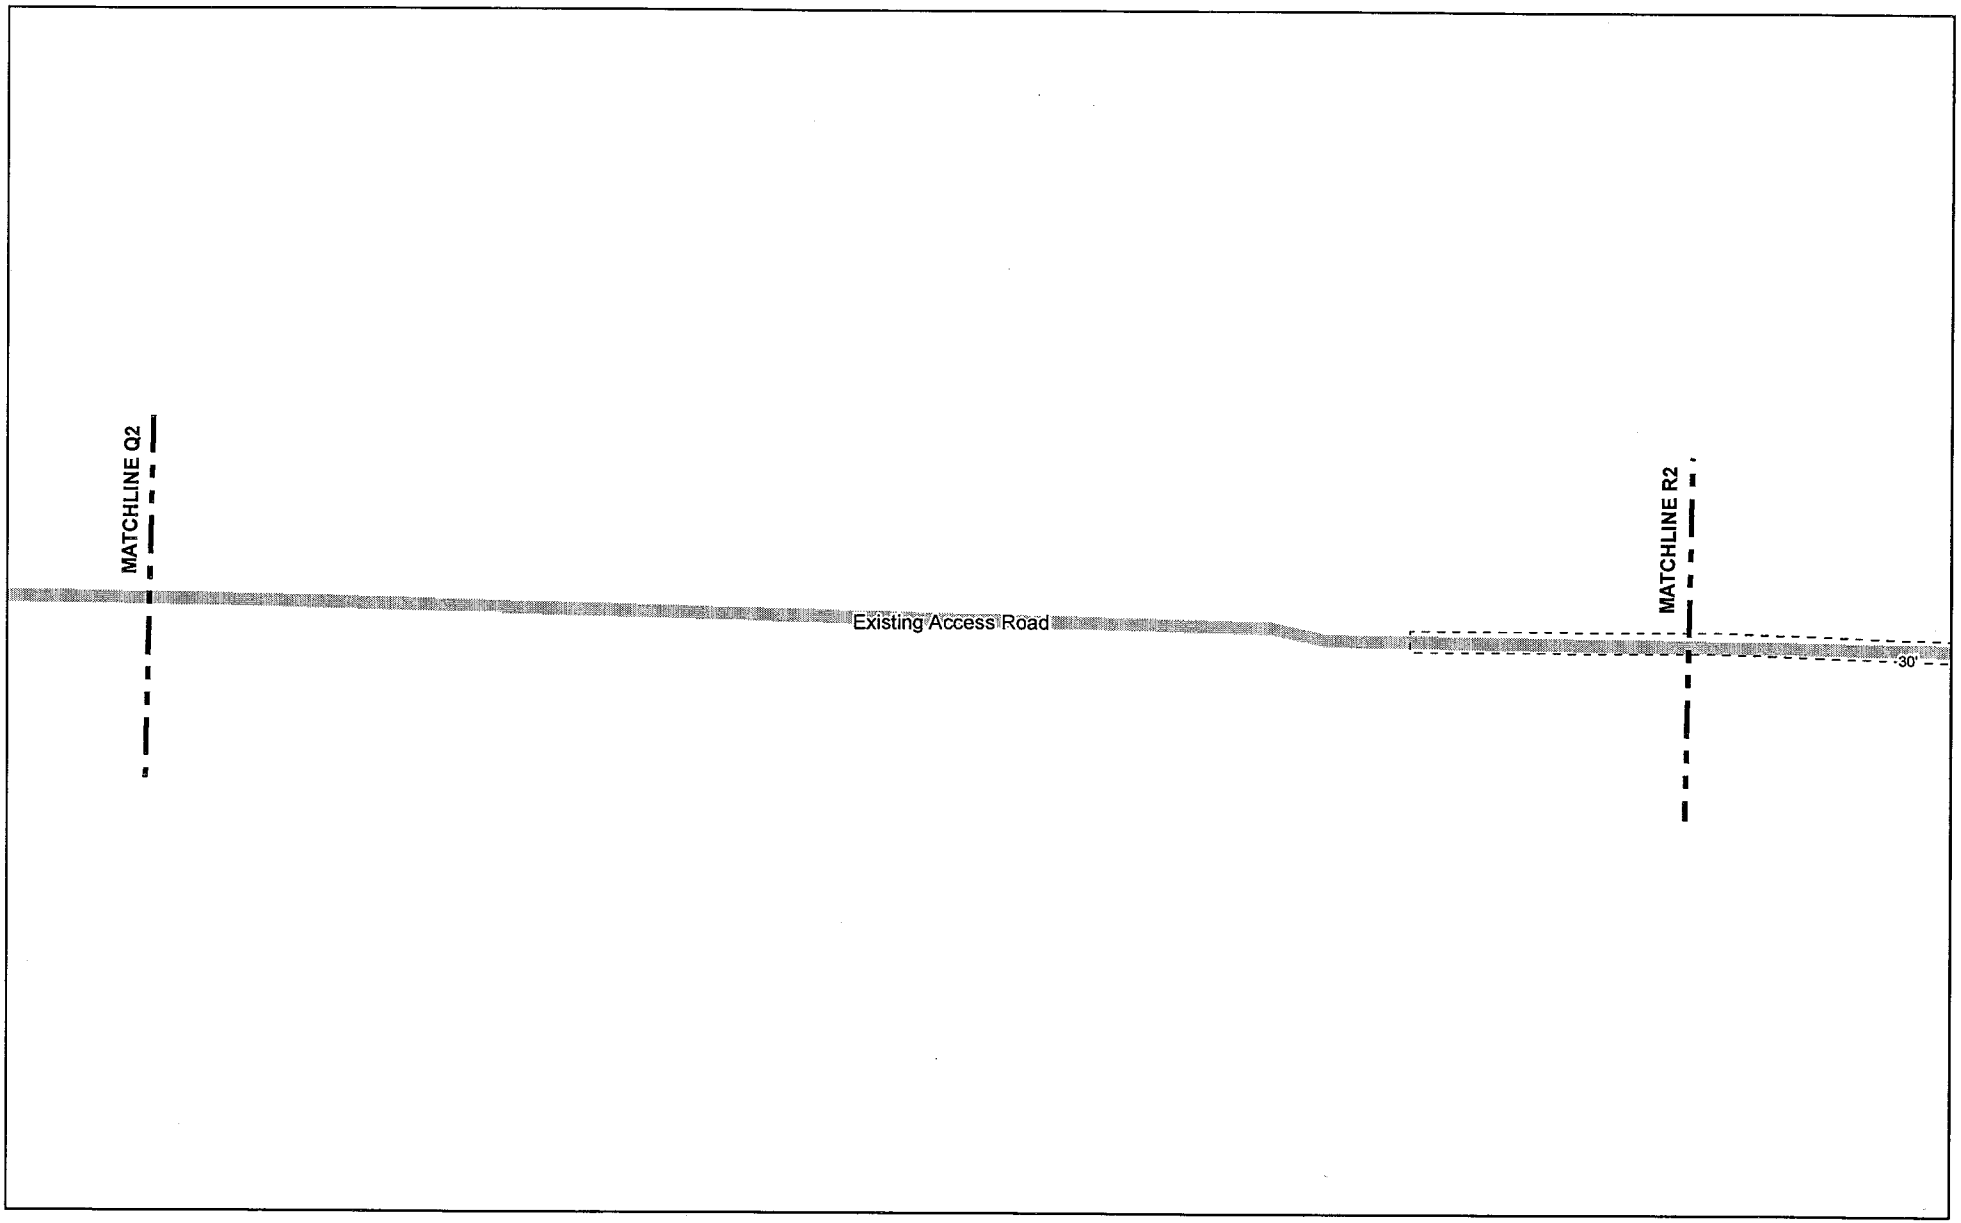

SWCA
ENVIRONMENTAL CONSULTANTS
5745 Essen Lane, Suite 105
Baton Rouge, Louisiana 70810
(225) 663-3830 phone
(225) 663-3831 fax
www.swca.com

ASCENSION PIPELINE, LLC.

PLAN VIEW

ASCENSION PIPELINE

ASCENSION
PARISH, LOUISIANA

Legend

- Prop. Pipeline (Open Cut)
- Prop. HDD
- Prop. Push
- Prop. Road Bore
- Prop. Right of Way (30 ft.)
- Prop. Temp Workspace (30 ft.)
- Prop. Add'l Temp Workspace
- Bore Pit
- Prop. Soil Placement
- Prop. HDD Bore Entry/Exit
- Prop. MLVB
- Reference Point
- Existing Railroad
- Existing Road
- Facilities
- Existing Foreign Pipeline
- Waterway
- Emergent Wetland
- Forested Wetland
- Scrub-Shrub Wetland
- Pond
- Stream

Drawn By:	JDB
Approved By:	CF
Submittal Date:	4/3/2015
Revision # - Date:	Rev 3 - 8/26/2015
SWCA Project No:	31351
Sheet:	45 OF 105

Coord. System: NAD 1983 StatePlane Louisiana South FIPS 1702 Feet

0 125 250 500 Feet

File Path: C:\Users\jbyrd\Desktop\GIS_Project_Folder_From_Houston\MAPS\NR\mxd\LDNR\Ascension Pipeline LDNR Plan View.mxd

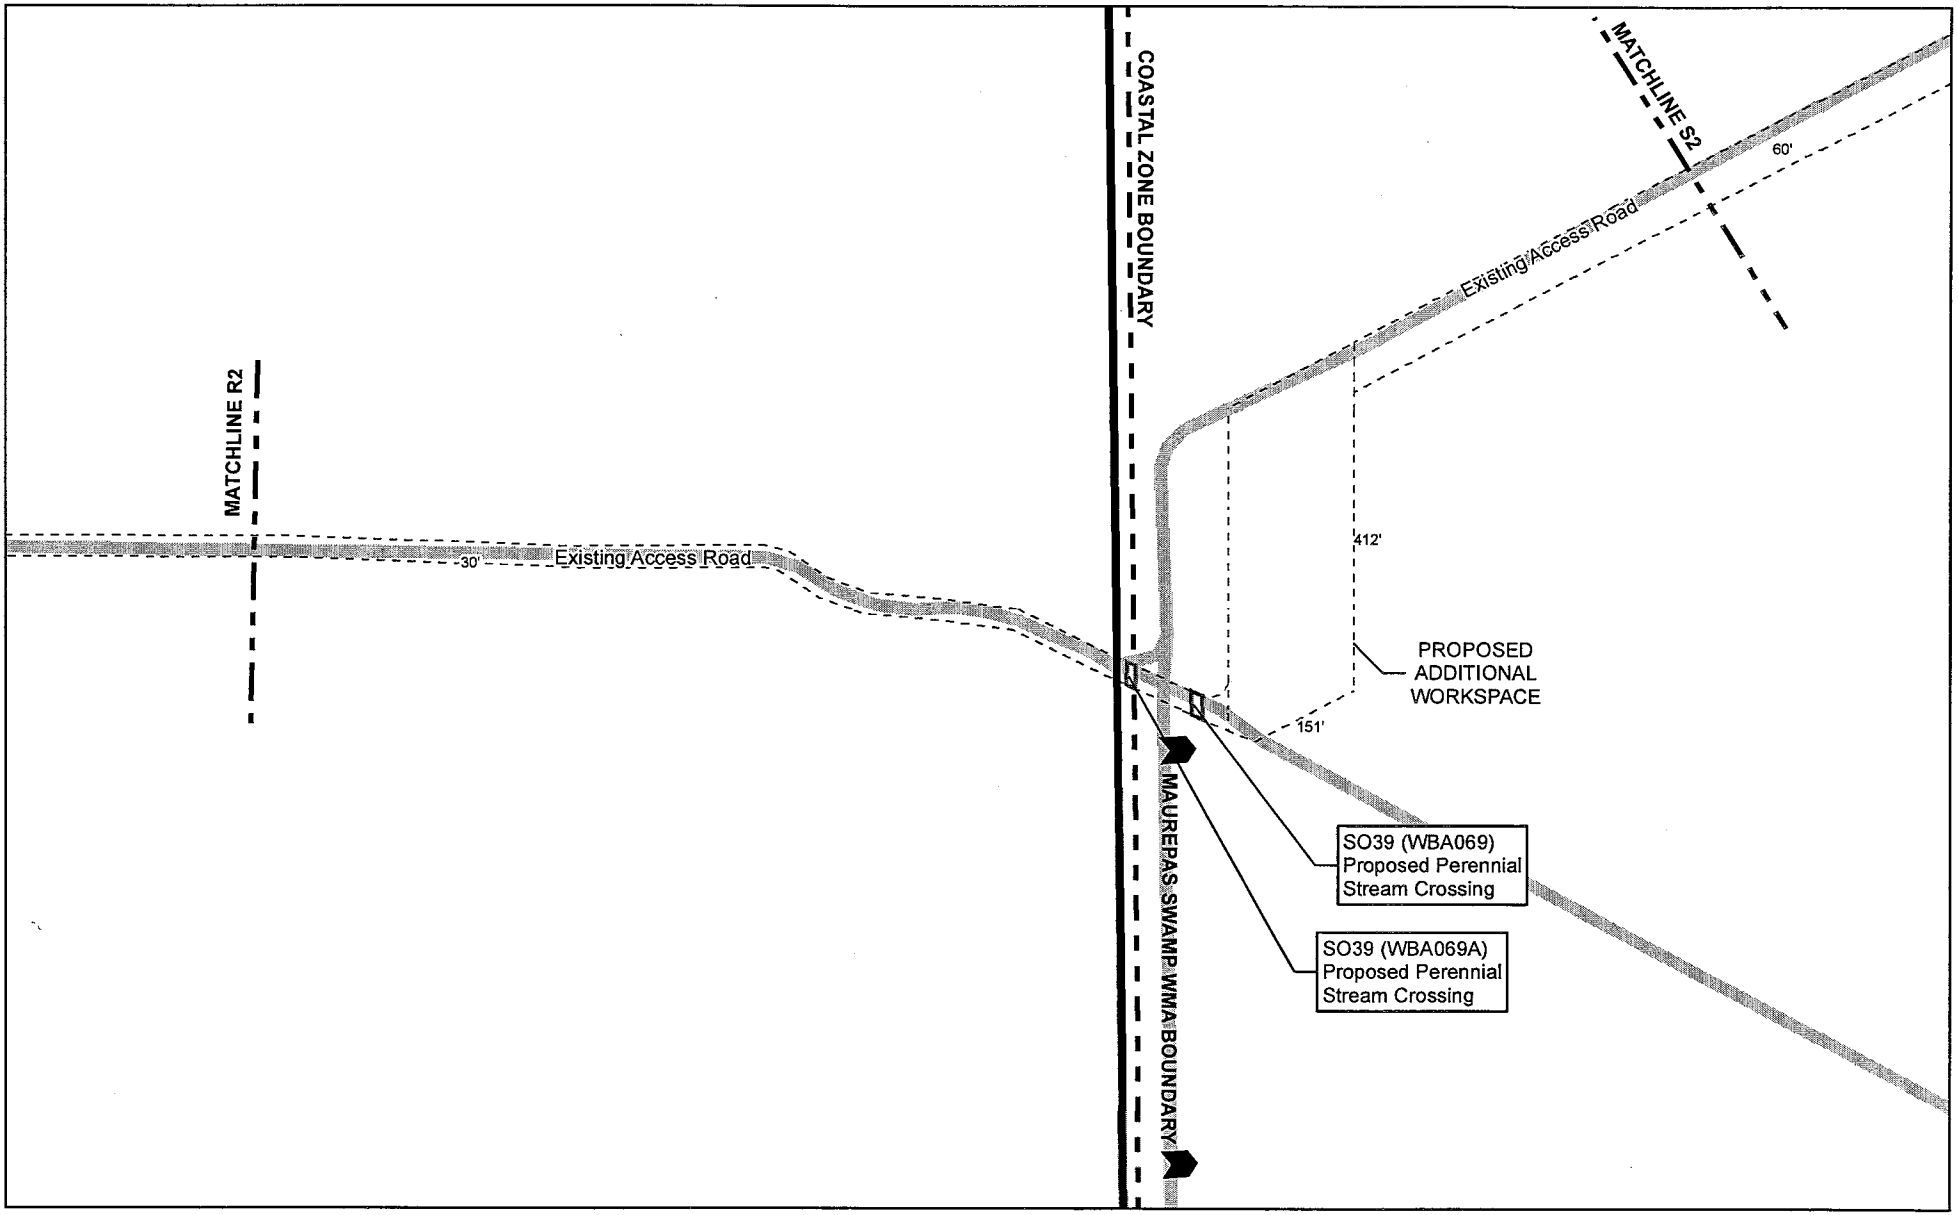

SWCA
ENVIRONMENTAL CONSULTANTS
5745 Essen Lane, Suite 105
Baton Rouge, Louisiana 70810
(225) 663-3830 phone
(225) 663-3831 fax
www.swca.com

ASCENSION PIPELINE, LLC.

PLAN VIEW

ASCENSION PIPELINE

ASCENSION
PARISH, LOUISIANA

Legend

- Prop. Pipeline (Open Cut)
- Prop. HDD
- Prop. Push
- Prop. Road Bore
- Prop. Right of Way (30 ft.)
- Prop. Temp Workspace (30 ft.)
- Prop. Add'l Temp Workspace
- Bore Pit
- Prop. Soil Placement
- Prop. HDD Bore Entry/Exit
- Prop. MLVB
- Reference Point
- Existing Railroad
- Existing Road
- Facilities
- Existing Foreign Pipeline
- Waterway
- Emergent Wetland
- Forested Wetland
- Scrub-Shrub Wetland
- Pond
- Stream

Drawn By:	JDB
Approved By:	CF
Submittal Date:	4/3/2015
Revision # - Date:	Rev 3 - 8/26/2015
SWCA Project No:	31351
Sheet:	46 OF 105

Coord. System: NAD 1983 StatePlane Louisiana South FIPS 1702 Feet

0 125 250 500 Feet

File Path: C:\Users\jbyrd\Desktop\GIS_Project_Folder_From_Houston\MAPS\NR\mxd\LDNR\Ascension Pipeline LDNR Plan View.mxd

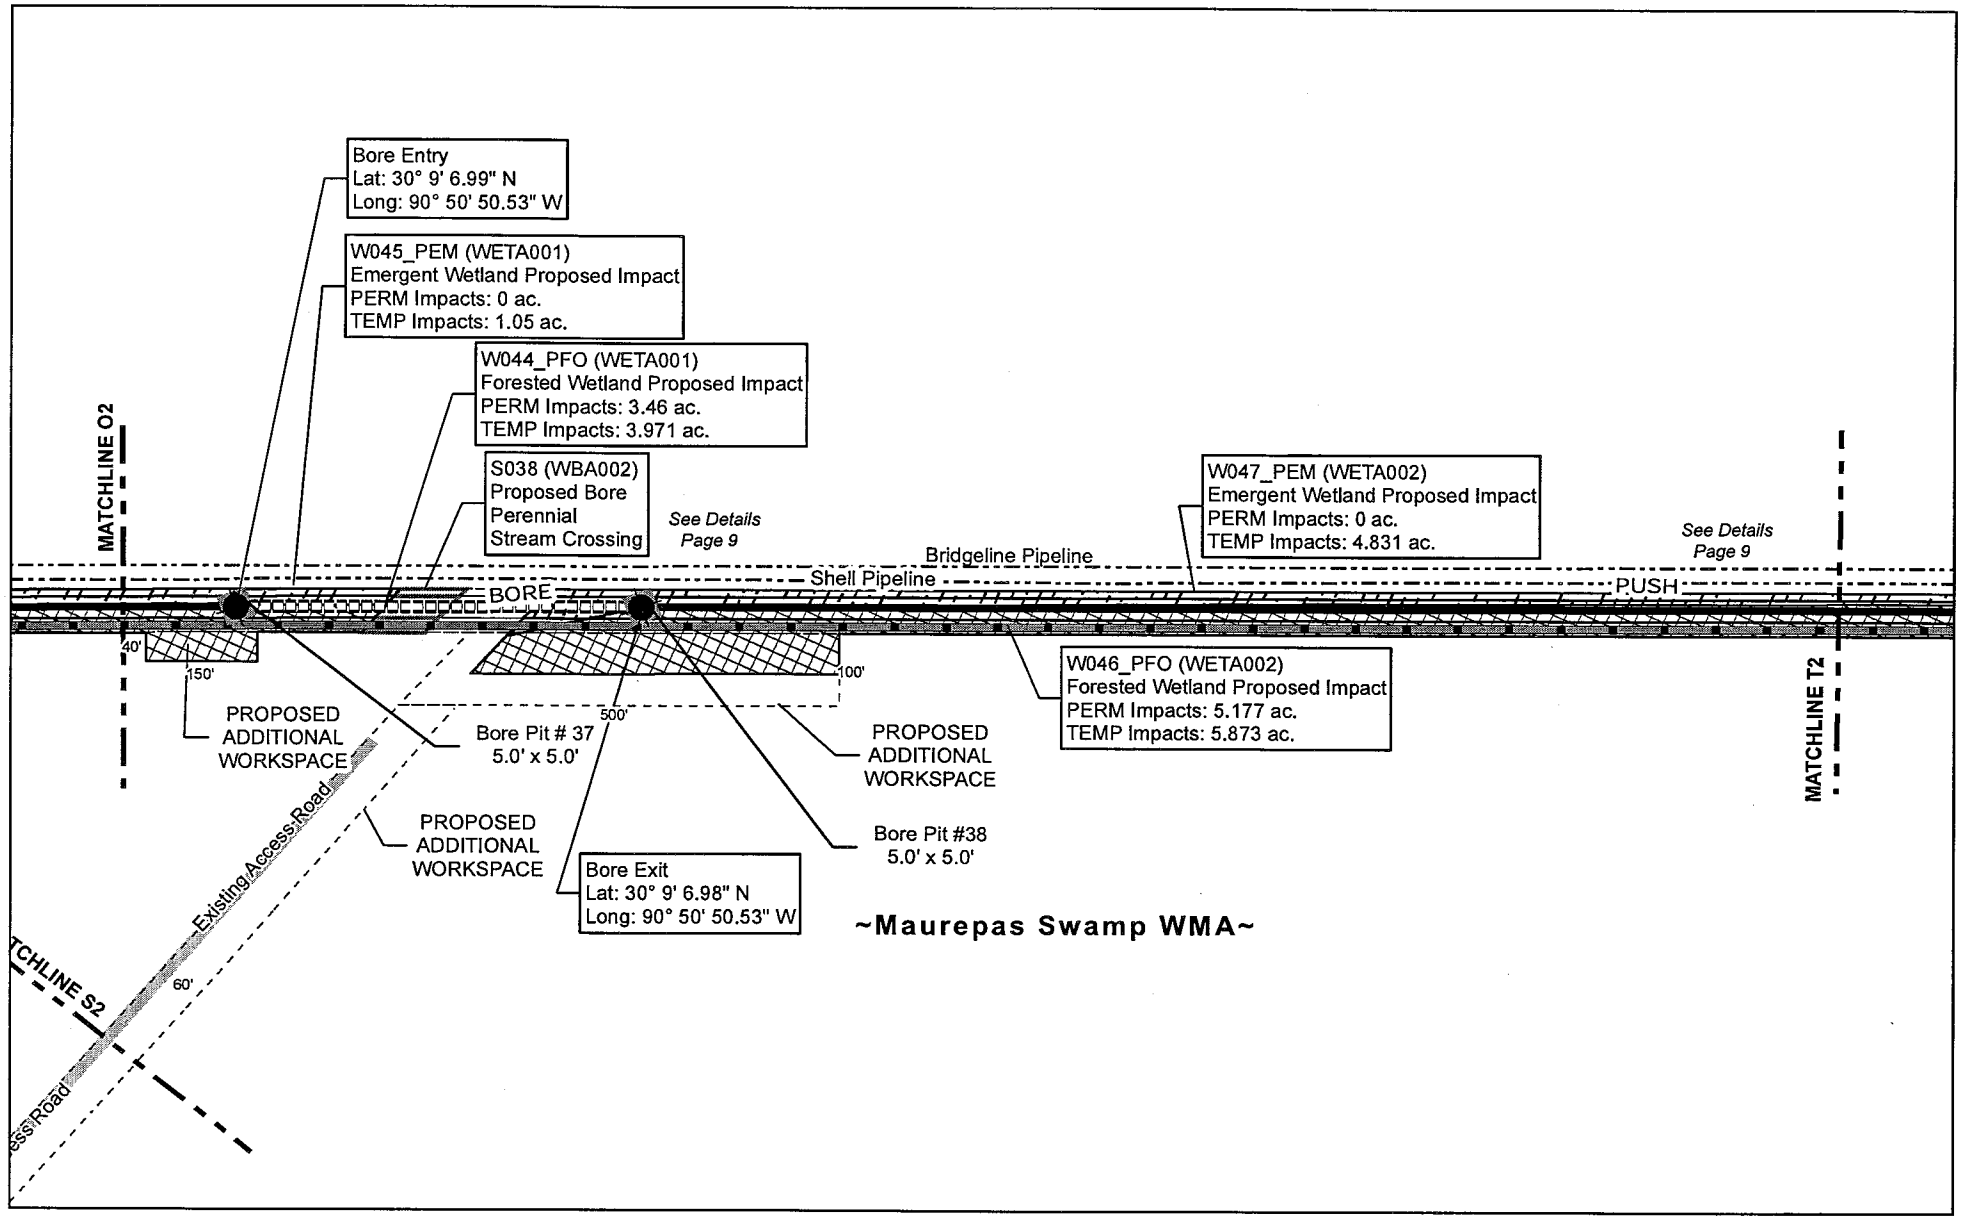

SWCA
ENVIRONMENTAL CONSULTANTS
5745 Essen Lane, Suite 105
Baton Rouge, Louisiana 70810
(225) 663-3830 phone
(225) 663-3831 fax
www.swca.com

ASCENSION PIPELINE, LLC.

PLAN VIEW

ASCENSION PIPELINE

ASCENSION
PARISH, LOUISIANA

Legend

- Prop. Pipeline (Open Cut)
- Prop. HDD
- Prop. Push
- Prop. Road Bore
- Prop. Right of Way (30 ft.)
- Prop. Temp Workspace (30 ft.)
- Prop. Add'l Temp Workspace
- Bore Pit
- Prop. Soil Placement
- Prop. HDD Bore Entry/Exit
- Prop. MLVB
- Reference Point
- Existing Railroad
- Existing Road
- Facilities
- Existing Foreign Pipeline
- Waterway
- Emergent Wetland
- Forested Wetland
- Scrub-Shrub Wetland
- Pond
- Stream

Drawn By:	JDB
Approved By:	CF
Submittal Date:	4/3/2015
Revision # - Date:	Rev 3 - 8/26/2015
SWCA Project No:	31351
Sheet:	47 OF 105

Coord. System: NAD 1983 StatePlane Louisiana South FIPS 1702 Feet

0 125 250 500 Feet

File Path: C:\Users\jbyrd\Desktop\GIS_Project_Folder_From_Houston\MAPS\NR\mxd\LDNR\Ascension Pipeline LDNR Plan View.mxd

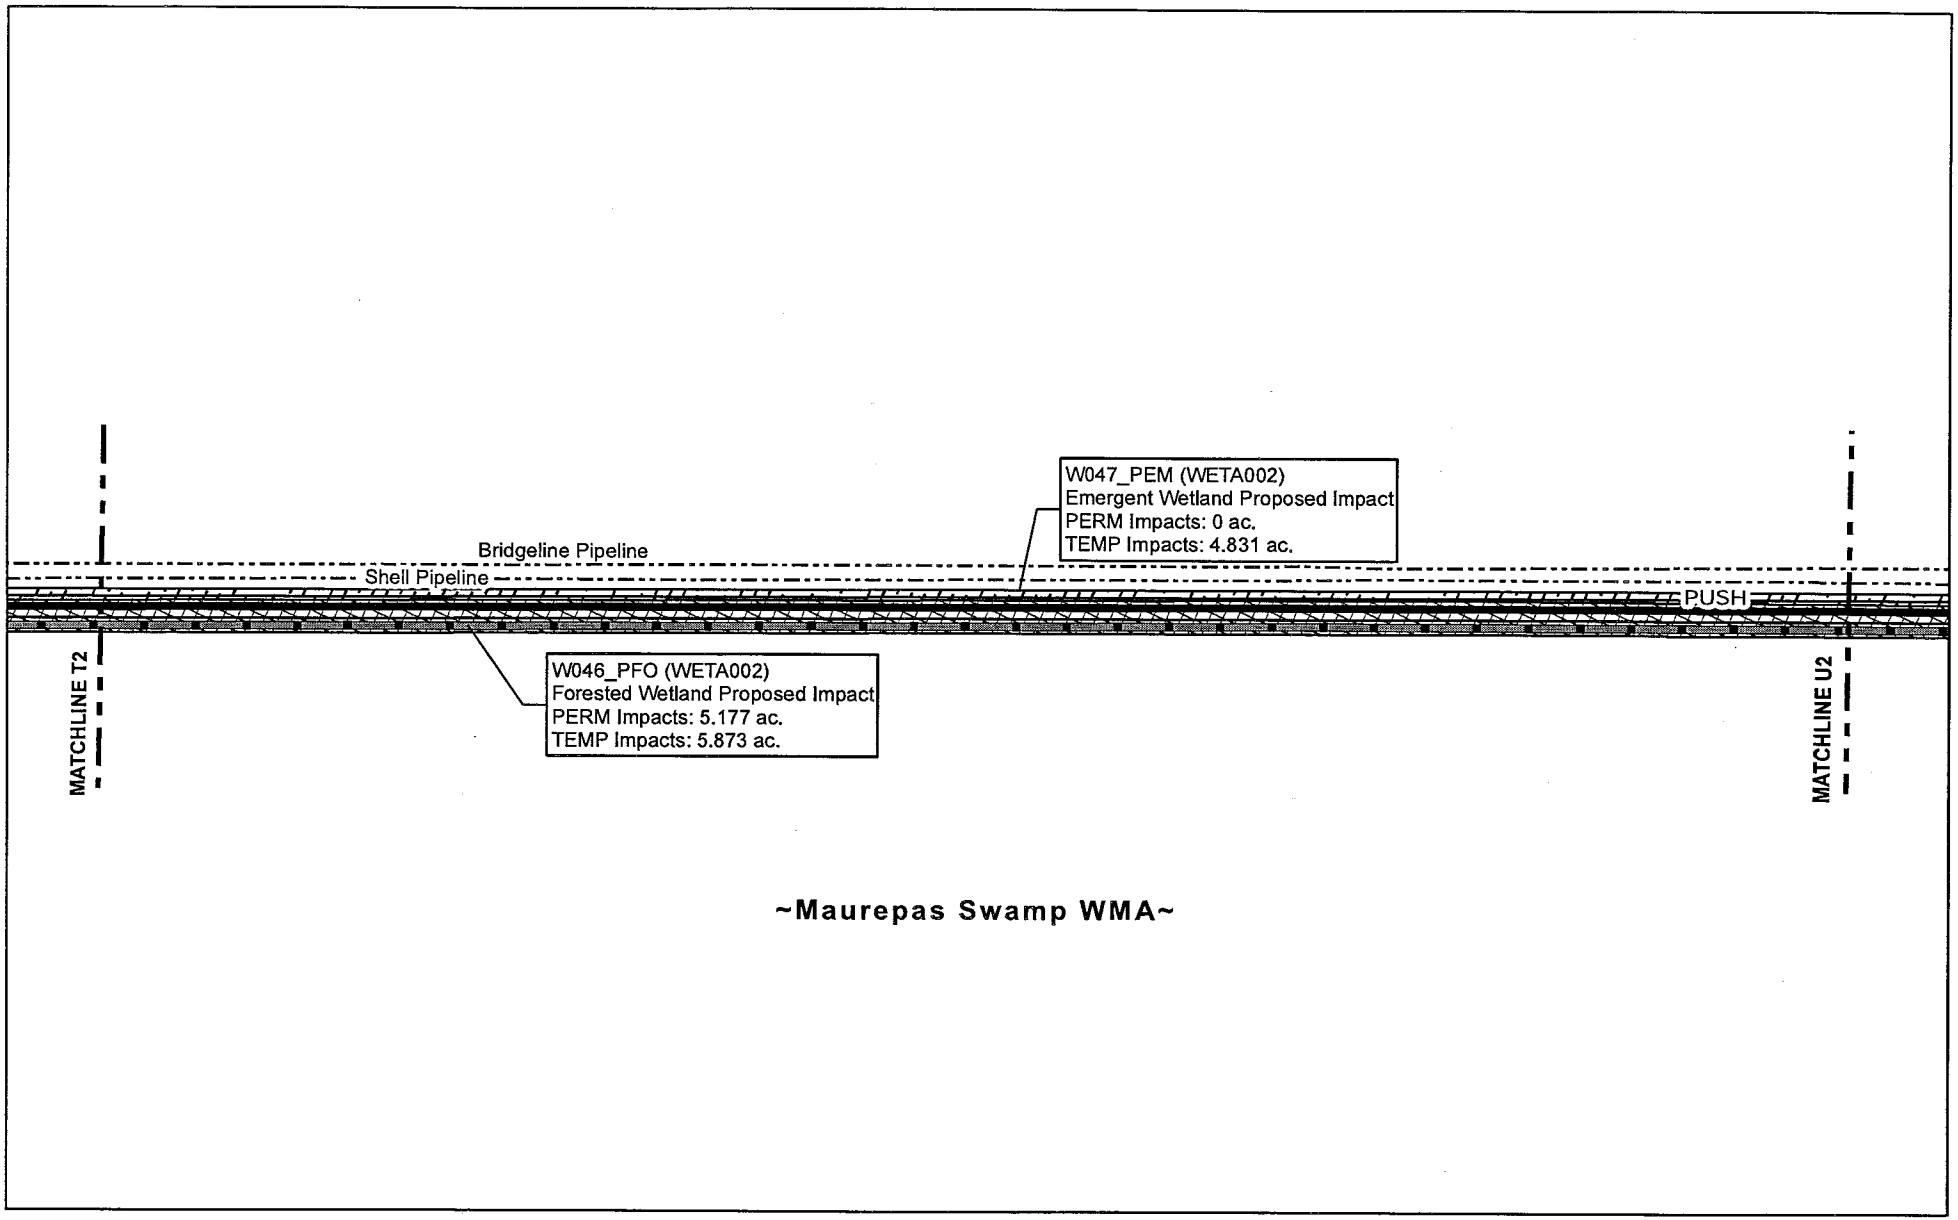

SWCA
ENVIRONMENTAL CONSULTANTS
5745 Essen Lane, Suite 105
Baton Rouge, Louisiana 70810
(225) 663-3830 phone
(225) 663-3831 fax
www.swca.com

ASCENSION PIPELINE, LLC.

PLAN VIEW

ASCENSION PIPELINE

ASCENSION
PARISH, LOUISIANA

Legend

- Prop. Pipeline (Open Cut)
- Prop. HDD
- Prop. Push
- Prop. Road Bore
- Prop. Right of Way (30 ft.)
- Prop. Temp Workspace (30 ft.)
- Prop. Add'l Temp Workspace
- Bore Pit
- Prop. Soil Placement
- Prop. HDD Bore Entry/Exit
- Prop. MLVB
- Reference Point
- Existing Railroad
- Existing Road
- Facilities
- Existing Foreign Pipeline
- Waterway
- Emergent Wetland
- Forested Wetland
- Scrub-Shrub Wetland
- Pond
- Stream

Drawn By:	JDB
Approved By:	CF
Submittal Date:	4/3/2015
Revision # - Date:	Rev 3 - 8/26/2015
SWCA Project No:	31351
Sheet:	48 OF 105

Coord. System: NAD 1983 StatePlane Louisiana South FIPS 1702 Feet

0 125 250 500 Feet

File Path: C:\Users\jbyrd\Desktop\GIS_Project_Folder_From_Houston\MAPS\NR\mxd\LDNR\Ascension Pipeline LDNR Plan View.mxd

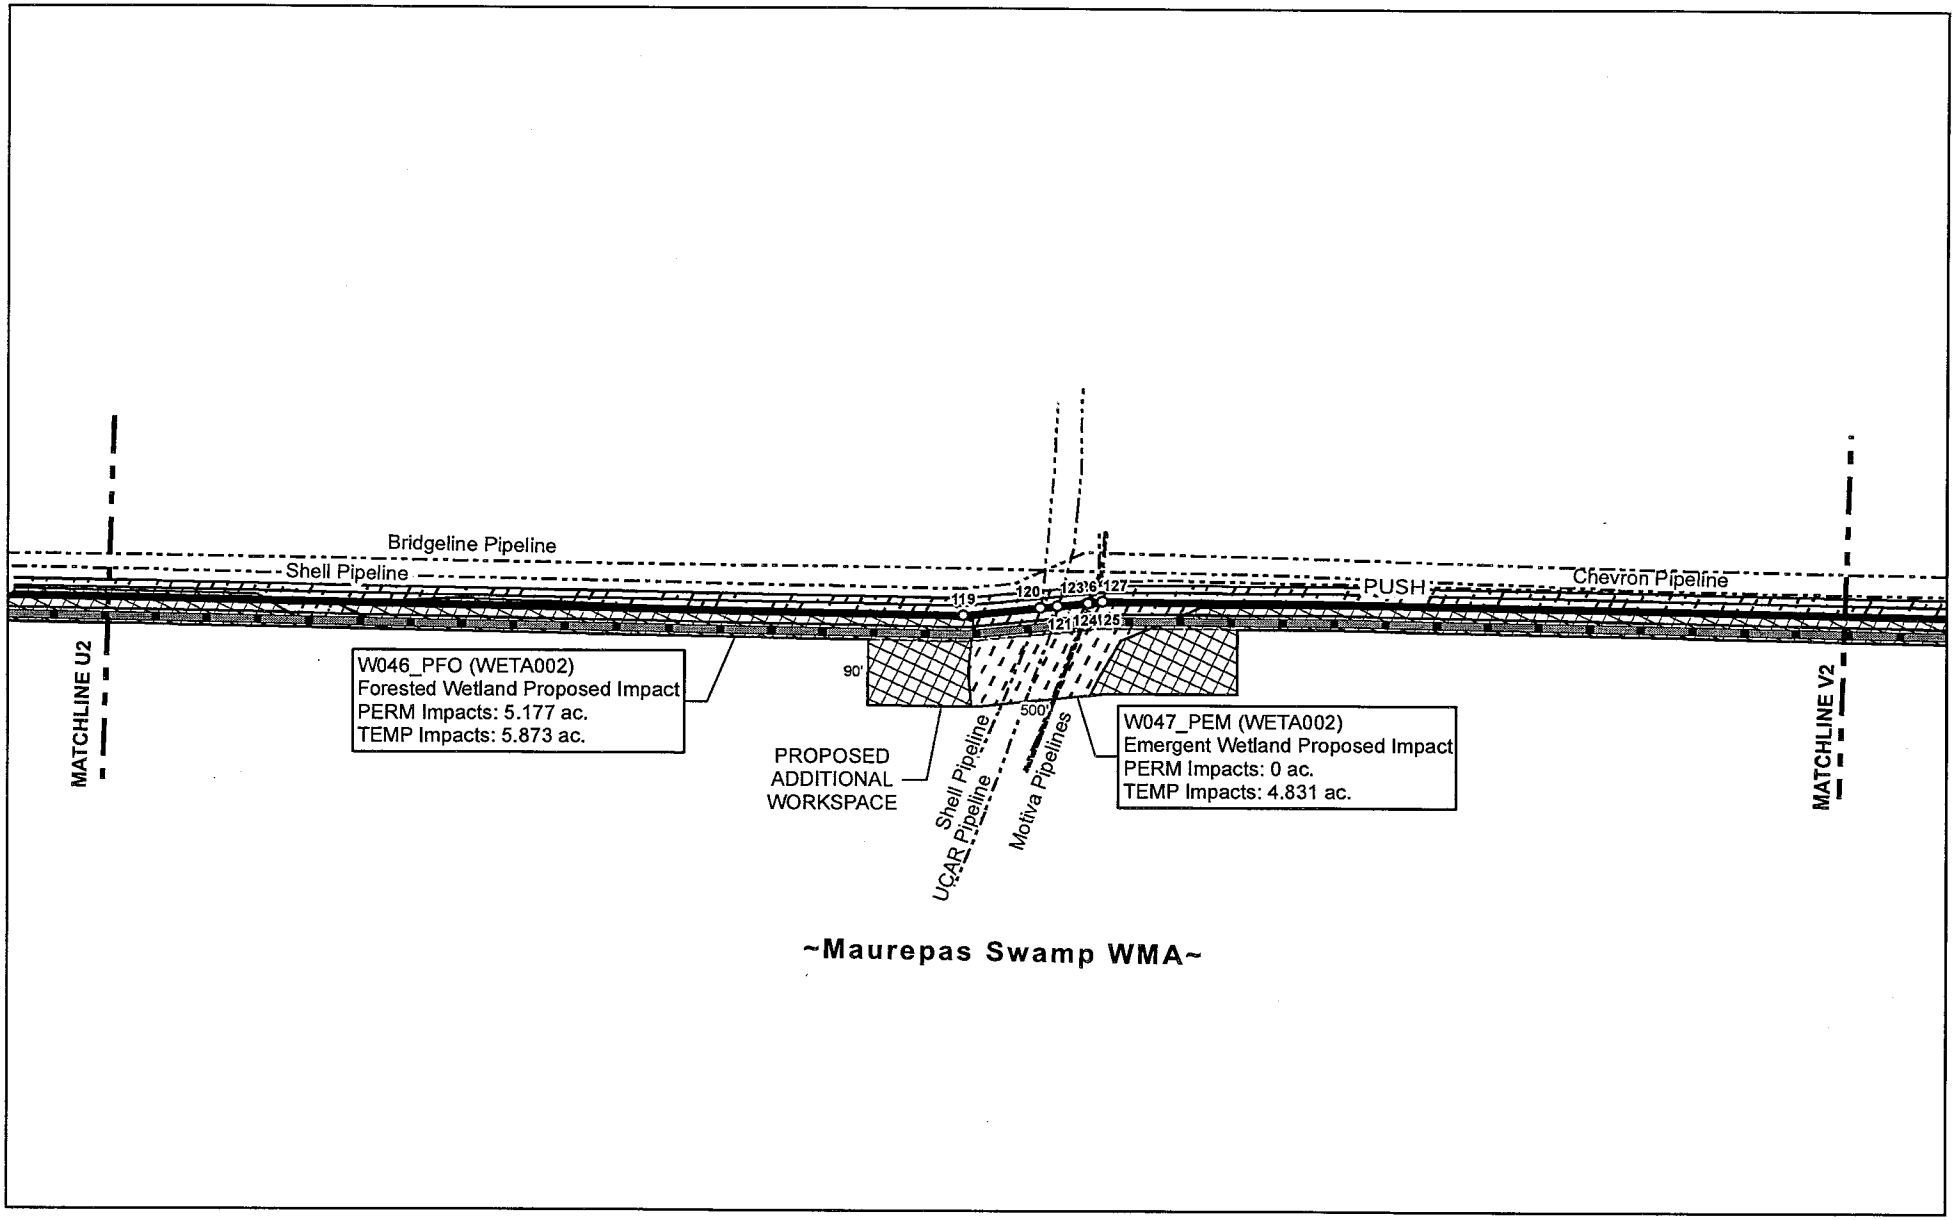

SWCA
ENVIRONMENTAL CONSULTANTS
5745 Essen Lane, Suite 105
Baton Rouge, Louisiana 70810
(225) 663-3830 phone
(225) 663-3831 fax
www.swca.com

ASCENSION PIPELINE, LLC.

PLAN VIEW

ASCENSION PIPELINE

ASCENSION
PARISH, LOUISIANA

Legend

- Prop. Pipeline (Open Cut)
- Prop. HDD
- Prop. Push
- Prop. Road Bore
- Prop. Right of Way (30 ft.)
- Prop. Temp Workspace (30 ft.)
- Prop. Add'l Temp Workspace
- Bore Pit
- Prop. Soil Placement
- Prop. HDD Bore Entry/Exit
- Prop. MLVB
- Reference Point
- Existing Railroad
- Existing Road
- Facilities
- Existing Foreign Pipeline
- Waterway
- Emergent Wetland
- Forested Wetland
- Scrub-Shrub Wetland
- Pond
- Stream

Drawn By:	JDB
Approved By:	CF
Submittal Date:	4/3/2015
Revision # - Date:	Rev 3 - 8/26/2015
SWCA Project No:	31351
Sheet:	49 OF 105

Coord. System: NAD 1983 StatePlane Louisiana South FIPS 1702 Feet

0 125 250 500 Feet

File Path: C:\Users\jbyrd\Desktop\GIS_Project_Folder_From_Houston\MAPS\NR\mxd\LDNR\Ascension Pipeline LDNR Plan View.mxd

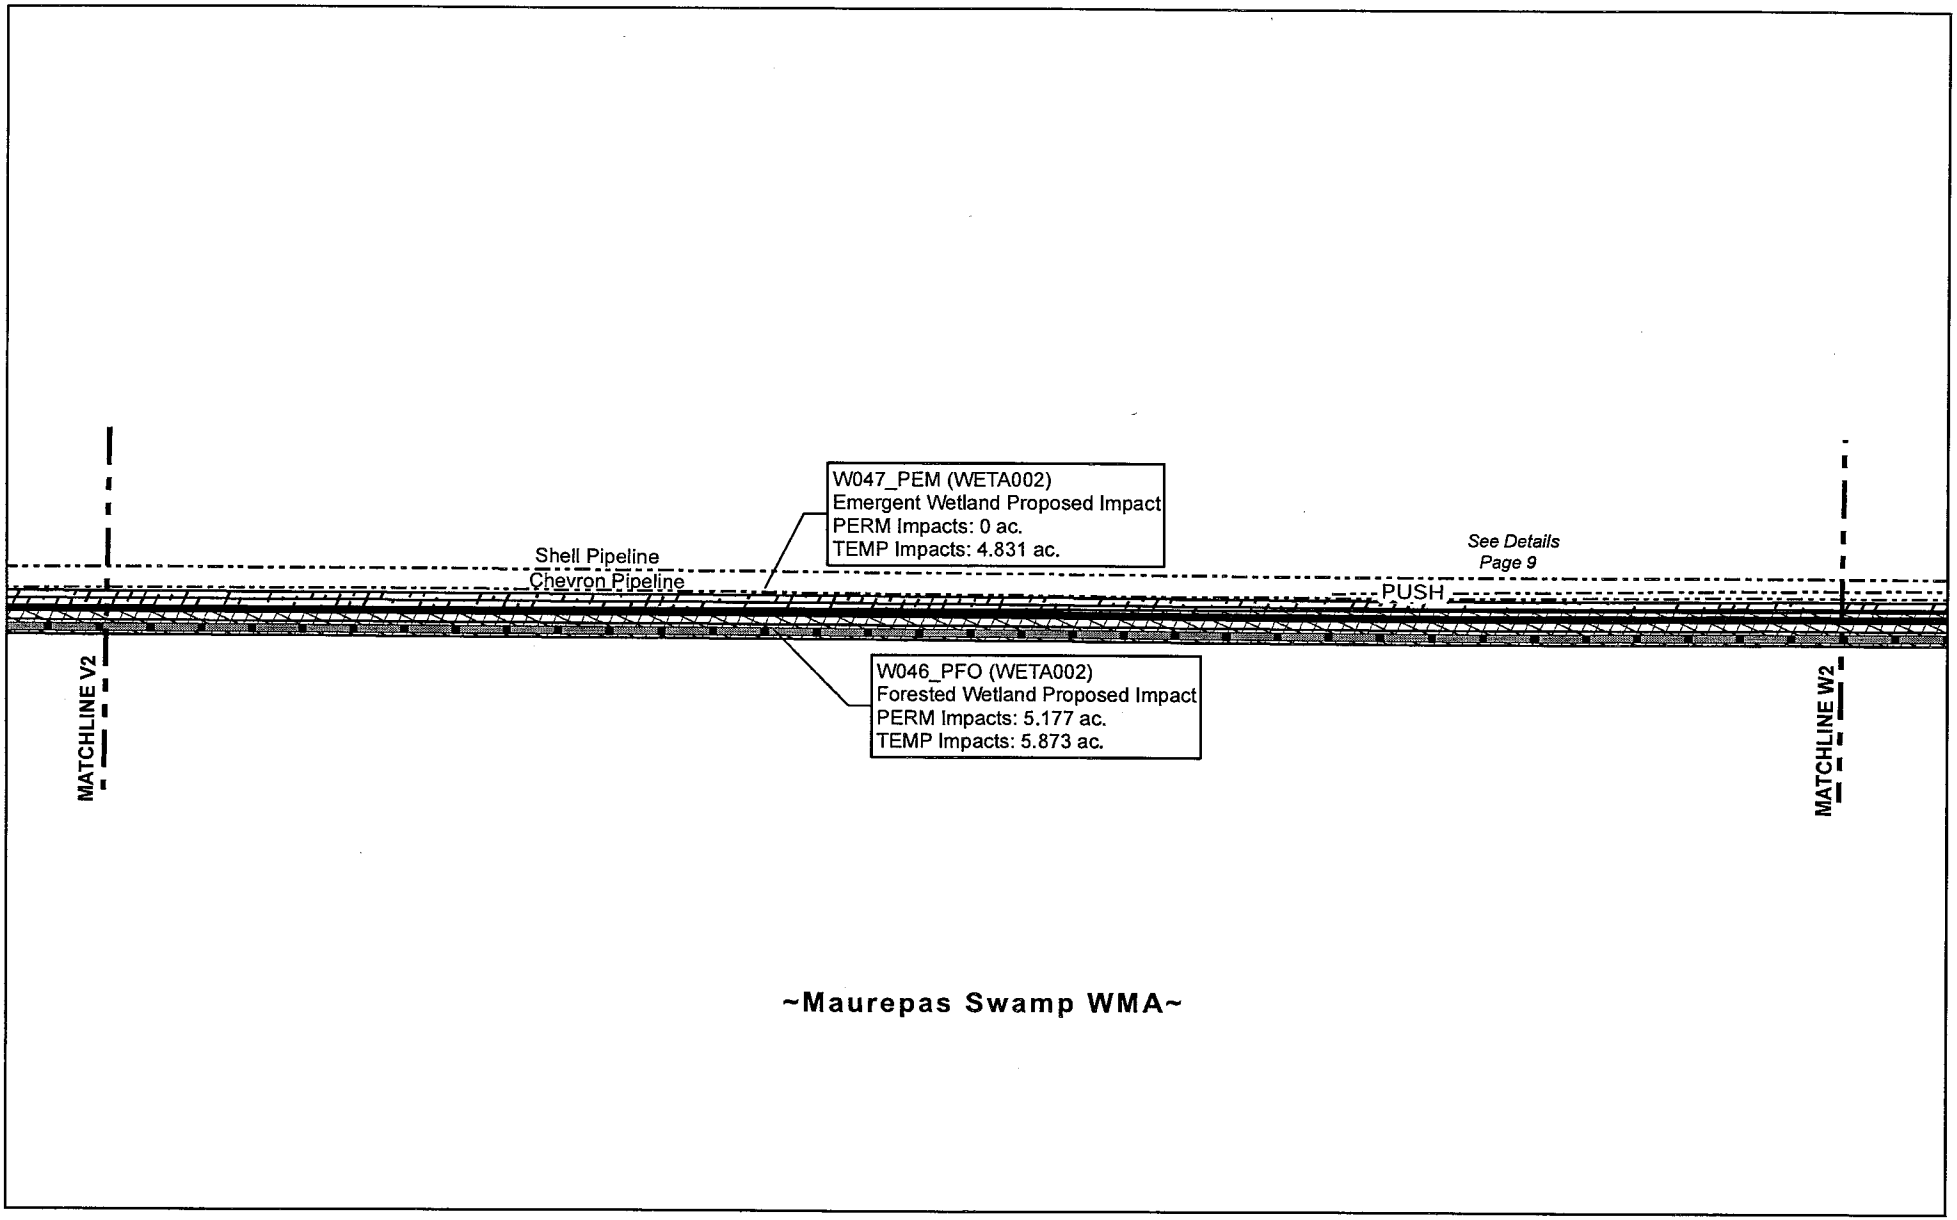

SWCA
ENVIRONMENTAL CONSULTANTS
5745 Essen Lane, Suite 105
Baton Rouge, Louisiana 70810
(225) 663-3830 phone
(225) 663-3831 fax
www.swca.com

ASCENSION PIPELINE, LLC.

PLAN VIEW

ASCENSION PIPELINE

ASCENSION
PARISH, LOUISIANA

Legend

- Prop. Pipeline (Open Cut)
- Prop. HDD
- Prop. Push
- Prop. Road Bore
- Prop. Right of Way (30 ft.)
- Prop. Temp Workspace (30 ft.)
- Prop. Add'l Temp Workspace
- Bore Pit
- Prop. Soil Placement
- Prop. HDD Bore Entry/Exit
- Prop. MLVB
- Reference Point
- Existing Railroad
- Existing Road
- Facilities
- Existing Foreign Pipeline
- Waterway
- Emergent Wetland
- Forested Wetland
- Scrub-Shrub Wetland
- Pond
- Stream

Drawn By:	JDB
Approved By:	CF
Submittal Date:	4/3/2015
Revision # - Date:	Rev 3 - 8/26/2015
SWCA Project No:	31351
Sheet:	50 OF 105

Coord. System: NAD 1983 StatePlane Louisiana South FIPS 1702 Feet

0 125 250 500 Feet

File Path: C:\Users\jbyrd\Desktop\GIS_Project_Folder_From_Houston\MAPS\NR\mxd\LDNR\Ascension Pipeline LDNR Plan View.mxd

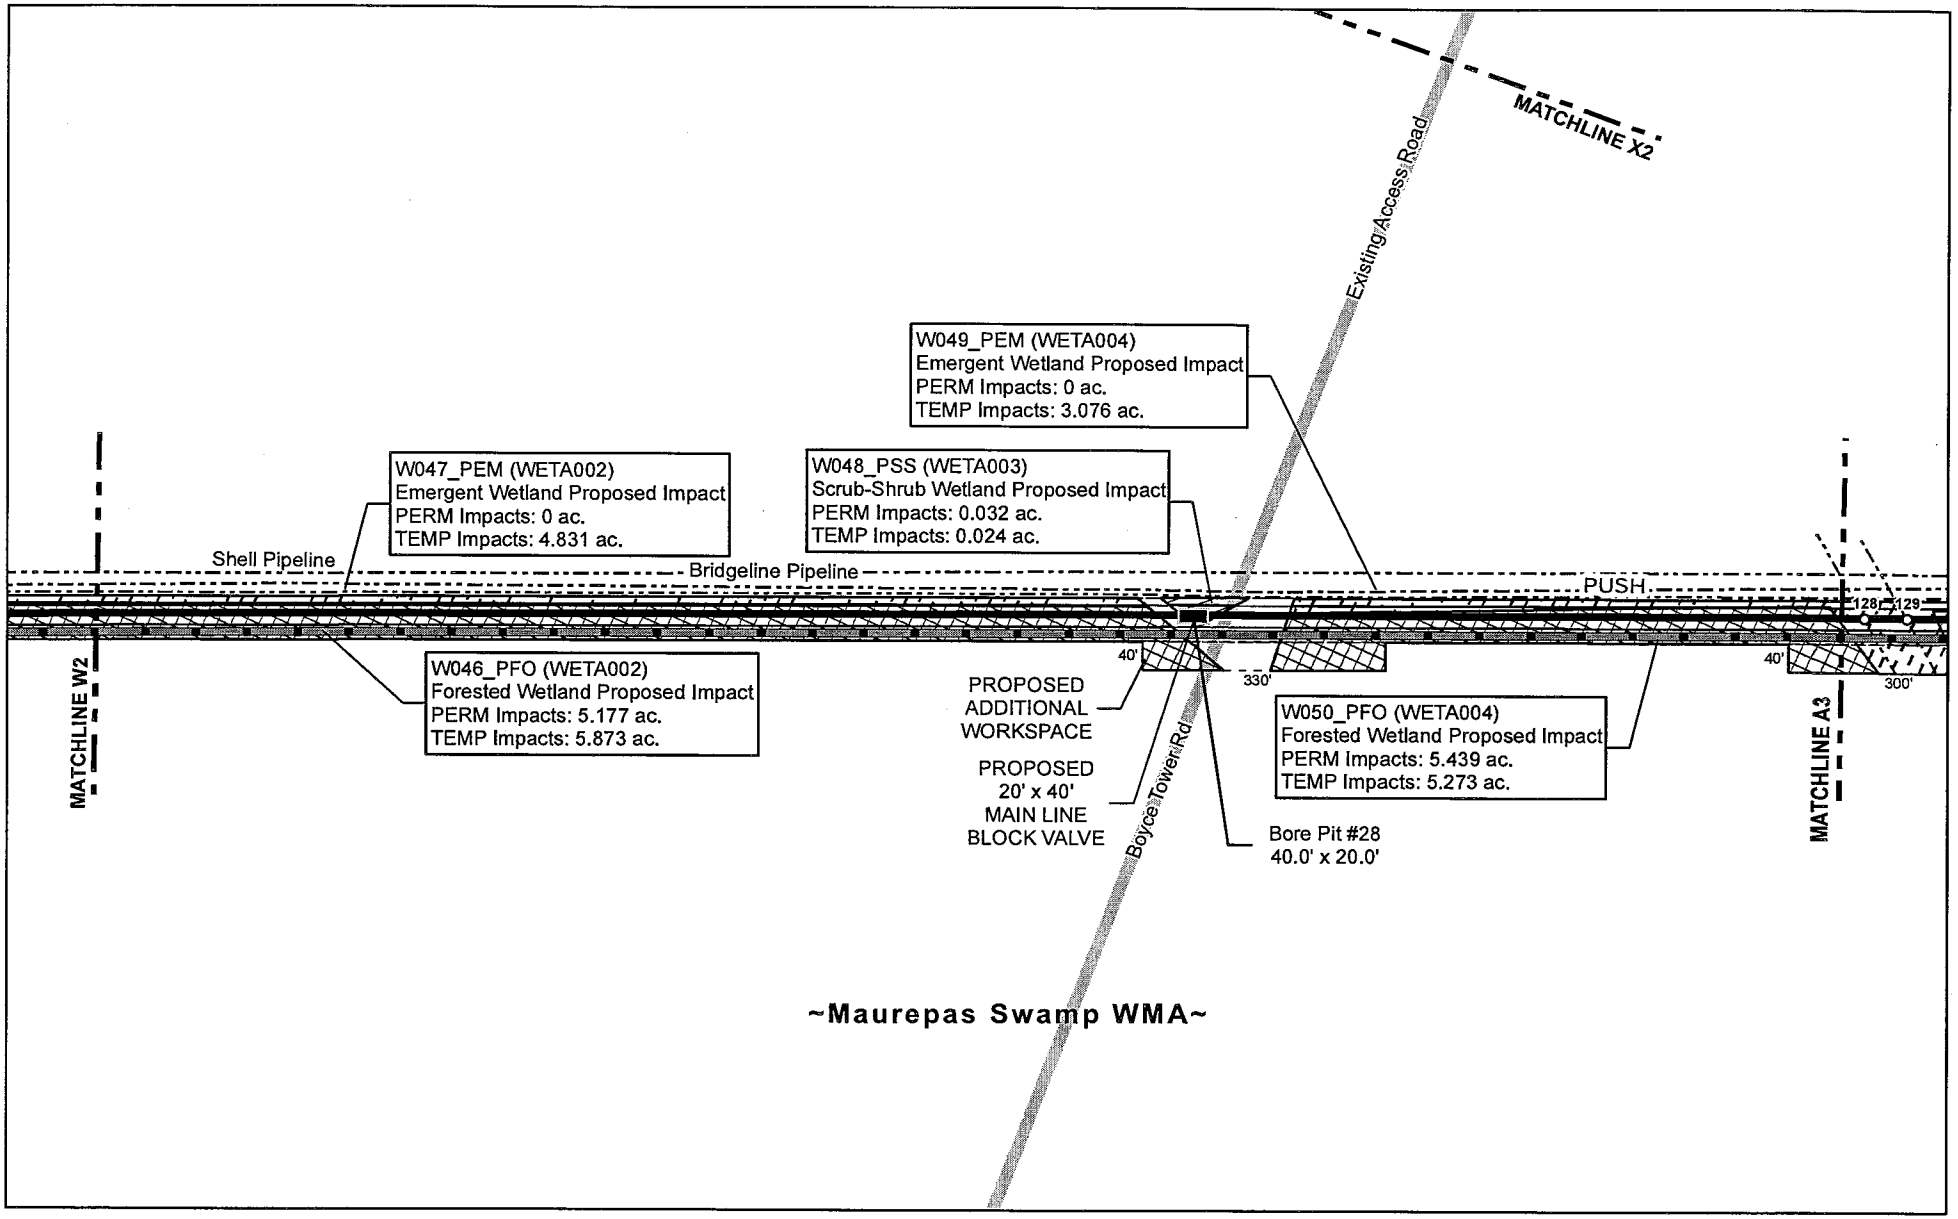

SWCA
ENVIRONMENTAL CONSULTANTS
5745 Essen Lane, Suite 105
Baton Rouge, Louisiana 70810
(225) 663-3830 phone
(225) 663-3831 fax
www.swca.com

ASCENSION PIPELINE, LLC.

PLAN VIEW

ASCENSION PIPELINE

ASCENSION
PARISH, LOUISIANA

Legend

- Prop. Pipeline (Open Cut)
- Prop. HDD
- Prop. Push
- Prop. Road Bore
- Prop. Right of Way (30 ft.)
- Prop. Temp Workspace (30 ft.)
- Prop. Add'l Temp Workspace
- Bore Pit
- Prop. Soil Placement
- Prop. HDD Bore Entry/Exit
- Prop. MLVB
- Reference Point
- Existing Railroad
- Existing Road
- Facilities
- Existing Foreign Pipeline
- Waterway
- Emergent Wetland
- Forested Wetland
- Scrub-Shrub Wetland
- Pond
- Stream

Drawn By:	JDB
Approved By:	CF
Submittal Date:	4/3/2015
Revision # - Date:	Rev 3 - 8/26/2015
SWCA Project No:	31351
Sheet:	51 OF 105

Coord. System: NAD 1983 StatePlane Louisiana South FIPS 1702 Feet

0 125 250 500 Feet

File Path: C:\Users\jbyrd\Desktop\GIS_Project_Folder_From_Houston\MAPS\NR\mxd\LDNR\Ascension Pipeline LDNR Plan View.mxd

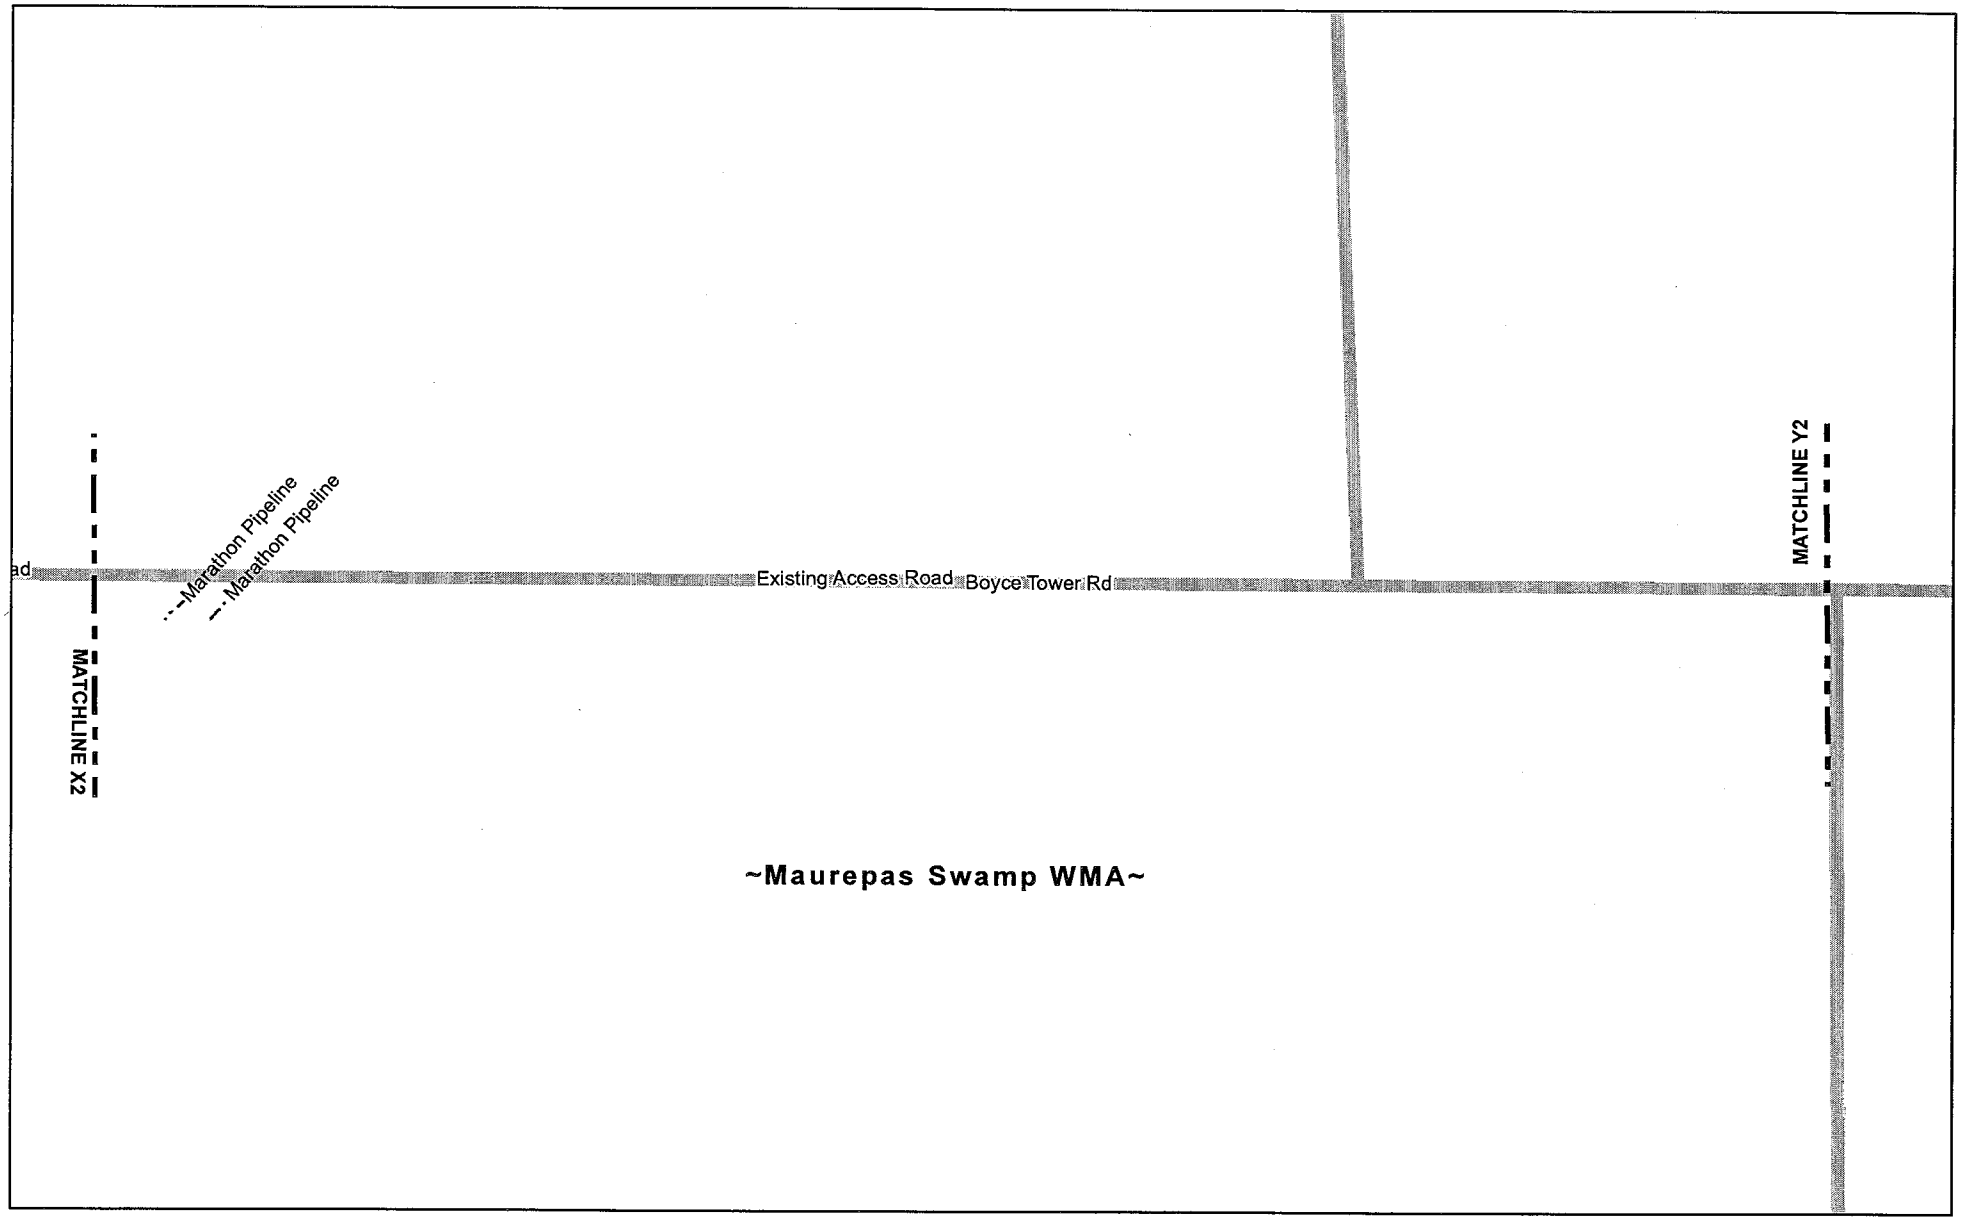

SWCA
ENVIRONMENTAL CONSULTANTS
5745 Essen Lane, Suite 105
Baton Rouge, Louisiana 70810
(225) 663-3830 phone
(225) 663-3831 fax
www.swca.com

ASCENSION PIPELINE, LLC.

PLAN VIEW

ASCENSION PIPELINE

ASCENSION
PARISH, LOUISIANA

Legend

- Prop. Pipeline (Open Cut)
- Prop. HDD
- Prop. Push
- Prop. Road Bore
- Prop. Right of Way (30 ft.)
- Prop. Temp Workspace (30 ft.)
- Prop. Add'l Temp Workspace
- Bore Pit
- Prop. Soil Placement
- Prop. HDD Bore Entry/Exit
- Prop. MLVB
- Reference Point
- Existing Railroad
- Existing Road
- Facilities
- Existing Foreign Pipeline
- Waterway
- Emergent Wetland
- Forested Wetland
- Scrub-Shrub Wetland
- Pond
- Stream

Drawn By:	JDB
Approved By:	CF
Submittal Date:	4/3/2015
Revision # - Date:	Rev 3 - 8/26/2015
SWCA Project No:	31351
Sheet:	52 OF 105

Coord. System: NAD 1983 StatePlane Louisiana South FIPS 1702 Feet

0 125 250 500 Feet

File Path: C:\Users\jbyrd\Desktop\GIS_Project_Folder_From_Houston\MAPS\NR\mxd\LDNR\Ascension Pipeline LDNR Plan View.mxd