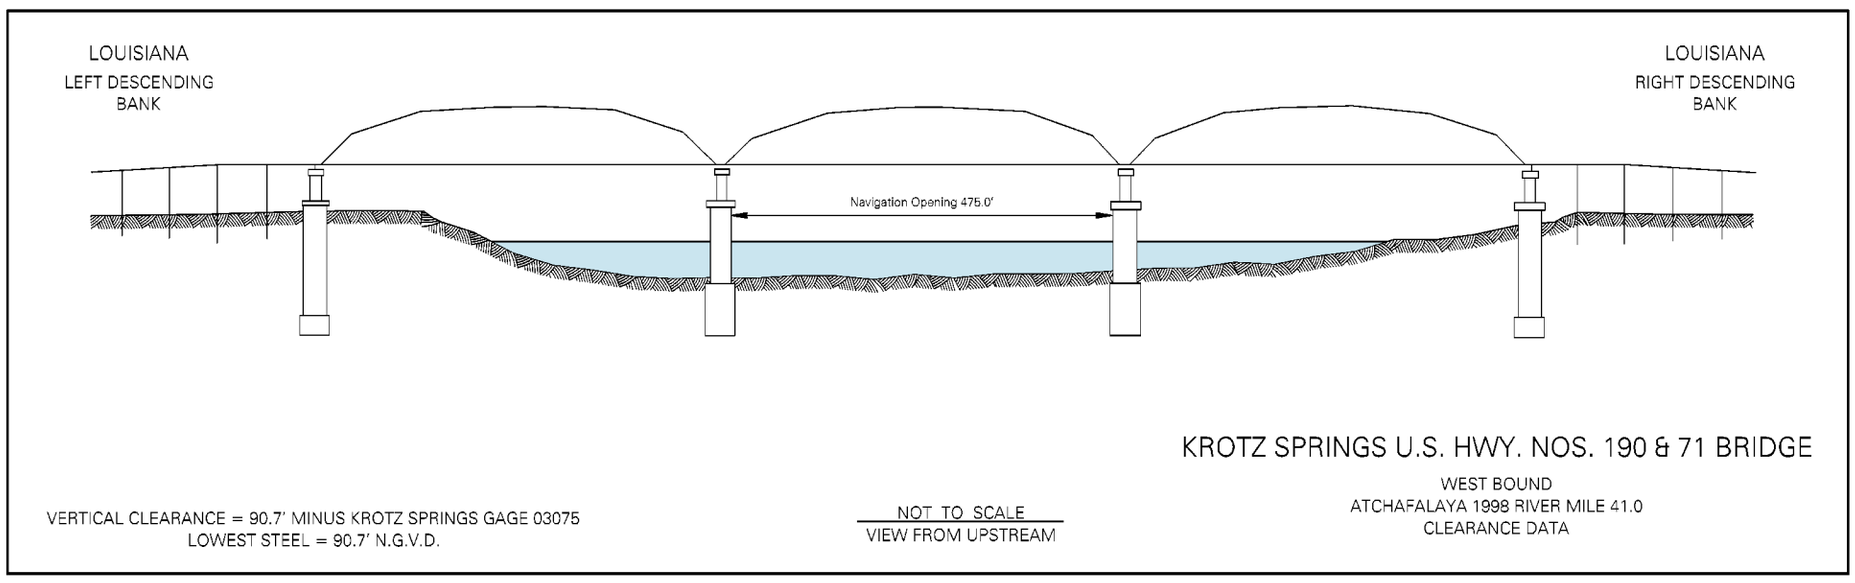
LOUISIANA
LEFT DESCENDING BANK
LOUISIANA
RIGHT DESCENDING BANK
Navigation Opening 475.0'
KROTZ SPRINGS U.S. HWY. NOS. 190 & 71 BRIDGE
WEST BOUND
ATCHAFALAYA 1998 RIVER MILE 41.0
CLEARANCE DATA
VERTICAL CLEARANCE = 90.7' MINUS KROTZ SPRINGS GAGE 03075
LOWEST STEEL = 90.7' N.G.V.D.
NOT TO SCALE
VIEW FROM UPSTREAM

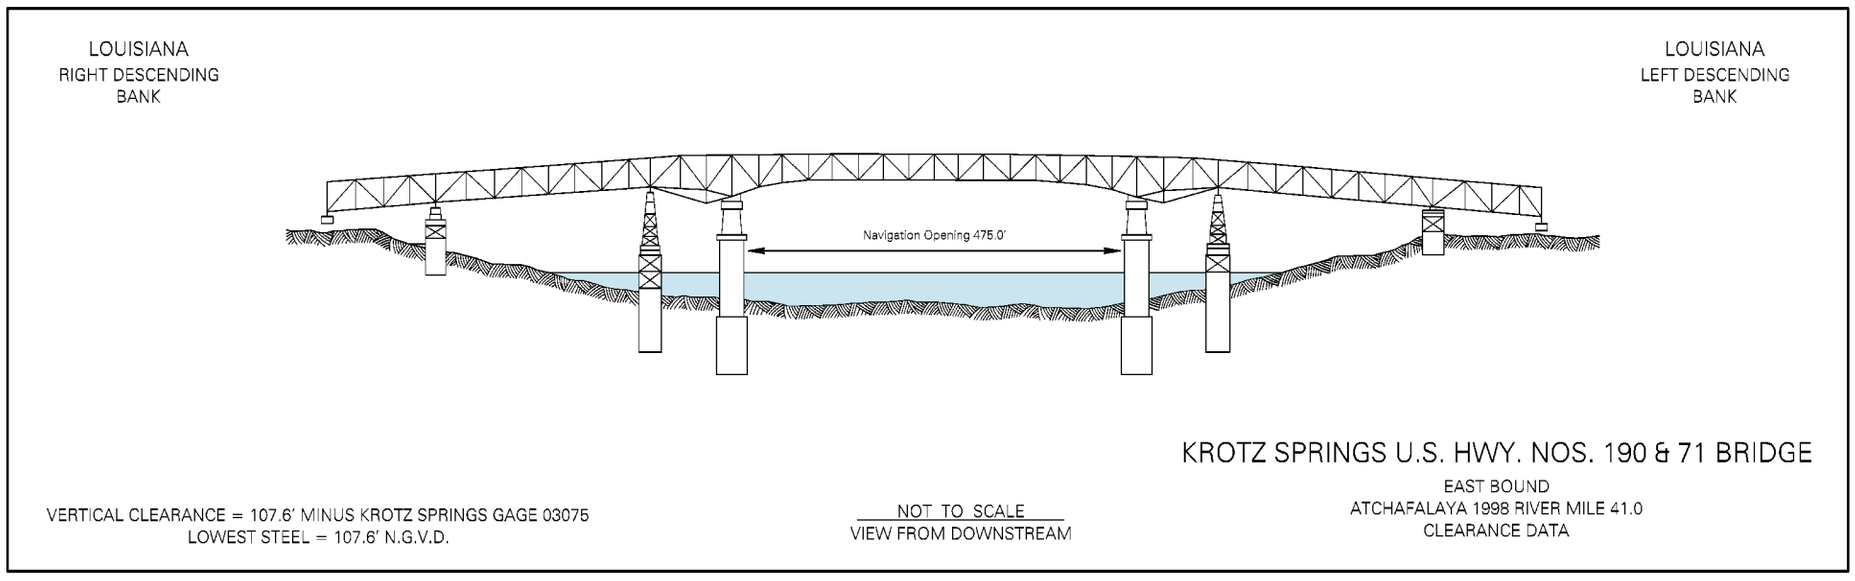
LOUISIANA
RIGHT DESCENDING BANK
LOUISIANA
LEFT DESCENDING BANK
Navigation Opening 475.0'
KROTZ SPRINGS U.S. HWY. NOS. 190 & 71 BRIDGE
EAST BOUND
ATCHAFALAYA 1998 RIVER MILE 41.0
CLEARANCE DATA
VERTICAL CLEARANCE = 107.6' MINUS KROTZ SPRINGS GAGE 03075
LOWEST STEEL = 107.6' N.G.V.D.
NOT TO SCALE
VIEW FROM DOWNSTREAM