Safety is a Part of Your Contract

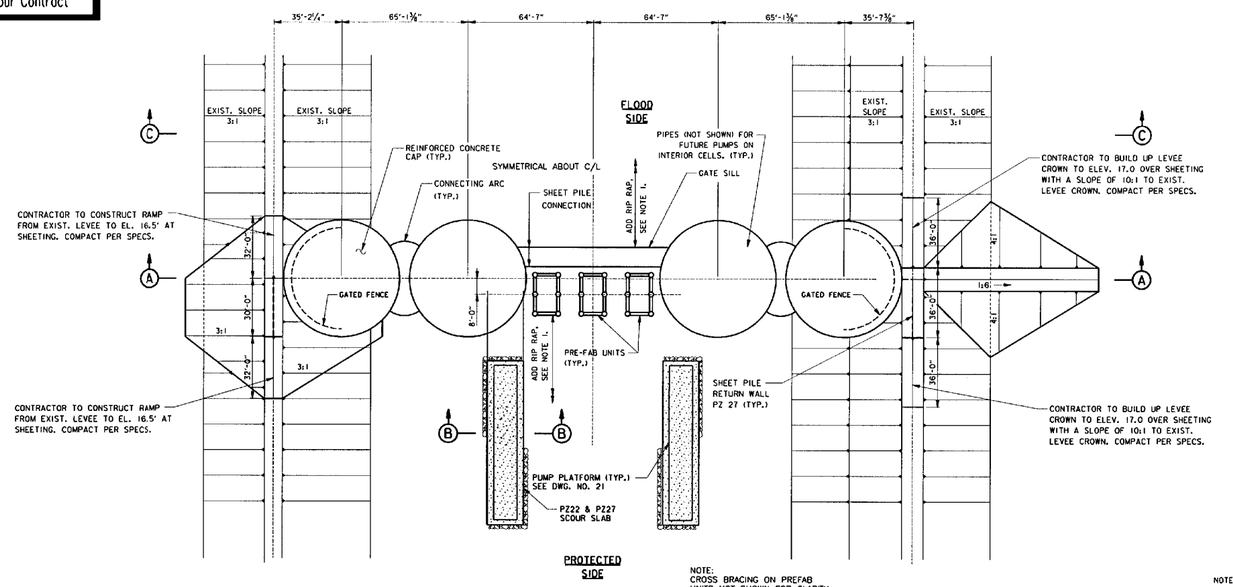

NOTE:
CROSS BRACING ON PREFAB UNITS NOT SHOWN FOR CLARITY.

PLAN VIEW

NOTE:

1. RIP RAP 3' THICK TO BE PLACED APPROX. 300 FT. ON BOTH SIDES (FLOOD & PROTECTED) OF CLOSURE STRUCTURE. LAYER SHOULD NOT EXTEND ABOVE EL. 5.0.
2. A LAYER OF GEOTEXTILE FABRIC SHALL BE PLACED PRIOR TO PLACING THE RIP RAP.

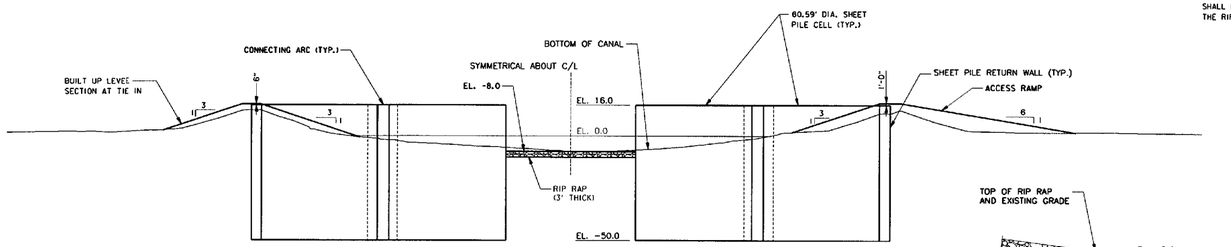

NOTE:
CLOSURE STRUCTURE FRAME NOT SHOWN FOR CLARITY.

SECTION (A)

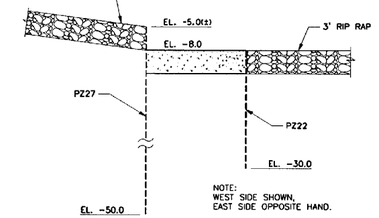

NOTE:
WEST SIDE SHOWN, EAST SIDE OPPOSITE HAND.

SECTION (B)

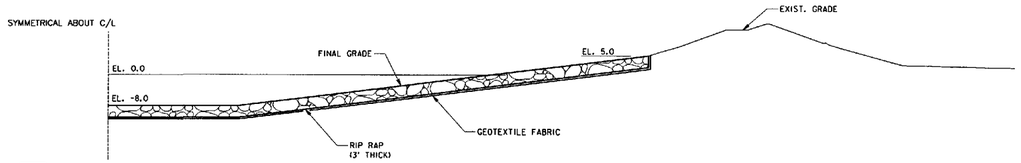

SECTION (C)

SCALE: 1" = 20'

20' 0 20' 40' 60' 80'

URS 3500 N. Causeway Blvd., Suite 900 Metairie, Louisiana 70002 (504) 837-6326

PROJECT No. 10000890.00020

US Army Corps of Engineers New Orleans District

MARK	DESCRIPTION	DATE	APPR.

U. S. ARMY ENGINEER DISTRICT, NEW ORLEANS
CORPS OF ENGINEERS
NEW ORLEANS, LOUISIANA

DESIGNED BY: RDT
CHECKED BY: HH
DRAWN BY: JRB
DATE: 09-10-05
PLOT SCALE: 240
PLOT DATE: X
SUBMITTED BY: WILLIAM DUNN
SOLICITATION NO. W912PB-XX-X-XXXX

LAKE PONTCHARTRAIN LOUISIANA AND VICINITY
NEW ORLEANS PLAN EMERGENCY RESTORATION
SCADA & CCTV INSTALLATION
ORLEANS AVENUE CANAL
INTERIM CLOSURE STRUCTURE
GENERAL PLAN OF STRUCTURE & TIE-IN

FILE NUMBER
Dwg. 5 of 26

LAKE PONTCHARTRAIN AND VICINITY
NEW ORLEANS PLAN
EMERGENCY RESTORATION
17TH STREET, LONDON AVE. & ORLEANS AVE. CANALS
SCADA & CCTV INSTALLATION
ORLEANS AVE CANAL CLOSURE STRUCTURE
REFERENCE DWG. 2
ORLEANS PARISH, LA.

U.S. ARMY ENGINEER DISTRICT, NEW ORLEANS
CORPS OF ENGINEERS
NEW ORLEANS, LOUISIANA

DRAWN BY: T.J.T.	PLOT SCALE: 100	CADD FILE: CABLE28.DGN
CHECKED BY: D.F.B.	DWG. R13 OF R13	FILE NO. X
DATE: MAR 2006		

ORLEANS 05.dgn 9/21/2006 1:06:13 PM