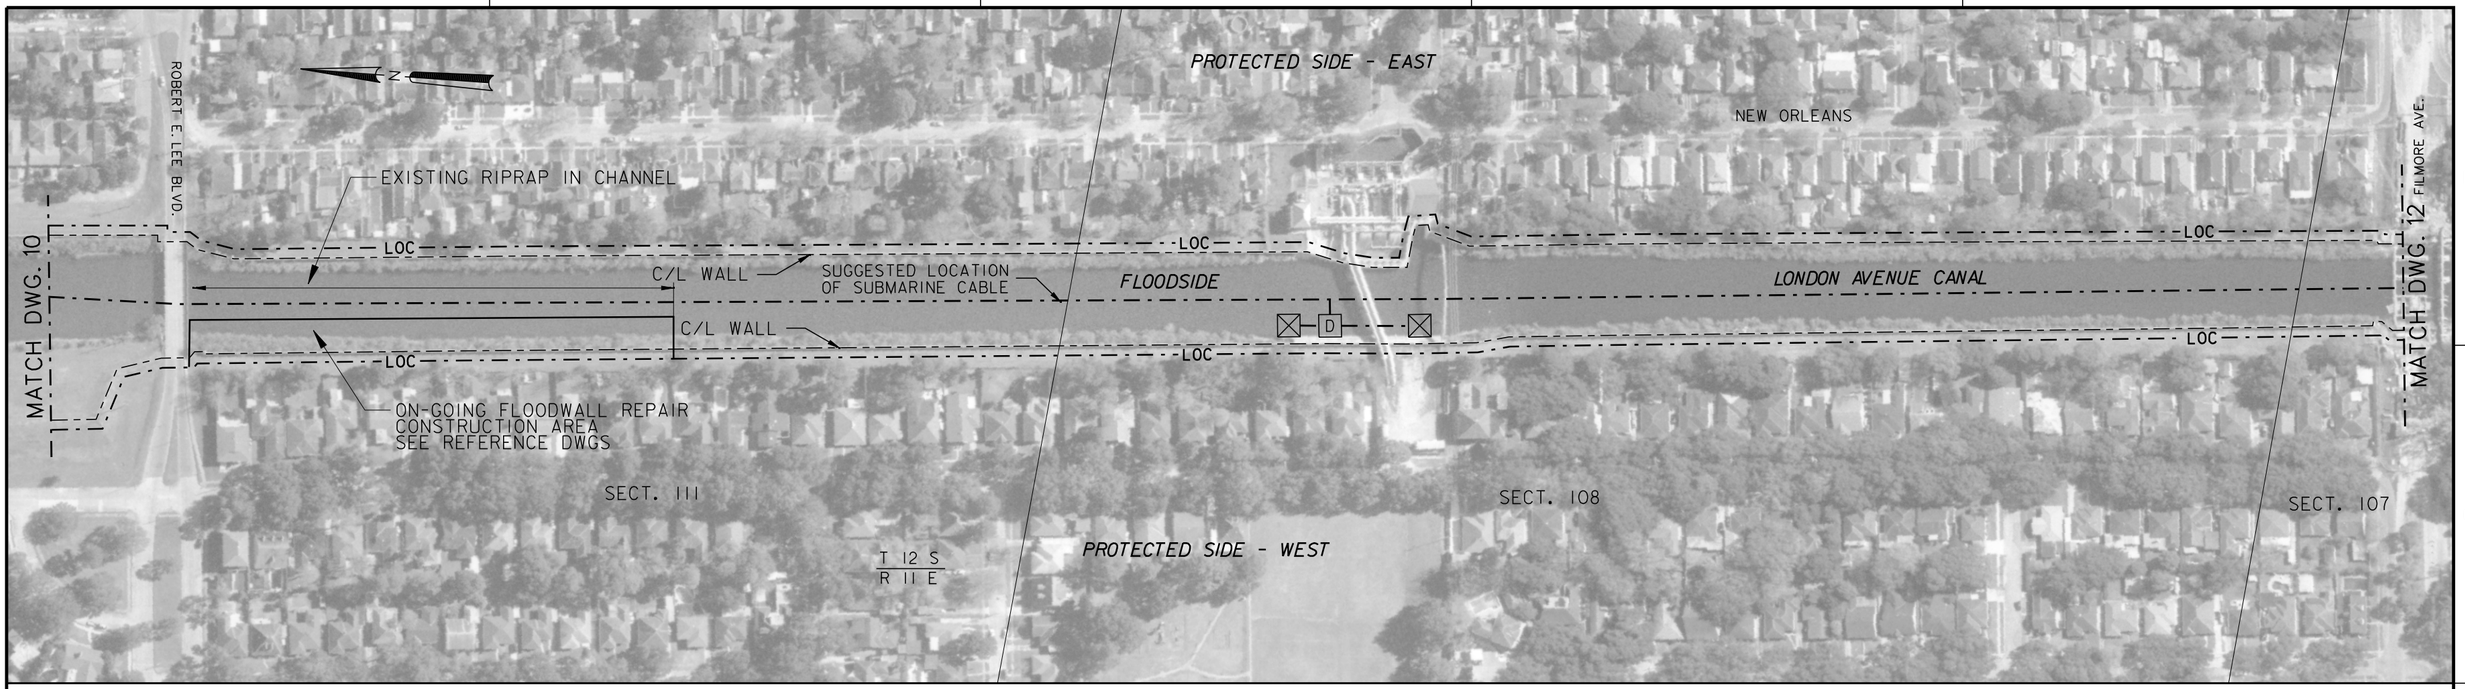

SCALE: 1" = 100'

100' 0 100' 200' 300' 400'

SEE DWG. 1 FOR LEGEND AND GENERAL NOTES

LAKE PONTCHARTRAIN AND VICINITY
NEW ORLEANS PLAN

EMERGENCY RESTORATION

17TH STREET, LONDON AVE. & ORLEANS AVE. CANALS
SCADA & CCTV INSTALLATION

PLAN

ORLEANS PARISH, LA.

U.S. ARMY ENGINEER DISTRICT, NEW ORLEANS
CORPS OF ENGINEERS
NEW ORLEANS, LOUISIANA

DRAWN BY: T.J.T.	PLOT SCALE: 100	CADD FILE: CABLE11.DGN
CHECKED BY: D.F.B.	DWG. 11 OF 15	FILE NO. X
DATE: MAR 2006		