Safety is a Part of Your Contract

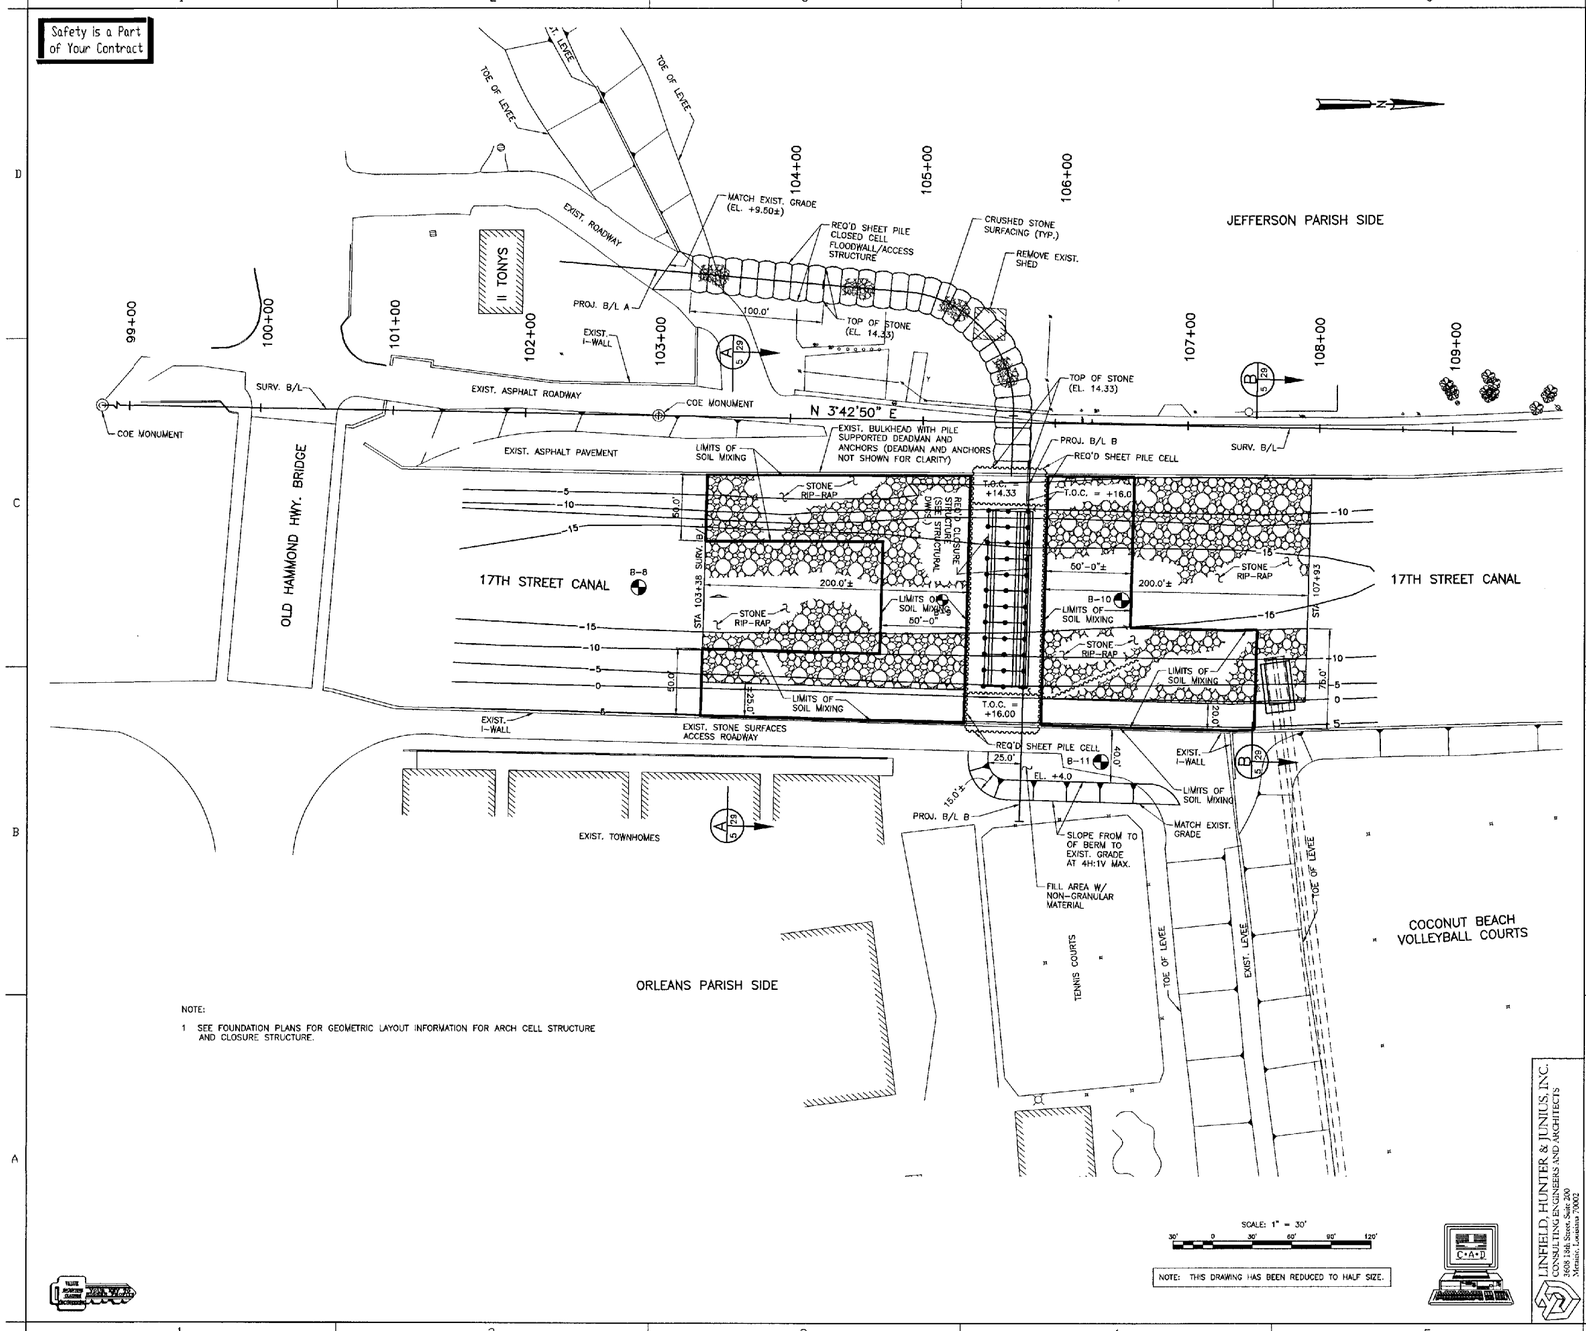

NOTE:

1 SEE FOUNDATION PLANS FOR GEOMETRIC LAYOUT INFORMATION FOR ARCH CELL STRUCTURE AND CLOSURE STRUCTURE.

US Army Corps of Engineers New Orleans District

MARK	DESCRIPTION	DATE	APPR.	MARK	DESCRIPTION	DATE	APPR.

U. S. ARMY ENGINEER DISTRICT, NEW ORLEANS
CORPS OF ENGINEERS
NEW ORLEANS, LOUISIANA

DESIGNED BY: UJJ
CHECKED BY: UJJ
DRAWN BY: UJJ
DATE: 01-14-06

PLOT SCALE: 1
PLOT DATE:

SUBMITTED BY: LINFIELD, HUNTER & JUNIUS, INC.

SOLICITATION NO.

LAKE PONTCHARTRAIN AND VICINITY
INTERIM CLOSURE STRUCTURE
17TH STREET CANAL
NEW ORLEANS, LOUISIANA

SITE PLAN

FILE NUMBER

SHT. 5 OF 34

LINFIELD, HUNTER & JUNIUS, INC.
CONSULTING ENGINEERS AND ARCHITECTS
3608 16th Street, Suite 200
Metairie, Louisiana 70002

LAKE PONTCHARTRAIN AND VICINITY
NEW ORLEANS PLAN

EMERGENCY RESTORATION

17TH STREET, LONDON AVE. & ORLEANS AVE. CANALS
SCADA & CCTV INSTALLATION

17th STREET CLOSURE STRUCTURE
REFERENCE DWG. 1

ORLEANS PARISH, LA.

U.S. ARMY ENGINEER DISTRICT, NEW ORLEANS
CORPS OF ENGINEERS
NEW ORLEANS, LOUISIANA

DRAWN BY: T.J.T.	PLOT SCALE: 100	CADD FILE: CABLE16.DGN
CHECKED BY: D.F.B.	DWG. R1 OF R13	FILE NO. X
DATE: MAR 2006		