Safety is a Part of Your Contract

LEGEND

- PIPE JACKET PILE 30"ø x 1/2" WALL
- PIPE PILE 30"ø x 1/2" WALL
- STEEL SHEET PILE

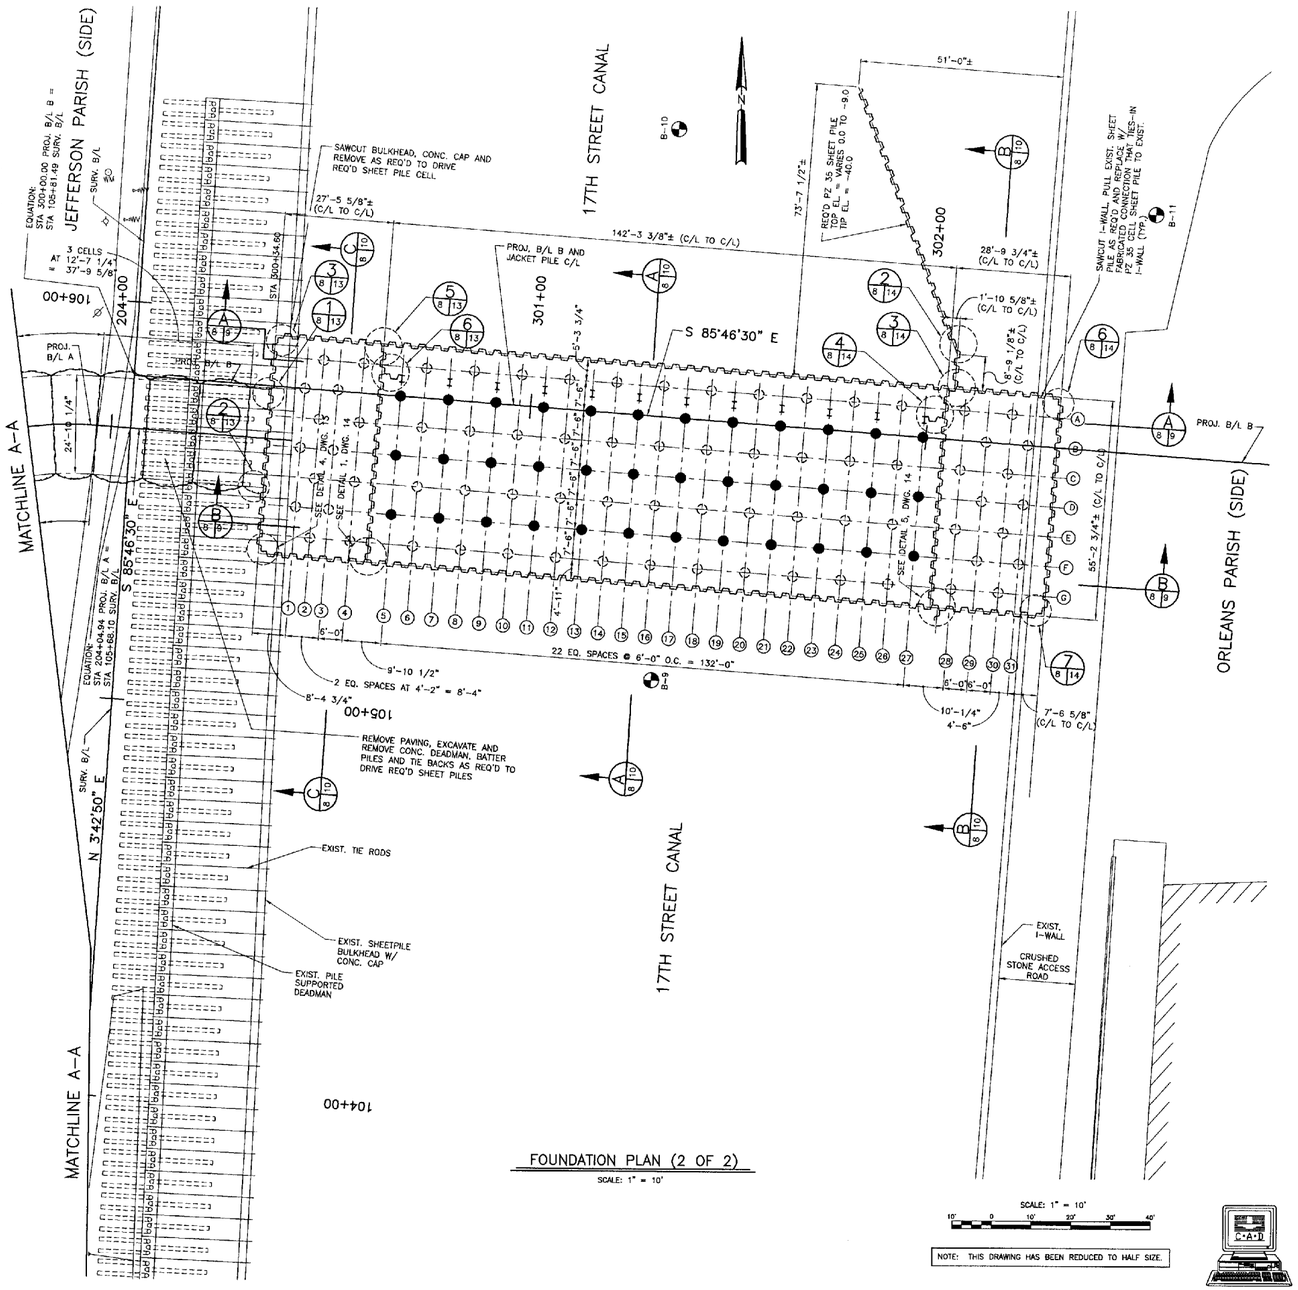

FOUNDATION PLAN (2 OF 2)

SCALE: 1" = 10'

US Army Corps of Engineers New Orleans District

MARK	DESCRIPTION	DATE	APPR.	MARK	DESCRIPTION	DATE	APPR.

U. S. ARMY ENGINEER DISTRICT, NEW ORLEANS
CORPS OF ENGINEERS
NEW ORLEANS, LOUISIANA

DESIGNED BY: LJJ
DRAWN BY: LJJ
CHECKED BY: LJJ
DATE: 02-15-96
SCALE: 1"
DATE:
DESIGN FILE NAME: CABLE17.DGN
LINFIELD, HUNTER & JUNIUS, INC.
SOLICITATION NO.

LAKE PONTCHARTRAIN AND VICINITY
INTERIM CLOSURE STRUCTURE
17TH STREET CANAL
NEW ORLEANS, LOUISIANA
FOUNDATION PLAN (2 OF 2)

FILE NUMBER

DWG. 8 OF 34

LINFIELD, HUNTER & JUNIUS, INC.
CONSULTING ENGINEERS AND ARCHITECTS
3608 18th Street, Suite 200
Metairie, Louisiana 70002

LAKE PONTCHARTRAIN AND VICINITY
NEW ORLEANS PLAN

EMERGENCY RESTORATION

17TH STREET, LONDON AVE. & ORLEANS AVE. CANALS
SCADA & CCTV INSTALLATION

17th STREET CLOSURE STRUCTURE
REFERENCE DWG. 2

ORLEANS PARISH, LA.

U.S. ARMY ENGINEER DISTRICT, NEW ORLEANS
CORPS OF ENGINEERS
NEW ORLEANS, LOUISIANA

DRAWN BY: T.J.T.	PLOT SCALE: 100	CADD FILE: CABLE17.DGN
CHECKED BY: D.F.B.	DWG. R2 OF R13	FILE NO. X
DATE: MAR 2006		