Safety is a Part of Your Contract

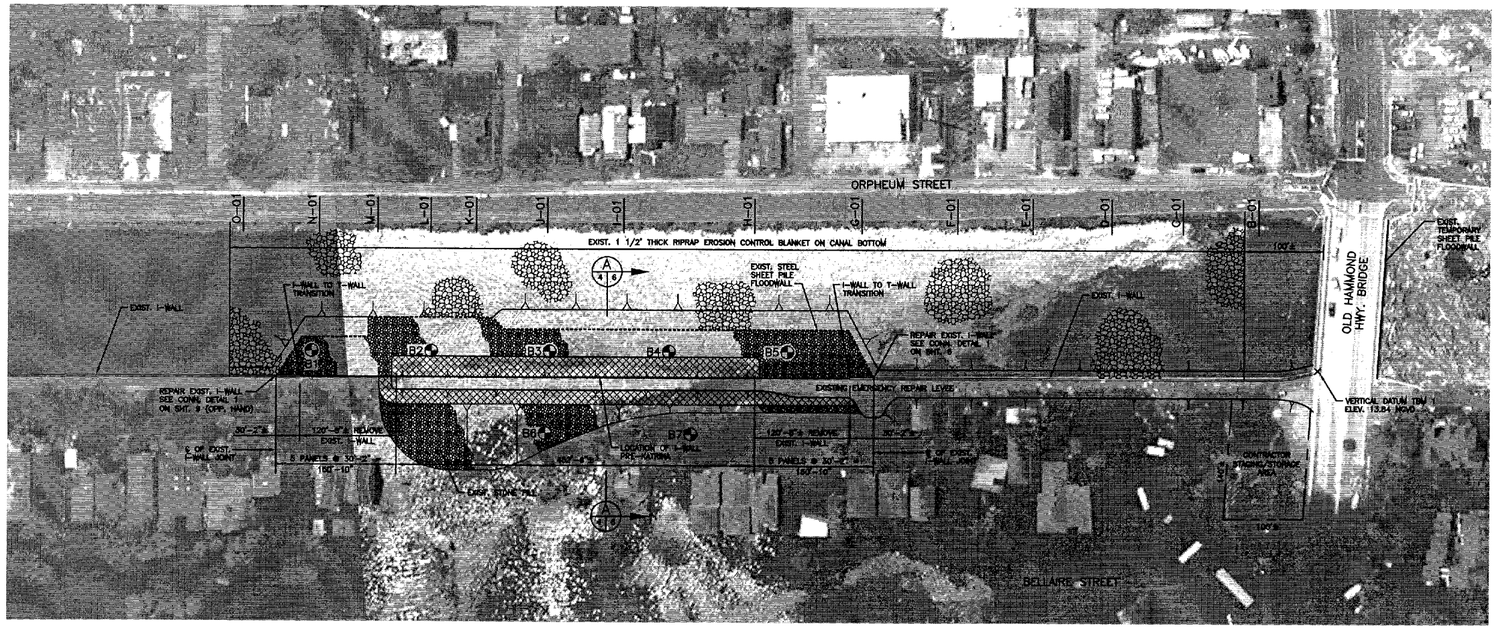

EXISTING CONDITIONS PLAN

SCALE: 1" = 50'

GENERAL NOTES

1. ELEVATIONS SHOWN ARE IN FEET AND REFER TO NORTH AMERICAN VERTICAL DATUM OF 1988 (N.A.V.D.).
2. ALL DIMENSIONS AND/OR ELEVATIONS ARE APPROXIMATE. CONTRACTOR SHALL VERIFY ACTUAL DIMENSIONS IN THE FIELD.
3. CONTRACTOR SHALL ACCESS THE SITE FROM BELLAIRE STREET AND/OR ALONG THE EXISTING EMERGENCY REPAIR LEVEE.
4. EXISTING SHEETPILE IN THE CANAL SHALL BE PULLED AFTER REQ'D T-WALL IS CONSTRUCTED AND TIED INTO EXISTING I-WALL. PULLED SHEET PILES SHALL BE HAULED TO THE STORAGE AREA NORTH OF THE ROBERT E. LEE BRIDGE ON THE WEST SIDE OF THE LONDON AVE. CANAL AND NEATLY STACKED ON 12x12 TIMBERS PLACED NOT MORE THAN 20 FT. ON CENTER ALONG THE AXIS OF THE SHEET PILES.
5. CONTRACTOR SHALL CLEAR AND GRUB ALL VEGETATION AND DEBRIS WITHIN THE LIMITS OF THE TEMPORARY CONSTRUCTION EASEMENT.

RECOVERY OF FAILED I-WALL

1. CONTRACTOR SHALL COOPERATE WITH THE GOVERNMENT'S FORENSIC TEAM IN THE RECOVERY OF FAILED I-WALL PIECES. CONTRACTOR SHALL NOTIFY THE CONTRACTING OFFICER AT LEAST THREE (3) DAYS PRIOR TO THE UNCOVERING OF THE FLOODWALL SEGMENTS BURIED UNDER THE EMERGENCY REPAIR BERM.
2. CONTRACTOR SHALL EXERCISE REASONABLE CARE TO UNCOVER THE FLOODWALL SEGMENTS WITHOUT DAMAGING THEM FURTHER.
3. THE CORPS WILL HAVE THREE (3) DAYS TO DOCUMENT THE CONDITION OF THE FLOODWALL SEGMENTS.

LEGEND

- EXIST. I-WALL
- EXIST. I-WALL LOCATION PRE-KATRINA
- EXIST. STEEL SHEET PILE IN CANAL (AZ26)
- RIP-RAP EROSION CONTROL STONE
- CRUSHED STONE FILL
- B1 — SOIL BORING LOCATION
- C-01 — CROSS SECTION LOCATION

SCALE: 1" = 50'

50 0 50 100 150 300

NOTE: THIS DRAWING HAS BEEN REDUCED TO HALF SIZE.

LINFIELD, HUNTER & JUNIUS, INC.
CONSULTING ENGINEERS AND ARCHITECTS
3608 16th Street, Suite 200
Metairie, Louisiana 70002

US Army Corps of Engineers New Orleans District

MARK	DESCRIPTION	DATE	APPR.	MARK	DESCRIPTION	DATE	APPR.

U. S. ARMY ENGINEER DISTRICT, NEW ORLEANS
CORPS OF ENGINEERS
NEW ORLEANS, LOUISIANA

DESIGNED BY: LJJ
CHECKED BY: LJJ
DRAWN BY: LJJ
DATE: 12-30-05

SCALE: 2

DATE:

SOLICITATION NO.

SUBMITTED BY: LAMPLE, HUNTER & JUNIUS, INC.
SENIOR ENGINEER

LAKE PONTCHARTRAIN AND VICINITY
17TH STREET CANAL BREACH
NEW ORLEANS, LOUISIANA

EXISTING CONDITIONS PLAN

FILE NUMBER

DWG. 4 OF 26

LAKE PONTCHARTRAIN AND VICINITY
NEW ORLEANS PLAN

EMERGENCY RESTORATION

17TH STREET, LONDON AVE. & ORLEANS AVE. CANALS
SCADA & CCTV INSTALLATION

17th STREET CANAL BREACH REPAIR
REFERENCE DWG. 1

ORLEANS PARISH, LA.

U.S. ARMY ENGINEER DISTRICT, NEW ORLEANS
CORPS OF ENGINEERS
NEW ORLEANS, LOUISIANA

DRAWN BY: T.J.T.	PLOT SCALE: 100	CADD FILE: CABLE19.DGN
CHECKED BY: D.F.B.	DWG. R4 OF R13	FILE NO. X
DATE: MAR 2006		