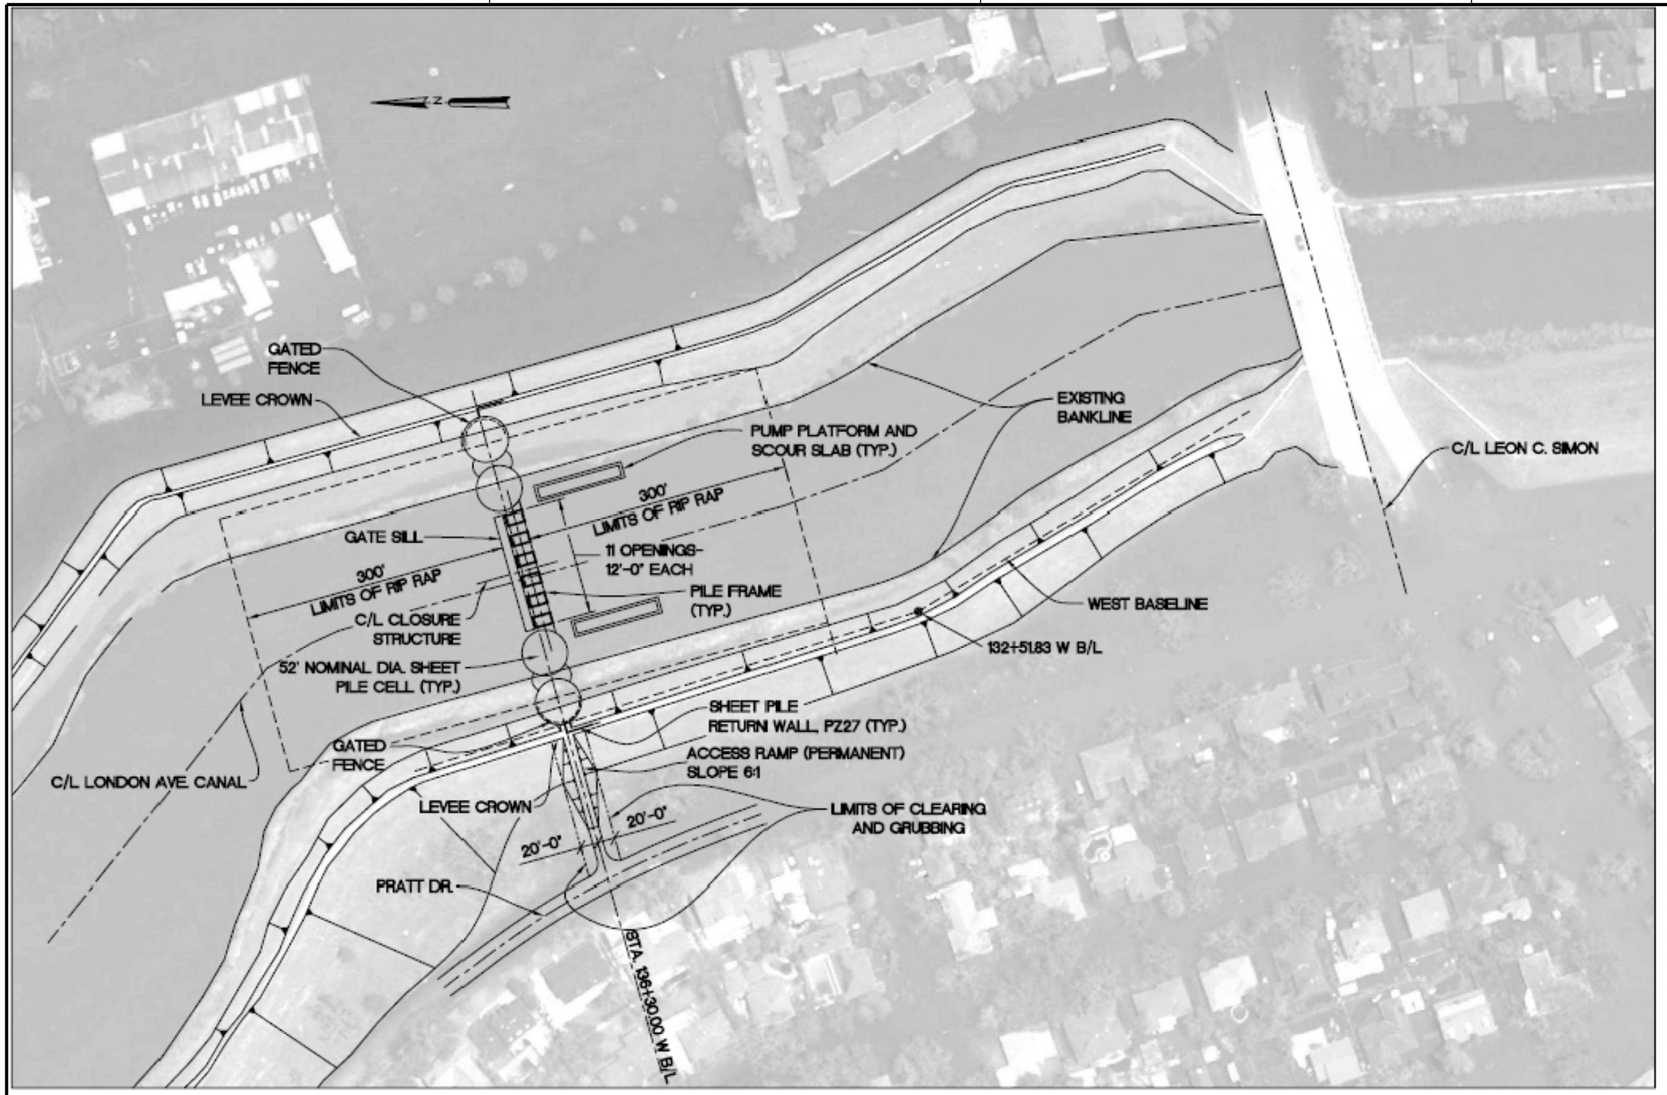

GENERAL SITE PLAN

SCALE: 1"=50'-0"

50' 0 50' 100' 150' 200'

NOTES:

1. GATE IN FENCE ON EAST SIDE WILL BE FOR PEDESTRIAN TRAFFIC ONLY.
2. GATE IN FENCE ON WEST SIDE WILL BE FOR VEHICULAR TRAFFIC.
3. RIP RAP SHOULD BE PLACED TO EL. 5.0 WITHIN THE LIMITS SHOWN.

URS 3500 N. Causeway Blvd., Suite 900 Metairie, Louisiana 70002 (504) 837-8329

U. S. ARMY ENGINEER DISTRICT, NEW ORLEANS
CORPS OF ENGINEERS
NEW ORLEANS, LOUISIANA

LAKE PONTCHARTRAIN LOUISIANA AND VICINITY
NEW ORLEANS PLAN EMERGENCY RESTORATION
ORLEANS PARISH, LOUISIANA

LONDON AVENUE CANAL
INTERIM CLOSURE STRUCTURE
GENERAL SITE PLAN

FILE NUMBER
DWG. 2 OF 20

LAKE PONTCHARTRAIN AND VICINITY
NEW ORLEANS PLAN
EMERGENCY RESTORATION
17TH STREET, LONDON AVE. & ORLEANS AVE. CANALS
SCADA & CCTV INSTALLATION
LONDON AVE CANAL CLOSURE STRUCTURE
REFERENCE DWG. 1
ORLEANS PARISH, LA.

U.S. ARMY ENGINEER DISTRICT, NEW ORLEANS
CORPS OF ENGINEERS
NEW ORLEANS, LOUISIANA

DRAWN BY: T.J.T.	PLOT SCALE: 100	CADD FILE: CABLE21.DGN
CHECKED BY: D.F.B.	DWG. R6 OF R13	FILE NO. X
DATE: MAR 2006		