Safety is a Part of Your Contract

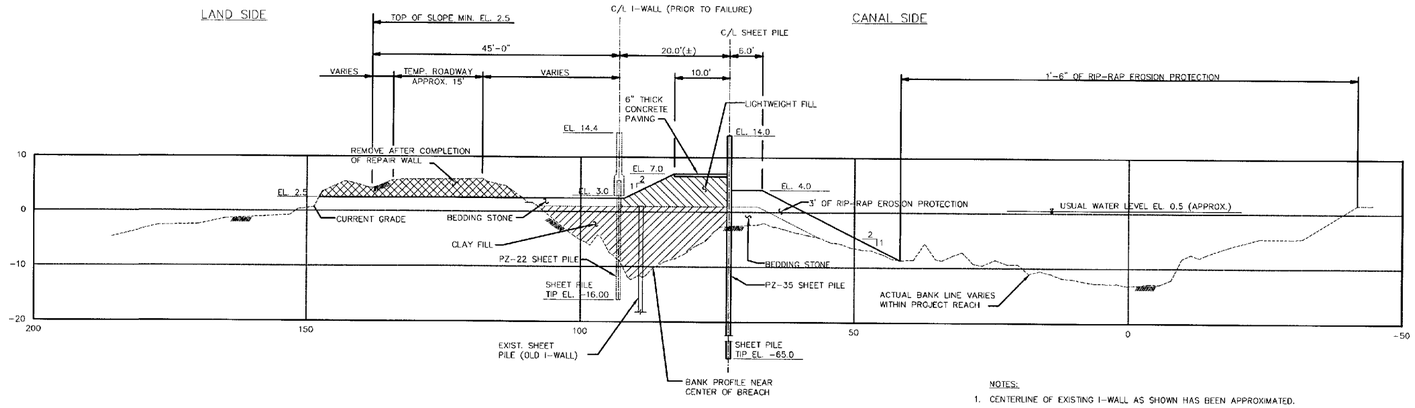

NOTES:

1. CENTERLINE OF EXISTING I-WALL AS SHOWN HAS BEEN APPROXIMATED.
2. PROFILE OF CURRENT GRADE IS FROM SURVEY NEAR THE CENTER OF THE BREACH AND DOES NOT INCLUDE MATERIAL AT ROADWAY AFTER OCTOBER 1, 2005.

TYPICAL SECTION
EXISTING SITE CONDITIONS

SCALE: N.T.S.

NOTE:

THIS DRAWING IS INCLUDED FOR INFORMATIONAL PURPOSES ONLY AND IS BASED ON PHASE 1 PLANS. CONTRACTOR SHALL CONFIRM SITE CONDITIONS AND MAKE ADJUSTMENTS PER THE DIRECTION OF THE CONTRACTING OFFICER.

US Army Corps of Engineers New Orleans District

MARK	DESCRIPTION	DATE	APPR.	MARK	DESCRIPTION	DATE	APPR.

U. S. ARMY ENGINEER DISTRICT, NEW ORLEANS
CORPS OF ENGINEERS
NEW ORLEANS, LOUISIANA

DESIGNED BY:
CHECKED BY:
DRAWN BY:
DATE:
PLOT SCALE:
SCALE:
SUBMITTED BY:
SOLICITATION NO.:
- - -
Robin Pendarvis

LAKE PONTCHARTRAIN, LOUISIANA AND VICINITY
NEW ORLEANS PLAN EMERGENCY RESTORATION
ORLEANS PARISH, LOUISIANA
BREACH NEAR ROBERT E. LEE
TYPICAL SECTION - EXIST. SITE CONDITIONS

FILE NUMBER

DWG. 4 OF 21

URS 3500 N. Causeway Blvd., Suite 900 Metairie, Louisiana 70002 (504) 837-6326

LAKE PONTCHARTRAIN AND VICINITY
NEW ORLEANS PLAN
EMERGENCY RESTORATION
17TH STREET, LONDON AVE. & ORLEANS AVE. CANALS
SCADA & CCTV INSTALLATION
LONDON AVE CANAL BREACH REPAIR
AT ROBERT E LEE BLVD
REFERENCE DWG. 2
ORLEANS PARISH, LA.

U.S. ARMY ENGINEER DISTRICT, NEW ORLEANS
CORPS OF ENGINEERS
NEW ORLEANS, LOUISIANA

DRAWN BY: T.J.T.	PLOT SCALE: 100	CADD FILE: CABLE24.DGN
CHECKED BY: D.F.B.	DWG. R9 OF R13	FILE NO. X
DATE: MAR 2006		