Safety Is a Part of Your Contract

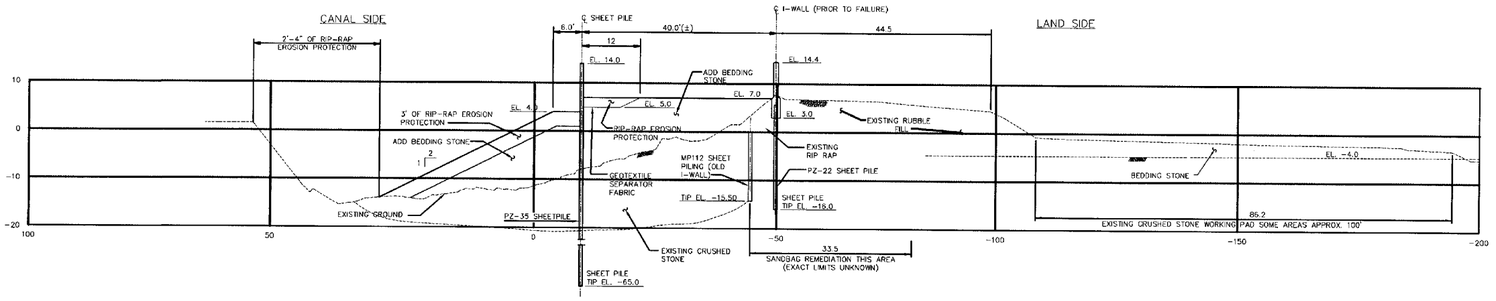

TYPICAL SECTION

SCALE: N.T.S.

NOTE:

THIS DRAWING IS INCLUDED FOR INFORMATIONAL PURPOSES ONLY AND IS BASED ON PHASE 1 PLANS. CONTRACTOR SHALL CONFIRM SITE CONDITIONS AND MAKE ADJUSTMENTS PER THE DIRECTION OF THE CONTRACTING OFFICER.

URS 3500 N. Causeway Blvd., Suite 500 Metairie, Louisiana 70002 (504) 837-8328

US Army Corps of Engineers New Orleans District

MARK	DESCRIPTION	DATE	APPD	MARK	DESCRIPTION	DATE	APPD

U. S. ARMY ENGINEER DISTRICT, NEW ORLEANS
CORPS OF ENGINEERS
NEW ORLEANS, LOUISIANA

DESIGNED BY: CHECKED BY: DATE: SCALE: DESIGN FILE NAME: SOLICITATION NO.

LAKE PONTCHARTRAIN, LOUISIANA AND VICINITY
NEW ORLEANS PLAN EMERGENCY RESTORATION
ORLEANS PARISH, LA.
BREACH NEAR MIRABEAU AVE.
TYPICAL SECTION - EXIST. SITE CONDITIONS

FILE NUMBER

DWG. 4 OF 11

LAKE PONTCHARTRAIN AND VICINITY
NEW ORLEANS PLAN
EMERGENCY RESTORATION
17TH STREET, LONDON AVE. & ORLEANS AVE. CANALS
SCADA & CCTV INSTALLATION
LONDON AVE CANAL BREACH REPAIR
AT MIRABEAU AVE.
REFERENCE DWG. 2
ORLEANS PARISH, LA.

U.S. ARMY ENGINEER DISTRICT, NEW ORLEANS
CORPS OF ENGINEERS
NEW ORLEANS, LOUISIANA

DRAWN BY: T.J.T.	PLOT SCALE: 100	CADD FILE: CABLE26.DGN
CHECKED BY: D.F.B.	DWG. R11 OF R13	FILE NO. X
DATE: MAR 2006		