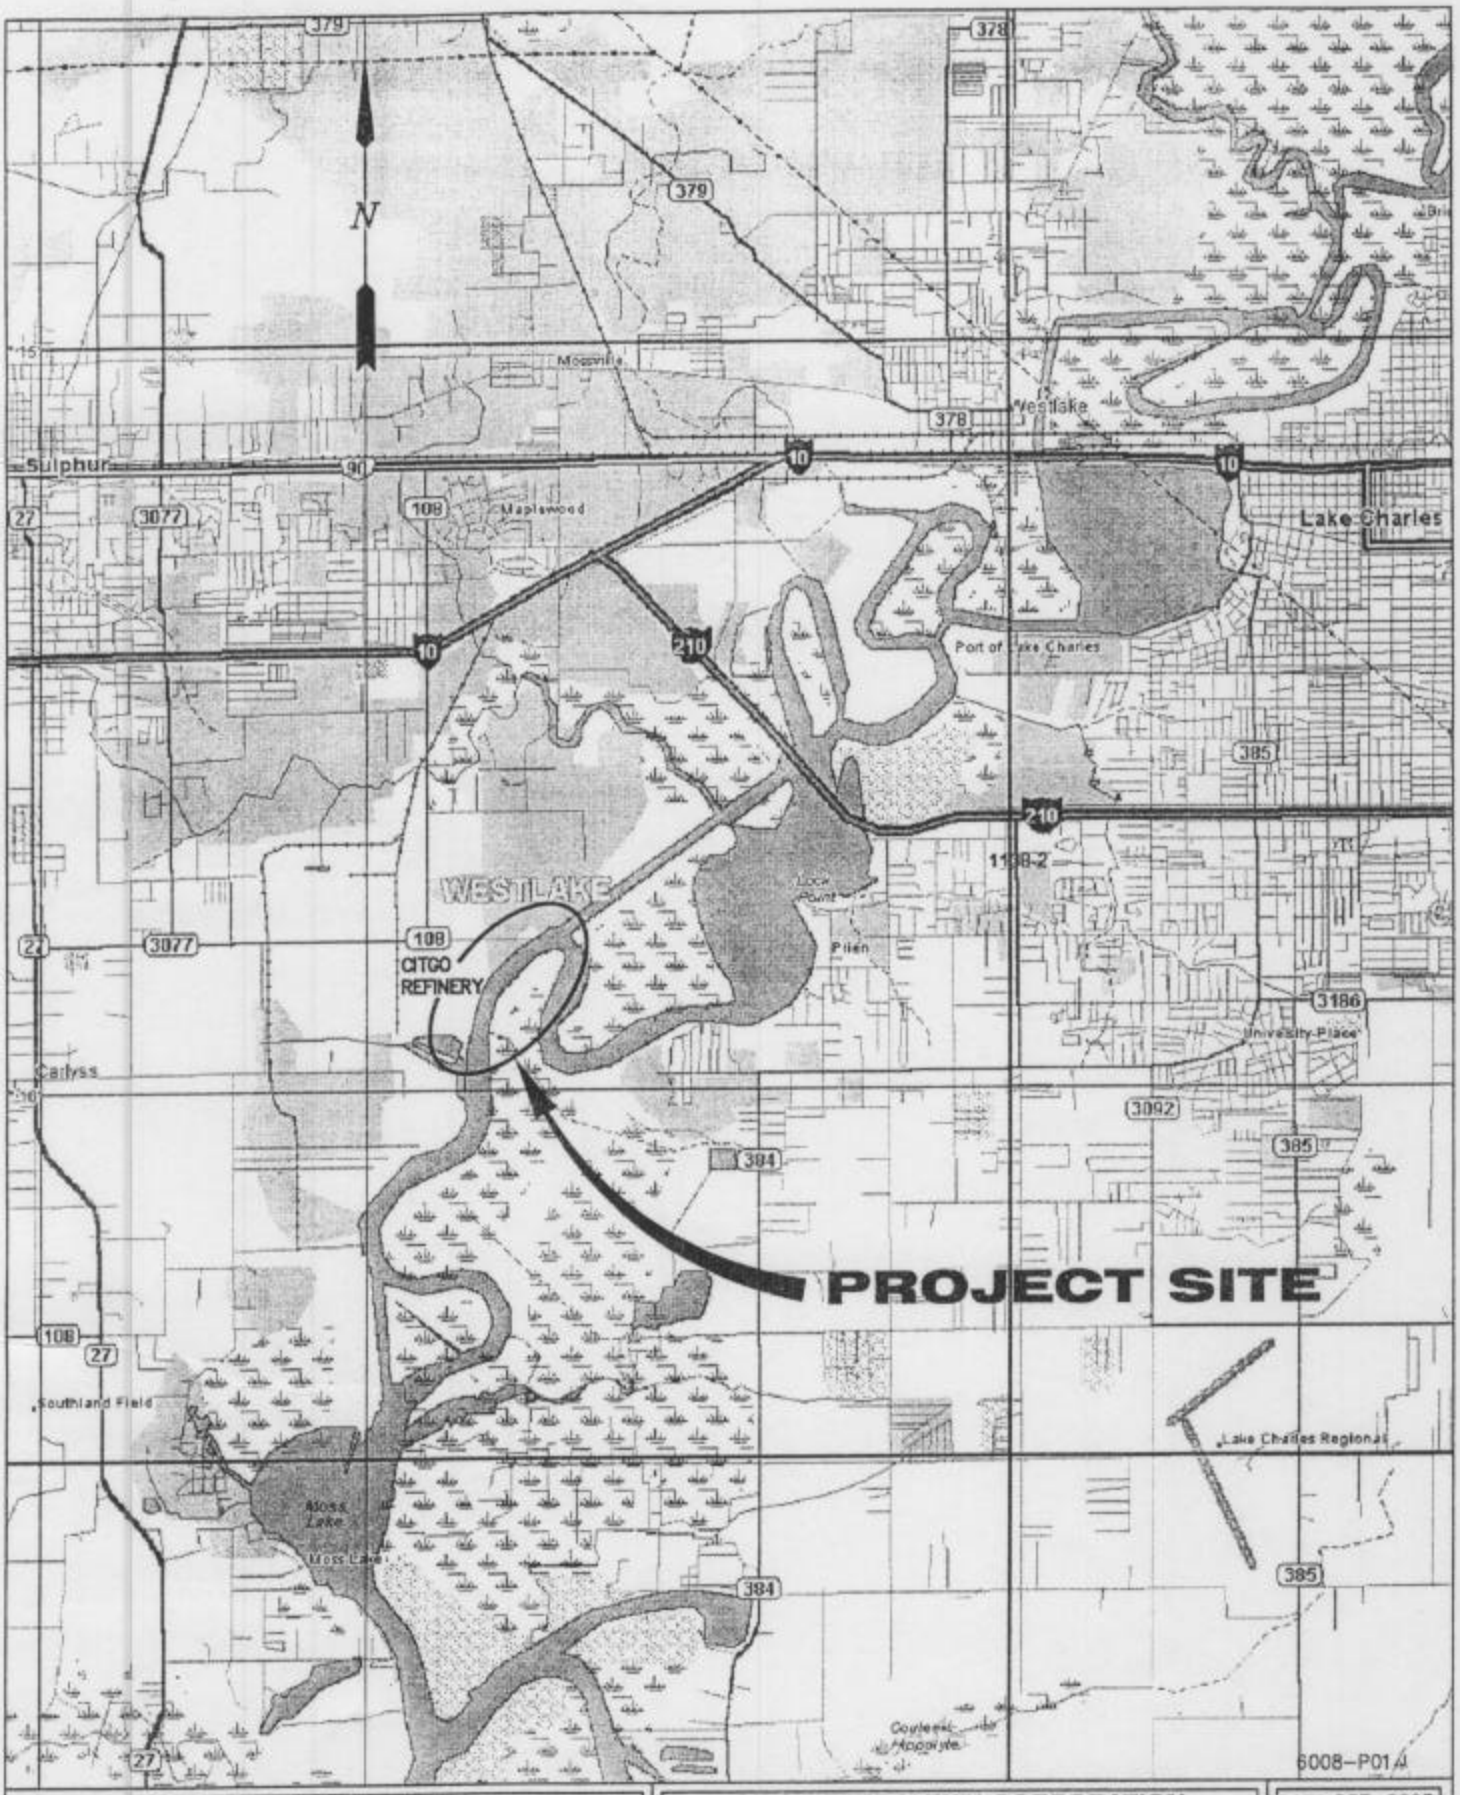


**LANIER & ASSOCIATES**
CONSULTING ENGINEERS
INCORPORATED
NEW ORLEANS, LA · HOUSTON, TX

**CITGO PETROLEUM CORPORATION**
LAKE CHARLES LOUISIANA

**'A' DOCK**
**PROPOSED MAINTENANCE DREDGING**
**AREA MAP**

DATE OCT. 2003
DESIGN MAY
DRAWN CAP
CHECK MAY
CONTRACT 6008
SHEET No.
1 OF 6

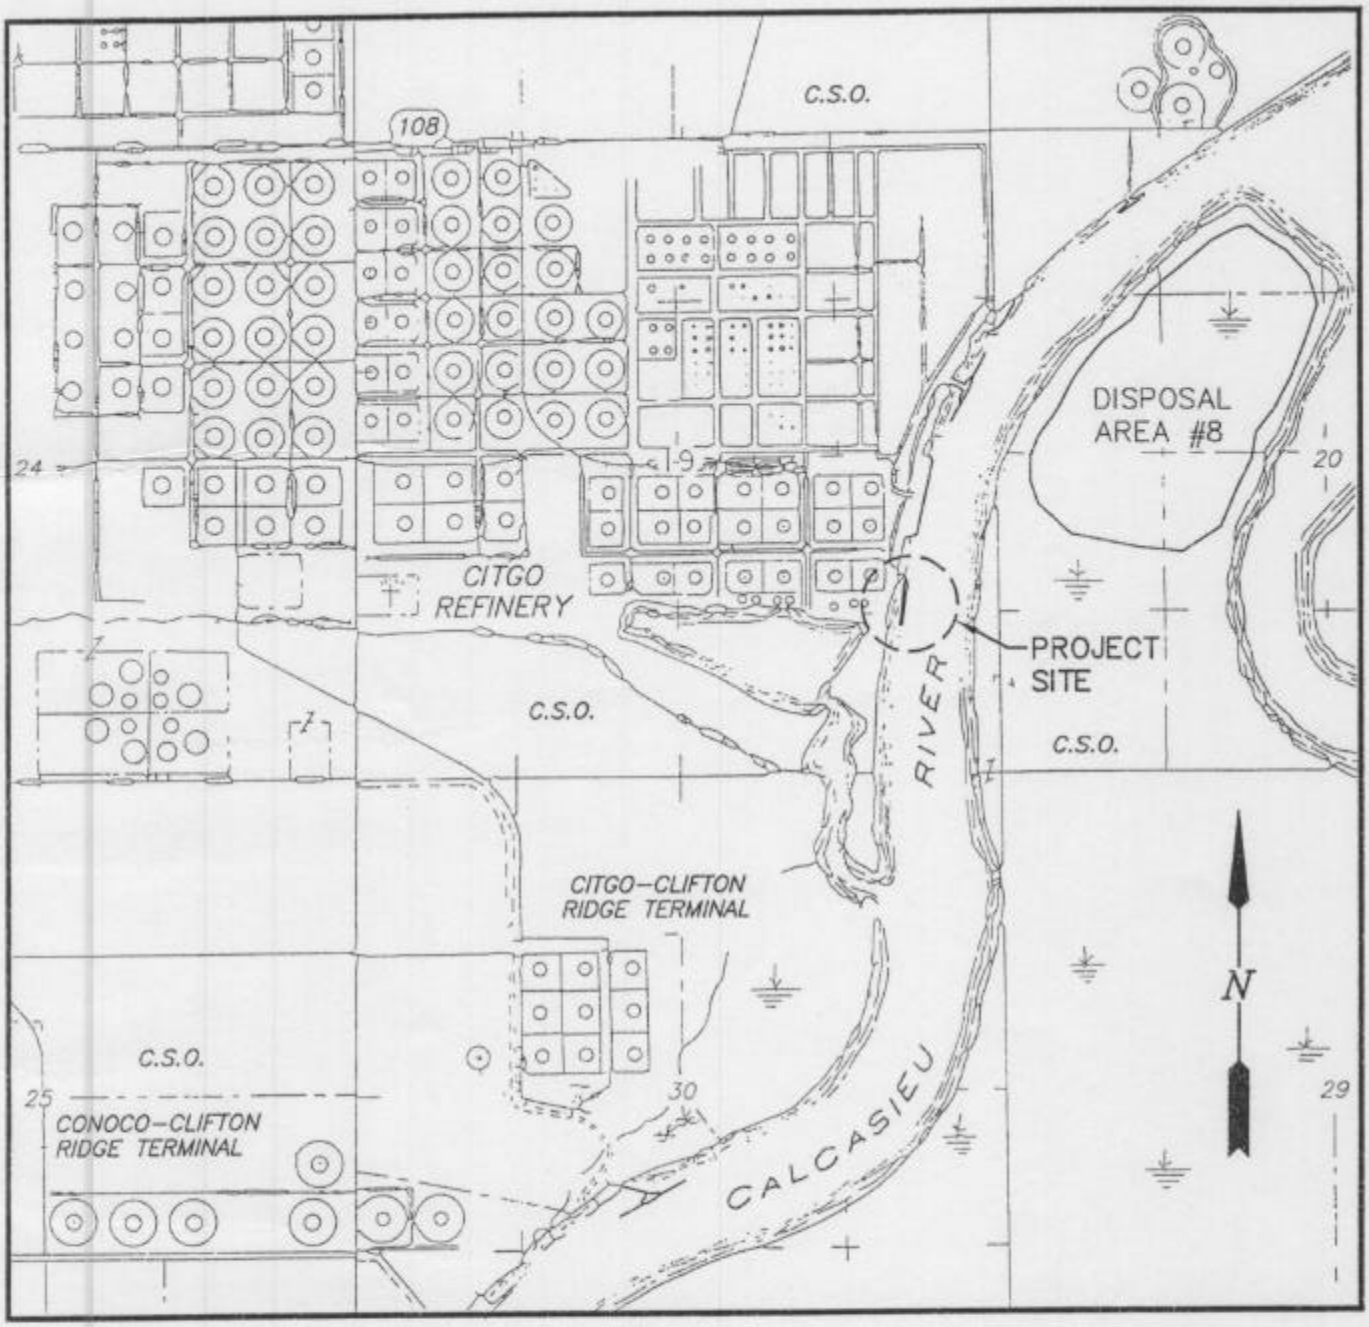


# VICINITY MAP

0 400 800 1600 3200

SCALE FEET

6008-P02

**LANIER & ASSOCIATES**
CONSULTING ENGINEERS
INCORPORATED
NEW ORLEANS, LA · HOUSTON, TX

**CITGO PETROLEUM CORPORATION**
LAKE CHARLES LOUISIANA

**"A" DOCK**
**PROPOSED MAINTENANCE DREDGING**
**VICINITY MAP**

DATE OCT. 2003
DESIGN MAY
DRAWN CAP
CHECK MAY
CONTRACT 6008
SHEET No.
2 OF 6

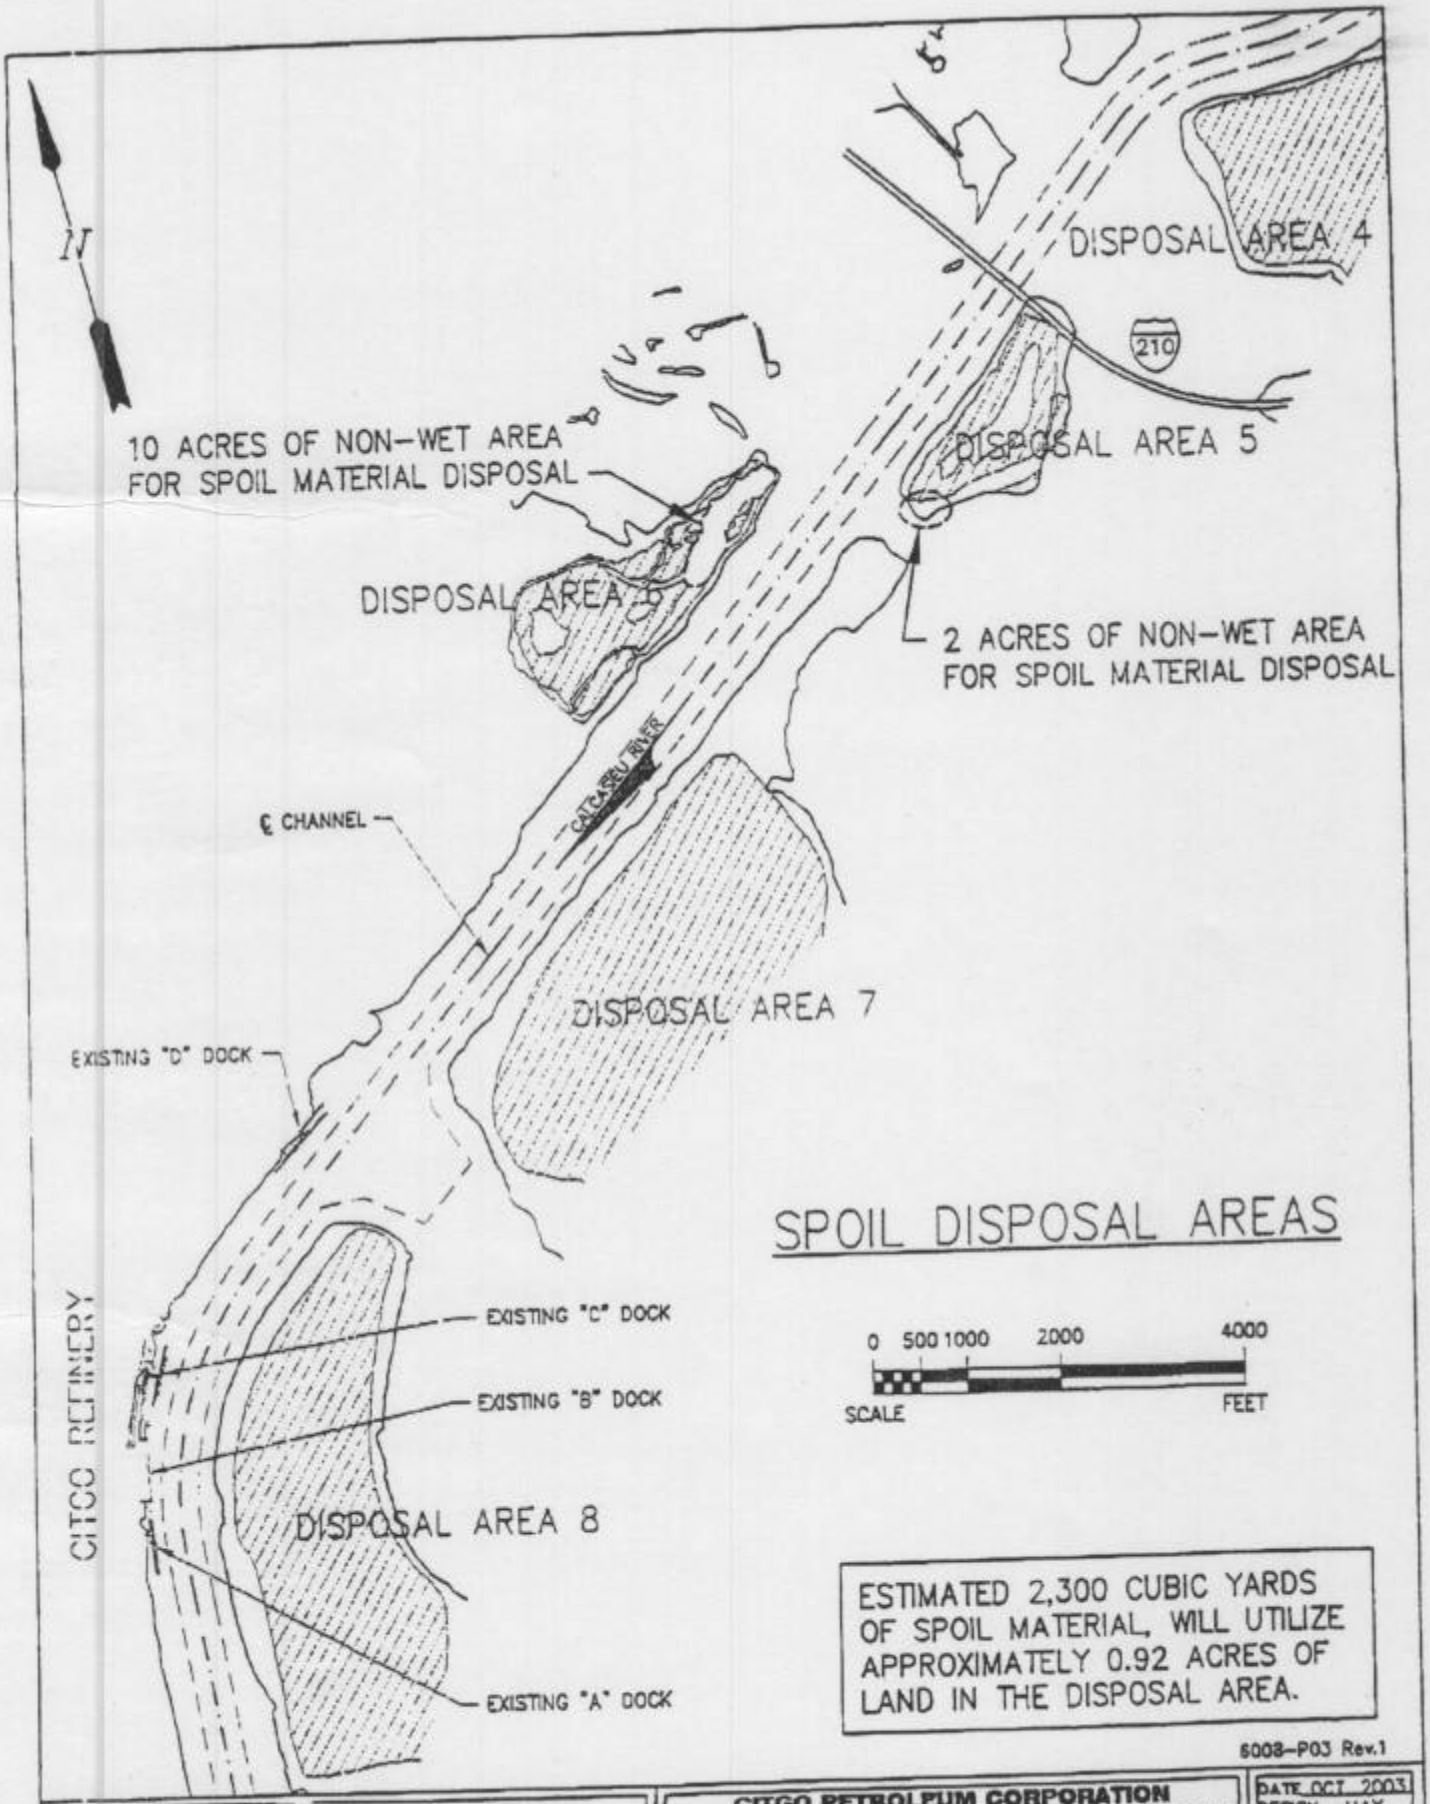


ESTIMATED 2,300 CUBIC YARDS OF SPOIL MATERIAL, WILL UTILIZE APPROXIMATELY 0.92 ACRES OF LAND IN THE DISPOSAL AREA.

6008-P03 Rev.1

**LANIER & ASSOCIATES**
CONSULTING ENGINEERS
INCORPORATED
NEW ORLEANS, LA · HOUSTON, TX

**CITGO PETROLEUM CORPORATION**
LAKE CHARLES LOUISIANA

**'A' DOCK**
**PROPOSED MAINTENANCE DREDGING**
**VICINITY MAP - DISPOSAL AREA**

DATE OCT. 2003
DESIGN MAY
DRAWN CAP
CHECK MAY
CONTRACT 6008
SHEET No.
3 OF 6

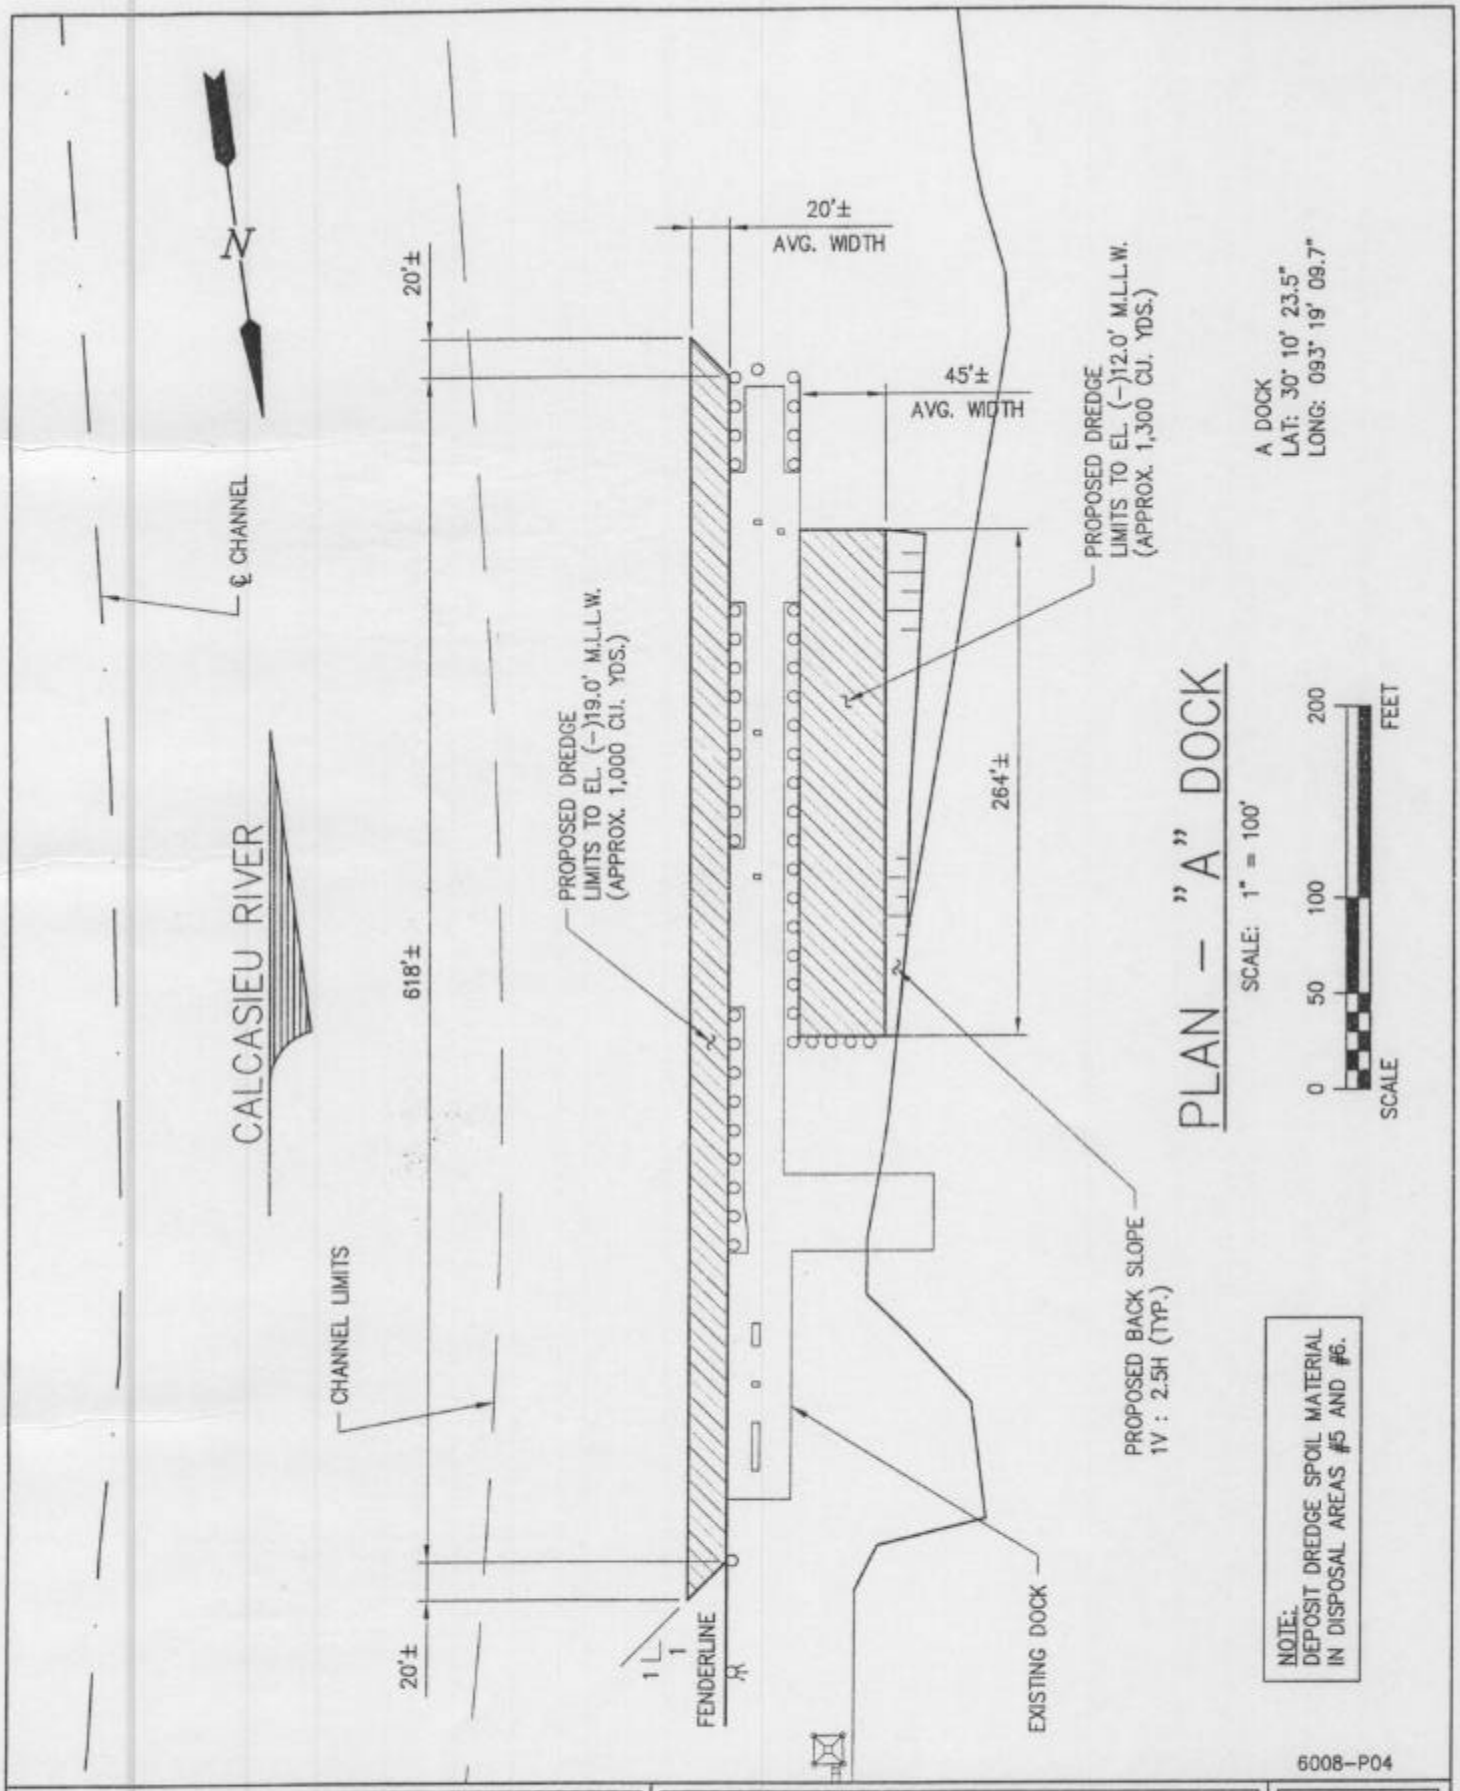


**LANIER & ASSOCIATES**
CONSULTING ENGINEERS
INCORPORATED
NEW ORLEANS, LA HOUSTON, TX

**CITGO PETROLEUM CORPORATION**
LAKE CHARLES LOUISIANA

**"A" DOCK**
**PROPOSED MAINTENANCE DREDGING**
**SITE PLAN**

DATE OCT. 2003
DESIGN MAY
DRAWN CAP
CHECK MAY
CONTRACT 6008
SHEET No.
4 OF 6

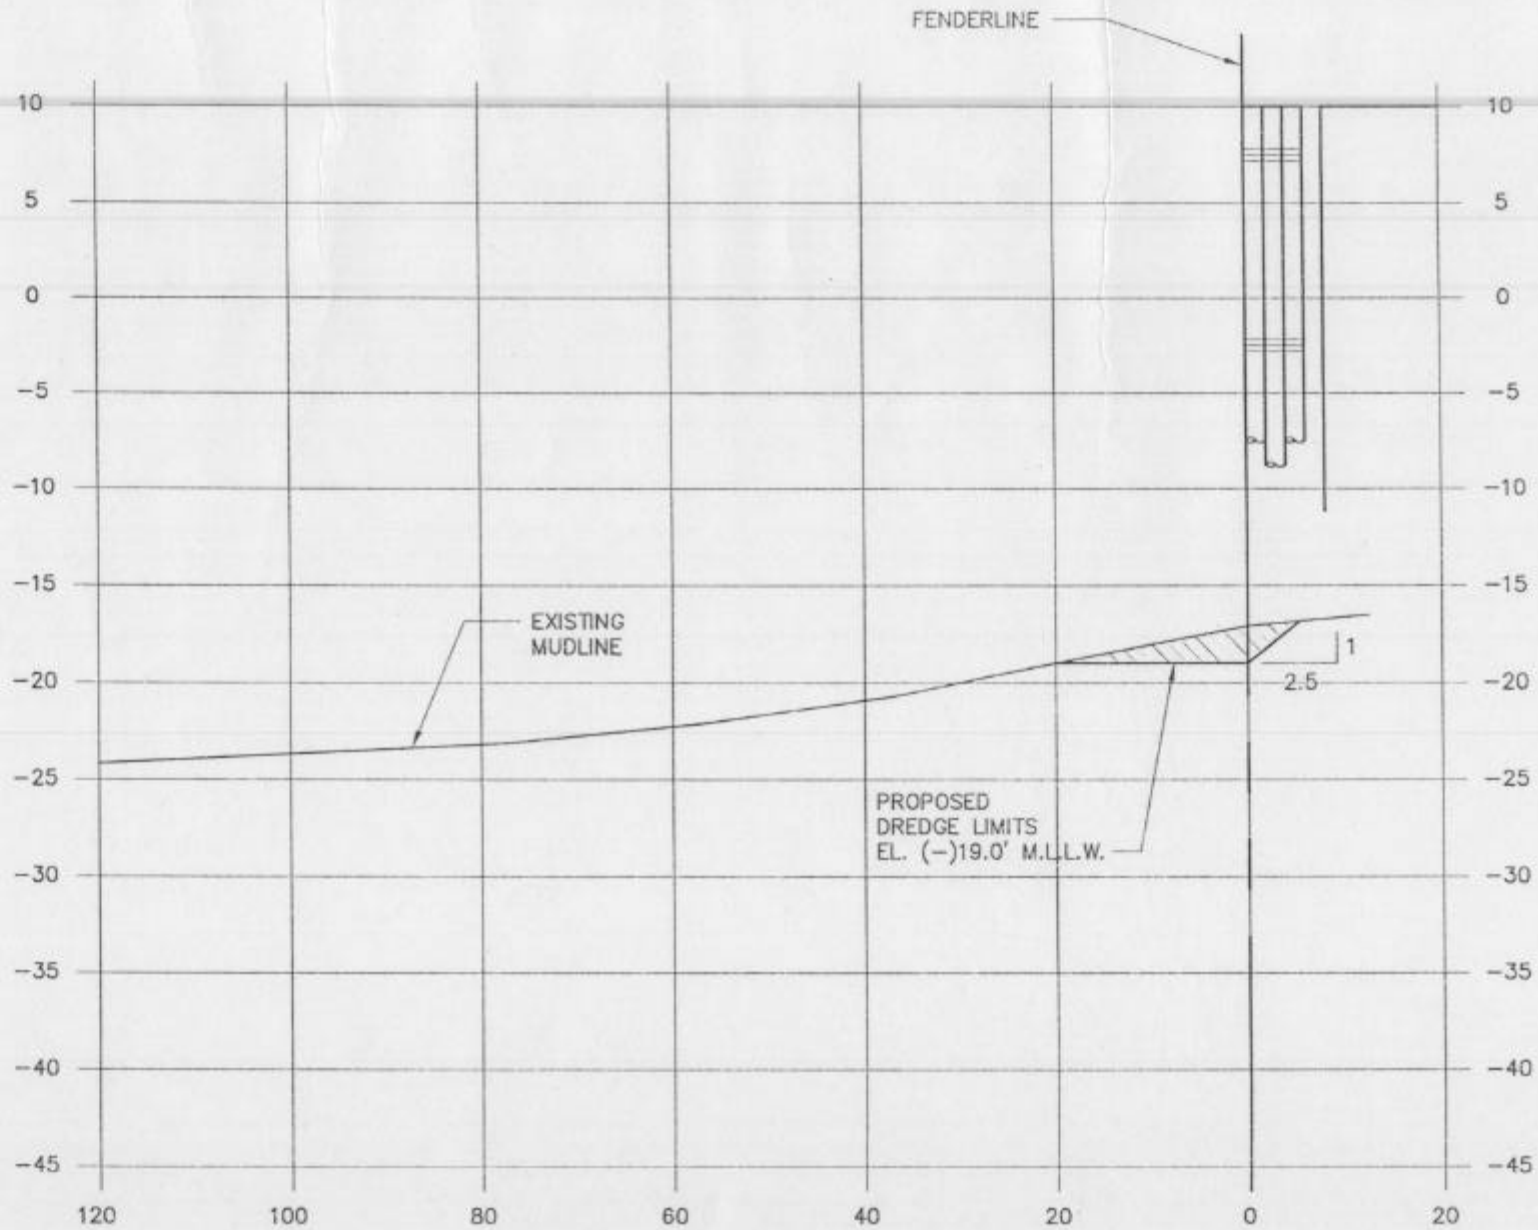


# TYPICAL SECTION AT "A" DOCK – RIVERSIDE BERTH

SCALE: 1" = 20' H, 1" = 10' V

**LANIER & ASSOCIATES**
CONSULTING ENGINEERS
INCORPORATED
NEW ORLEANS, LA HOUSTON, TX

**CITGO PETROLEUM CORPORATION**
LAKE CHARLES LOUISIANA

**"A" DOCK**
**PROPOSED MAINTENANCE DREDGING**
**TYPICAL SECTION AT RIVERSIDE BERTH**

DATE OCT. 2003
DESIGN MAY
DRAWN PSC
CHECK MAY
CONTRACT 6008
SHEET No. 5 OF 6

6008-P05

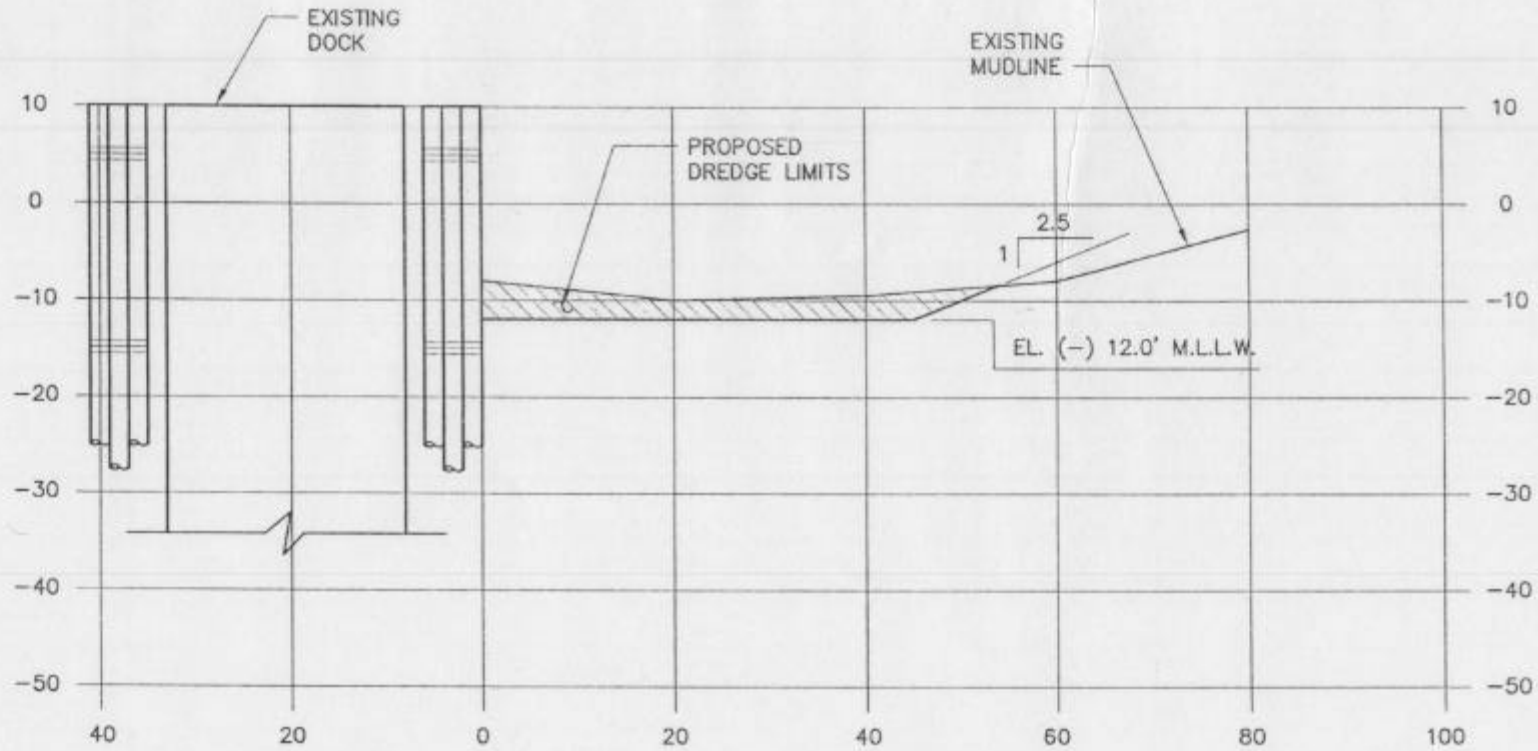


# TYPICAL SECTION AT "A" DOCK – BARGE SLIP

SCALE: 1" = 20'

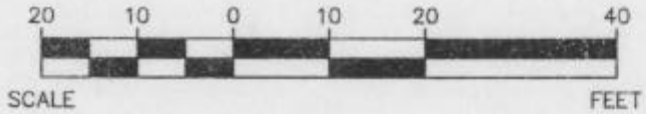


**LANIER & ASSOCIATES**
CONSULTING ENGINEERS
INCORPORATED
NEW ORLEANS, LA HOUSTON, TX

**CITGO PETROLEUM CORPORATION**
LAKE CHARLES LOUISIANA

**"A" DOCK**
**PROPOSED MAINTENANCE DREDGING**
**TYPICAL SECTION AT BARGE SLIP**

DATE OCT. 2003
DESIGN MAY
DRAWN PSC
CHECK MAY
CONTRACT 6008
SHEET No. 6 OF 6

6008-P05