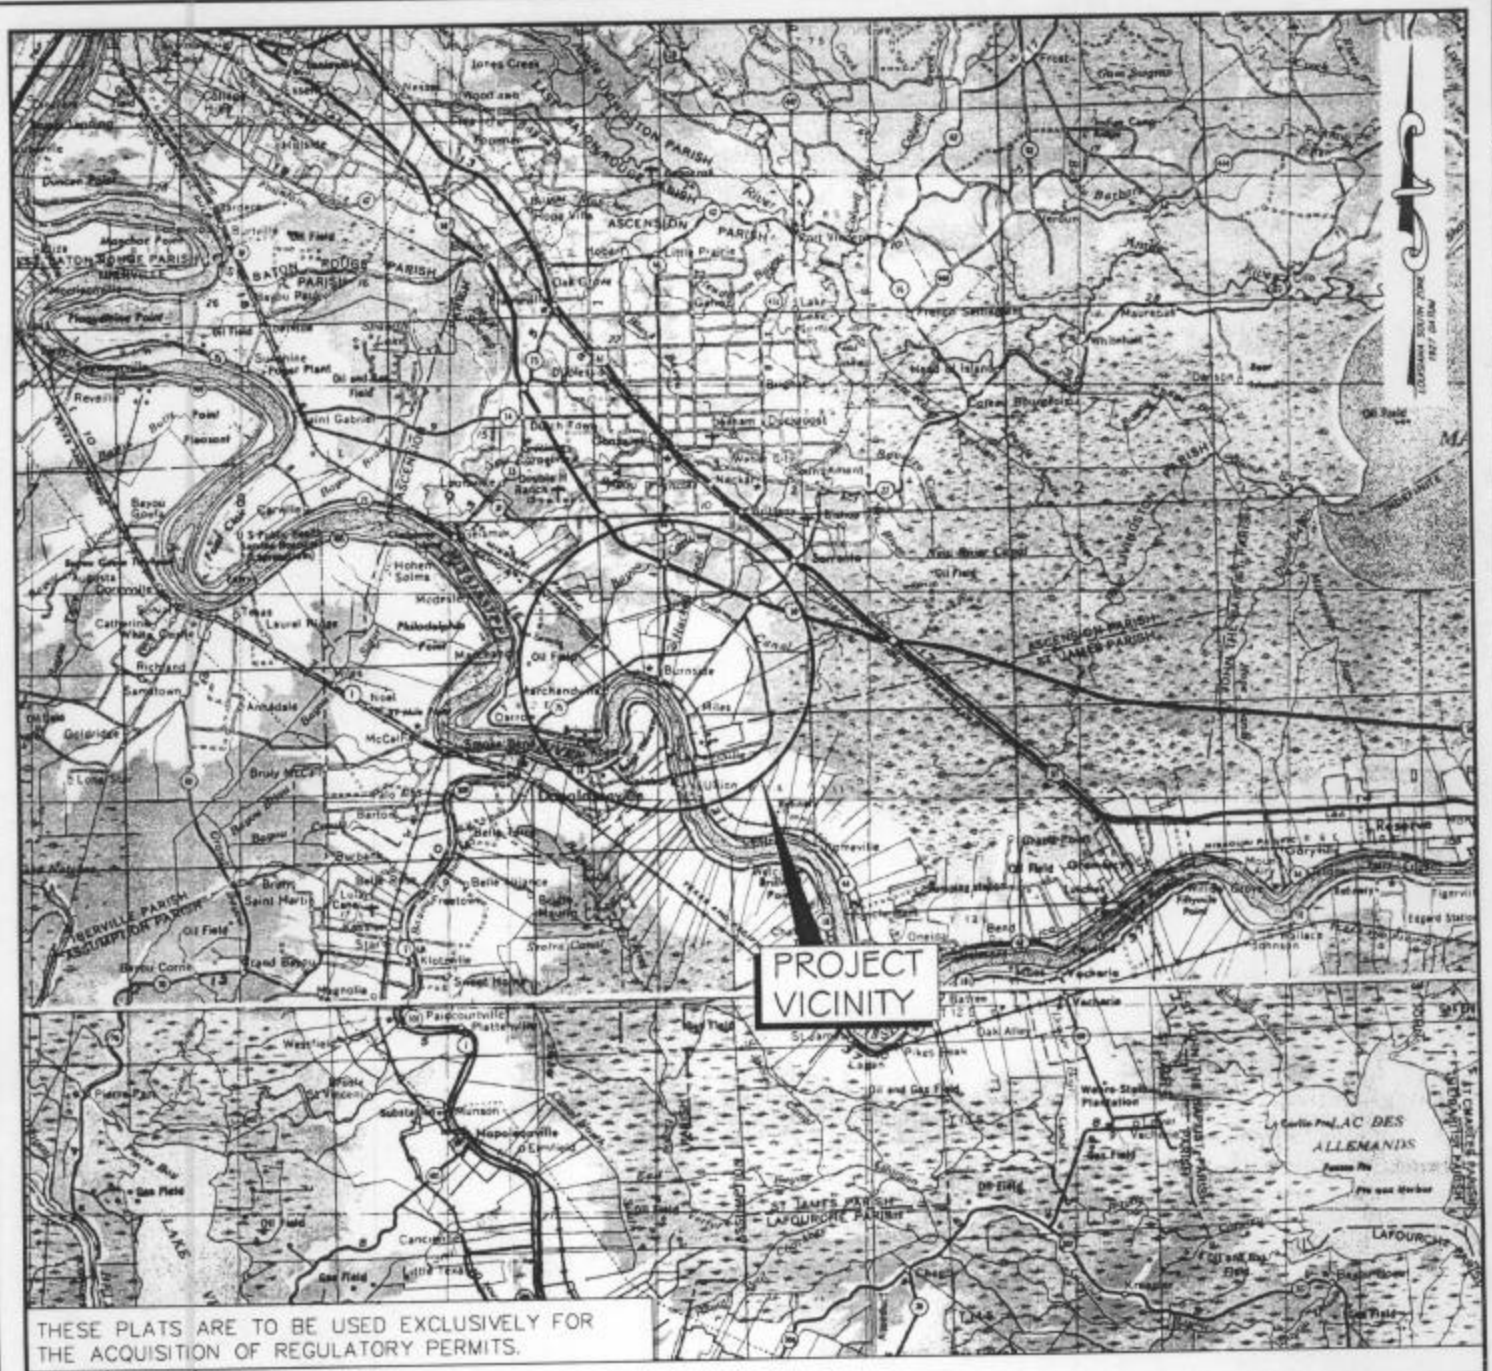

THESE PLATS ARE TO BE USED EXCLUSIVELY FOR THE ACQUISITION OF REGULATORY PERMITS.

NO.	DATE	REVISION

ENTERGY

PROPOSED POWERLINE
AMITE SOUTH
ASCENSION PARISH, LOUISIANA

T. Baker Smith & Son, Inc.
Professional Consultants
PLANNING · DESIGN · CONSTRUCTION MANAGEMENT · OPERATIONS COMPLIANCE
SURVEYING · ENGINEERING · ENVIRONMENTAL SERVICES
(985) 868-1050 www.tbsmith.com

DRAWN BY:	Q.P.H.	SHEET 1 OF 48	
APPROVED BY:	H.J.T.	DRAWING NAME:	02308 V1
SCALE:	1"=30,000'	JOB NUMBER:	V2002-308
DATE:	04/27/04	MAP NUMBER:	

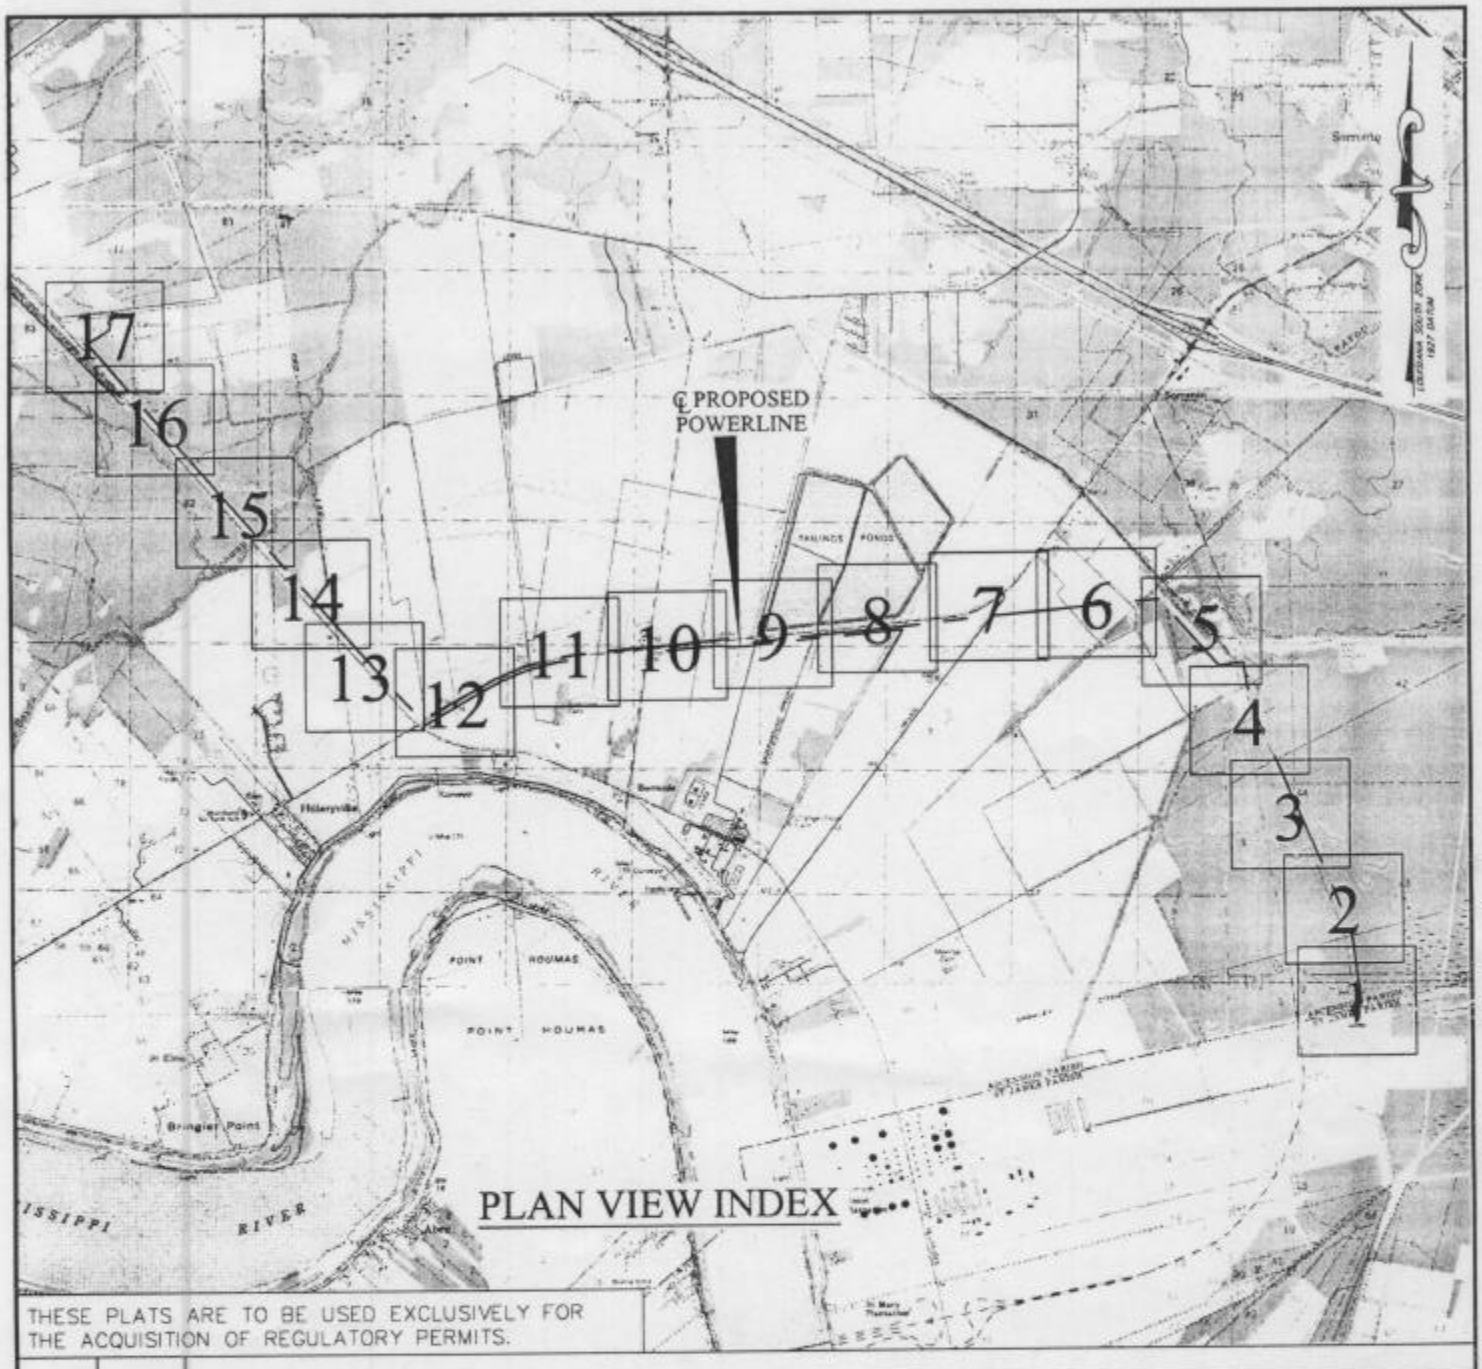

THESE PLATS ARE TO BE USED EXCLUSIVELY FOR THE ACQUISITION OF REGULATORY PERMITS.

NO.	DATE	REVISION

ENTERGY

PROPOSED POWERLINE
AMITE SOUTH
ASCENSION PARISH, LOUISIANA

T. Baker Smith & Son, Inc.
Professional Consultants
PLANNING · DESIGN · CONSTRUCTION MANAGEMENT · OPERATIONS COMPLIANCE
(985) 868-1050 www.tbsmith.com

DRAWN BY:	Q.P.H.	SHEET 2	OF 48
APPROVED BY:	H.J.T.	DRAWING NAME:	02308 INDEX
SCALE:	1"=5,000'	JOB NUMBER:	V2002-308
DATE:	06/2/04	MAP NUMBER:	

ASCENSION PARISH, LOUISIANA

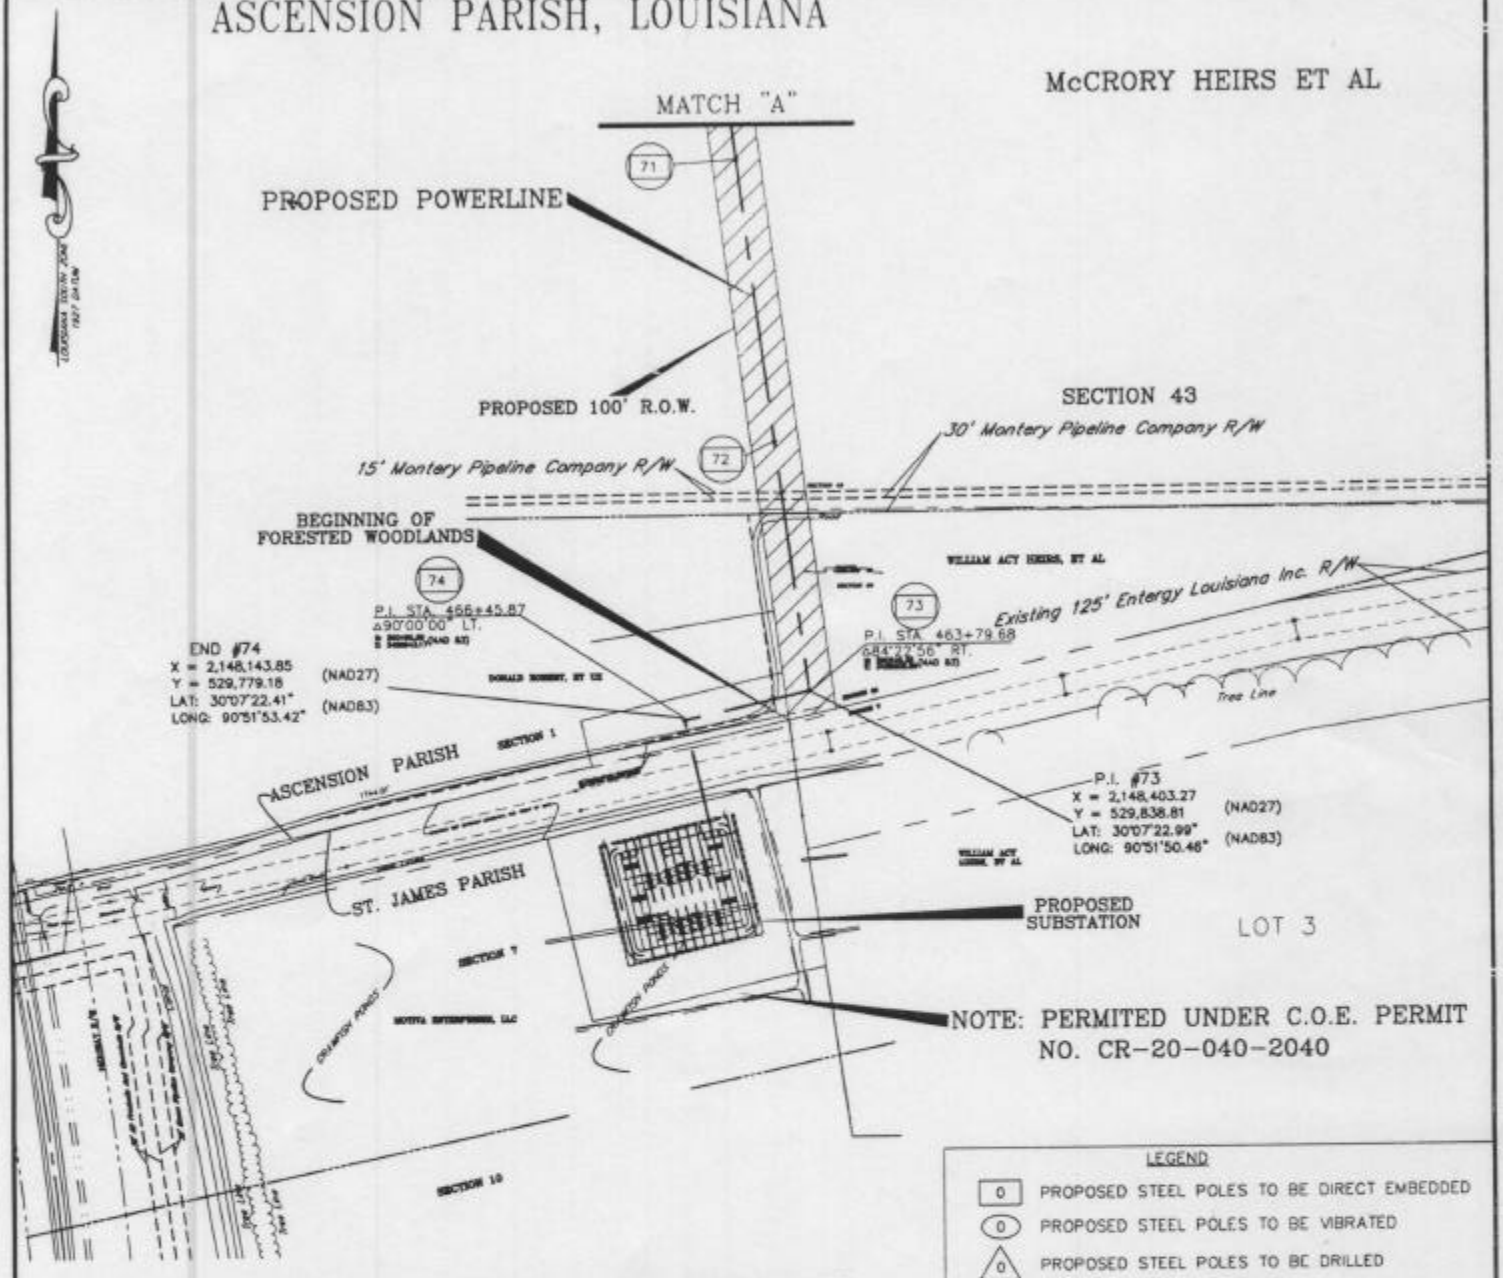

THESE PLATS ARE TO BE USED EXCLUSIVELY FOR THE ACQUISITION OF REGULATORY PERMITS.

PLAN VIEW 1

ENTERGY

FORESTED WOODLANDS

±1,256.30 LINEAR FEET OF FORESTED WOODLANDS

±2.88 ACRES OF FORESTED WOODLANDS

PROPOSED POWERLINE
AMITE SOUTH
ASCENSION PARISH, LOUISIANA

T. Baker Smith & Son, Inc.
Professional Consultants
PLANNING · DESIGN · CONSTRUCTION MANAGEMENT · OPERATIONS COMPLIANCE
(985) 868-1050

DRAWN BY:	Q.P.H.	SHEET 3	OF 48
APPROVED BY:	H.J.T.	DRAWING NAME:	02308 P1
SCALE:	1" = 400'	JOB NUMBER:	V2002-308
DATE:	04/27/04	MAP NUMBER:	

ASCENSION PARISH, LOUISIANA

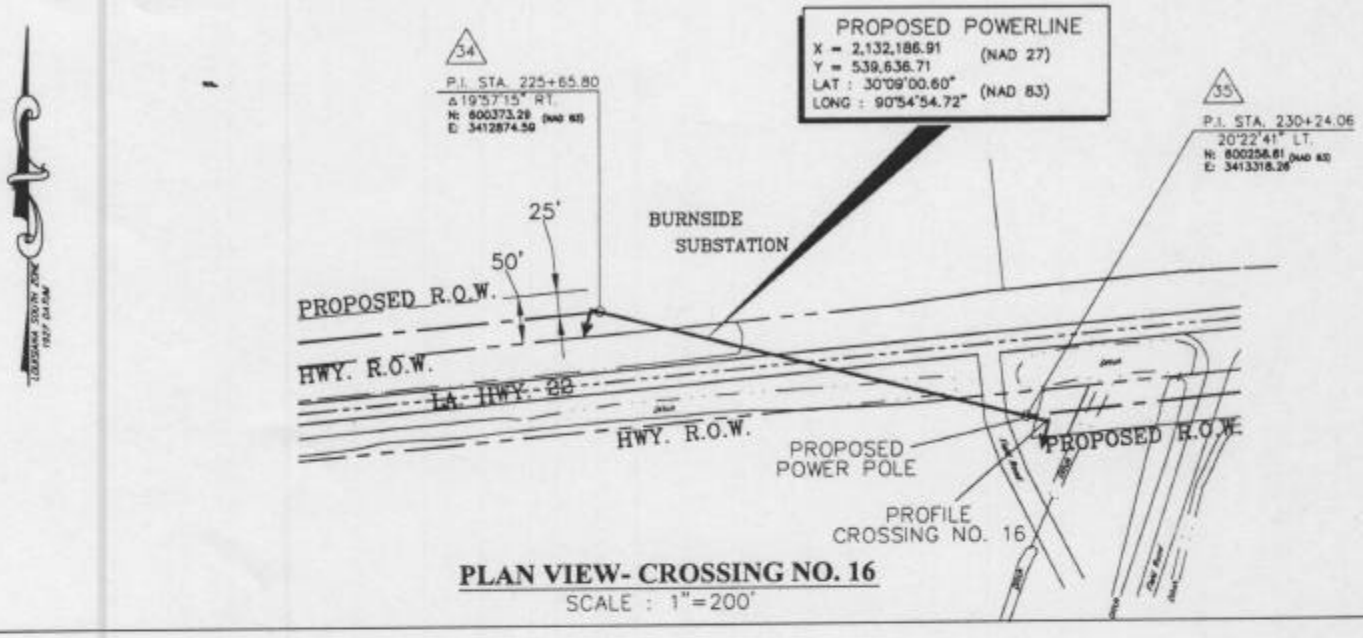

PLAN VIEW- CROSSING NO. 16

SCALE : 1"=200'

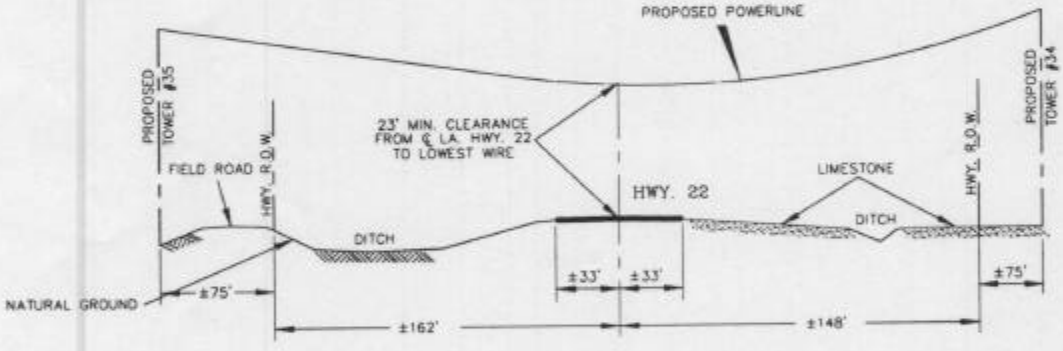

PROFILE

VERTICAL SCALE : 1"=40'
HORIZONTAL SCALE : 1"=100'

THESE PLATS ARE TO BE USED EXCLUSIVELY FOR THE ACQUISITION OF REGULATORY PERMITS.

ENTERGY

PROPOSED POWERLINE
AMITE SOUTH
ASCENSION PARISH, LOUISIANA

T. Baker Smith & Son, Inc. Professional Consultants	DRAWN BY: Q.P.H.	SHEET 35 OF 48	
	APPROVED BY: H.J.T.	DRAWING NAME: 02308 C16	
	SCALE: REFER TO DRAWING	JOB NUMBER: V2002-308	
	DATE: 05/07/04	MAP NUMBER:	