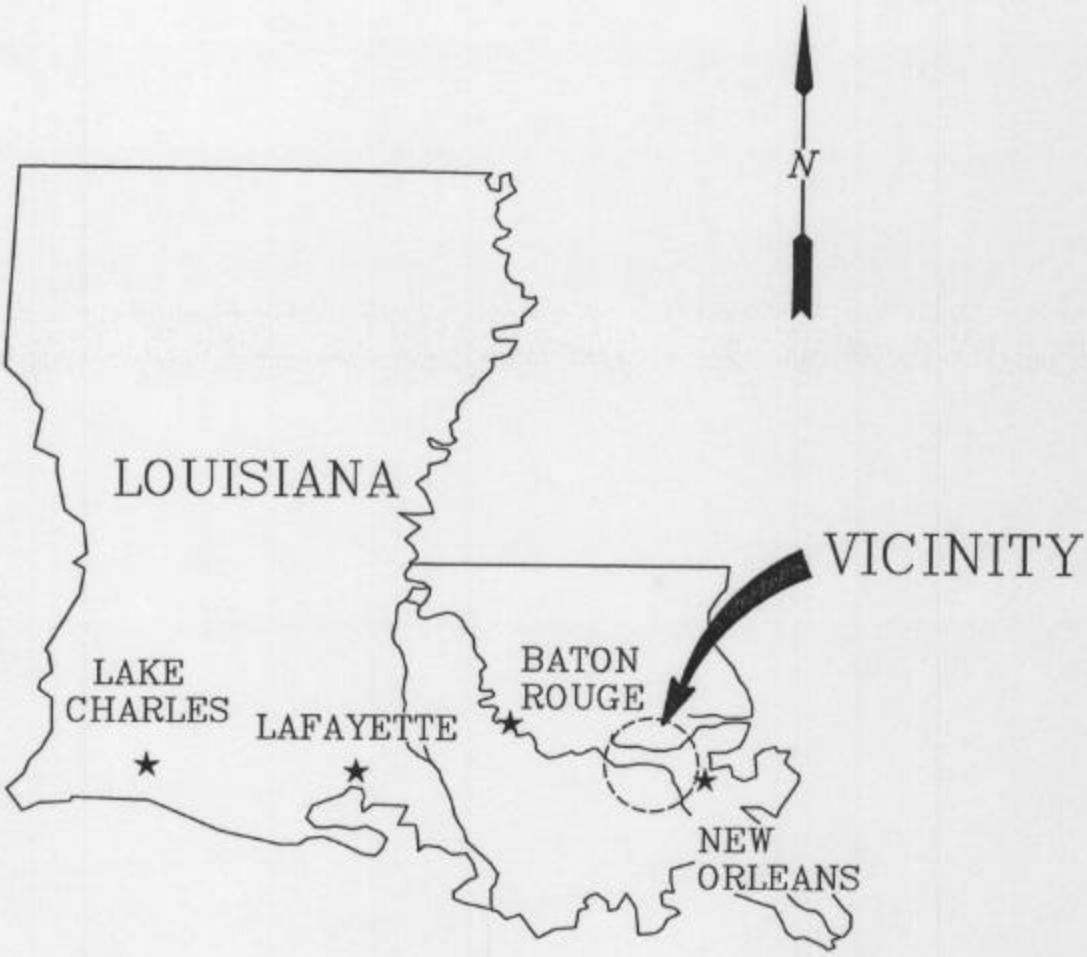

LOCATION MAP

6556-P01

LANIER & ASSOCIATES
CONSULTING ENGINEERS
INCORPORATED
NEW ORLEANS, LA · HOUSTON, TX

DOW CHEMICAL COMPANY
TAFT LOUISIANA

DOW CHEMICAL - ST. CHARLES OPERATIONS
DOCK #1 AND DOCK #2/3 DEFLECTORS
LOCATION MAP

DATE FEB. 2004
DESIGN WRJ
DRAWN RTF
CHECK WRJ
CONTRACT 6556
SHEET No.
1 OF 8

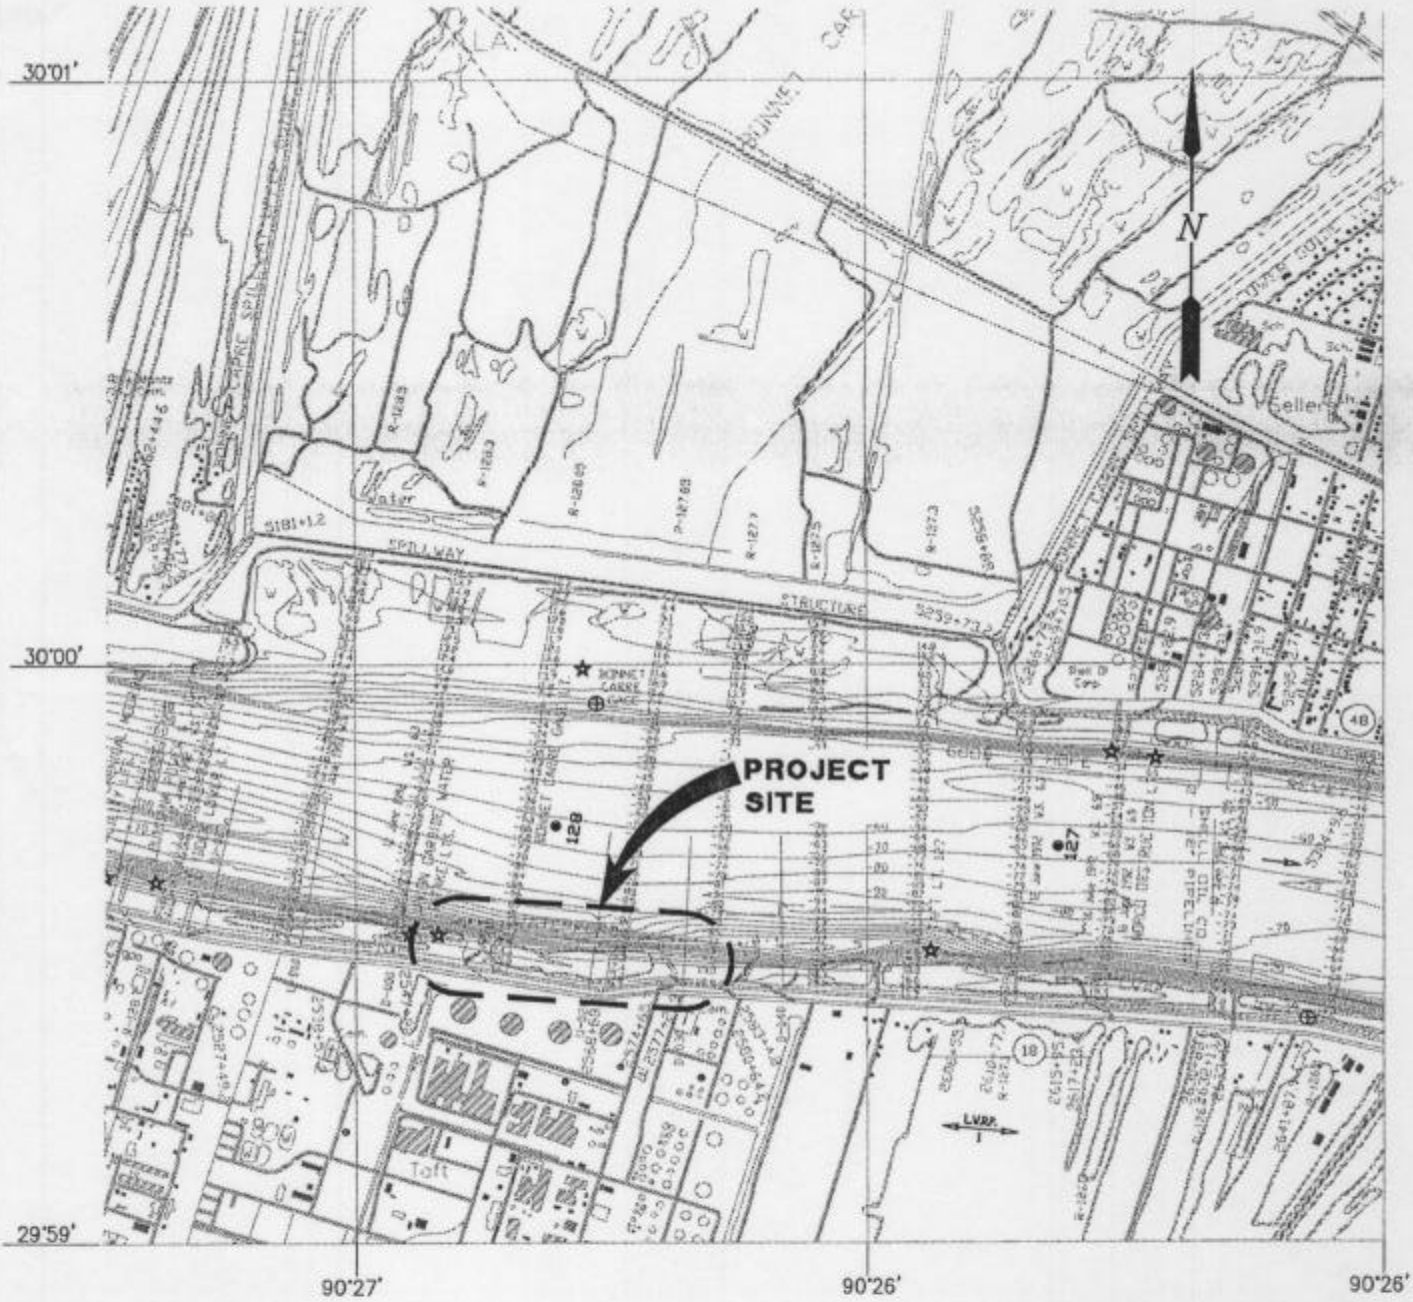

SITE MAP

SCALE: 1" = 2,000'

TOWNSHIP:	12S
RANGE:	20E
LONGITUDE:	90°26'36"
LATITUDE:	29°59'33"

6556-P02

LANIER & ASSOCIATES
CONSULTING ENGINEERS
INCORPORATED
NEW ORLEANS, LA · HOUSTON, TX

DOW CHEMICAL COMPANY
TAFT LOUISIANA

DOW CHEMICAL - ST. CHARLES OPERATIONS
DOCK #1 AND DOCK #2/3 DEFLECTORS
SITE MAP

DATE FEB. 2004
DESIGN WRJ
DRAWN RTF
CHECK WRJ
CONTRACT 6556
SHEET No.
2 OF 8

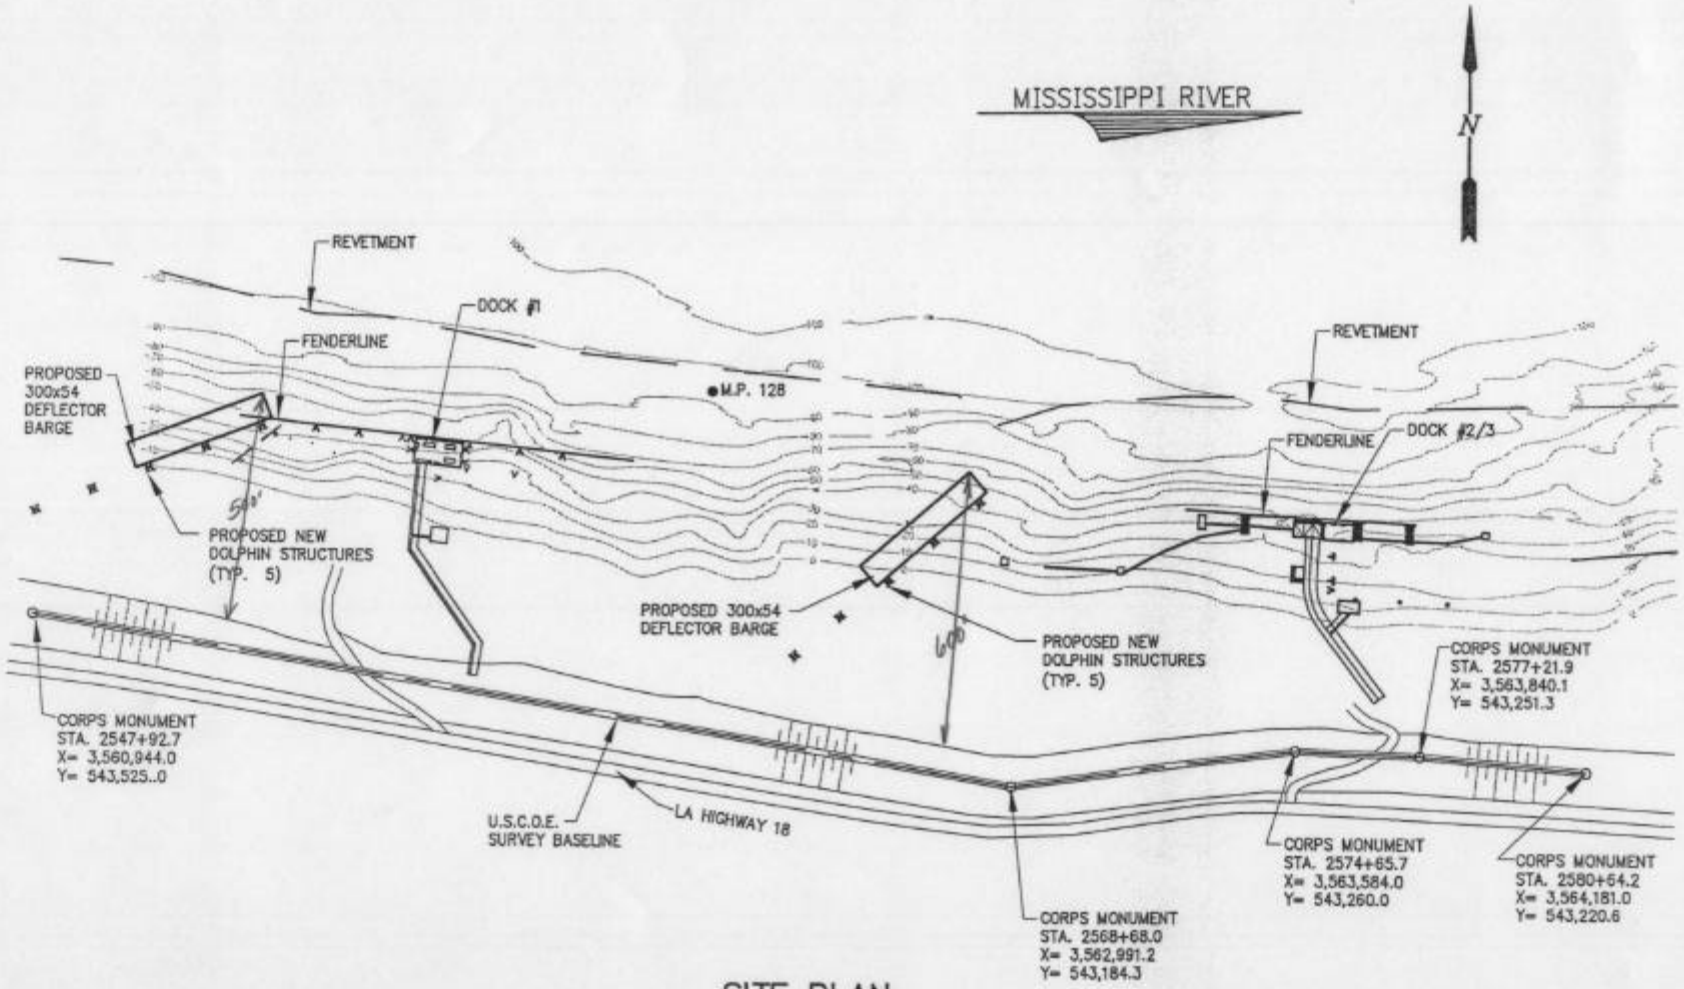

SITE PLAN

SCALE: 1"=400'

LANIER & ASSOCIATES
CONSULTING ENGINEERS
INCORPORATED
NEW ORLEANS, LA · HOUSTON, TX

TAFT LOUISIANA

DOW CHEMICAL COMPANY

DOW CHEMICAL - ST. CHARLES OPERATIONS
DOCK #1 AND DOCK #2/3 DEFLECTORS
SITE PLAN

DATE FEB. 2004
DESIGN WRJ
DRAWN RTF
CHECK WRJ
CONTRACT 6556
SHEET No. 3 OF 8

6556-P03

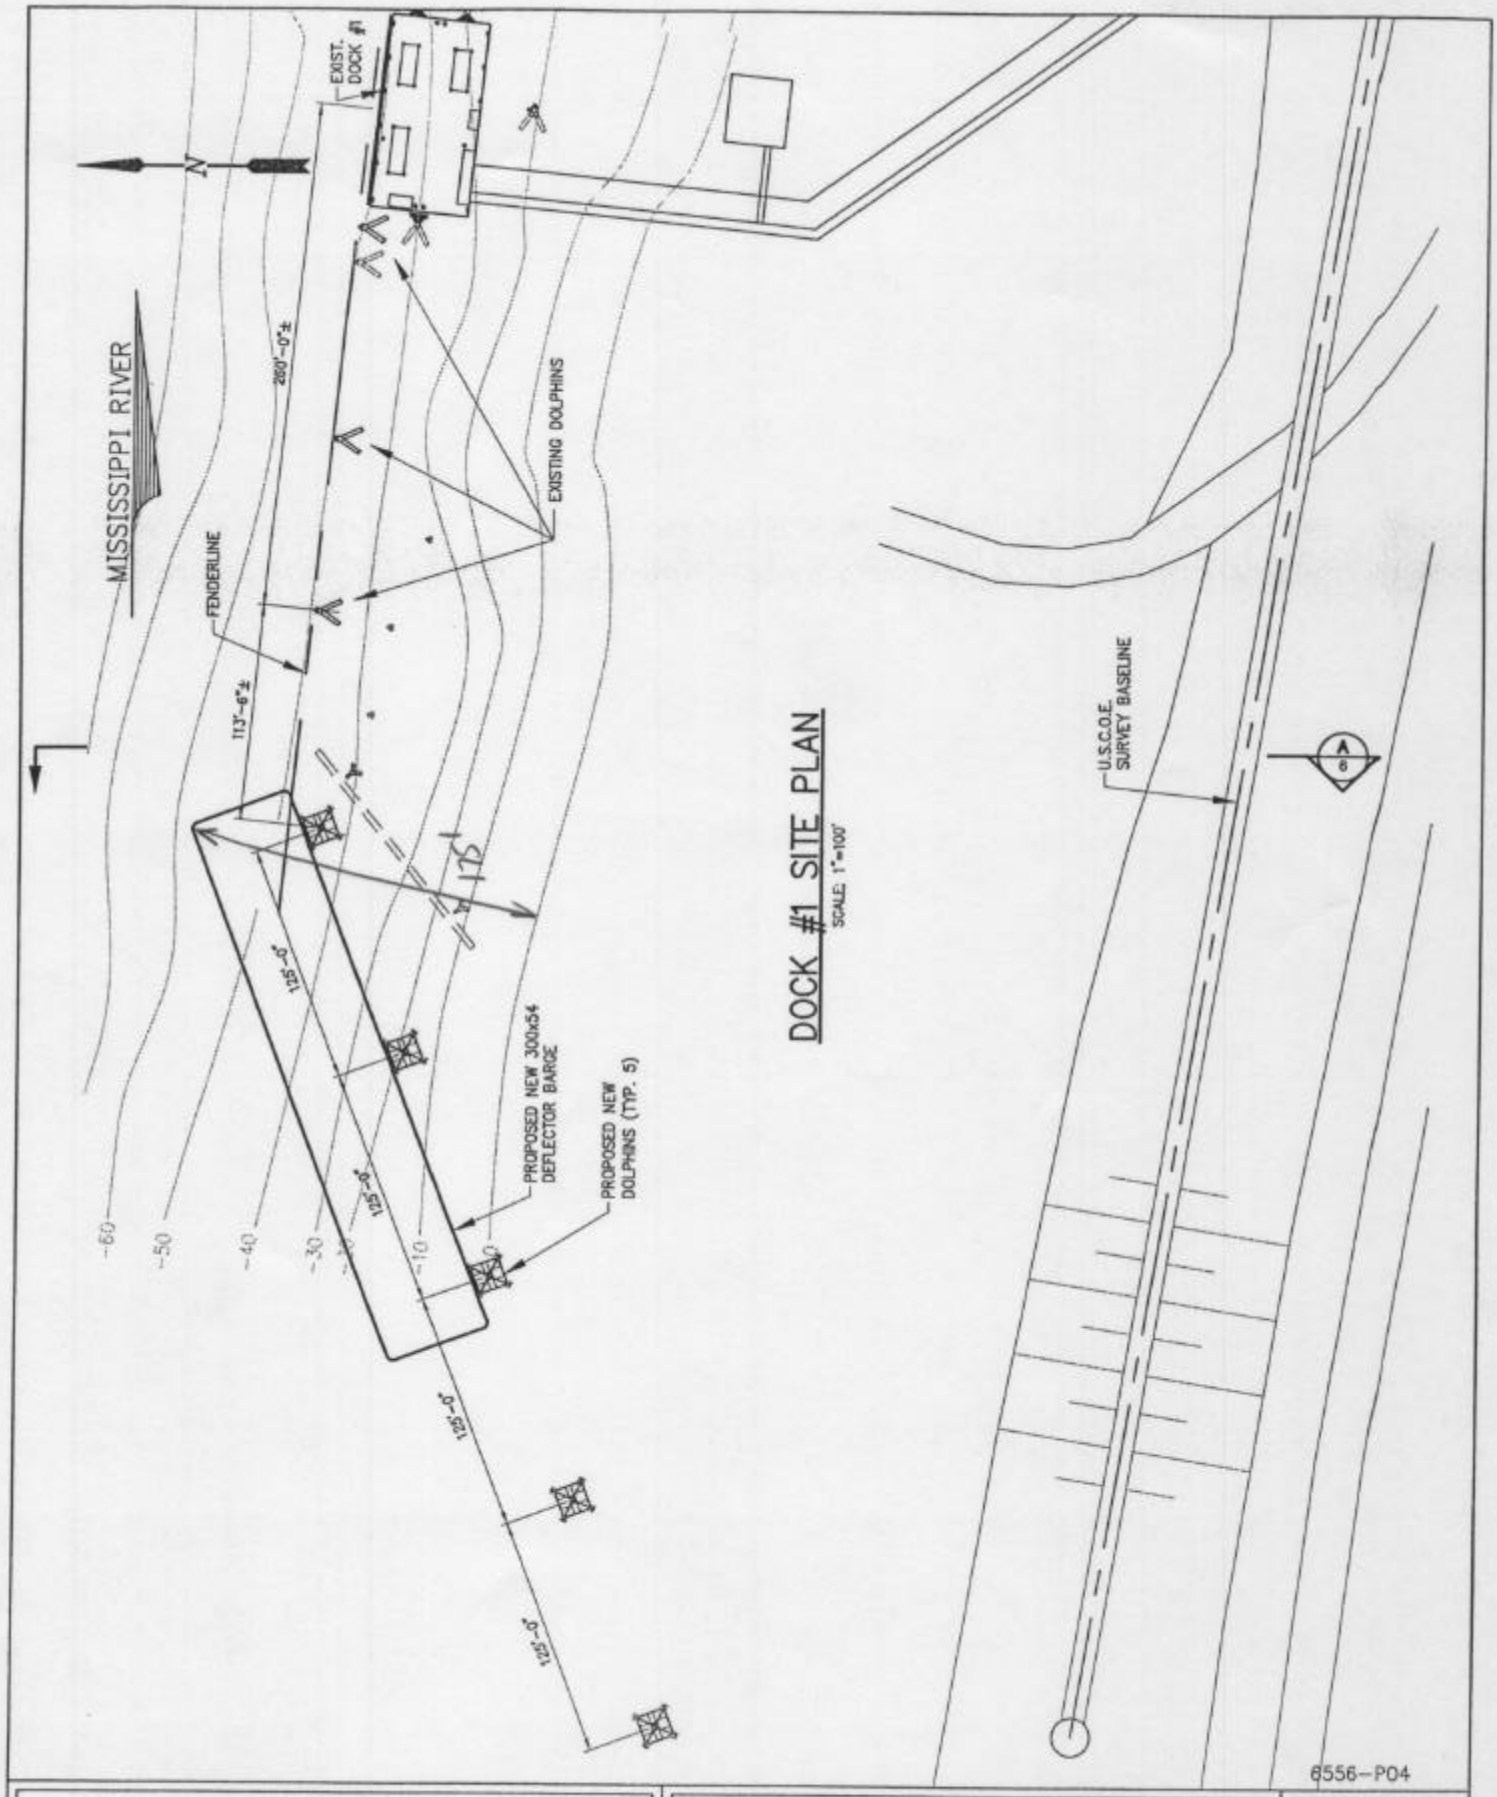

6556-P04

LANIER & ASSOCIATES
CONSULTING ENGINEERS
INCORPORATED
NEW ORLEANS, LA · HOUSTON, TX

DOW CHEMICAL COMPANY
TAFT LOUISIANA

DOW CHEMICAL - ST. CHARLES OPERATIONS
DOCK #1 AND DOCK #2/3 DEFLECTORS
DOCK #1 ENLARGED PLAN

DATE FEB. 2004
DESIGN WRJ
DRAWN RTF
CHECK WRJ
CONTRACT 6556
SHEET No.
4 OF 8

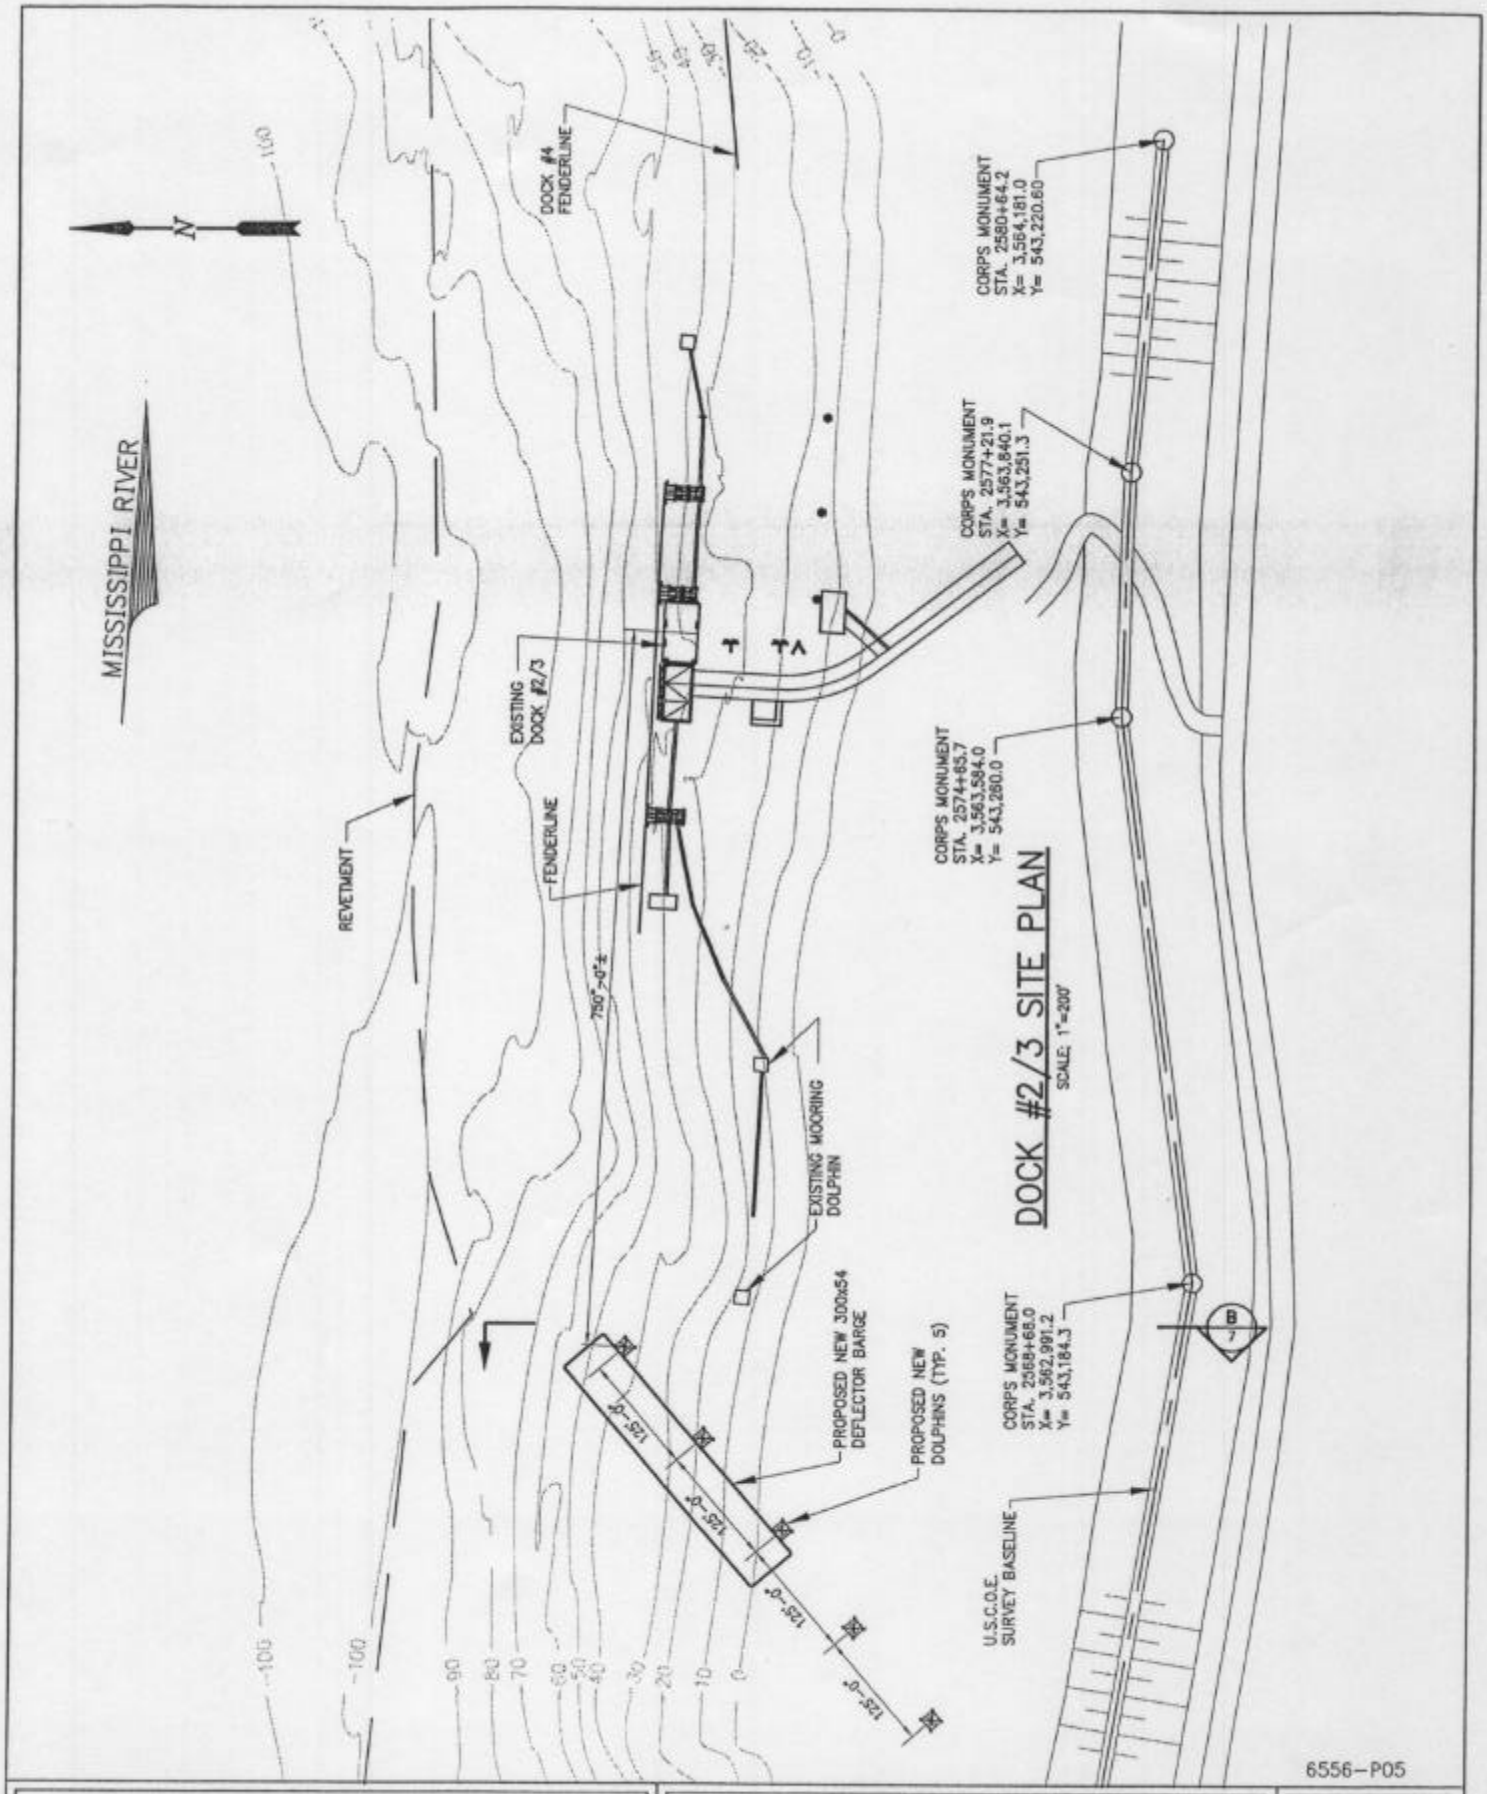

6556-P05

LANIER & ASSOCIATES
CONSULTING ENGINEERS
INCORPORATED
NEW ORLEANS, LA · HOUSTON, TX

DOW CHEMICAL COMPANY
TAFT LOUISIANA

DOW CHEMICAL - ST. CHARLES OPERATIONS
DOCK #1 AND DOCK #2/3 DEFLECTORS
DOCK #2/3 ENLARGED PLAN

DATE	FEB. 2004
DESIGN	WRJ
DRAWN	RTF
CHECK	WRJ
CONTRACT	6556
SHEET No.	5 OF 8

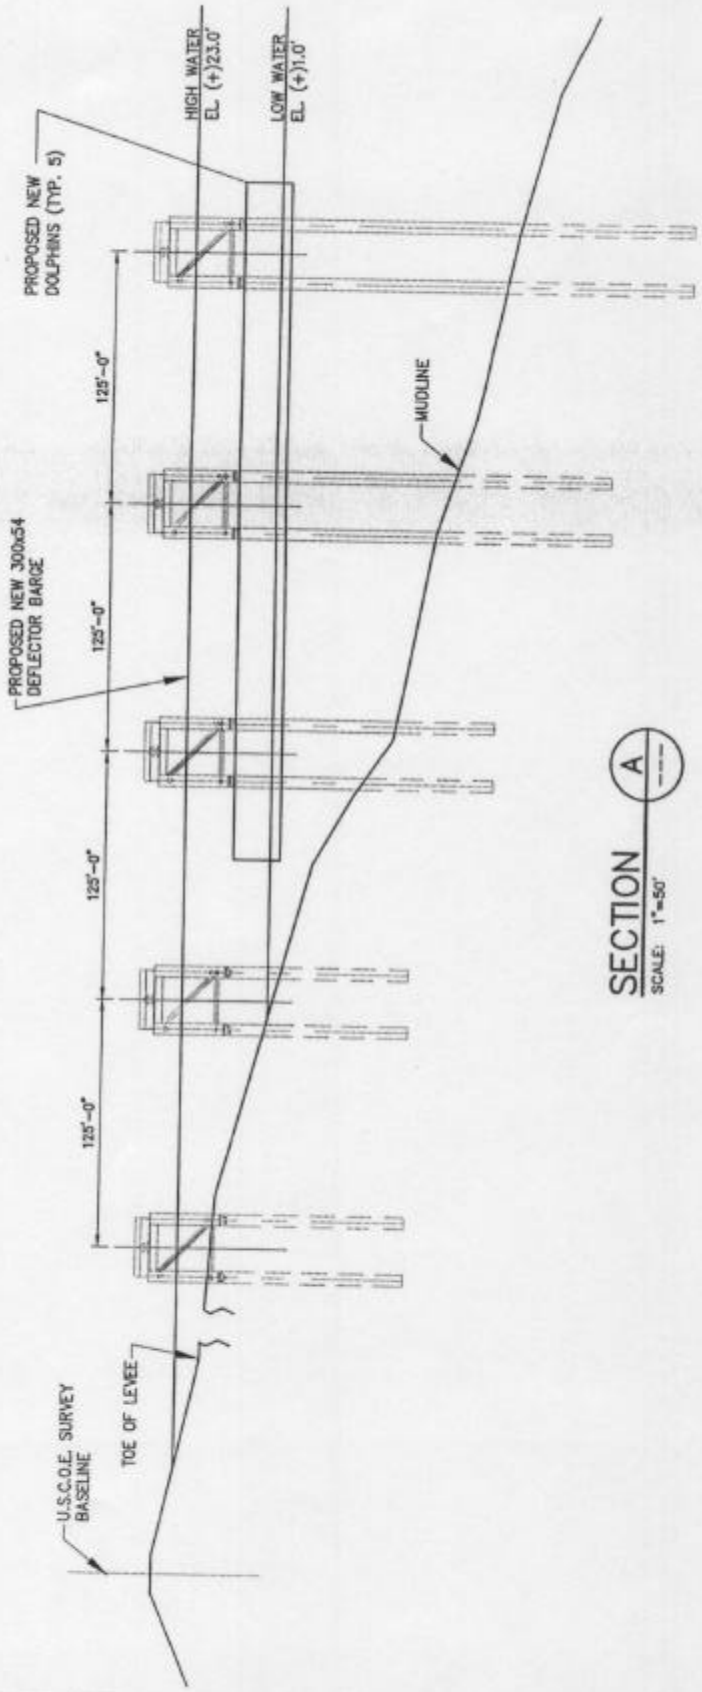

SECTION A
SCALE: 1"=50'

6556-P06

LANIER & ASSOCIATES
CONSULTING ENGINEERS
INCORPORATED
NEW ORLEANS, LA · HOUSTON, TX

DOW CHEMICAL COMPANY
TAFT LOUISIANA

DOW CHEMICAL - ST. CHARLES OPERATIONS
DOCK #1 AND DOCK #2/3 DEFLECTORS
SECTION AT DOCK #1

DATE FEB. 2004
DESIGN WRJ
DRAWN RTF
CHECK WRJ
CONTRACT 6556
SHEET No.
6 OF 8

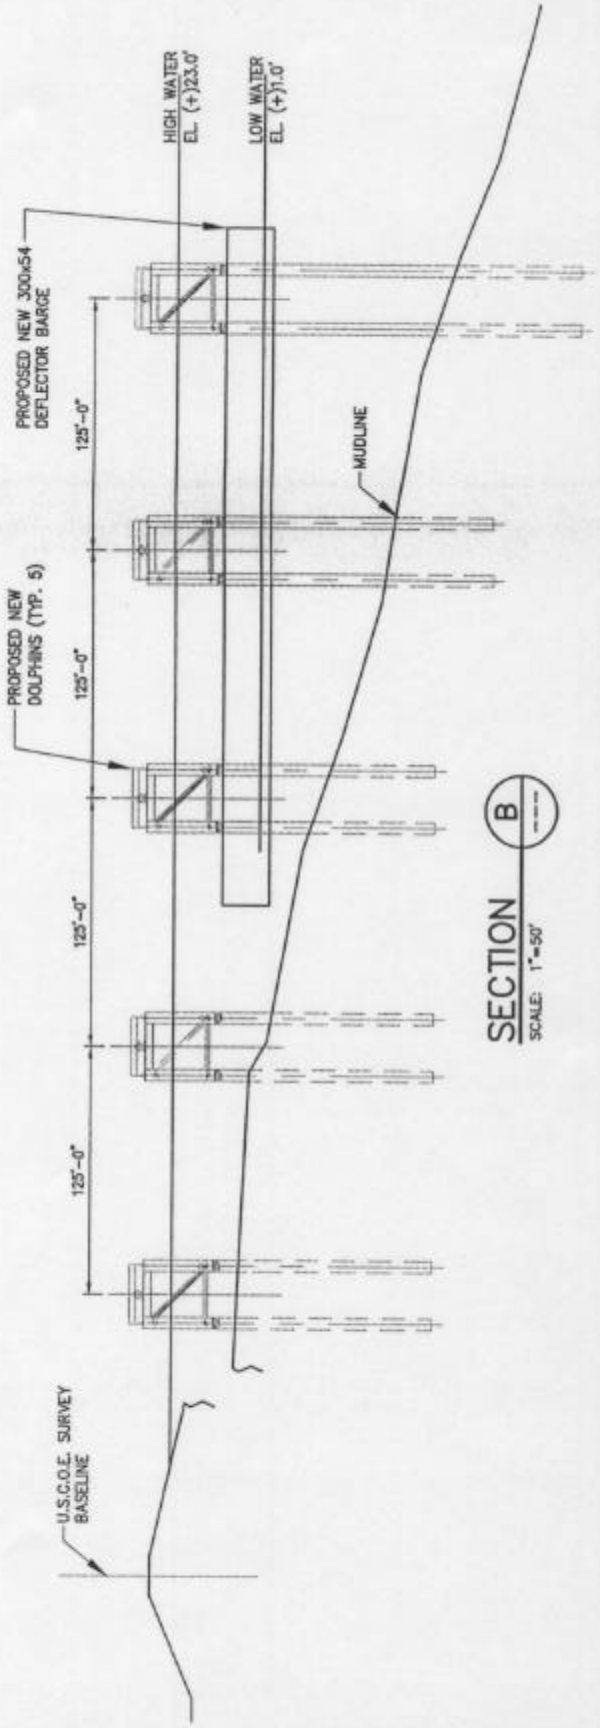

SECTION B
SCALE: 1"=50'

6556-P07

LANIER & ASSOCIATES
CONSULTING ENGINEERS
INCORPORATED
NEW ORLEANS, LA · HOUSTON, TX

DOW CHEMICAL COMPANY
TAFT LOUISIANA

DOW CHEMICAL - ST. CHARLES OPERATIONS
DOCK #1 AND DOCK #2/3 DEFLECTORS
SECTION AT DOCK #2/3

DATE FEB. 2004
DESIGN WRJ
DRAWN RTF
CHECK WRJ
CONTRACT 6556
SHEET No.
7 OF 8

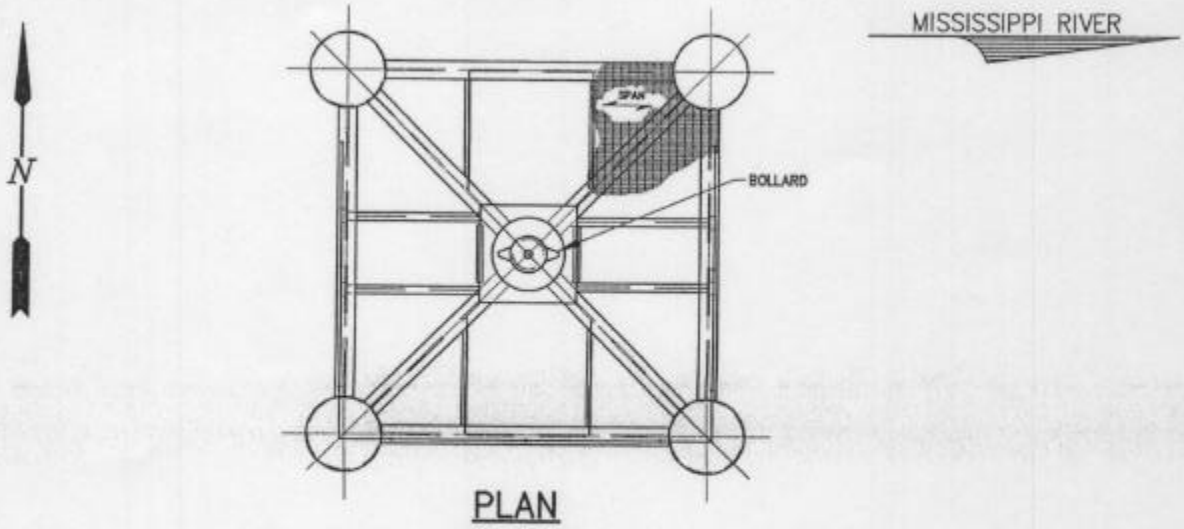

PLAN

SCALE: 1/8"=1'-0"

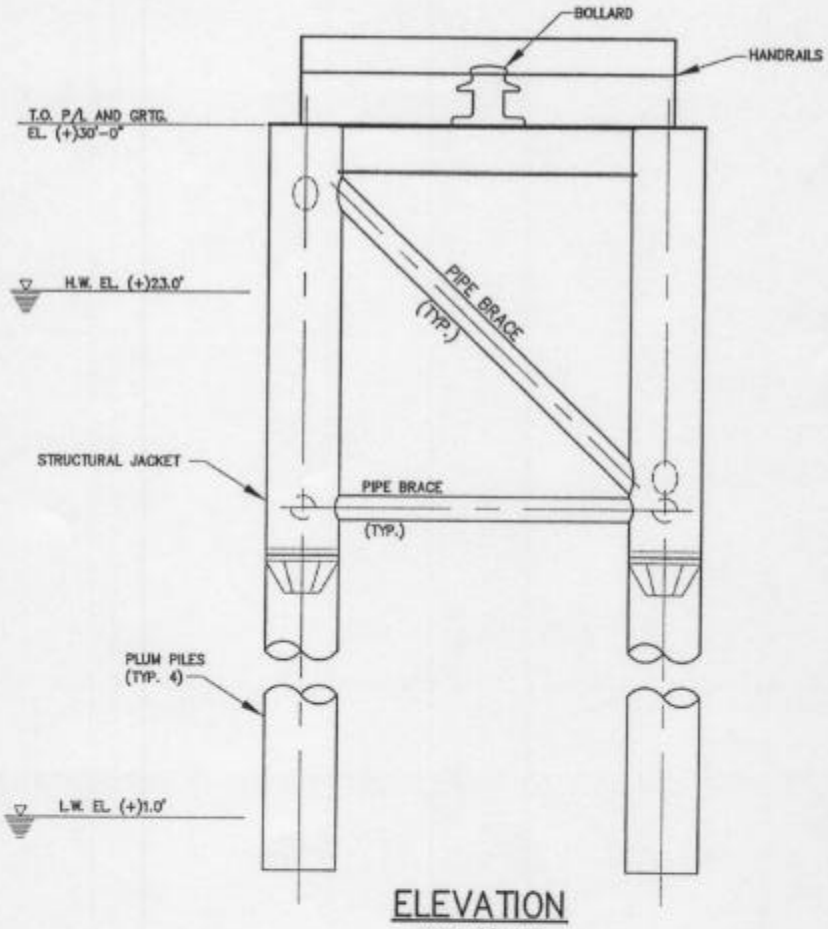

ELEVATION

SCALE: 1/8"=1'-0"

6556-P08

LANIER & ASSOCIATES
CONSULTING ENGINEERS
INCORPORATED
NEW ORLEANS, LA · HOUSTON, TX

DOW CHEMICAL COMPANY
TAFT LOUISIANA

DOW CHEMICAL - ST. CHARLES OPERATIONS
DOCK #1 AND DOCK #2/3 DEFLECTORS
TYPICAL DOLPHIN

DATE FEB. 2004
DESIGN WRJ
DRAWN RTF
CHECK WRJ
CONTRACT 6556
SHEET No.
8 OF 8