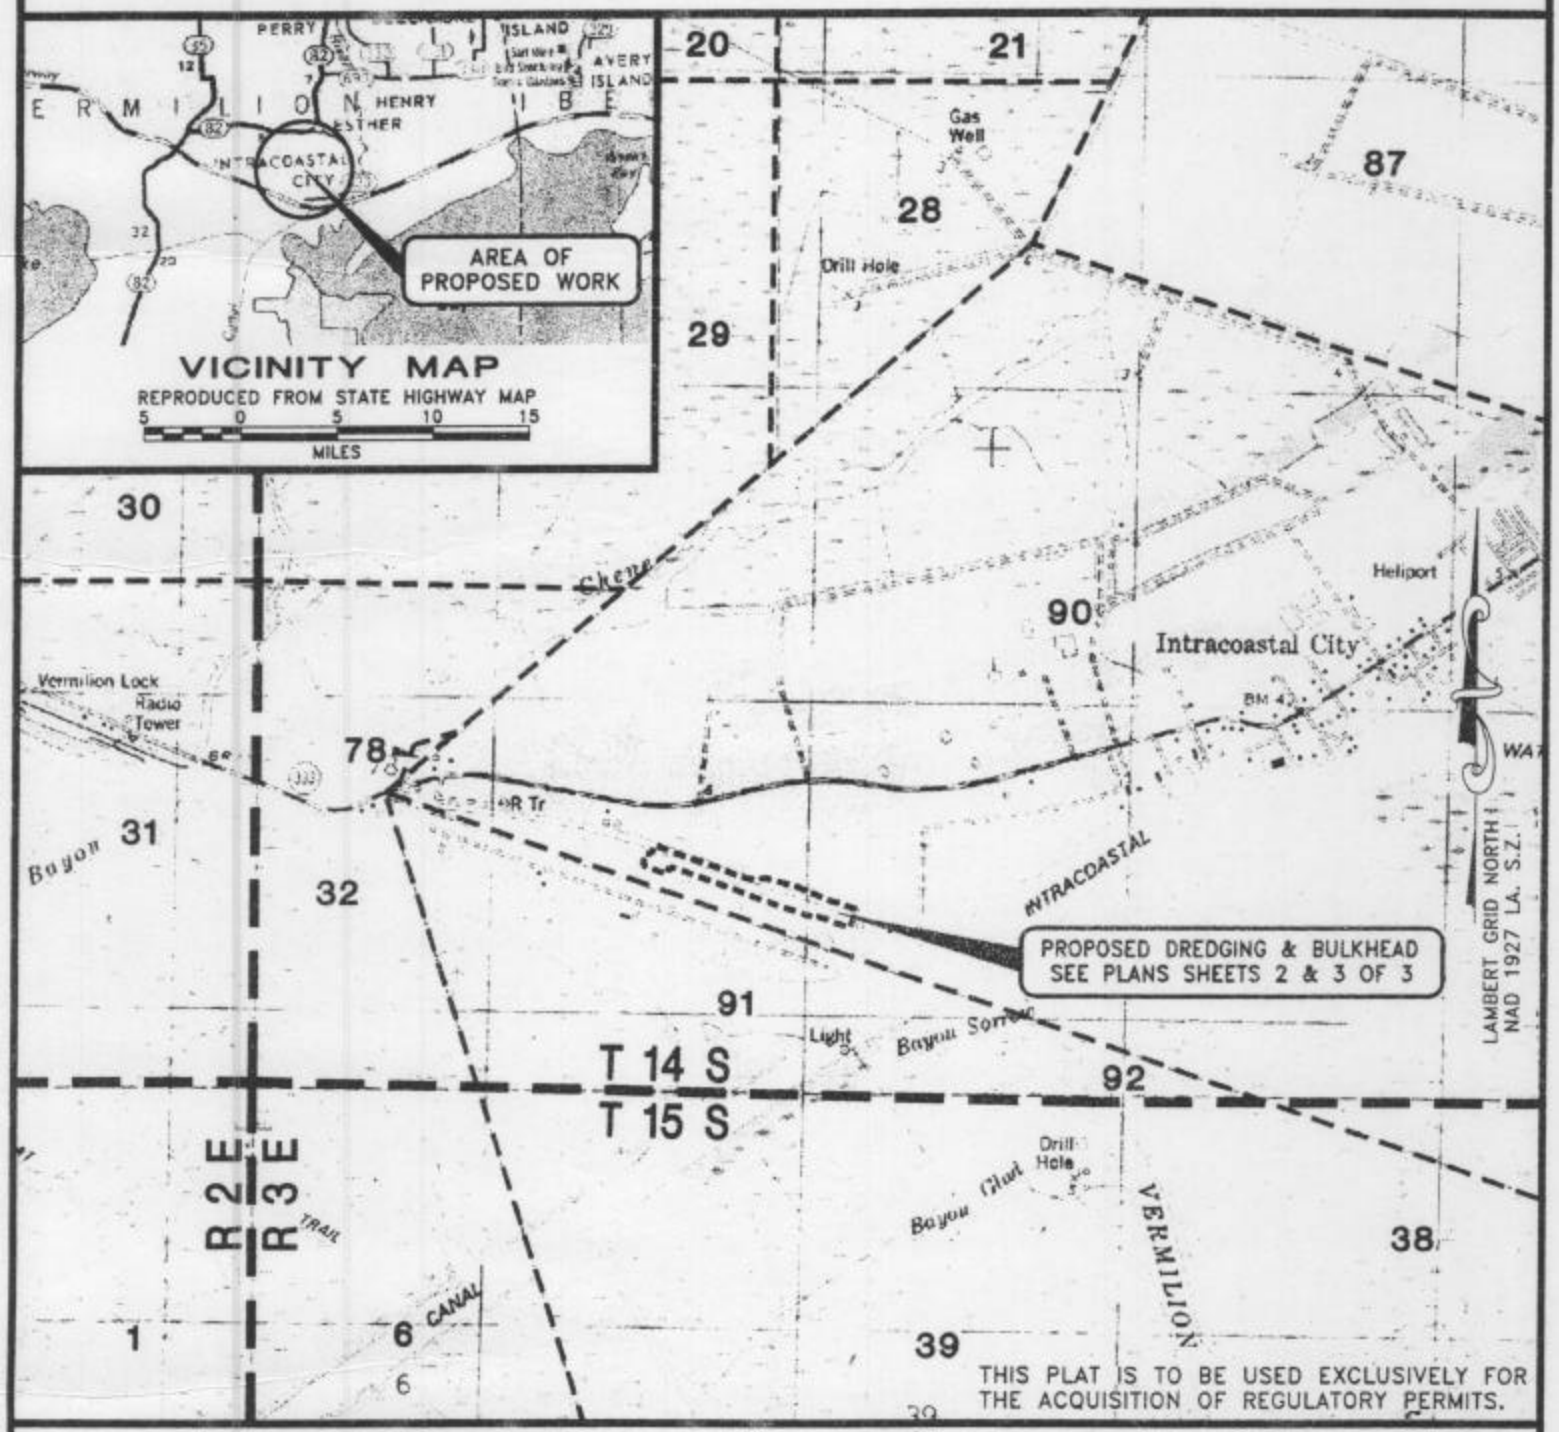

LOCATION MAP

REPRODUCED FROM USGS INTRACOASTAL CITY QUADRANGLE

2000' 0' 2000' 4000'

SCALE : 1" = 2000'

BROUSSARD BROTHERS

25817 HWY. LA. 333

ABBEVILLE, LOUISIANA 70510

PROPOSED DREDGING & BULKHEAD

INTRACOASTAL AREA

VERMILION PARISH, LOUISIANA

PREPARED BY C&C Technologies SURVEY SERVICES 730 E. KALISTE SALOOM ROAD, LAFAYETTE, LA (337) 261-0680	JOB NO. 4159	DWG: REP	CHK: PBH	REVISED	DATE: 04/19/04
	FILENAME: L:\14S03E\4159\CC4159A.DWG				SHEET 1 OF 3

= SPOIL ON EXISTING SPOIL

POINT	LATITUDE	LONGITUDE	DESC.
1	29°46'41.6"N	92°10'15.2"W	BEGIN DREDGING
2	29°46'48.0"N	92°10'38.9"W	END DREDGING

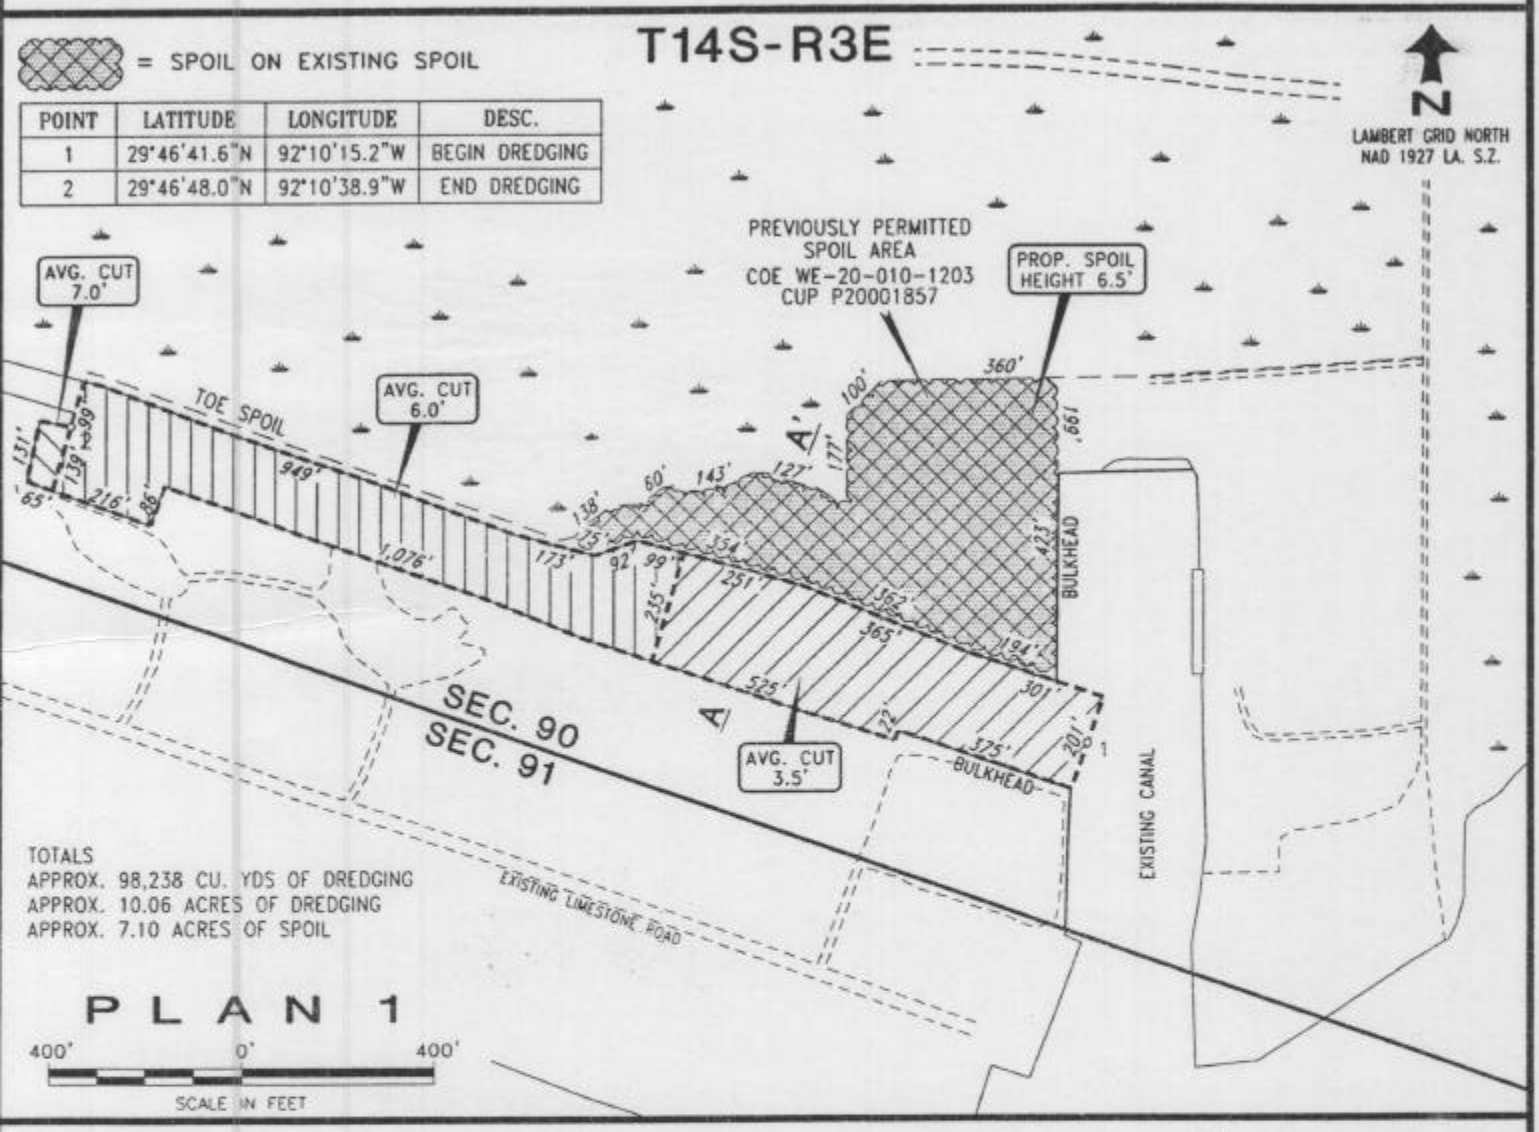

TOTALS
APPROX. 98,238 CU. YDS OF DREDGING
APPROX. 10.06 ACRES OF DREDGING
APPROX. 7.10 ACRES OF SPOIL

PLAN 1

400' 0' 400'
SCALE IN FEET

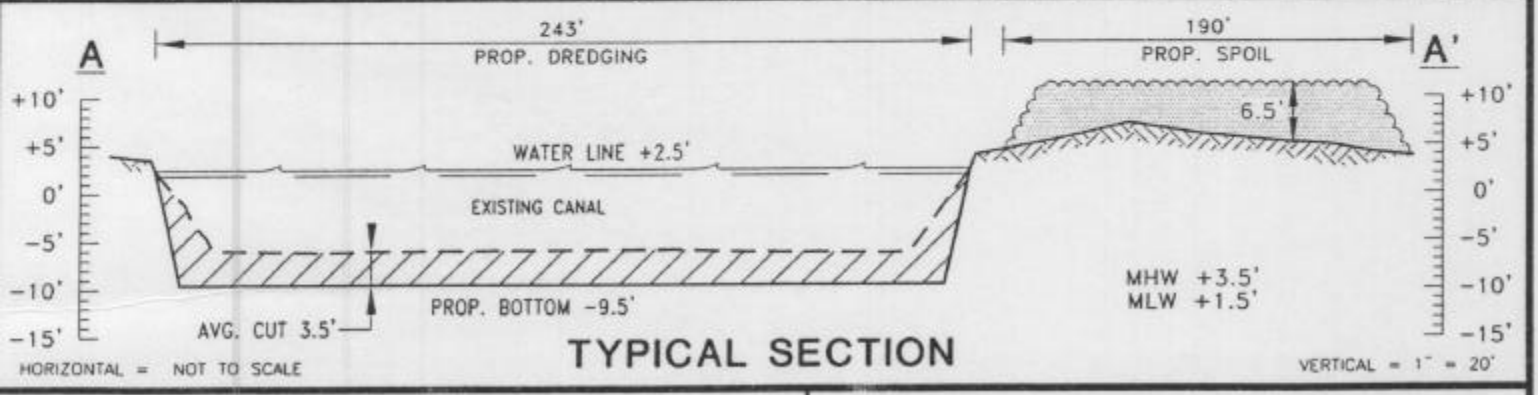

TYPICAL SECTION

BROUSSARD BROTHERS
25817 HWY. LA. 333
ABBEVILLE, LOUISIANA 70510

PROPOSED DREDGING & BULKHEAD
INTRACOASTAL AREA
VERMILION PARISH, LOUISIANA

PREPARED BY C&C Technologies SURVEY SERVICES 730 E. KALISTE SALOOM ROAD, LAFAYETTE, LA (337) 261-0660	JOB NO. 4159	DWG: REP	CHK: PBH	REVISED	DATE: 04/19/04
	FILENAME: L:\14S03E\4159\CC4159.DWG				SHEET 2 OF 3

T14S-R3E

POINT	LATITUDE	LONGITUDE	DESC.
3	29°46'43.4"N	92°10'18.0"W	BEGIN BULKHEAD
4	29°46'45.3"N	92°10'26.6"W	END BULKHEAD

N
LAMBERT GRID NORTH
NAD 1927 LA. S.Z.

TOE SPOIL
PREVIOUSLY PERMITTED SPOIL AREA
COE WE-20-010-1203
CUP P20001857
PROPOSED BULKHEAD ±802' LONG
EXIST. SPOIL
4 91' 349' 362' 3
EXIST. BULKHEAD
EXISTING CANAL
B'
B
EXIST. BULKHEAD
SEC. 90
SEC. 91
EXISTING CANAL
EXISTING LIMESTONE ROAD

4" X 12" STEEL H BEAM
PIPE BUMPER
FRONT VIEW
STEEL SHEET PILINGS (35' LONG)

20" TIEBACK PILING
10' OC
1 1/4" STEEL TIE BACK CABLE
PIPE BUMPER
STEEL SHEET PILINGS
TOP VIEW

STEEL BULKHEAD DETAIL
NOT TO SCALE

PLAN 2
0' 300'
SCALE IN FEET

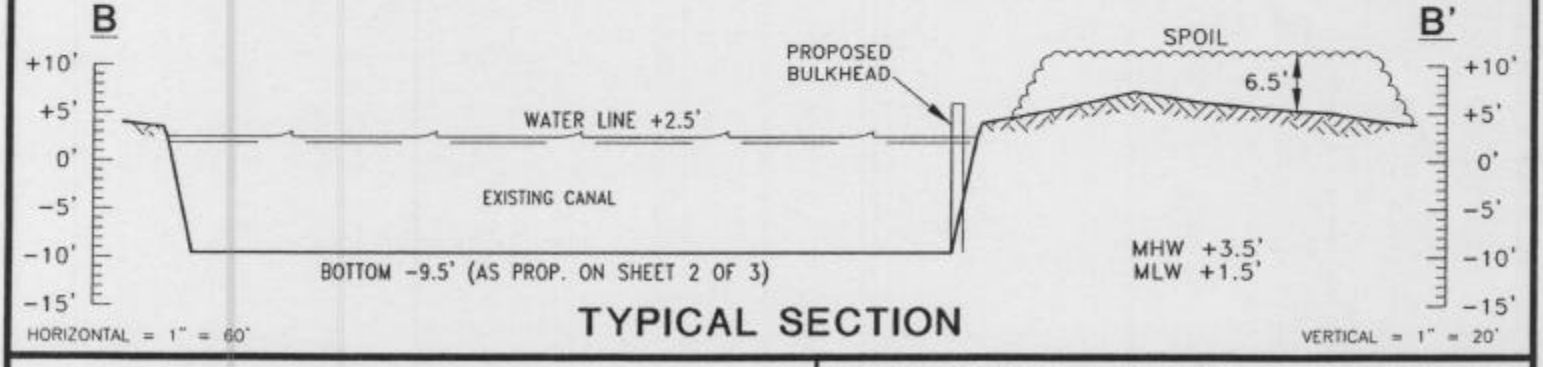

TYPICAL SECTION

BROUSSARD BROTHERS
25817 HWY. LA. 333
ABBEVILLE, LOUISIANA 70510

PROPOSED DREDGING & BULKHEAD
INTRACOASTAL AREA
VERMILION PARISH, LOUISIANA

PREPARED BY C&C Technologies SURVEY SERVICES
730 E. KALISTE SALOOM ROAD, LAFAYETTE, LA. (337) 261-0860

JOB NO. 4159	DWG: REP	CHK: PBH	REVISED	DATE: 04/19/04
FILENAME: L:\14S03E\4159\CC4159B.DWG				SHEET 3 OF 3