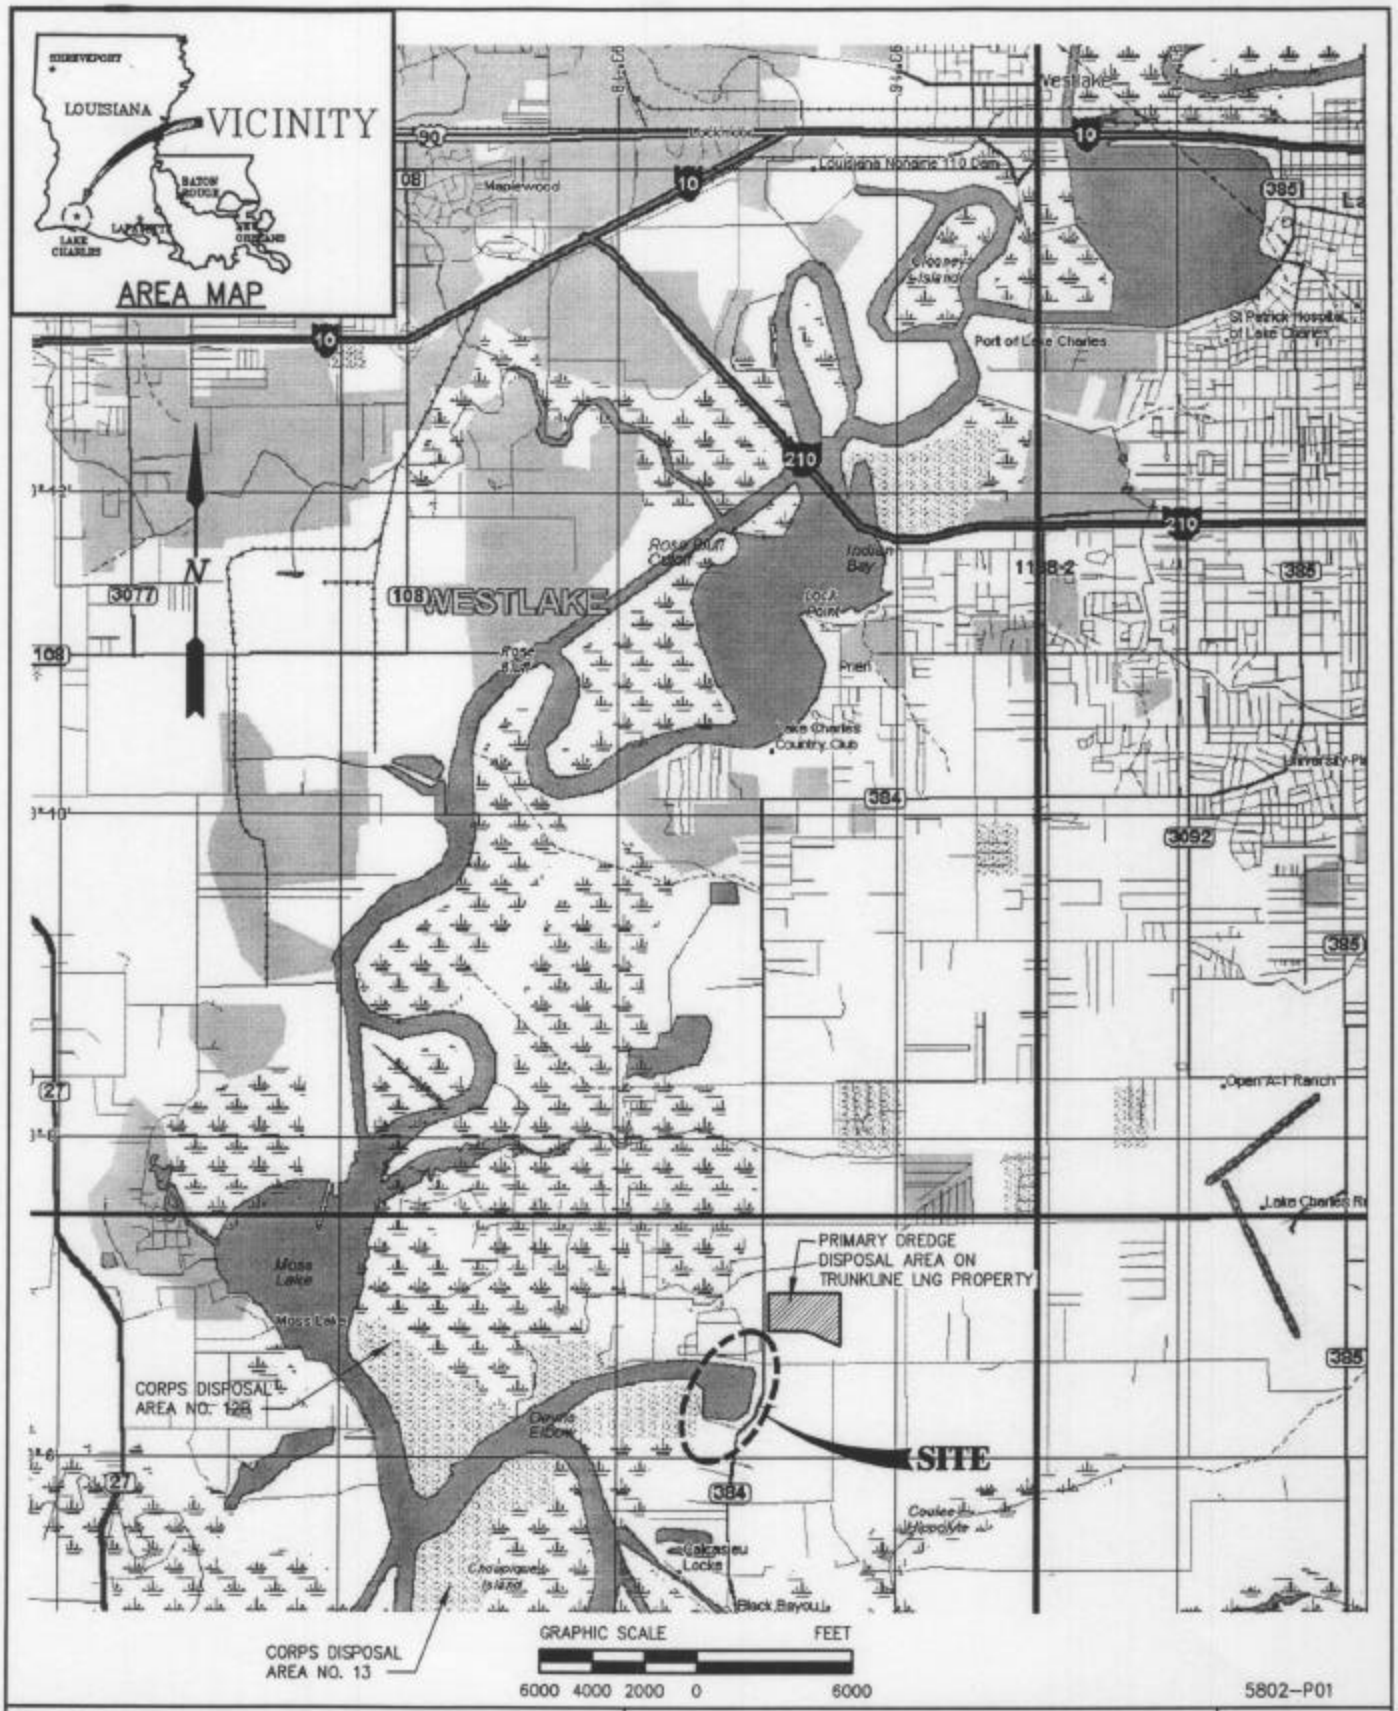

LANIER & ASSOCIATES
CONSULTING ENGINEERS
INCORPORATED
NEW ORLEANS, LA · HOUSTON, TX

TRUNKLINE LNG
LAKE CHARLES LOUISIANA

MARINE TERMINAL EXPANSION
MAINTENANCE DREDGE
AREA AND VICINITY MAPS

DATE AUG. '04
DESIGN RRM
DRAWN JPH
CHECK JTM
CONTRACT 5802
SHEET No.
P1 OF 4

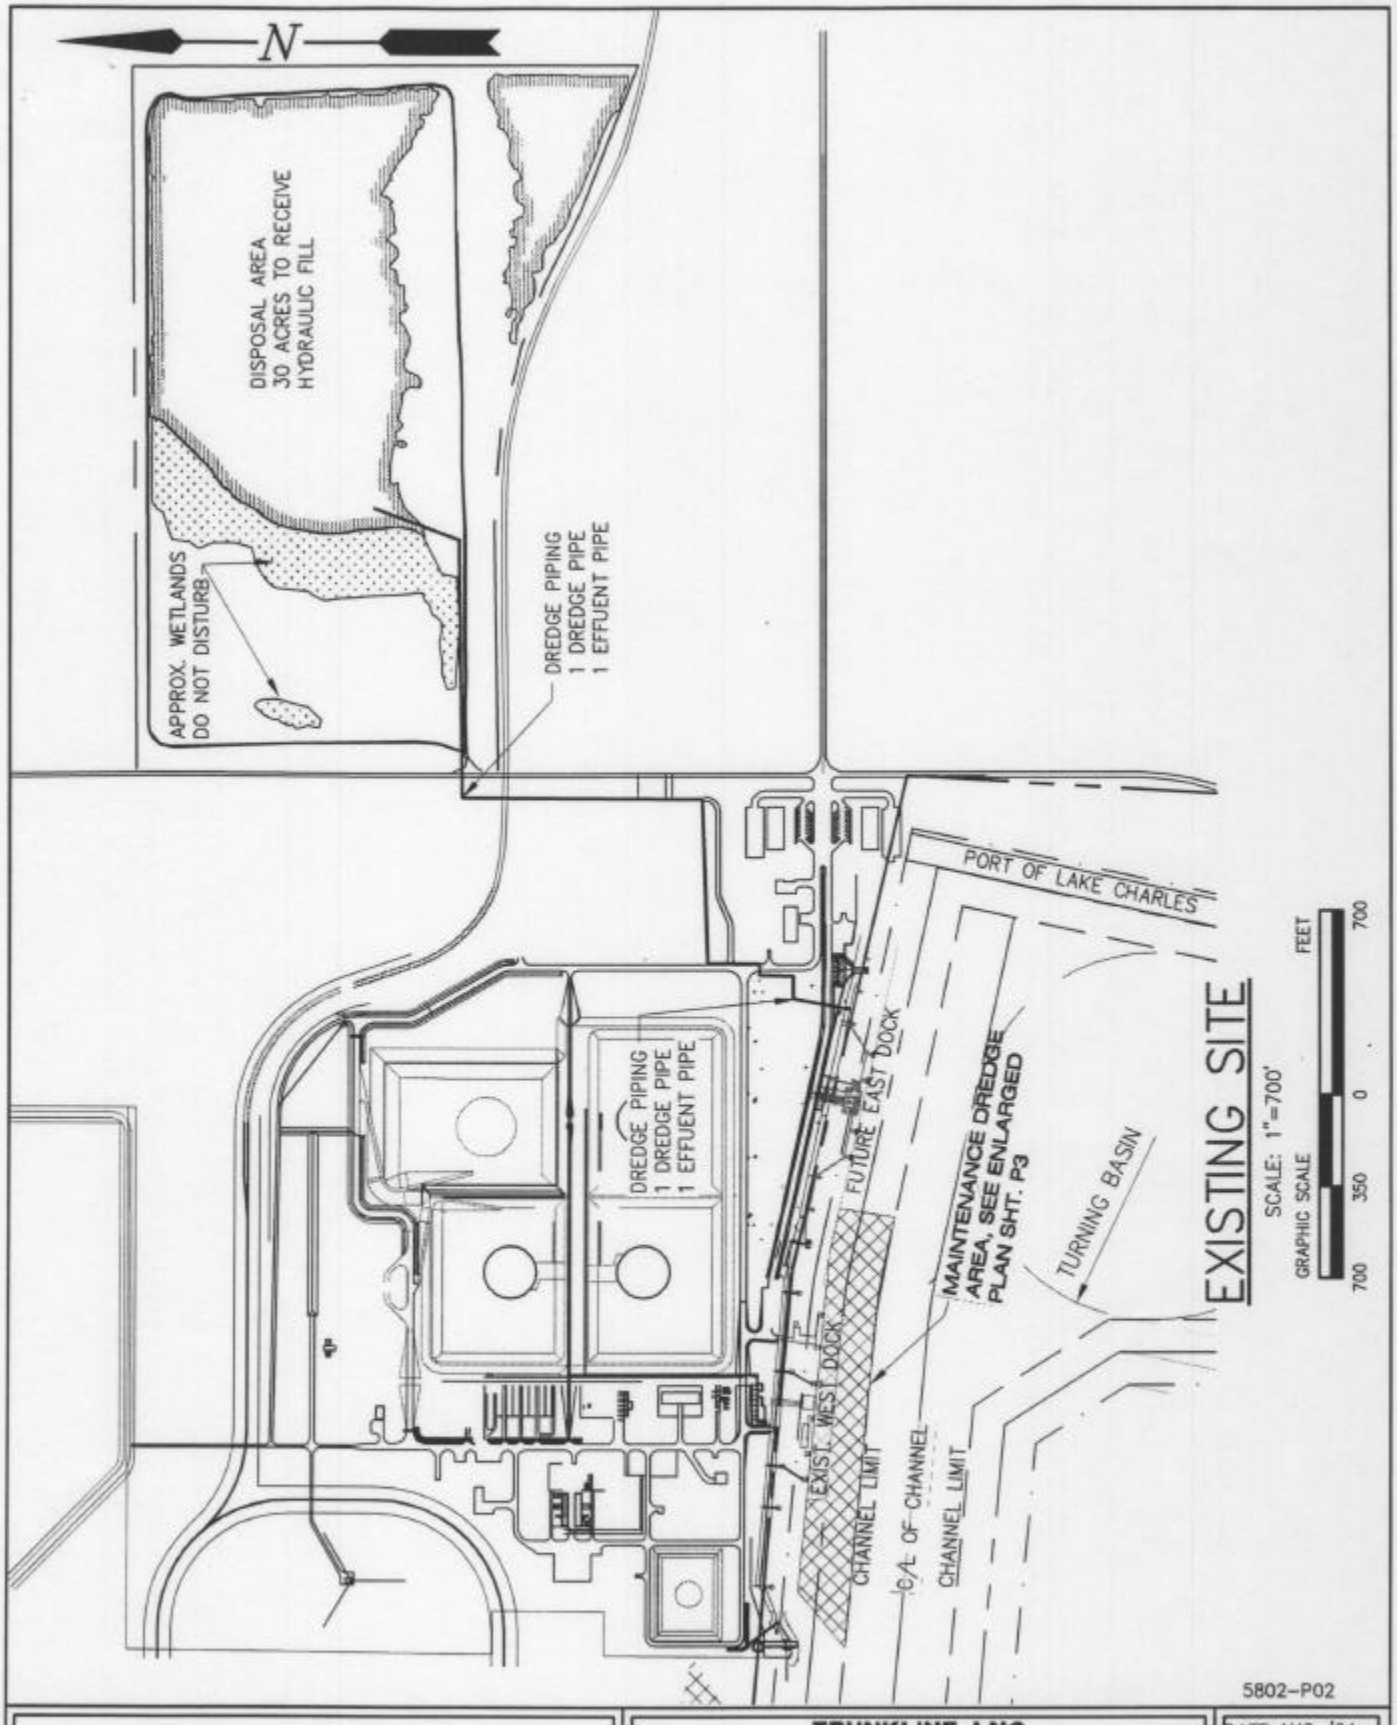

5802-P02

LANIER & ASSOCIATES
CONSULTING ENGINEERS
INCORPORATED
NEW ORLEANS, LA · HOUSTON, TX

TRUNKLINE LNG
LAKE CHARLES LOUISIANA

MARINE TERMINAL EXPANSION
MAINTENANCE DREDGE
EXISTING SITE PLAN

DATE AUG. '04
DESIGN RRM
DRAWN JPH
CHECK JTM
CONTRACT 5802
SHEET No.
P2 OF 4

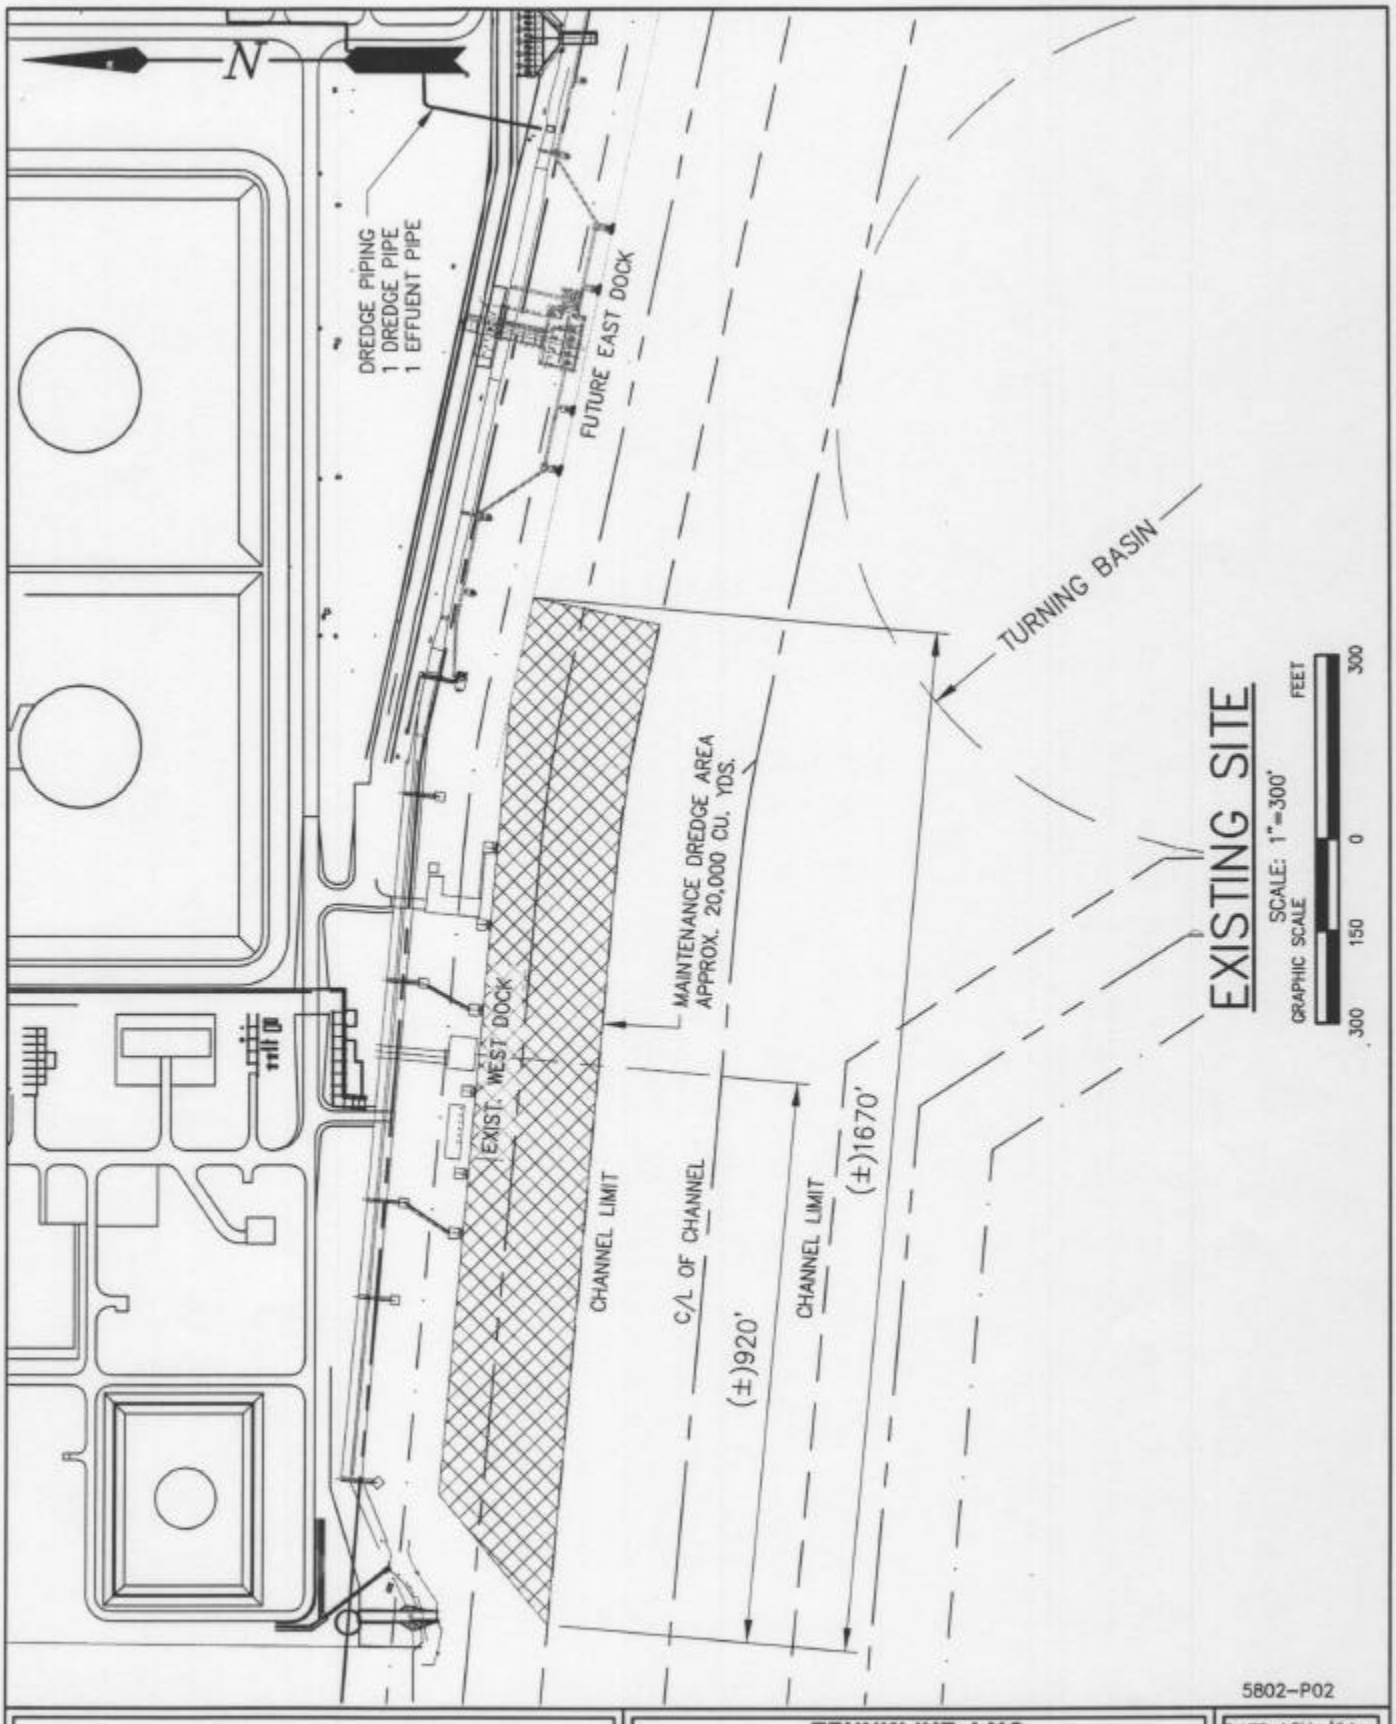

5802-P02

LANIER & ASSOCIATES
CONSULTING ENGINEERS
INCORPORATED
NEW ORLEANS, LA · HOUSTON, TX

TRUNKLINE LNG
LAKE CHARLES LOUISIANA

MARINE TERMINAL EXPANSION
MAINTENANCE DREDGE
ENLARED DREDGE PLAN

DATE AGU. '04
DESIGN RRM
DRAWN IPH
CHECK JTM
CONTRACT 5802
SHEET No.
P3 OF 4

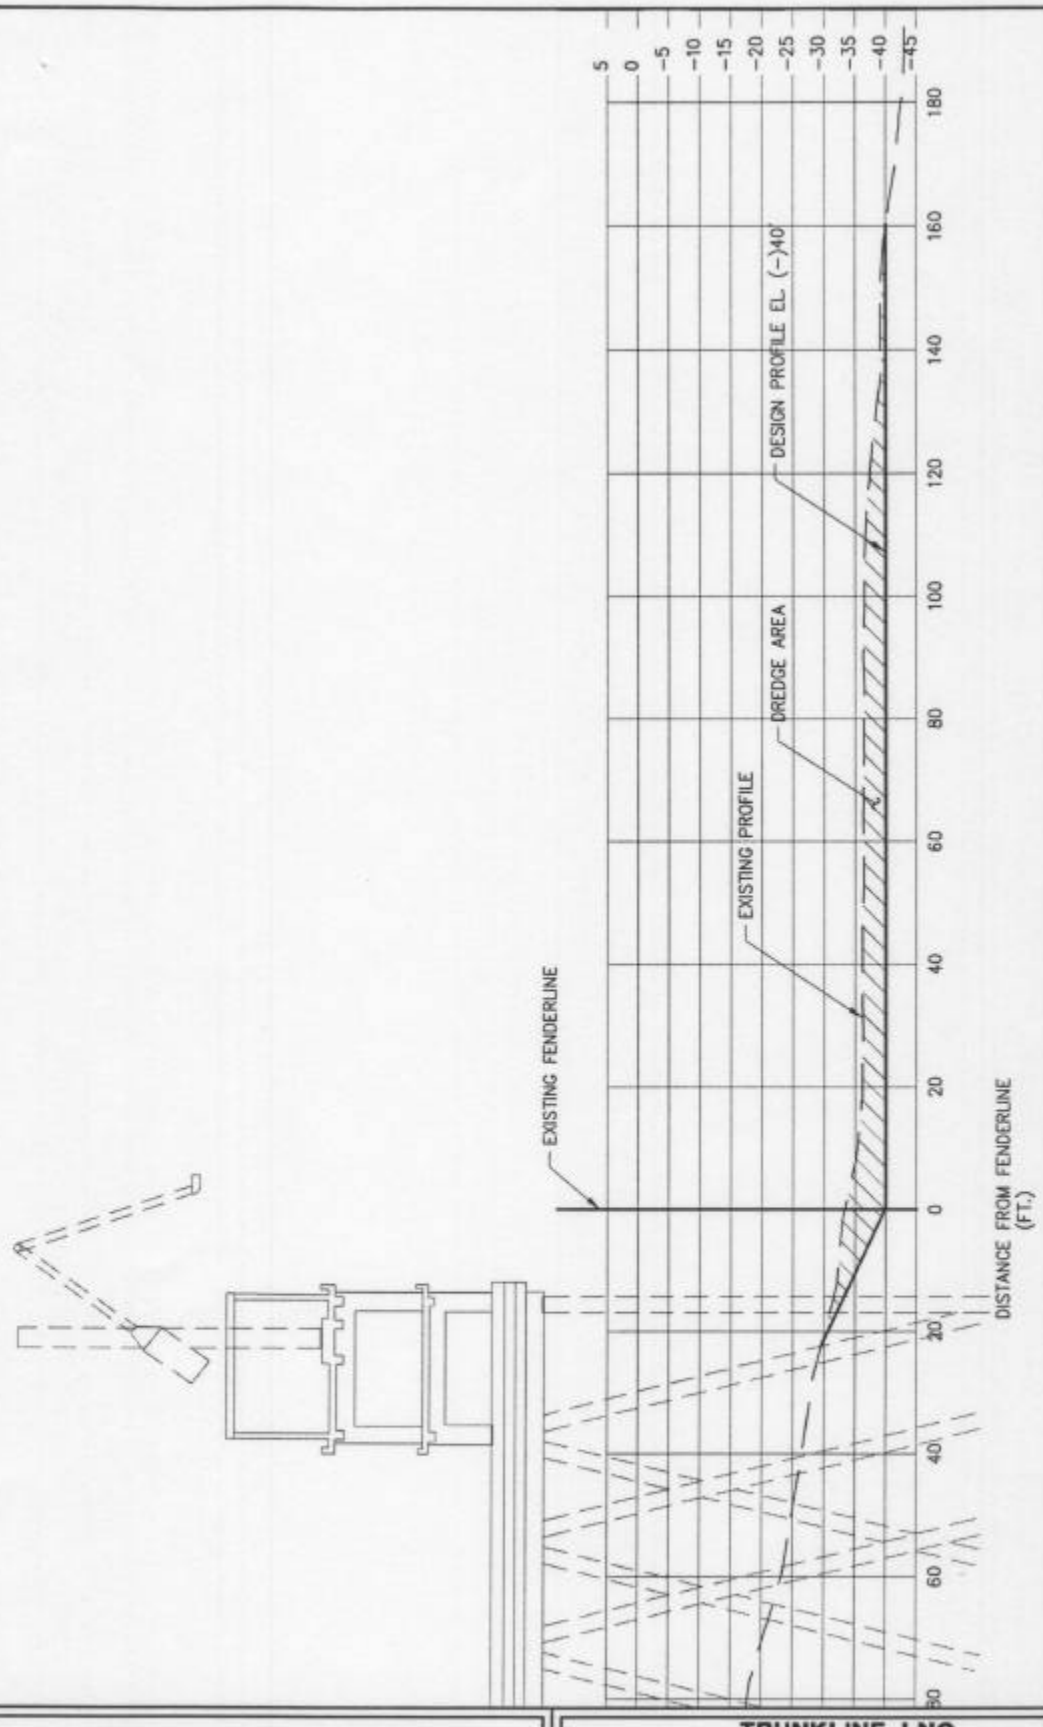

CROSS SECTION @ C/L OF EXIST. WEST DOCK

SCALE: 1" = 30'

GRAPHIC SCALE FEET 30 15 0 30

5802-P02

LANIER & ASSOCIATES
CONSULTING ENGINEERS
INCORPORATED
NEW ORLEANS, LA · HOUSTON, TX

TRUNKLINE LNG
LAKE CHARLES LOUISIANA

MARINE TERMINAL EXPANSION
MAINTENANCE DREDGE
TYPICAL CROSS SECTION

DATE AGU. '04
DESIGN RRM
DRAWN IPH
CHECK JTM
CONTRACT 5802
SHEET No.
P4 OF 4