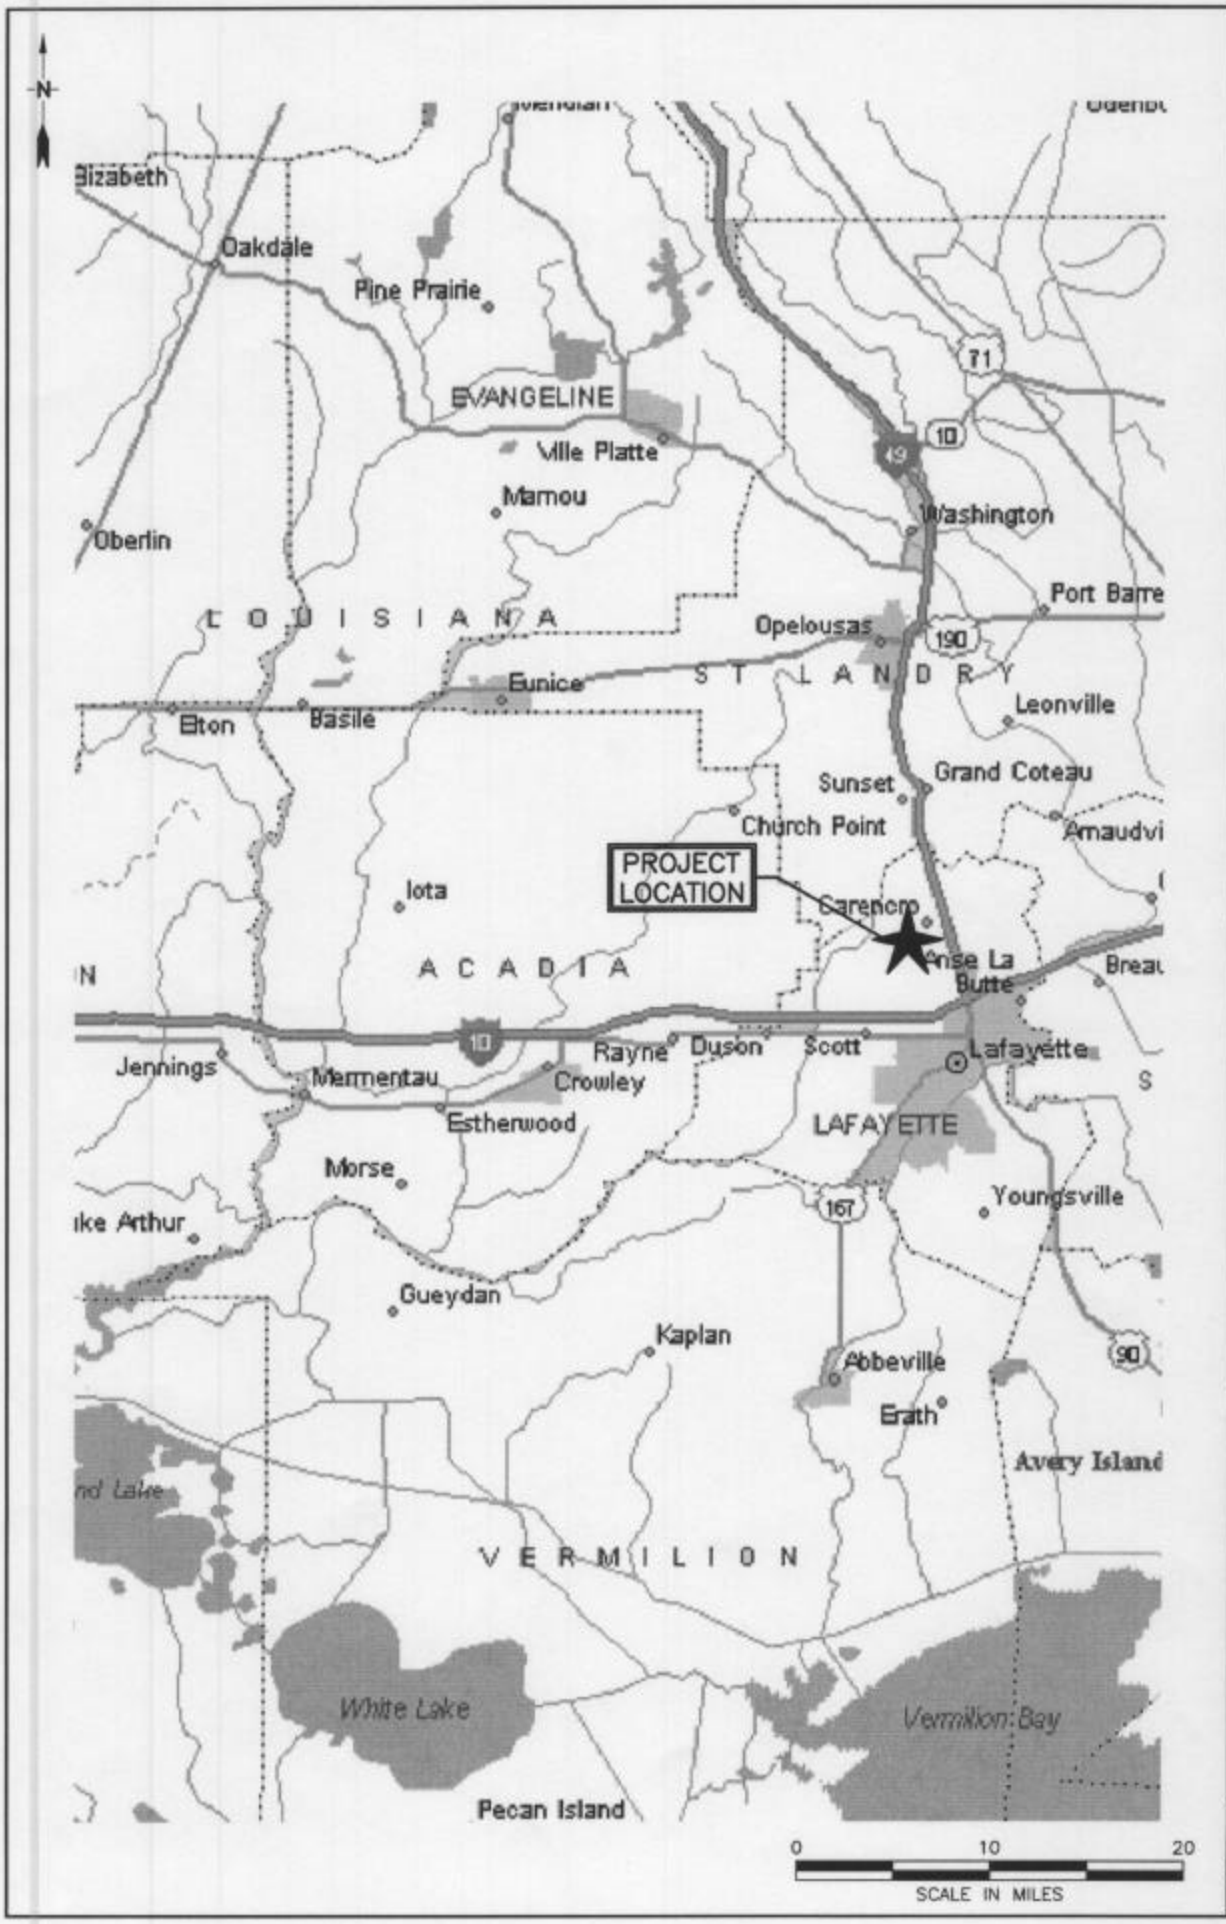

SHEET NUMBER 1

HUVAL PROJECT 3090

FEDERAL PROJECT

STATE PROJECT

NO.	DATE	REVISION DESCRIPTION	BY

DESIGNED T.M.G.
CHECKED M.M.S.
DETAILED A.A.J.
CHECKED TM.G.
DATE 12-01-03
SCALE 1" = 10 MILES

VICINITY MAP

CULVERT AND BRIDGE REPLACEMENT
TOWNSHIP 4 SOUTH, RANGE 9 WEST
LAFAYETTE PARISH, LOUISIANA

LAFAYETTE DEPT. OF PUBLIC WORKS
LAFAYETTE, LOUISIANA

HUVAL
& ASSOCIATES, INC.
Consulting Engineers
1304 Berkeley Dr.
Suite B
Lafayette, LA 70506
Phone 337-234-2798

TOWNSHIP 4 EAST, RANGE 9 SOUTH
LAFAYETTE PARISH, LOUISIANA

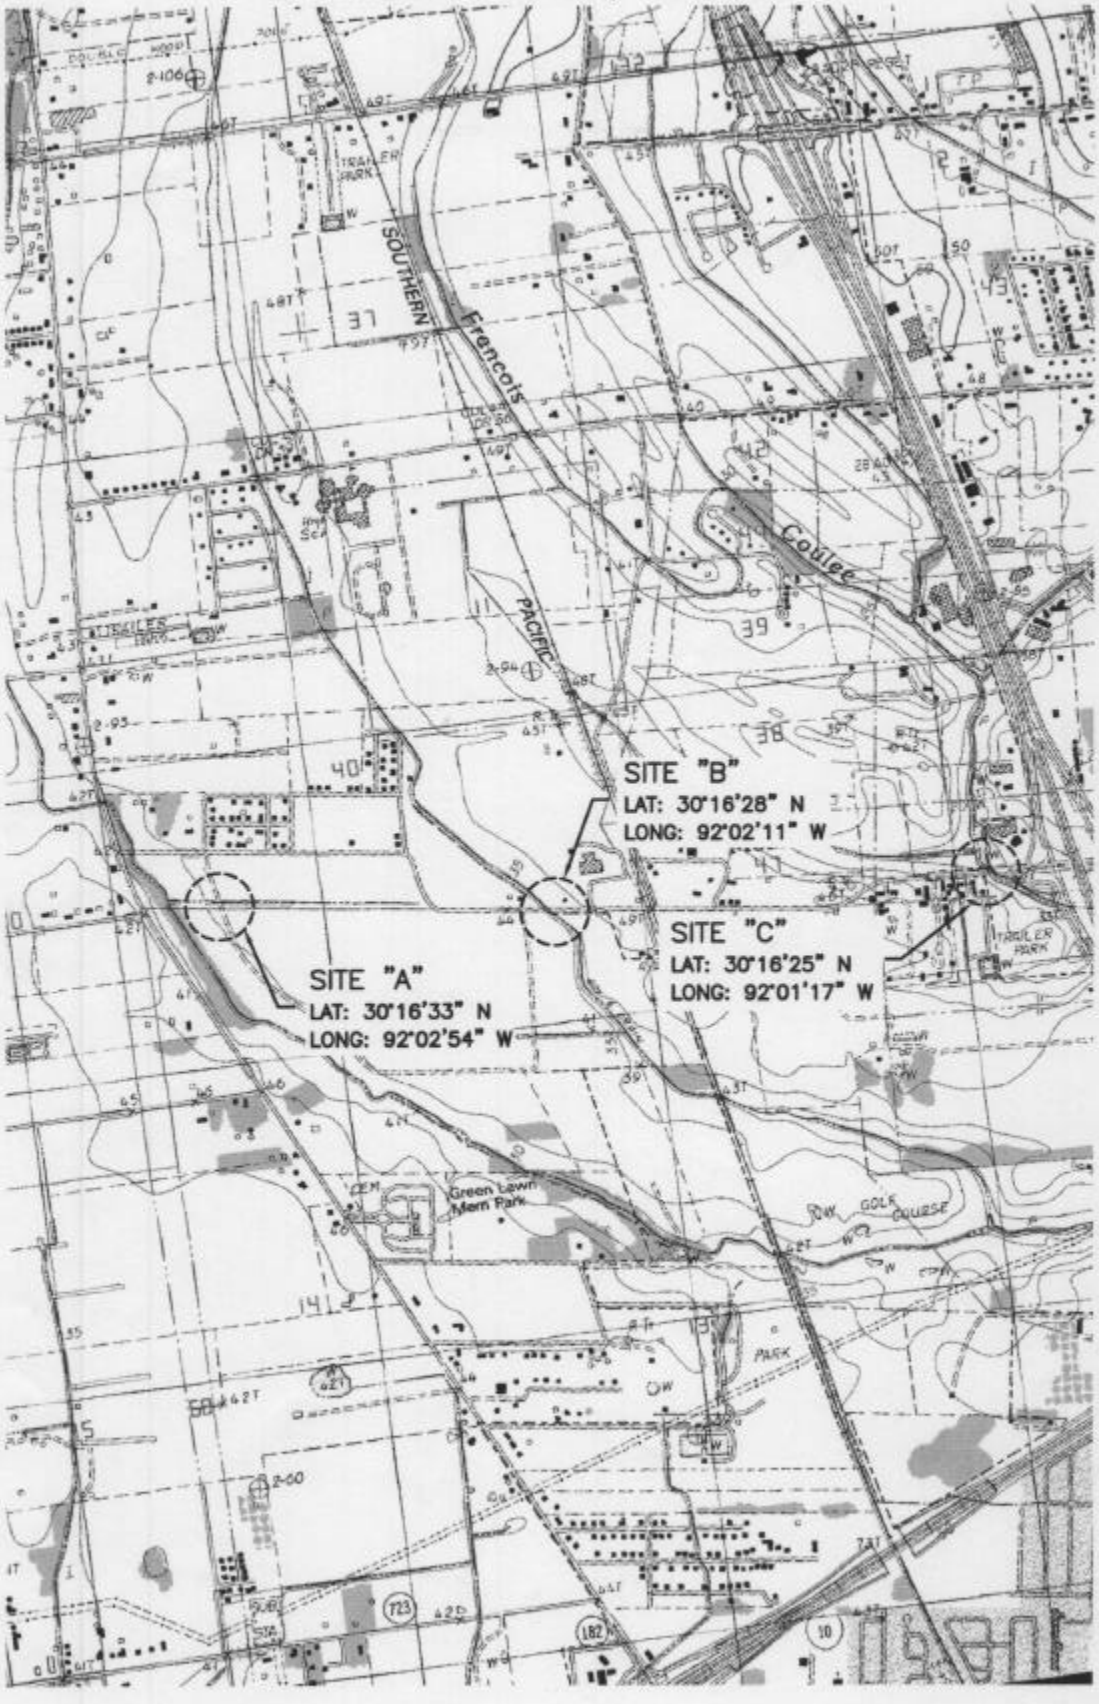

0 2640 5280
SCALE IN FEET

SHEET NUMBER	2
HUVAL PROJECT	3690
FEDERAL PROJECT	
STATE PROJECT	

NO.	DATE	REVISION DESCRIPTION	BY

DESIGNED	T.M.G.
CHECKED	M.M.S.
DETAILED	A.A.J.
CHECKED	T.M.G.
DATE	12-01-03
SCALE	1" = 1/2 MILE

PROJECT LOCATION

CULVERT AND BRIDGE REPLACEMENT
TOWNSHIP 4 SOUTH, RANGE 9 WEST
LAFAYETTE PARISH, LOUISIANA

LAFAYETTE DEPT. OF PUBLIC WORKS
LAFAYETTE, LOUISIANA

HUVAL
& ASSOCIATES, INC.
Consulting Engineers
1304 Barkdale Dr.
Suite B
Lafayette, LA 70506
Phone 337-234-3788

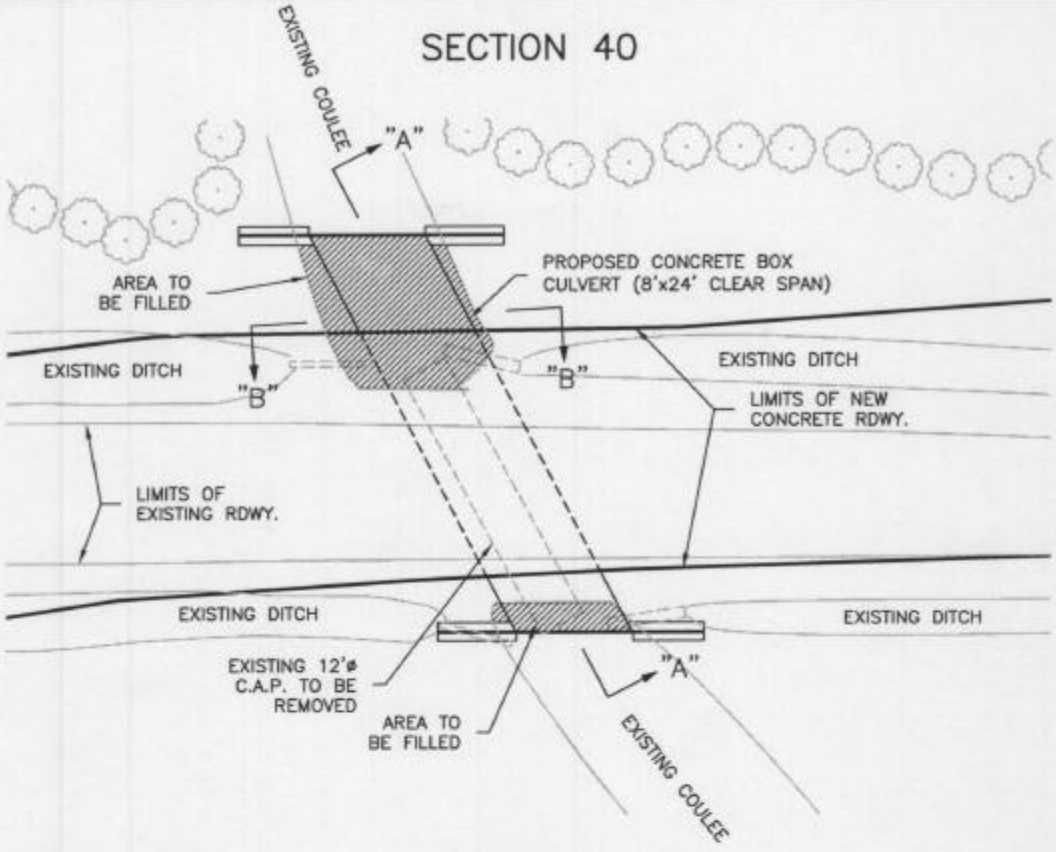

SITE "A"

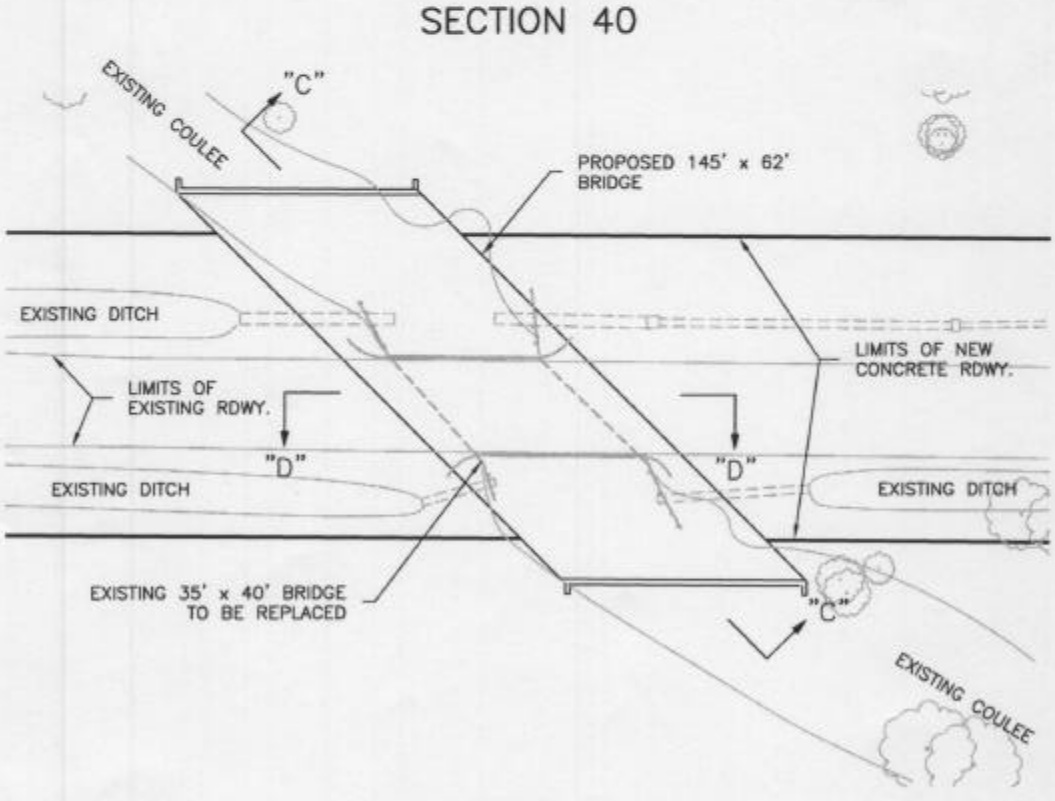

SITE "B"

0 50 100
SCALE IN FEET

SHEET NUMBER	3
HUVAL PROJECT	3890
FEDERAL PROJECT	
STATE PROJECT	

NO.	DATE	REVISION DESCRIPTION	BY

DESIGNED / CHECKED	T.M.G. / W.M.S.
DETAILED / CHECKED	A.A.J. / T.M.G.
DATE / SCALE	12-01-03 / 1" = 50'

SITE A & B

CULVERT AND BRIDGE REPLACEMENT
TOWNSHIP 4 SOUTH, RANGE 9 WEST
LAFAYETTE PARISH, LOUISIANA

LAFAYETTE DEPT. OF PUBLIC WORKS
LAFAYETTE, LOUISIANA

HUVAL
& ASSOCIATES, INC.
Consulting Engineers
1304 Bertrand Dr.
Suite B-1
Lafayette, LA 70506
Phone 337-234-2798

SECTION 47

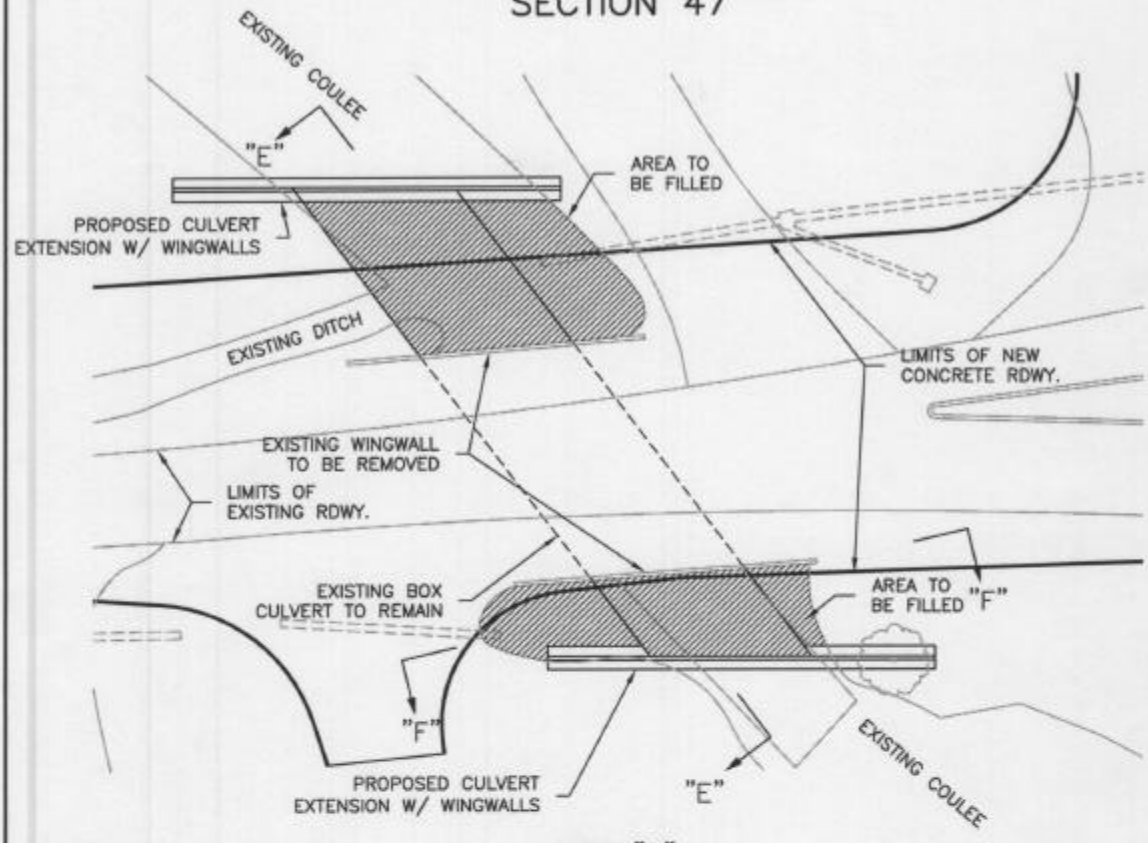

SITE "C"

0 50 100

SCALE IN FEET

SHEET NUMBER	4
HUVAL PROJECT	3690
FEDERAL PROJECT	
STATE PROJECT	

NO.	DATE	REVISION DESCRIPTION	BY

DESIGNED / CHECKED	T.M.G. / M.M.S.
DETAILED / CHECKED	A.A.J. / TM.G.
DATE / SCALE	12-01-03 / 1" = 50'

SITE C

CULVERT AND BRIDGE REPLACEMENT
TOWNSHIP 4 SOUTH, RANGE 9 WEST
LAFAYETTE PARISH, LOUISIANA

LAFAYETTE DEPT. OF PUBLIC WORKS
LAFAYETTE, LOUISIANA

HUVAL
& ASSOCIATES, INC.
Consulting Engineers
1304 Bertrand Dr.
Suite B-1
Lafayette, LA 70506
Phone 337-234-3798

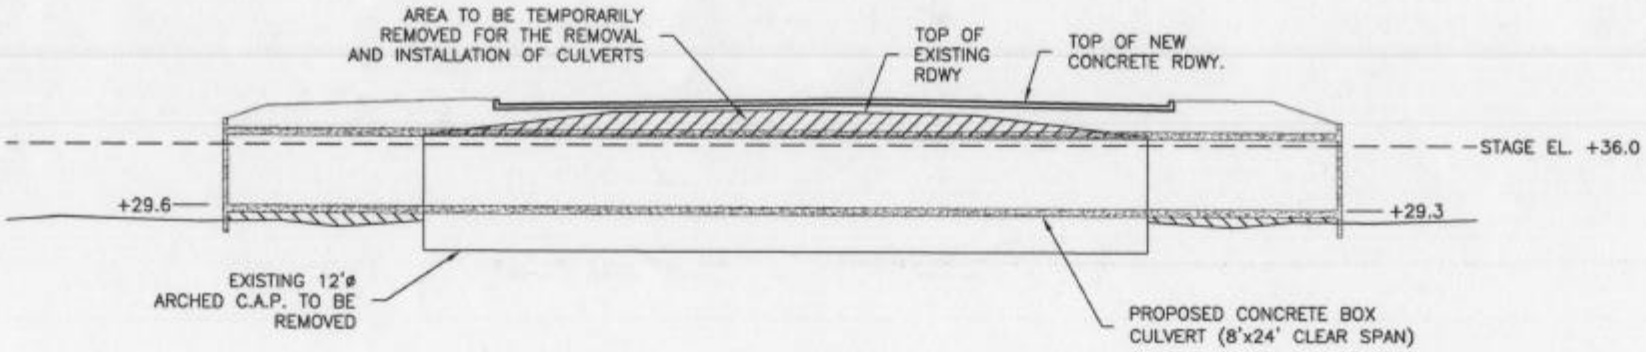

SECTION "A-A""

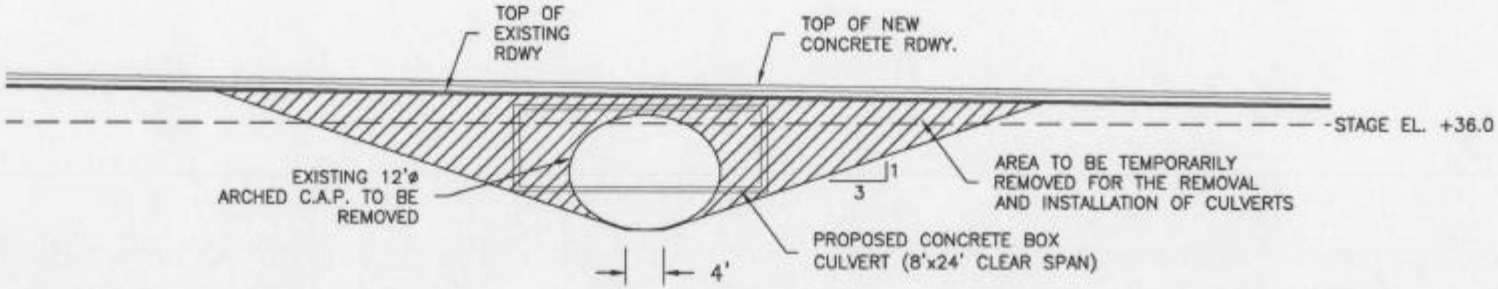

SECTION "B-B"

0 20 40
SCALE IN FEET

HUVAL & ASSOCIATES, INC.
Consulting Engineers
1304 Berlinger Dr.
Suite B-1
Lafayette, LA 70506
Phone 337-234-3798

CULVERT AND BRIDGE REPLACEMENT
TOWNSHIP 4 SOUTH, RANGE 9 WEST
LAFAYETTE PARISH, LOUISIANA

LAFAYETTE DEPT. OF PUBLIC WORKS
LAFAYETTE, LOUISIANA

SITE A
SECTIONS
"A-A" AND "B-B"

DESIGNED	T.M.G.
CHECKED	M.M.S.
DETAILED	A.A.J.
CHECKED	TM.G.
DATE	12-01-03
SCALE	1" = 20'

NO.	DATE	REVISION DESCRIPTION	BY

HUVAL PROJECT	3690
FEDERAL PROJECT	
STATE PROJECT	

SHEET NUMBER 5

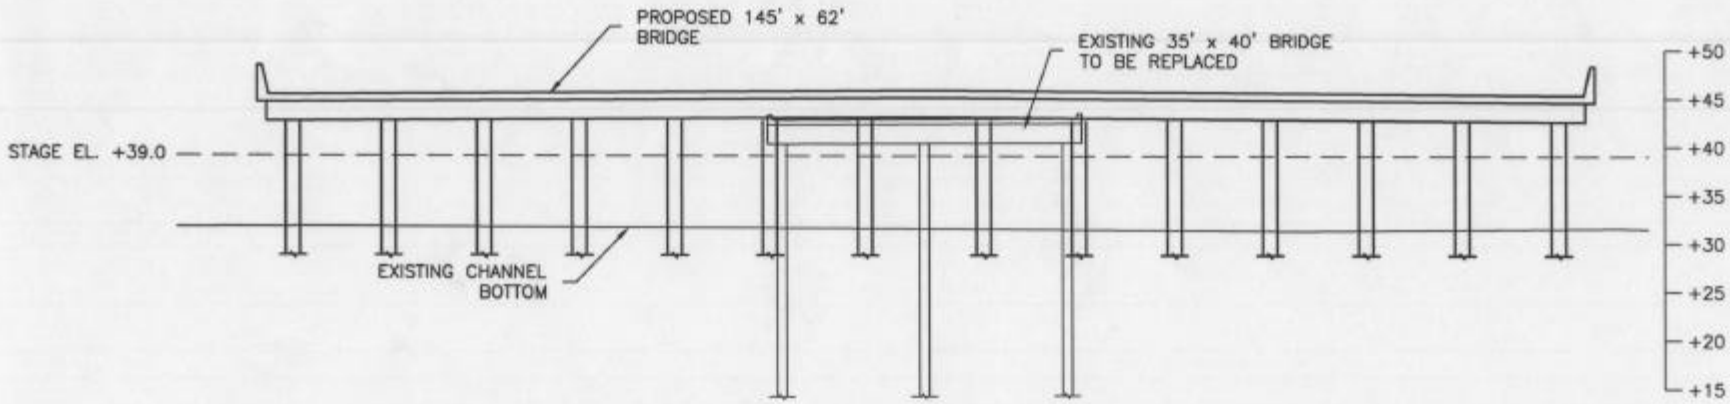

SECTION "C-C"

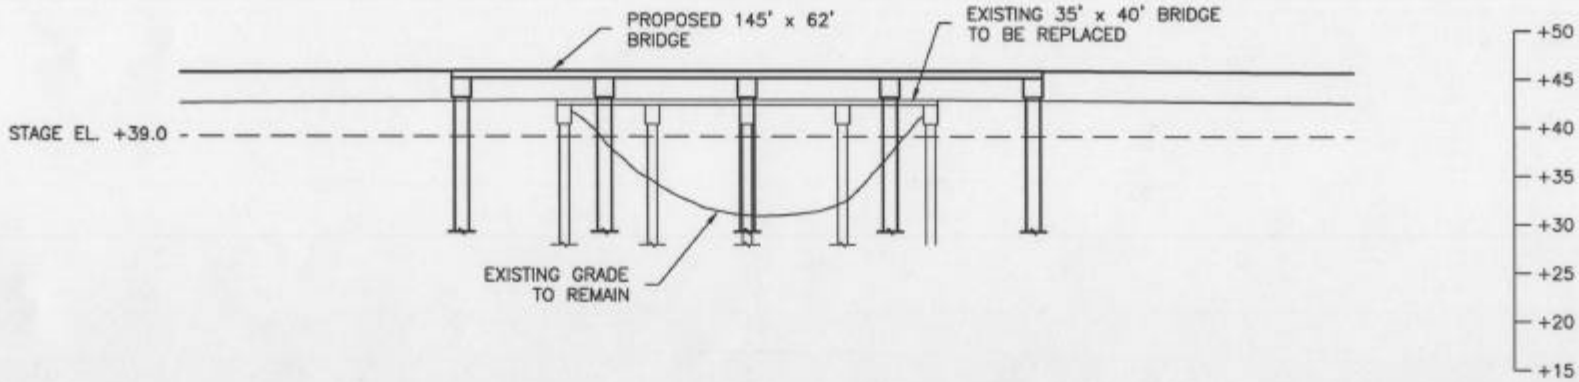

SECTION "D-D"

0 20 40
SCALE IN FEET

HUVAL & ASSOCIATES, INC.
Consulting Engineers
1304 Barnard Dr.
Lafayette, LA 70508
Phone 337-234-3768

CULVERT AND BRIDGE REPLACEMENT
TOWNSHIP 4 SOUTH, RANGE 9 WEST
LAFAYETTE PARISH, LOUISIANA

LAFAYETTE DEPT. OF PUBLIC WORKS
LAFAYETTE, LOUISIANA

SITE B
SECTIONS
"C-C" AND "D-D"

DESIGNED	T.M.G.			HUVAL PROJECT	3690
CHECKED	M.M.S.				
DETAILED	A.A.J.			FEDERAL PROJECT	
CHECKED	T.M.G.				
DATE	12-01-03			STATE PROJECT	
SCALE	1" = 20'	NO.	DATE	REVISION DESCRIPTION	BY

SHEET NUMBER 6

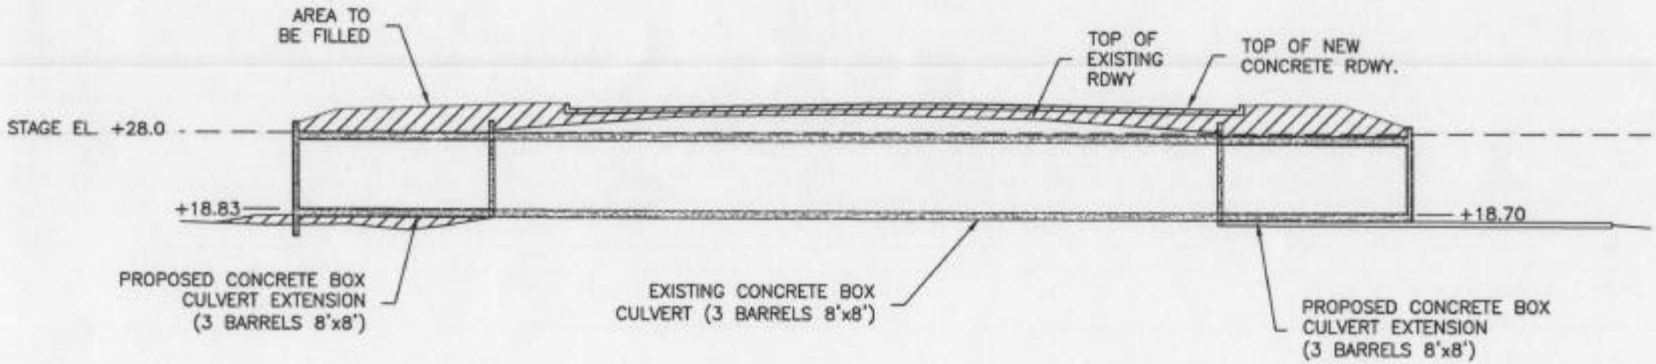

SECTION "E-E""

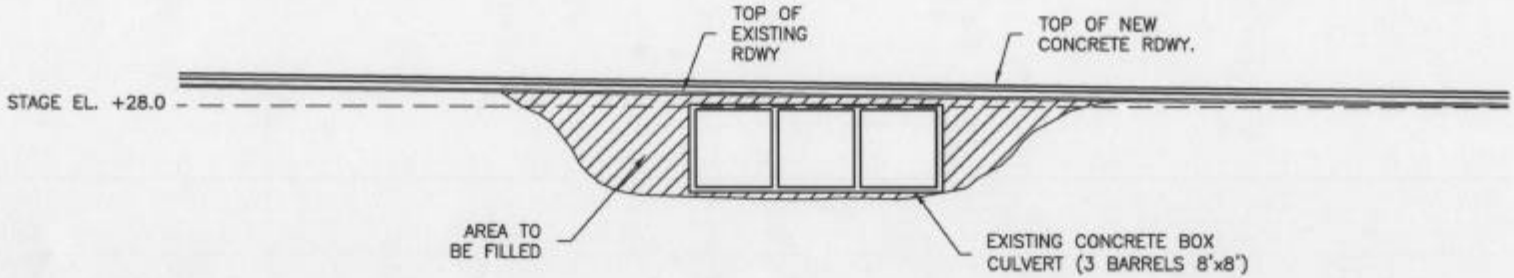

SECTION "F-F"

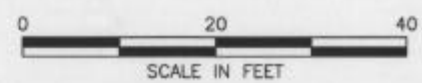

HUVAL & ASSOCIATES, INC.
Consulting Engineers
1304 Bertrand Dr.
Suite B-1
Lafayette, LA 70506
Phone 337-234-1198

CULVERT AND BRIDGE REPLACEMENT
TOWNSHIP 4 SOUTH, RANGE 9 WEST
LAFAYETTE PARISH, LOUISIANA

LAFAYETTE DEPT. OF PUBLIC WORKS
LAFAYETTE, LOUISIANA

SITE C
SECTIONS
"E-E" AND "F-F"

DESIGNED	T.M.G.
CHECKED	M.M.S.
DETAILED	A.A.J.
CHECKED	TM.G.
DATE	12-01-03
SCALE	1" = 20'

NO.	DATE	REVISION DESCRIPTION	BY

HUVAL PROJECT	3690
FEDERAL PROJECT	
STATE PROJECT	

SHEET NUMBER 7