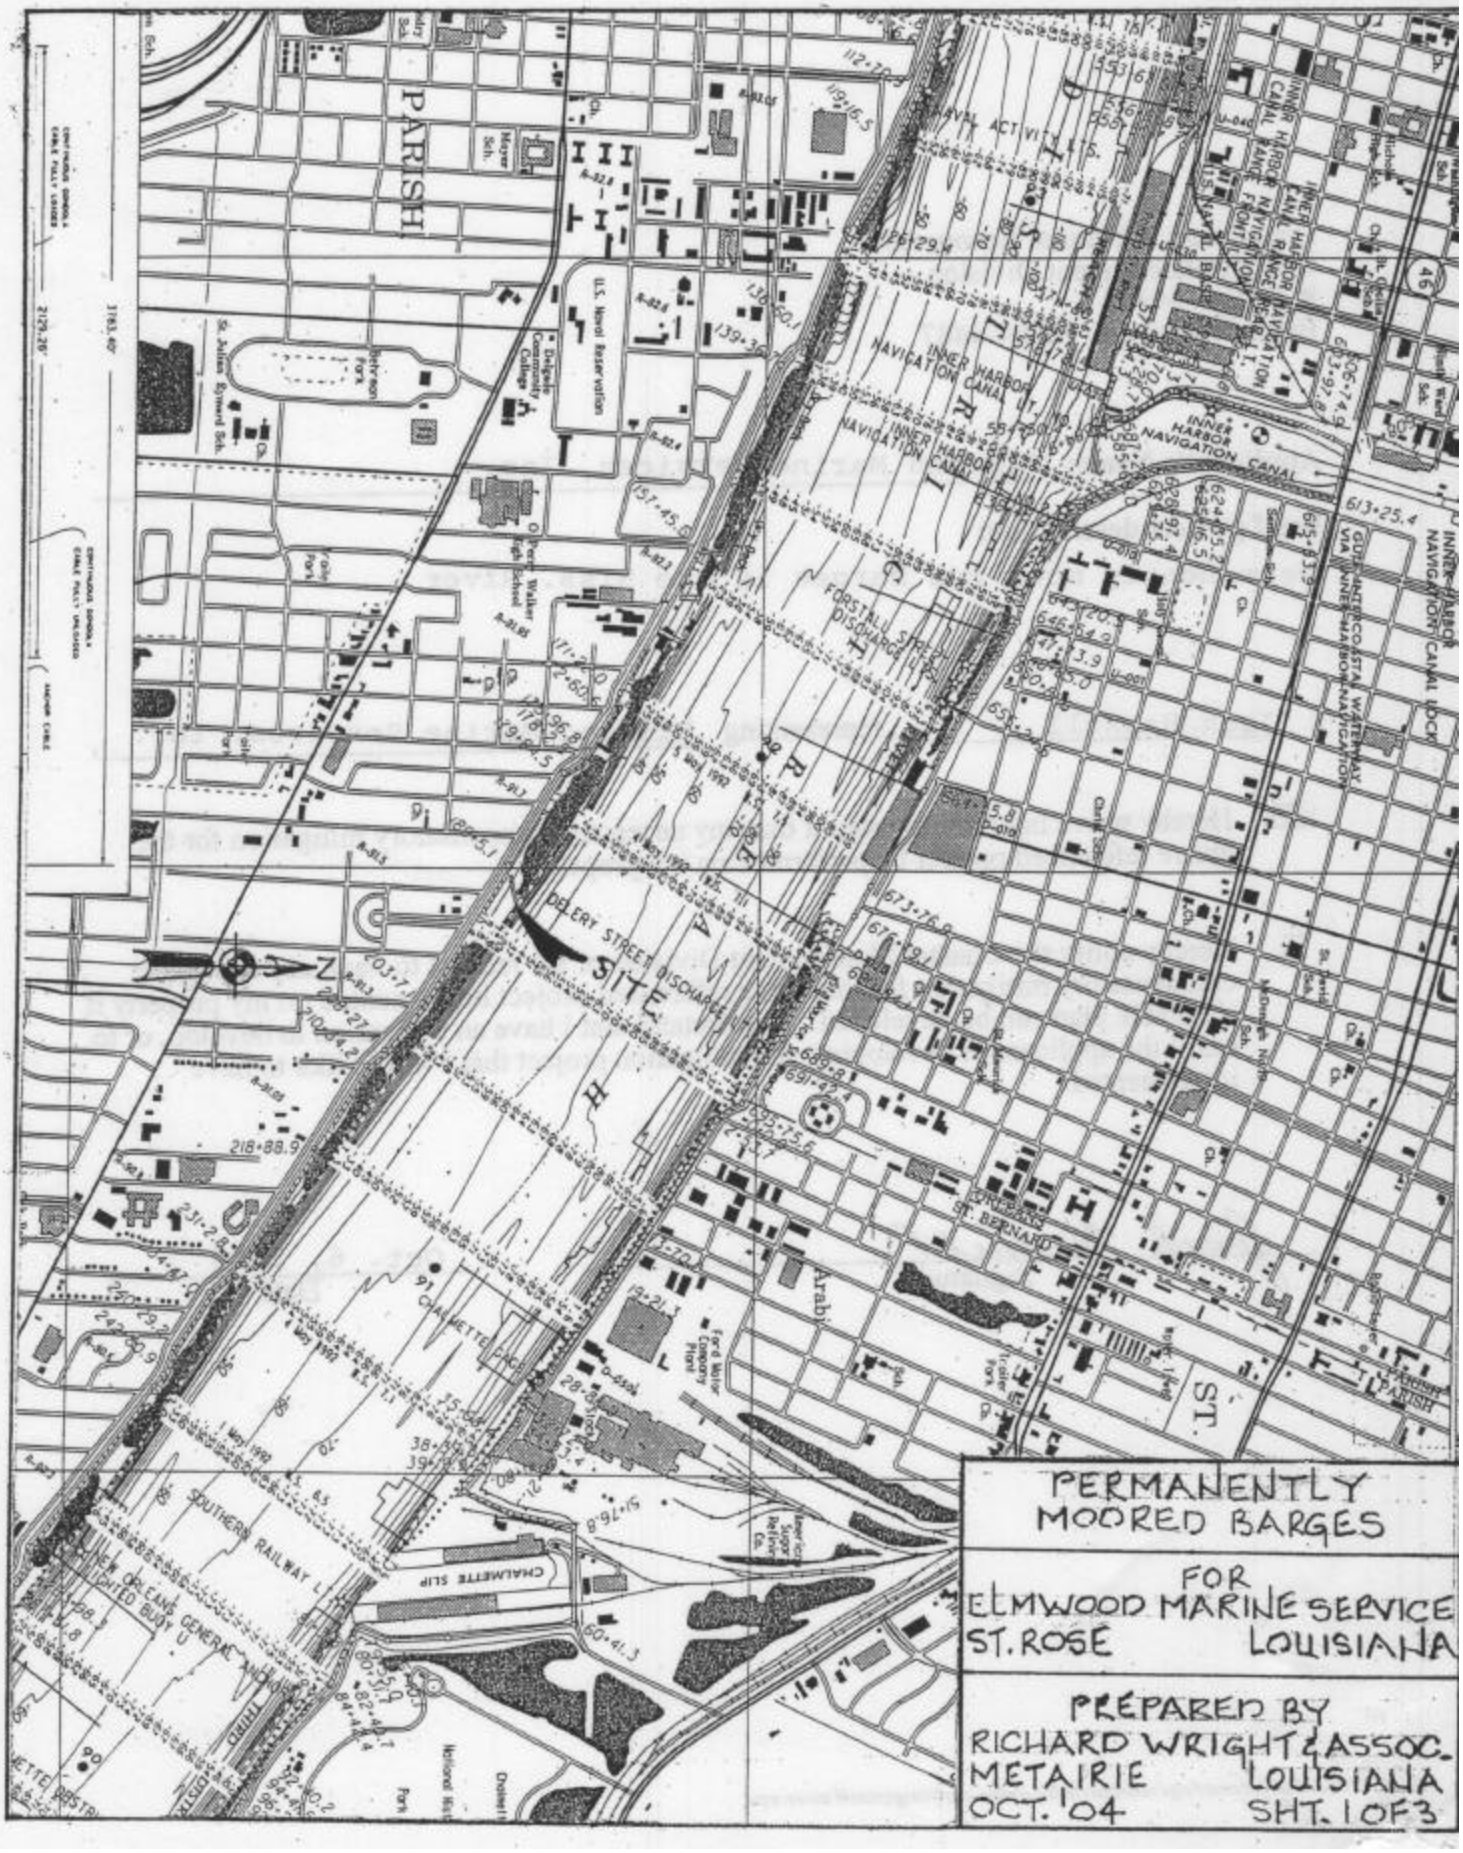

PERMANENTLY
MOORED BARGES

FOR
ELMWOOD MARINE SERVICE
ST. ROSE LOUISIANA

PREPARED BY
RICHARD WRIGHT & ASSOC.
METAIRIE LOUISIANA
OCT. '04 SHT. 1 OF 3

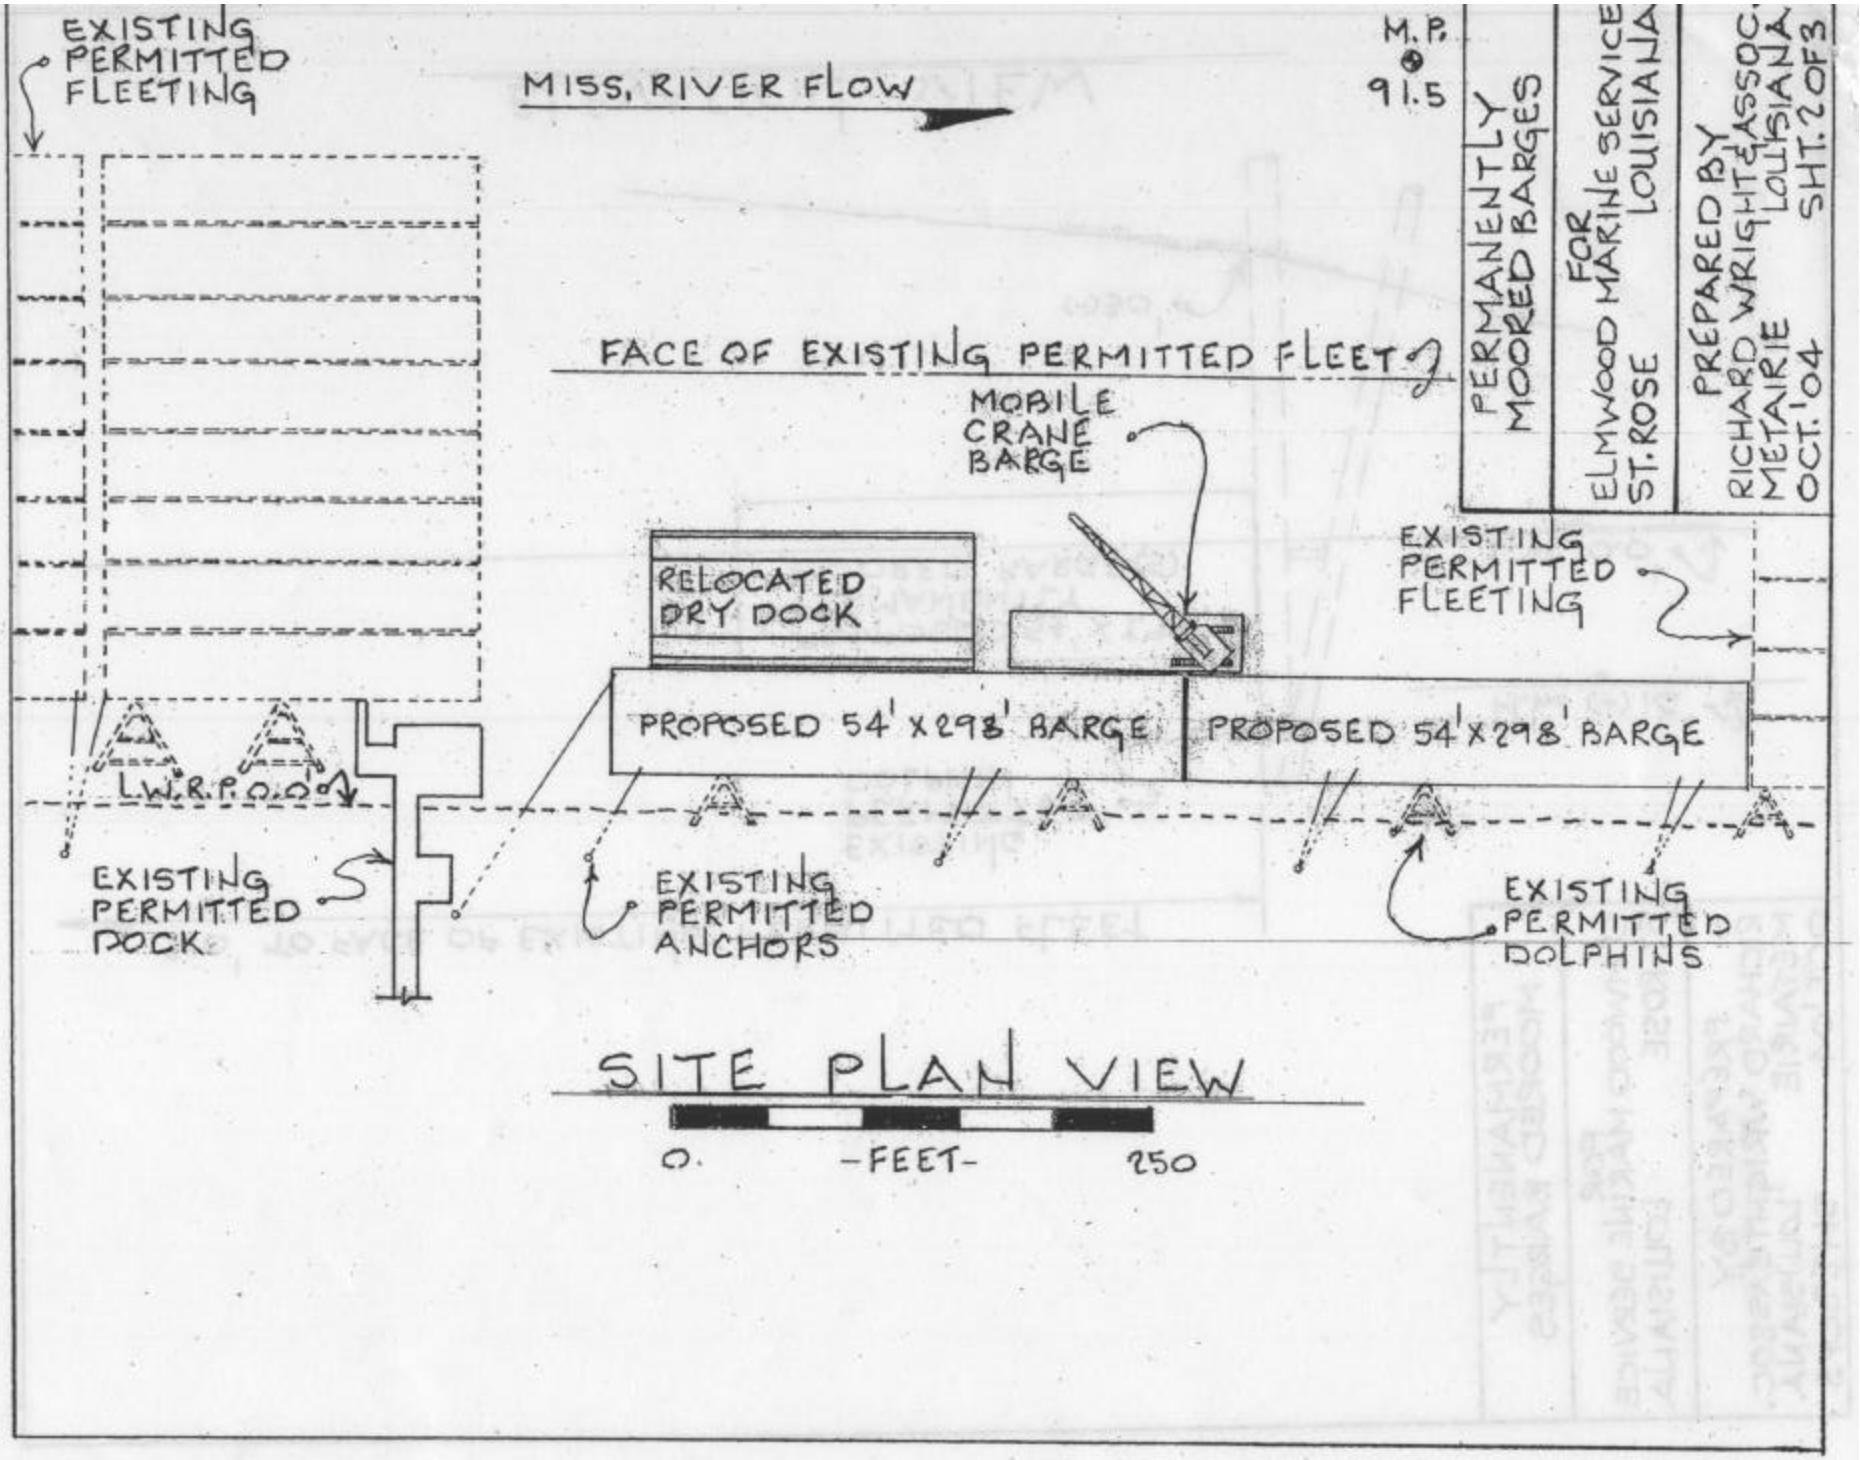
EXISTING PERMITTED FLEETING
MISS. RIVER FLOW
M.P. 91.5
PERMANENTLY MOORED BARGES
FOR ELMWOOD MARINE SERVICE ST. ROSE LOUISIANA
PREPARED BY RICHARD WRIGHT & ASSOC. METAIRIE LOUISIANA OCT. '04
SHT. 2 OF 3
FACE OF EXISTING PERMITTED FLEET
MOBILE CRANE BARGE
RELOCATED DRY DOCK
EXISTING PERMITTED FLEETING
PROPOSED 54' X 298' BARGE
PROPOSED 54' X 298' BARGE
L.W.R.P.O.O.
EXISTING PERMITTED DOCK
EXISTING PERMITTED ANCHORS
EXISTING PERMITTED DOLPHINS
SITE PLAN VIEW
0.
-FEET-
250

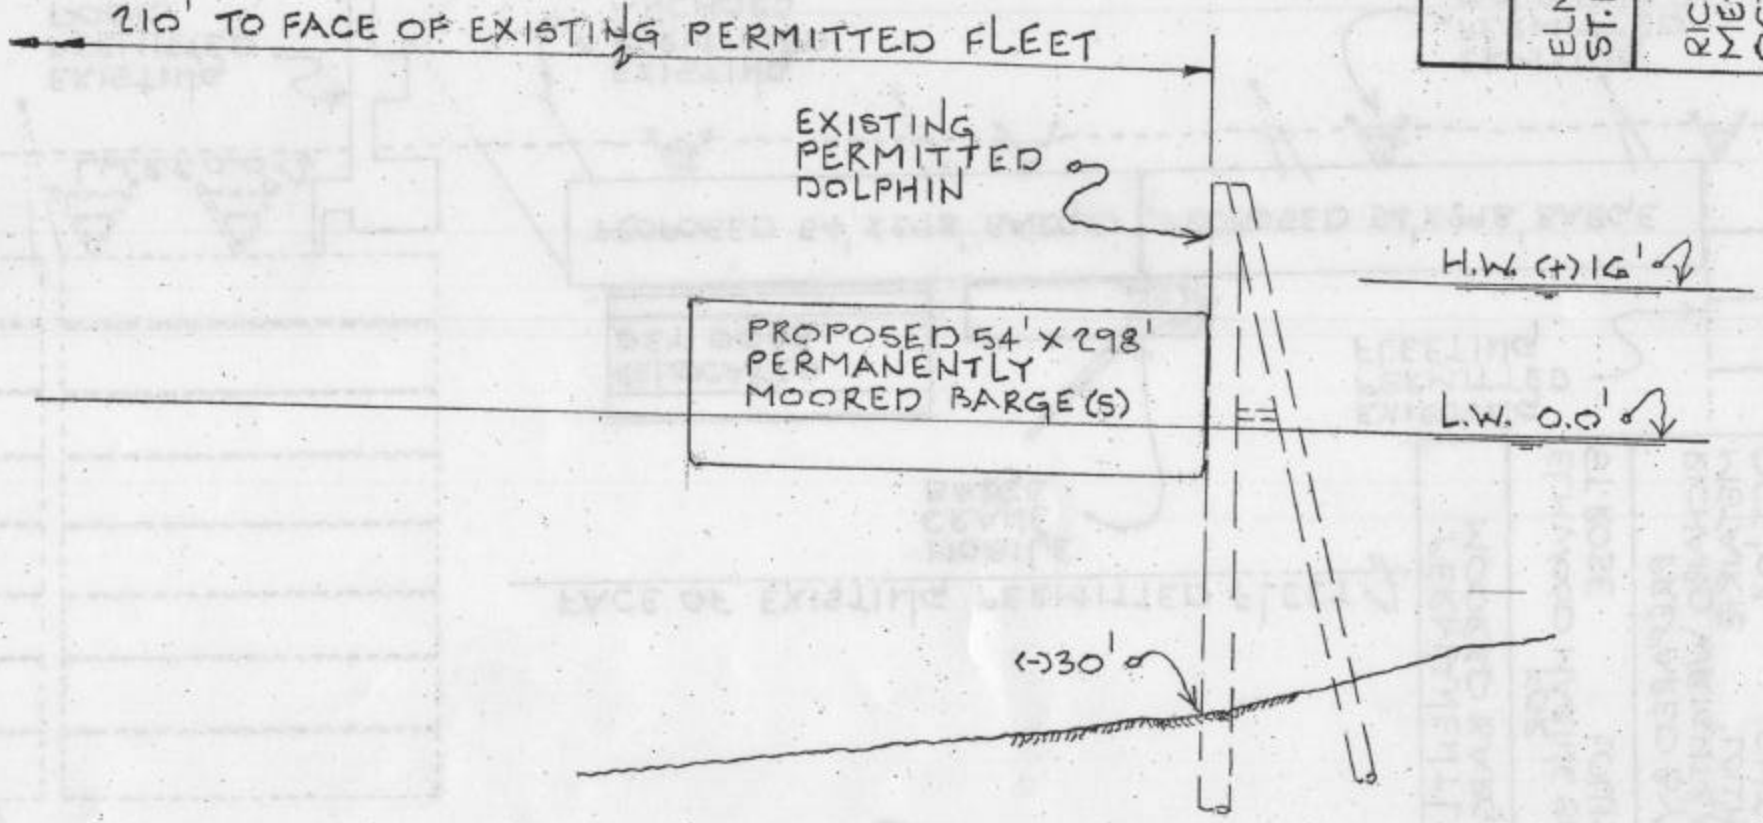

ELEVATION VIEW

PERMANENTLY MOORED BARGES

FOR ELMWOOD MARINE SERVICE ST. ROSE LOUISIANA

PREPARED BY RICHARD WRIGHT & ASSOC. METAIRIE LOUISIANA OCT. '04 SHT. 3 OF 3