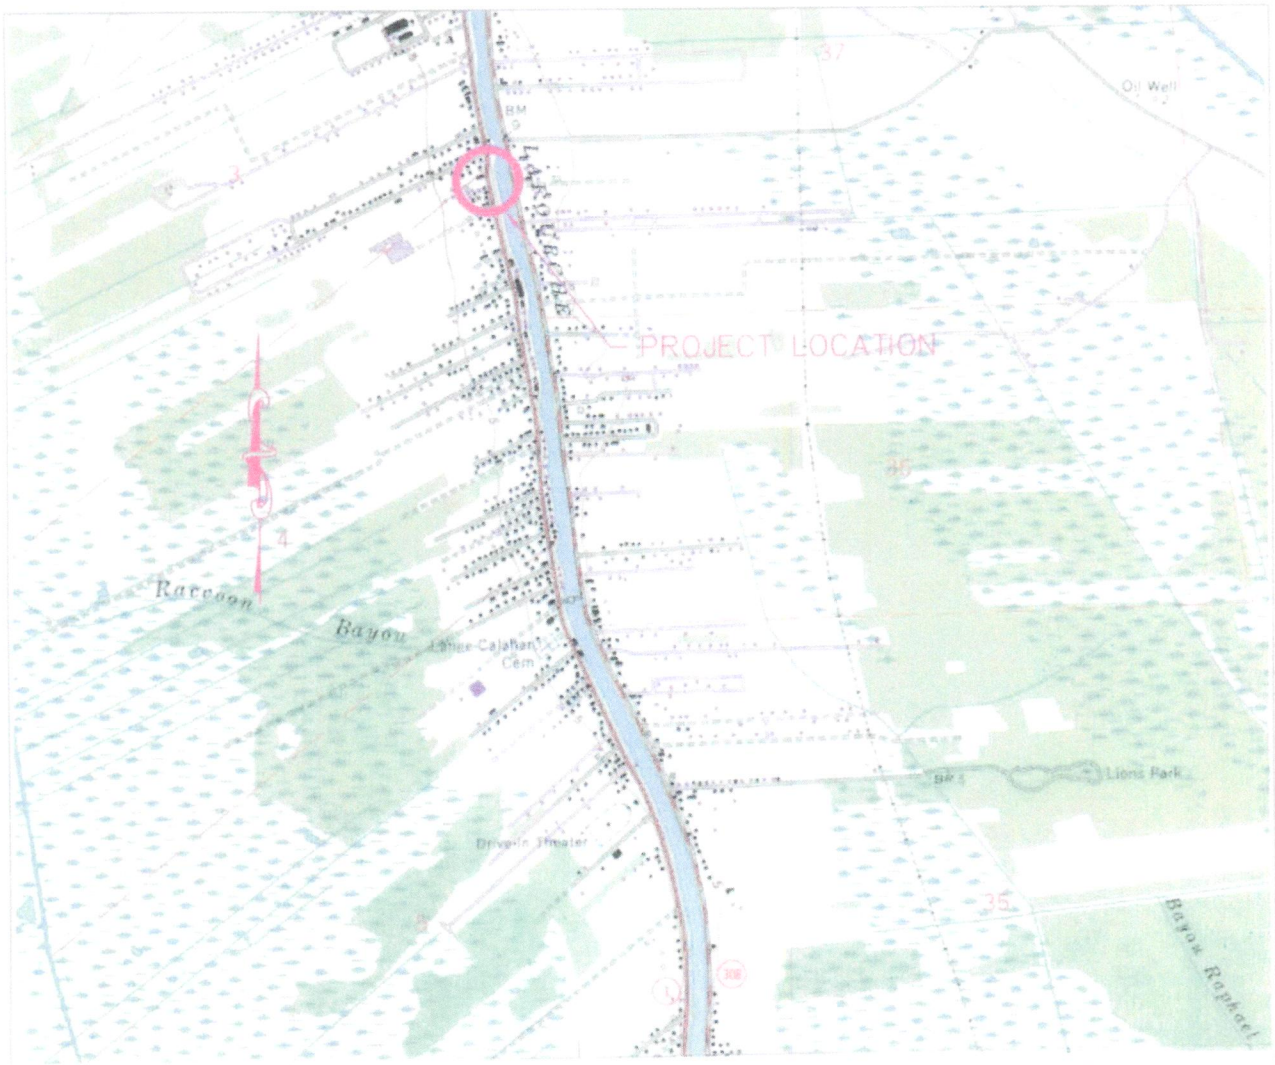

PROJECT LOCATION
LONG. 90° 20' 09"
LAT. 29° 31' 44"

NOTE:
160cys OF MATERIAL WILL BE DREDGED FROM THE BAYOU AND HAULED TO A NON WET SITE.
320cys OF DRY DIRT WILL BE HAULED IN TO BACKFILL BEHIND THE BULKHEAD

2000 0 2000

GRAPHIC SCALE:
HORZ.: 1" = 2000'

SHEET 1 OF 3

PAUL DUFRENE III
PERMIT FOR BULKHEAD
VICINITY MAP
SEC. 4, T-18-S, R-21-E
SCALE: 1" = 2000', DATE: 8/1/2012

J. WAYNE PLAISANCE, INC.
CIVIL ENGINEERS & LAND SURVEYORS
P. O. DRAWER 730, GALLIANO, LA 70354
ph. (985)632-5596, fax (985)632-5628
JPlaisance@JWaynePlaisance.com

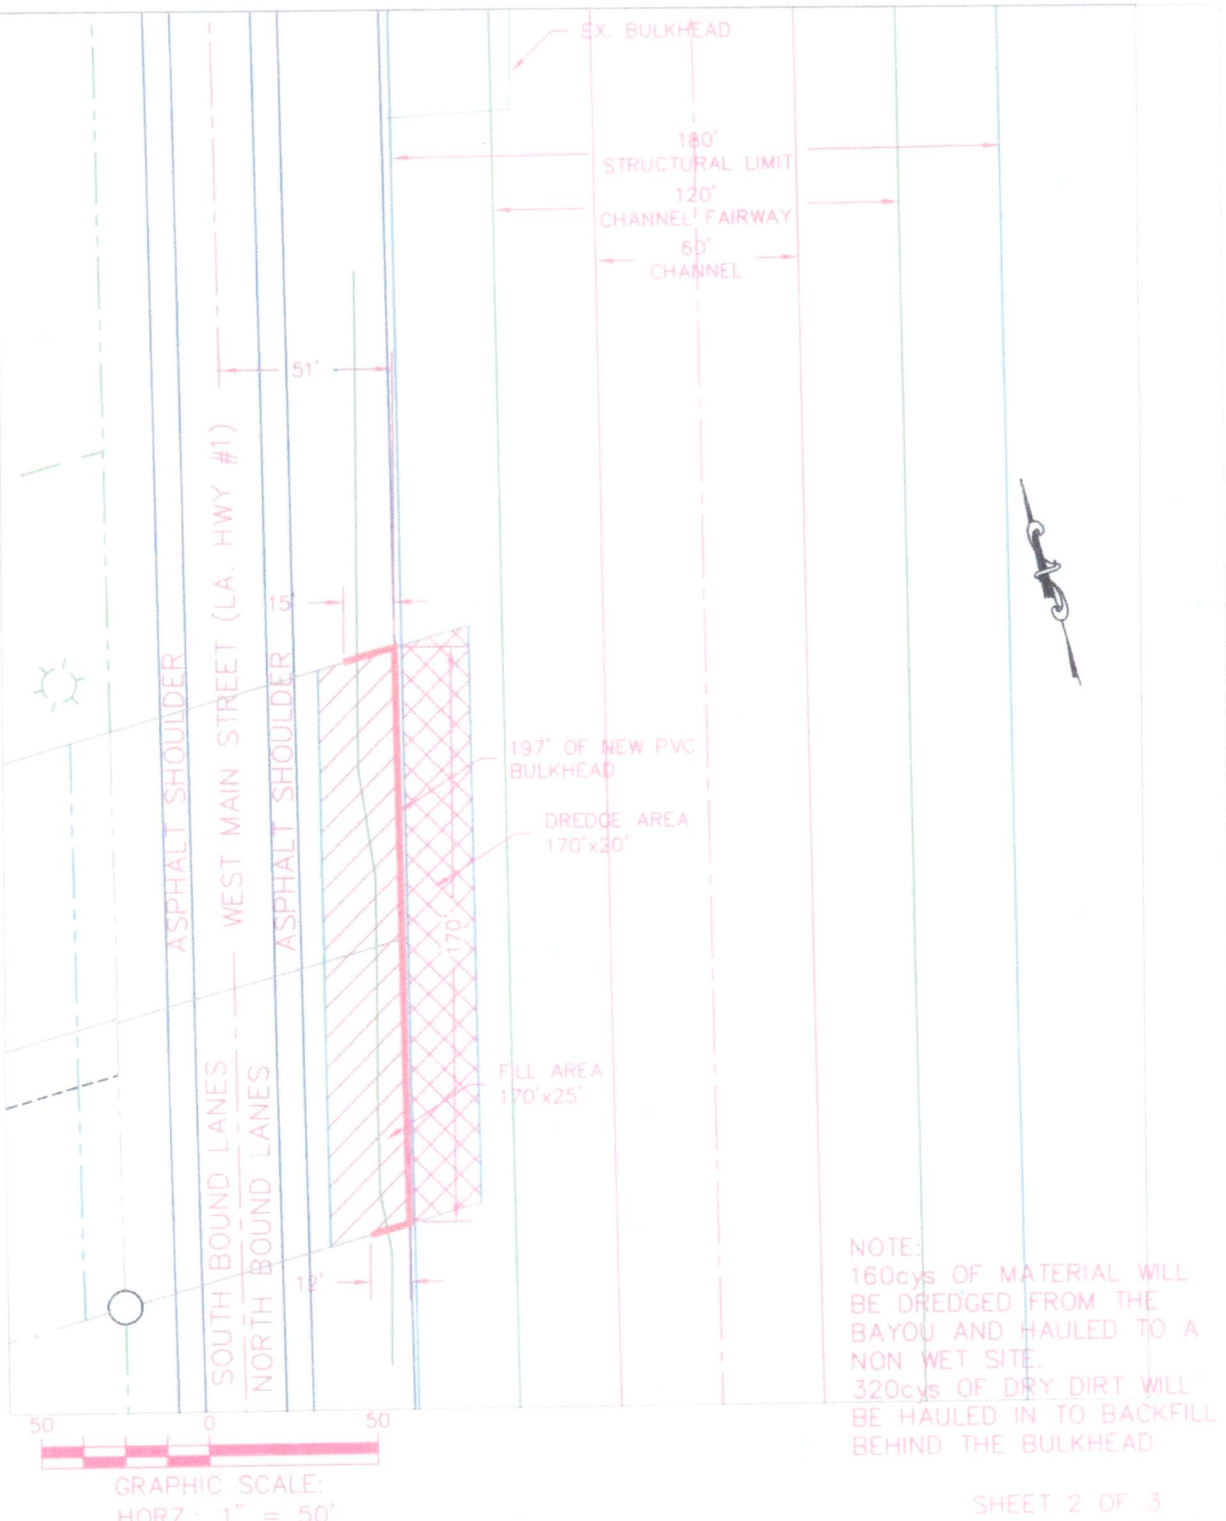

NOTE:
160cys OF MATERIAL WILL BE DREDGED FROM THE BAYOU AND HAULED TO A NON WET SITE.
320cys OF DRY DIRT WILL BE HAULED IN TO BACKFILL BEHIND THE BULKHEAD

SHEET 2 OF 3

PAUL DUFRENE III
PERMIT FOR BULKHEAD
PLAN VIEW
SCALE: 1" = 50'
DATE: 8/15/2012

J. WAYNE PLAISANCE, INC.
CIVIL ENGINEERS & LAND SURVEYORS
P. O. DRAWER 730, GALLIANO, LA 70354
ph. (985)632-5596, fax (985)632-5628
JPlaisance@JWaynePlaisance.com

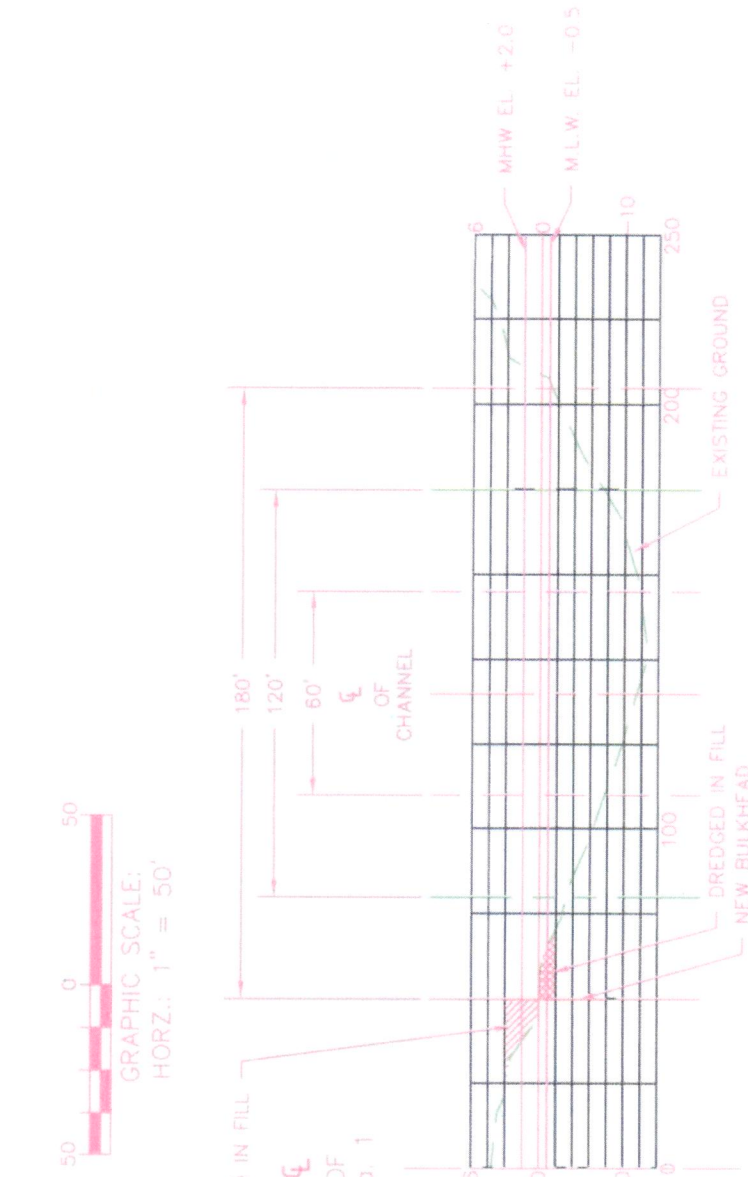

SECTION
SCALES: 1
VERT.: 1" = 20'
HORZ. 1" = 50'

GRAPHIC SCALE:
HORZ.: 1" = 50'

50
0
50

GRAPHIC SCALE
VERT.: 1" = 20'.

20
0
20

NOTE:
160cys OF MATERIAL WILL BE DREDGED FROM THE BAYOU AND HAULED TO A NON WET SITE.
320cys OF DRY DIRT WILL BE HAULED IN TO BACKFILL BEHIND THE BULKHEAD

SHEET 3 OF 3

PAUL DUFRENE III
PERMIT FOR BULKHEAD
CROSS SECTION 1
SCALES: HORZ. 1" = 50', VERT. 1" = 20'
DATE: 8/15/2012

J. WAYNE PLAISANCE, INC.
CIVIL ENGINEERS & LAND SURVEYORS
P. O. DRAWER 730, GALLIANO, LA 70354
ph. (985)632-5596, fax (985)632-5628
JPlaisance@JWaynePlaisance.com