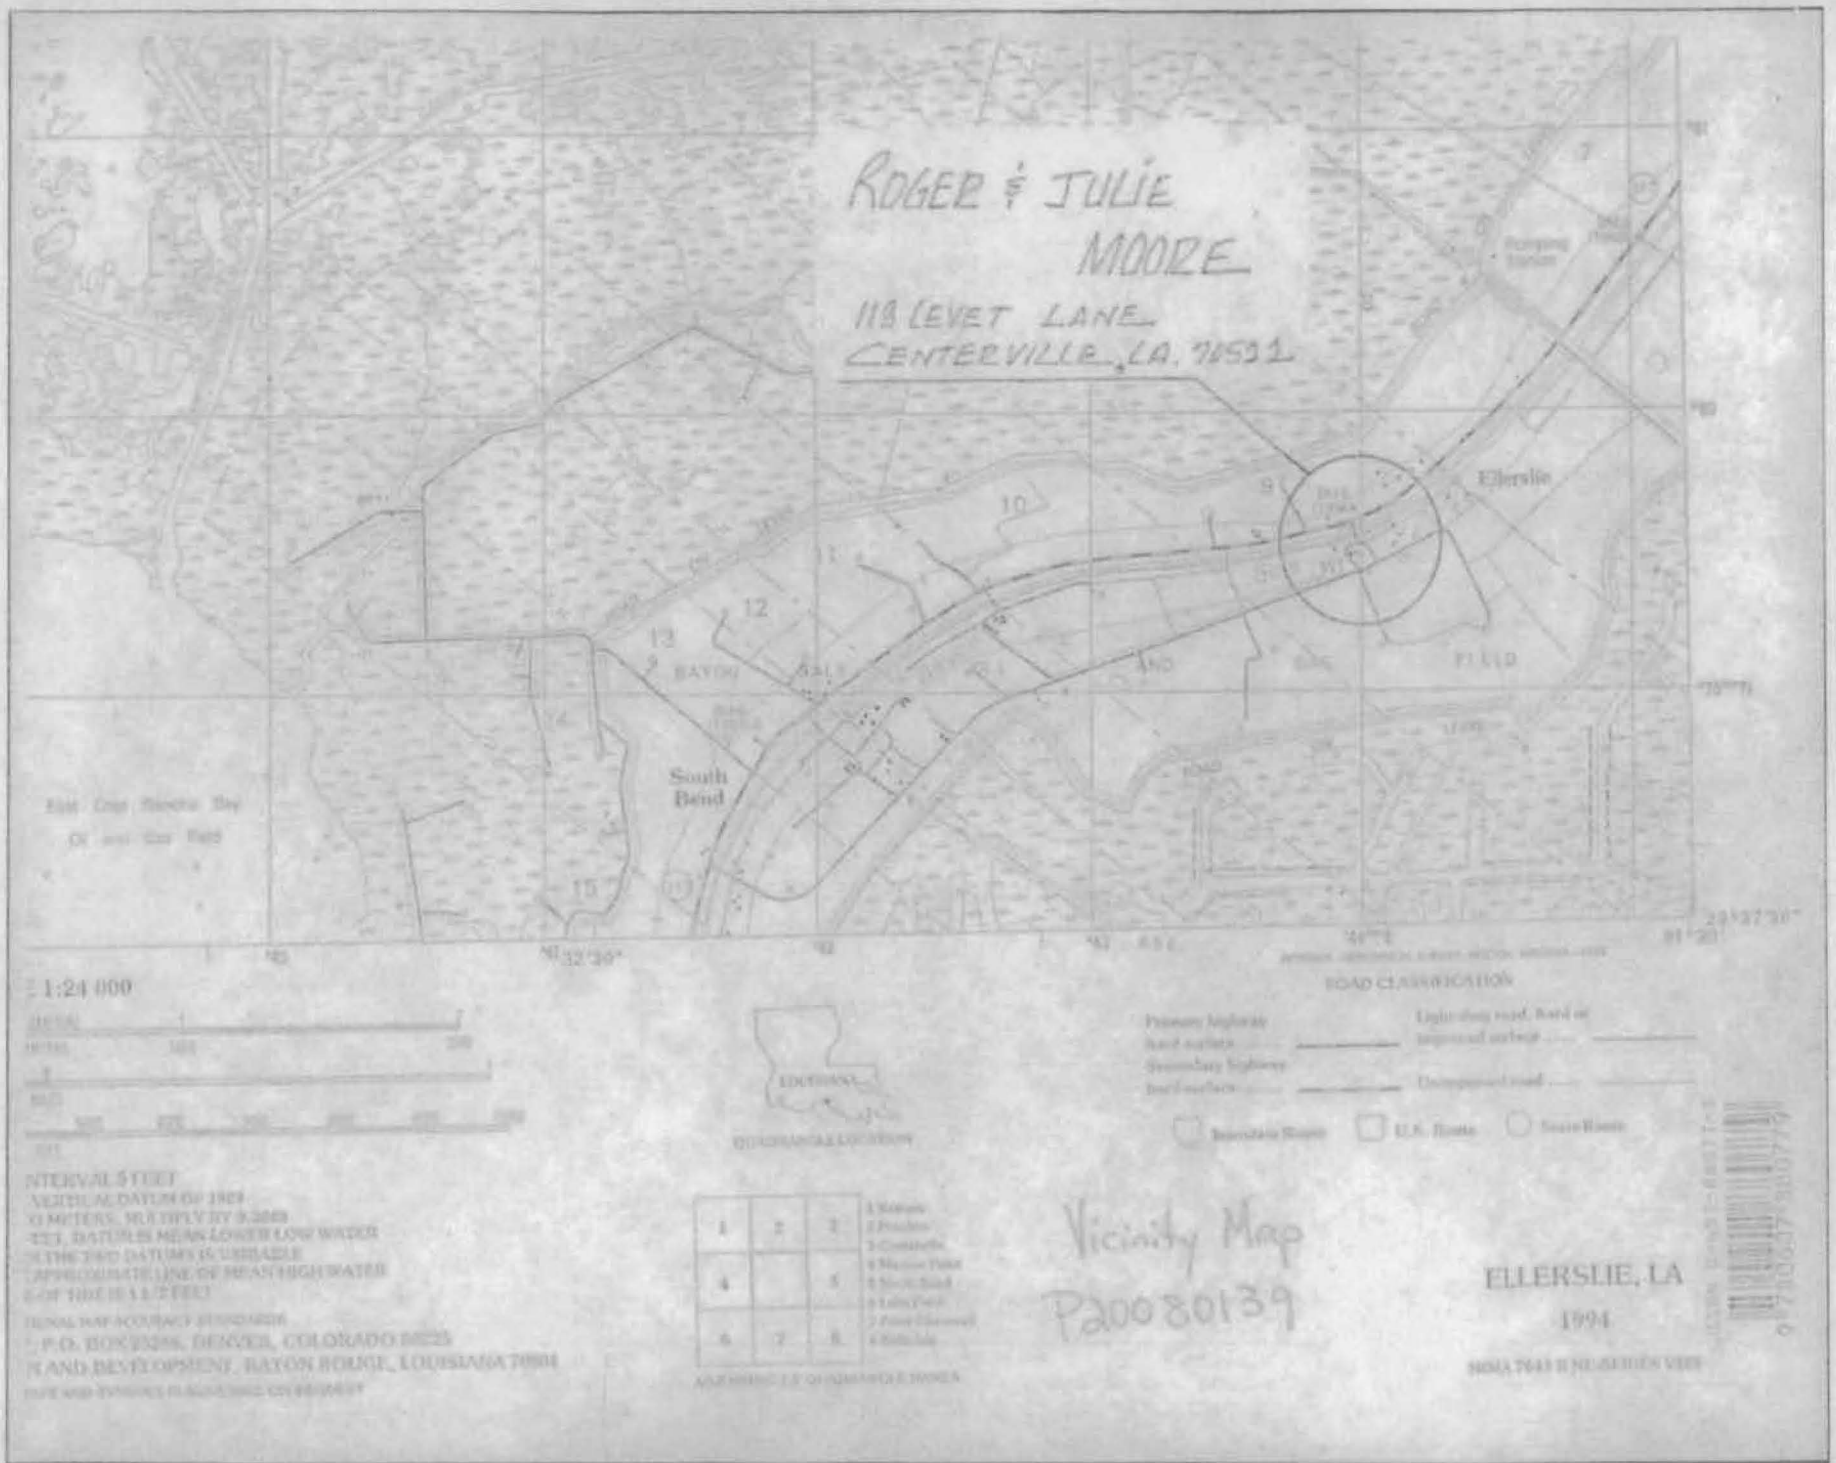
ROGER & JULIE
MOORE
118 LEVET LANE
CENTERVILLE, LA. 70531
Ellerslie
South Bend
BAYOU
FIELD
1:24 000
ROAD CLASSIFICATION
Vicinity Map
P20080139
ELLERSLIE, LA
1994

P20080139

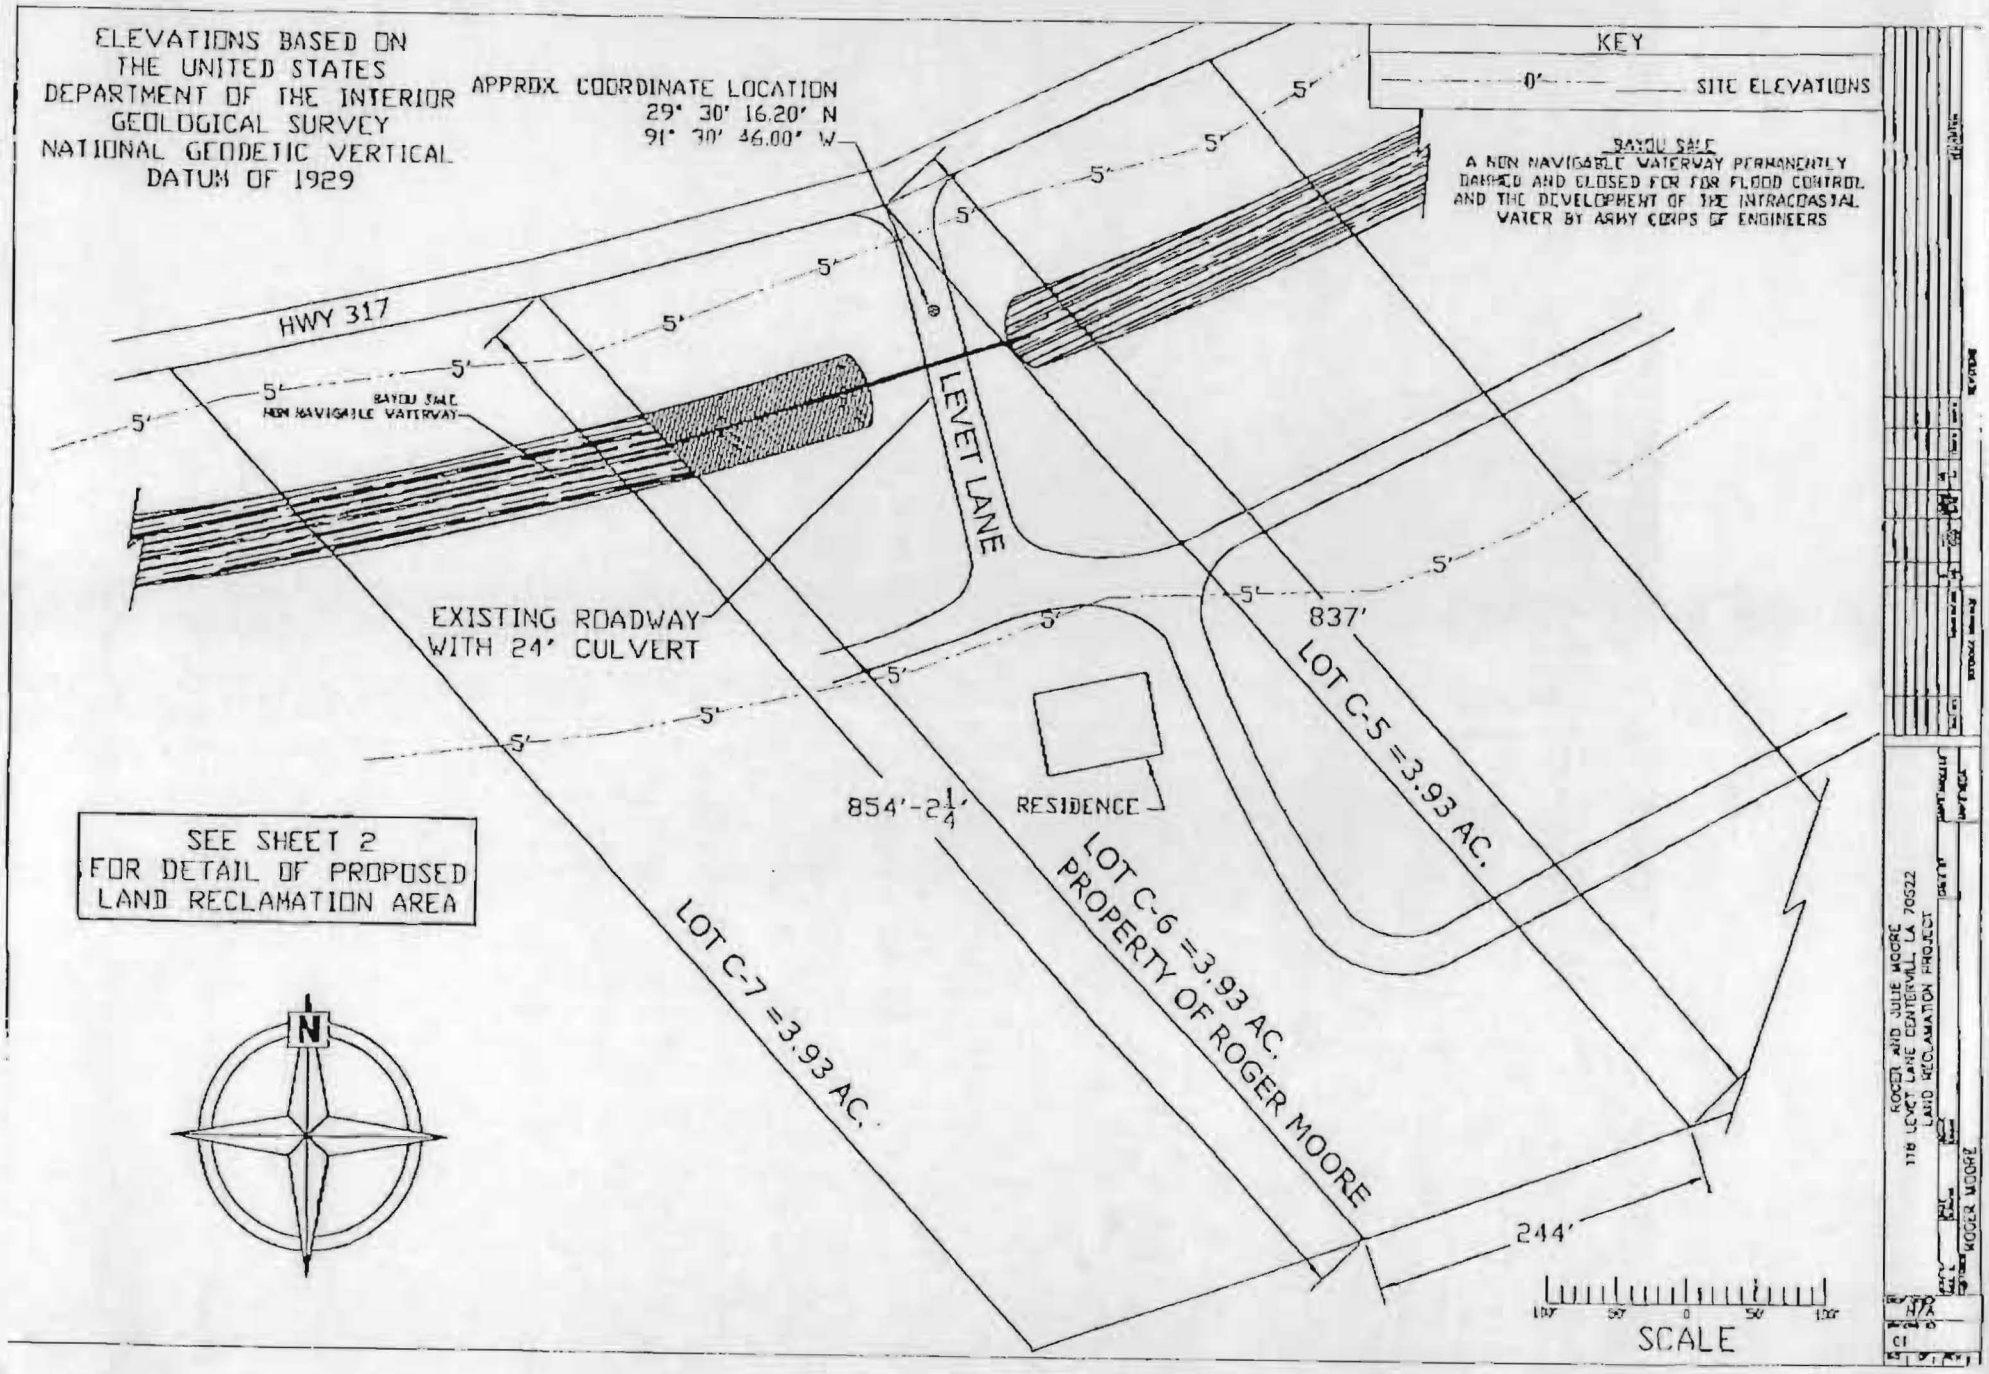

18 OCT. 24. 2008 10:26AM 19853 SMI COMPANIES SMI COMPANIES BERWIC NO. 920 P. 4

P20080139

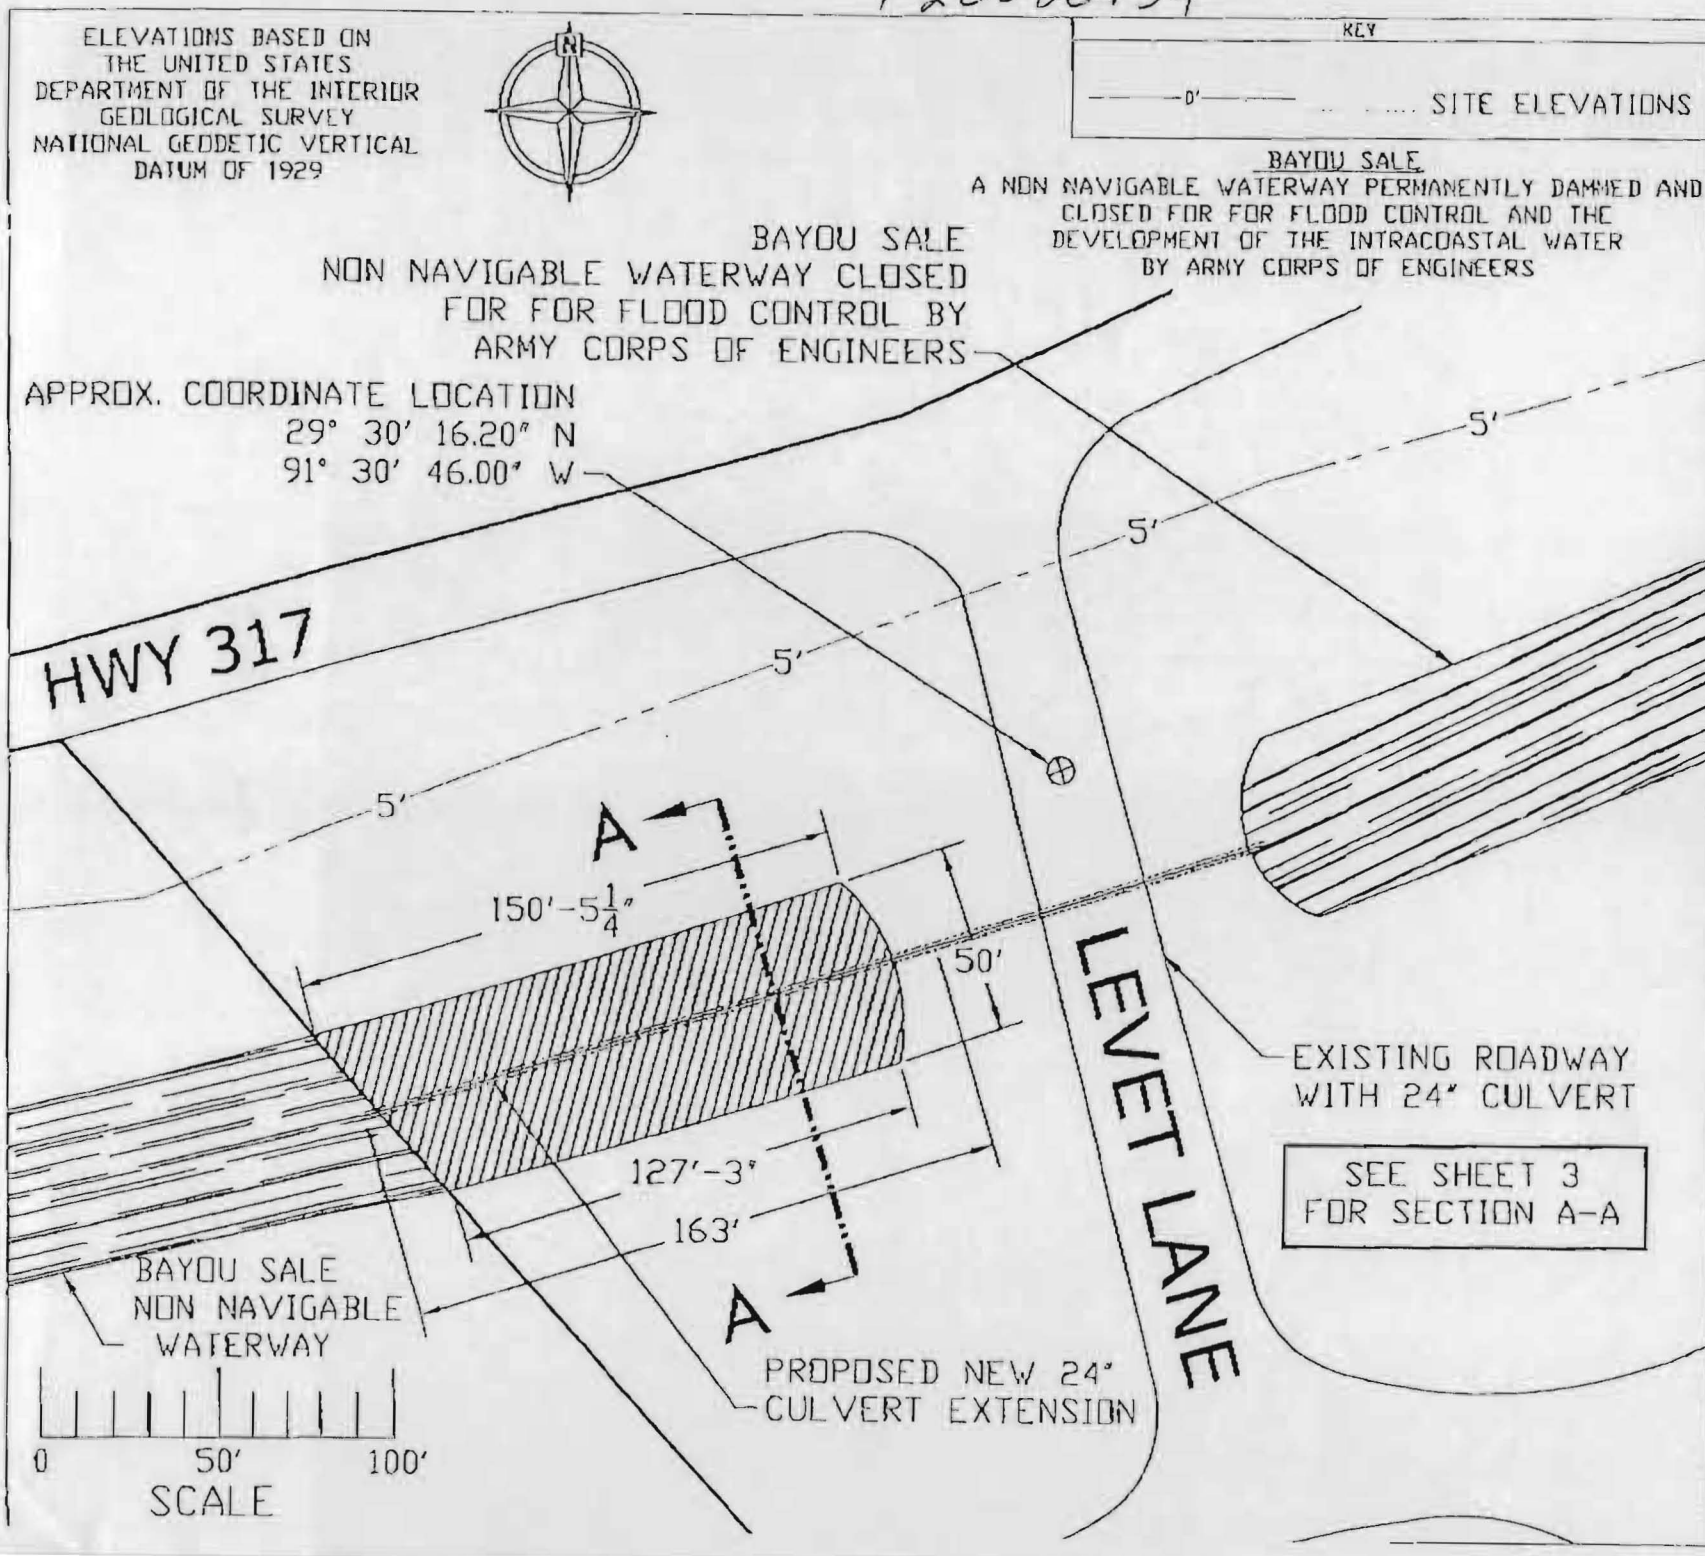

DWG NO.	DESCRIPTION	NO.	ECO.	DATE	BY	CHK'D	APP'D	DESCRIPTION
		0	---	10/07/08	PR			

REFERENCE DRAWINGS

REVISIONS

ROGER AND JULIE MOORE
118 LEVET LANE CENTERVILL, LA 70522
LAND RECLAMATION PROJECT

DWN BY PAUL R. | DATE 01/11/08 | SCALE SHOWN | CHK'D BY | APP'D PROCESS | APP'D MECH.

CUSTOMER ROGER MOORE

SHOP ORDER N/A

DRAWING NO. 01

SHT 2 OF 3 REV. 0

10 OCT 24 2008 10:26AM 19853 SMI COMPANIES SMI COMPANIES BERWIC NO. 920 P. 3E 02/04

P20080139

KEY

NEW TOP SOIL

LOCAL RIVER SAND FILLER

PREEXISTING SOIL CONDITION

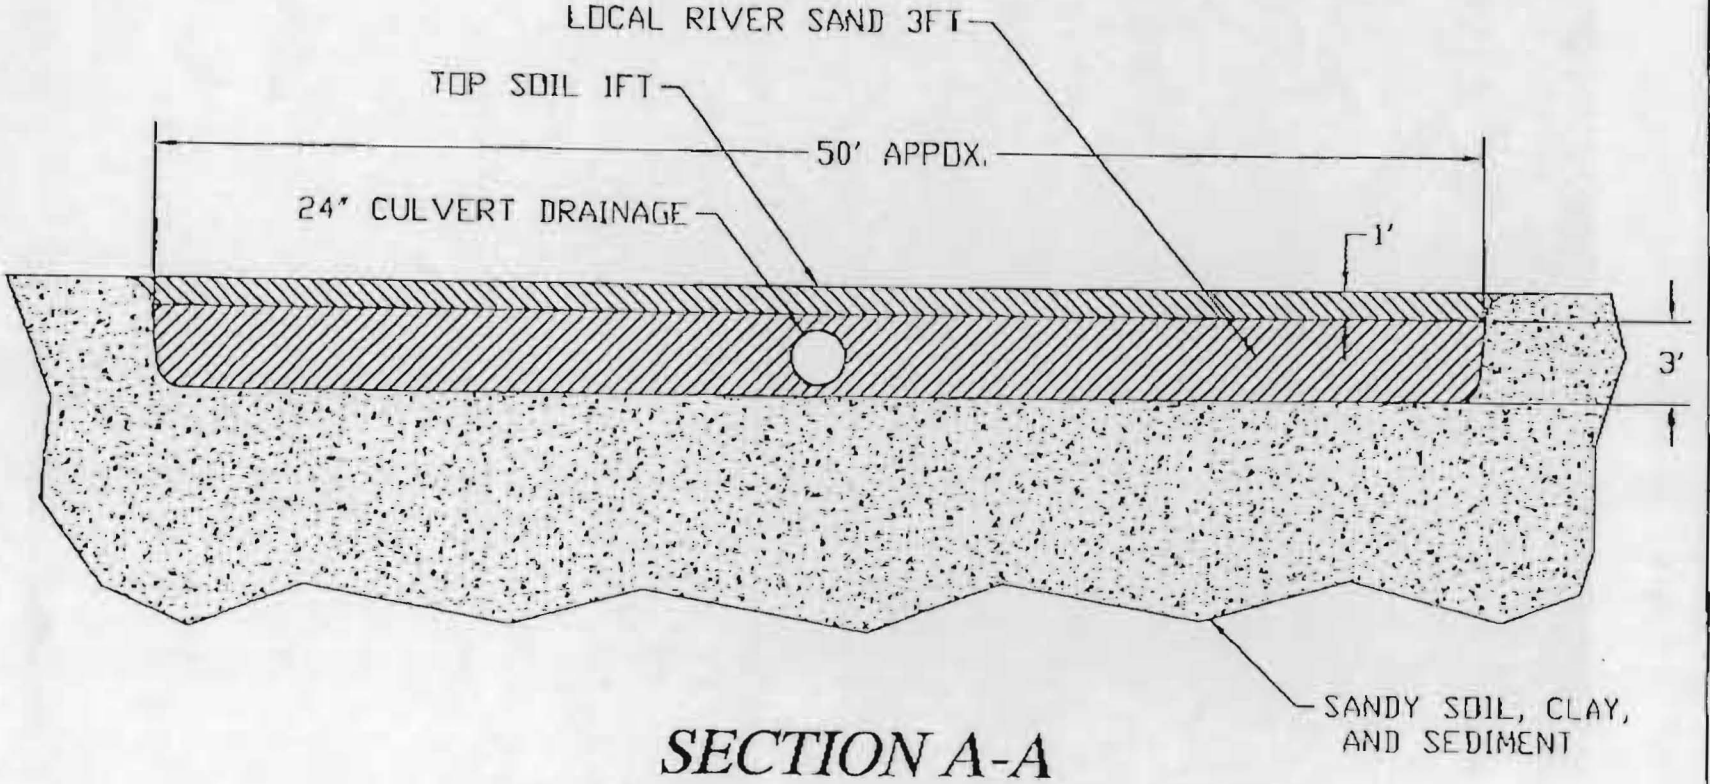

SECTION A-A PROPOSED LAND RECLAMATION PROCEDURE

DWG NO.	DESCRIPTION	NO.	DATE	BY	CHK'D	APP'D	DESCRIPTION
REFERENCE DRAWINGS		REVISIONS					

ROGER AND JULIE MOORE
118 LEVET LANE CENTERVILL, LA 70522
LAND RECLAMATION PROJECT

DWN BY PAUL R. | DATE 8/11/08 | SCALE SHOWN | CHK'D BY | APP'D PROCESS | APP'D MECH.

CUSTOMER ROGER MOORE

SHOP ORDER N/A

DRAWING NO. 01

SHT 3 OF 3 REV. 0

10 OCT. 24. 2008 10:26AM 9853 SMI COMPANIES SMI COMPANIES BERWIC NO. 220 P. 2/2