To see all the details that are visible on the screen, use the "Print" link next to the map.

Google

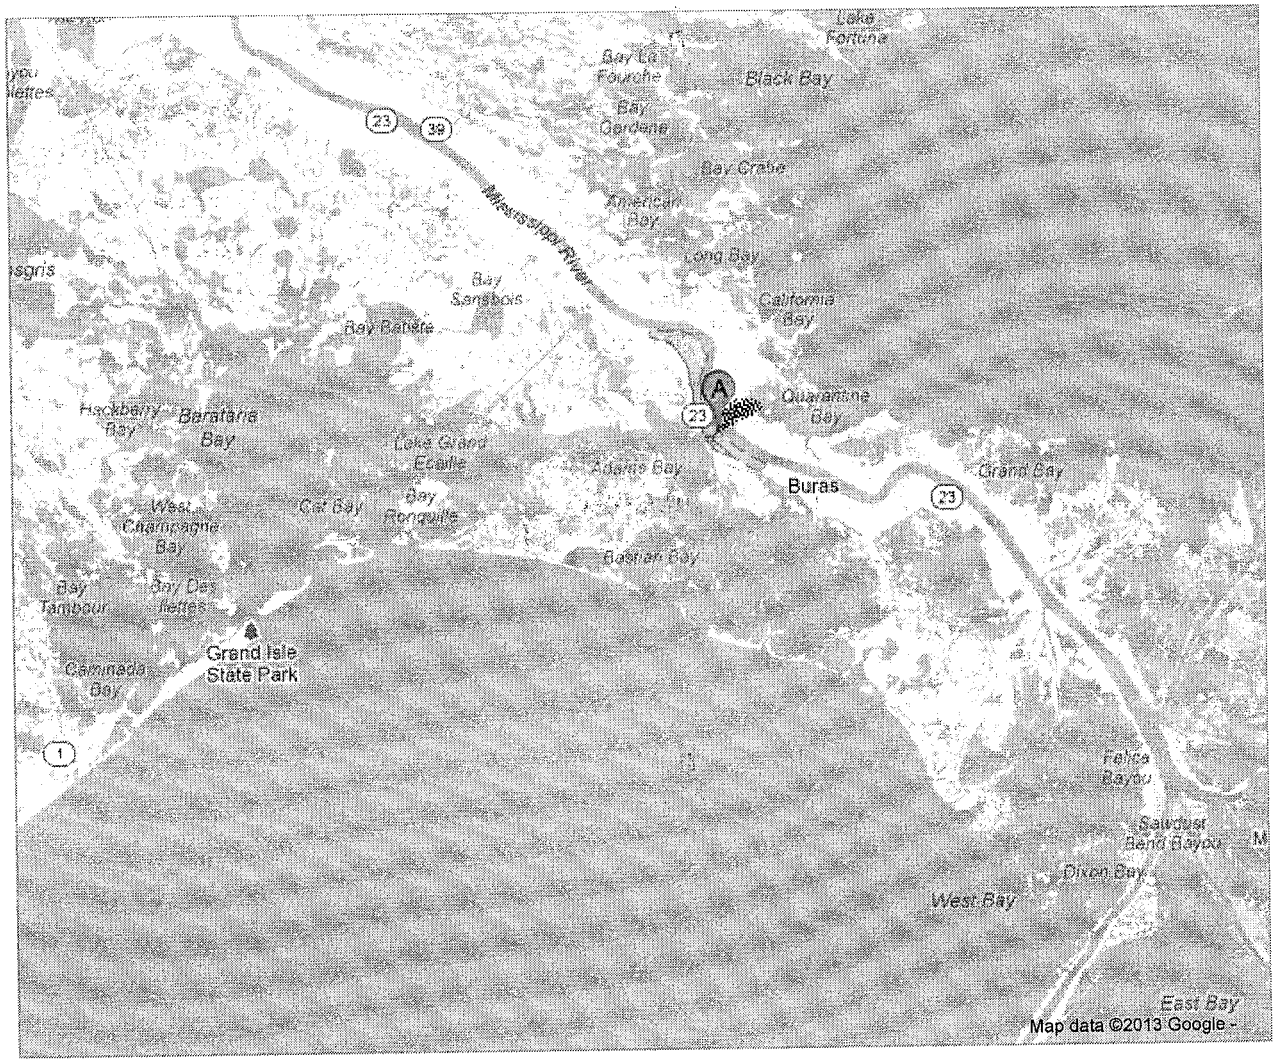

A = project location

4/17/13

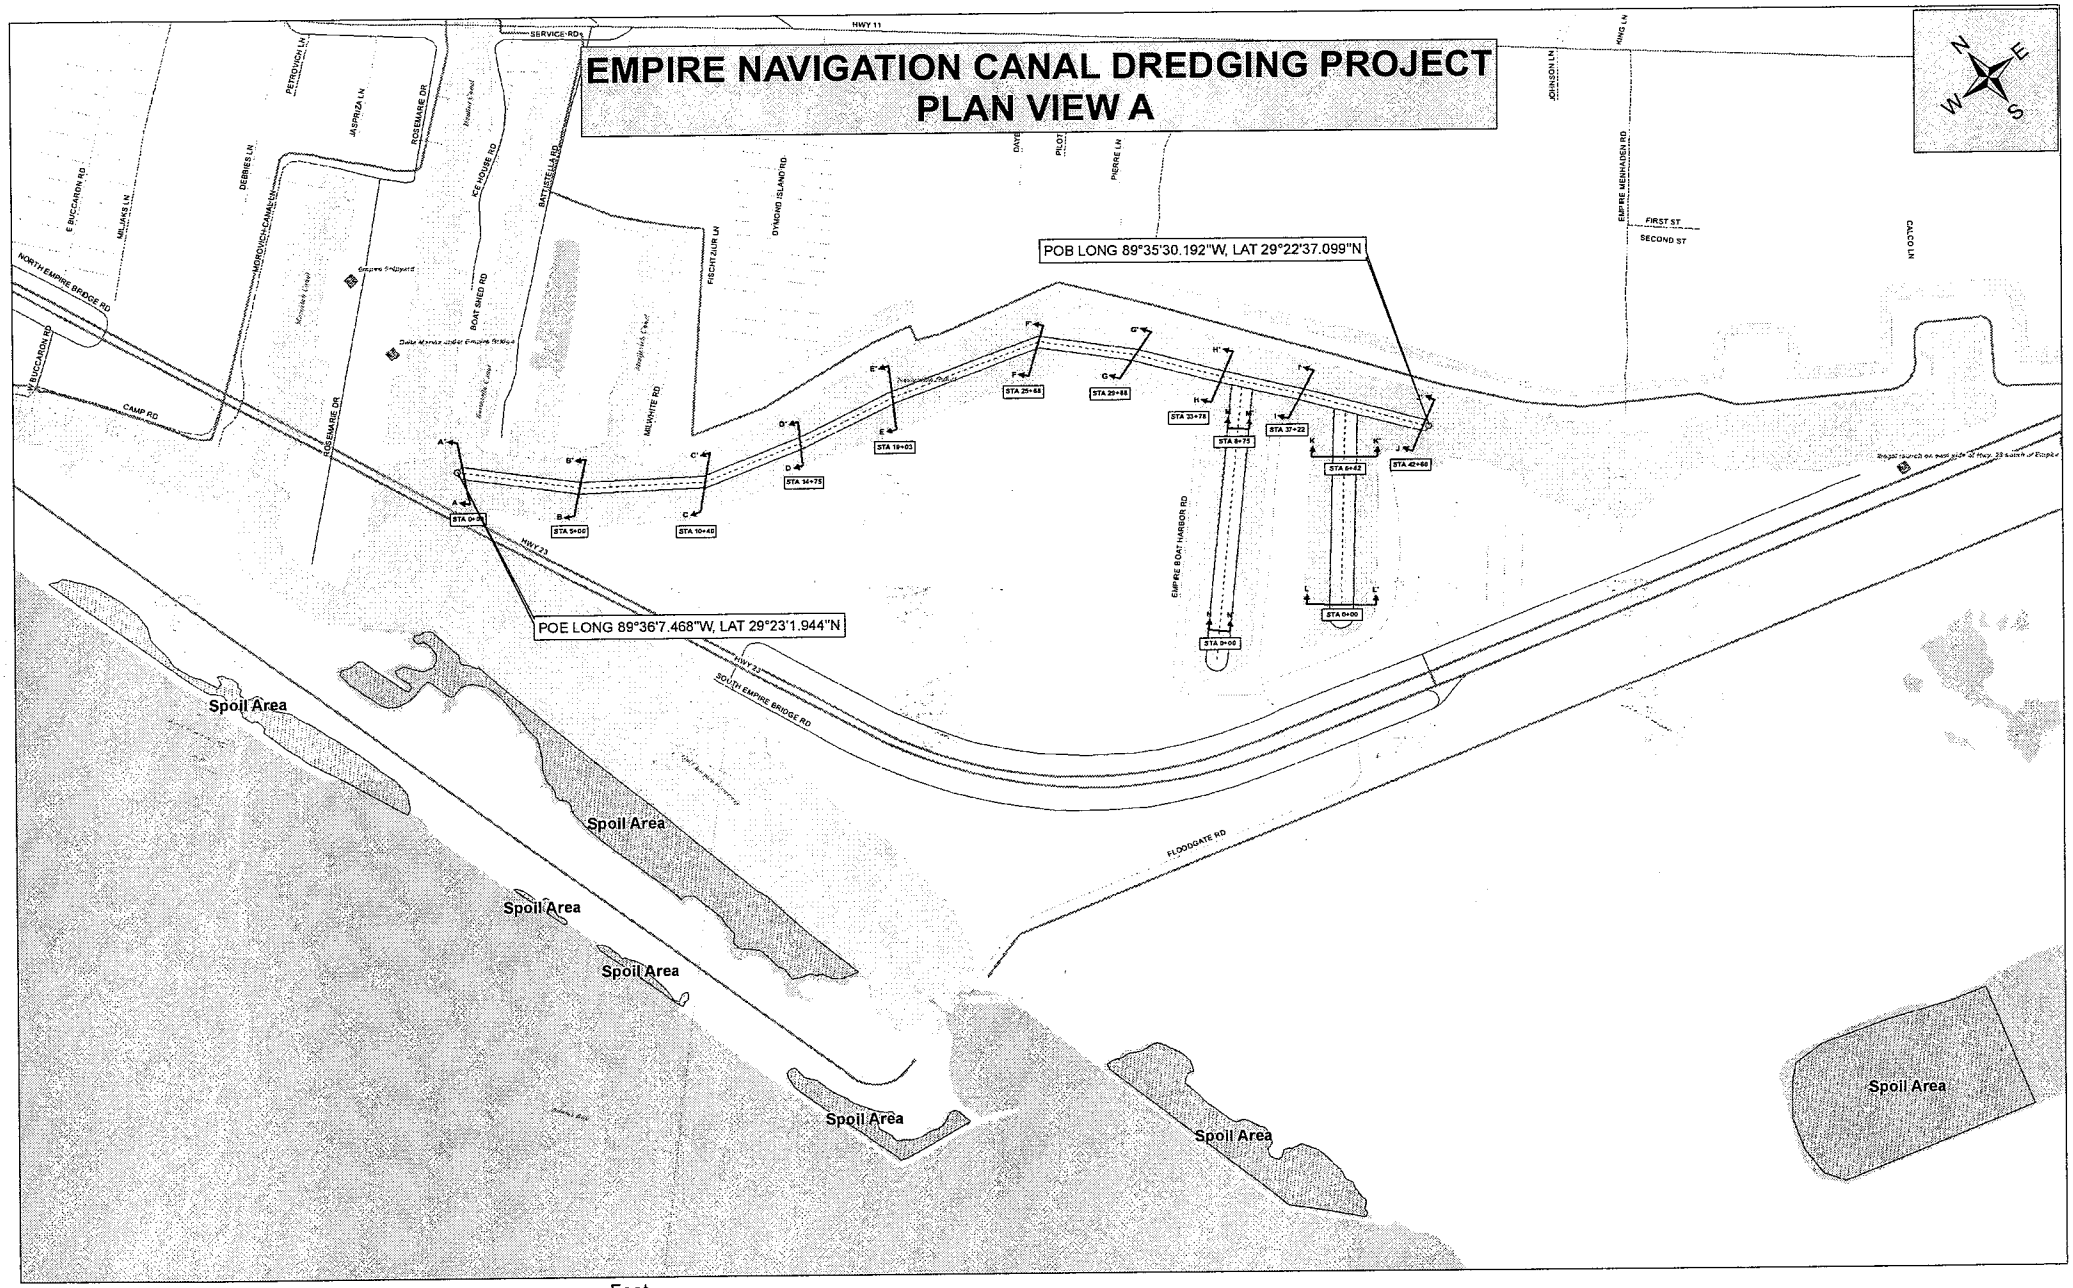
EMPIRE NAVIGATION CANAL DREDGING PROJECT
PLAN VIEW A
POB LONG 89°35'30.192"W, LAT 29°22'37.099"N
POE LONG 89°36'7.468"W, LAT 29°23'1.944"N
Spoil Area
Spoil Area
Spoil Area
Spoil Area
Spoil Area
Spoil Area
Spoil Area
HWY 11
SERVICE RD
HWY 23
CAMP RD
NORTH EMPIRE BRIDGE RD
SOUTH EMPIRE BRIDGE RD
FLOODGATE RD
ROSEMARE DR
BOAT SHED RD
ICE HOUSE RD
BATTISTELLA RD
FISCHTZUR LN
DIAMOND ISLAND RD
MELWHITE RD
MORGANZA-TO-THE-SEA CANAL
EMPIRE BOAT HARBOR RD
EMPIRE MENHADEN RD
JOHNSON LN
FIRST ST
SECOND ST
CLOUD LN
E BUCCANEER RD
W BUCCANEER RD
PETROVICH LN
JASPRIZA LN
DEBBIES LN
MILJACKS LN
PIERRE LN
Feet
400 200 0 400 800 1,200 1,600 2,000

Revised - 3-8-13 MUN-2013-0497 EBS

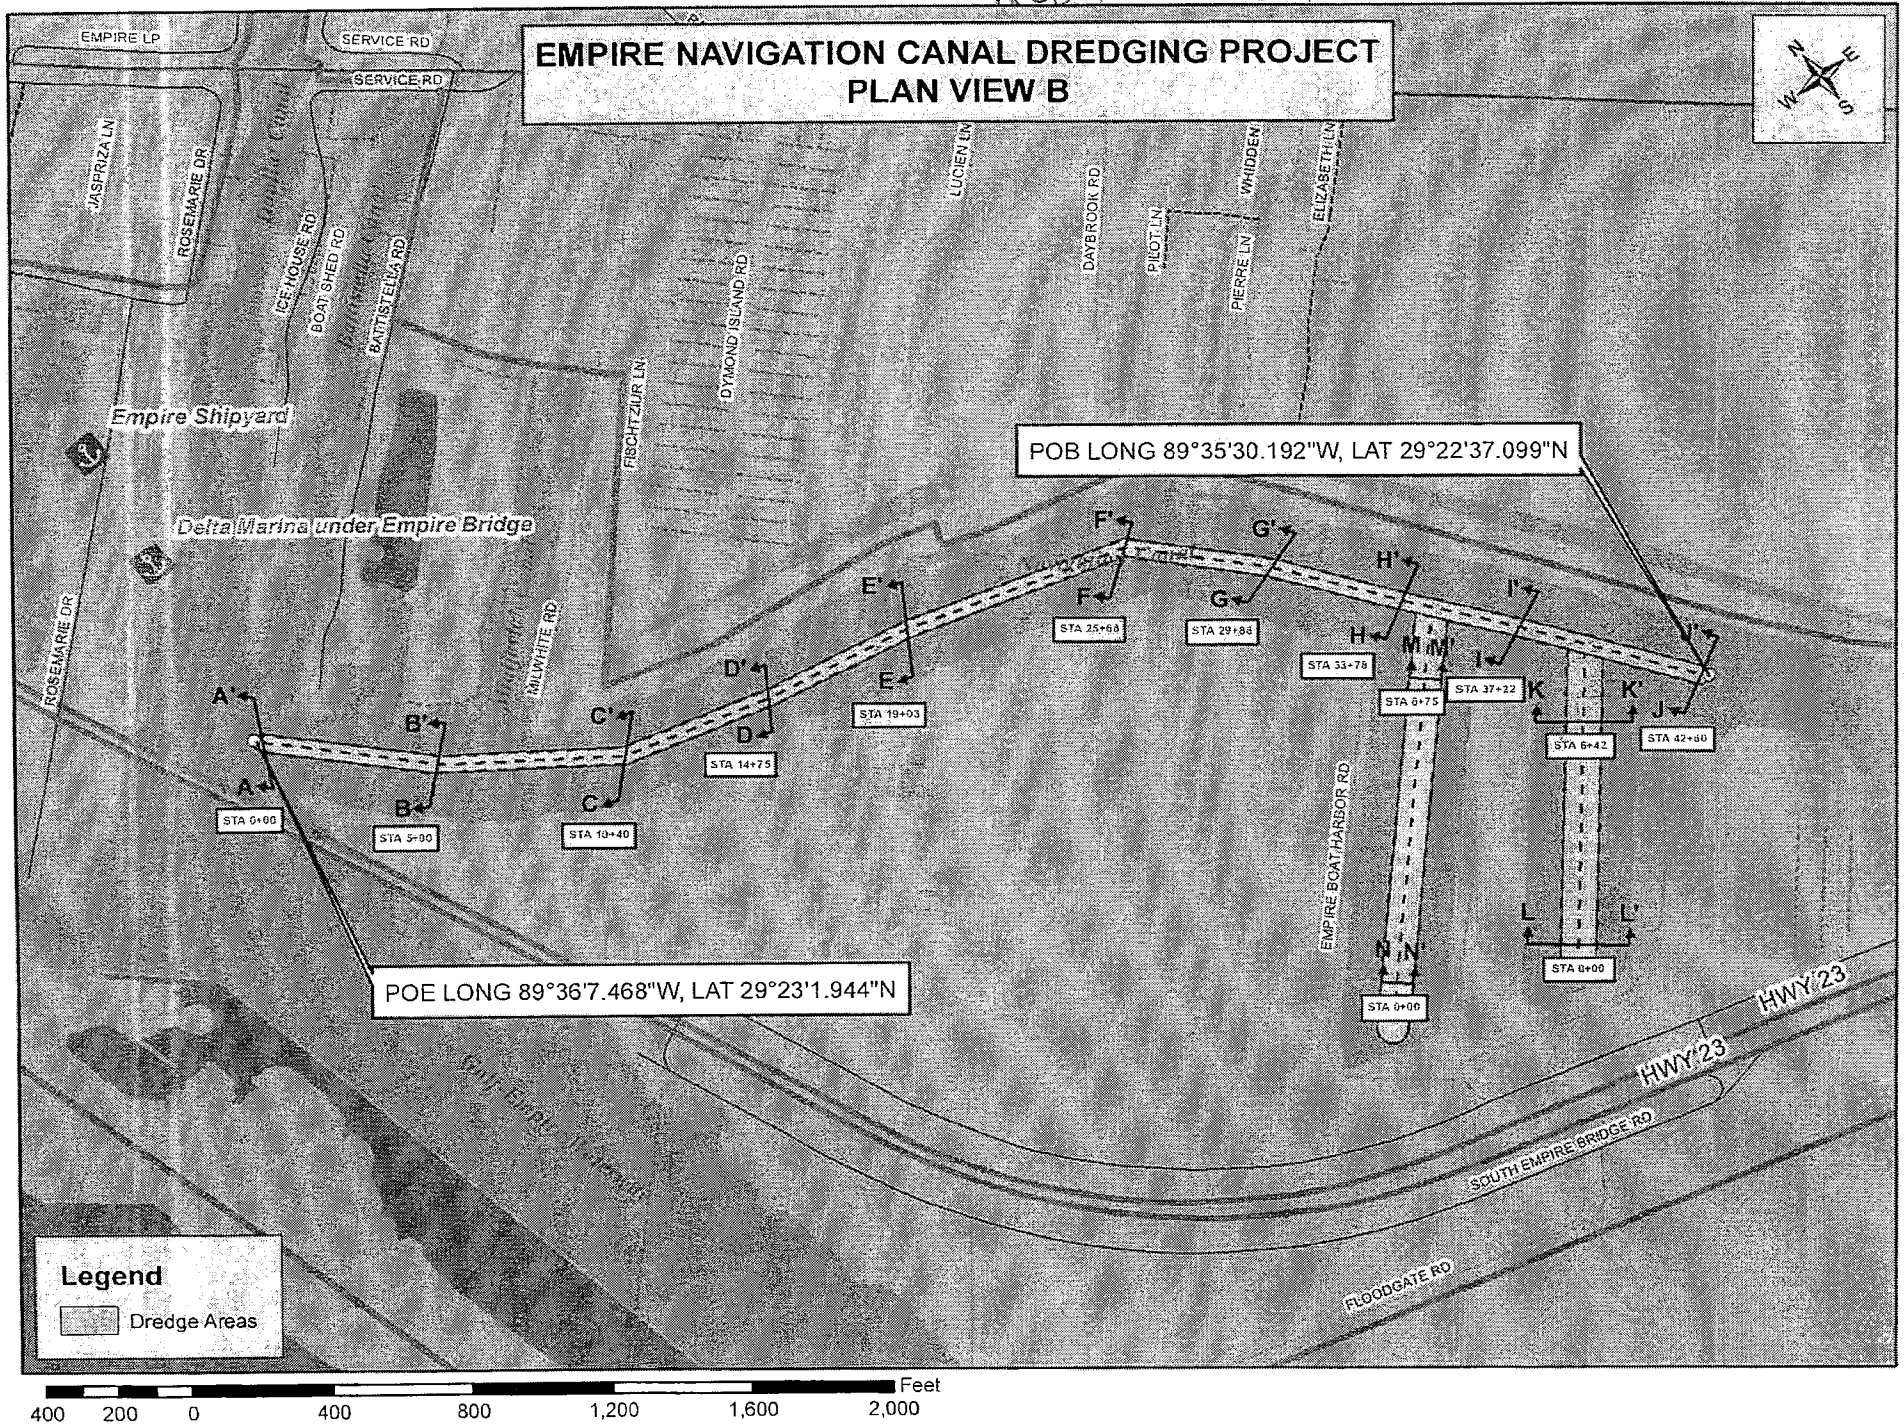

EMPIRE NAVIGATION CANAL PROJECT
CROSS SECTIONS

2/4/2013

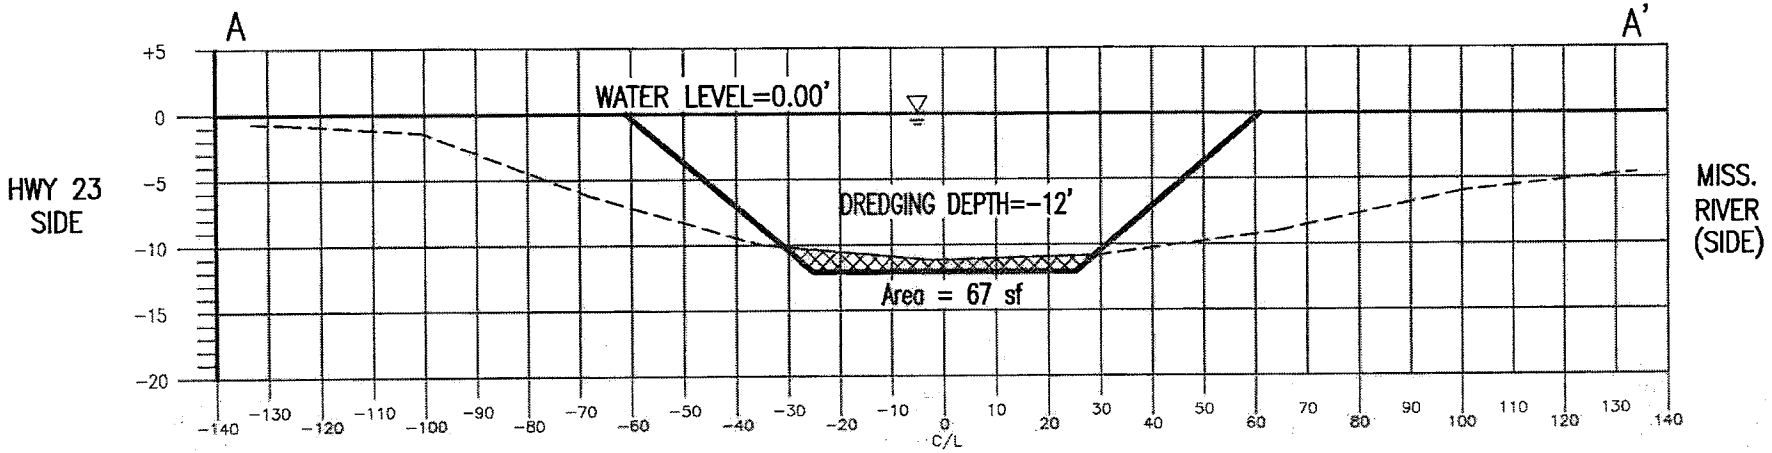

STATION 0+00
SECTION A – A'

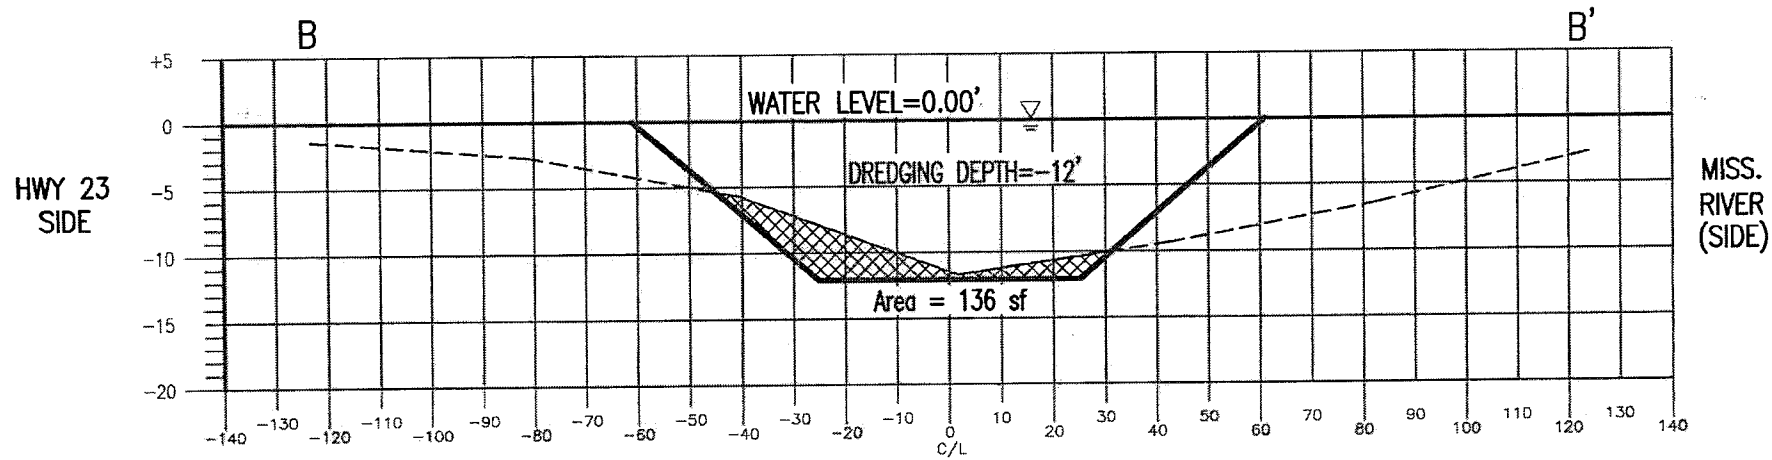

AREA (SF) to DREDGE
EXISTING CANAL BOTTOM
PROPOSED SECTION

STATION 5+00
SECTION B – B'

0 5' 10' 15' 20'
HORIZONTAL SCALE

0 5' 10'
VERTICAL SCALE

EMPIRE NAVIGATION CANAL PROJECT
CROSS SECTIONS

2/4/2013

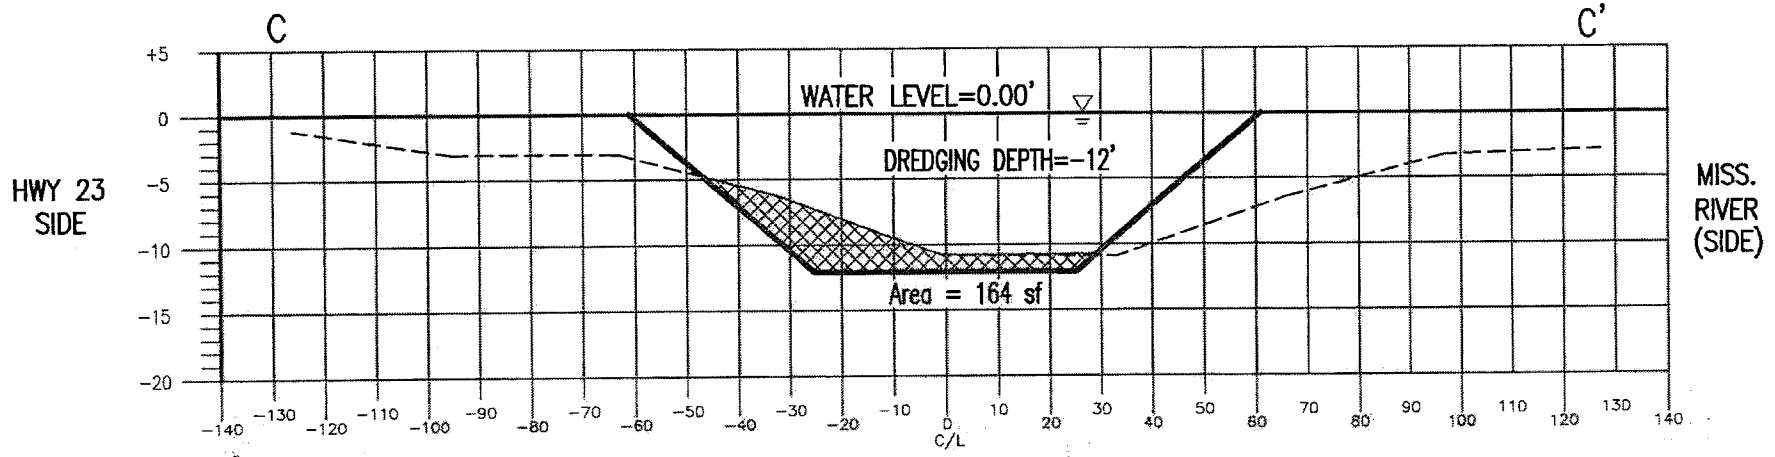

STATION 10+40
SECTION C – C'

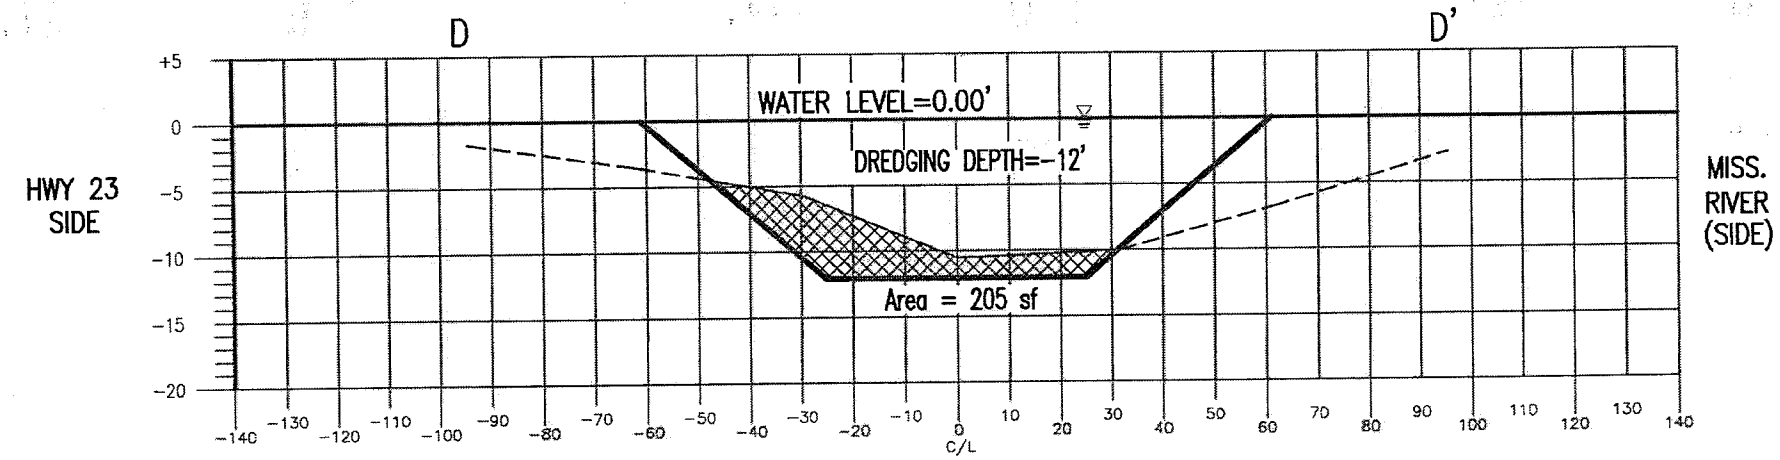

AREA (SF) to DREDGE
EXISTING CANAL BOTTOM
PROPOSED SECTION

STATION 14+75
SECTION D – D'

0 5' 10' 15' 20'
HORIZONTAL SCALE

0 5' 10'
VERTICAL SCALE

EMPIRE NAVIGATION CANAL PROJECT
CROSS SECTIONS

2/4/2013

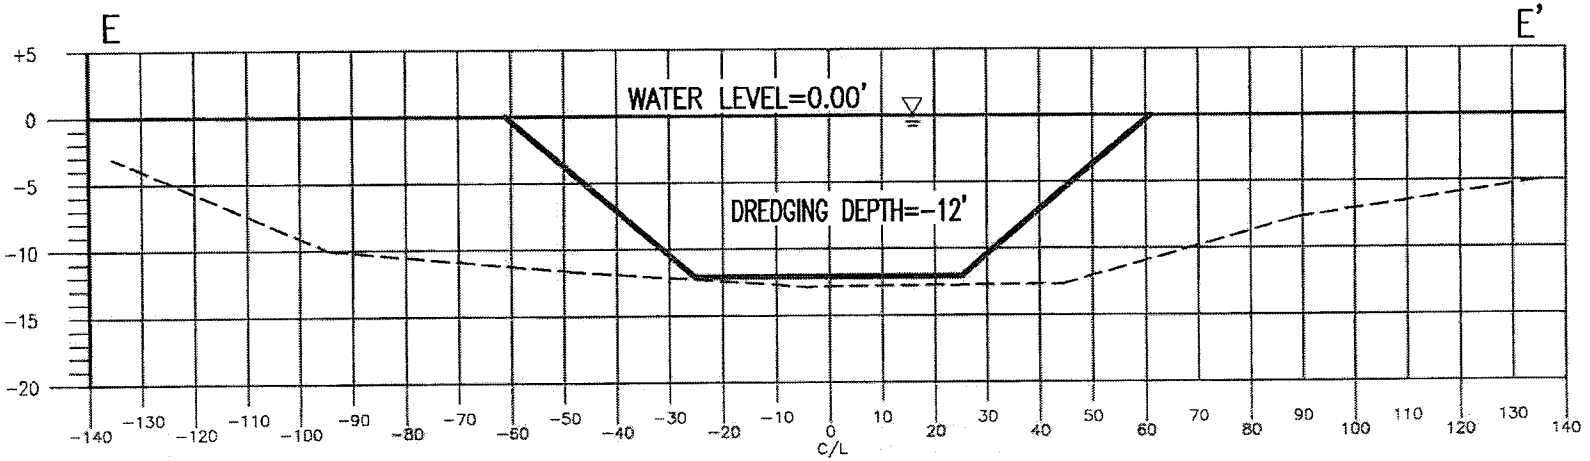

STATION 19+03
SECTION E – E'

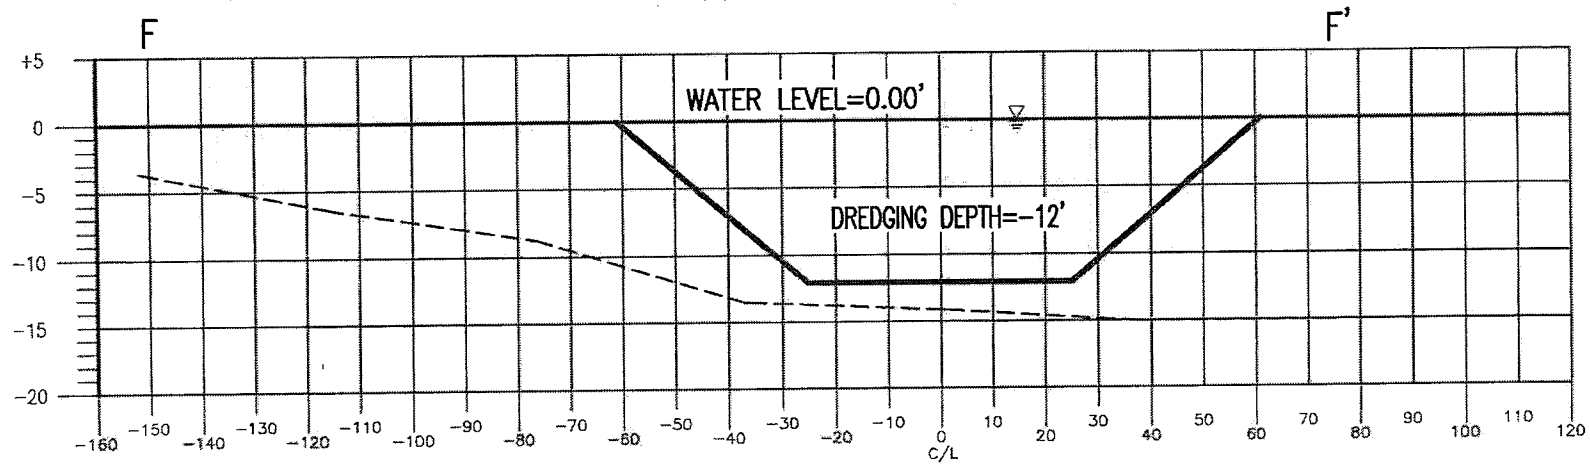

AREA (SF) to DREDGE
EXISTING CANAL BOTTOM
PROPOSED SECTION

STATION 25+68
SECTION F – F'

0 5' 10' 15' 20'
HORIZONTAL SCALE

0 5' 10'
VERTICAL SCALE

EMPIRE NAVIGATION CANAL PROJECT
CROSS SECTIONS

2/4/2013

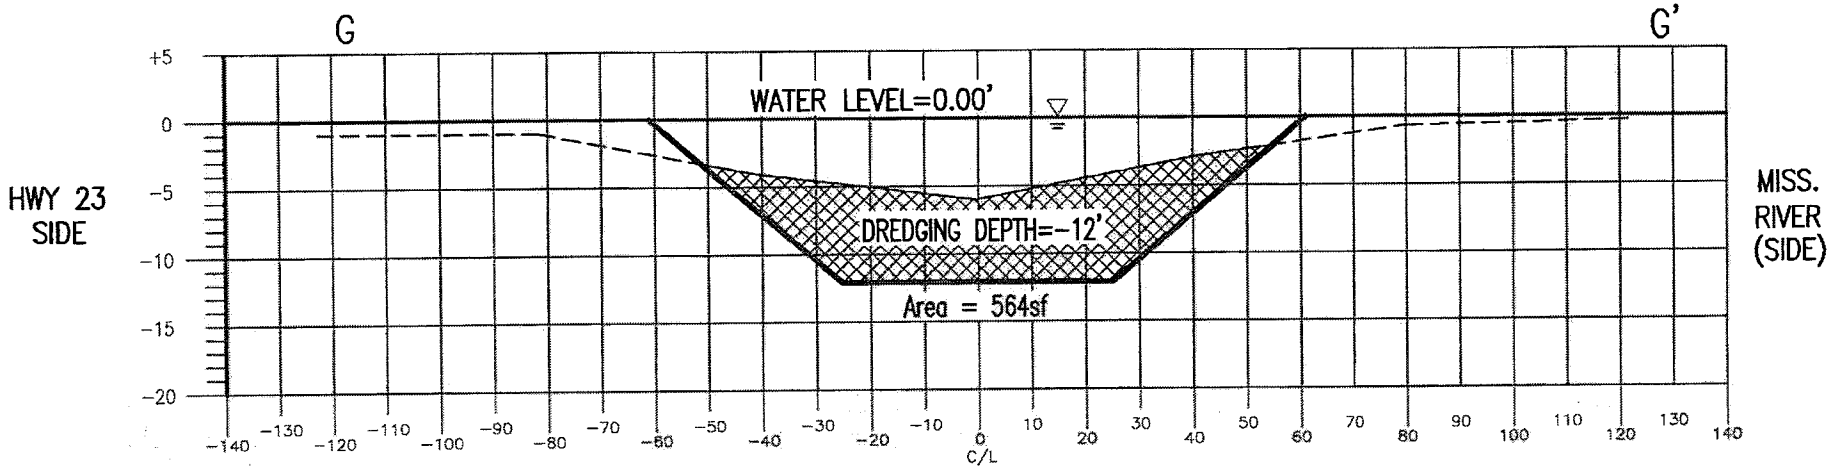

STATION 29+88
SECTION G – G'

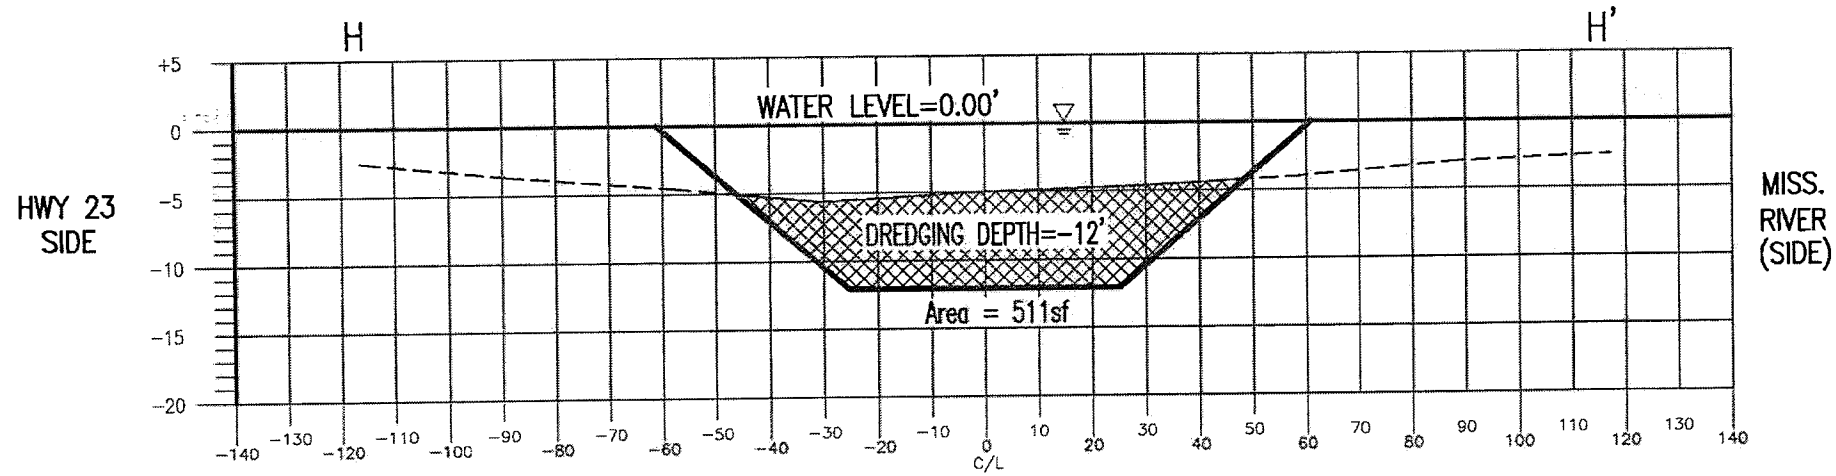

AREA (SF) to DREDGE
EXISTING CANAL BOTTOM
PROPOSED SECTION

STATION 33+78
SECTION H – H'

HORIZONTAL SCALE: 0 5' 10' 15' 20'

VERTICAL SCALE: 0 5' 10'

EMPIRE NAVIGATION CANAL PROJECT
CROSS SECTIONS

2/4/2013

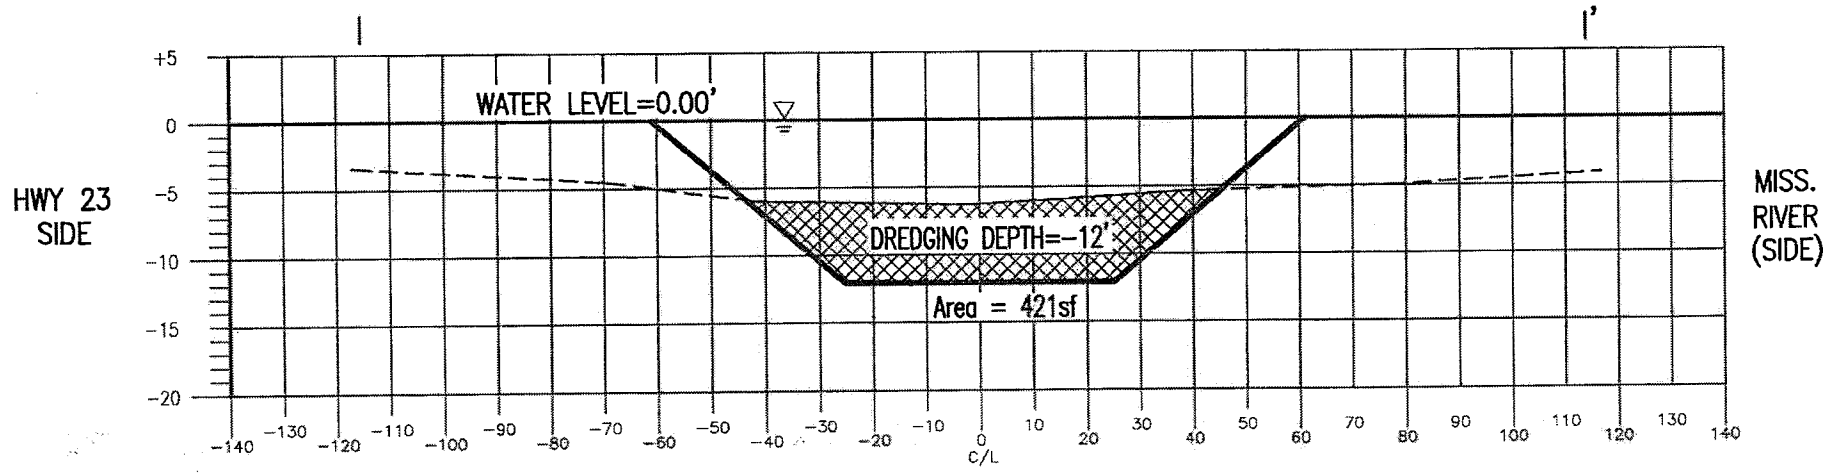

STATION 37+22
SECTION I – I'

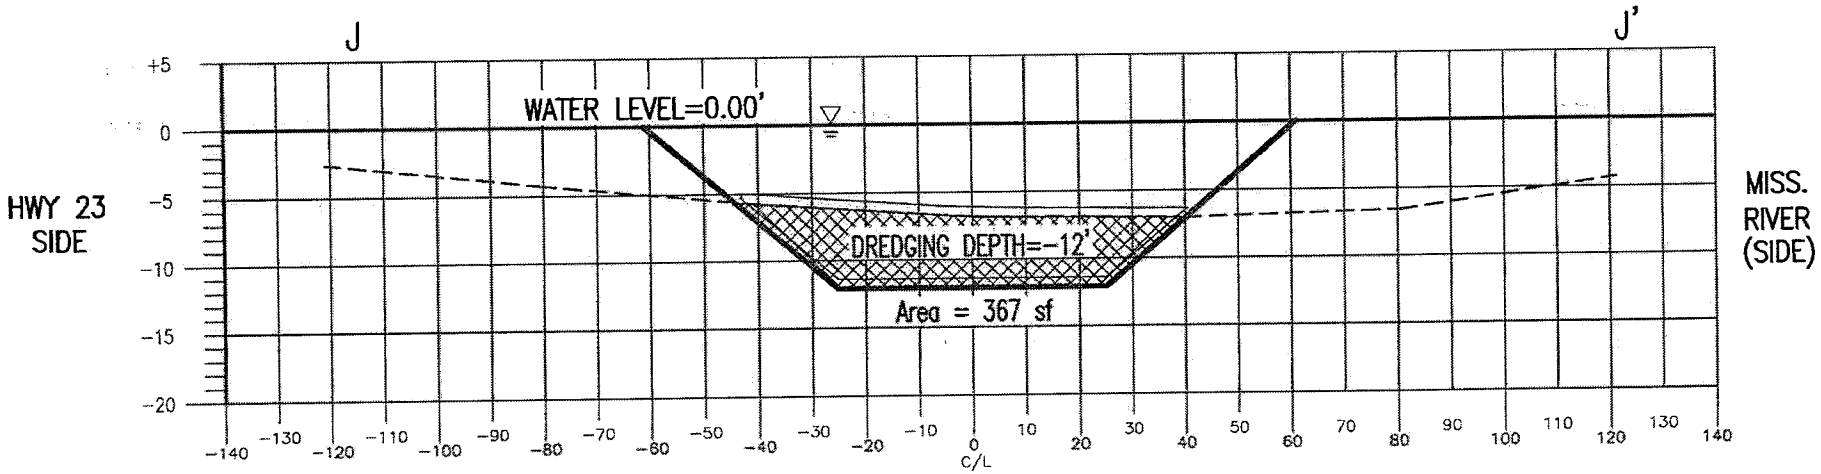

AREA (SF) to DREDGE
EXISTING CANAL BOTTOM
PROPOSED SECTION

STATION 42+60
SECTION J – J'

HORIZONTAL SCALE 0 5' 10' 15' 20'

VERTICAL SCALE 0 5' 10'

EMPIRE NAVIGATION CANAL PROJECT (HARBOR EXPANSION)
CROSS SECTIONS

2/4/2013

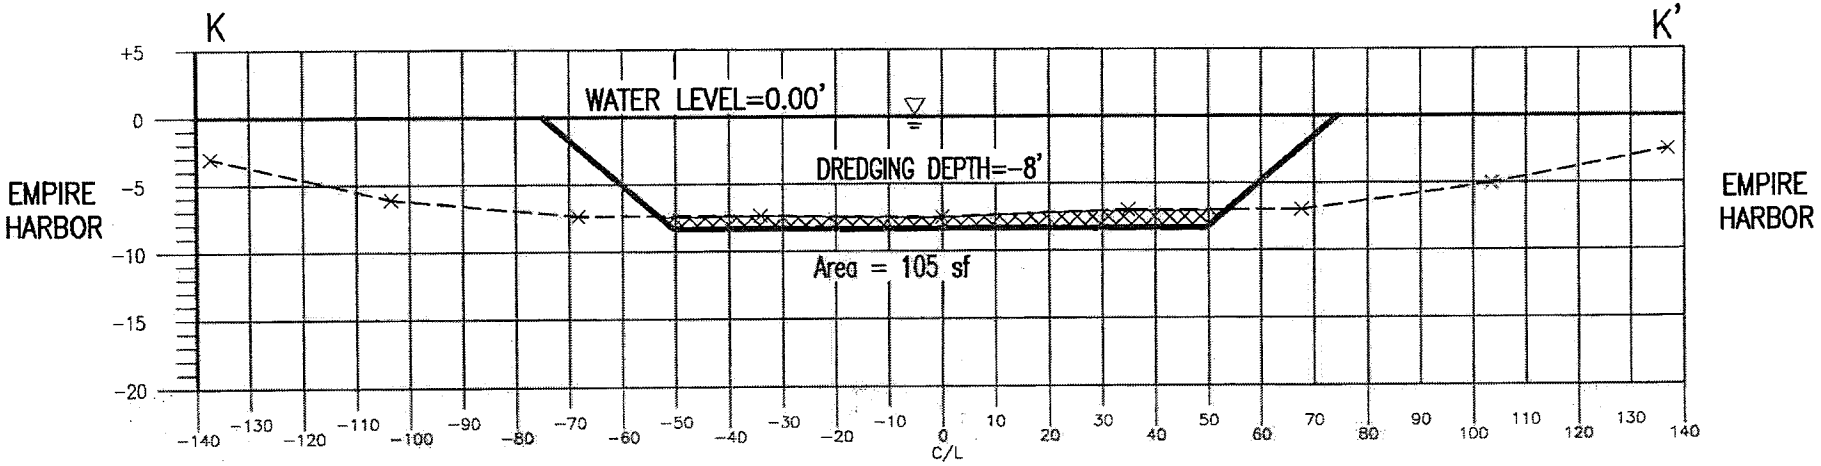

STATION 6+42
SECTION K – K'

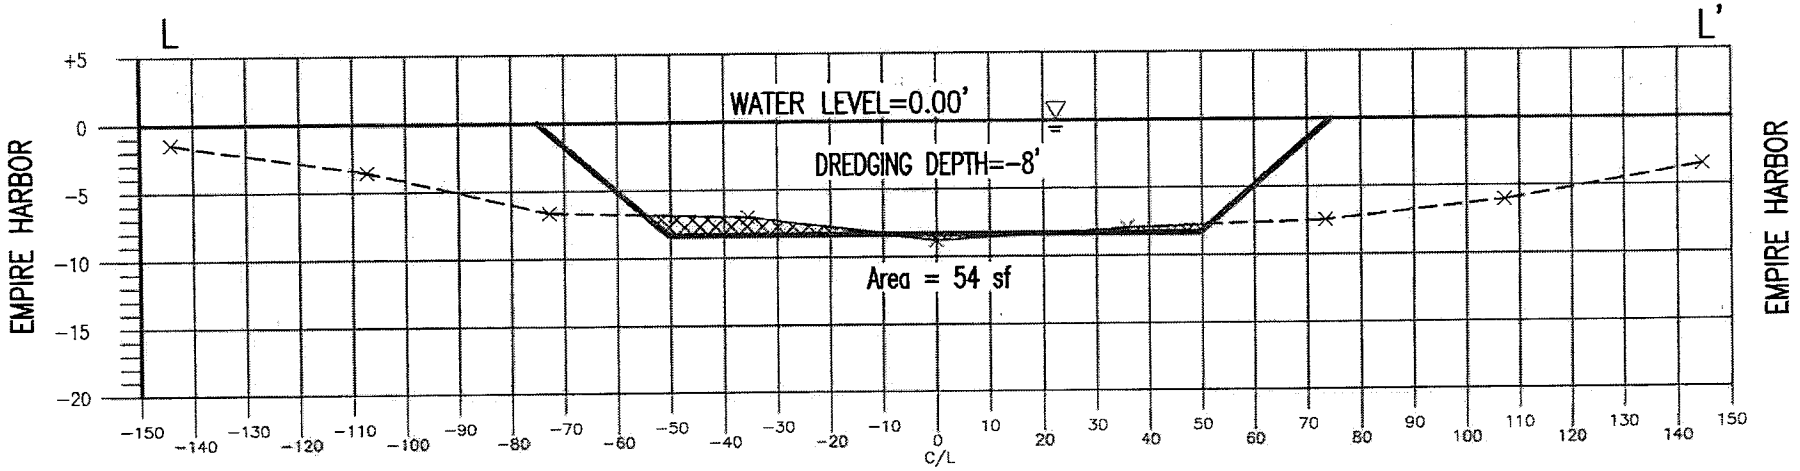

AREA (SF) to DREDGE
EXISTING CANAL BOTTOM
PROPOSED SECTION

STATION 0+00
SECTION L – L'

HORIZONTAL SCALE: 0 5' 10' 15' 20'

VERTICAL SCALE: 0 5' 10'

EMPIRE NAVIGATION CANAL PROJECT (HARBOR)
CROSS SECTIONS

2/4/2013

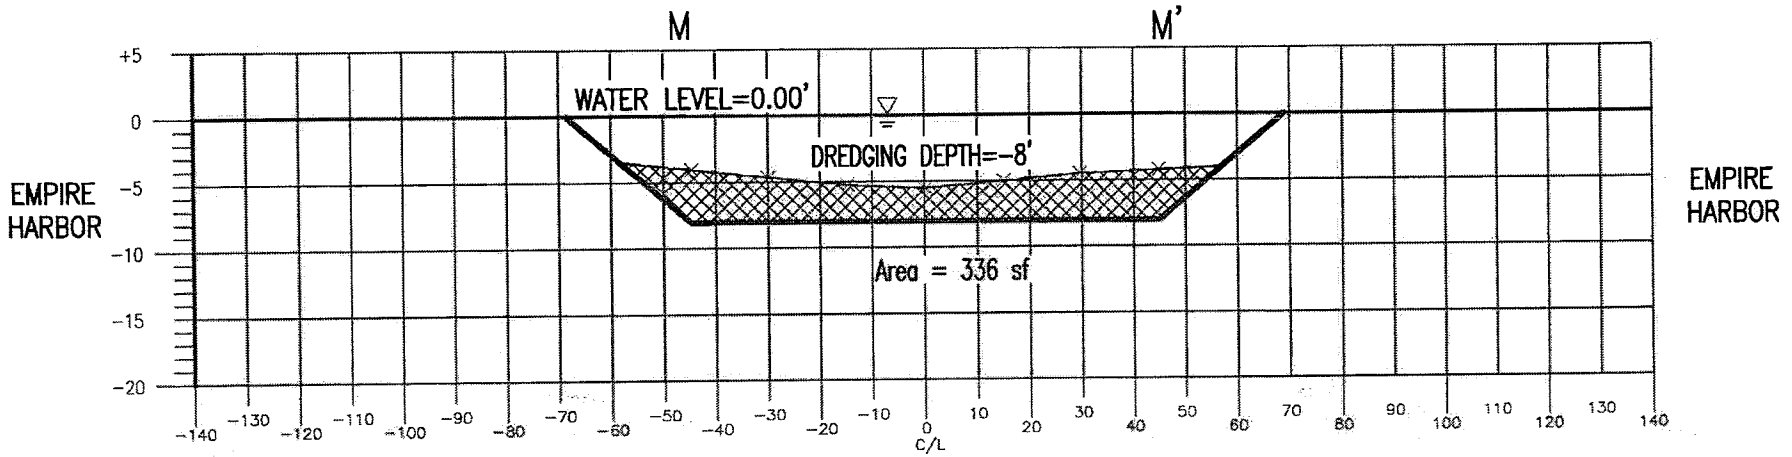

STATION 0+00
SECTION M – M'

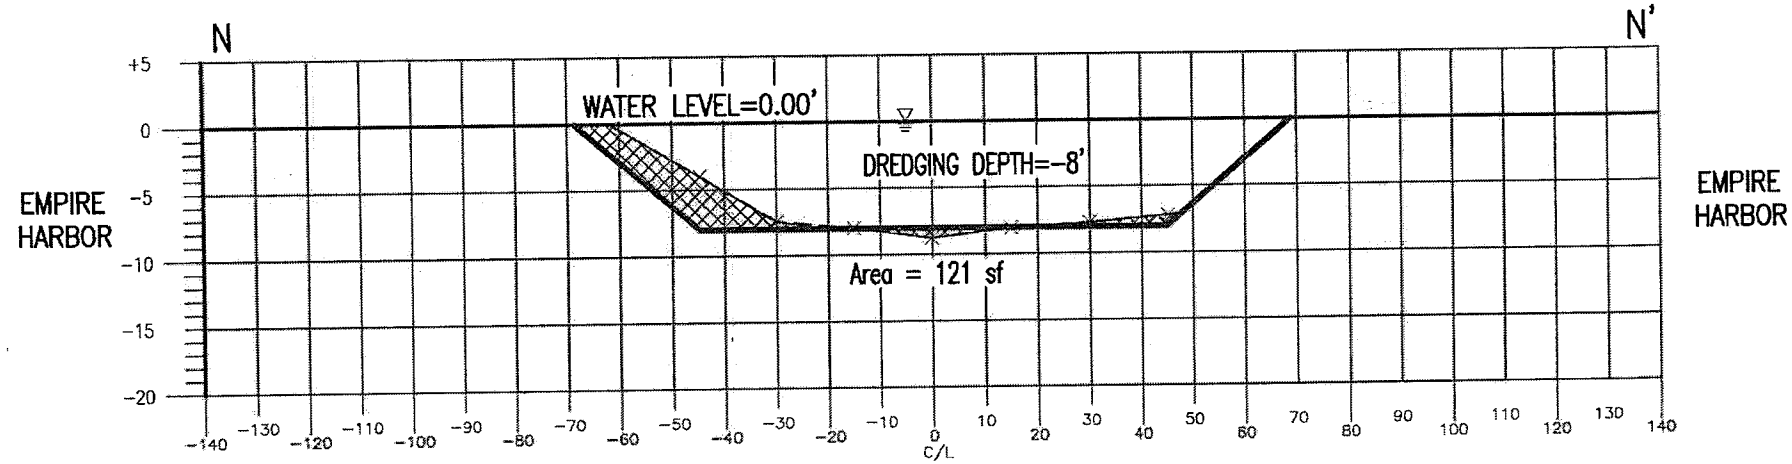

AREA (SF) to DREDGE
EXISTING CANAL BOTTOM
PROPOSED SECTION

STATION 8+75
SECTION N – N'

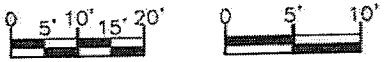

4/01/2013

EMPIRE NAVIGATION CANAL PROJECT
CROSS SECTIONS of SPOIL AREAS

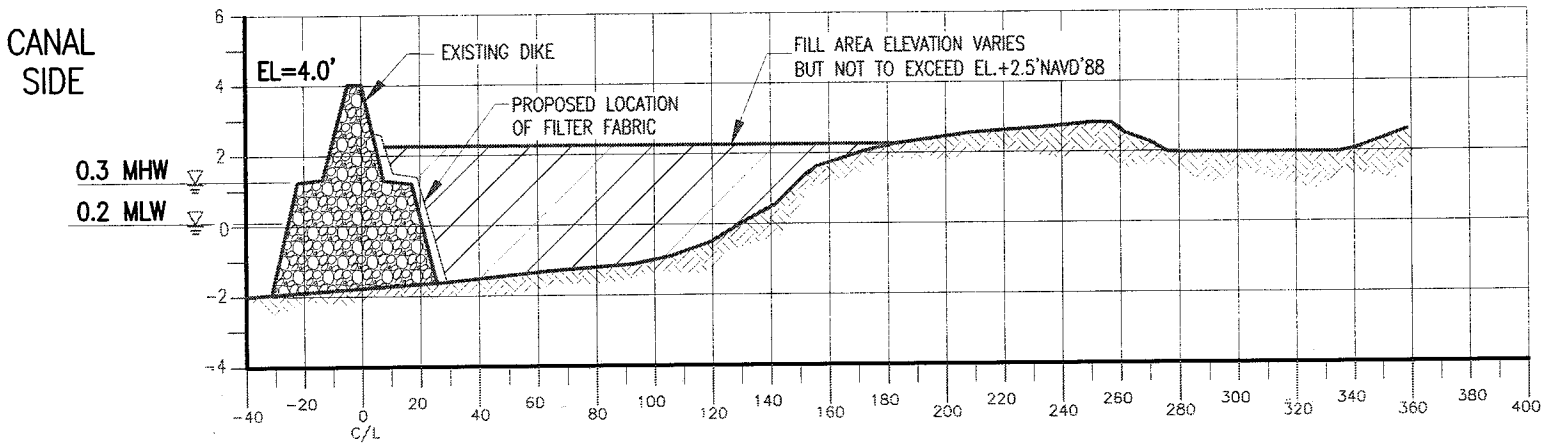

TYPICAL SECTION

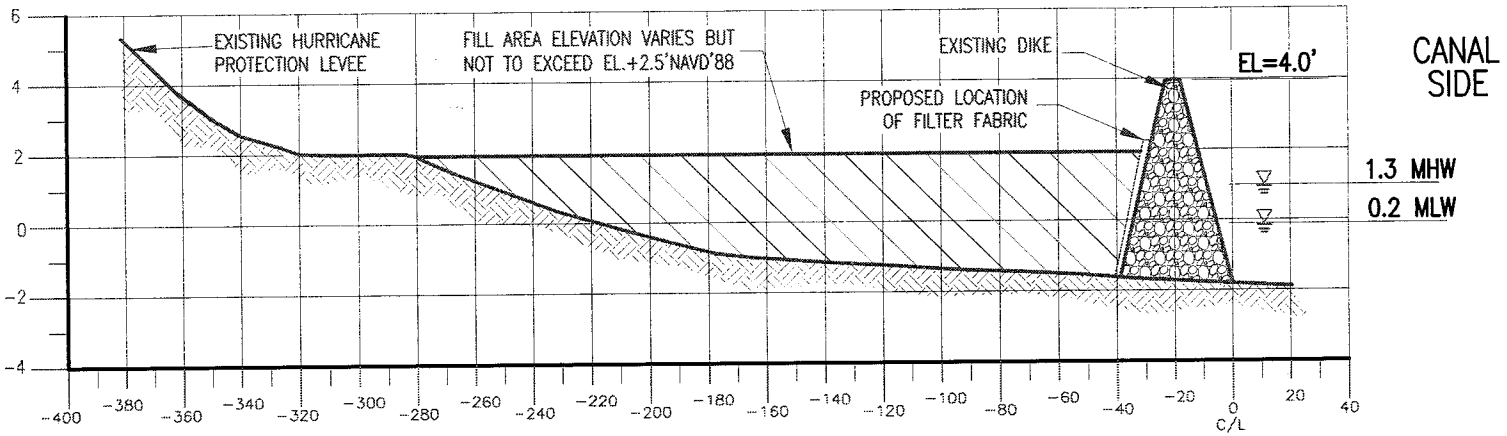

TYPICAL SECTION

FILL AREA

EXISTING DIKE

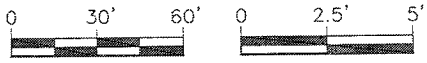

4/01/2013

EMPIRE NAVIGATION CANAL PROJECT
CROSS SECTIONS of SPOIL AREAS

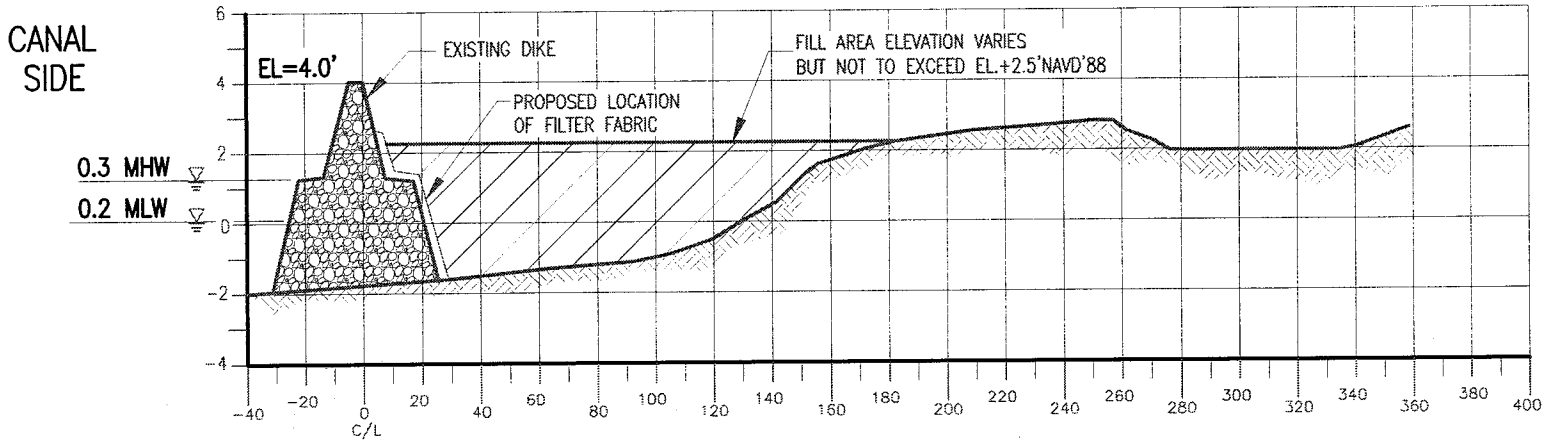

TYPICAL SECTION

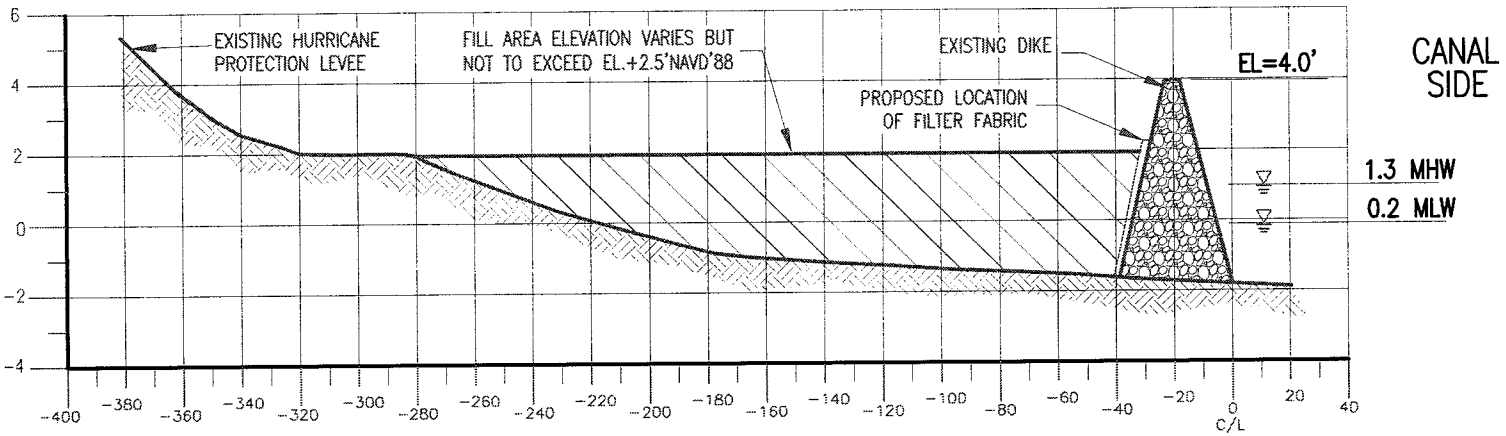

TYPICAL SECTION

FILL AREA

EXISTING DIKE

HORIZONTAL SCALE 0 30' 60'

VERTICAL SCALE 0 2.5' 5'