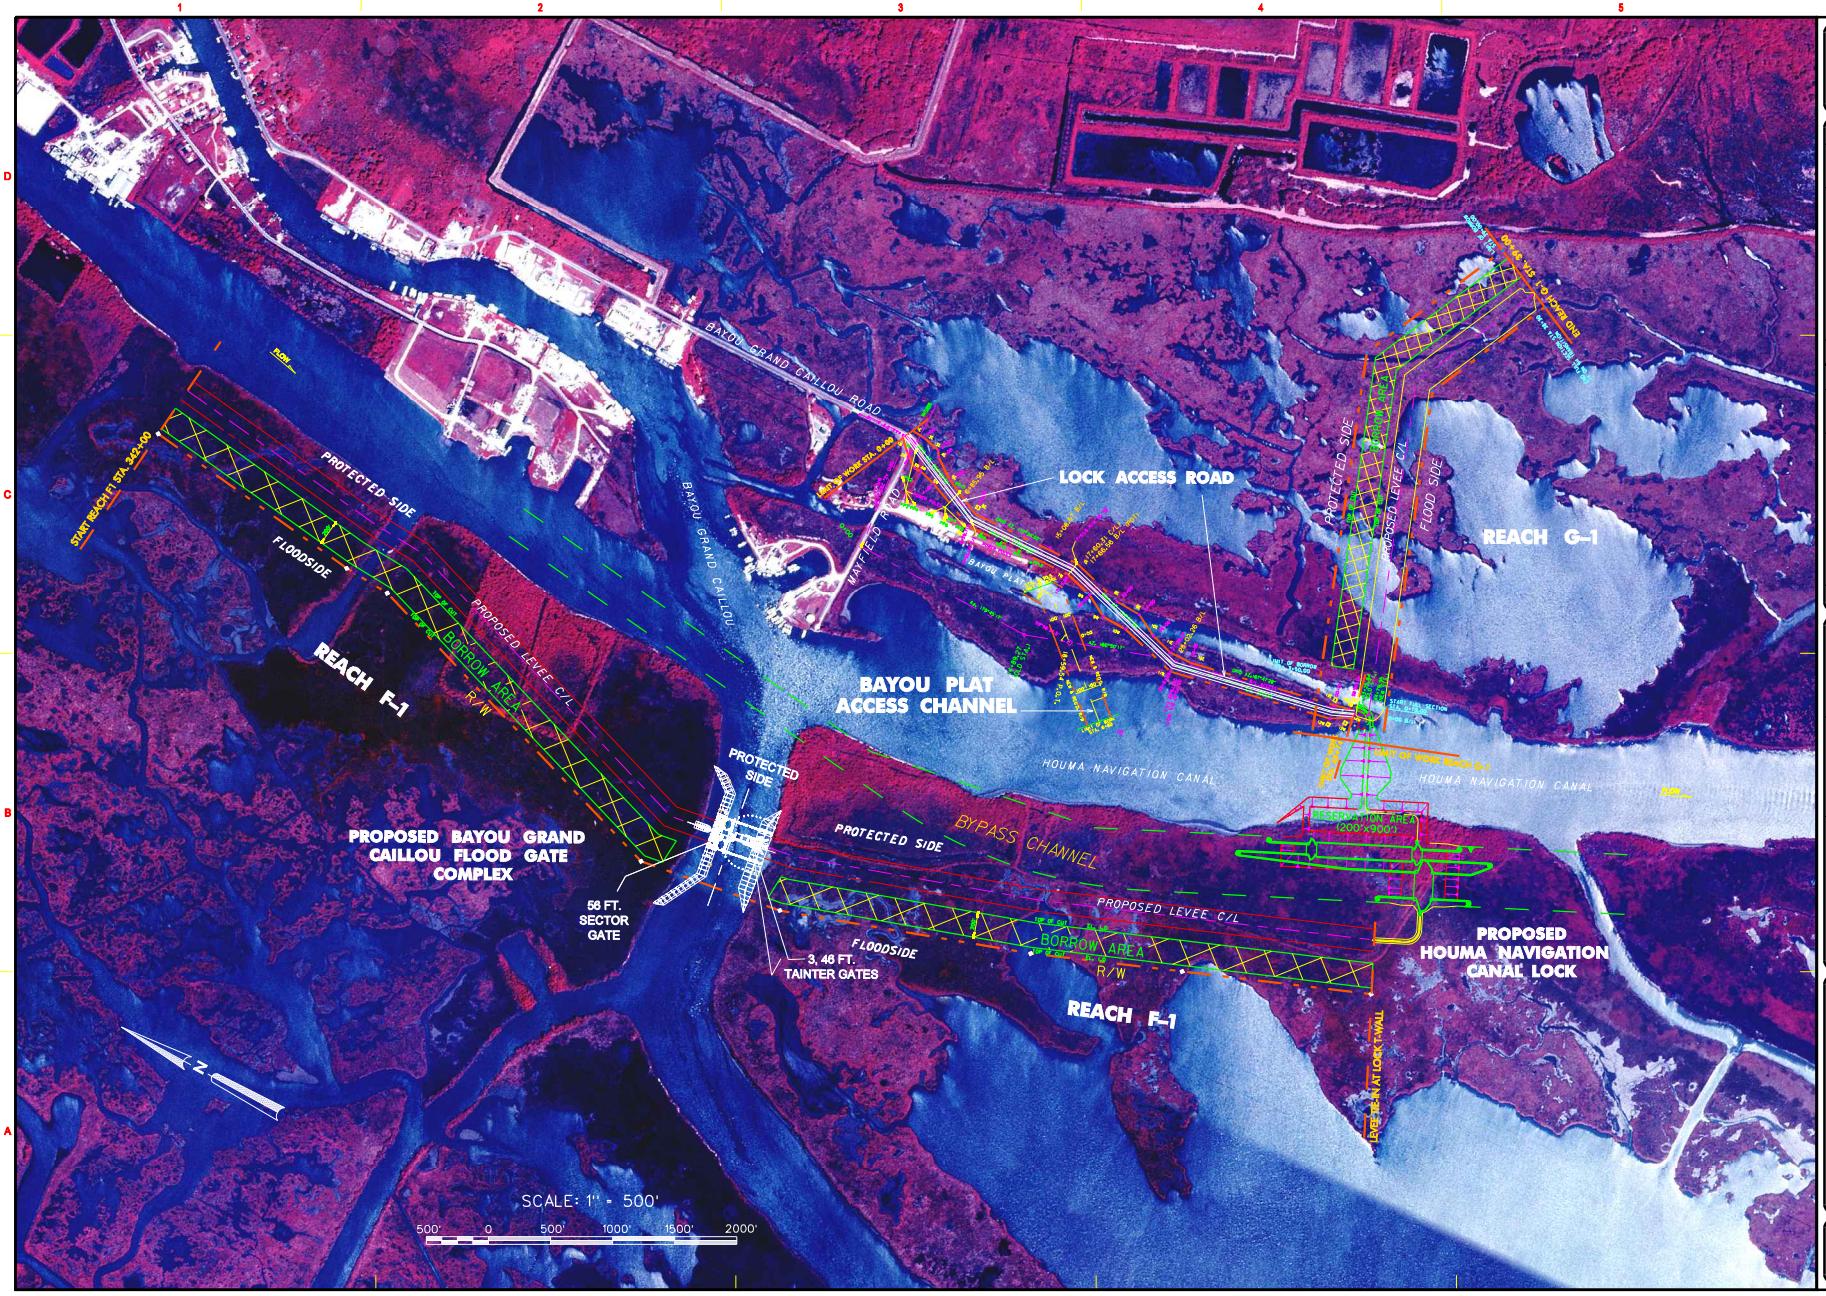

US ARMY CORPS OF ENGINEERS
NEW ORLEANS DISTRICT

MARK	DESCRIPTION	DATE	APPR.

MARK	DESCRIPTION	DATE	APPR.

U. S. ARMY ENGINEER DISTRICT
CORPS OF ENGINEERS
NEW ORLEANS DISTRICT

DESIGNED BY: Tim Ruppert
DATE: 05-19-05
DWN BY: MBS
CKD BY:
SOLICITATION NO.:
SUBMITTED BY:
CONTRACT NO.:
FILE NAME:
FILE NUMBER:
SIZE:
PLOT SCALE:
PLOT DATE:

Morganza, Louisiana To The Gulf of Mexico
Hurricane Protection Project

HNC Lock Complex &
Associated Structures

Preliminary Site Plan

SHEET IDENTIFICATION NUMBER