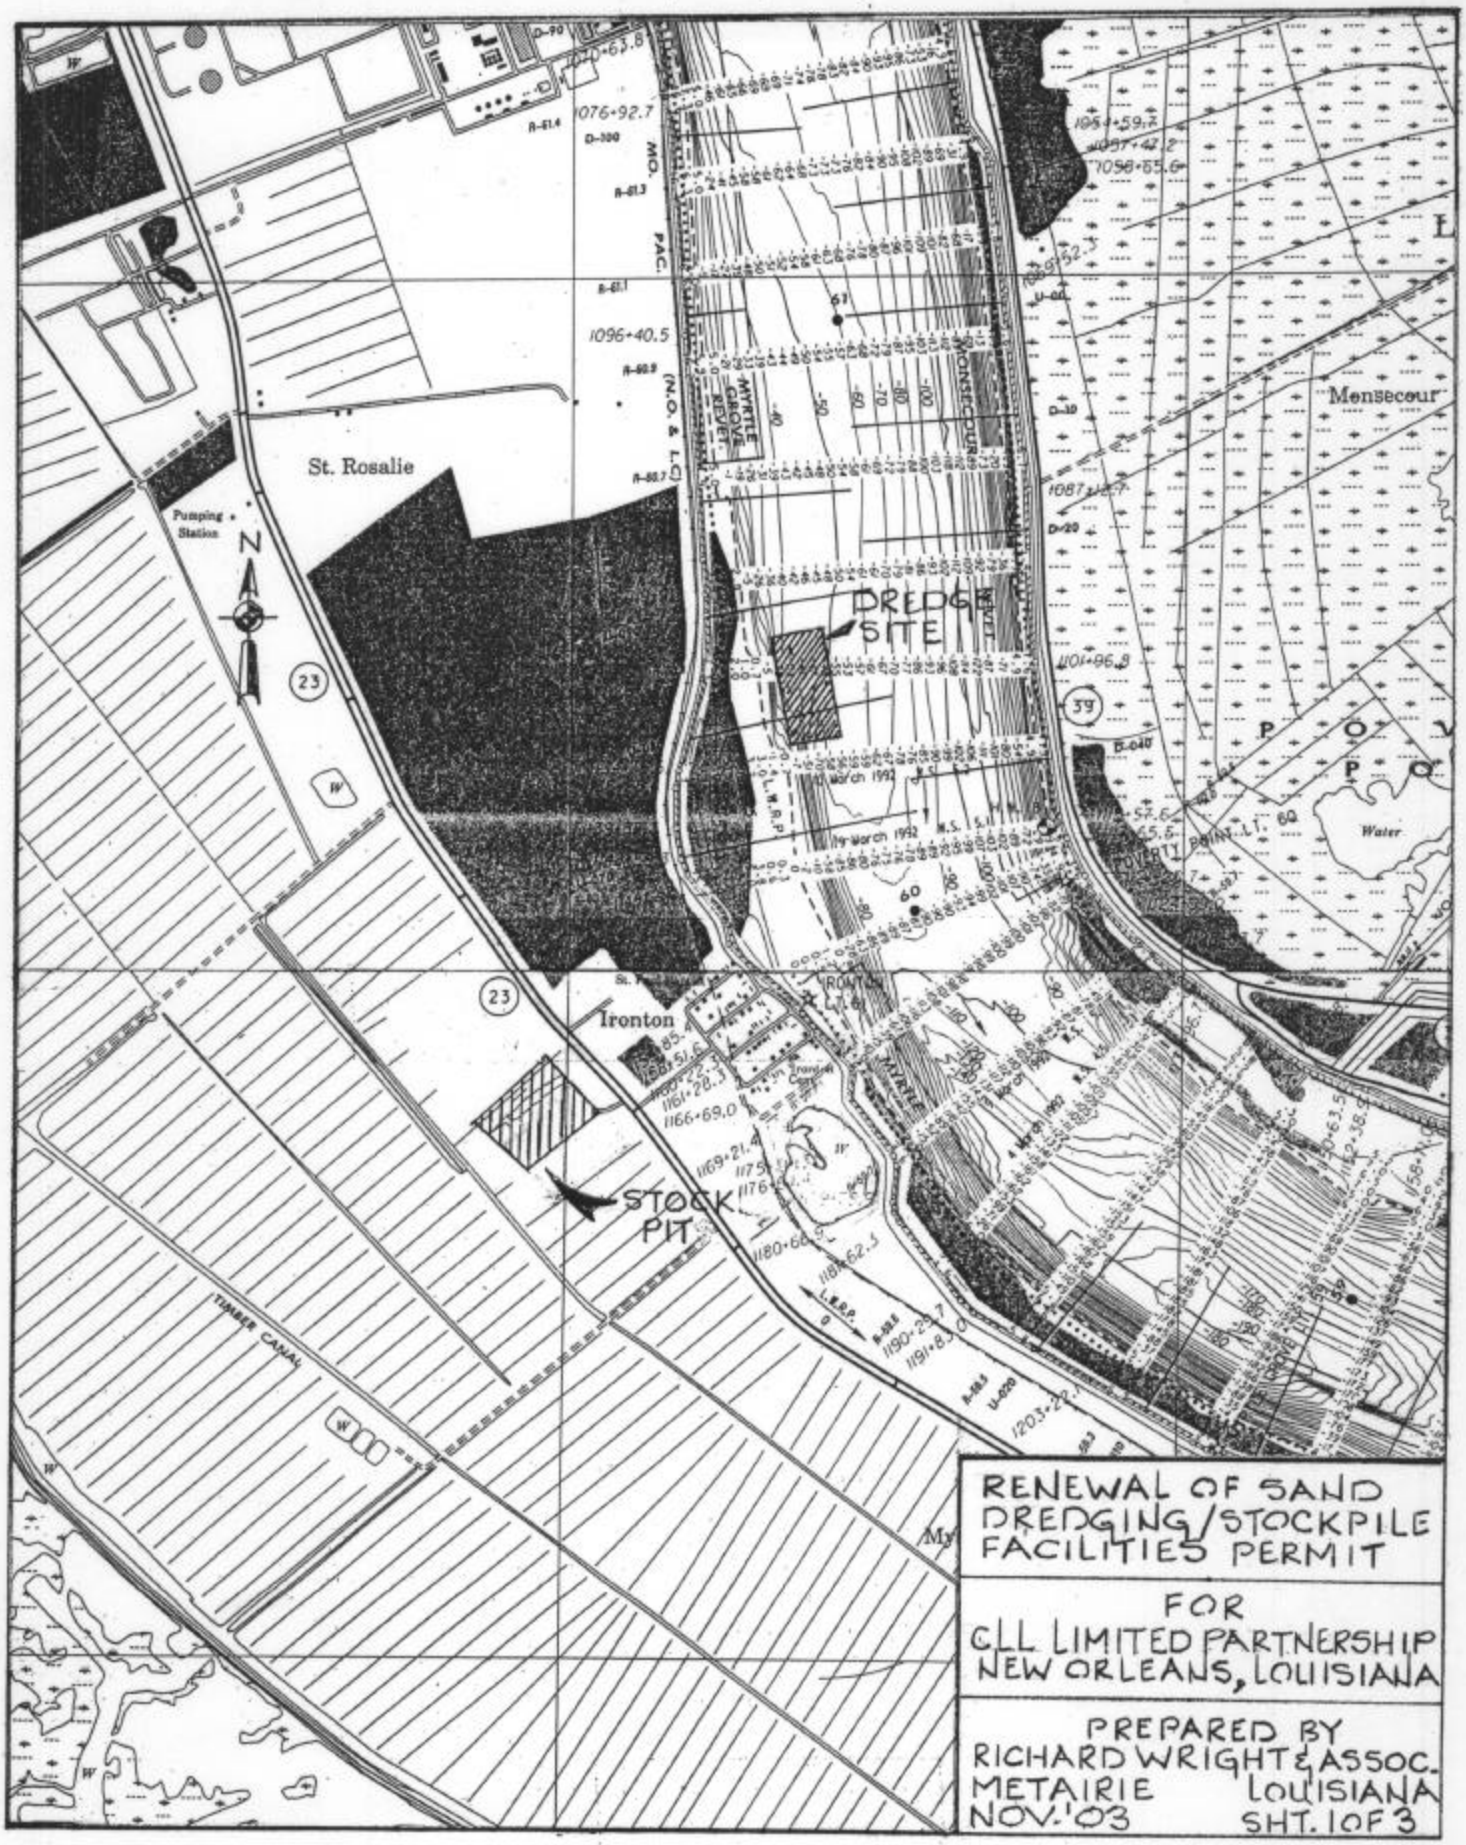

RENEWAL OF SAND DREDGING/STOCKPILE FACILITIES PERMIT

FOR

CLL LIMITED PARTNERSHIP
NEW ORLEANS, LOUISIANA

PREPARED BY
RICHARD WRIGHT & ASSOC.
METAIRIE LOUISIANA
NOV. '03 SHT. 1 OF 3

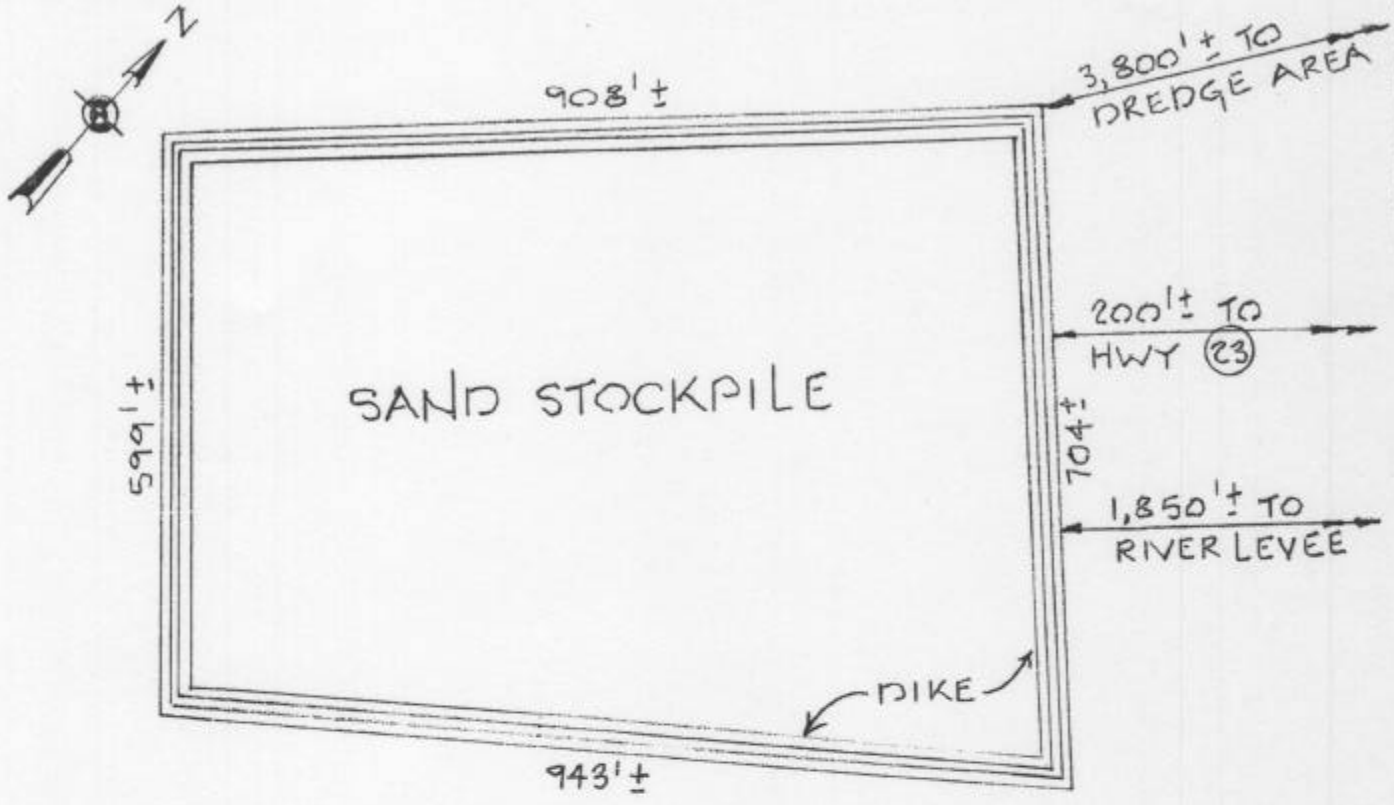

PLAN VIEW
1" = 200'

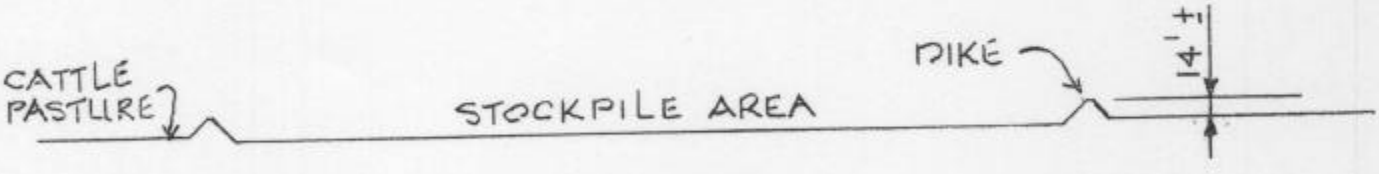

SECTION VIEW
1" = 200'

RENEWAL OF SAND DREDGING / STOCKPILE FACILITIES PERMIT

FOR
CLL LIMITED PARTNERSHIP
NEW ORLEANS, LOUISIANA

PREPARED BY
RICHARD WRIGHT & ASSOC.
METAIRIE LOUISIANA
DEC. '03 SHT. 4 OF 4

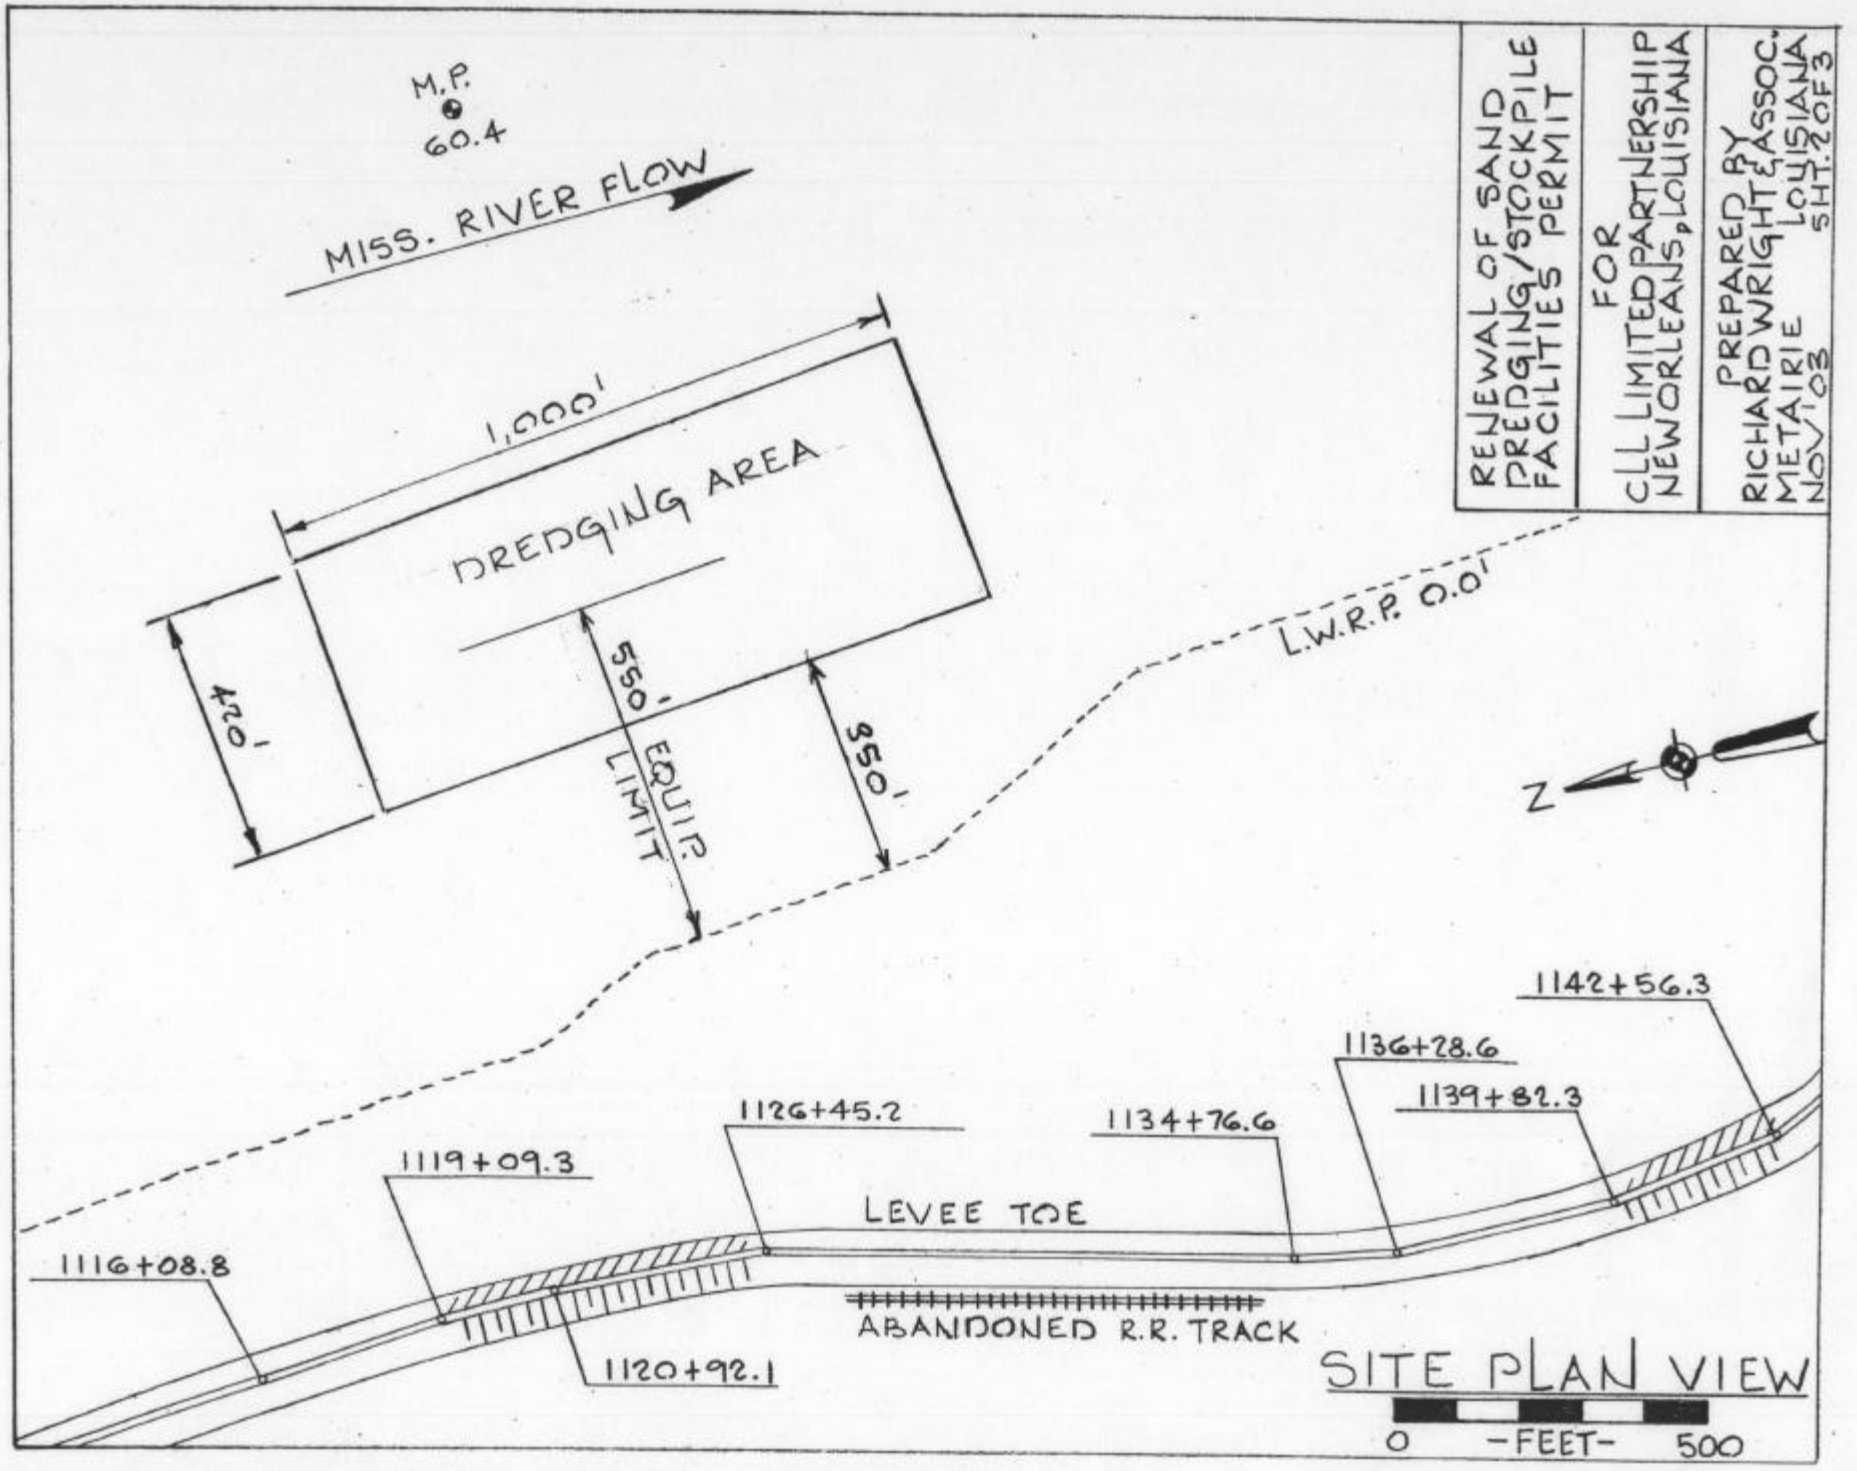
RENEWAL OF SAND DREDGING/STOCKPILE FACILITIES PERMIT
FOR
CLL LIMITED PARTNERSHIP
NEW ORLEANS, LOUISIANA
PREPARED BY
RICHARD WRIGHT & ASSOC.
METAIRIE LOUISIANA
NOV '03
SHT. 2 OF 3
M.P. 60.4
MISS. RIVER FLOW
1,000'
DREDGING AREA
420'
550'
EQUIP. LIMIT
950'
L.W.R.P. 0.0'
N
1142+56.3
1136+28.6
1139+82.3
1126+45.2
1134+76.6
1119+09.3
LEVEE TOE
1116+08.8
ABANDONED R.R. TRACK
1120+92.1
SITE PLAN VIEW
0 -FEET- 500

RENEWAL OF SAND DREDGING/STOCKPILE FACILITIES PERMIT

FOR

CLL LIMITED PARTNERSHIP
NEW ORLEANS, LOUISIANA

PREPARED BY
RICHARD WRIGHT & ASSOC.
METAIRIE LOUISIANA
NOV. '03
SHT. 3 OF 3

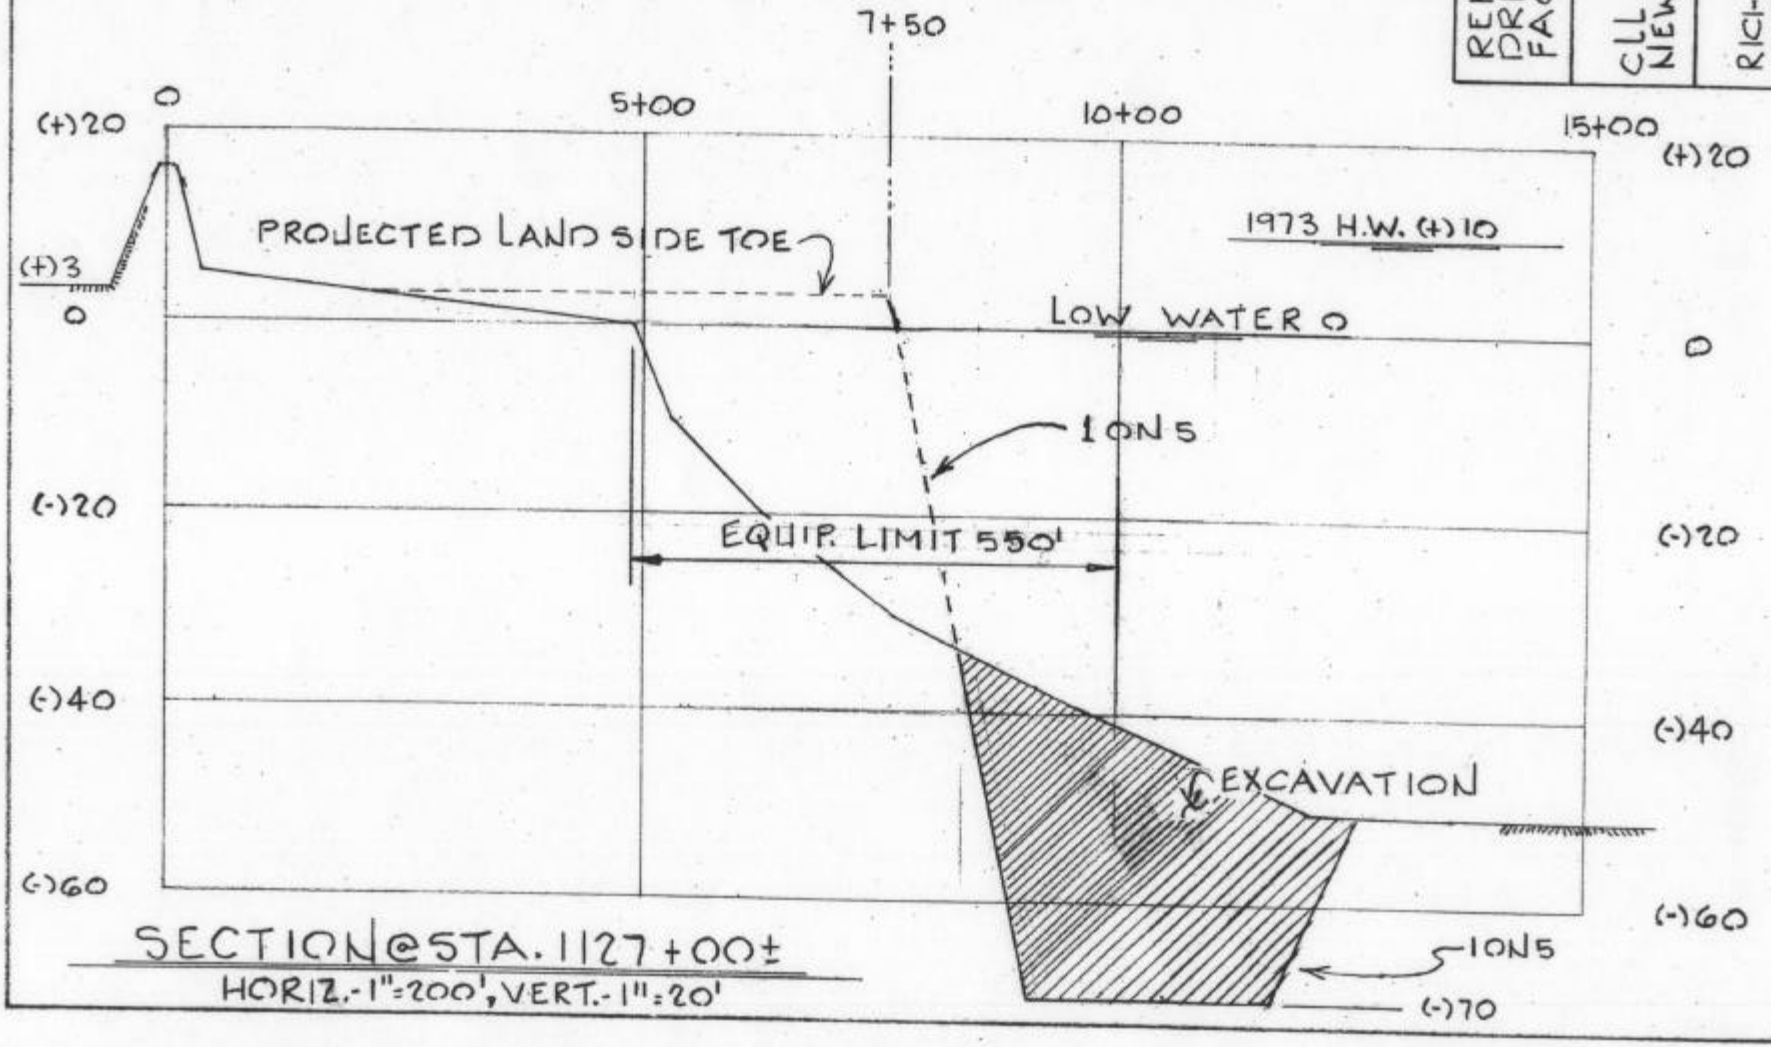

SECTION @ STA. 1127+00±

HORIZ.-1"=200', VERT.-1"=20'