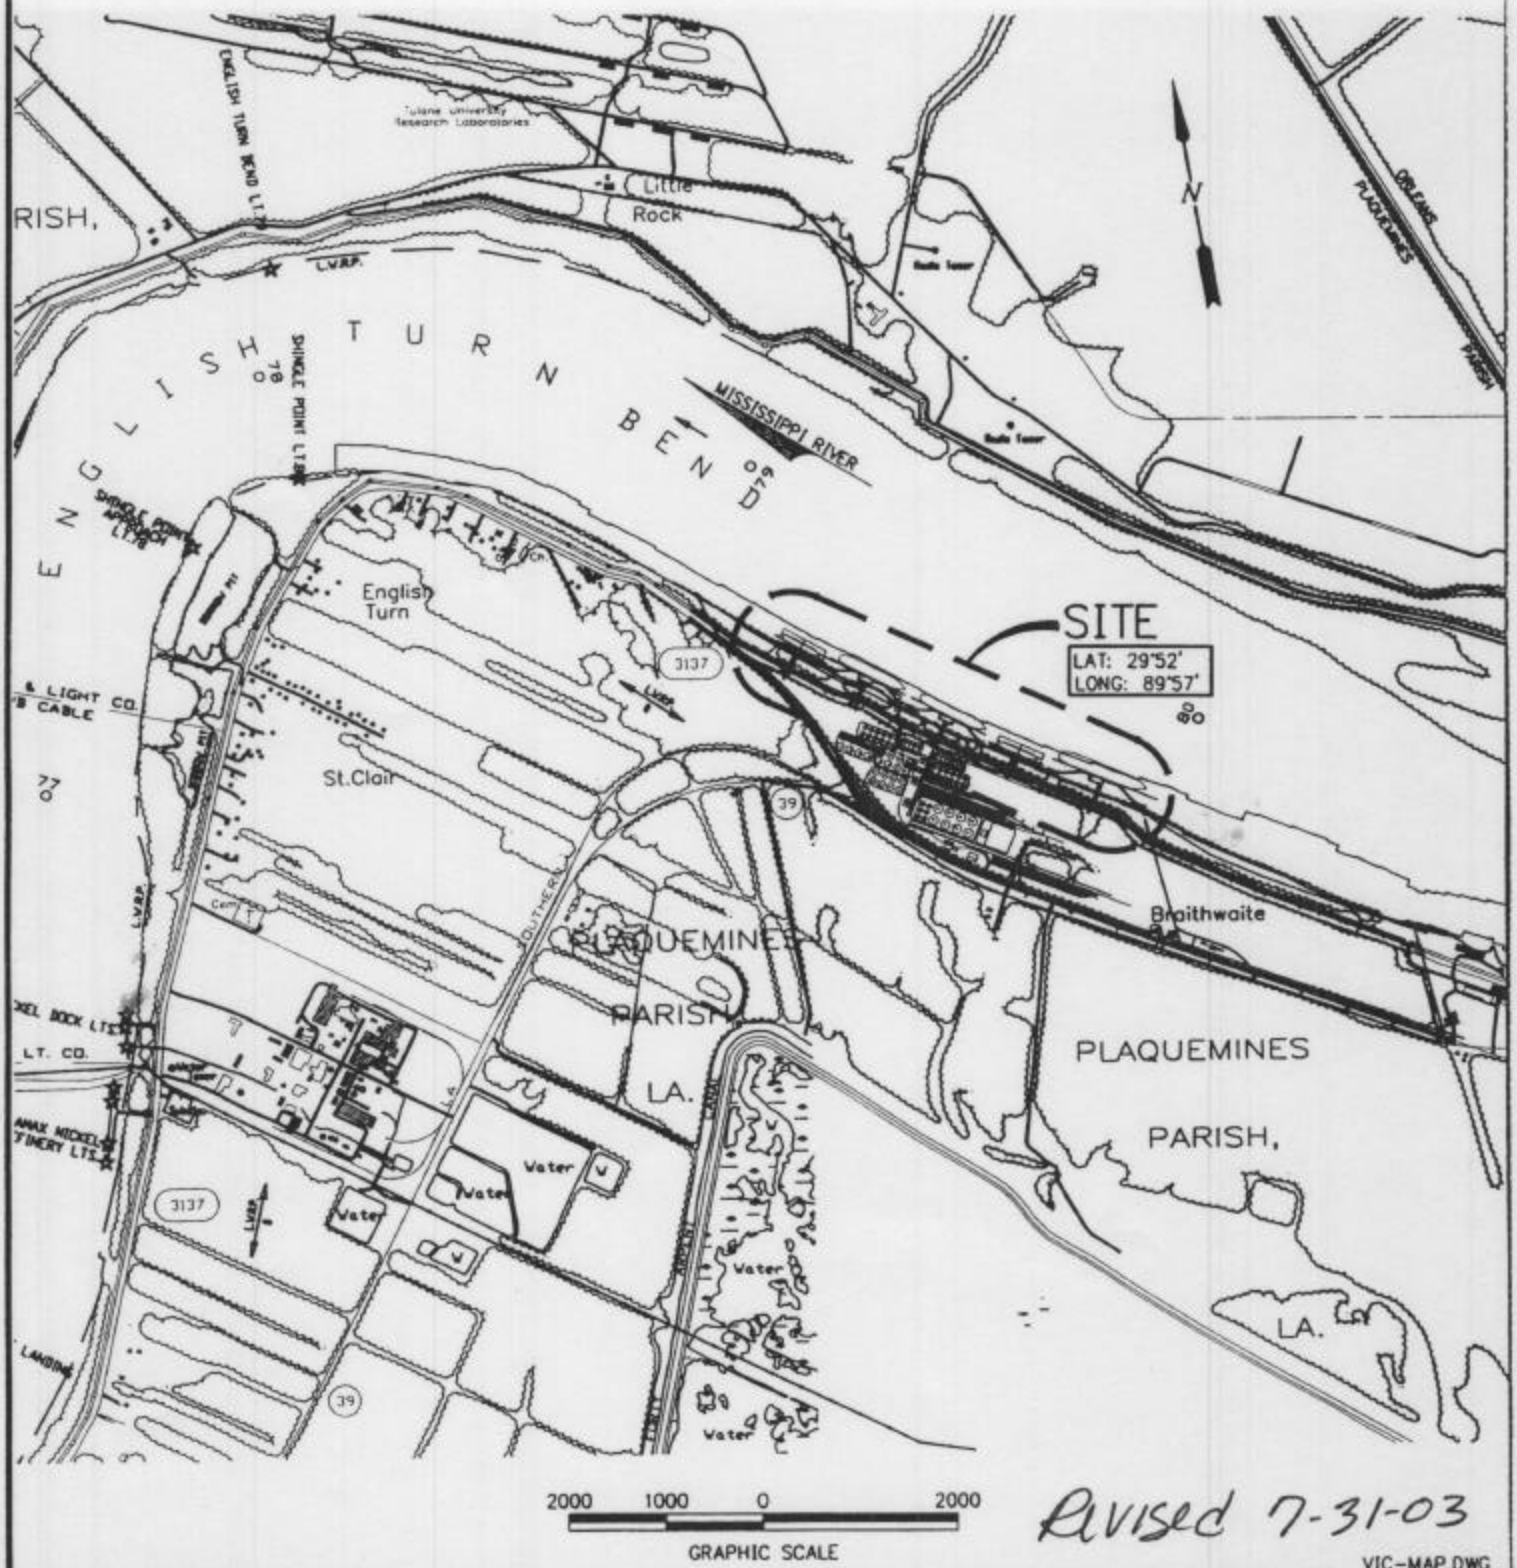

Revised 7-31-03

VIC-MAP.DWG

LANIER & ASSOCIATES
CONSULTING ENGINEERS
INCORPORATED
NEW ORLEANS, LA • HOUSTON, TX

STOLTHAVEN NEW ORLEANS, L.L.C.
BRAITHWAITE LOUISIANA

PROPOSED TERMINAL
VICINITY MAP

DATE	JAN. '00
DESIGN	IH
DRAWN	HDV
CHECK	JEJ
CONTRACT	5357
SHEET No.	1

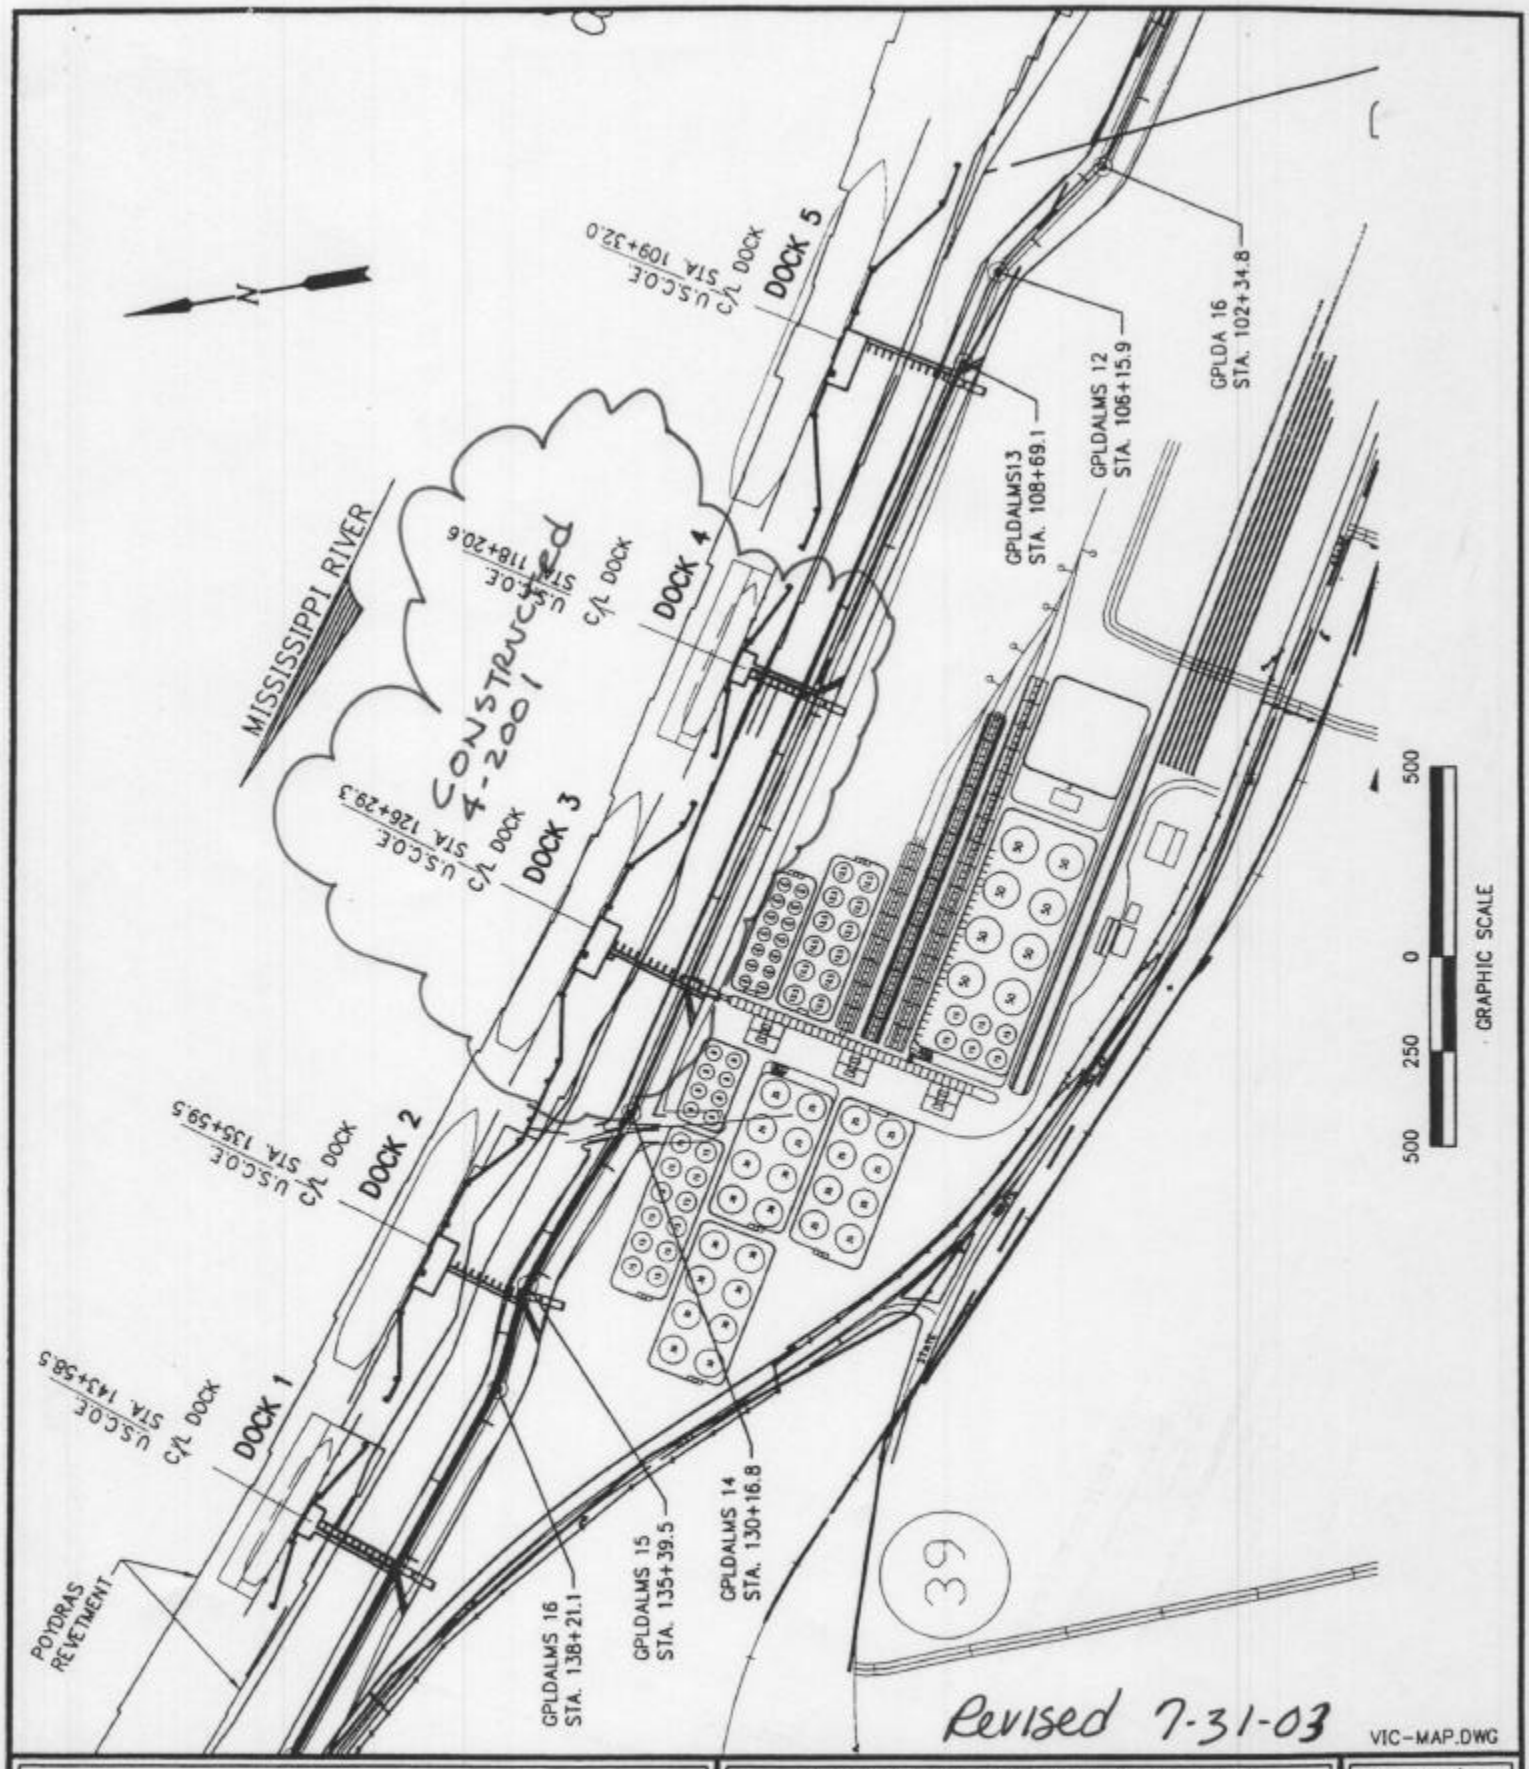

LANIER & ASSOCIATES
CONSULTING ENGINEERS
INCORPORATED
NEW ORLEANS, LA · HOUSTON, TX

STOLTHAVEN NEW ORLEANS, L.L.C.
BRAITHWAITE LOUISIANA

PROPOSED TERMINAL
DOCKS 1,2,3,4 & 5
SITE PLAN

DATE JAN. '00
DESIGN IH
DRAWN HDV
CHECK JEJ
CONTRACT 5357
SHEET No. 2

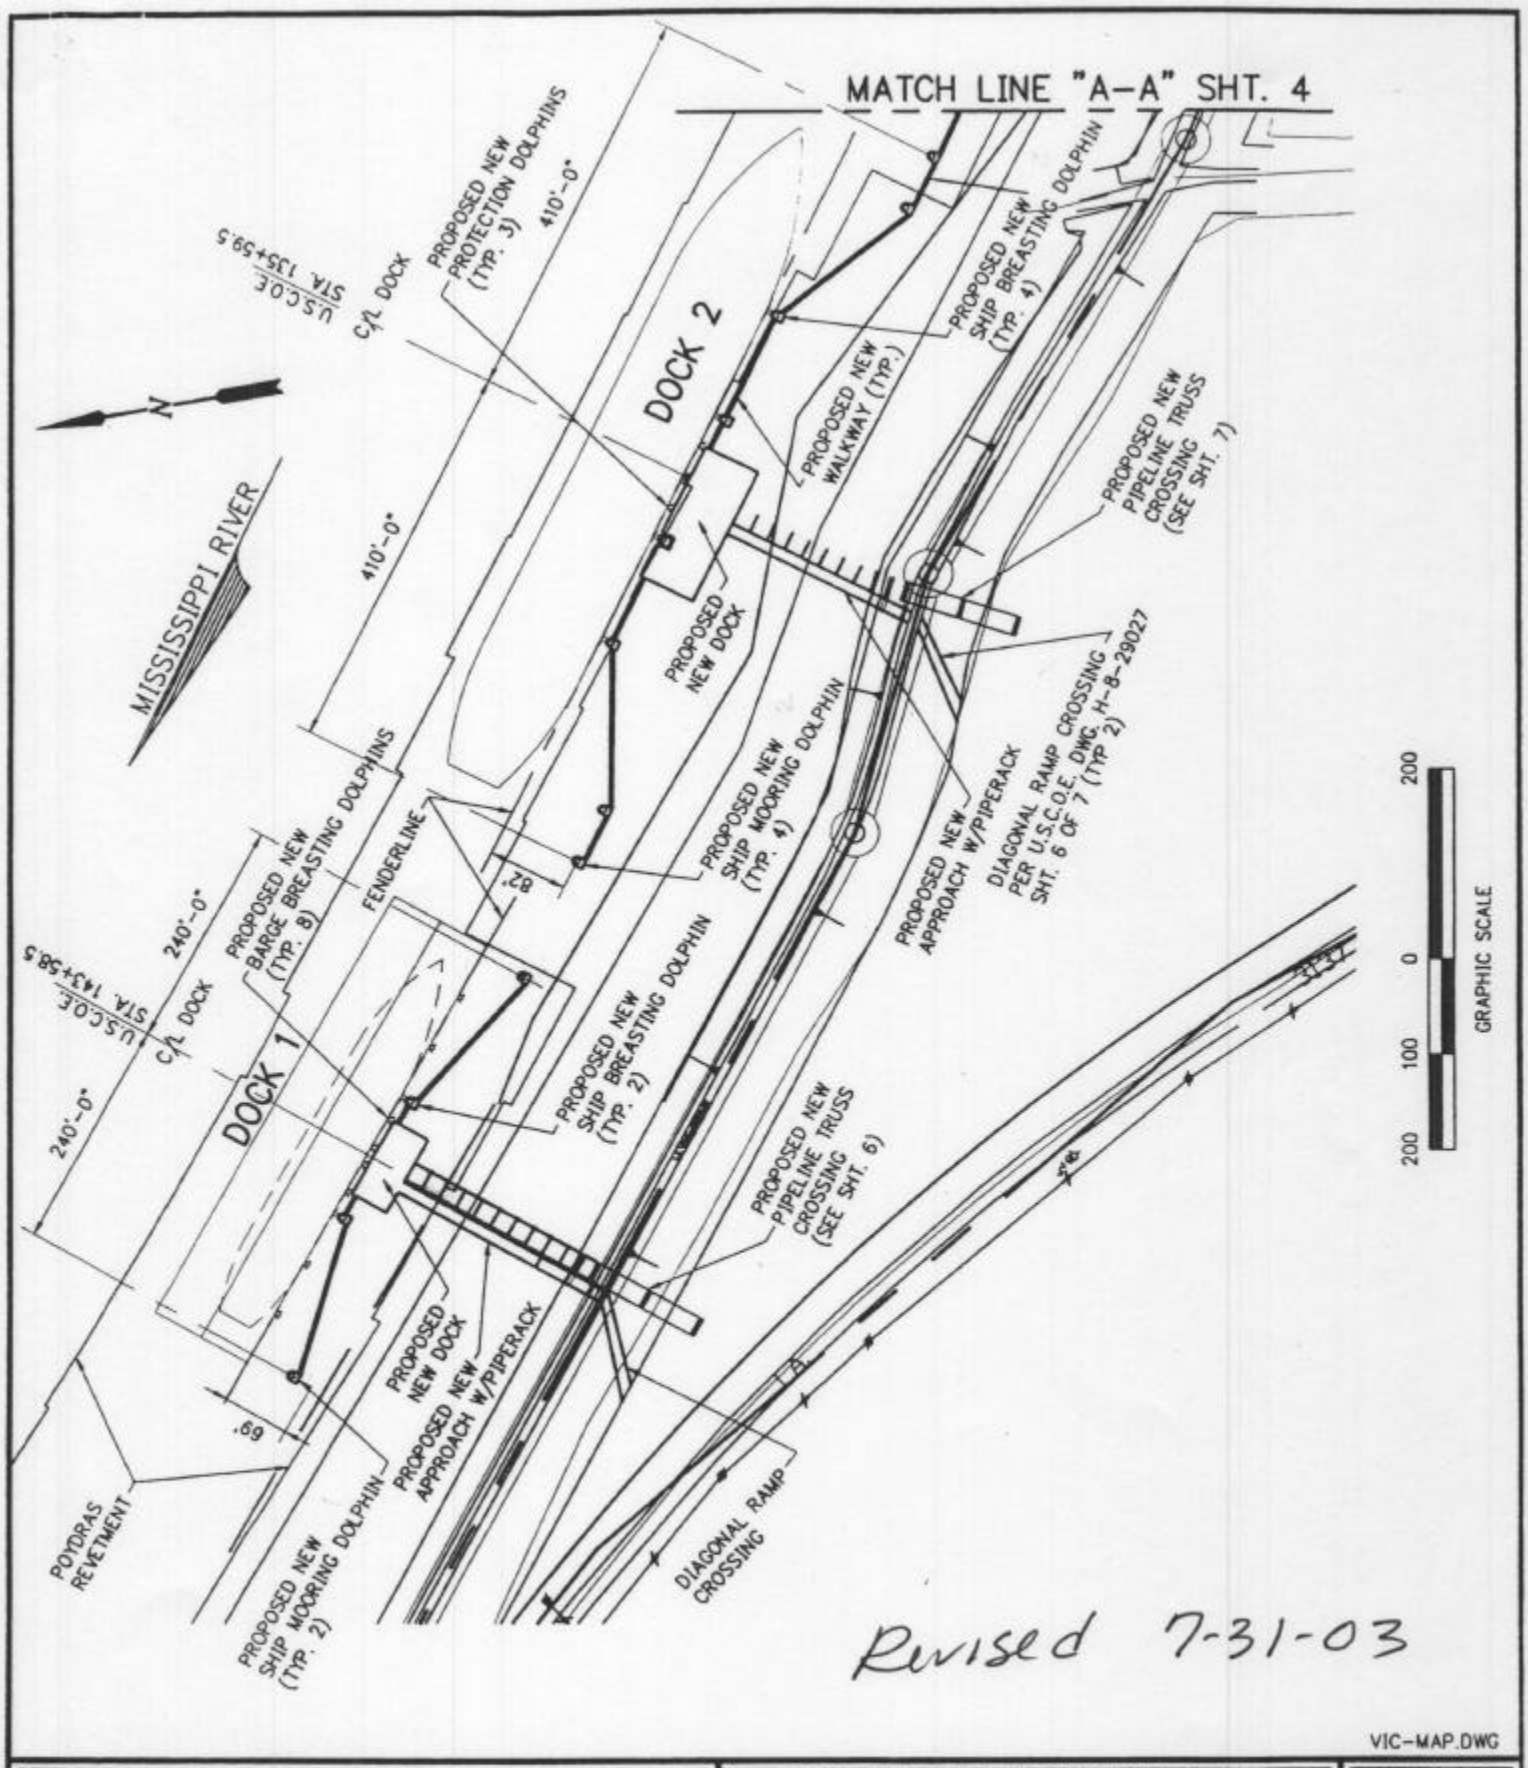

Revised 7-31-03

VIC-MAP.DWG

LANIER & ASSOCIATES
CONSULTING ENGINEERS
INCORPORATED
NEW ORLEANS, LA · HOUSTON, TX

STOLTHAVEN NEW ORLEANS, L.L.C.
BRAITHWAITE LOUISIANA

PROPOSED TERMINAL
DOCKS 1 & 2
ENLARGED SITE PLAN

DATE JAN. '00
DESIGN IH
DRAWN HDV
CHECK JEJ
CONTRACT 5357
SHEET No. 3

CONSTRUCTED 4-00

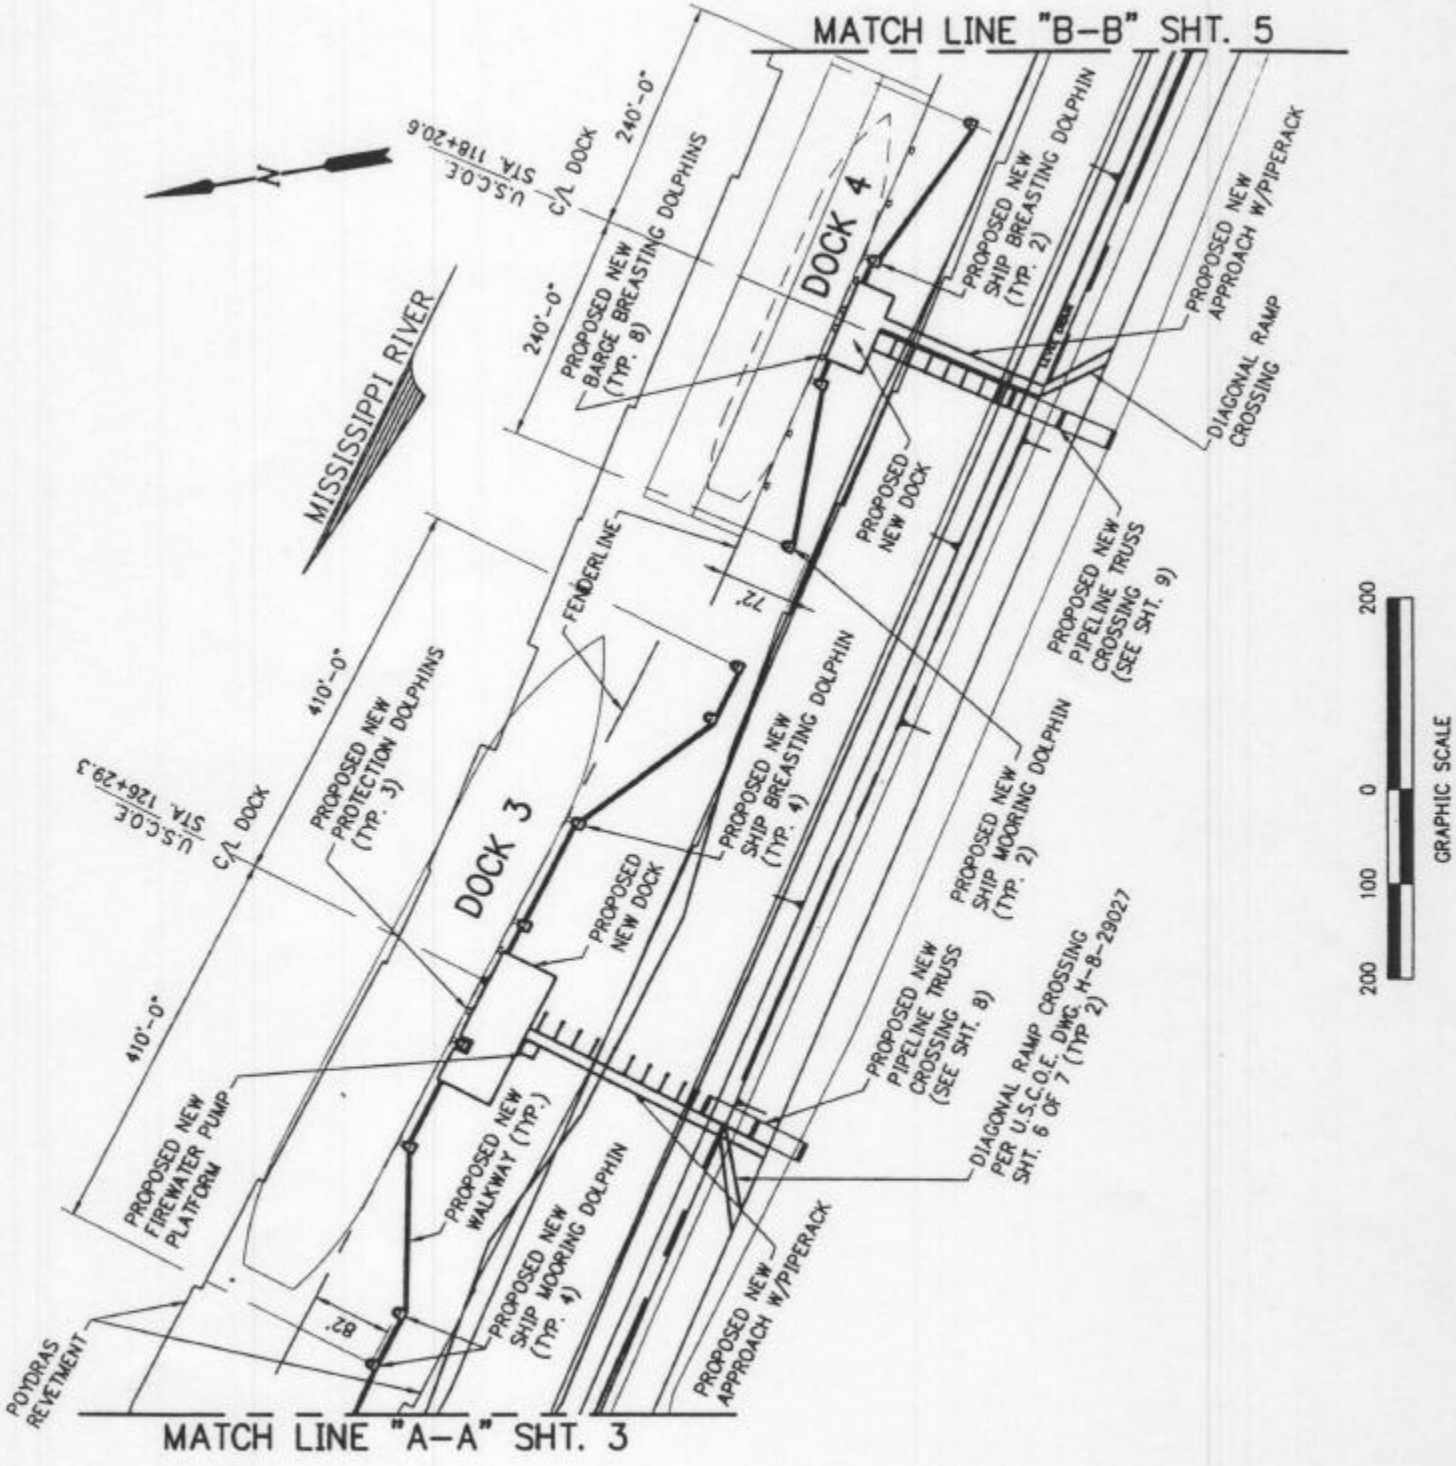

Revised 2-31-03

VIC-MAP.DWG

LANIER & ASSOCIATES
CONSULTING ENGINEERS
INCORPORATED
NEW ORLEANS, LA · HOUSTON, TX

STOLTHAVEN NEW ORLEANS, L.L.C.
BRAITHWAITE LOUISIANA

PROPOSED TERMINAL
DOCKS 3 & 4
ENLARGED SITE PLAN

DATE JAN. '00
DESIGN IH
DRAWN HDV
CHECK JEJ
CONTRACT 5357
SHEET No. 4

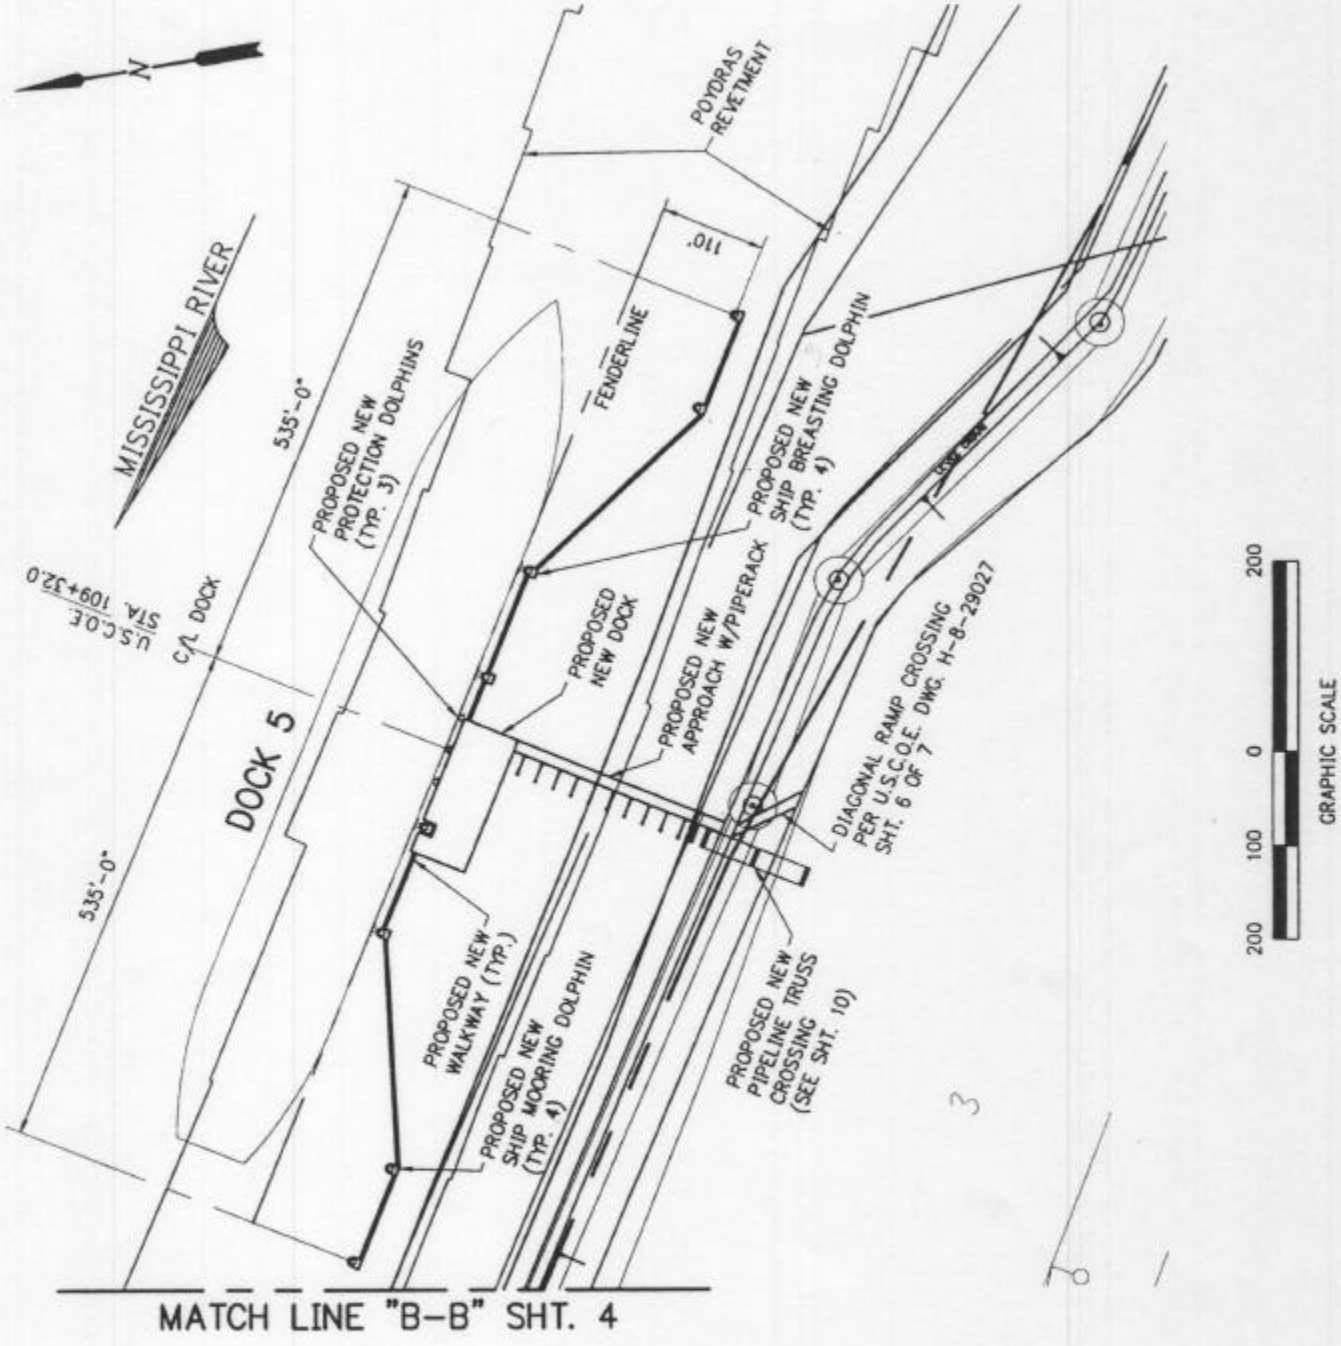

Revised 7-31-03

VIC-MAP.DWG

LANIER & ASSOCIATES
CONSULTING ENGINEERS
INCORPORATED
NEW ORLEANS, LA · HOUSTON, TX

STOLTHAVEN NEW ORLEANS, L.L.C.
BRAITHWAITE LOUISIANA

PROPOSED TERMINAL
DOCK 5
ENLARGED SITE PLAN

DATE JAN. '00
DESIGN IH
DRAWN HDV
CHECK JFJ
CONTRACT 5357
SHEET No. 5