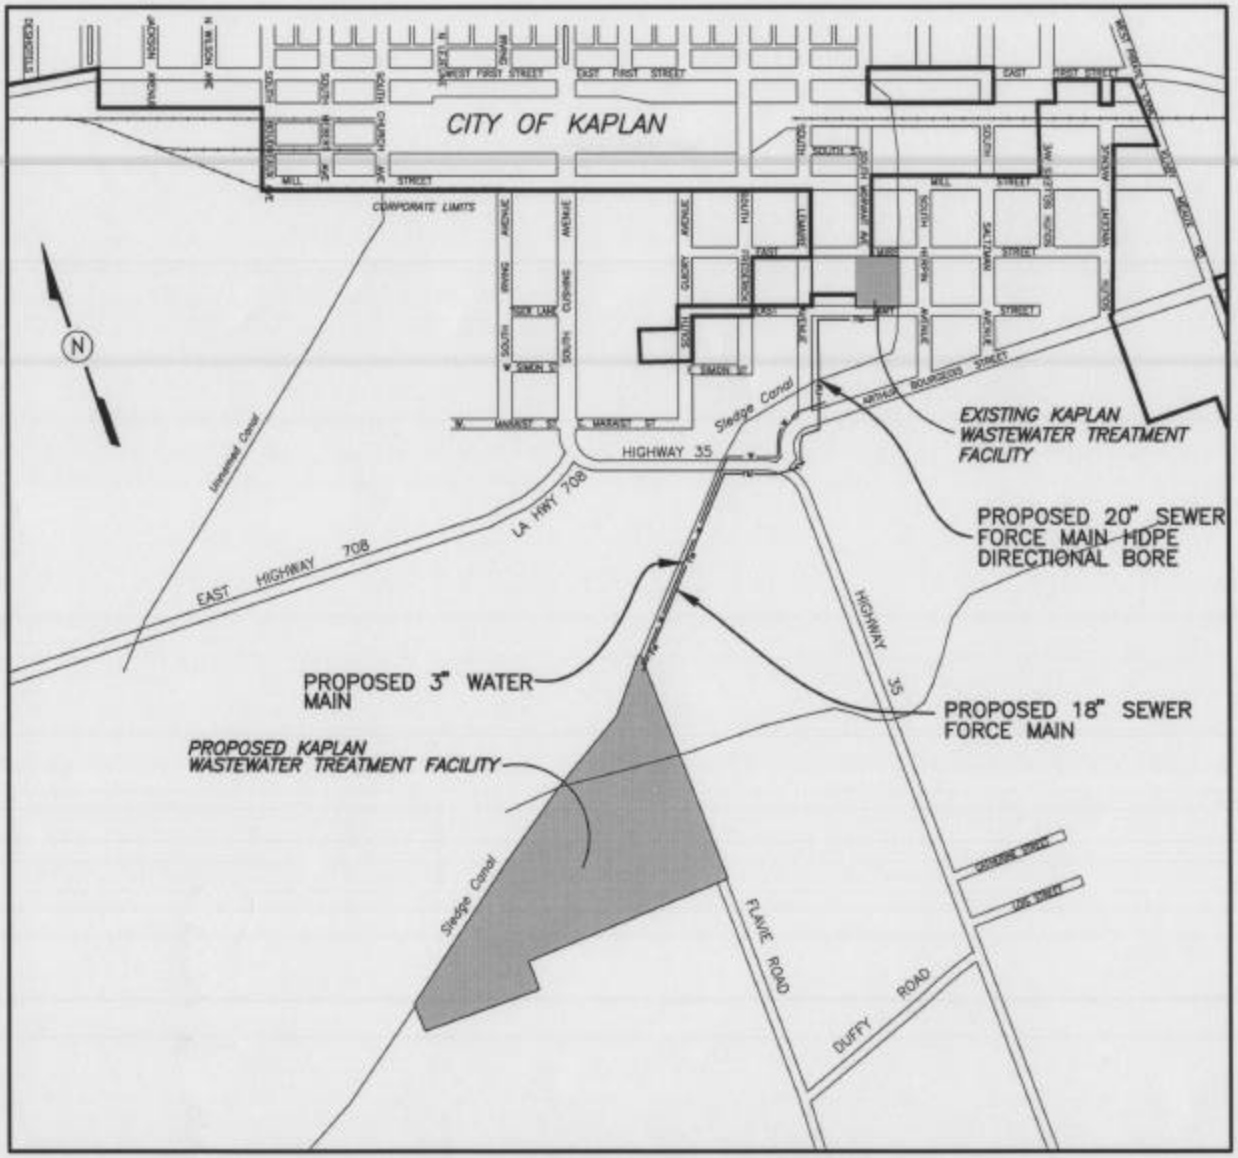

LAYOUT MAP

NO SCALE

PROJECT NO.	CHECKED BY
6527-09	TAV
ENGINEER	**DRAWN BY**
TAV	TC
DATE	**SCALE**
1/12/2004	NTS
ACAD. DWG. NO.	
N:\DWG\6527\6527-09\COEbore.DWG	

Sellers & Associates, Inc.
ENGINEERS SURVEYORS PLANNERS
Lafayette - Abbeville Louisiana

CITY OF KAPLAN
CONTRACT I & II
WASTEWATER TREATMENT PLANT
SEWER FORCE MAIN & WATER MAIN

LAYOUT MAP | SHEET 1/7

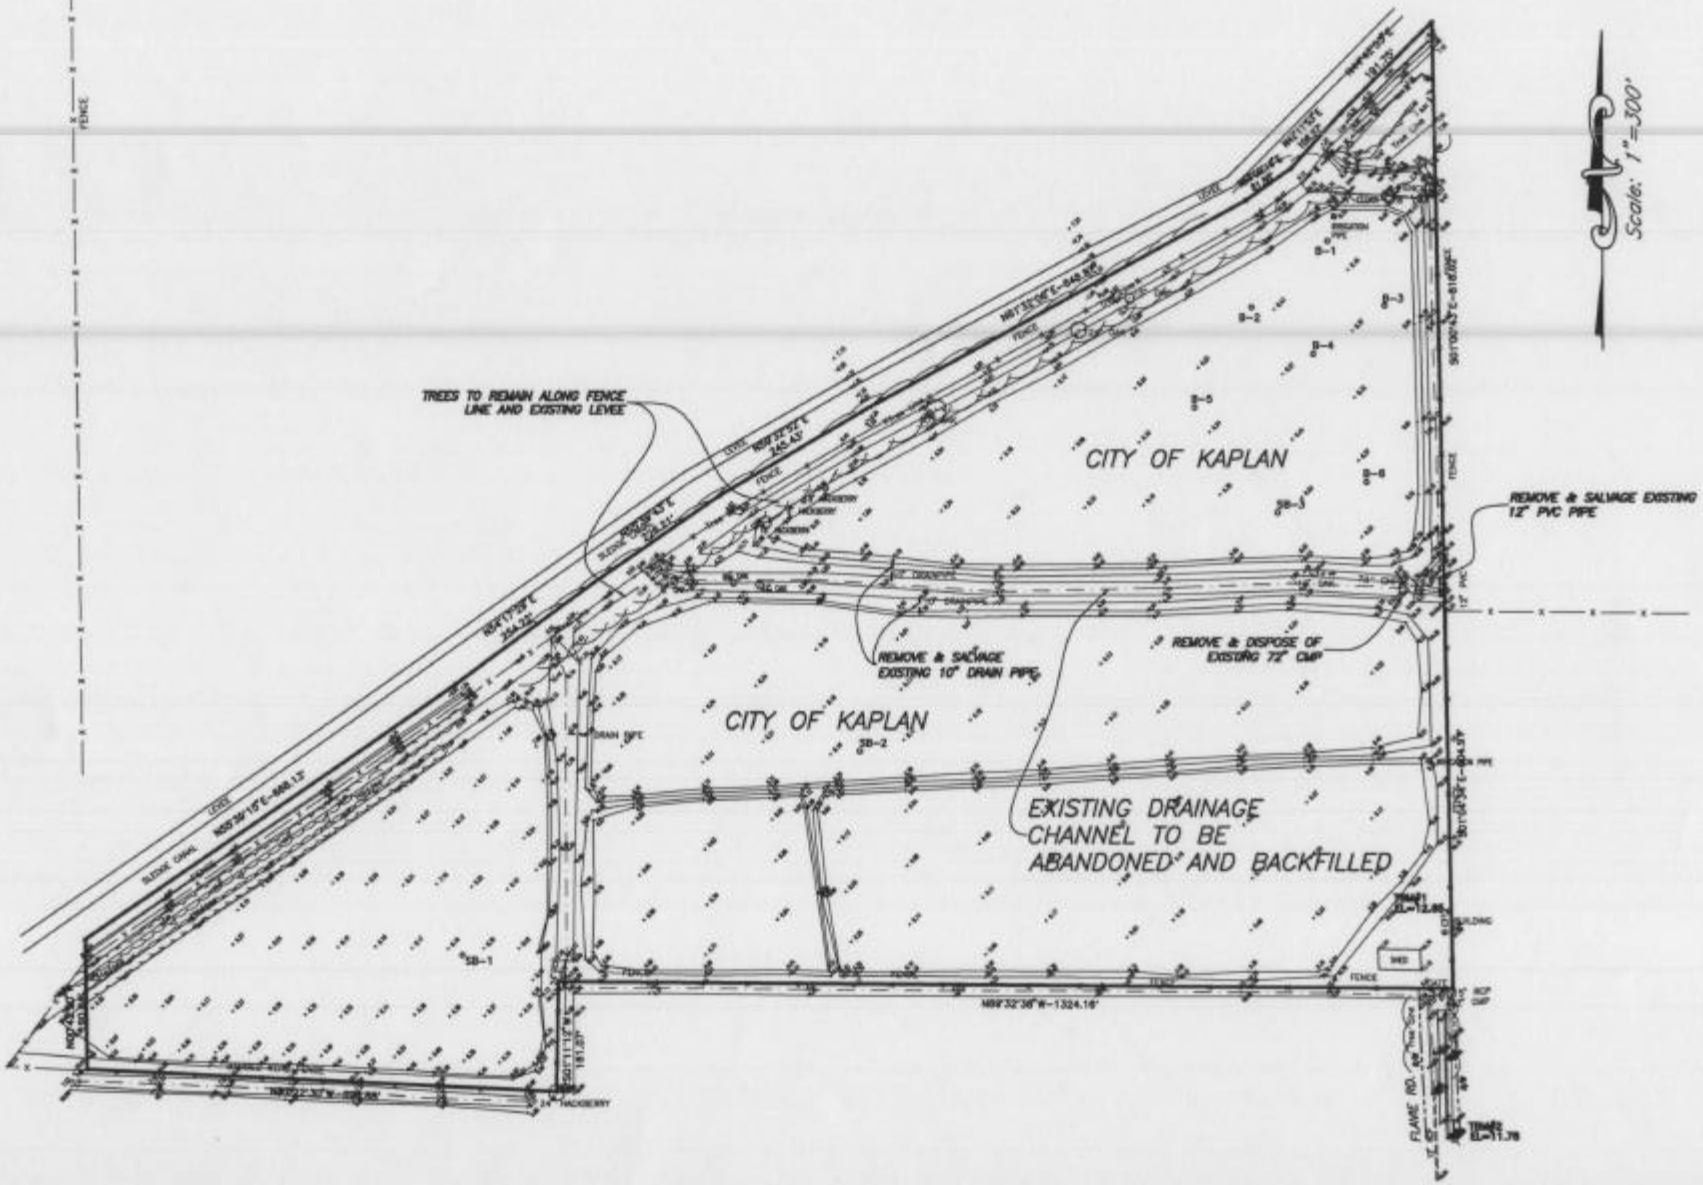

PROJECT NO.	CHECKED BY
6527-09	TAV
ENGINEER	**DRAWN BY**
TAV	JLD
DATE	**SCALE**
1/8/2004	1"=300'
ACAD. DWG. NO.	
N:\DWG\6527\6527-09\COEEXTOPO.DWG	

Sellers & Associates, Inc.
ENGINEERS SURVEYORS PLANNERS
Lafayette - Abbeville Louisiana

CITY OF KAPLAN
CONTRACT I & II
WASTEWATER TREATMENT PLANT
SEWER FORCE MAIN & WATER MAIN

EXISTING TOPO

SHEET 2/7

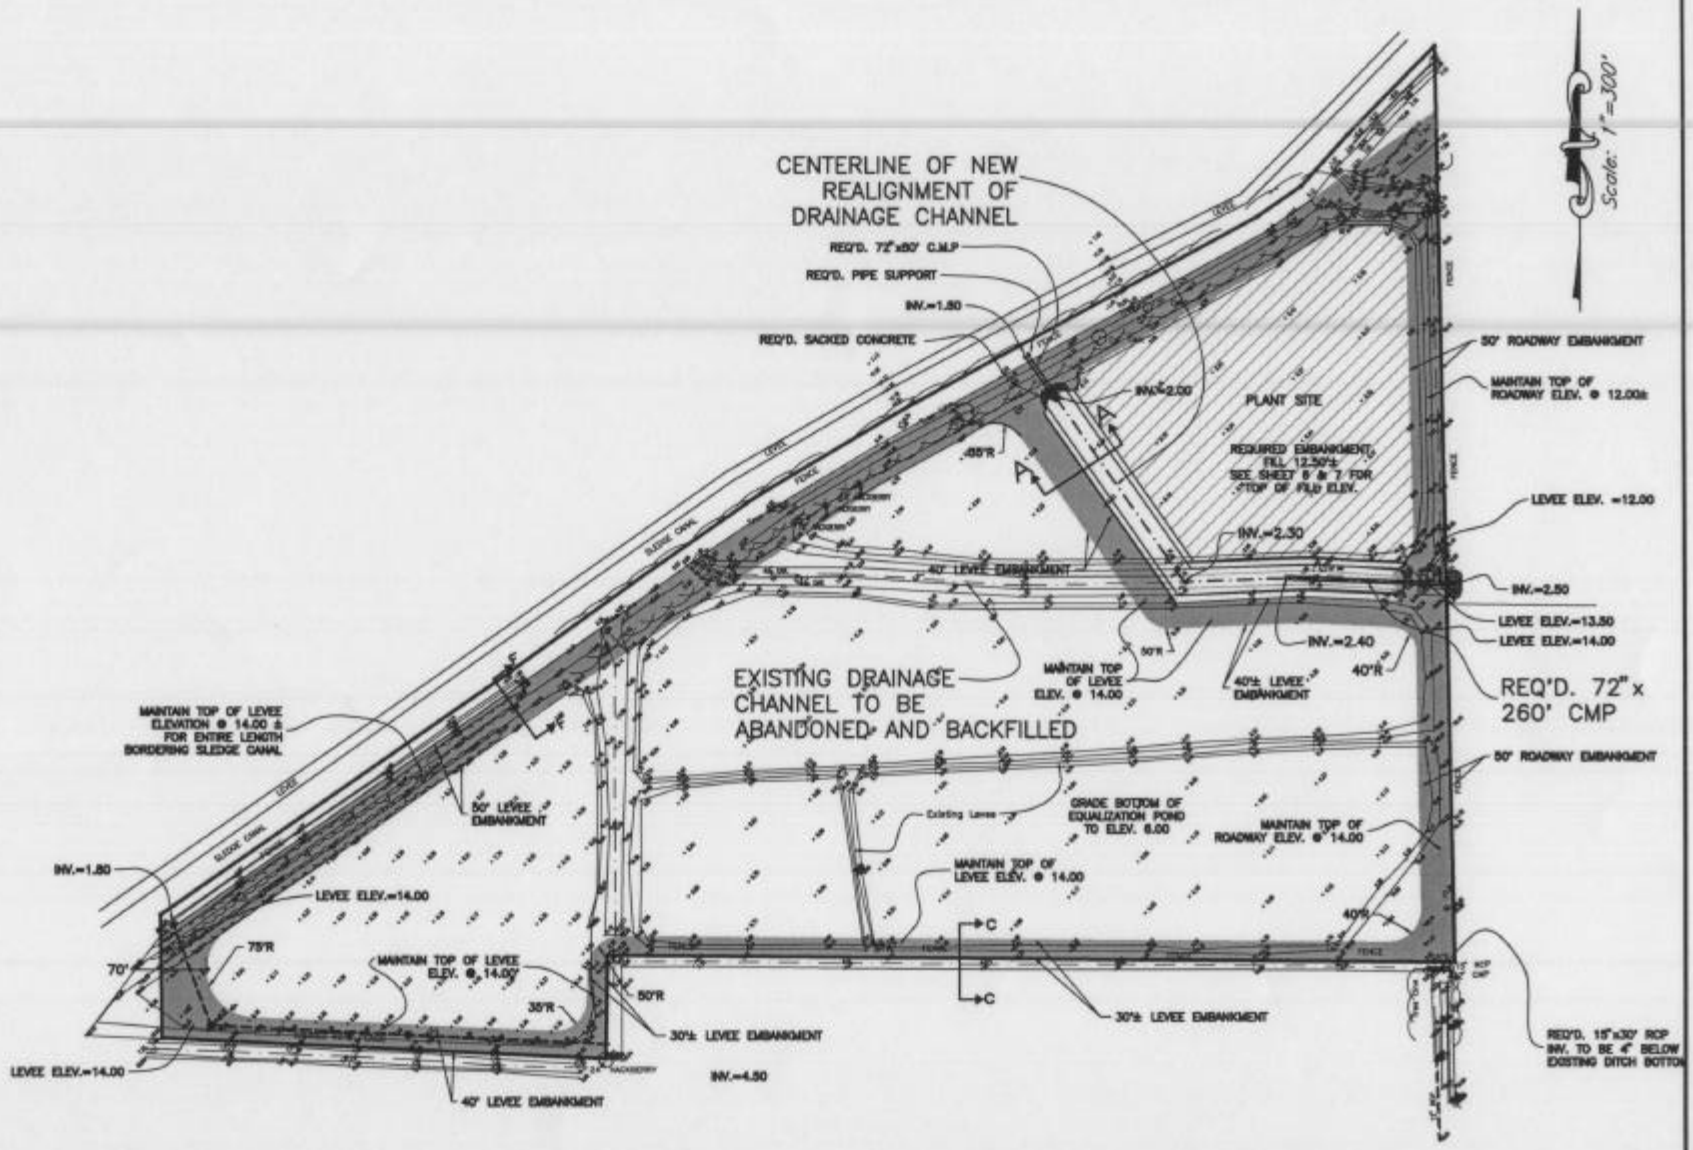

PROJECT NO.	CHECKED BY
6527-09	TAV
ENGINEER	**DRAWN BY**
TAV	JLD
DATE	**SCALE**
1/8/2004	1" =300'
ACAD. DWG. NO.	
N:\DWG\6527\6527-09\COEPROPOSED.DWG	

Sellers & Associates, Inc.
ENGINEERS SURVEYORS PLANNERS
Lafayette - Abbeville Louisiana

CITY OF KAPLAN
CONTRACT I & II
WASTEWATER TREATMENT PLANT
SEWER FORCE MAIN & WATER MAIN

PROPOSED DRAINAGE

SHEET 3/7

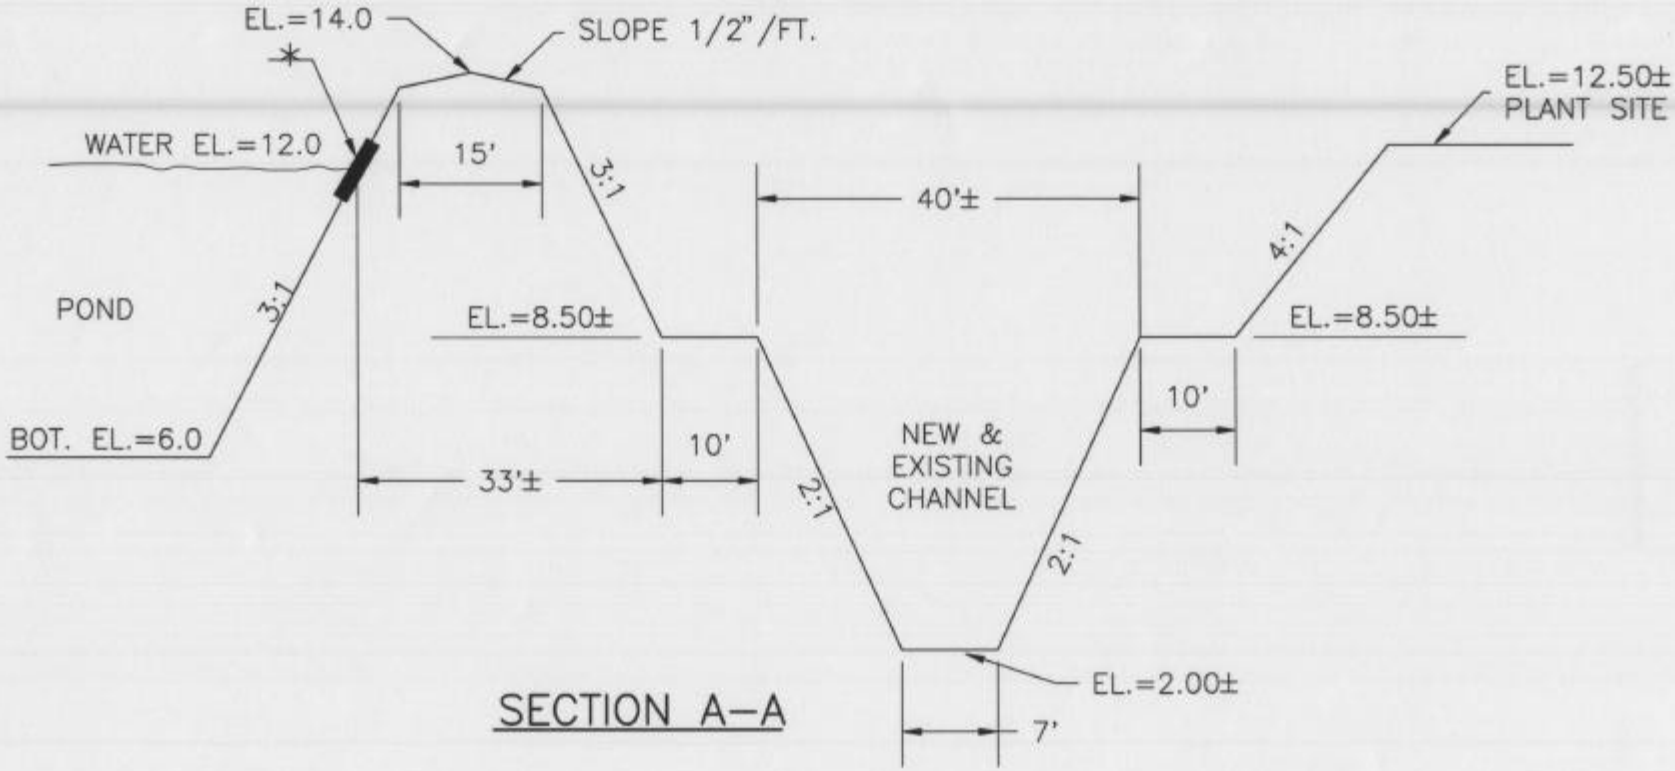

SECTION A–A

PROJECT NO.	CHECKED BY
6527–09	TAV
ENGINEER	DRAWN BY
TAV	JLD
DATE	SCALE
1/8/2004	1" =20'
ACAD. DWG. NO.	
N:\DWG\6527\6527-09\COEPROPOSED.DWG	

Sellers & Associates, Inc.
ENGINEERS SURVEYORS PLANNERS
Lafayette – Abbeville Louisiana

CITY OF KAPLAN
CONTRACT I & II
WASTEWATER TREATMENT PLANT
SEWER FORCE MAIN & WATER MAIN

TYPICAL SECTION

SHEET 4/7

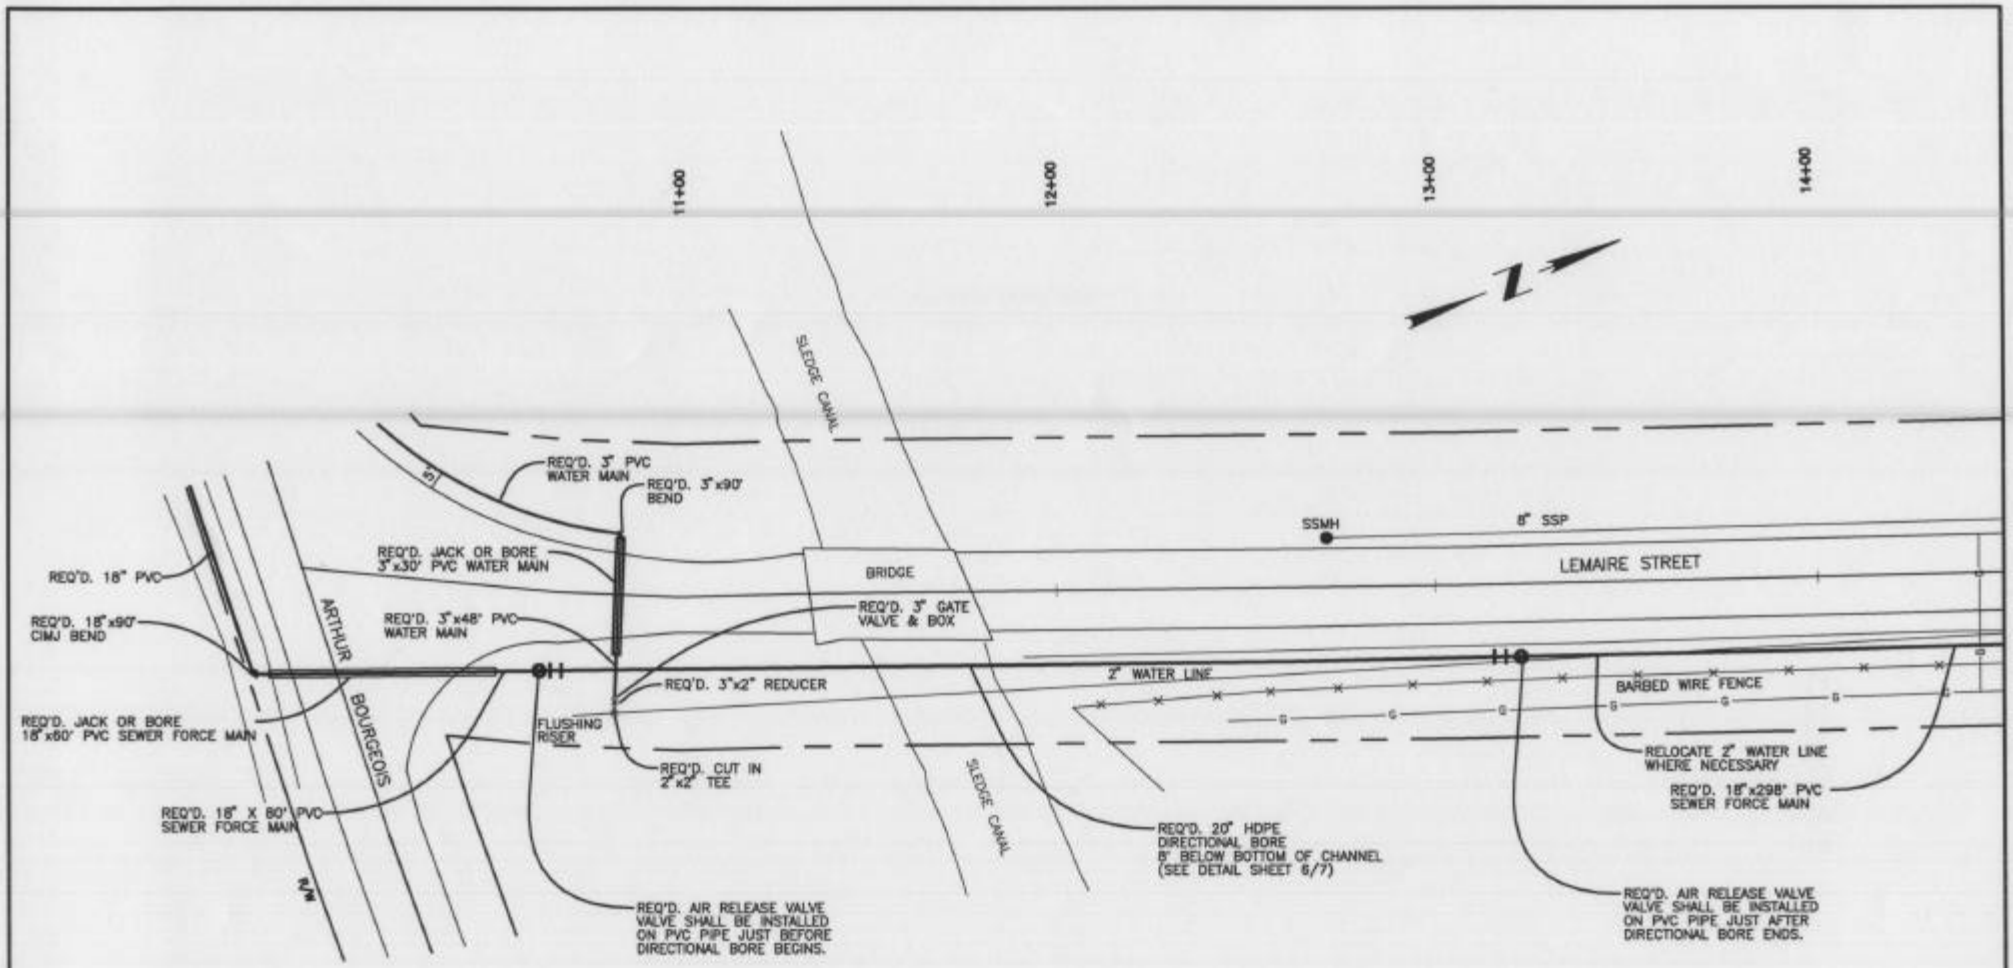

PLAN OF PIPELINE CROSSING

PROJECT NO.	CHECKED BY
6527-09	TAV
ENGINEER	**DRAWN BY**
BMR	TC
DATE	**SCALE**
1/12/2004	1" = 50'
ACAD. DWG. NO.	
N:\DWG\6527\6527-09\COEbore.DWG	

Sellers & Associates, Inc.
ENGINEERS SURVEYORS PLANNERS
Lafayette – Abbeville Louisiana

CITY OF KAPLAN
CONTRACT I & II
WASTEWATER TREATMENT PLANT
SEWER FORCE MAIN & WATER MAIN

SITE PLAN | SHEET 5/7

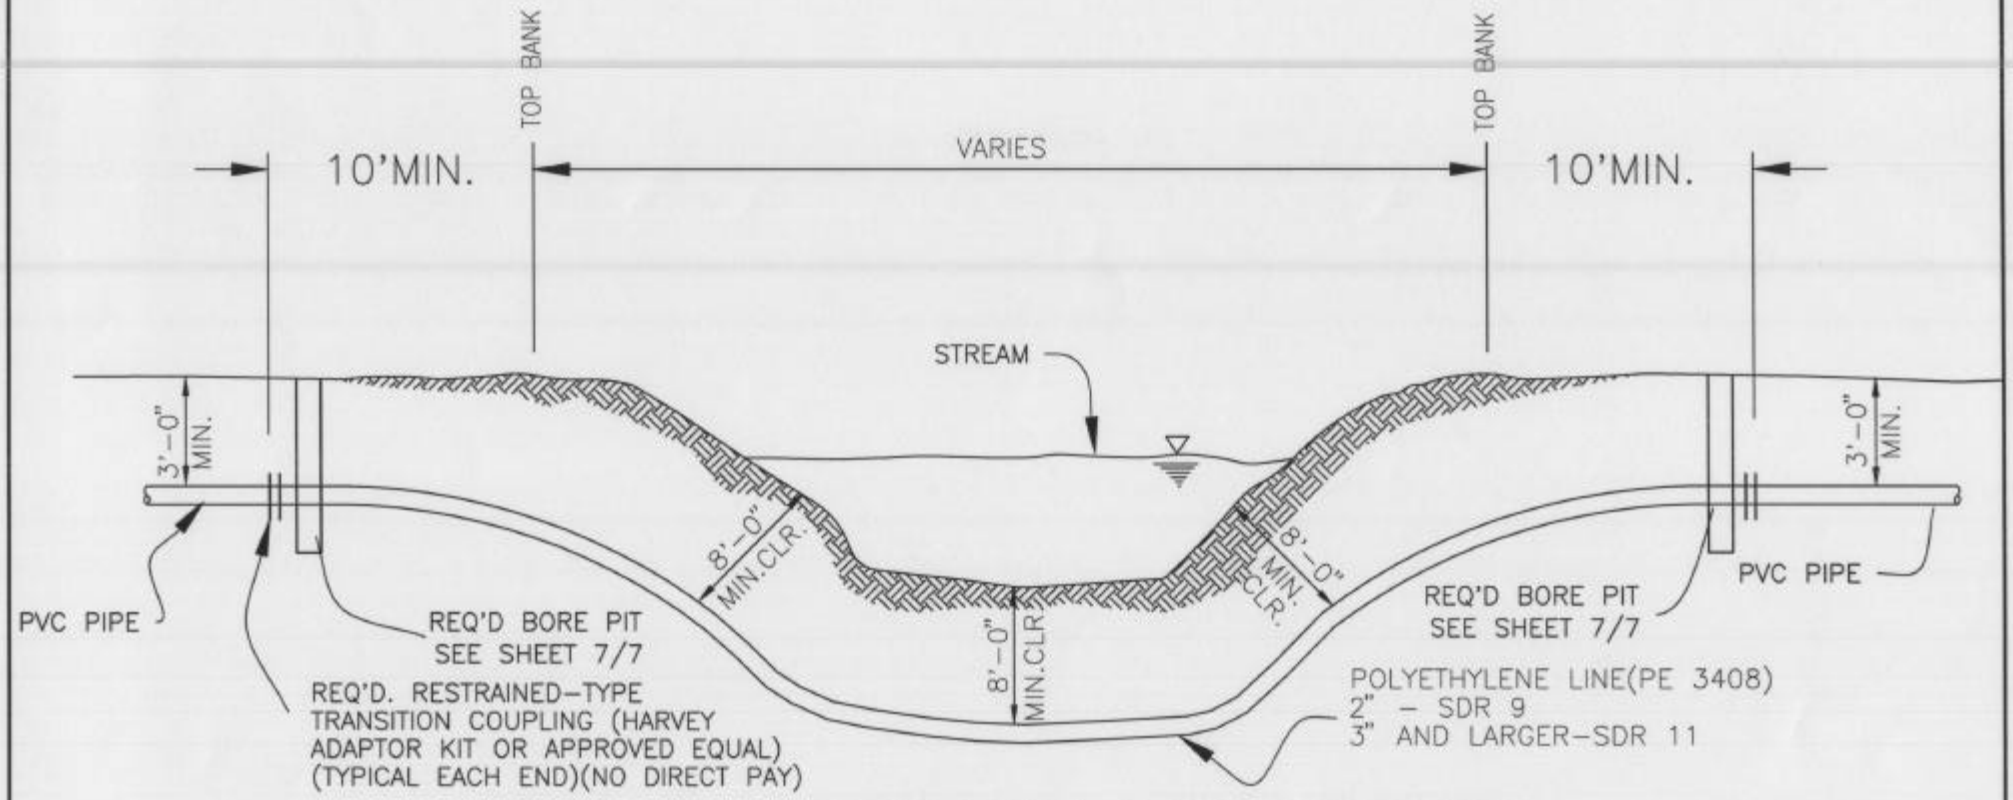

TYPICAL P.E. DIRECTIONAL BORE CROSSING

PAYMENT WILL BE MADE BY THE LUMP SUM AS 20" HDPE DRECTIONAL BORE

PROJECT NO.	CHECKED BY
6527-09	TAV
ENGINEER	**DRAWN BY**
BMR	TC
DATE	**SCALE**
1/12/2004	NTS
ACAD. DWG. NO.	
N:\DWG\6527\6527-09\COEbore.DWG	

Sellers & Associates, Inc.
ENGINEERS SURVEYORS PLANNERS
Lafayette - Abbeville Louisiana

CITY OF KAPLAN
CONTRACT I & II
WASTEWATER TREATMENT PLANT
SEWER FORCE MAIN & WATER MAIN

BORE DETAIL | SHEET 6/7

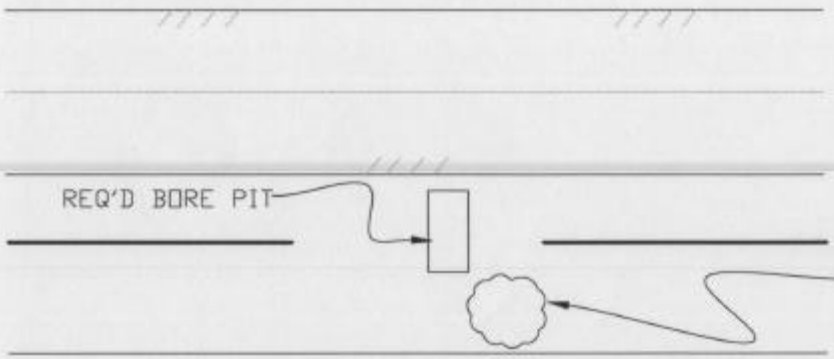

TEMPORARY PLACEMENT OF DREDGED MATERIAL WITHIN EXISTING RIGHT-OF-WAY PLACEMENT AREA WILL BE APPROXIMATE 20'x20' (APPROX. 10 CY OF DREDGE MATERIAL)

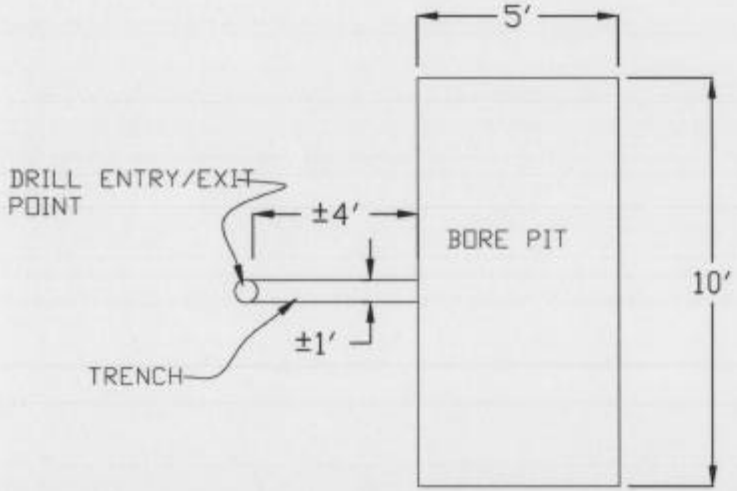

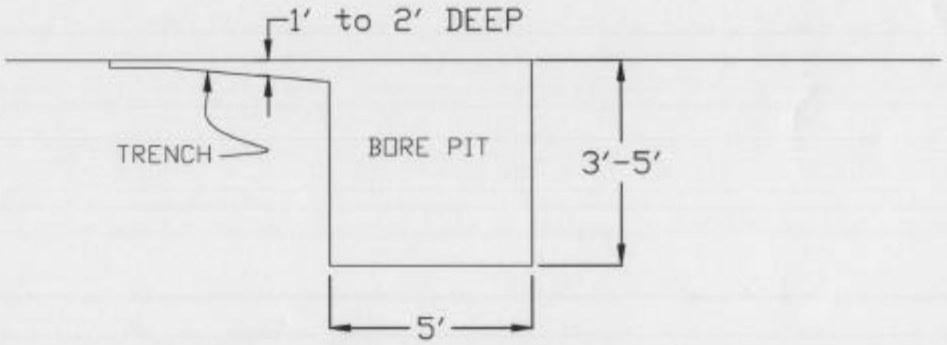

PROJECT NO.	CHECKED BY
6527-09	TAV
ENGINEER	**DRAWN BY**
BMR	TC
DATE	**SCALE**
1/12/2004	NTS
ACAD. DWG. NO.	
N:\DWG\6527\6527-09\COEbore.DWG	

Sellers & Associates, Inc.
ENGINEERS SURVEYORS PLANNERS
Lafayette - Abbeville Louisiana

CITY OF KAPLAN

CONTRACT I & II
WASTEWATER TREATMENT PLANT
SEWER FORCE MAIN & WATER MAIN

BORE PIT DETAIL

SHEET 7/7