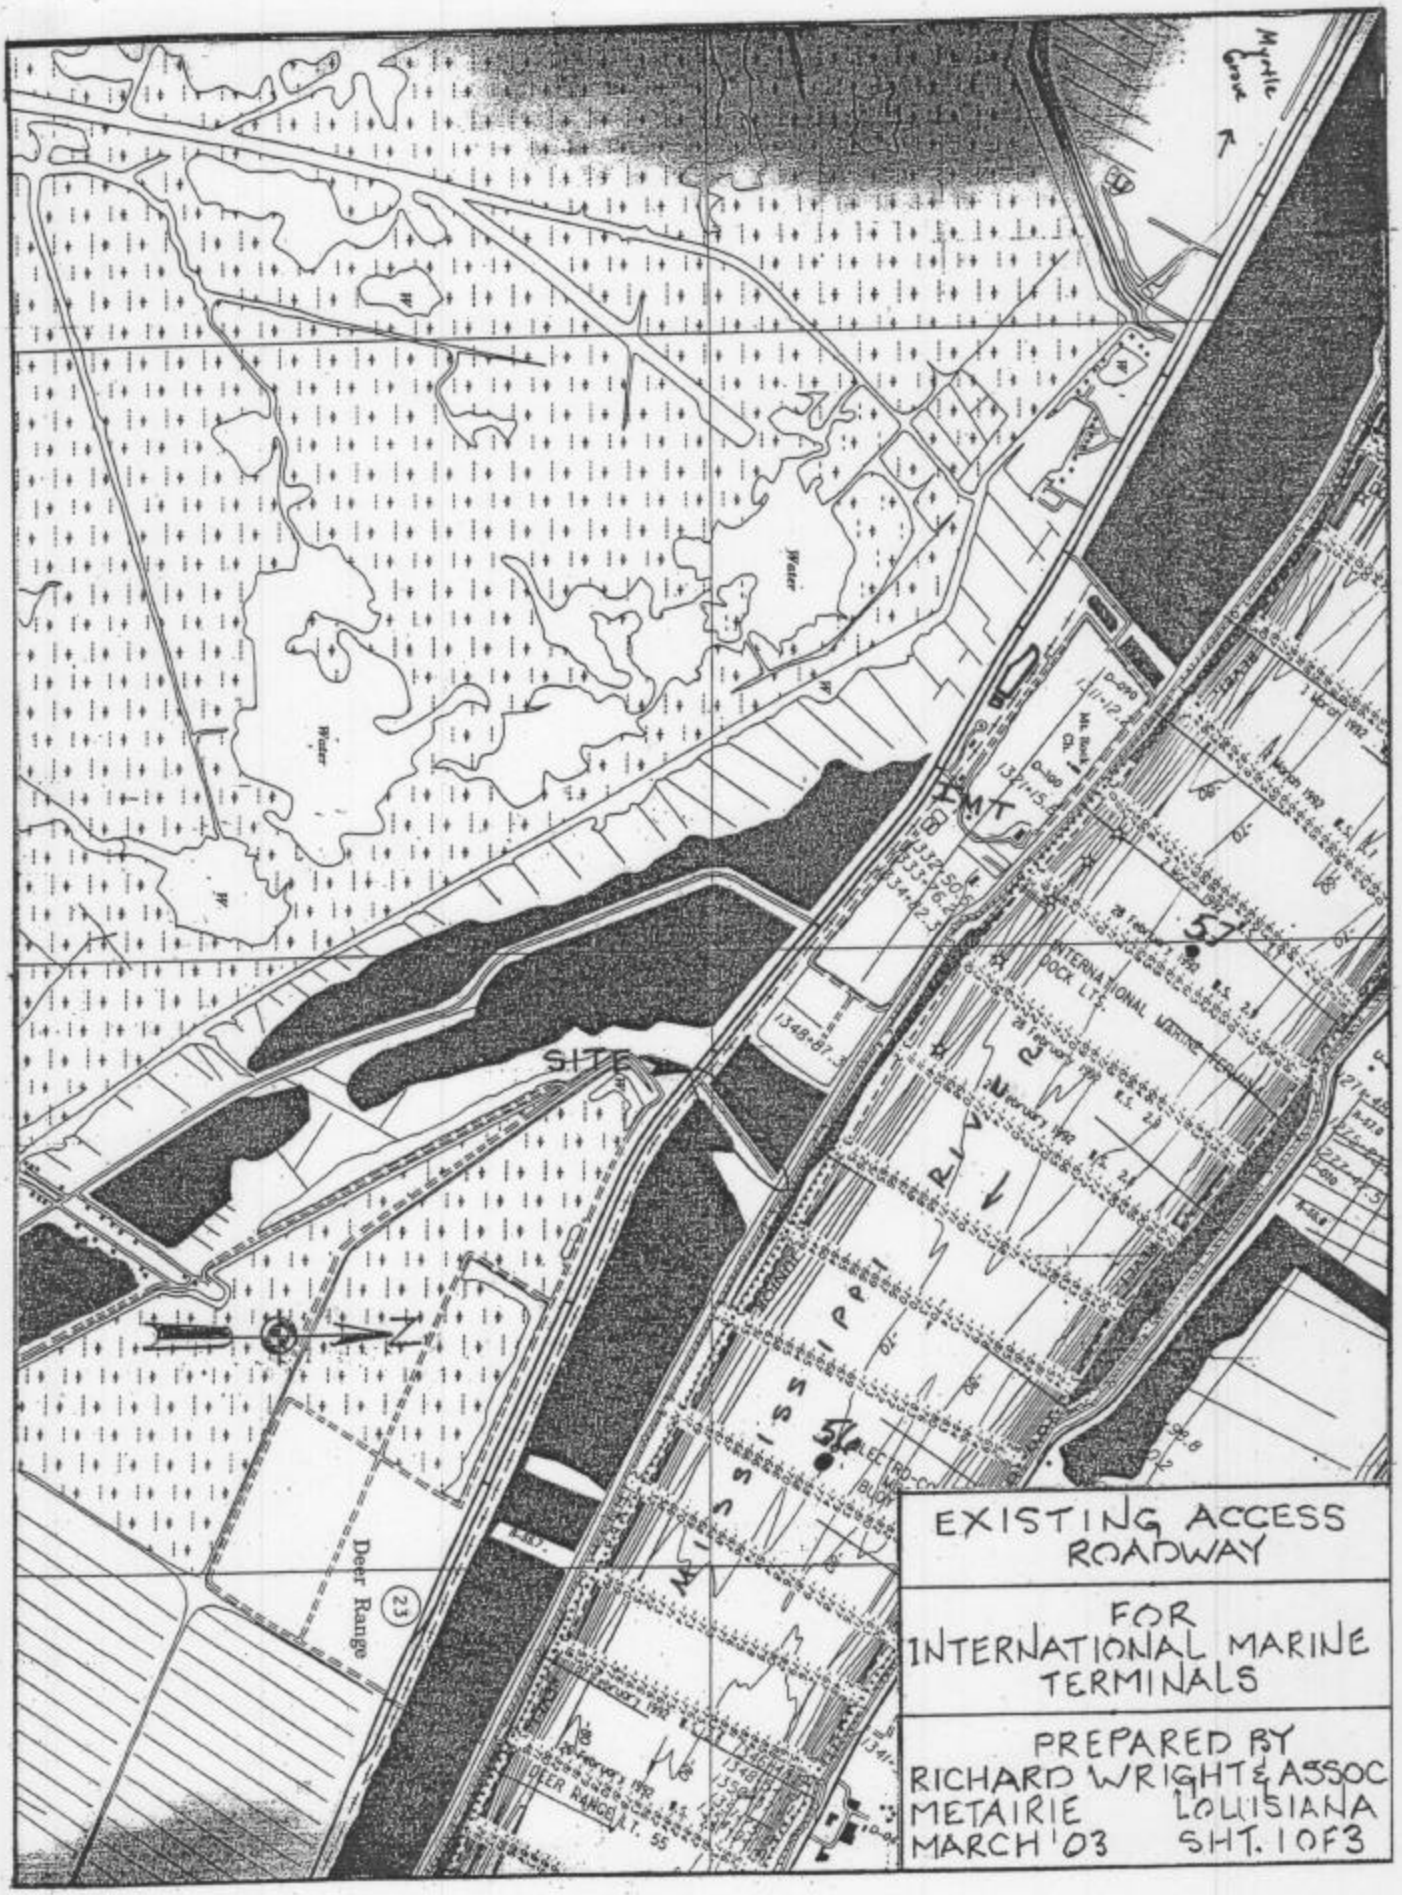

EXISTING ACCESS ROADWAY

FOR INTERNATIONAL MARINE TERMINALS

PREPARED BY
RICHARD WRIGHT & ASSOC
METAIRIE LOUISIANA
MARCH '03 SHT. 1 OF 3

EXISTING ACCESS ROADWAY	FOR INTERNATIONAL MARINE TERMINALS	PREPARED BY RICHARD WRIGHT & ASSOC METAIRIE LOUISIANA MARCH '03 SHT. 2 OF 3

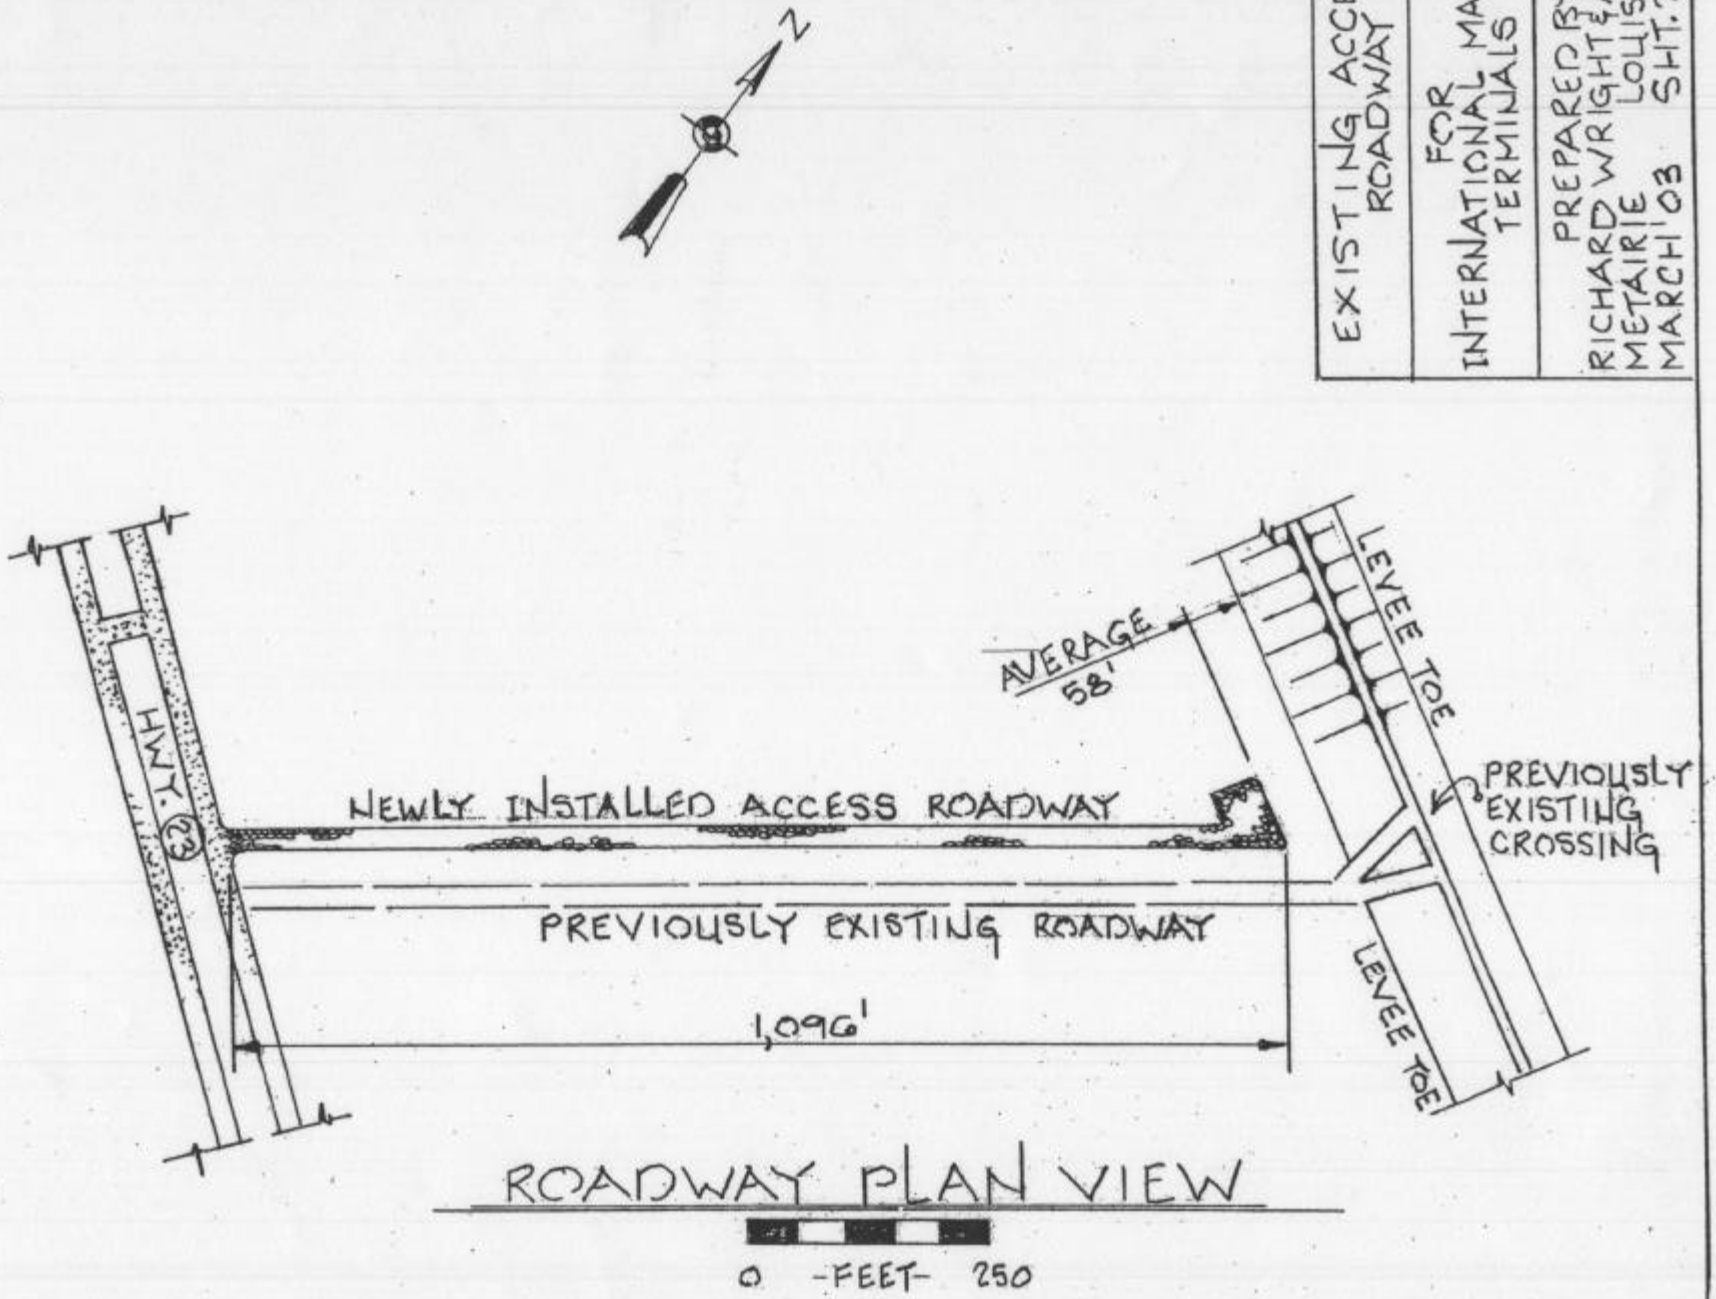

ROADWAY PLAN VIEW

HWY. 23
NEWLY ESTABLISHED ACCESS ROADWAY
PREVIOUSLY EXISTING ROADWAY
1,096'
AVERAGE 58'
LEVEE TOE
LEVEE TOE
PREVIOUSLY EXISTING CROSSING
ROADWAY PLAN VIEW
0 - FEET - 250
N
U.S.A.C.E. F.J.J.II
-Wetland
-Non Wetland
unauthorized activity in wetland
9 June 2003 Wright Ant # 20-030-7031
U.S. ARMY CORPS OF ENGINEERS
APPROVED
JURISDICTIONAL DETERMINATION
EXISTING ACCESS ROADWAY
FOR INTERNATIONAL MARINE TERMINALS
PREPARED BY
RICHARD WRIGHT & ASSOC
METAIRIE LOUISIANA
MARCH '03 SHT. 2 OF 3

EXISTING ACCESS ROADWAY	FOR INTERNATIONAL MARINE TERMINALS	PREPARED BY RICHARD WRIGHT & ASSOC METAIRIE LOUISIANA MARCH '03 SHT. 3 OF 3

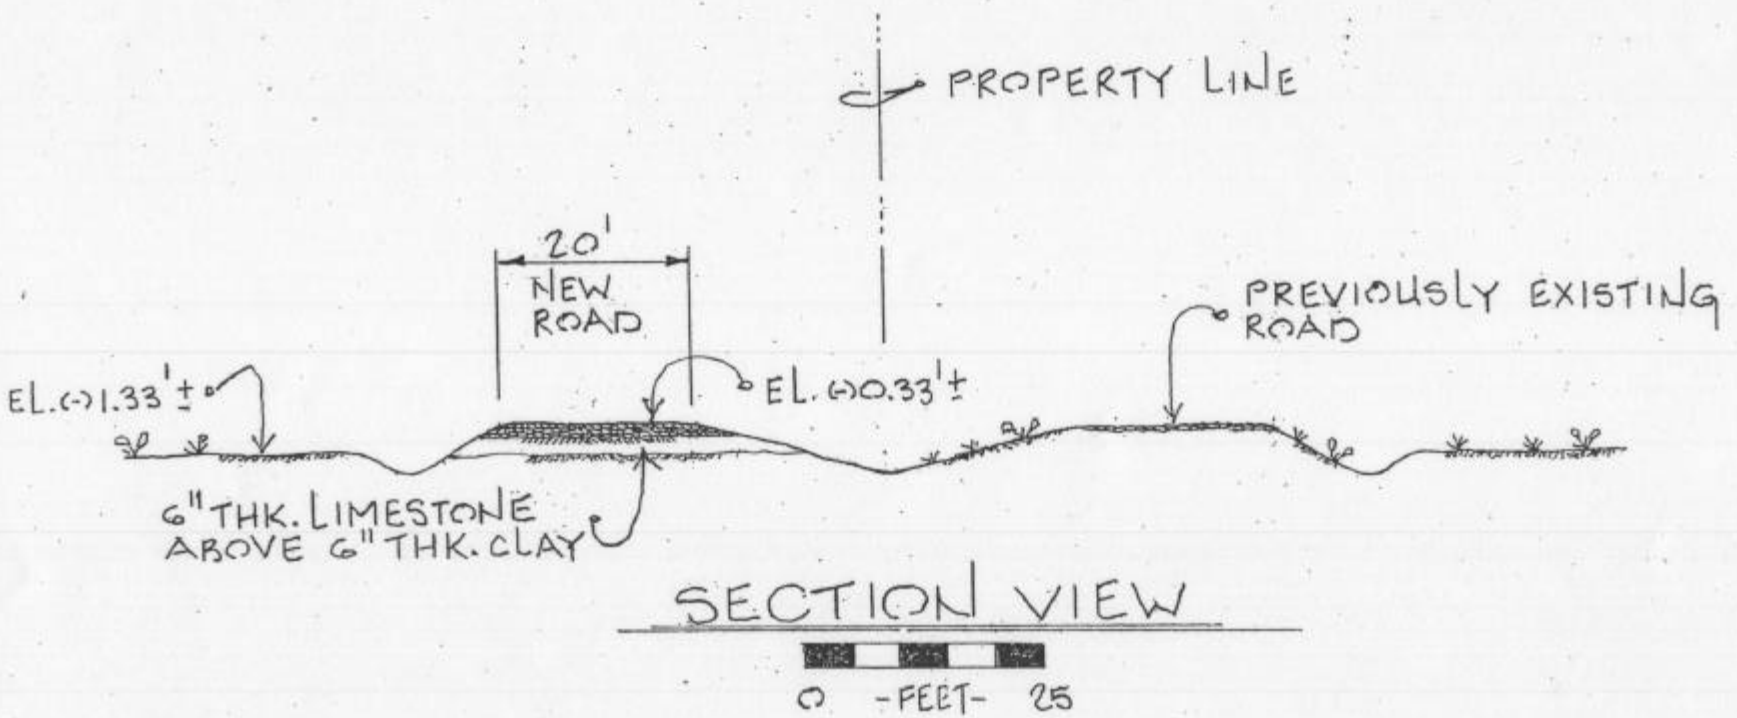

SECTION VIEW