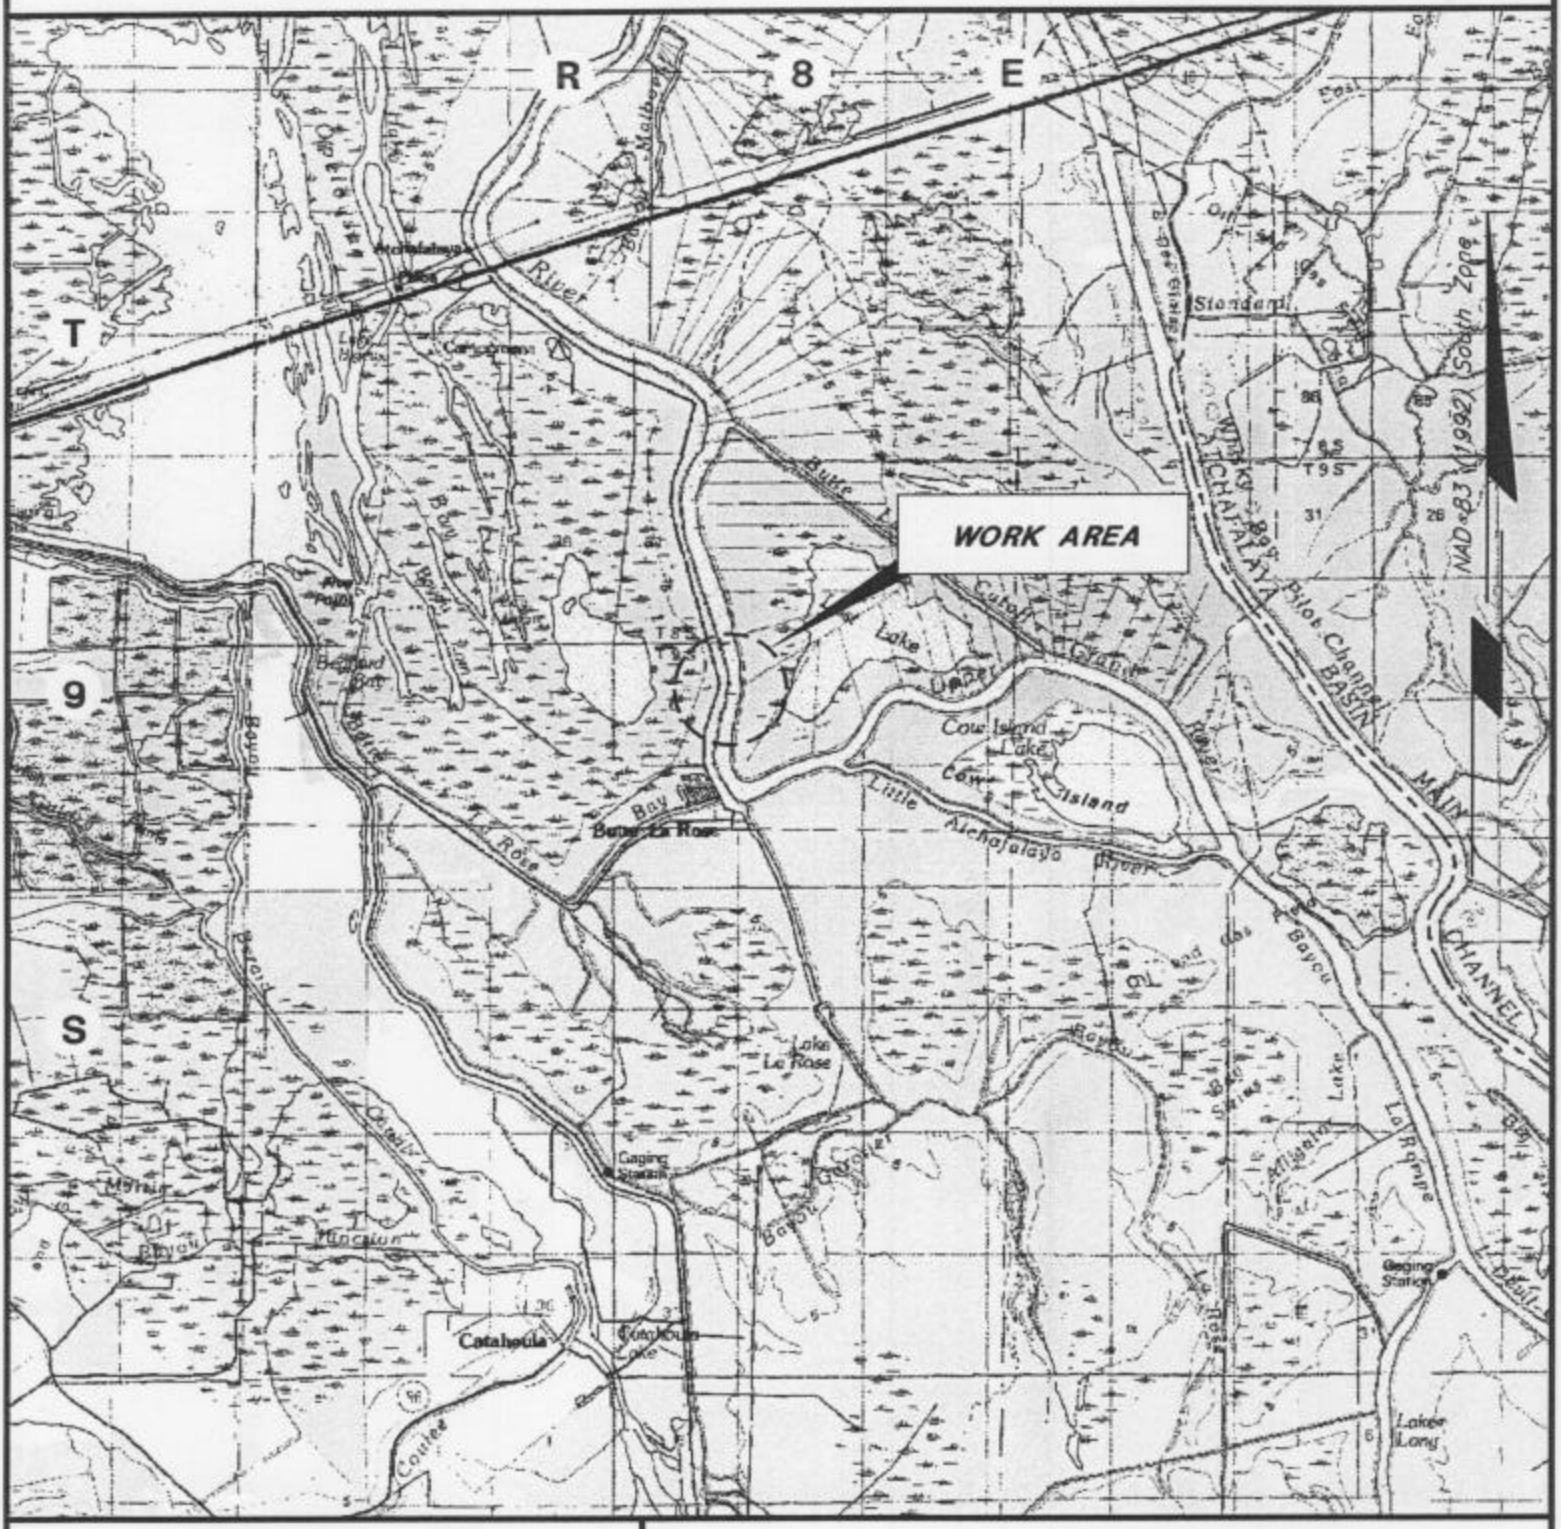

VICINITY MAP

REPRODUCED FROM USGS "BATON ROUGE" 1 : 100,000 QUAD.

8,333' 0 8,333'

SCALE 1" = 8,333'

PREPARED BY:
C. L. JACK STELLY & ASSOCIATES, INC.
LAFAYETTE, LOUISIANA
FILE NO. 19738-C1.DWG

PROPOSED STADIUM
BUTTE LA ROSE

ST. MARTIN PARISH, LOUISIANA

APPLICATION BY:
MAY 29, 2003

BLR CONSTRUCTION CO.
BREAUX BRIDGE, LOUISIANA

REVISIONS:

SHEET 1 OF 4

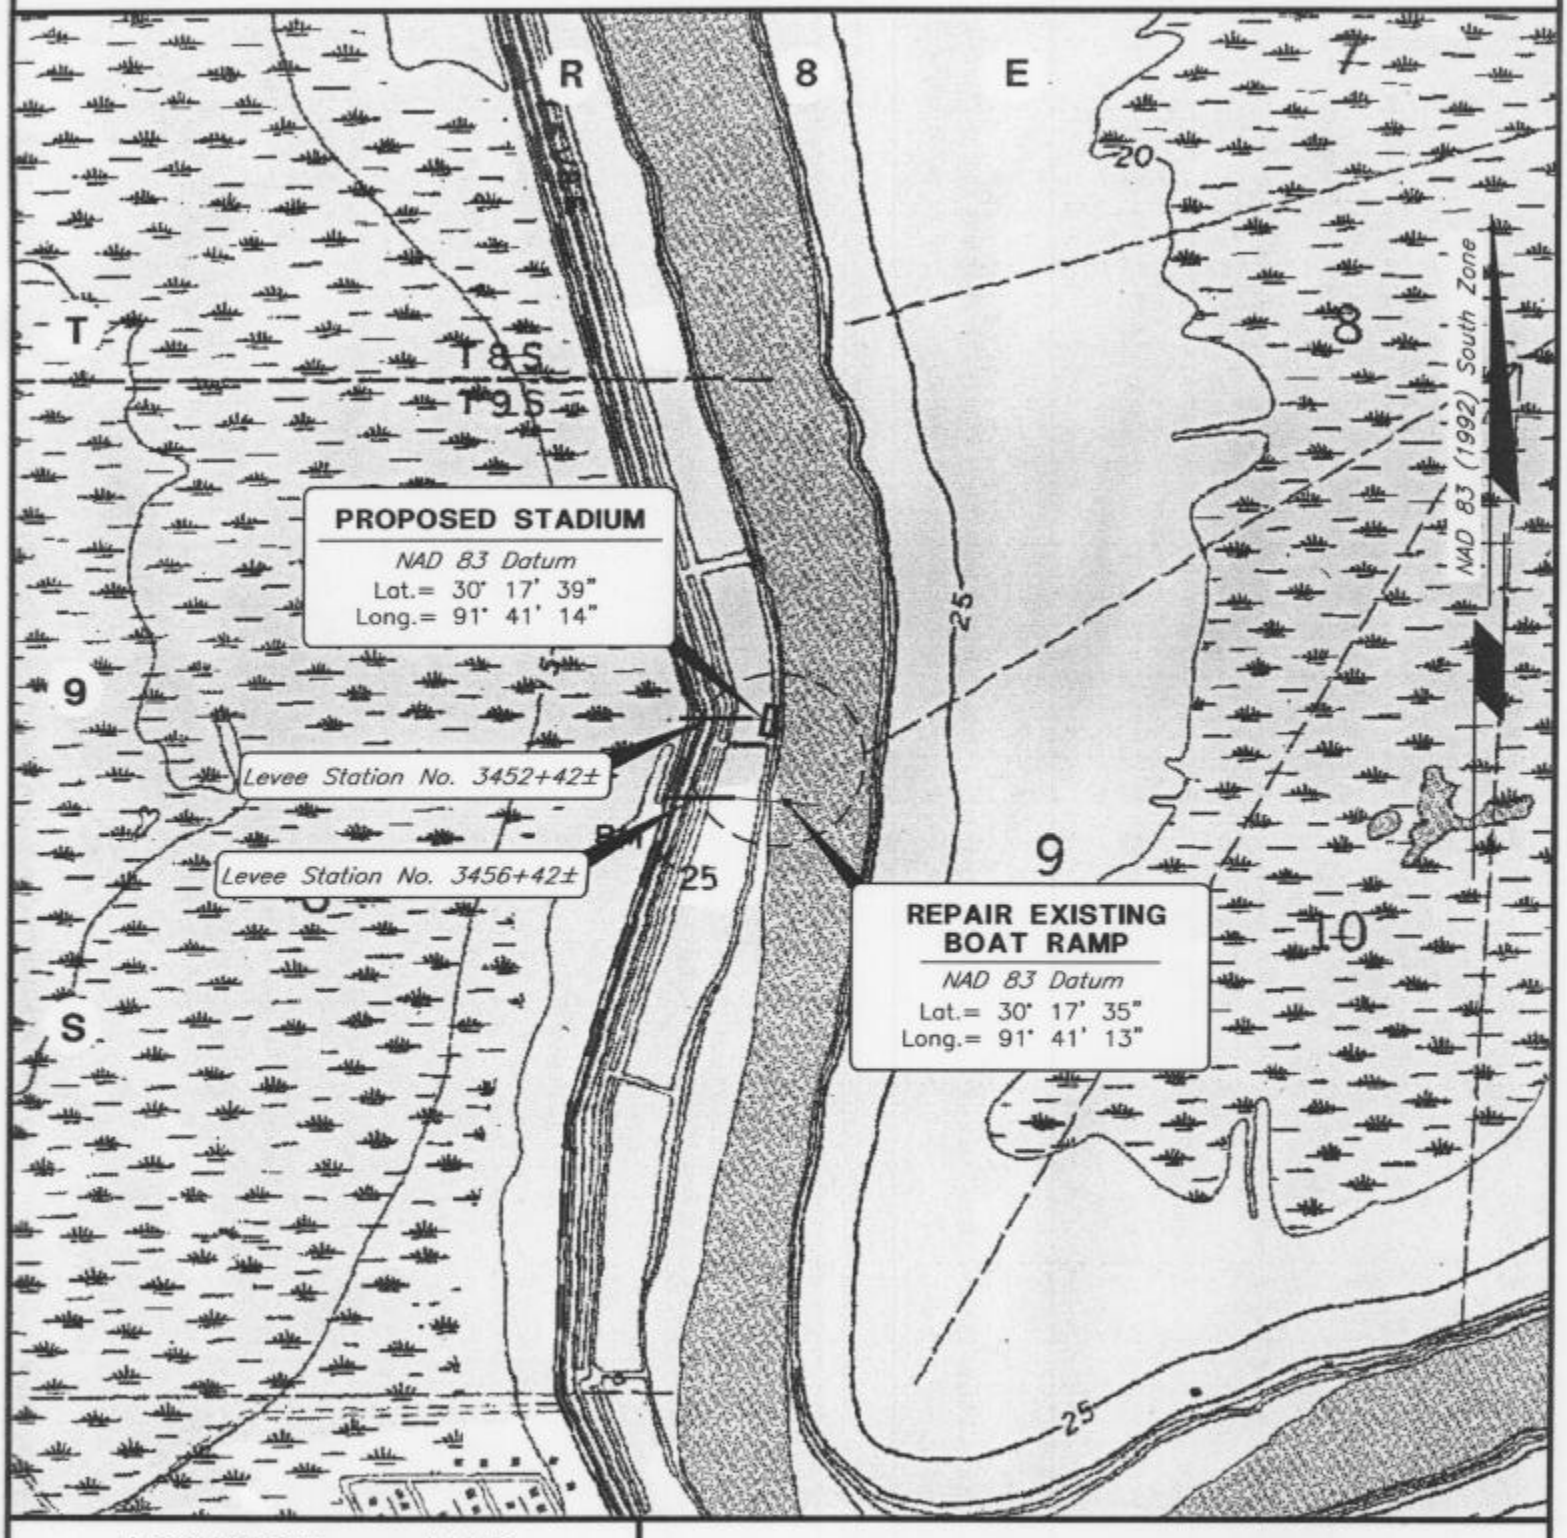

LOCATION MAP

REPRODUCED FROM USGS "BUTTE LA ROSE" 7.5' QUADRANGLE.

1,000' 0 1,000'

SCALE 1" = 1,000'

PREPARED BY:
C. L. JACK STELLY & ASSOCIATES, INC.
LAFAYETTE, LOUISIANA
FILE NO. 19738-C1.DWG

PROPOSED STADIUM
BUTTE LA ROSE

ST. MARTIN PARISH, LOUISIANA

APPLICATION BY:
MAY 29, 2003

BLR CONSTRUCTION CO.
BREAUX BRIDGE, LOUISIANA

REVISIONS:

SHEET 2 OF 4

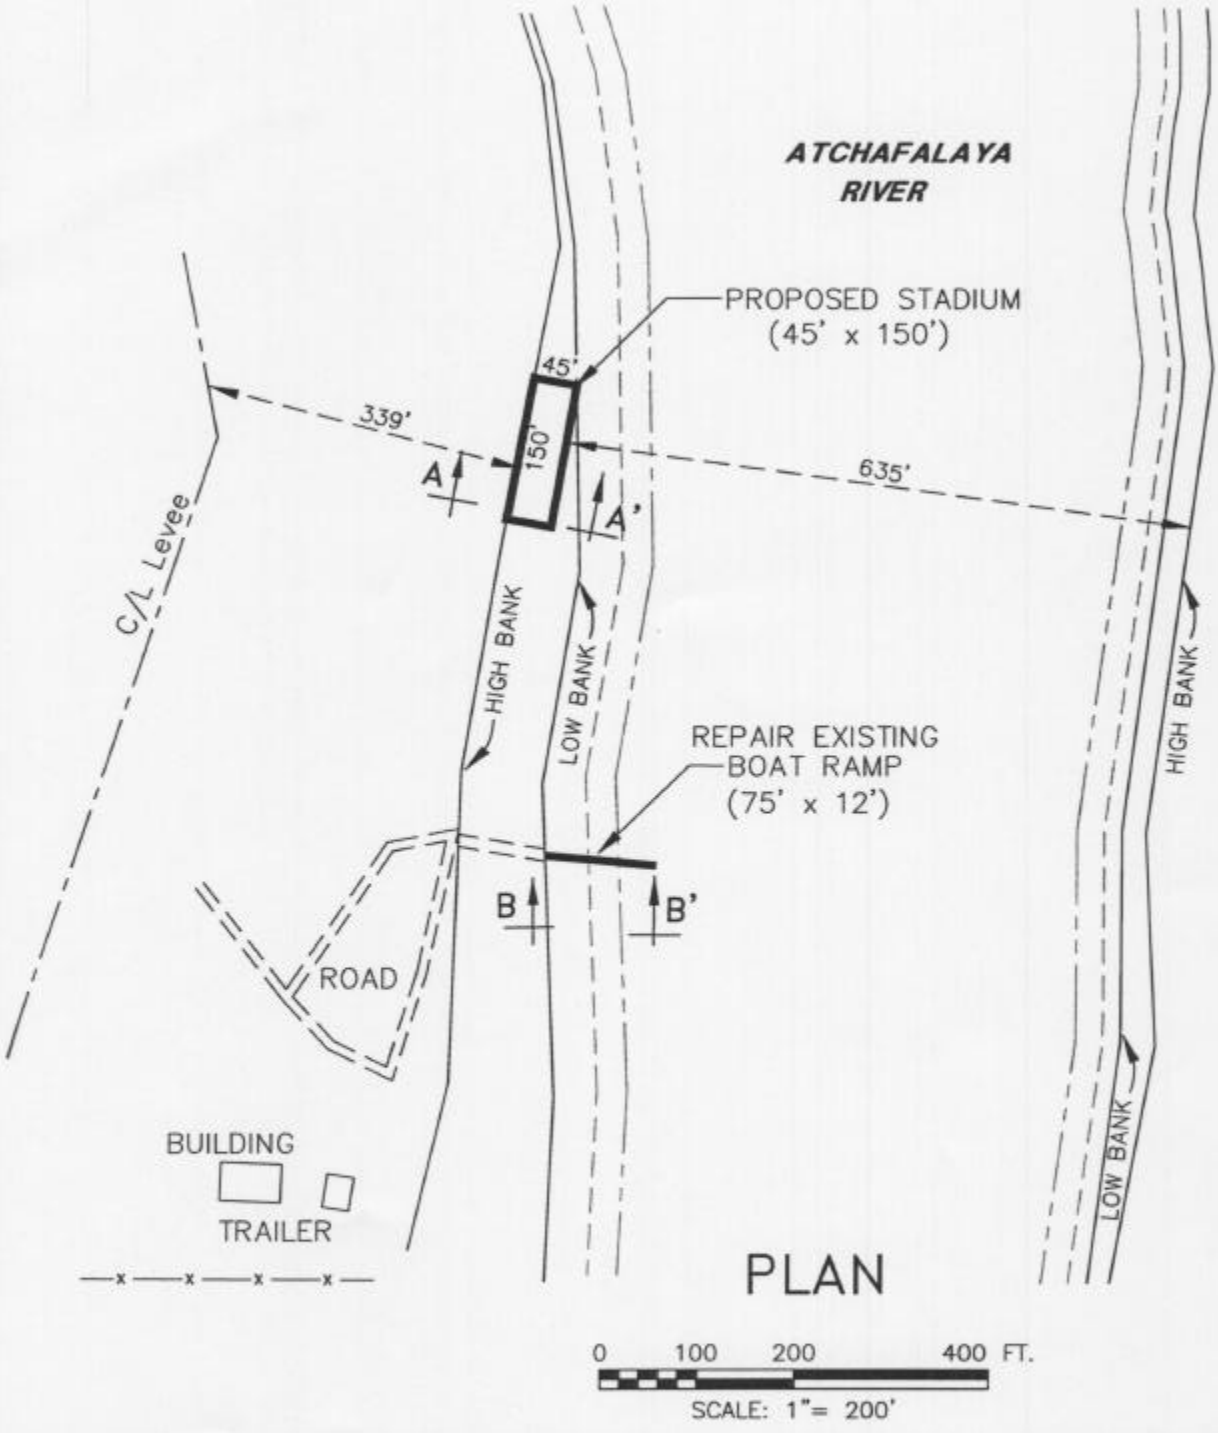

PROPOSED STADIUM
BUTTE LA ROSE

ST. MARTIN PARISH, LOUISIANA

APPLICATION BY:
MAY 29, 2003

BLR CONSTRUCTION CO.
BREAUX BRIDGE, LOUISIANA

PREPARED BY:
C. L. JACK STELLY & ASSOCIATES, INC.
LAFAYETTE, LOUISIANA
FILE NO. 19738-C1.DWG

REVISIONS:

SHEET 3 OF 4

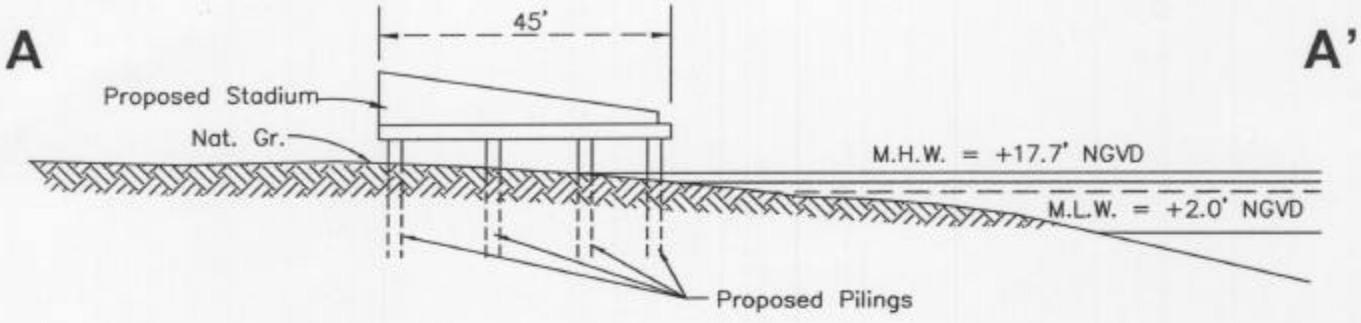

SECTION A- A'

NO SCALE

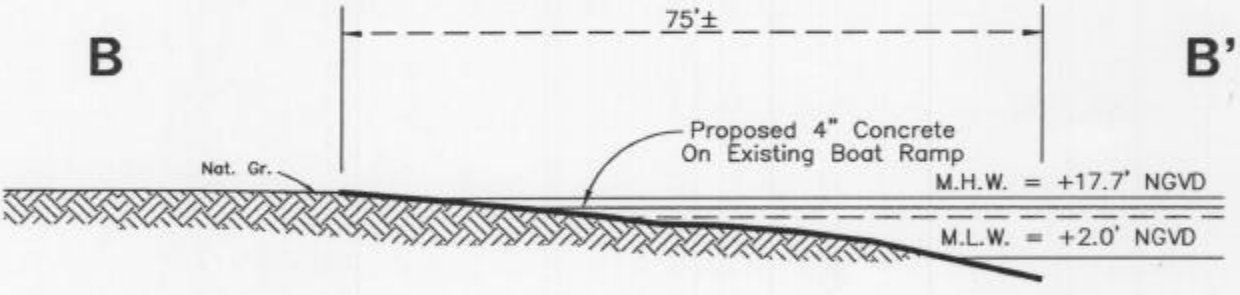

NOTE:

1.) Approximately 12 cubic yards of concrete to be placed over existing ramp.

SECTION B- B'

NO SCALE

PROPOSED STADIUM
BUTTE LA ROSE
ST. MARTIN PARISH, LOUISIANA

APPLICATION BY:
MAY 29, 2003

BLR CONSTRUCTION CO.
BREAUX BRIDGE, LOUISIANA

PREPARED BY:
C. L. JACK STELLY & ASSOCIATES, INC.
LAFAYETTE, LOUISIANA
FILE NO. 19738-C1.DWG

REVISIONS:

SHEET 4 OF 4