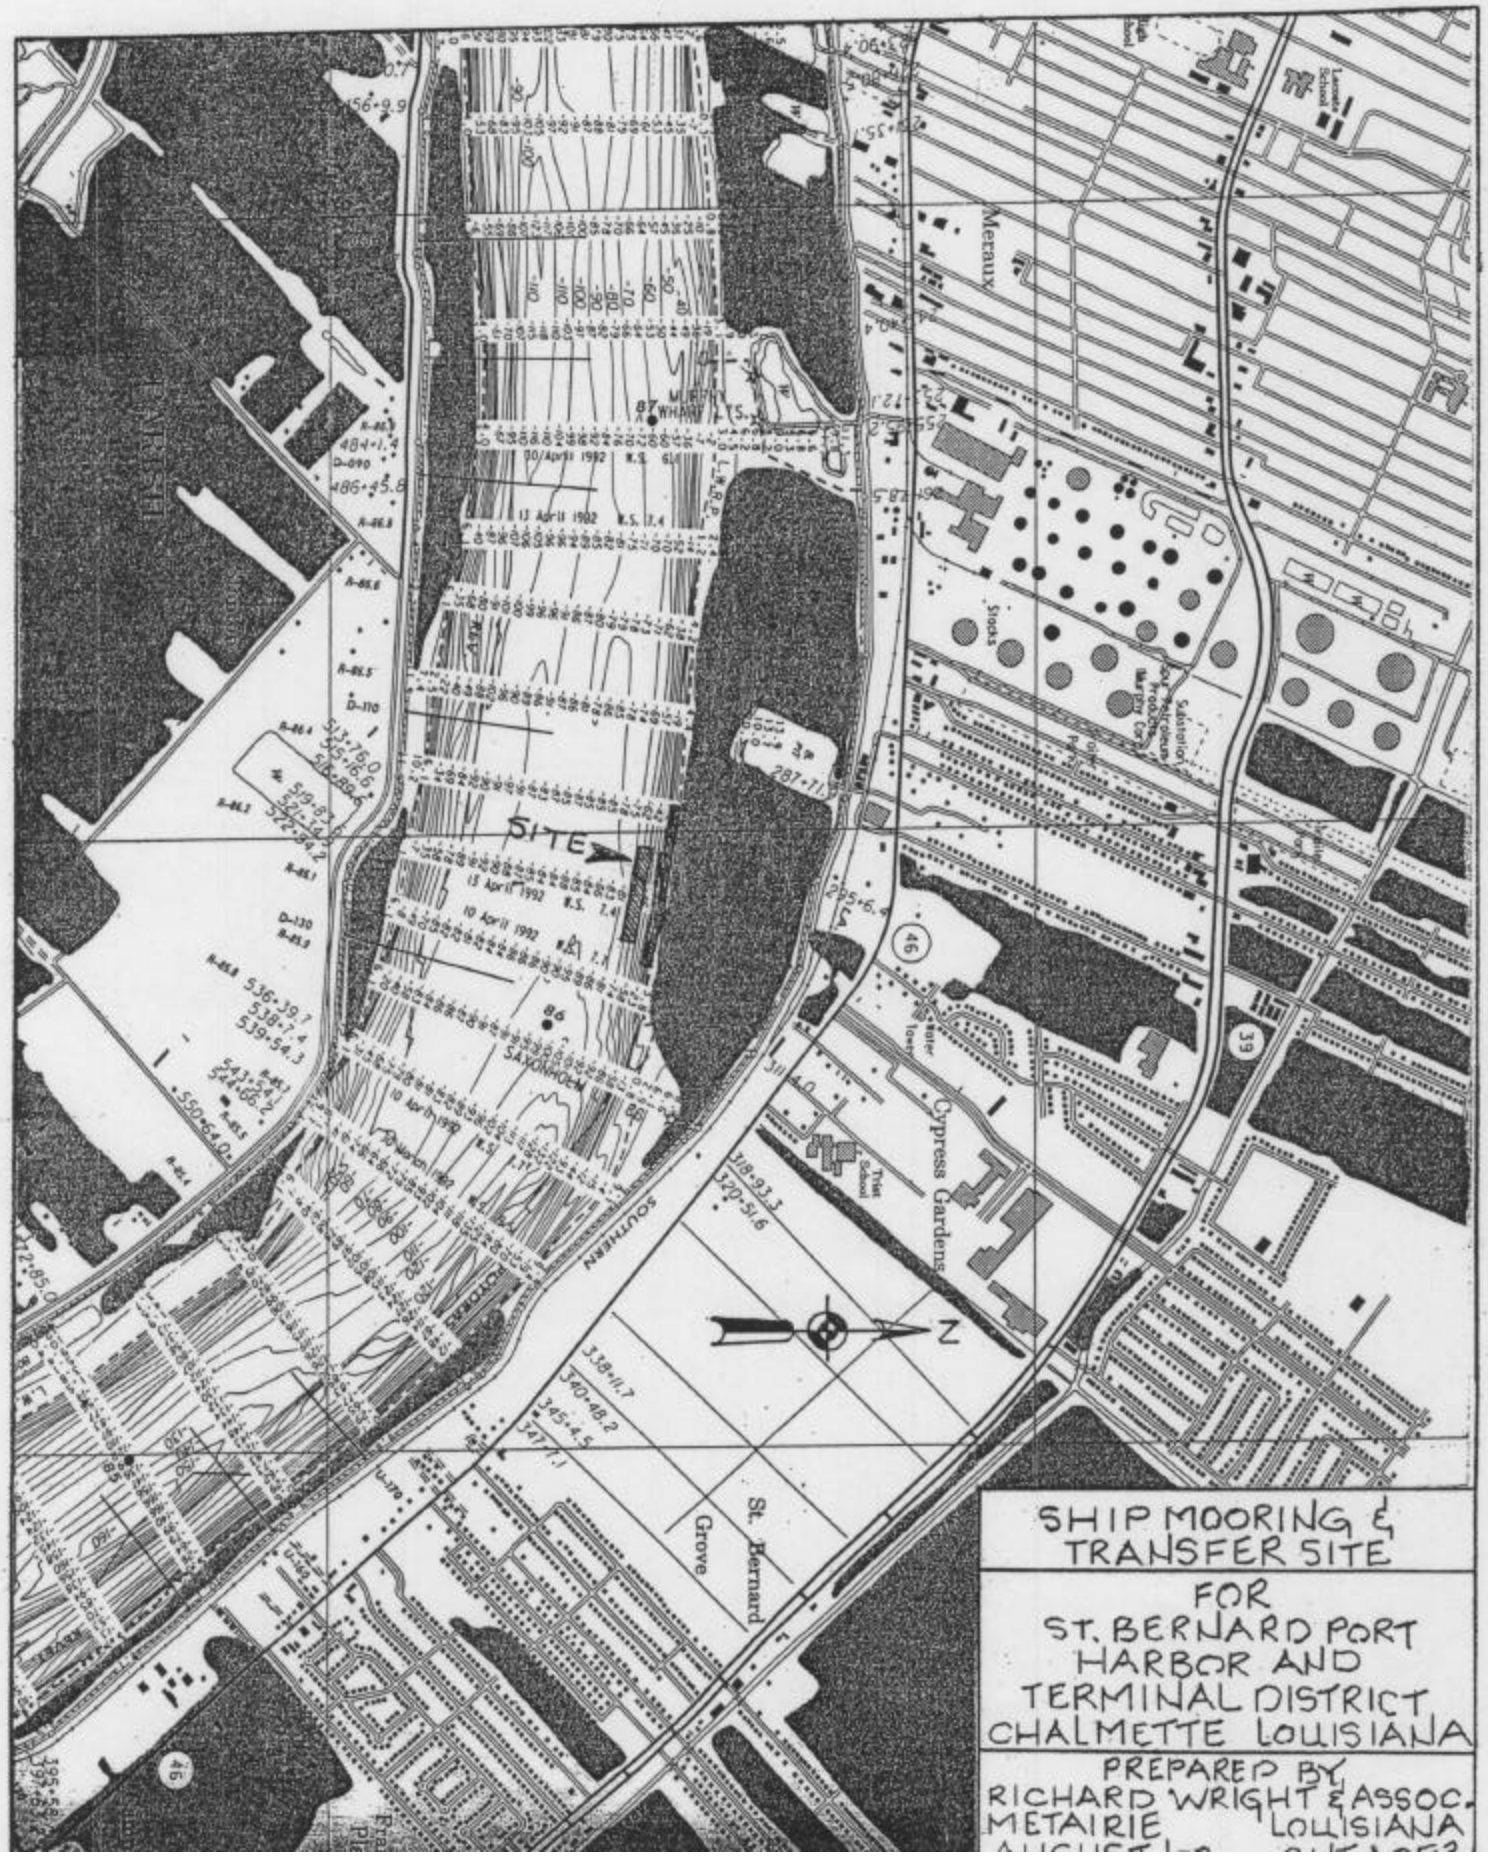

SHIP MOORING & TRANSFER SITE

FOR ST. BERNARD PORT HARBOR AND TERMINAL DISTRICT CHALMETTE LOUISIANA

PREPARED BY RICHARD WRIGHT & ASSOC. METAIRIE LOUISIANA

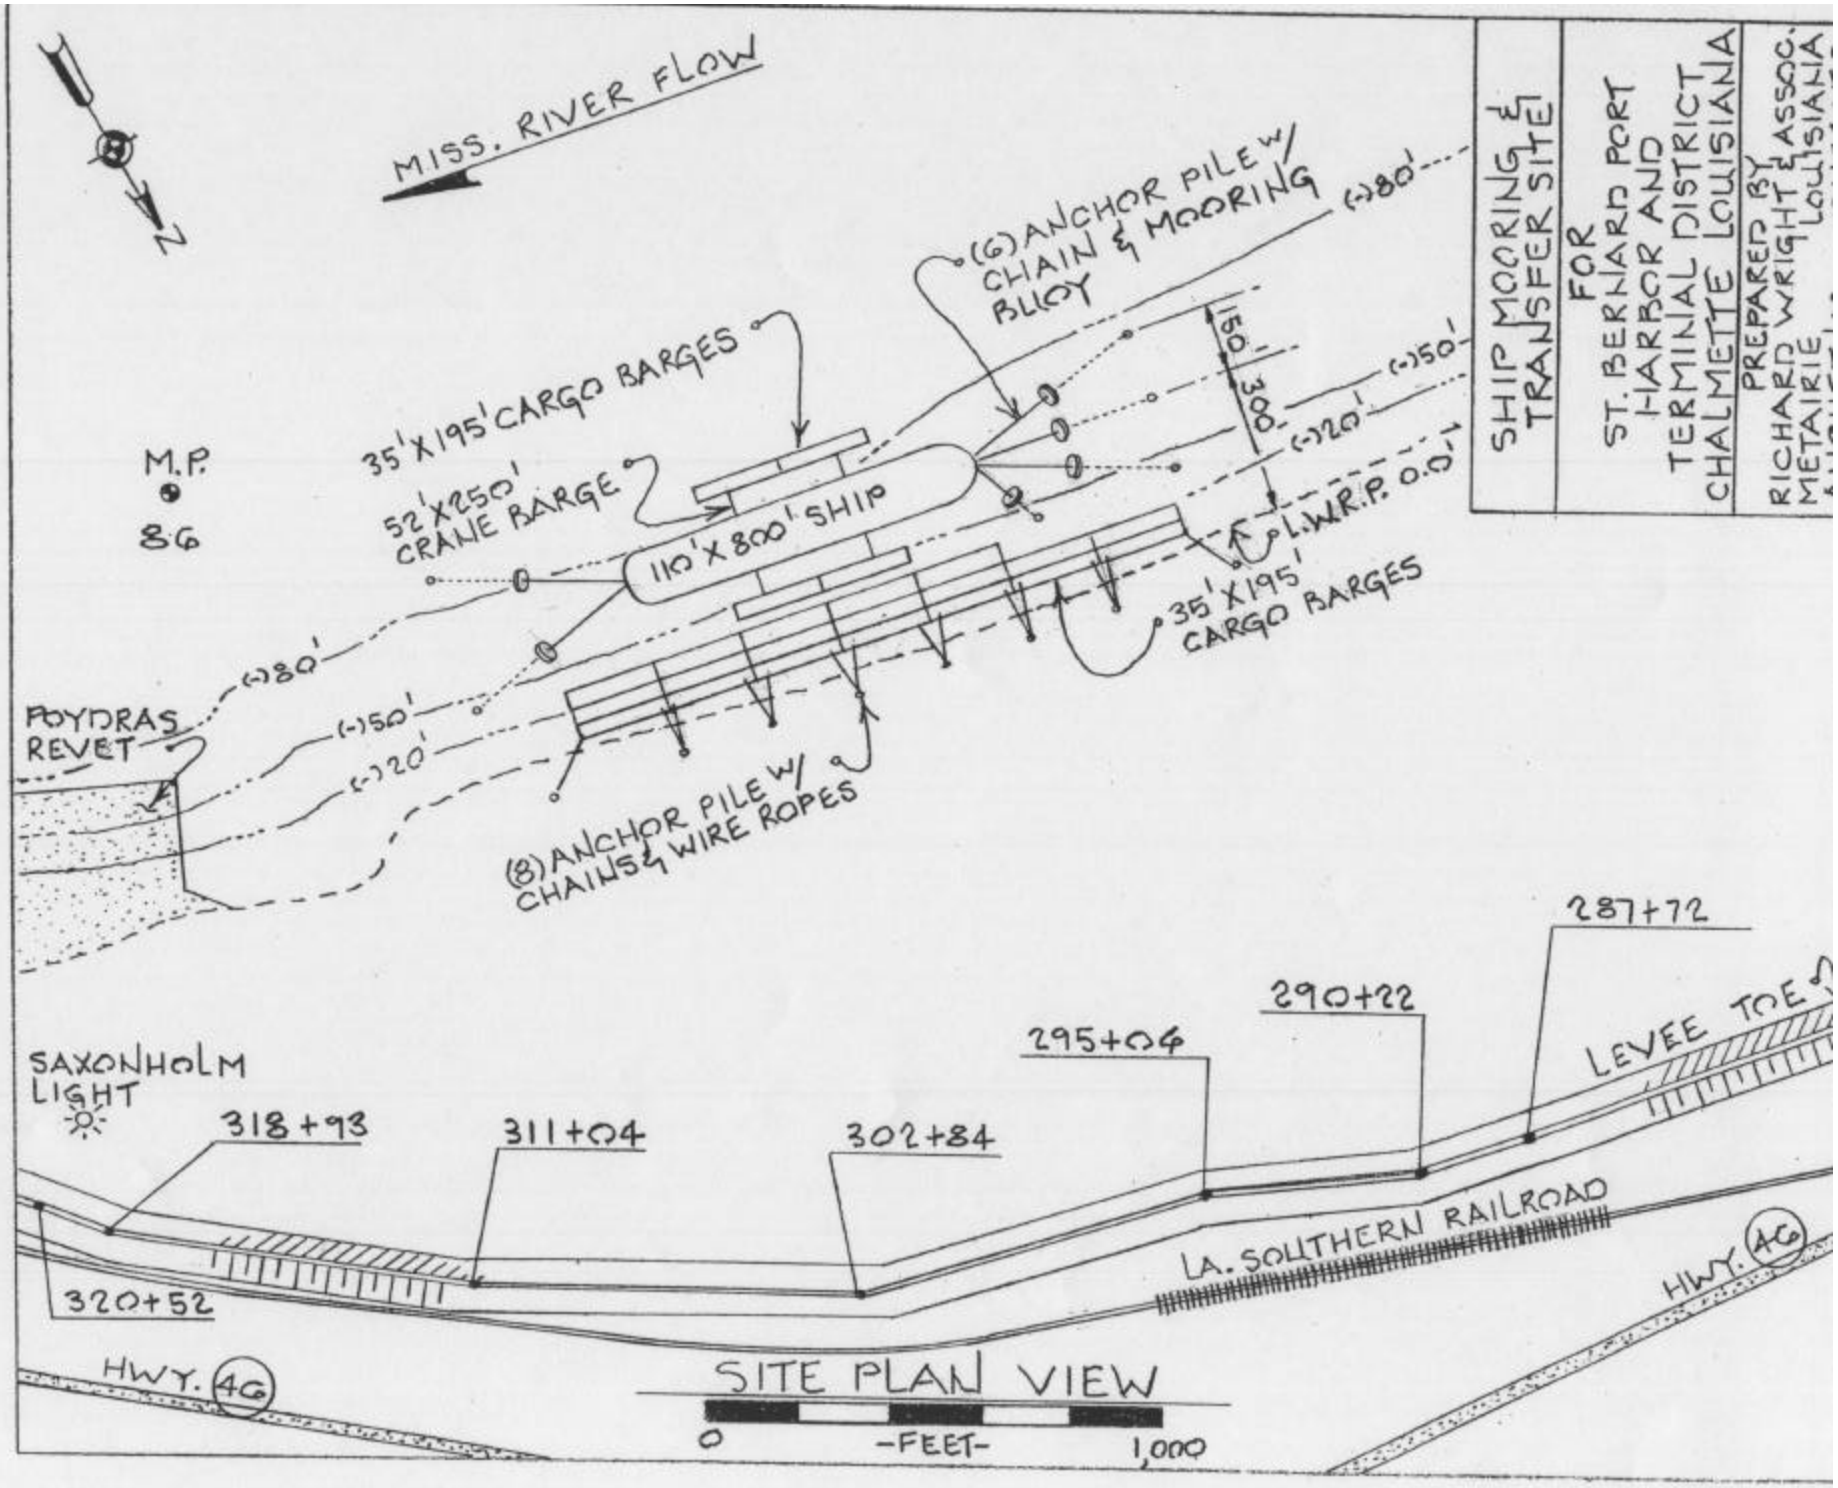
SHIP MOORING & TRANSFER SITE
FOR
ST. BERNARD PORT
HARBOR AND
TERMINAL DISTRICT
CHALMETTE LOUISIANA
PREPARED BY
RICHARD WRIGHT & ASSOC.
METAIRIE, LOUISIANA
MISS. RIVER FLOW
N
M.P.
86
35'X195' CARGO BARGES
52'X250' CRANE BARGE
110'X800' SHIP
(6) ANCHOR PILE W/ CHAIN & MOORING BUOY
(-)80'
(-)50'
(-)20'
150'
300'
L.W.R.P. 0.0'
35'X195' CARGO BARGES
POYDRAS REVET
(8) ANCHOR PILE W/ CHAINS & WIRE ROPES
287+72
290+22
295+04
LEVEE TOE
SAXONHOLM LIGHT
318+93
311+04
302+84
320+52
LA. SOUTHERN RAILROAD
HWY. 46
HWY. 46
SITE PLAN VIEW
0
-FEET-
1,000

SHIP MOORING & TRANSFER SITE

FOR

ST. BERNARD PORT HARBOR AND TERMINAL DISTRICT CHALMETTE LOUISIANA

PREPARED BY

RICHARD WRIGHT & ASSOC.
METAIRIE LOUISIANA

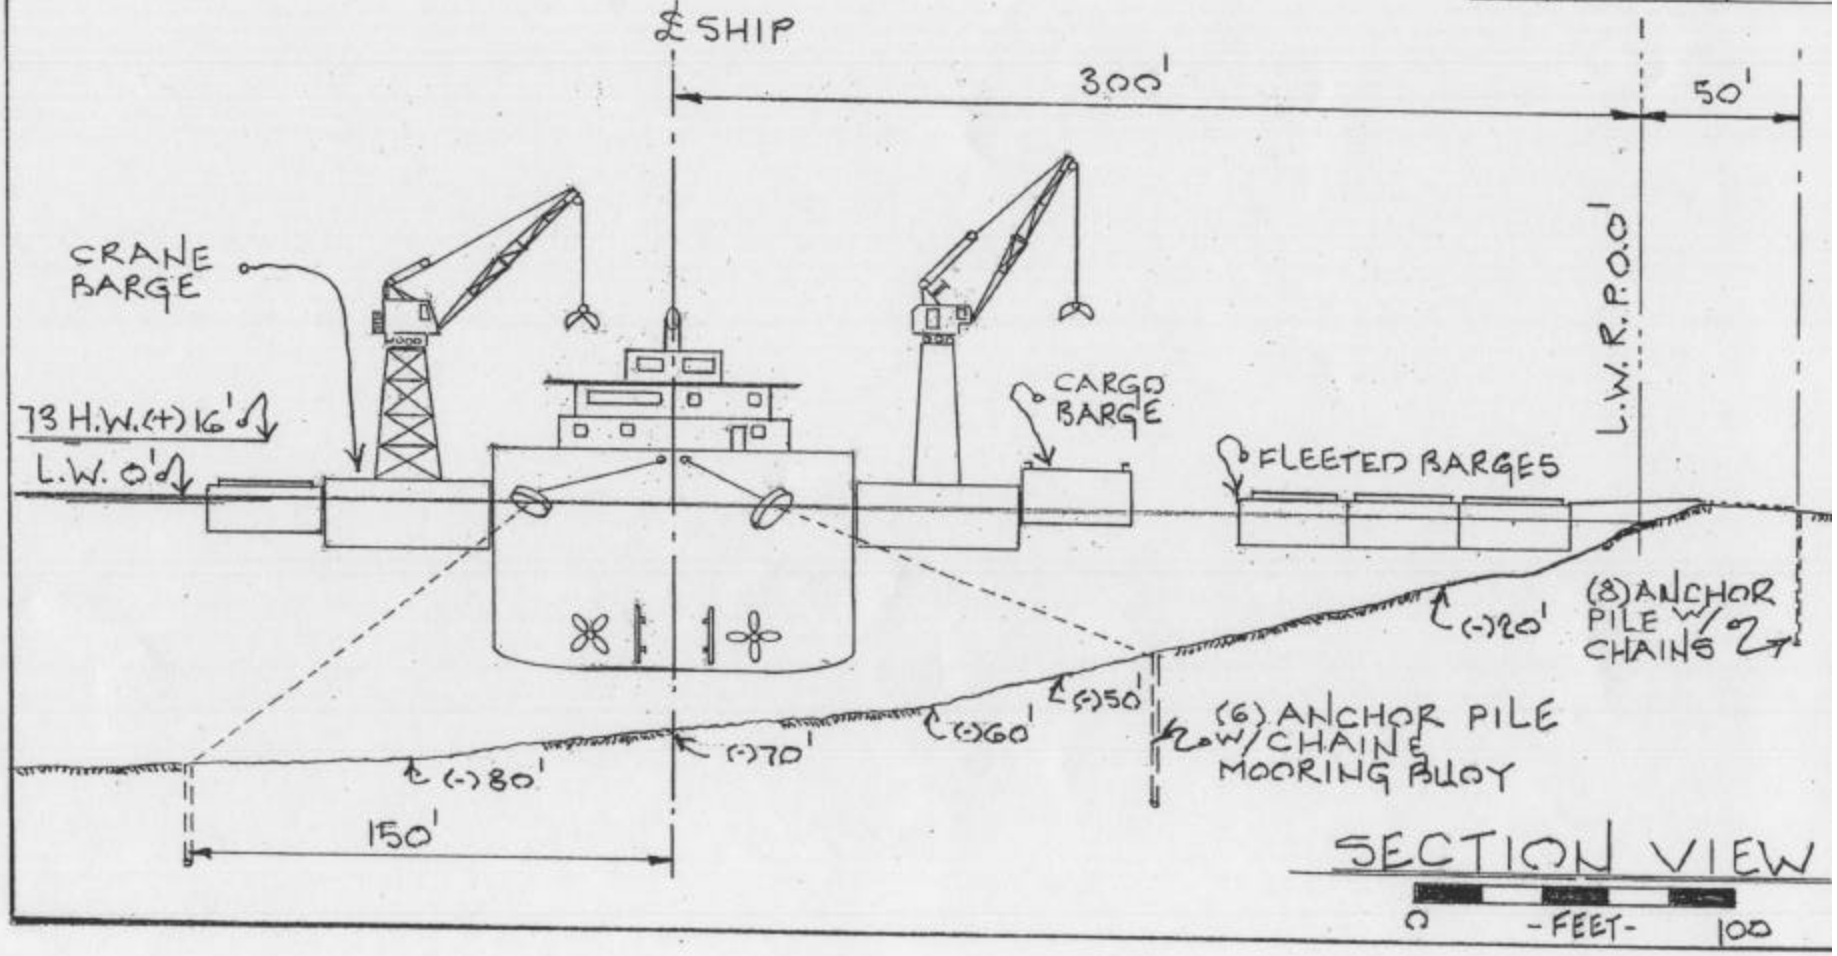

SECTION VIEW