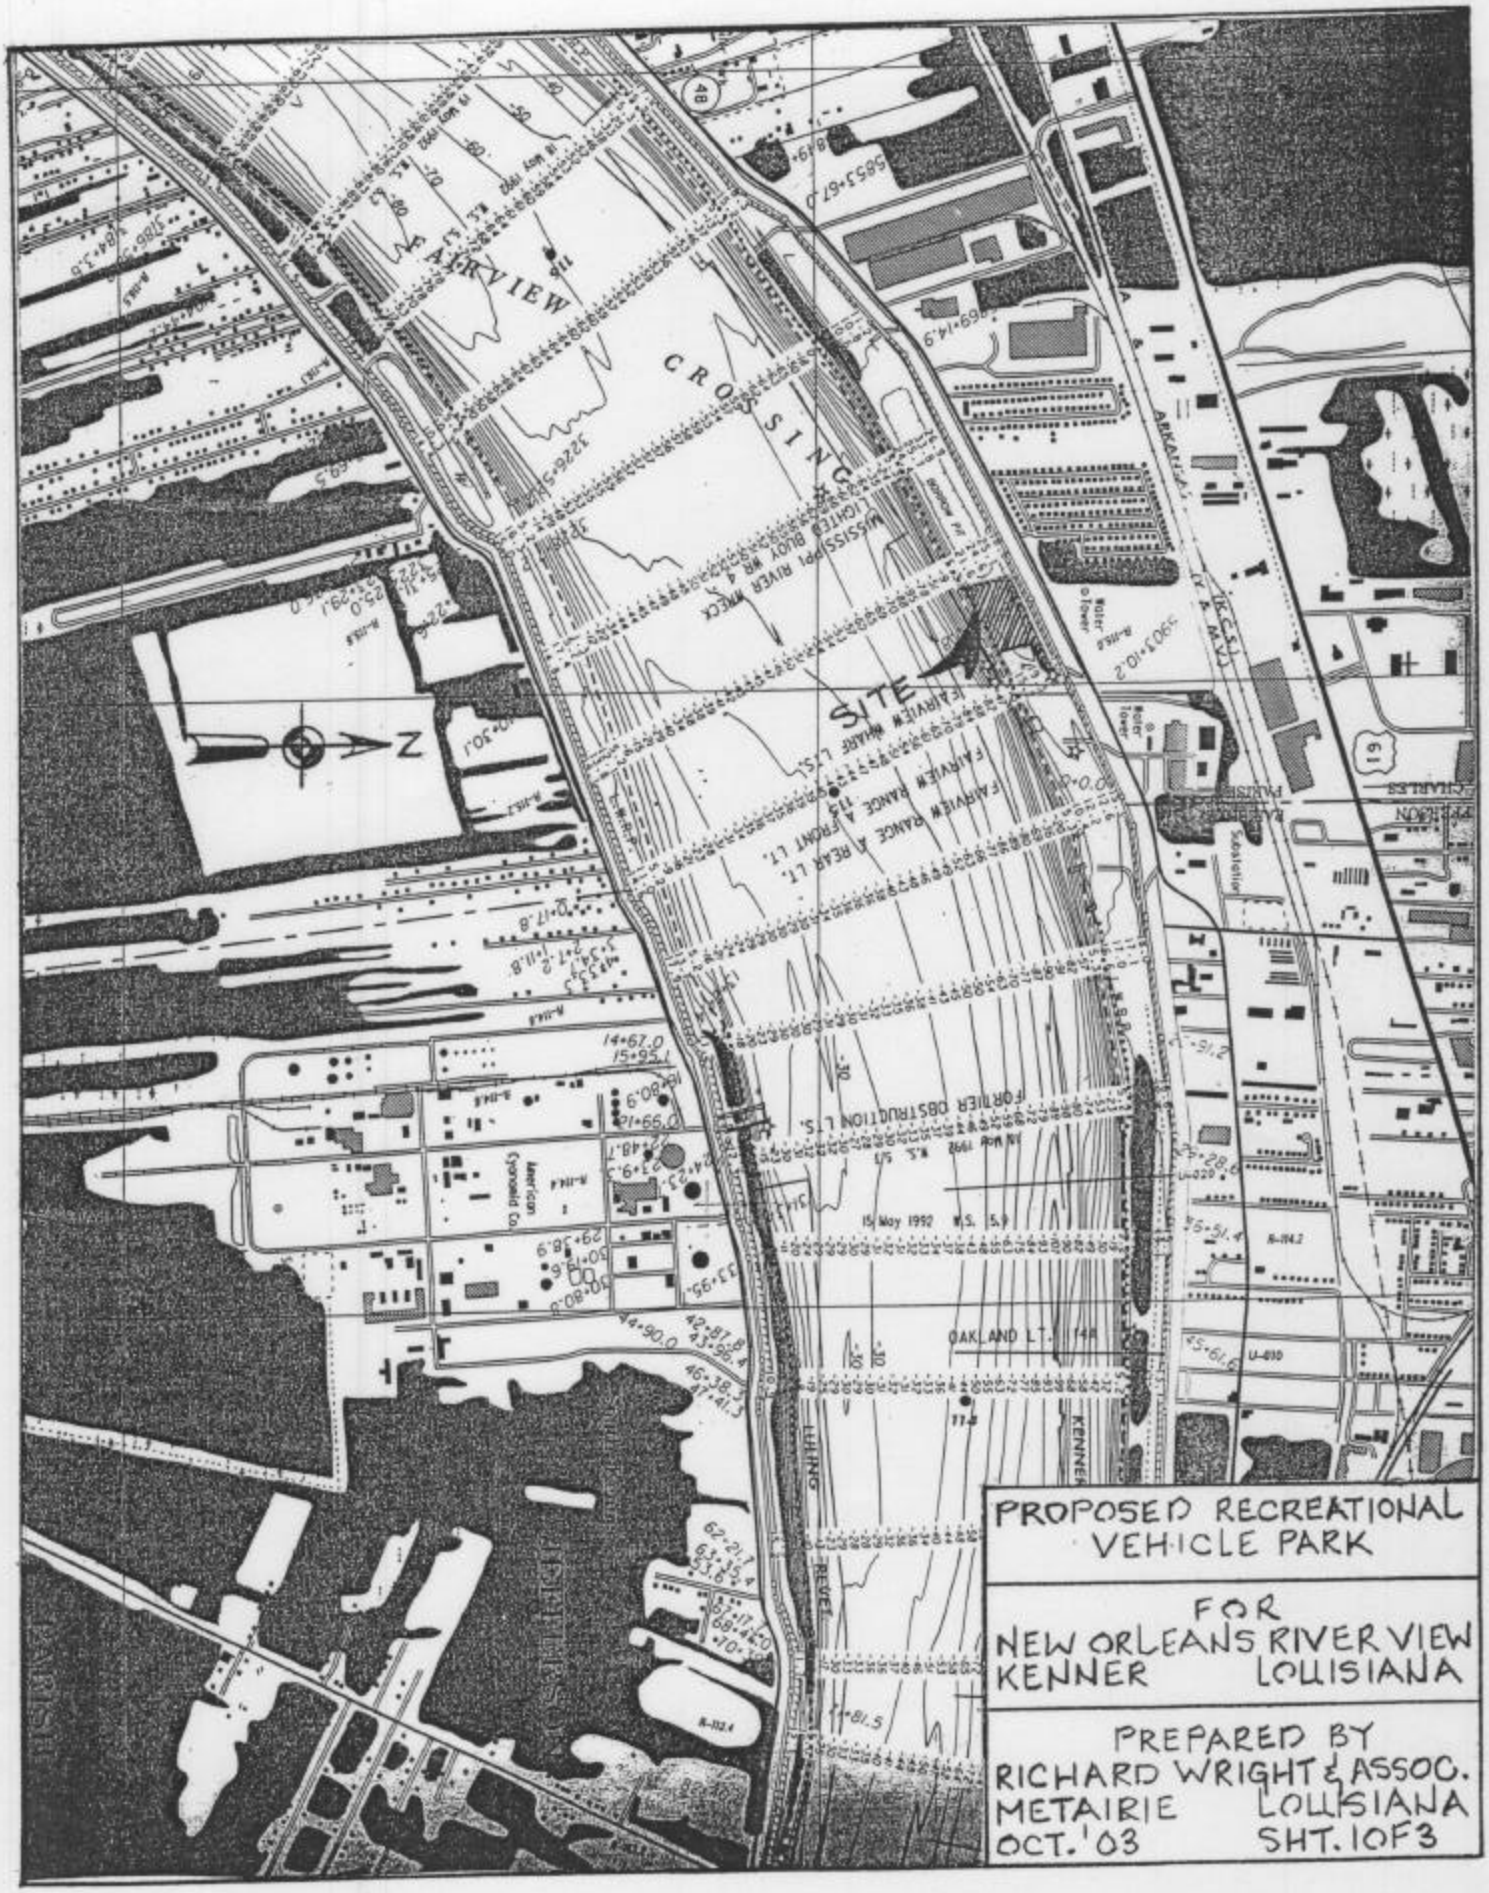
FAIRVIEW
CROSSING
SITE
MISSISSIPPI RIVER WRECK
LIGHTED BUOY WR 4
FAIRVIEW WHARF LTS.
FAIRVIEW RANGE A REAR LT.
FAIRVIEW RANGE A FRONT LT.
FORTIER OBSTRUCTION LTS.
15 May 1992 W.S. 5.9
OAKLAND LT.
American Cyanamid Co.
LULING
REVET
KENNER
PROPOSED RECREATIONAL VEHICLE PARK
FOR
NEW ORLEANS RIVER VIEW
KENNER LOUISIANA
PREPARED BY
RICHARD WRIGHT & ASSOC.
METAIRIE LOUISIANA
OCT. '03 SHT. 1 OF 3

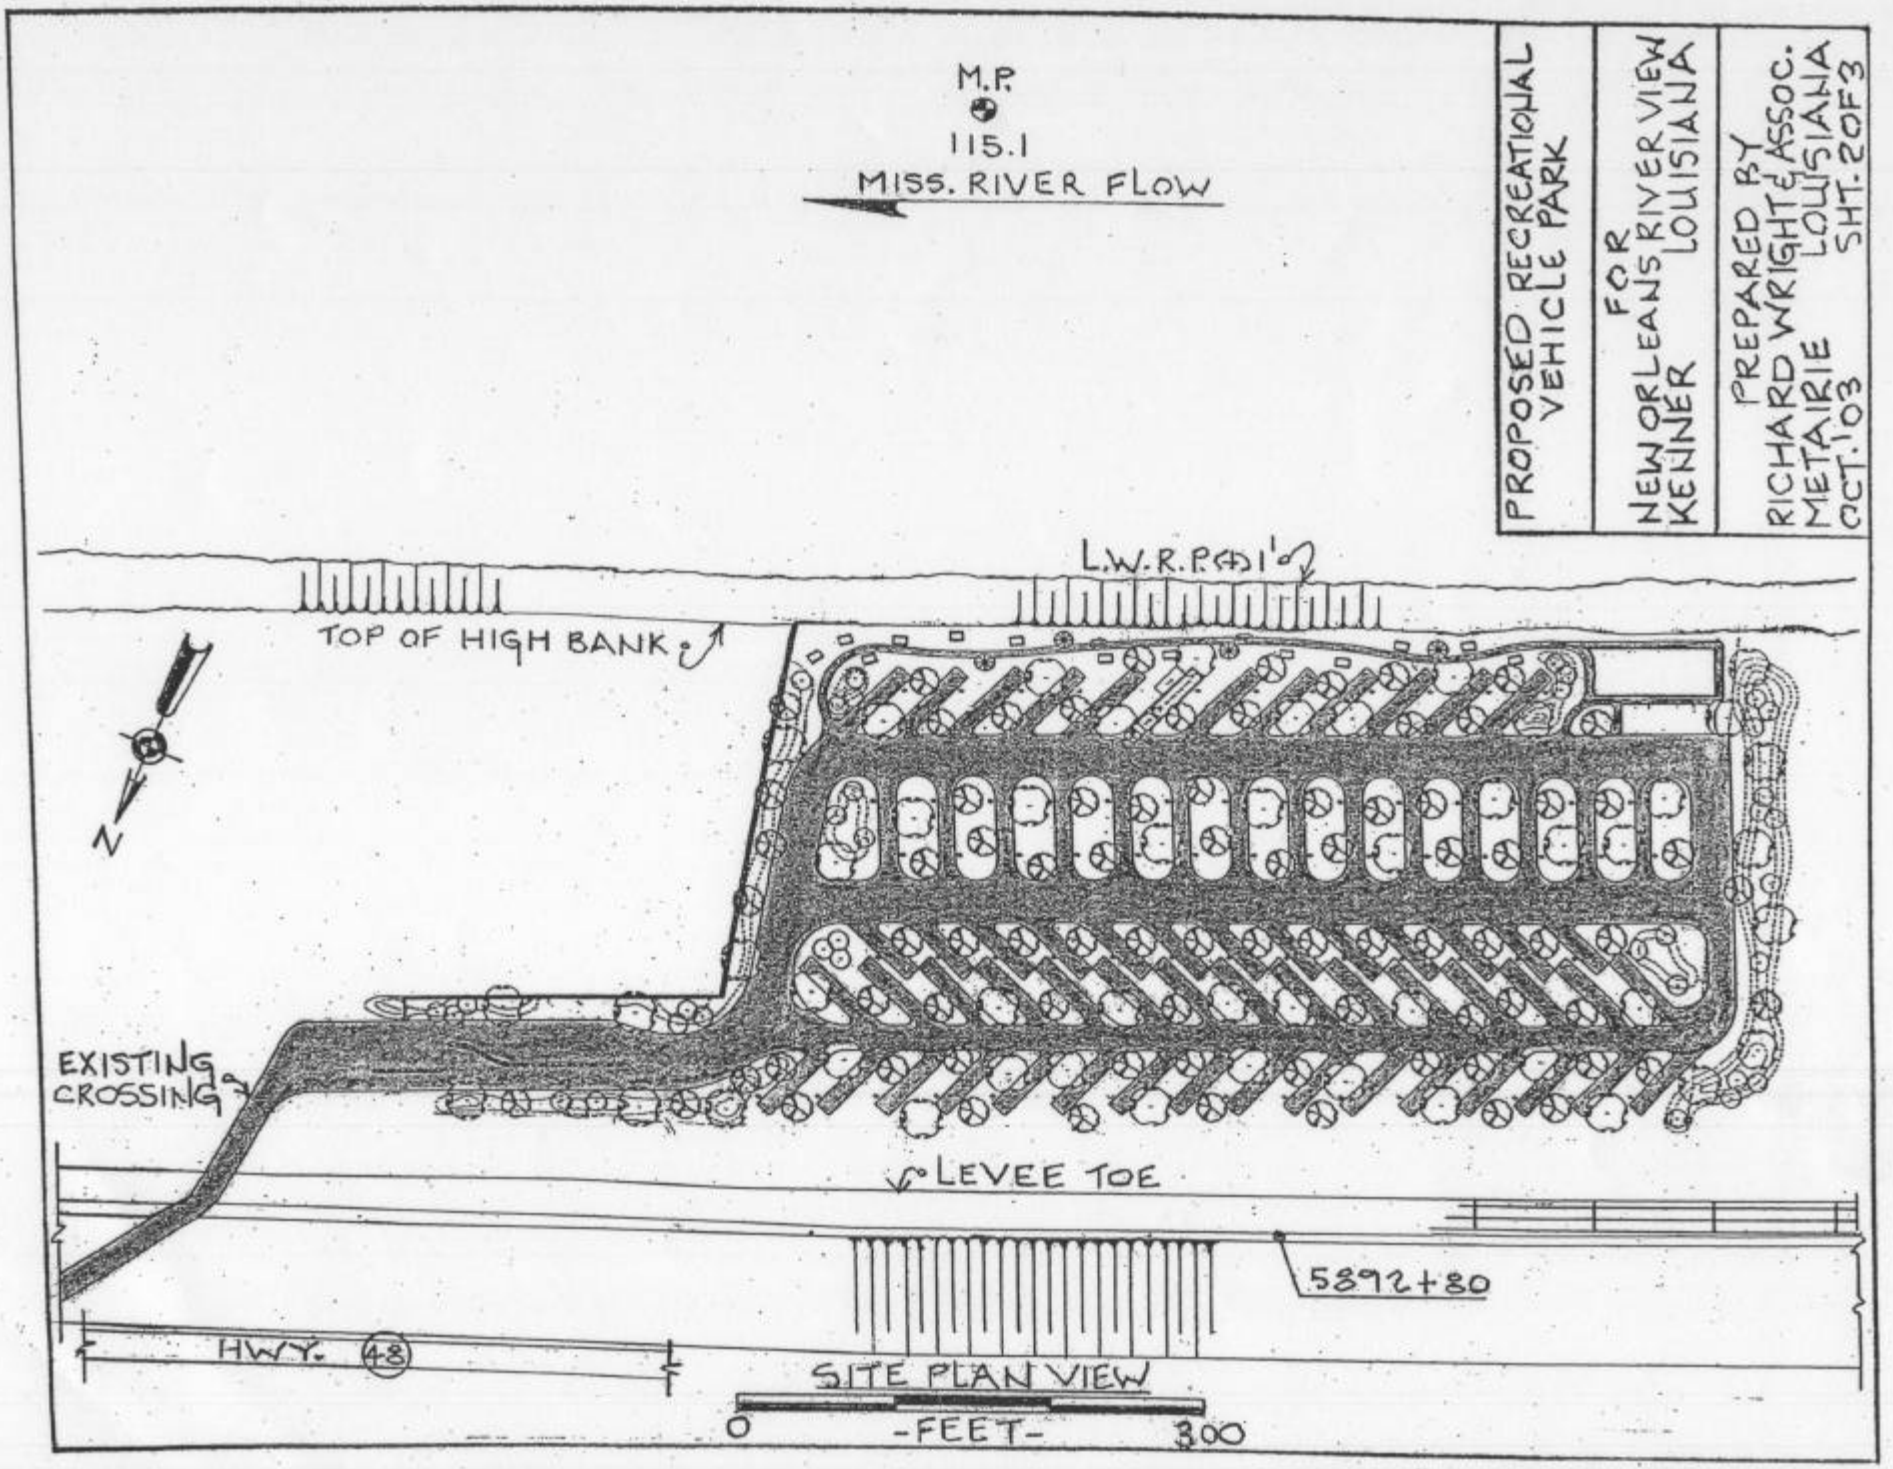
M.P.
115.1
MISS. RIVER FLOW
PROPOSED RECREATIONAL VEHICLE PARK
FOR
NEW ORLEANS RIVER VIEW
KENNER LOUISIANA
PREPARED BY
RICHARD WRIGHT & ASSOC.
METAIRIE LOUISIANA
OCT. '03
SHT. 2 OF 3
L.W.R.P. (4)1'
TOP OF HIGH BANK
N
EXISTING CROSSING
LEVEE TOE
5892+80
HWY. 48
SITE PLAN VIEW
0
-FEET-
300
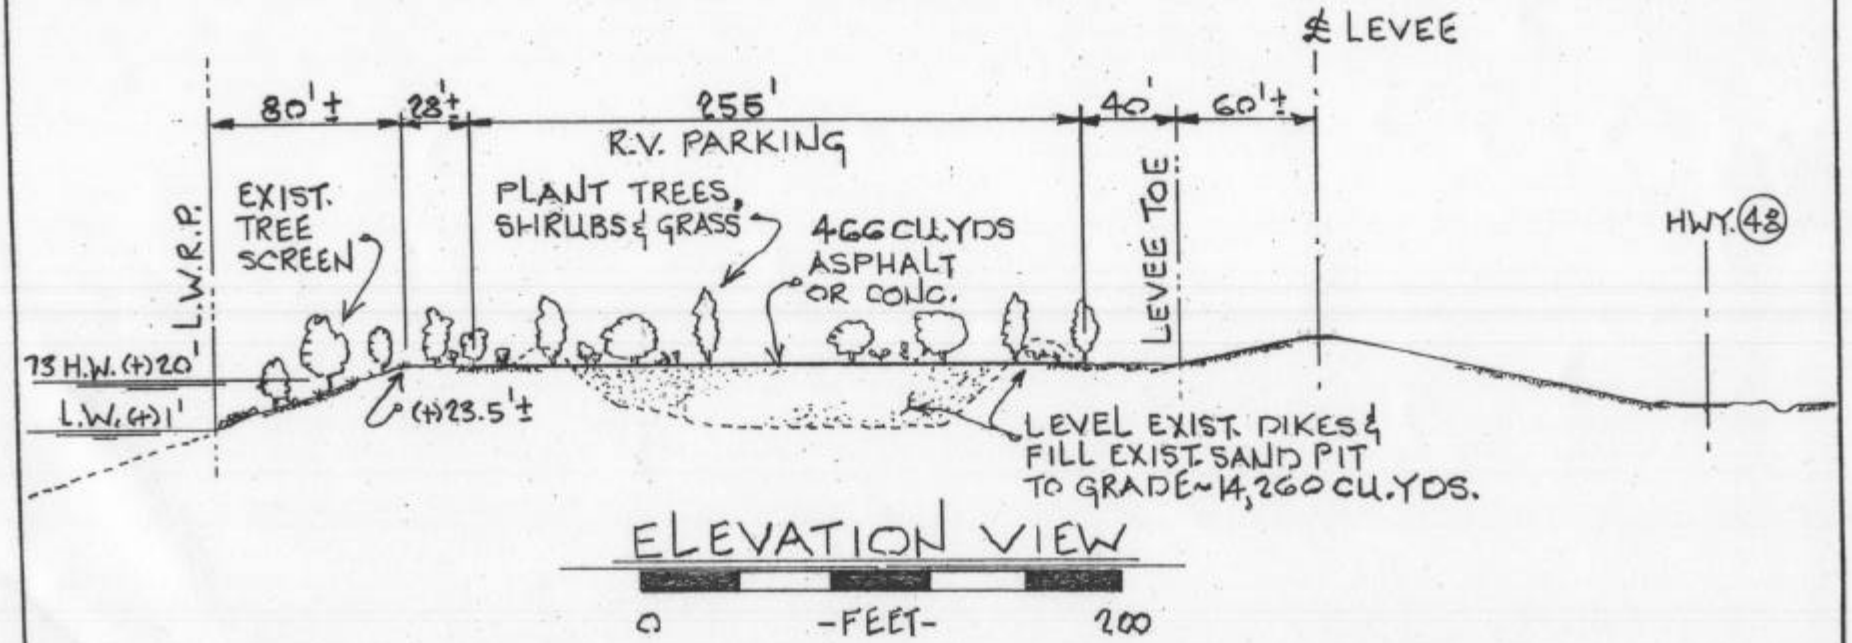
PROPOSED RECREATIONAL VEHICLE PARK	FOR NEW ORLEANS RIVER VIEW KENNER LOUISIANA	PREPARED BY RICHARD WRIGHT & ASSOC. METAIRIE LOUISIANA OCT. '03 SHT. 3 OF 3