N
I-10
I-210
I-10
Exit 20
Dave Dugas
La 27
La 108
Subject Property

PROPOSED LAYOUT FOR AUTRY THIBODEAUX

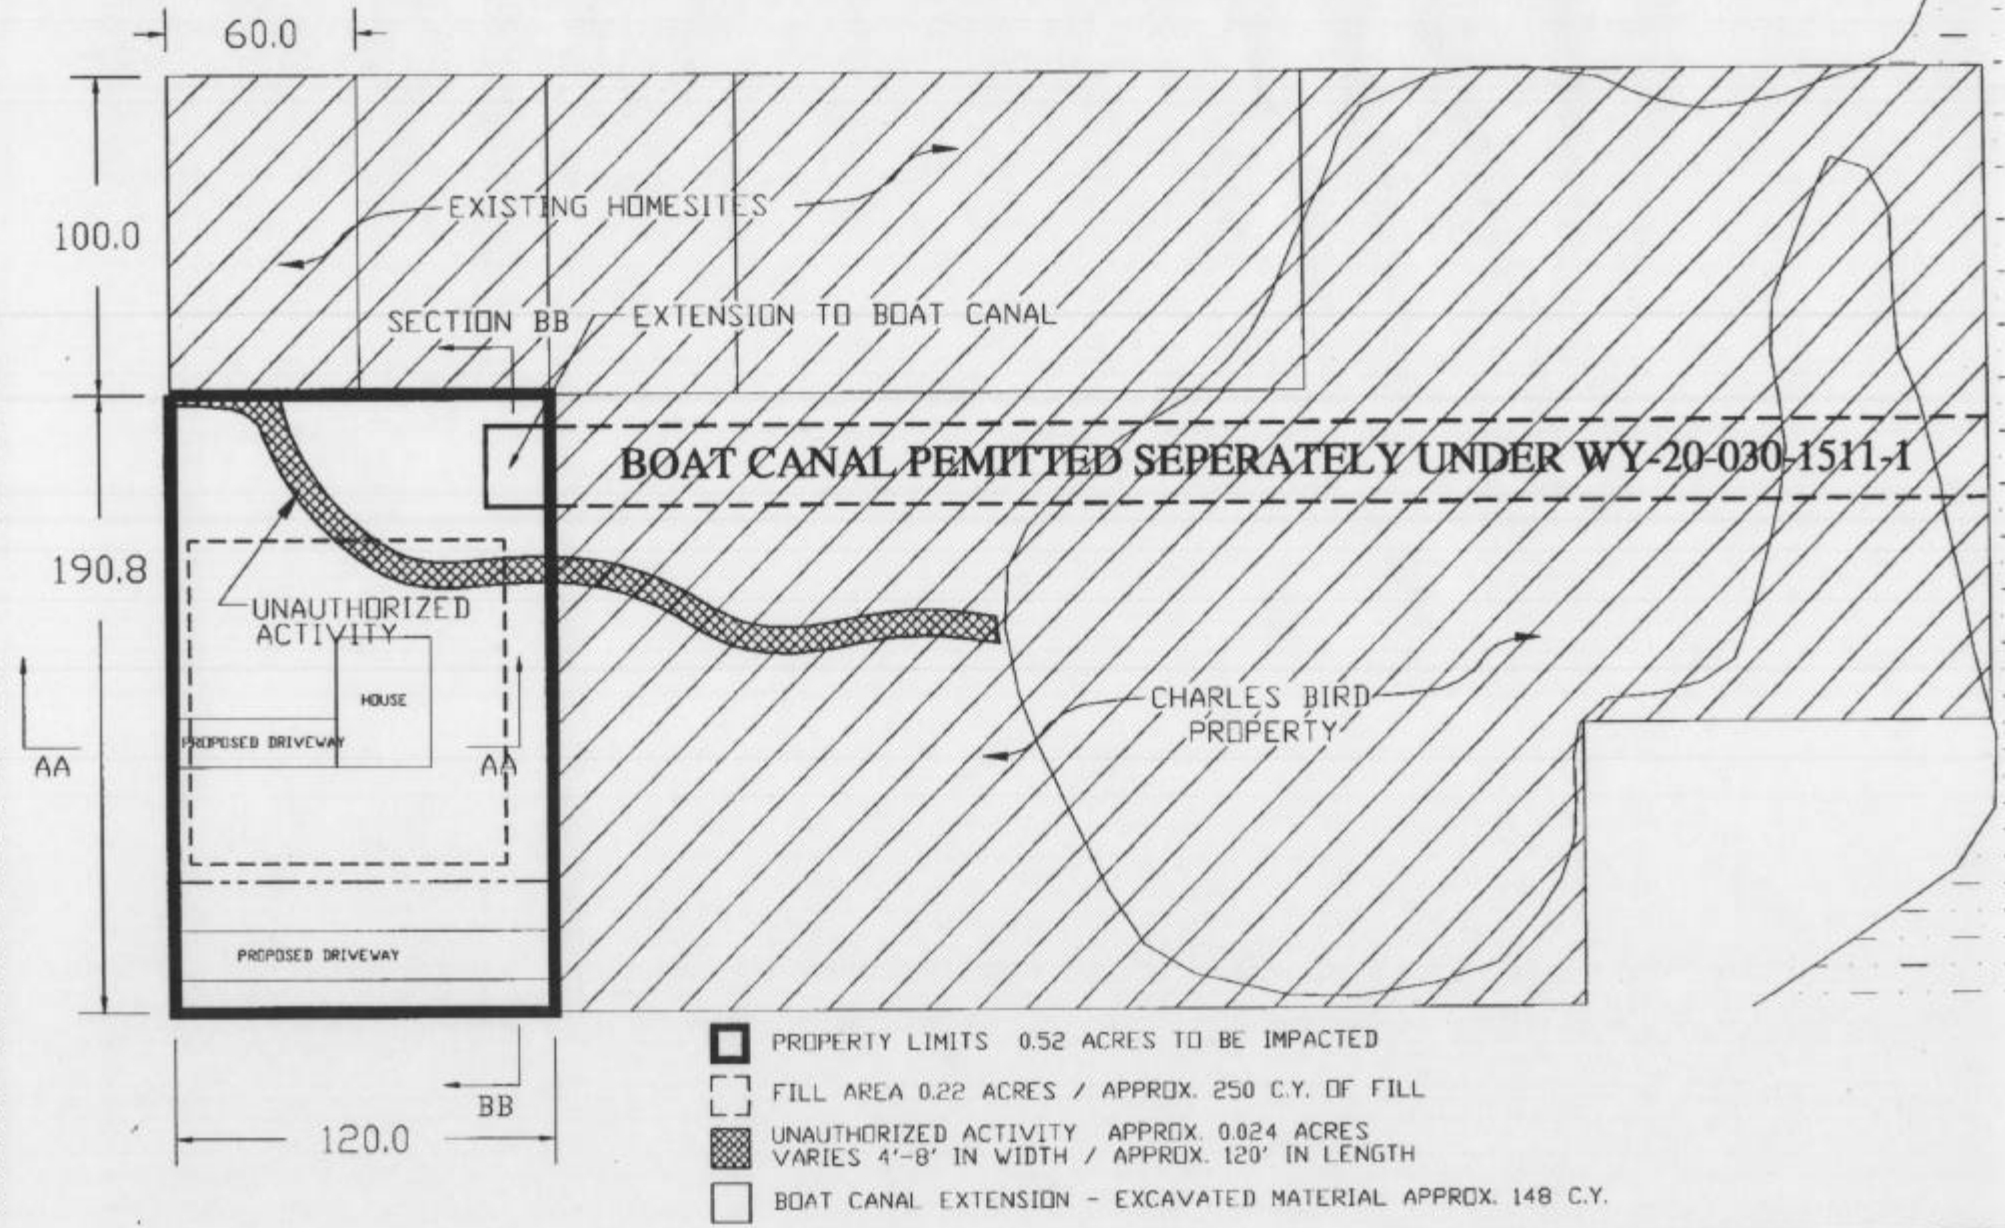

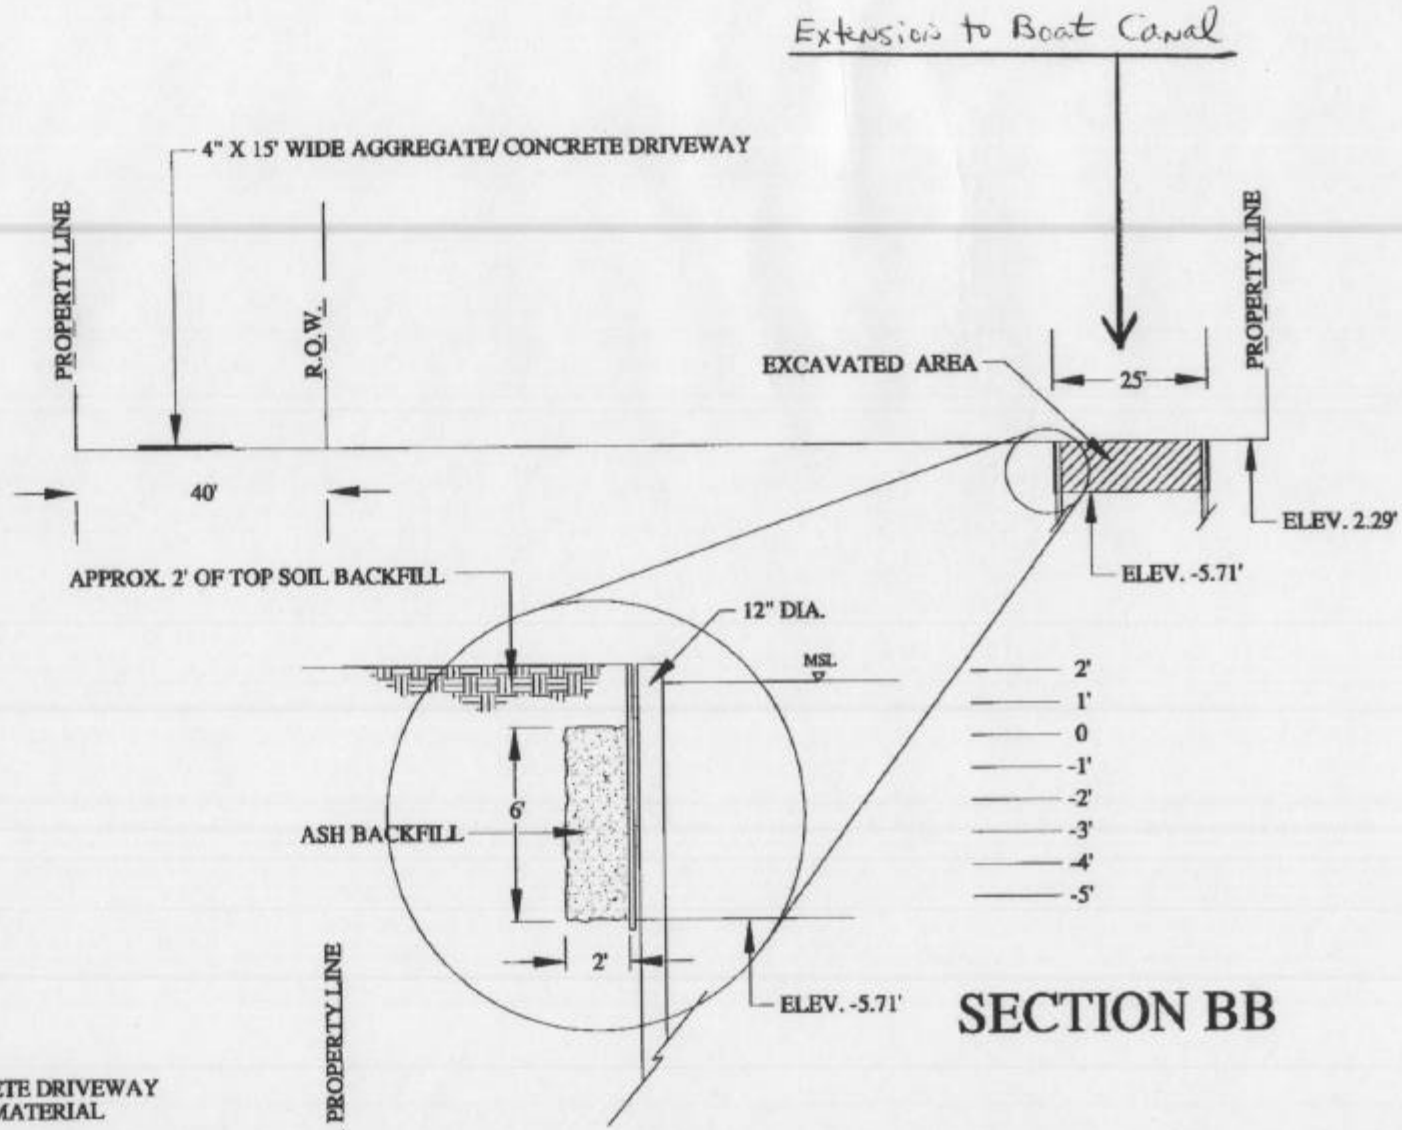

SECTION BB

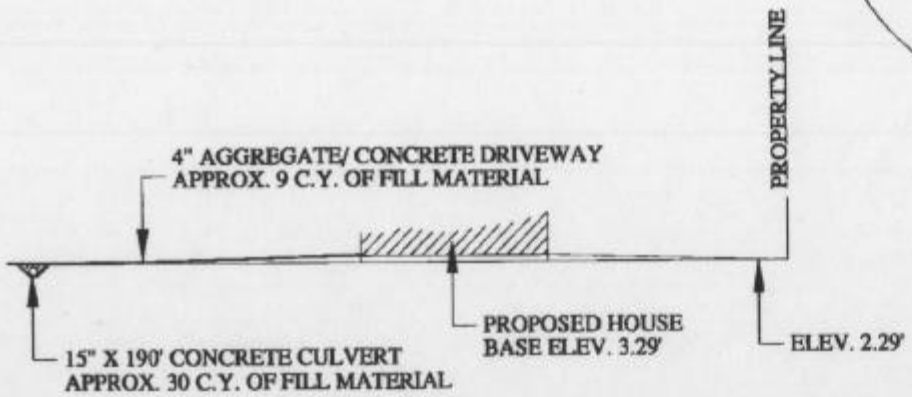

SECTION AA