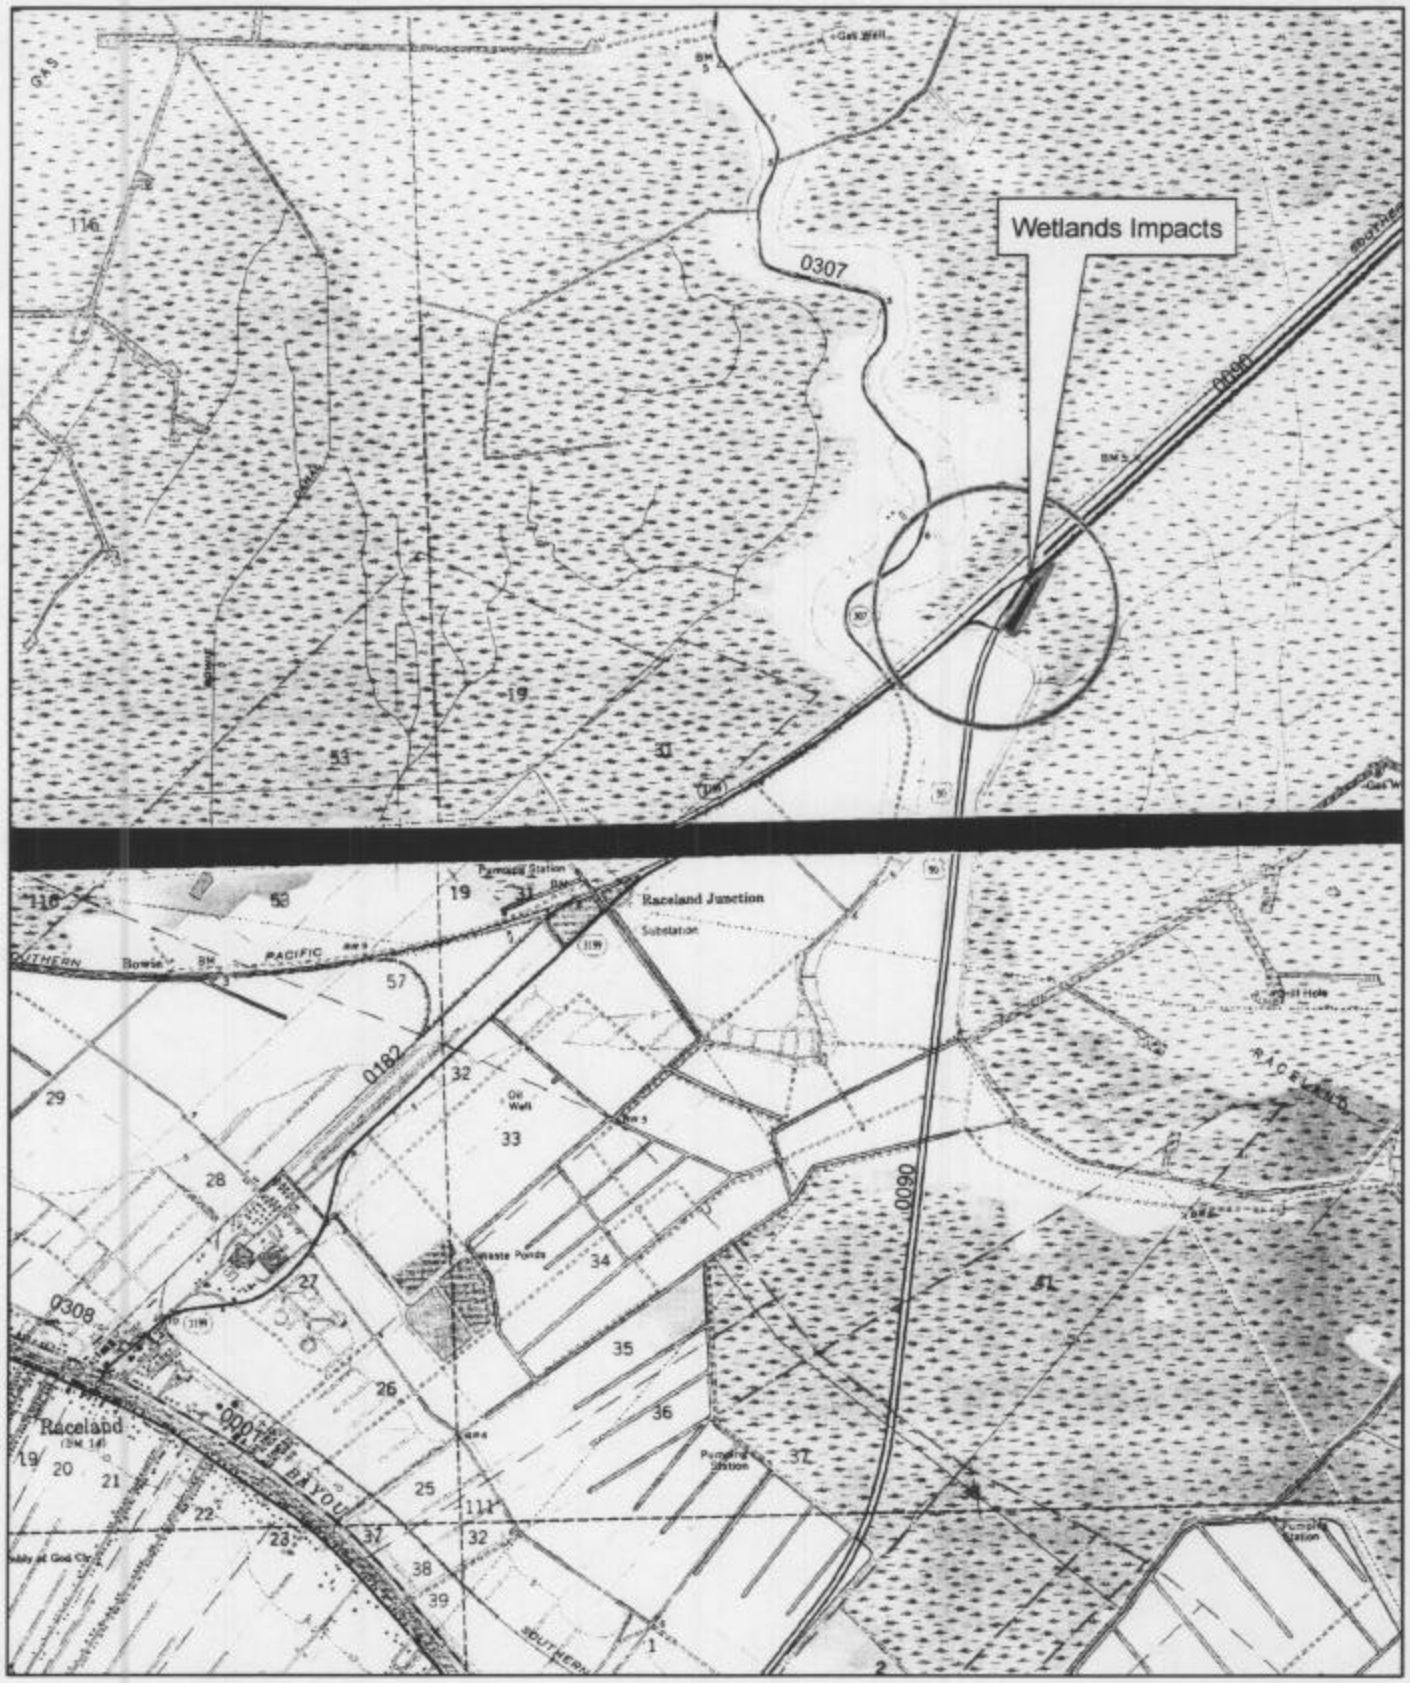

SPN 005-07-0064
US 90 @ LA 182
INTERSECTION IMPROVEMENTS
LAFOURCHE

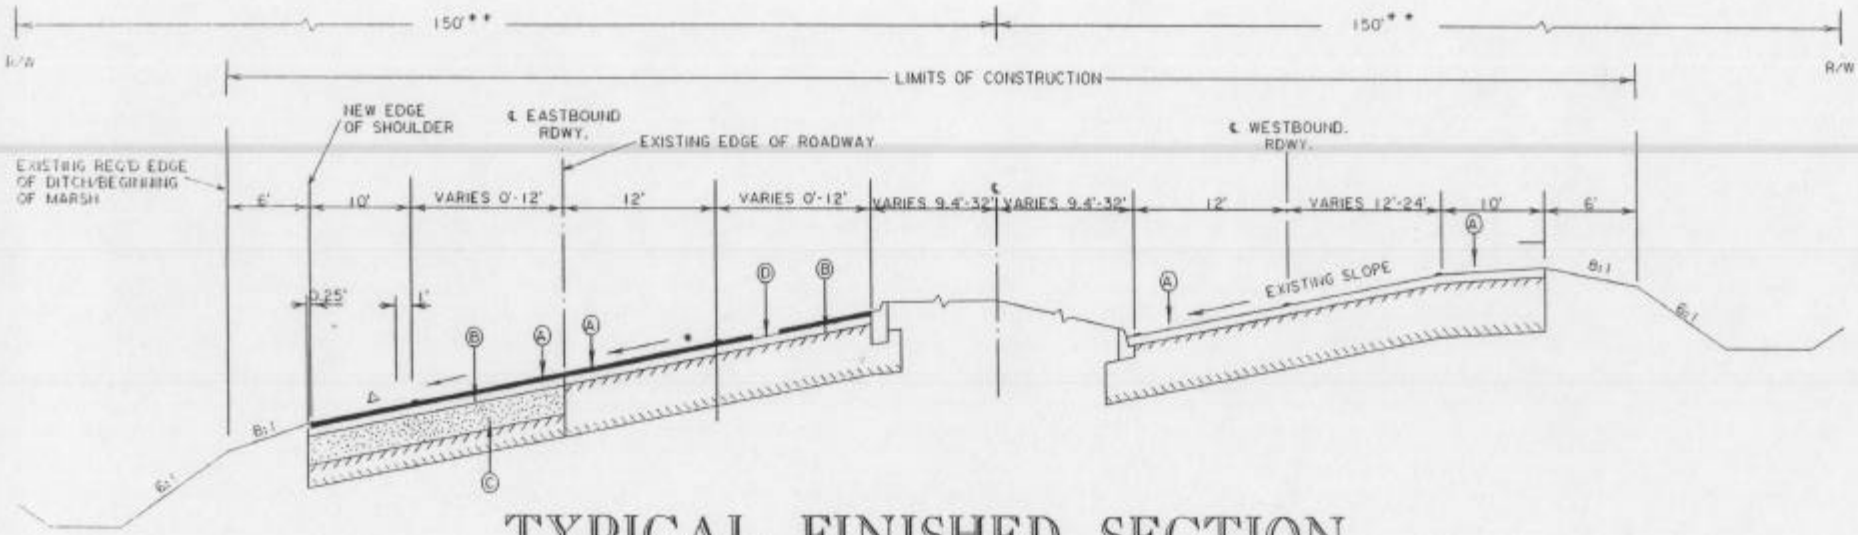

TYPICAL FINISHED SECTION

APPLIES STA. 3+49.77 TO 39+56.31

(A) REQ'D 1.5" SUPERPAVE ASPHALTIC CONCRETE WEARING COURSE (LEVEL 2F) (ITEM 502-01-B-01).

(B) REQ'D 2.0" SUPERPAVE ASPHALTIC CONCRETE BINDER COURSE (LEVEL 2) (ITEM 502-01-B).

(C) REQ'D 8.5" ASPHALTIC CONCRETE PAVEMENT WIDENING (ITEM 724-02).

(D) COLD PLANE 3.5" AVG. OFF EXISTING SURFACE (ITEM 509-01) TO BE ACCOMPLISHED IN 2 PASSES WITH NO MORE THAN A 2" DROPOFF BETWEEN LANES WHEN OPEN TO TRAFFIC.

NOTE: TRANSITION BETWEEN WIDENING SECTIONS AS DIRECTED BY PROJECT ENGINEER.

NOTE: CONTRACTOR SHALL CONTACT AND COORDINATE WORK WITH LOCAL UTILITIES PRIOR TO BEGINNING WORK (NO DIRECT PAY).

* - MATCH EXISTING SLOPE UNLESS OTHERWISE DIRECTED BY PROJECT ENGINEER

** - R/W = 100' EACH SIDE OF ℄ FROM STA. 3+49.77 TO STA. 4+00.00. R/W VARIES FROM 100' EACH SIDE OF ℄ AT STA. 4+00.00 TO 150' EACH SIDE OF ℄ AT STA. 4+95.55

△ - MATCH EXISTING SLOPE

SHEET NUMBER 2

LAFOURCHE

NH-STP-2502(150)

025-07-0004

TYPICAL SECTION SHEET

US 90 @ LA 182 INTERSECTION IMPROVEMENT

DIST 02 DESIGN

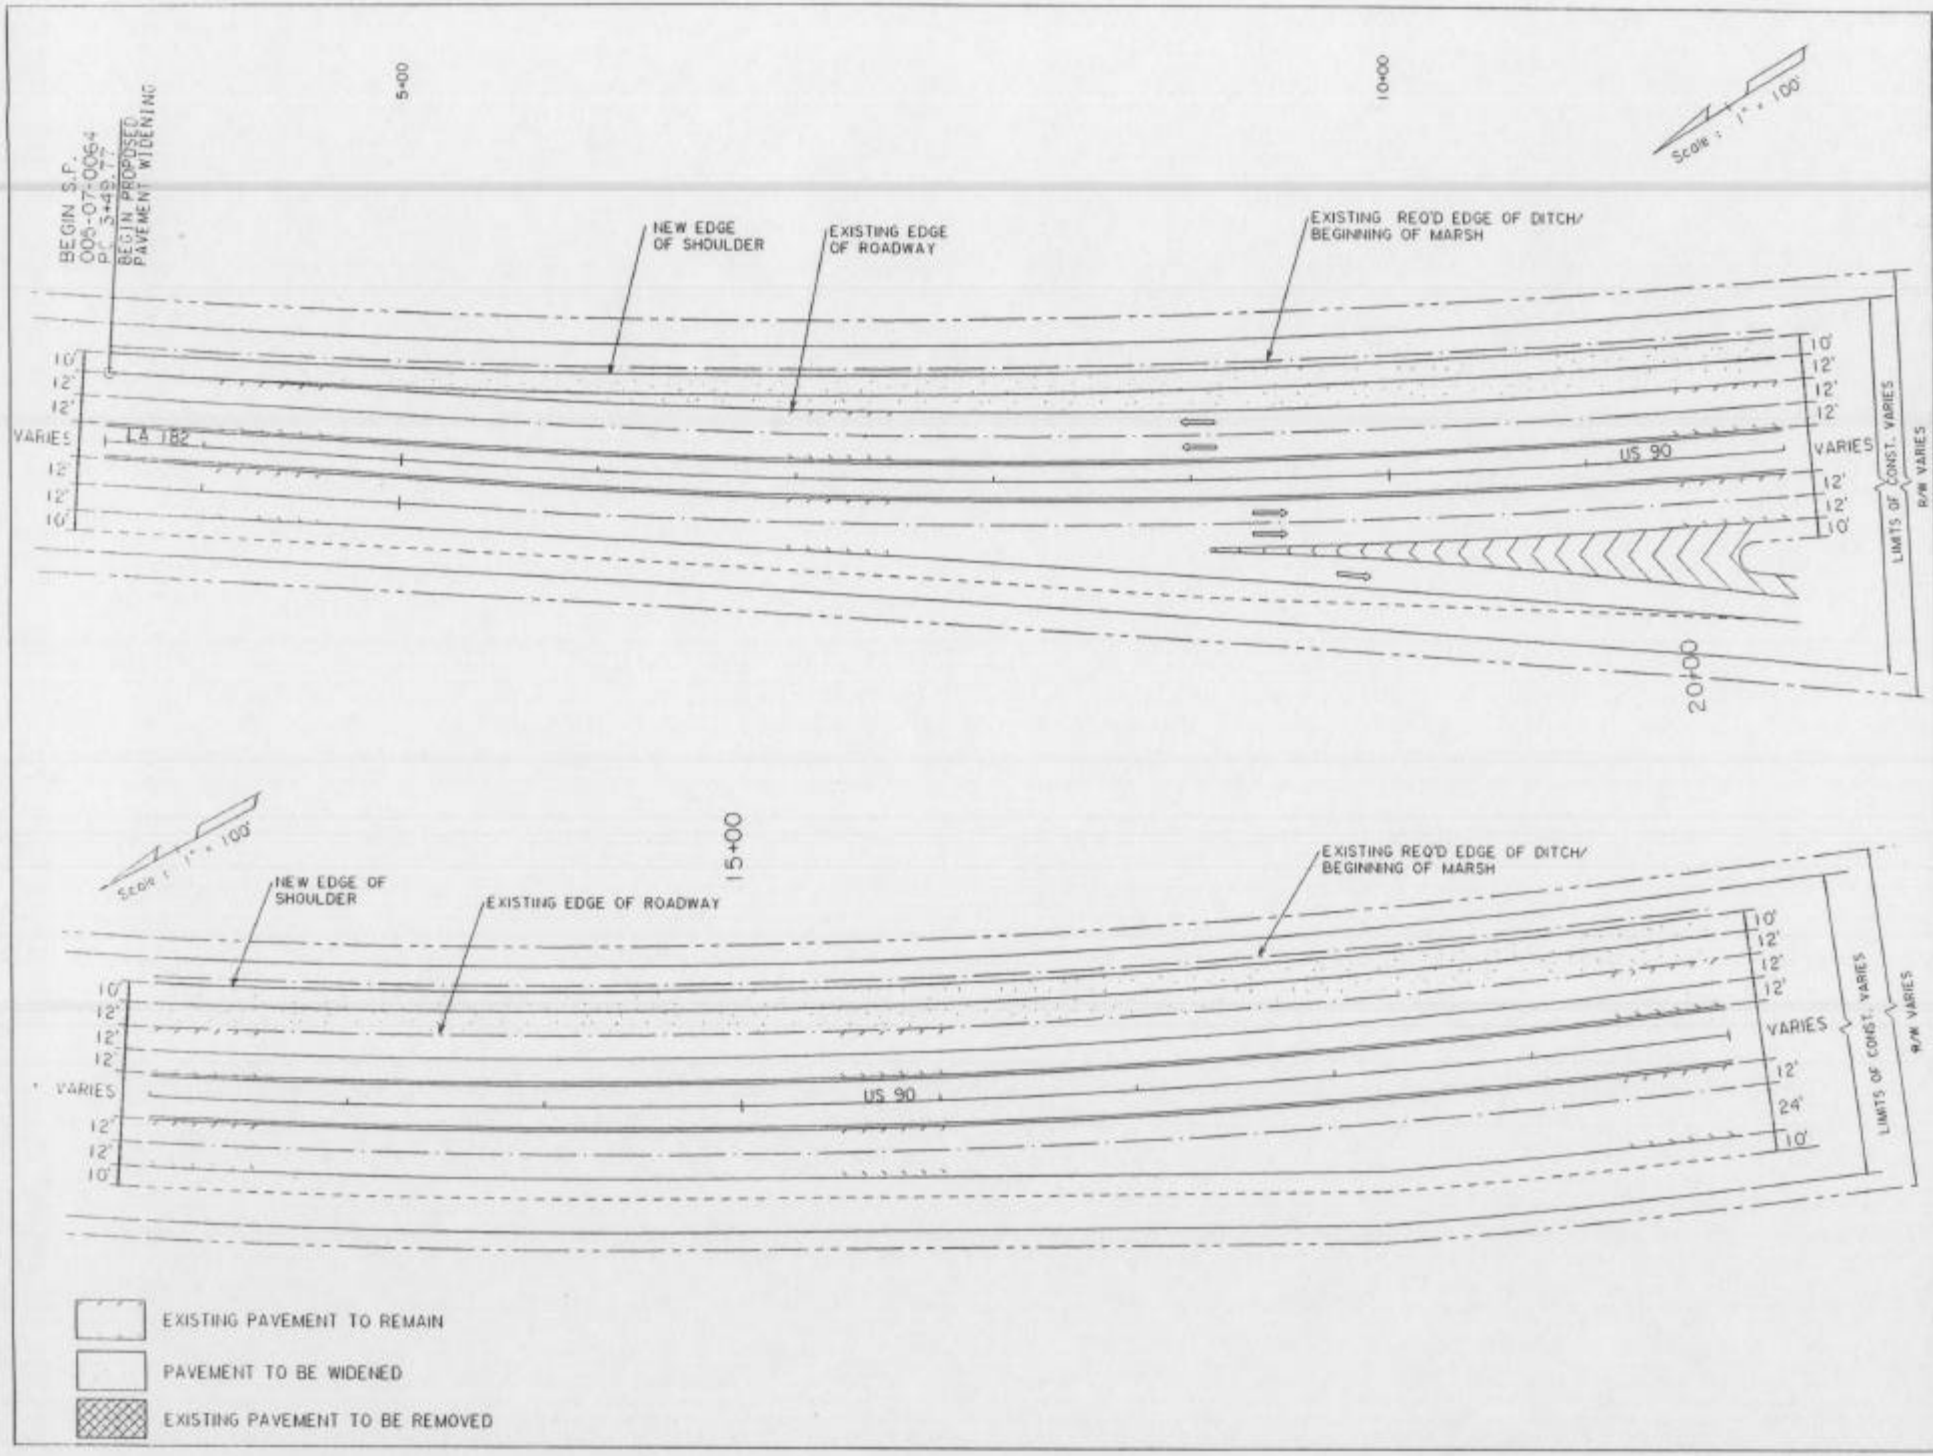

SHEET NUMBER 3

PARISH LAFOURCHE

FEDERAL PROJECT NH-STP-2902150111

STATE PROJECT 005-07-0064

DESIGNED JFW
CHECKED BLD
REVISED JRB/JRD
CHECKED BLD
DATE
SHEET
TYPE

REVISION DESCRIPTION

NO. DATE

PLAN SHEET

US 90 @ LA 182 INTERSECTION IMPROVEMENT

DIST 02
DESIGN

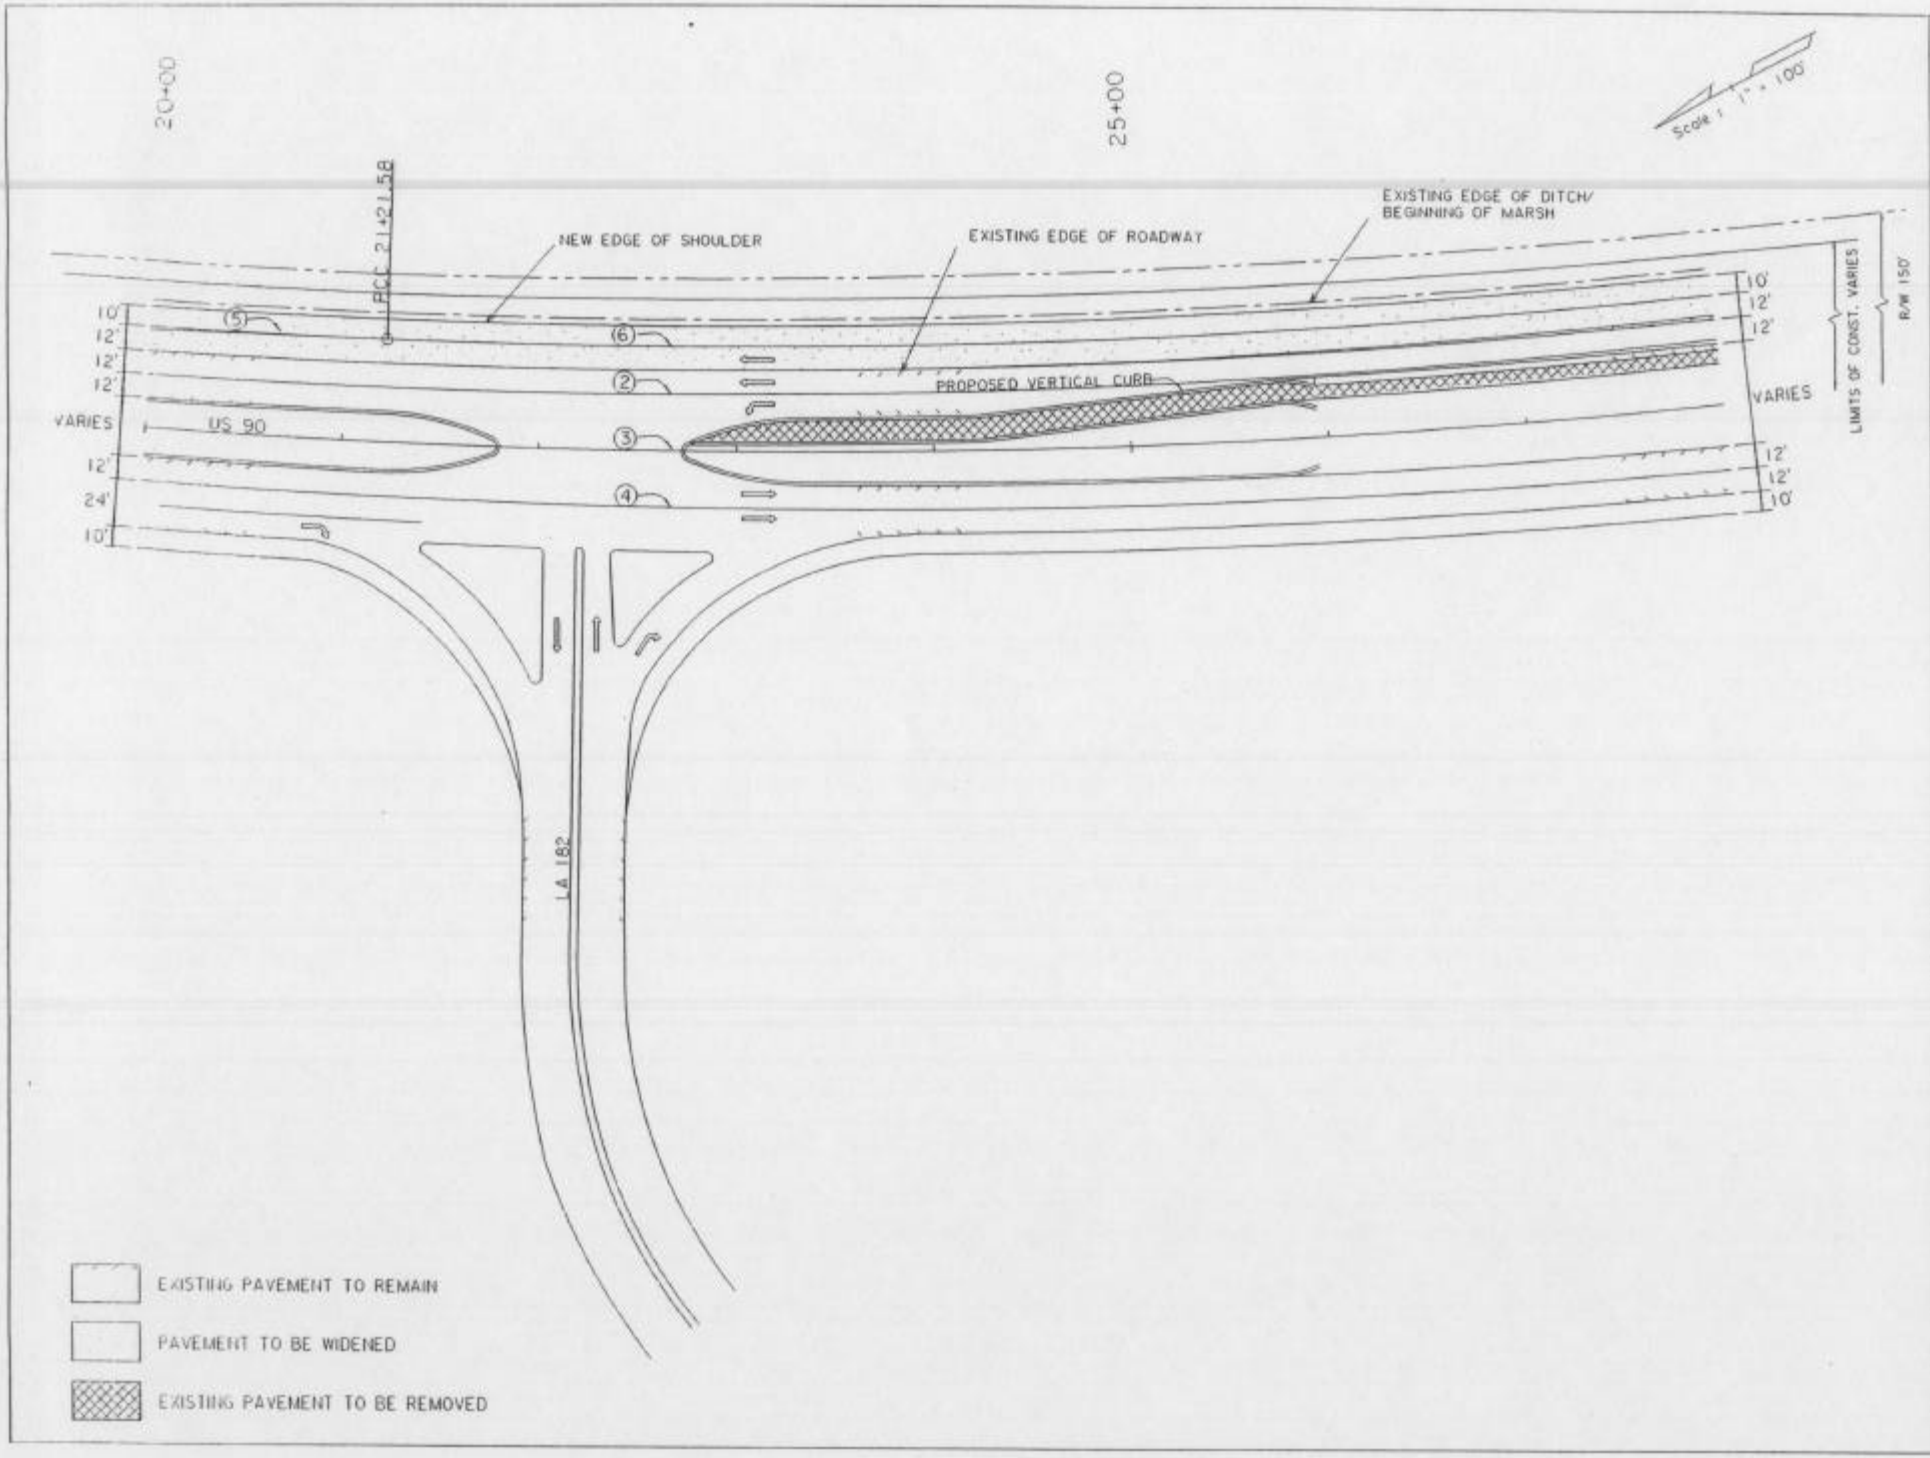

SHEET NUMBER 4

PARISH LAFOURCHE

FEDERAL PROJECT NH-STP-2902(509)

STATE PROJECT 005-07-0064

PLAN SHEET

US 90 @ LA 182 INTERSECTION IMPROVEMENT

DIST 02 DESIGN

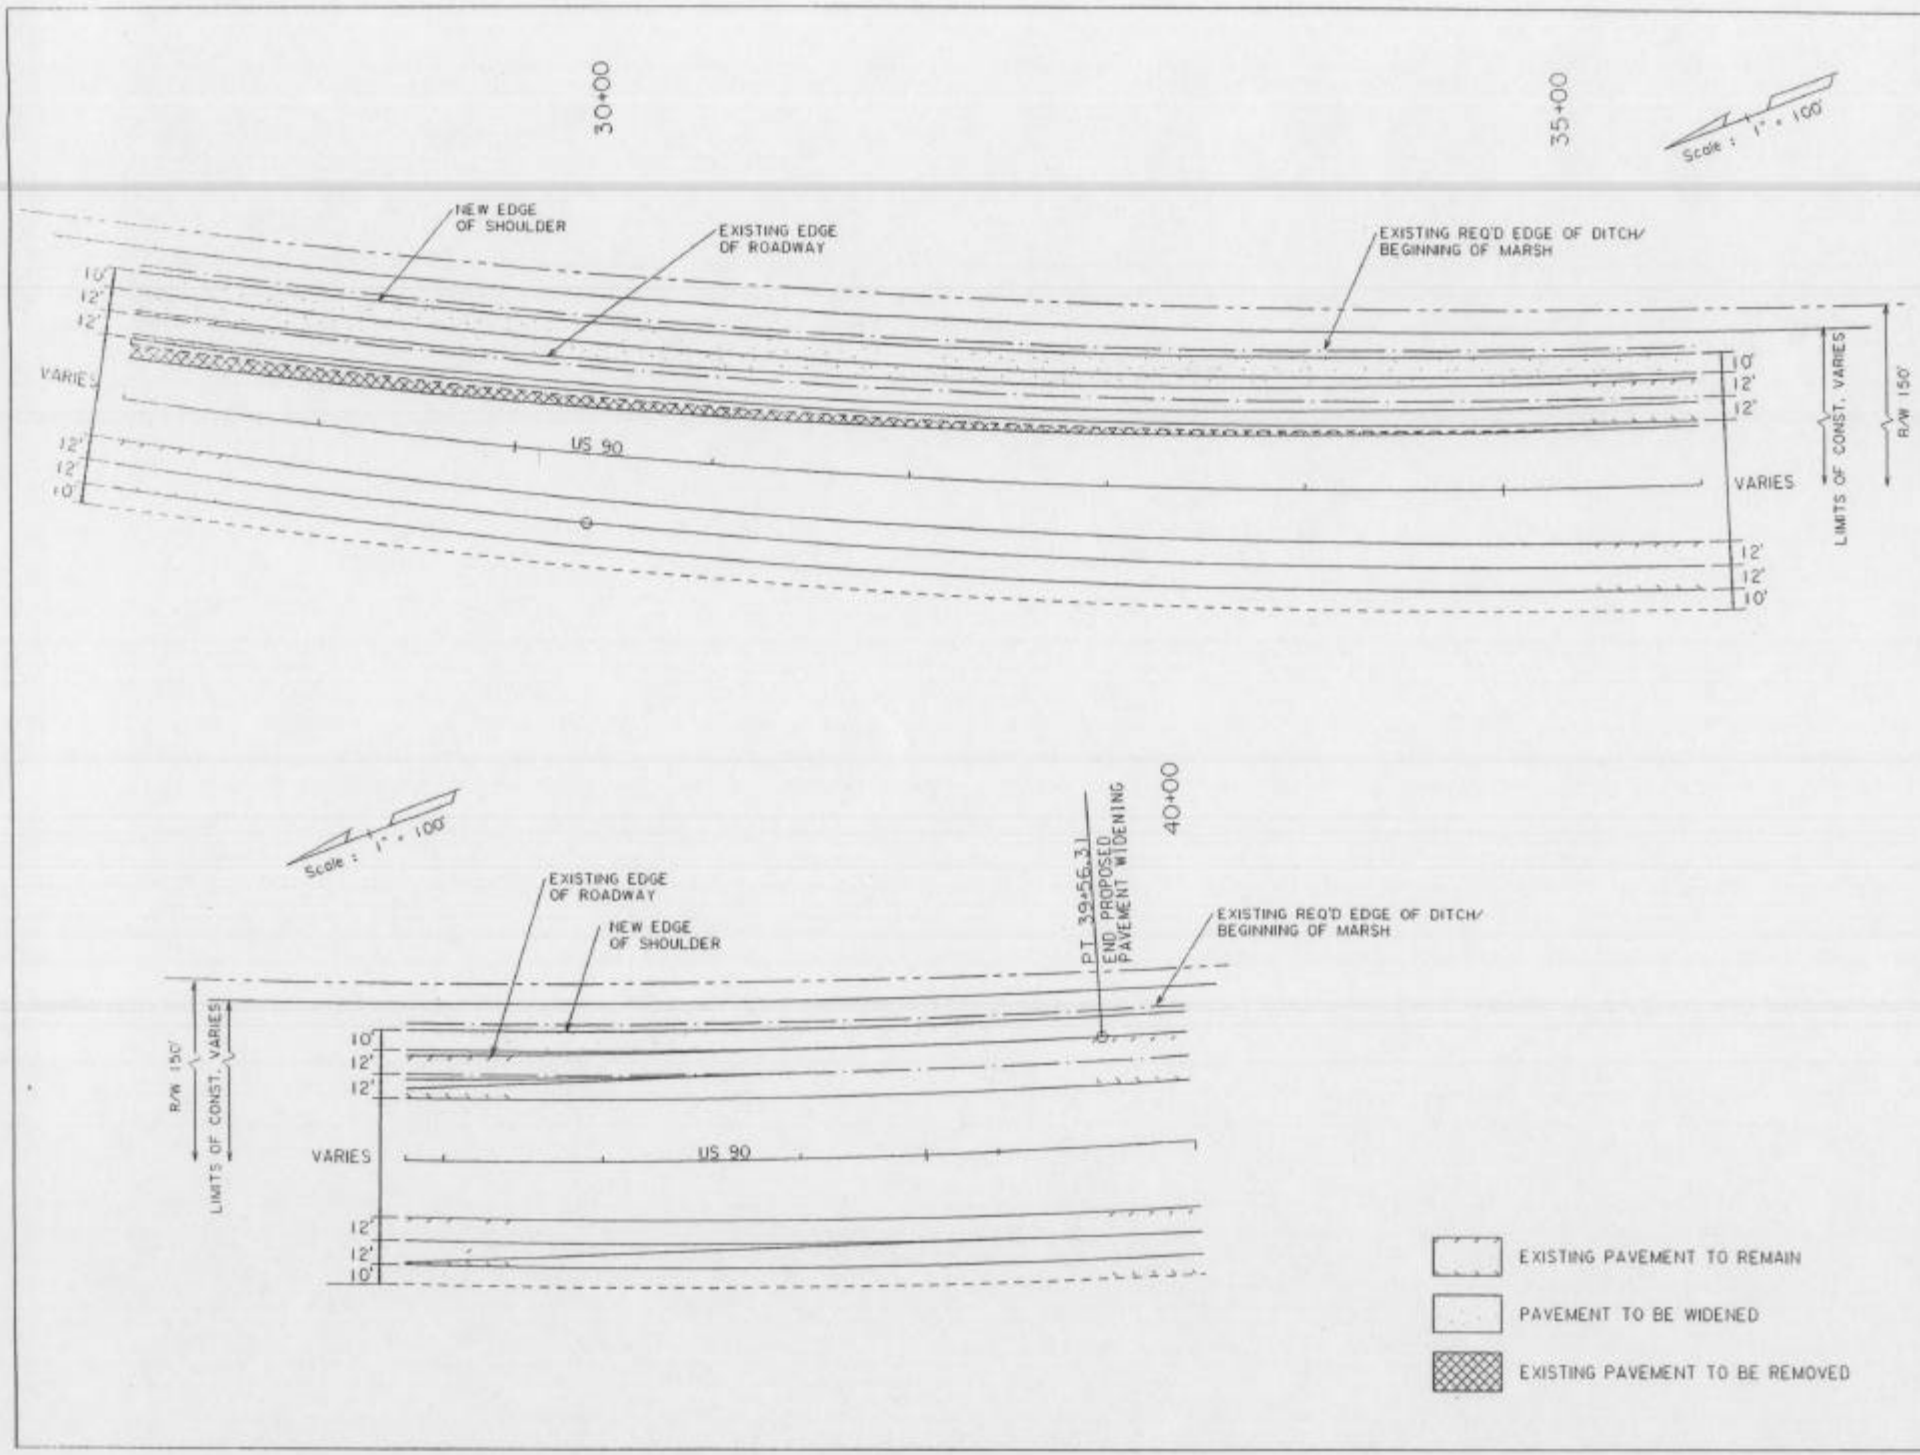

SHEET NUMBER 5

PARISH LAFOURCHE

FEDERAL PROJECT NH-STP-2902(150)

STATE PROJECT 005-07-0064

PLAN SHEET

US 90 @ LA 182 INTERSECTION IMPROVEMENT

DIST 02 DESIGN