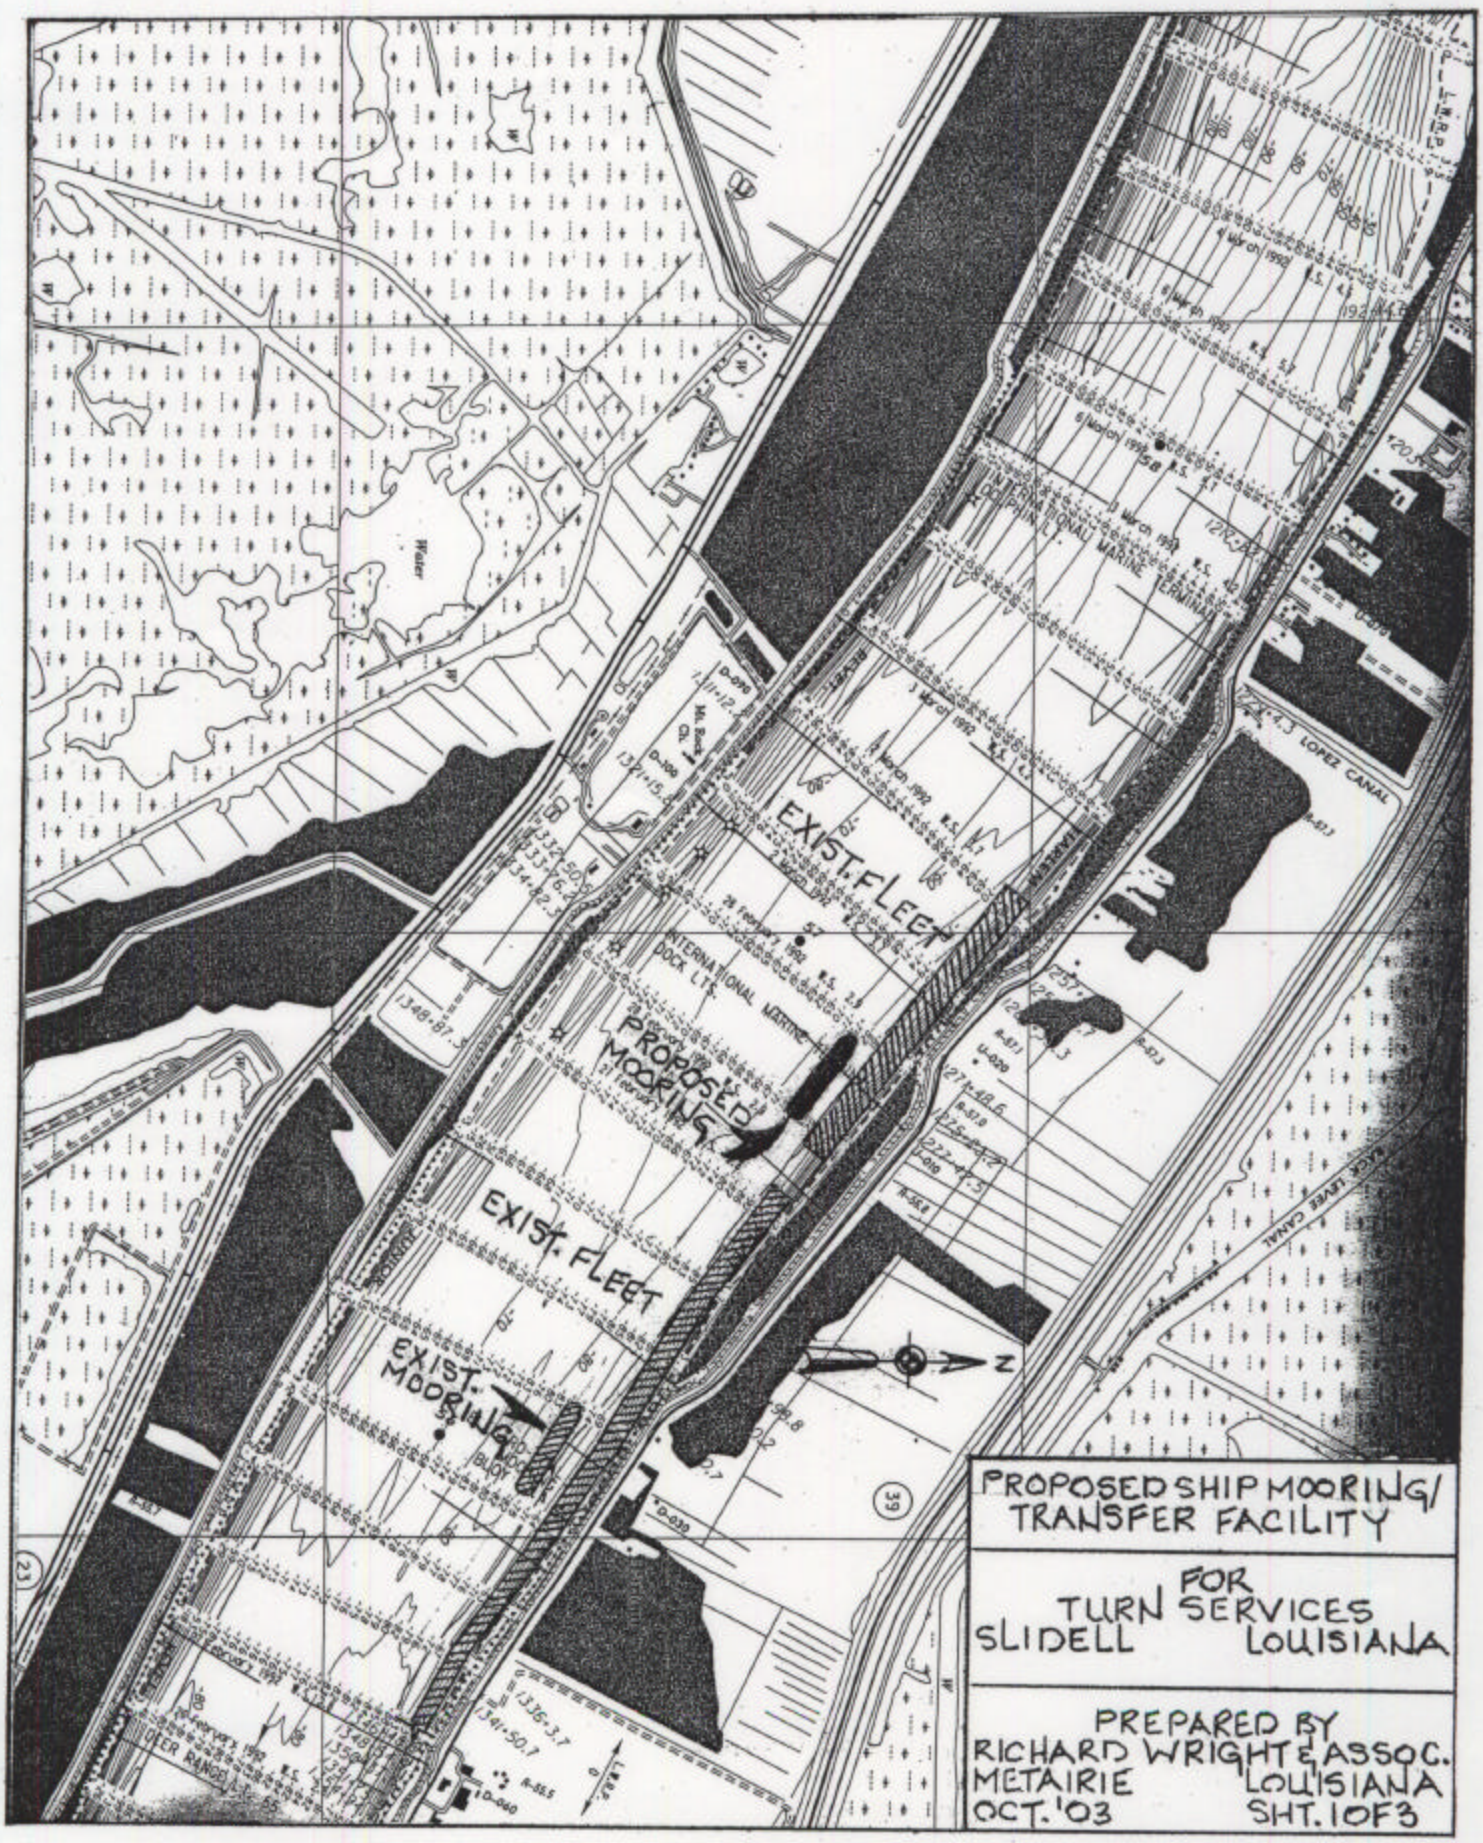

PROPOSED SHIP MOORING/
TRANSFER FACILITY

FOR
TURN SERVICES
SLIDELL LOUISIANA

PREPARED BY
RICHARD WRIGHT & ASSOC.
METAIRIE LOUISIANA
OCT. '03 SHT. 1 OF 3

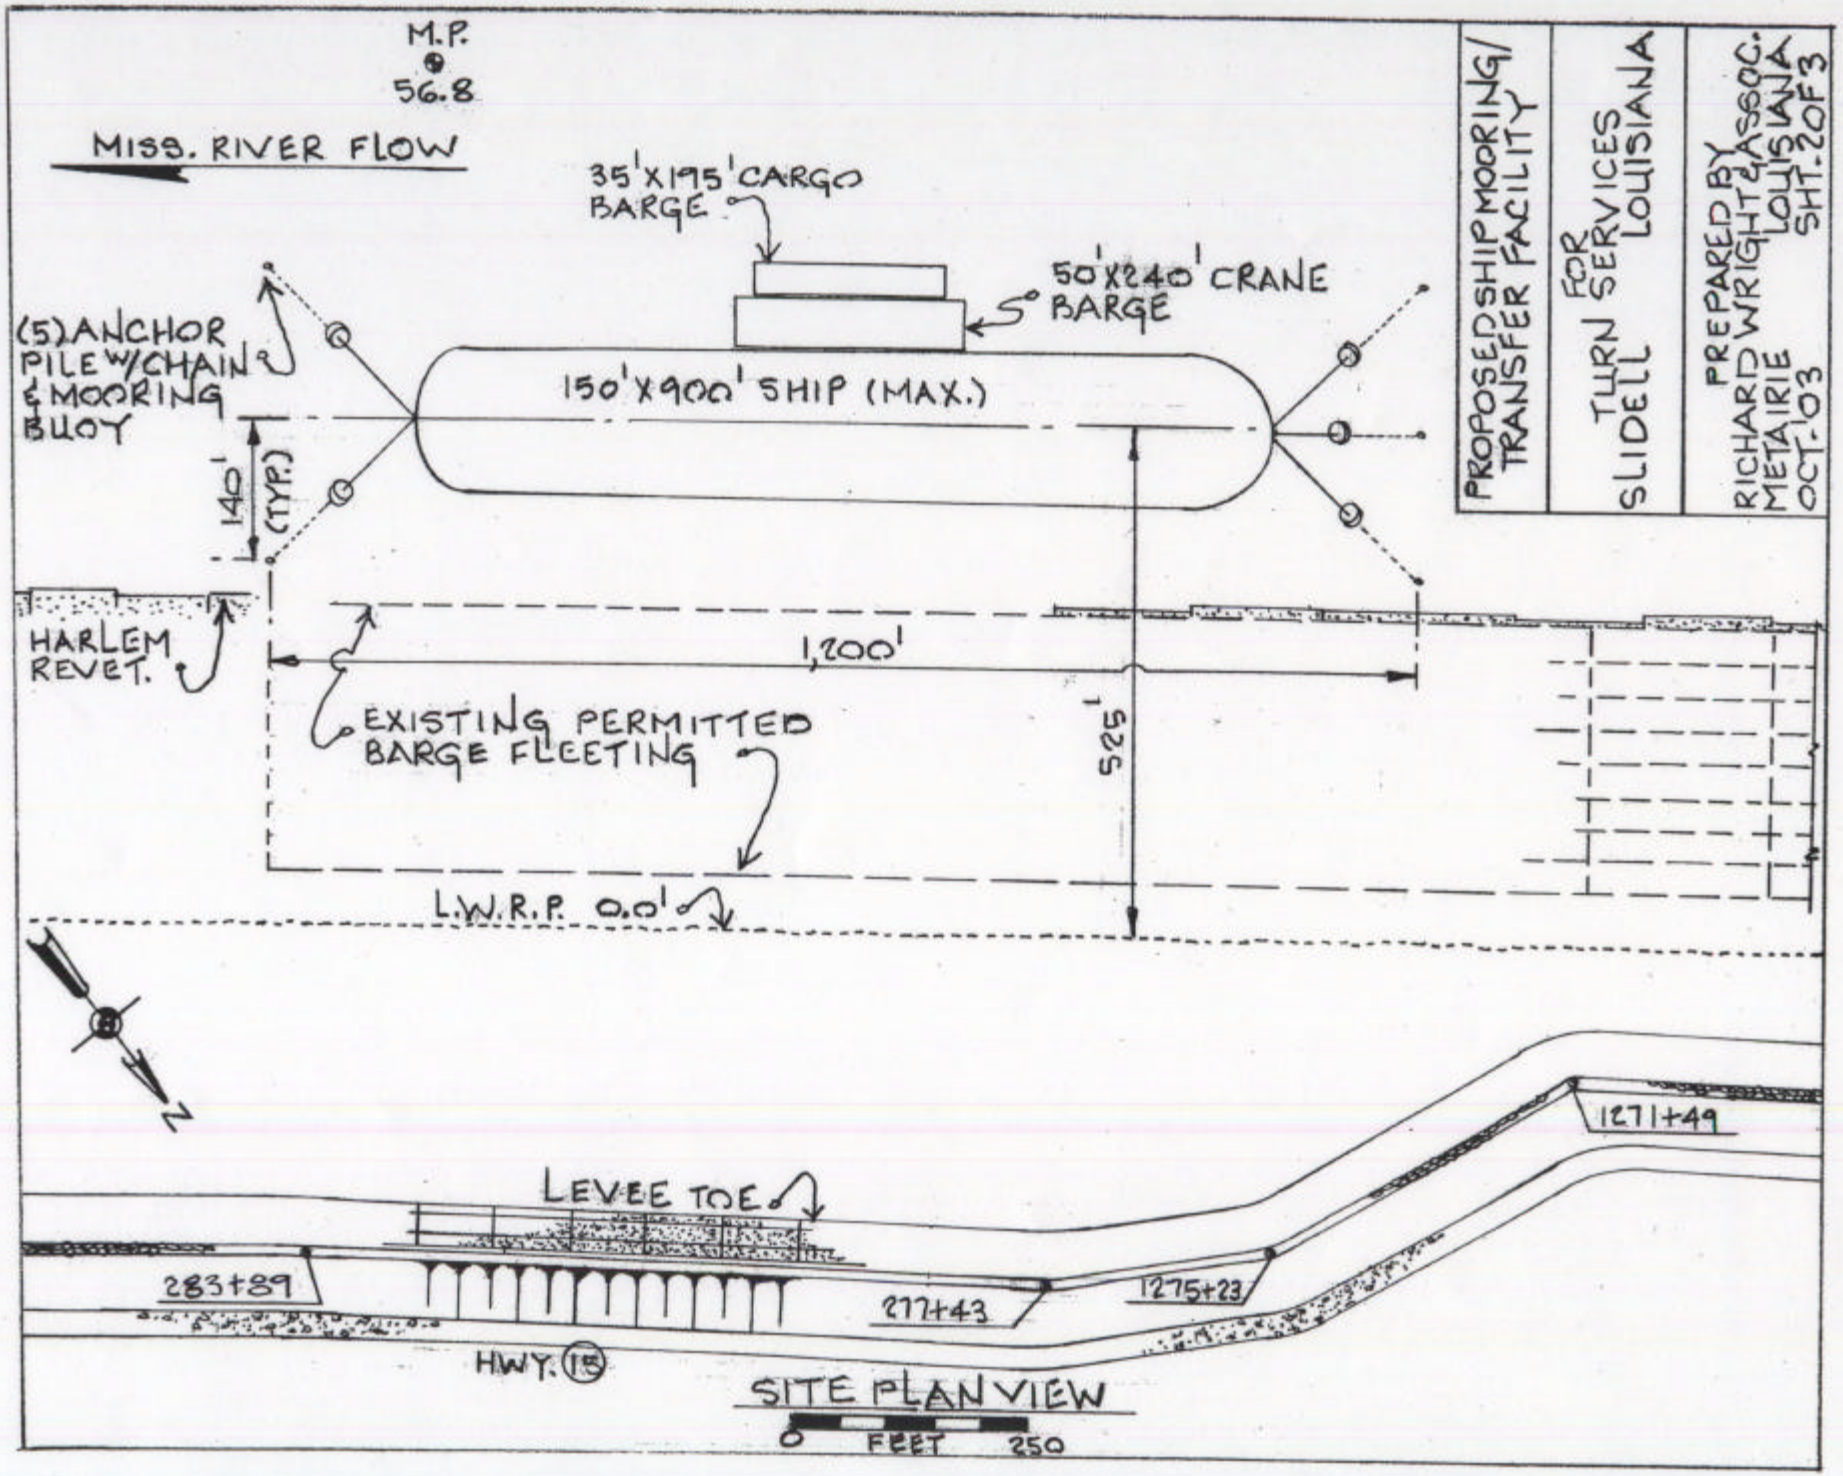
M.P.
56.8
MISS. RIVER FLOW
35'X195' CARGO BARGE
50'X240' CRANE BARGE
(5) ANCHOR PILE W/CHAIN & MOORING BUOY
150'X900' SHIP (MAX.)
140' (TYP.)
HARLEM REVET.
1,200'
525'
EXISTING PERMITTED BARGE FLEETING
L.W.R.P. 0.0'
N
LEVEE TOE
1271+49
283+89
277+43
1275+23
HWY. 15
SITE PLAN VIEW
0 FEET 250
PROPOSED SHIP MOORING/ TRANSFER FACILITY
FOR TURN SERVICES SLIDELL LOUISIANA
PREPARED BY RICHARD WRIGHT & ASSOC. METAIRIE LOUISIANA
OCT. 03
SHT. 2 OF 3

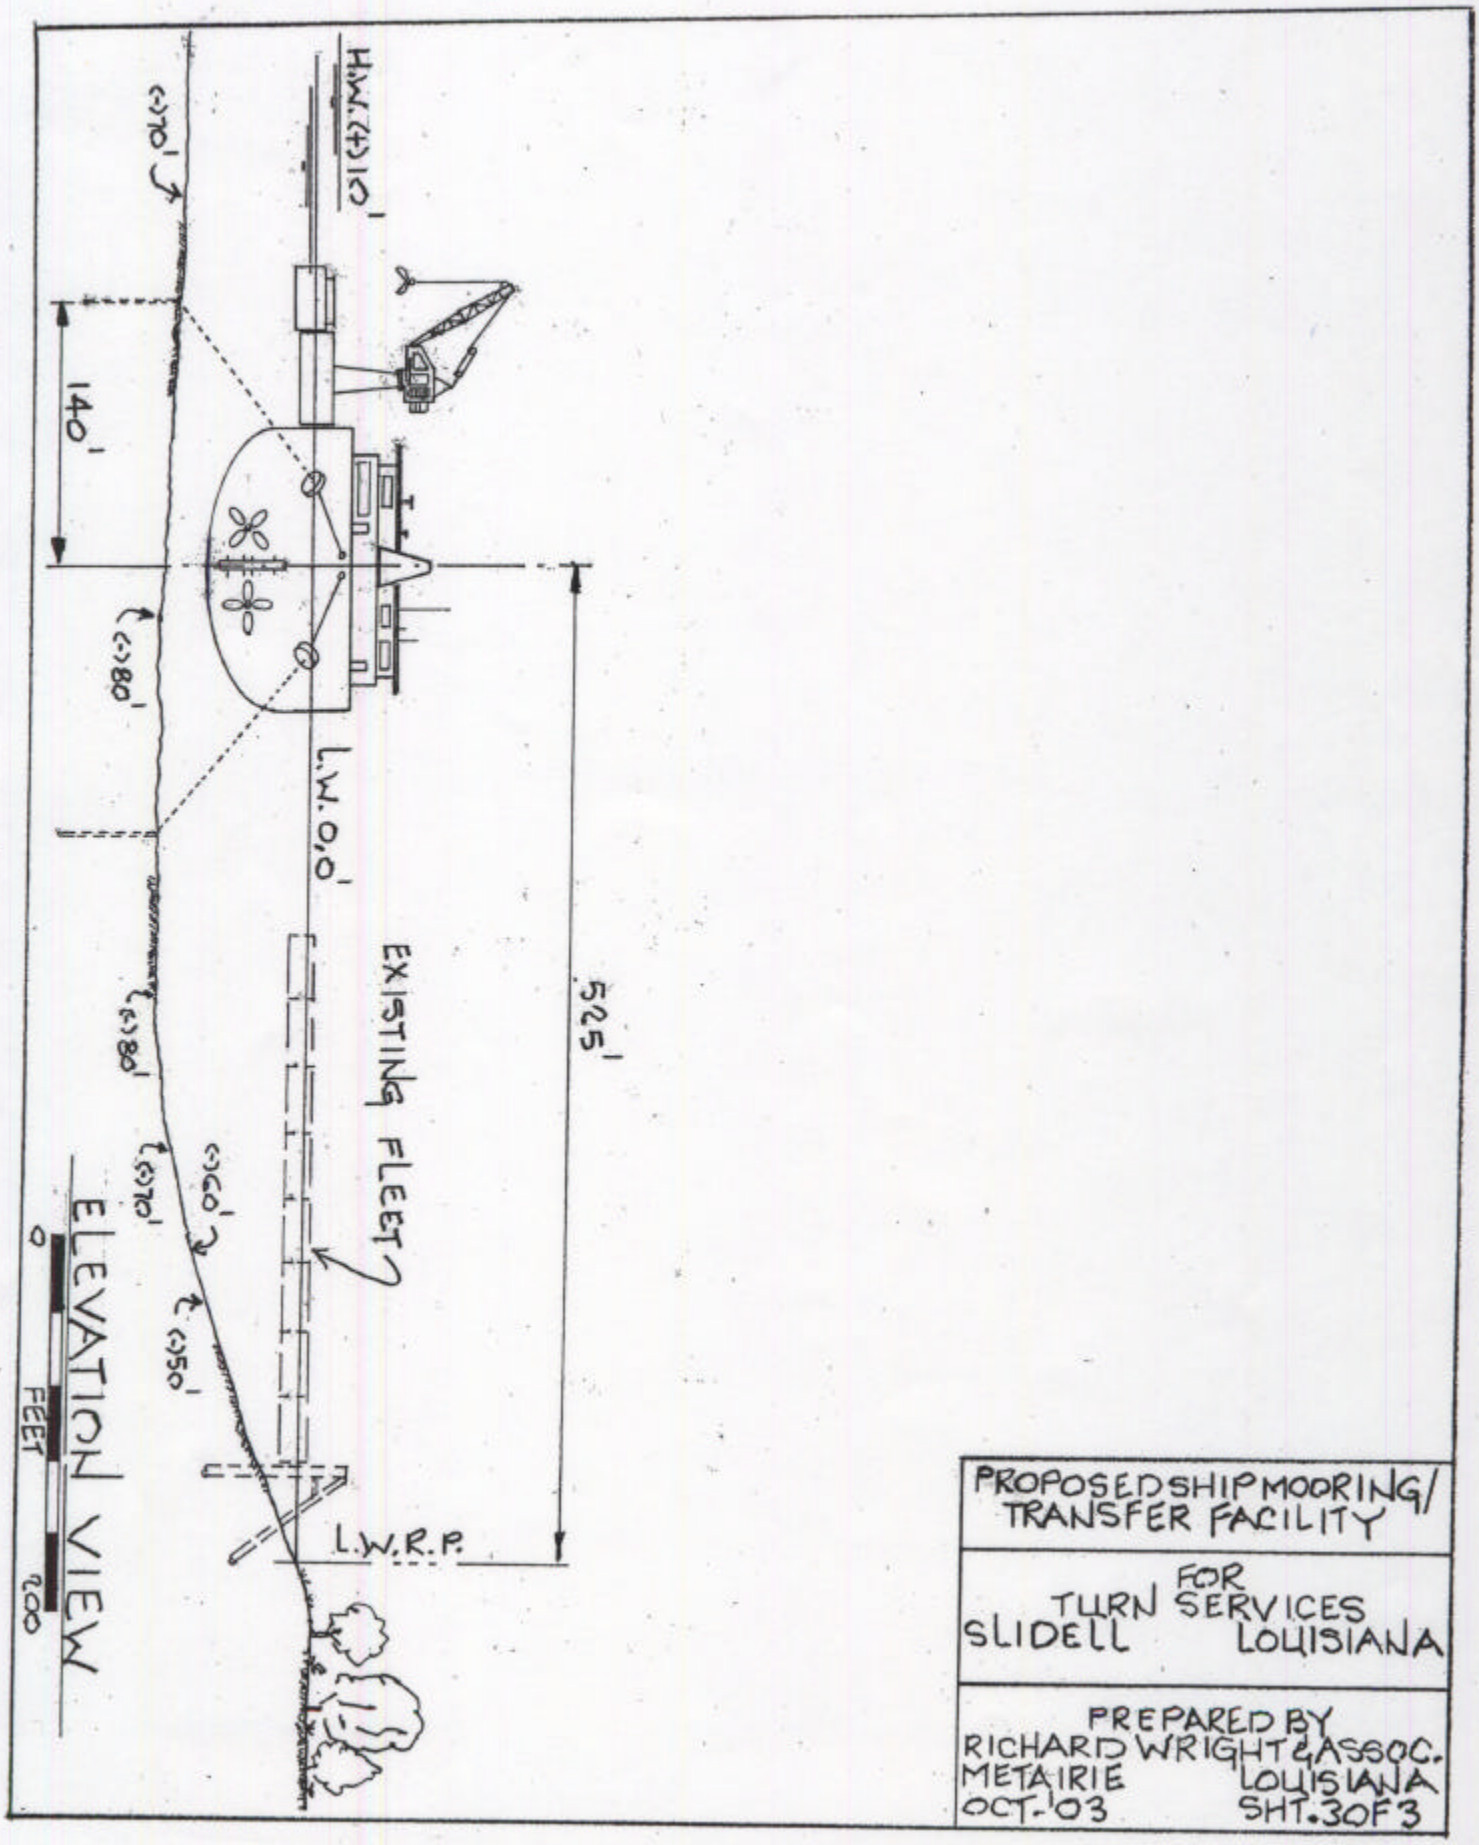
H.W.(+)10'
(-)70'
140'
(-)80'
L.W.0.0'
525'
EXISTING FLEET
(-)80'
(-)70'
(-)60'
(-)50'
L.W.R.P.
ELEVATION VIEW
0
FEET
100
PROPOSED SHIP MOORING/
TRANSFER FACILITY
FOR
TURN SERVICES
SLIDELL LOUISIANA
PREPARED BY
RICHARD WRIGHT & ASSOC.
METAIRIE LOUISIANA
OCT.-'03 SHT. 3 OF 3