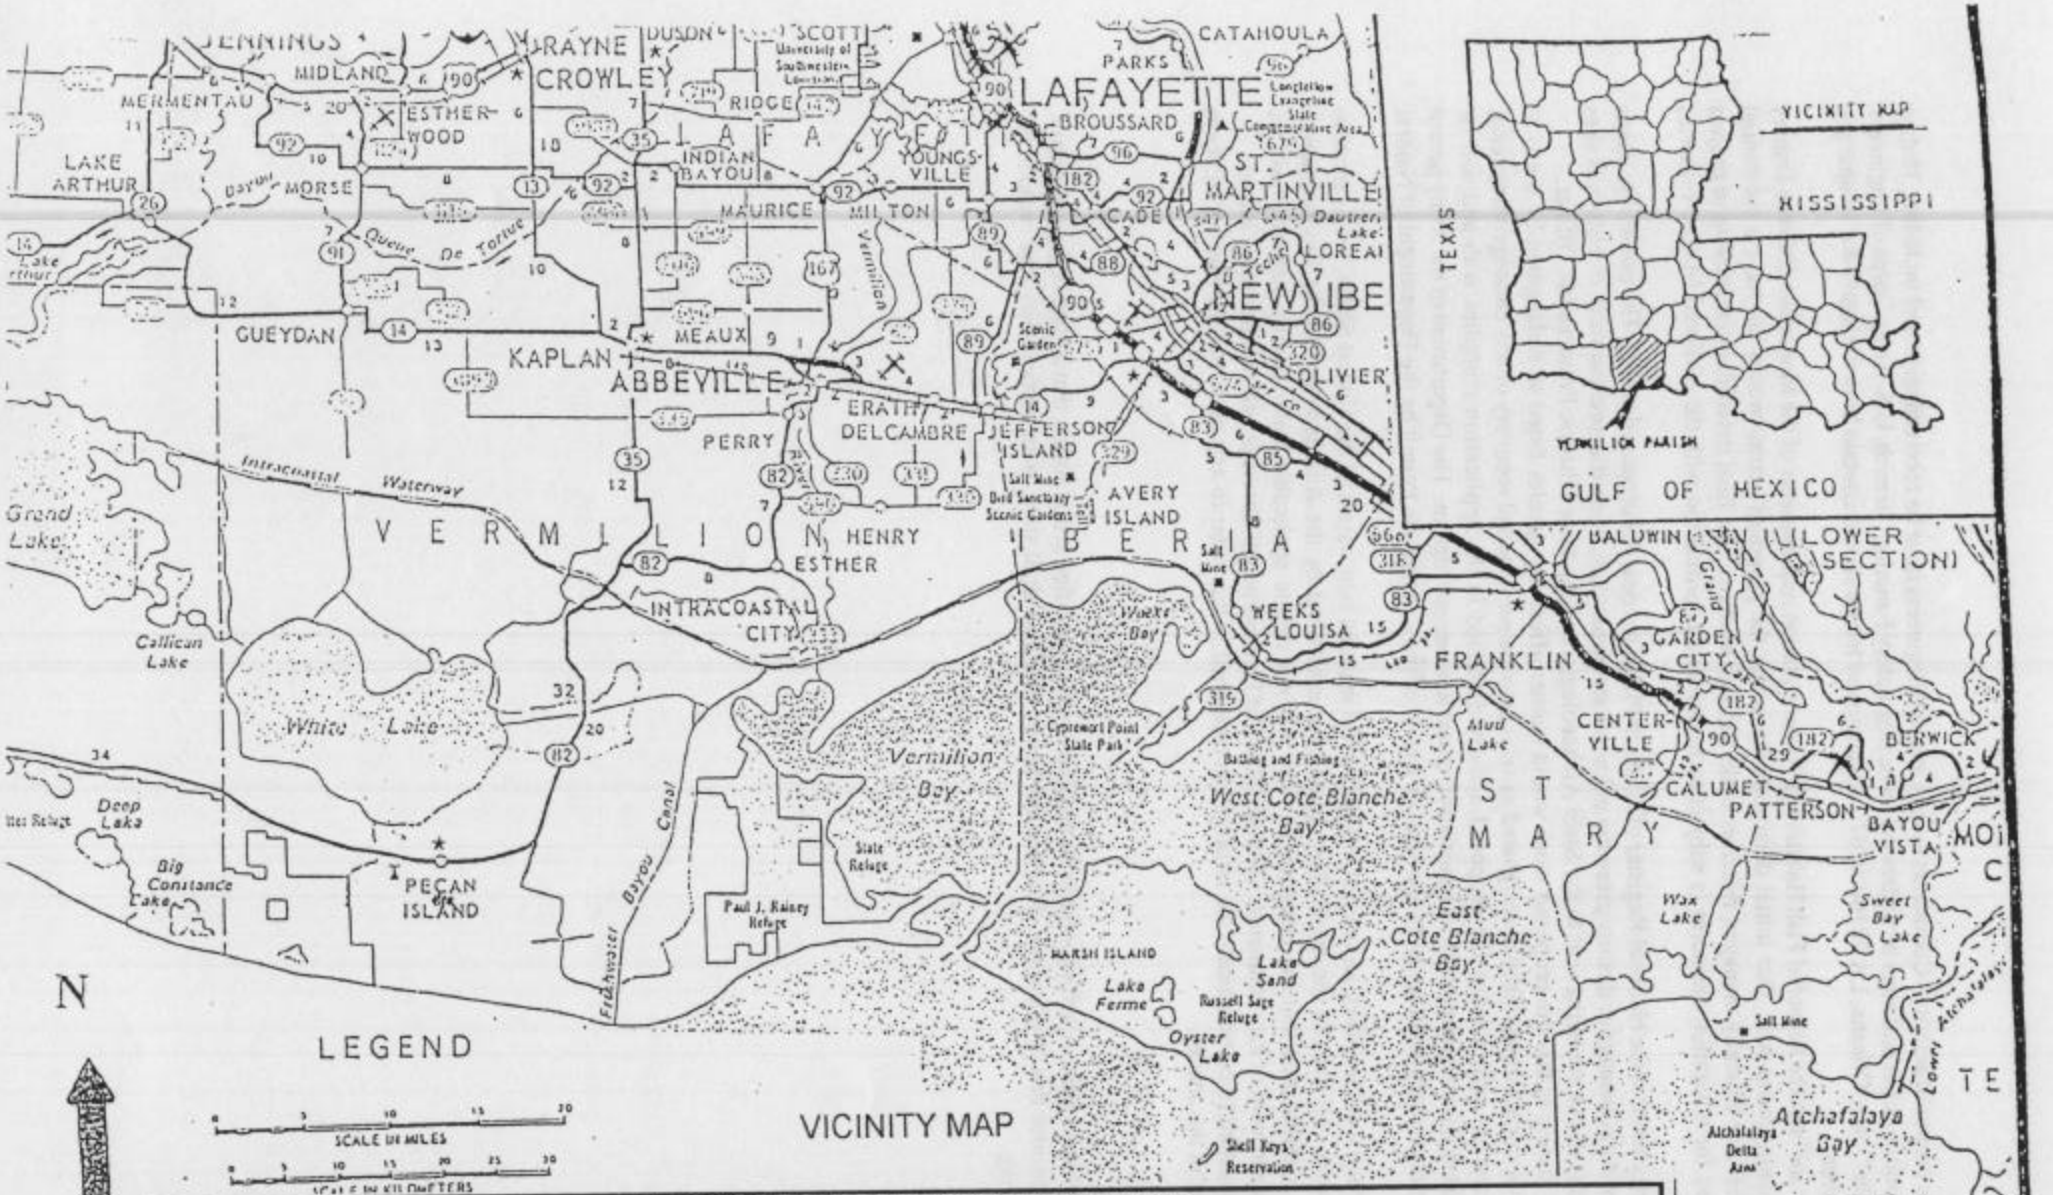

PROPOSED TERRACING PROJECT

Application by:

Vermilion Corporation
115 Trivoli Street
Abbeville, La. 70510

Located South of Pecan Island, Vermilion Parish, La.
Mulberry Island, West, La. Quad. Map
Pecan Island, La. Quad Map
Floating Turf Bayou, La. Quad Map
Rollover Lake, La. Quad Map

DATE: 10/2/03

REVISED:

SHEET: 1 OF 4

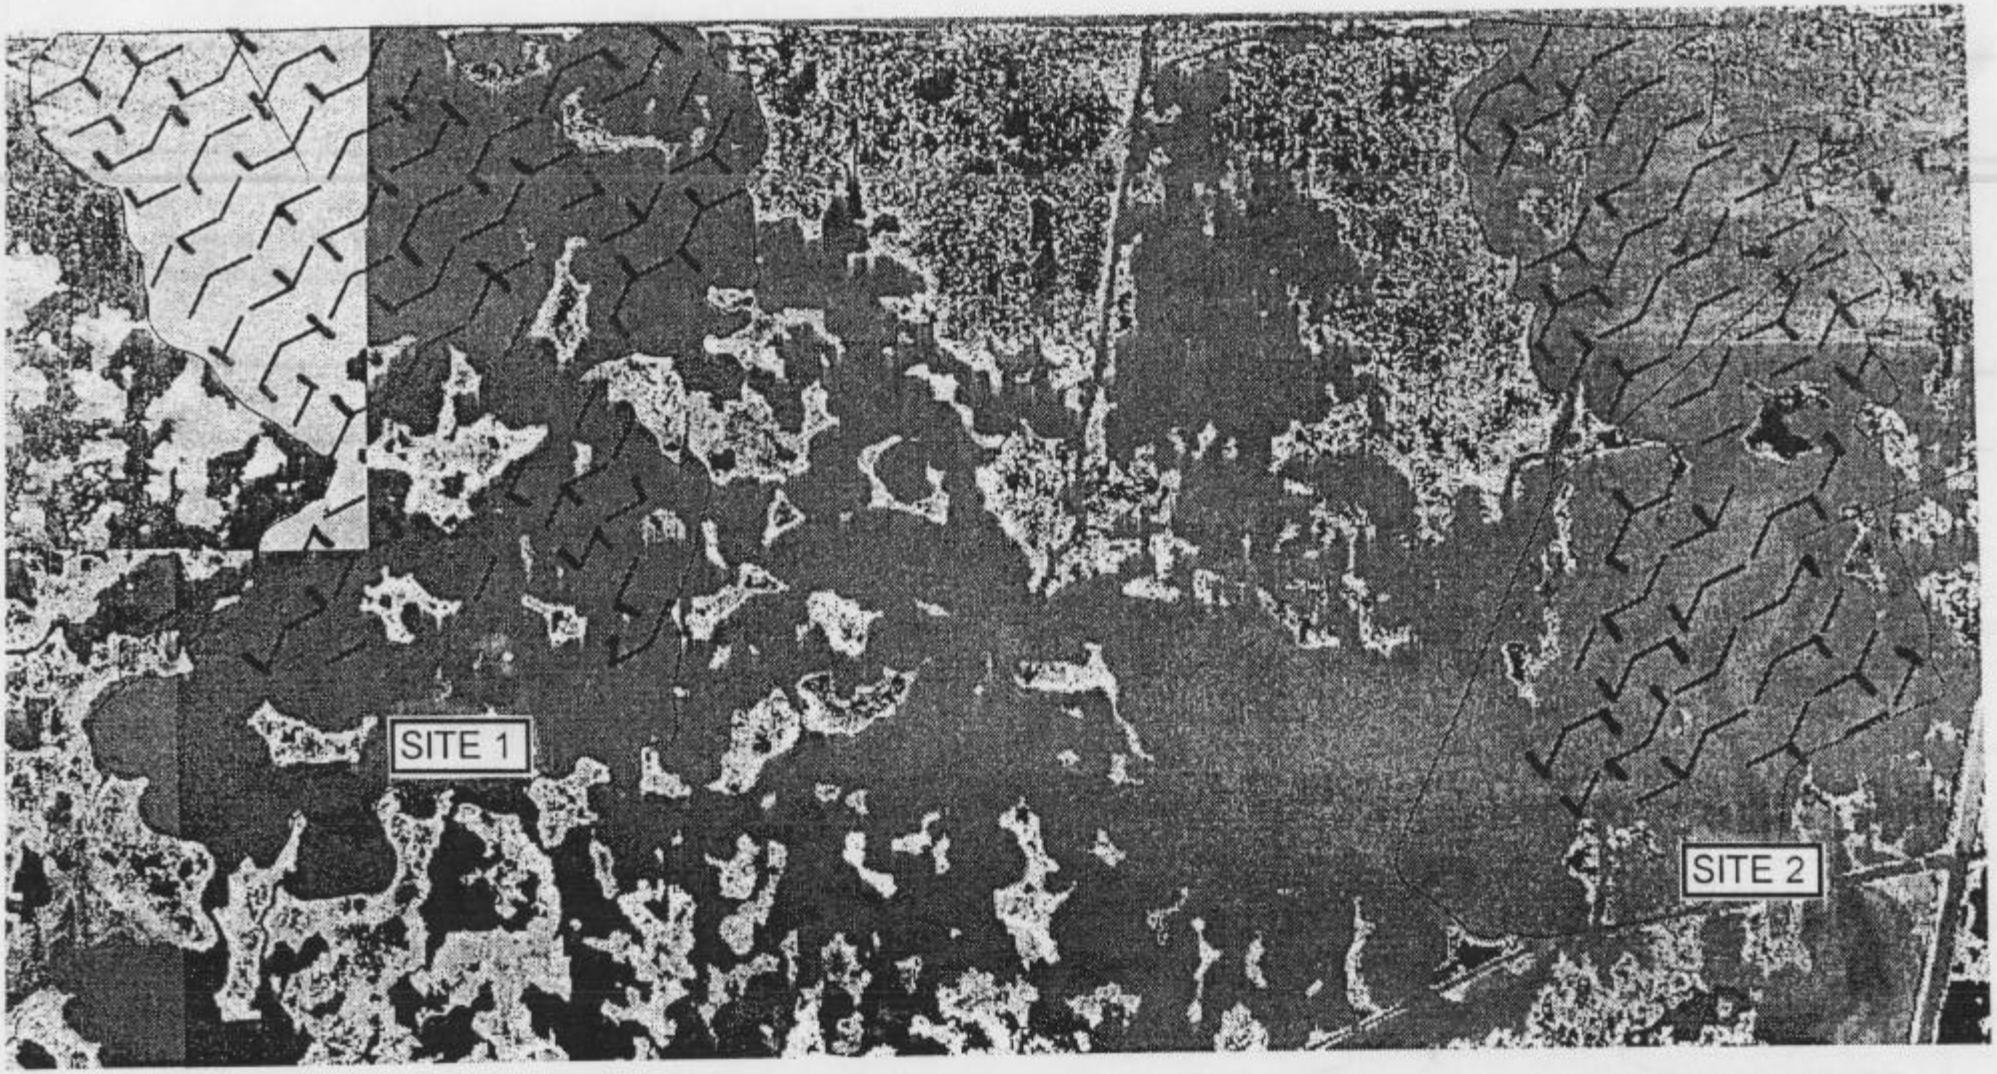

SITE MAP

UNITS 1 & 2

PECAN ISLAND DU TERRACING PROJECT

VERMILION PARISH, LOUISIANA

SCALE: 1 : 2000

Application by:

Vermilion Corporation
115 Tivioli Street
Abbeville, Louisana 70510

General location:

Site 1: Center 92°29'47" 29°37'31"(SONRIS) Floating Turf Bayou, Rollover Lake, Pecan Island, & Mulberry Island, West Quad Maps T 16S R1W Sections 7,8,9,17

Site 2: Center 92°27'9" 29°37'31"(SONRIS) Pecan Island & Mulberry Island West Quad Maps T16S, R1W, Sections 10,11,14,15,22,23

N

REVISED

SHEET 2 OF 4

TYPICAL CROSS SECTION OF TERRACES
UNITS 1 & 2

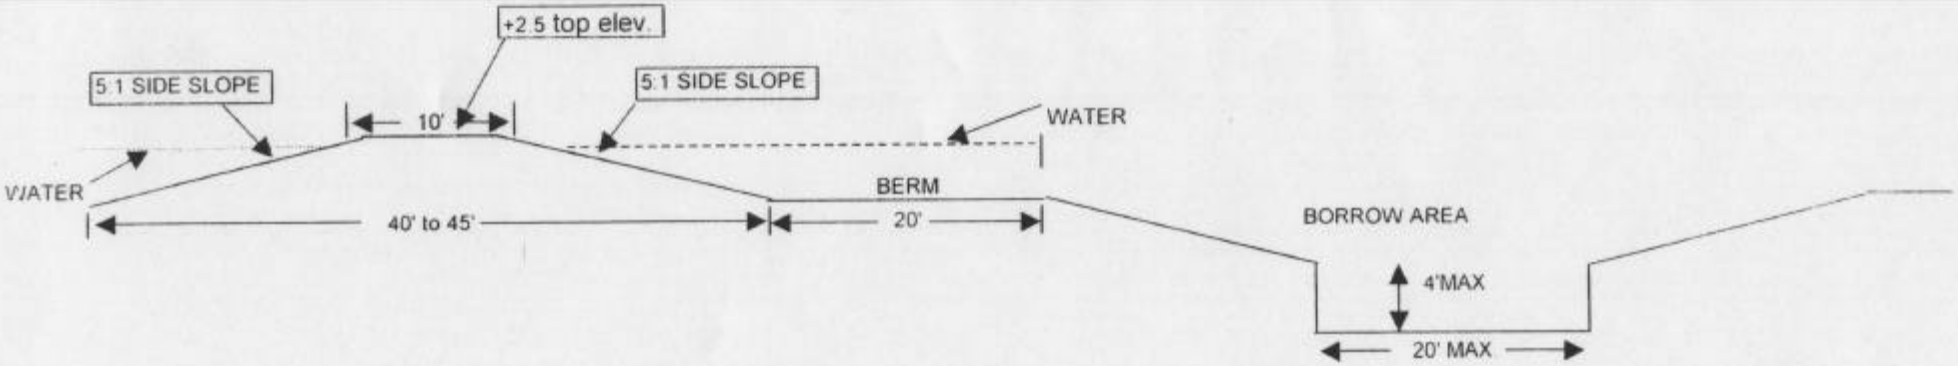

SCALE: 1:14.3'

Approx. 110,300' of terraces will be constructed. Terraces will have an approx. 10' crown and a 40' to 45' bottom.

Borrow area will be no more than 20' wide and 4' deep.

Approx. 242,660 cu. yds. will be displaced to construct approx. 110,300' of terraces. Approx. 114 acres of open water will have terraces.

Terraces will be constructed in a Duck Wing (DW) pattern. Some terraces will have Legs running perpendicular to the Duck Wing Terraces (DWT). The terrace Legs will intersect the DWT on one side and on occasion will completely cross the DWT. When the Leg is on one side of the DWT it will be no more than 300' in length. When the Leg crosses the DWT the total length of the perpendicular leg will not exceed 500'.

PECAN ISLAND DUCKS UNLIMITED TERRACES
VERMILION PARISH

Application by:
Vermilion Corporation
115 Tivioli Street
Abbeville, La. 70510

General location:
Site 1: Center 92° 29'47" 29°37'31" (SONRIS) Floating Turf Bayou, Rollover Lake, Pecan Island, & Mulberry Island, West Quad Maps T 16S R1W sections 7,8,9,17
Site 2: Center 92°27'9" 29°37'31" (SONRIS) Pecan Island & Mulberry Island West Quad Maps T16S R1W Sections 10,11,14,15,22,23

DATE: 10/2/03 REVISED: 10/2/03 SHEET: 3 OF 4

TYPICAL 1000' TERRACE PLANTINGS

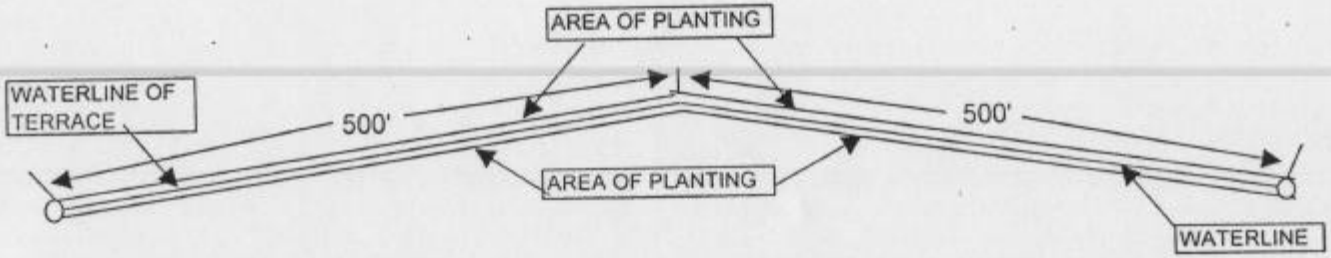

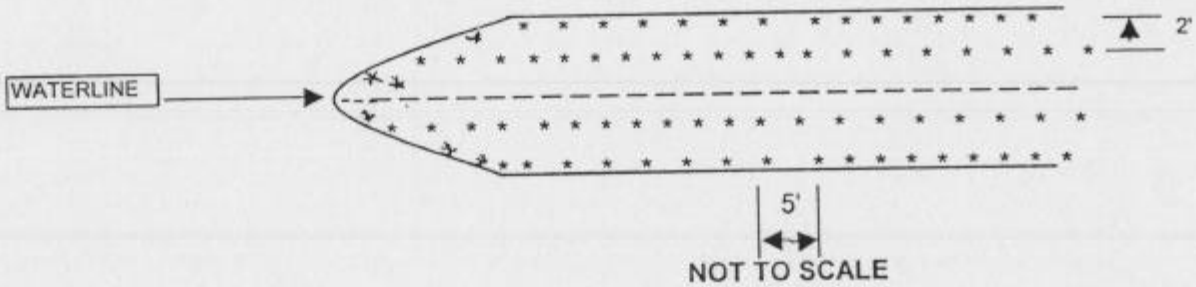

NOTES: Plants will be planted in two rows. Plants will be planted on 5' centers within rows and rows will be 2' apart.
Plant rows will be alternating.
Approximately 800 plants will be planted within a 1000' section.

PECAN ISLAND DUCKS UNLIMITED TERRACES
VERMILION PARISH

plication by:
Vermilion Corporation
115 Tivioli Street
Abbeville, La. 70510

General location:
Site 1: Center 92°29'47" 29°37'31" (SONRIS)

Site 2: Center 92°27'9" 29°37'31" (SONRIS)

ATE: 10/2/03

REVISED:

SHEET: 4 OF 4