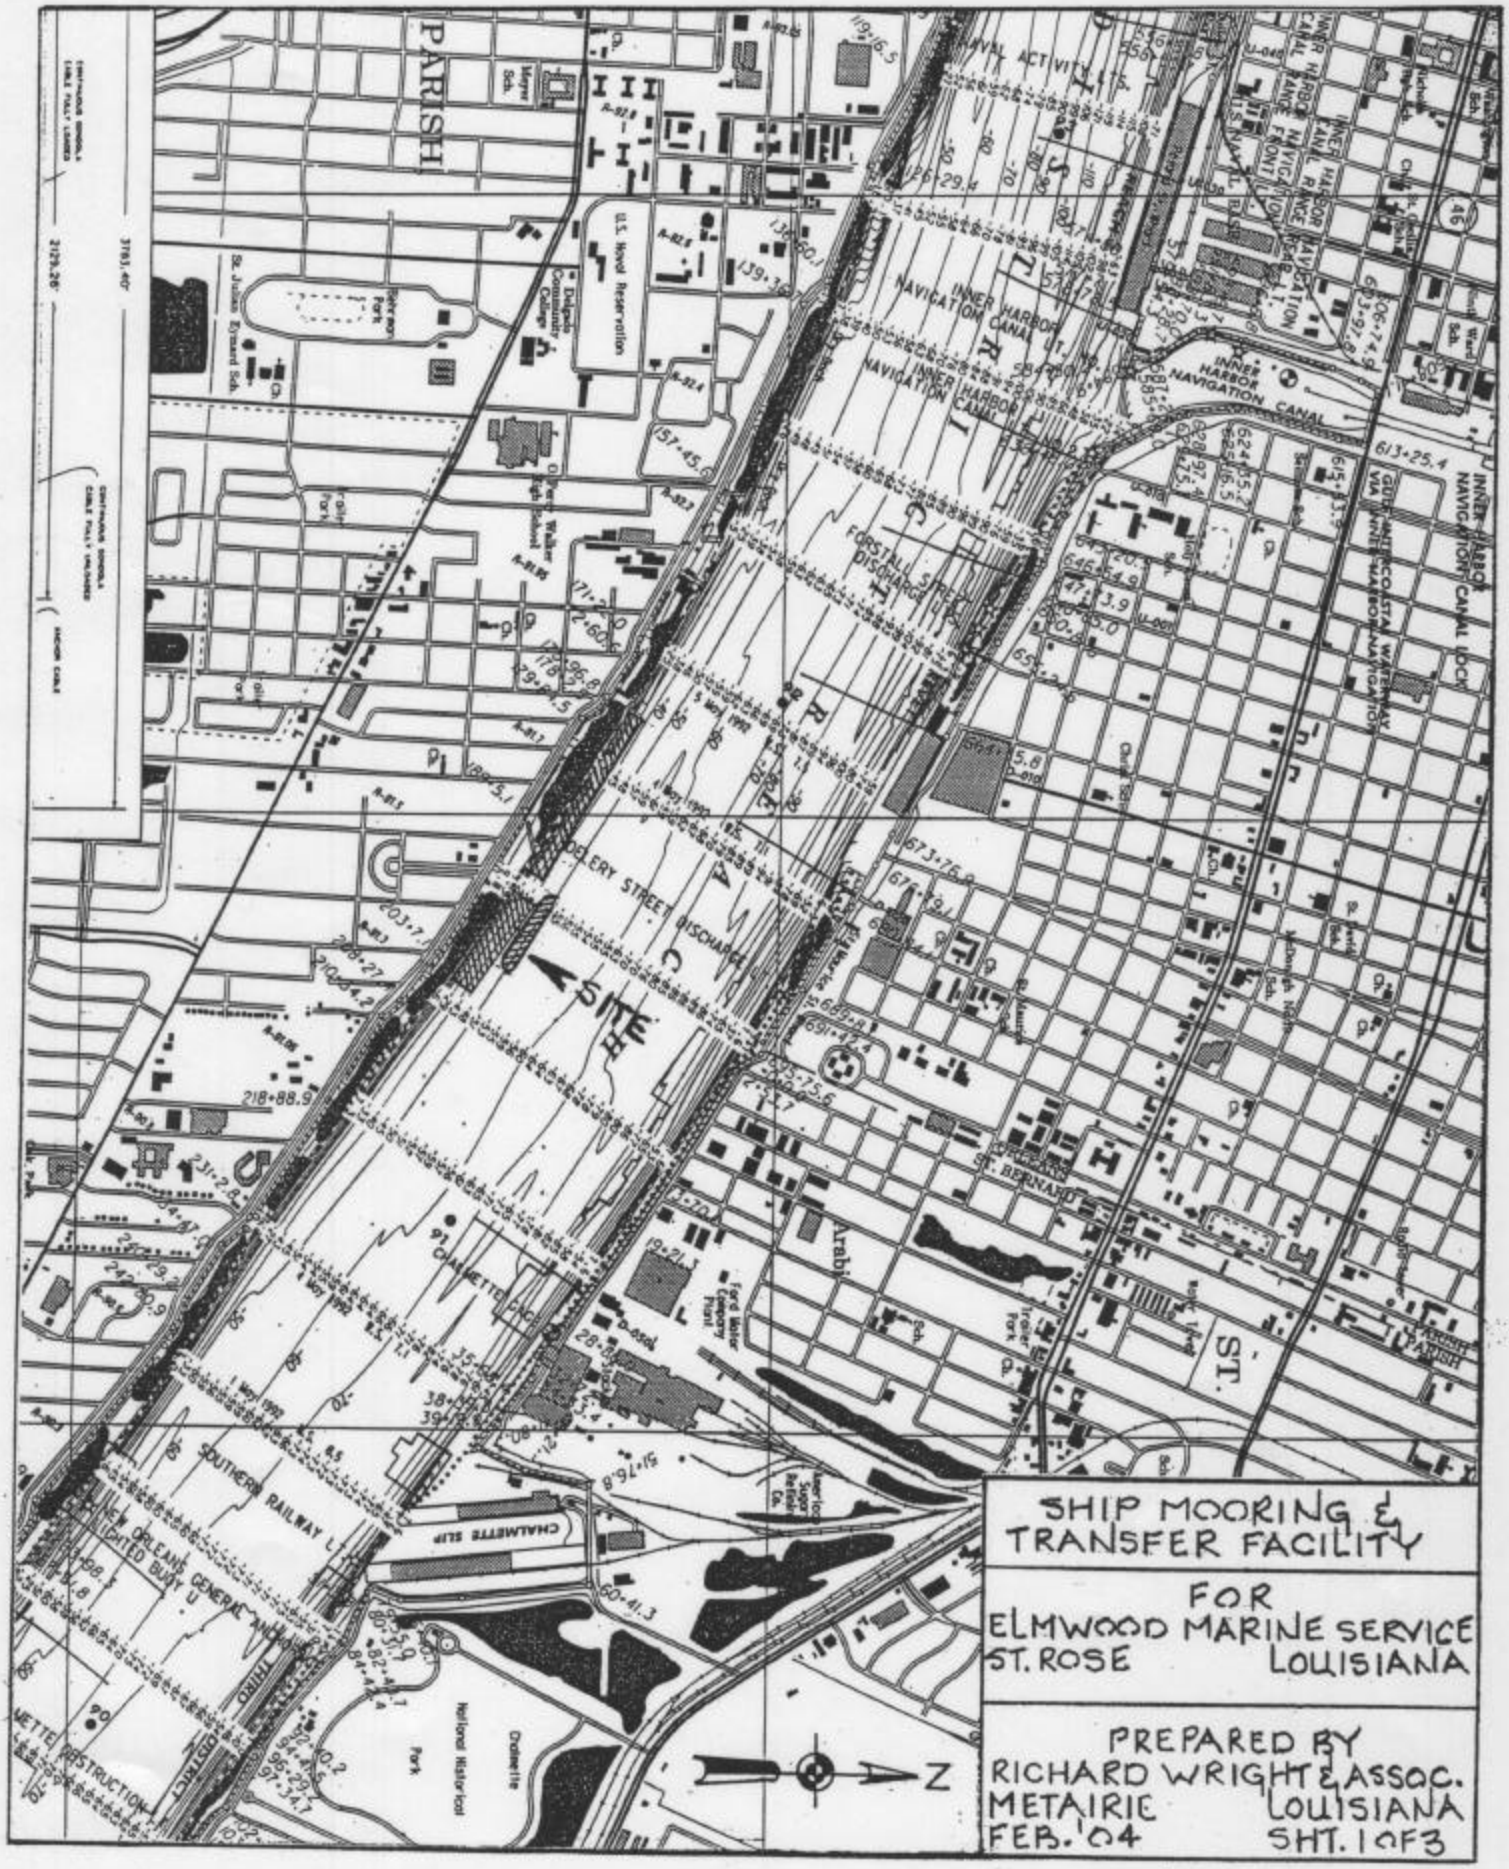

SHIP MOORING & TRANSFER FACILITY

FOR
ELMWOOD MARINE SERVICE
ST. ROSE LOUISIANA

PREPARED BY
RICHARD WRIGHT & ASSOC.
METAIRIE LOUISIANA
FEB. '04 SHT. 1 OF 3

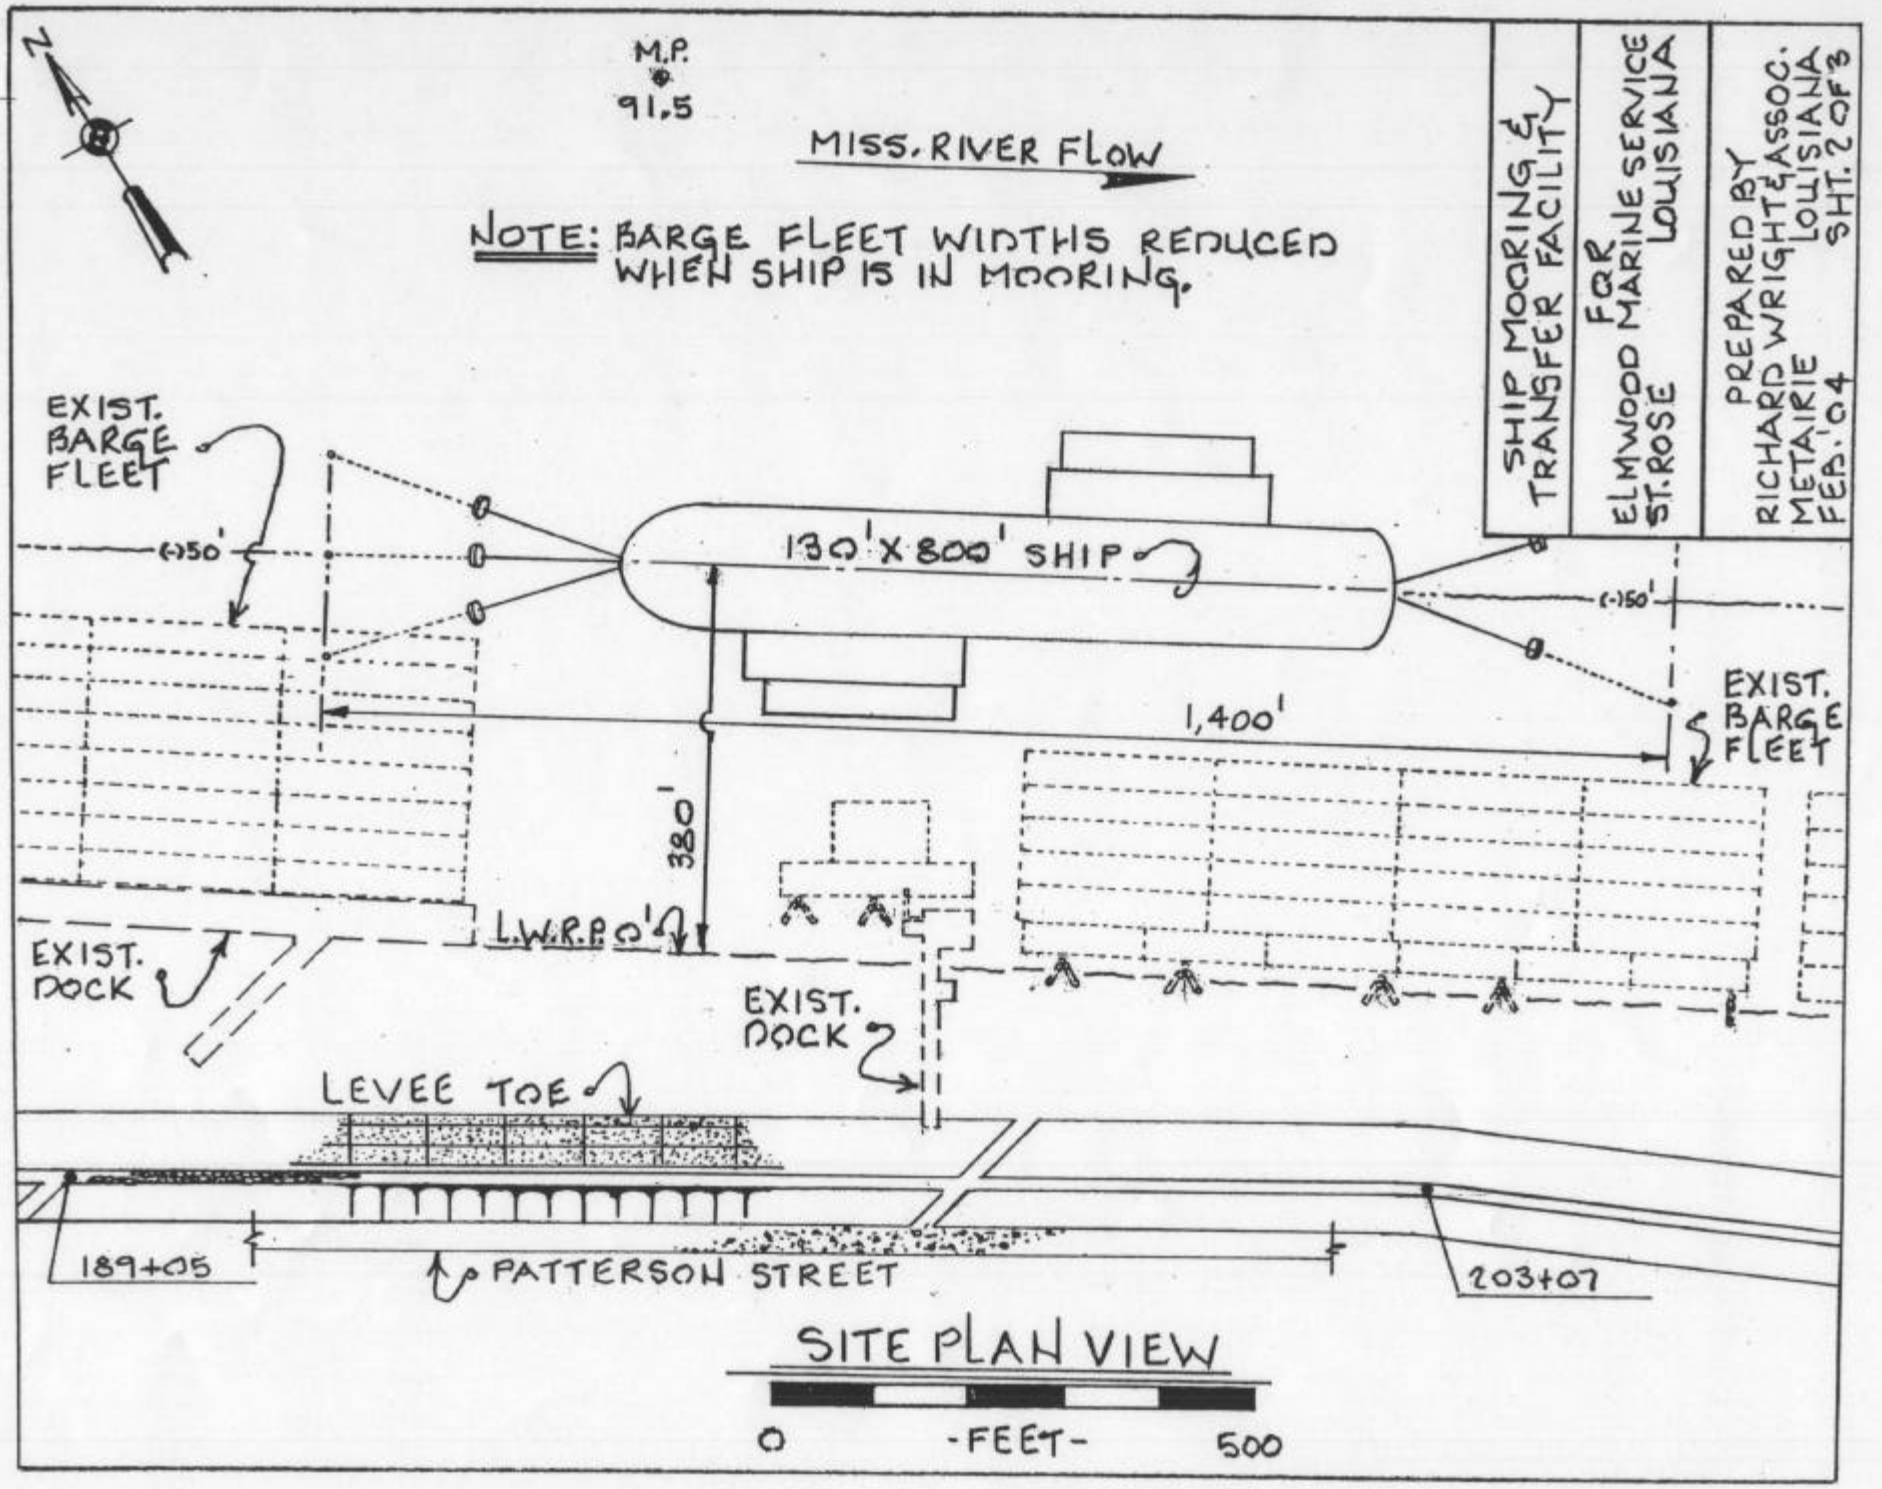
N
M.P.
91.5
MISS. RIVER FLOW
NOTE: BARGE FLEET WIDTHS REDUCED WHEN SHIP IS IN MOORING.
SHIP MOORING & TRANSFER FACILITY
FOR ELMWOOD MARINE SERVICE ST. ROSE LOUISIANA
PREPARED BY RICHARD WRIGHT & ASSOC. METAIRIE LOUISIANA FEB. '04
SHT. 2 OF 3
EXIST. BARGE FLEET
(-)50'
130' X 800' SHIP
(-)50'
1,400'
EXIST. BARGE FLEET
380'
L.W.R.P. 0'
EXIST. DOCK
EXIST. DOCK
LEVEE TOE
189+05
PATTERSON STREET
203+07
SITE PLAN VIEW
0
-FEET-
500

SHIP MOORING & TRANSFER FACILITY

FOR
ELMWOOD MARINE SERVICE
ST. ROSE LOUISIANA

PREPARED BY
RICHARD WRIGHT & ASSOC.
METAIRIE LOUISIANA
FEB. '04
SHT. 3 OF 3

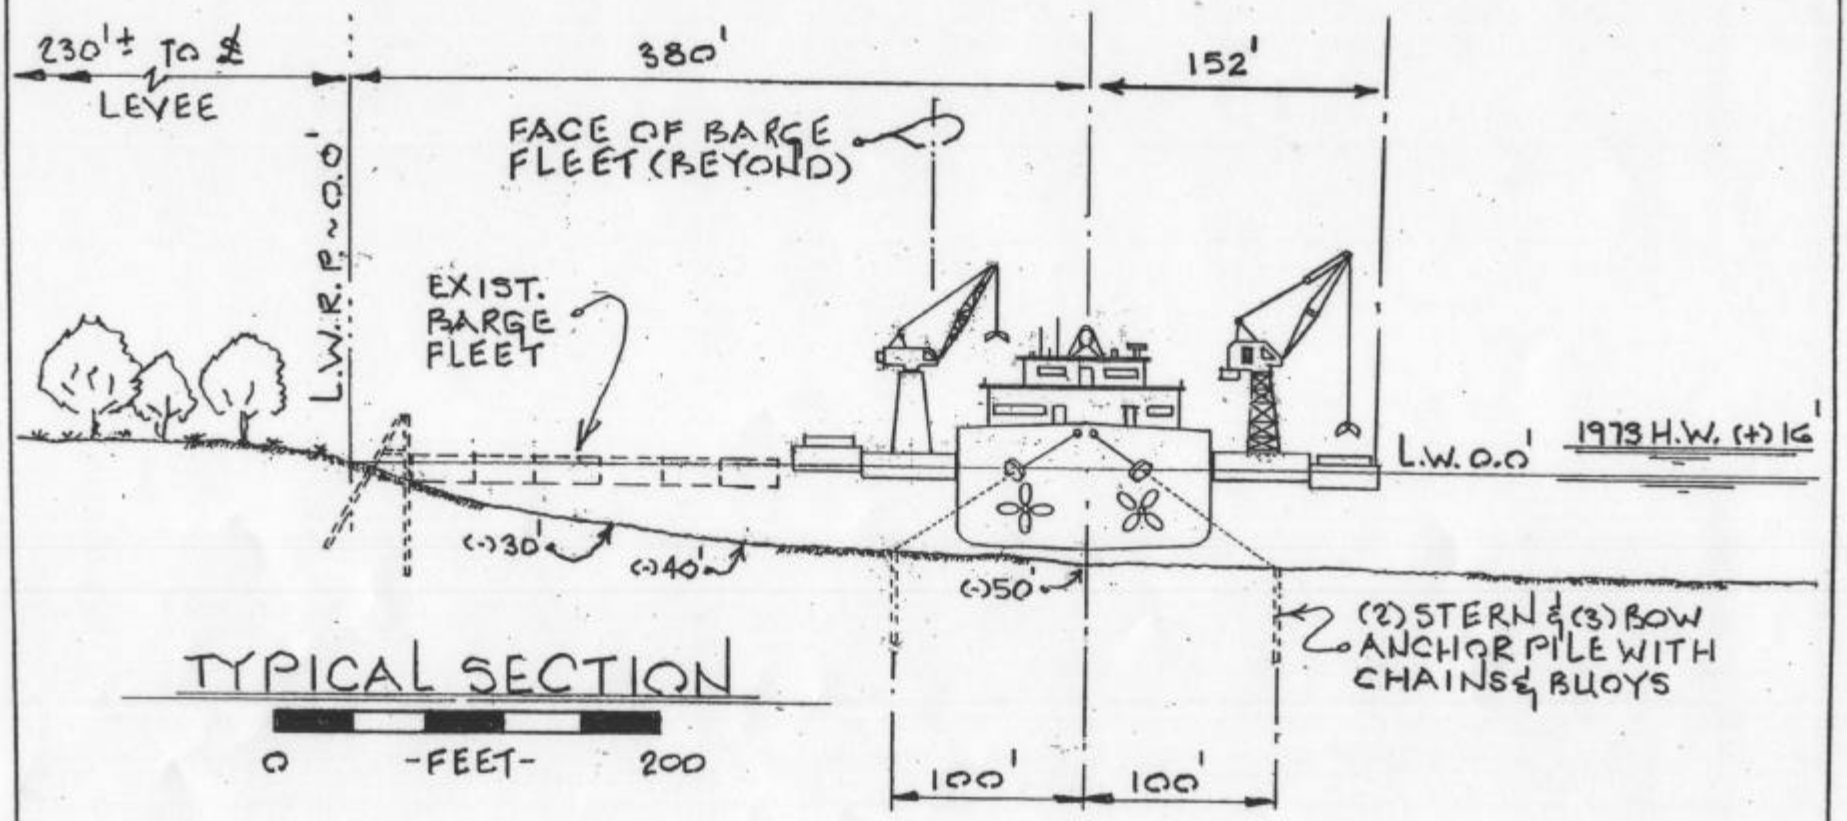

TYPICAL SECTION

0 -FEET- 200