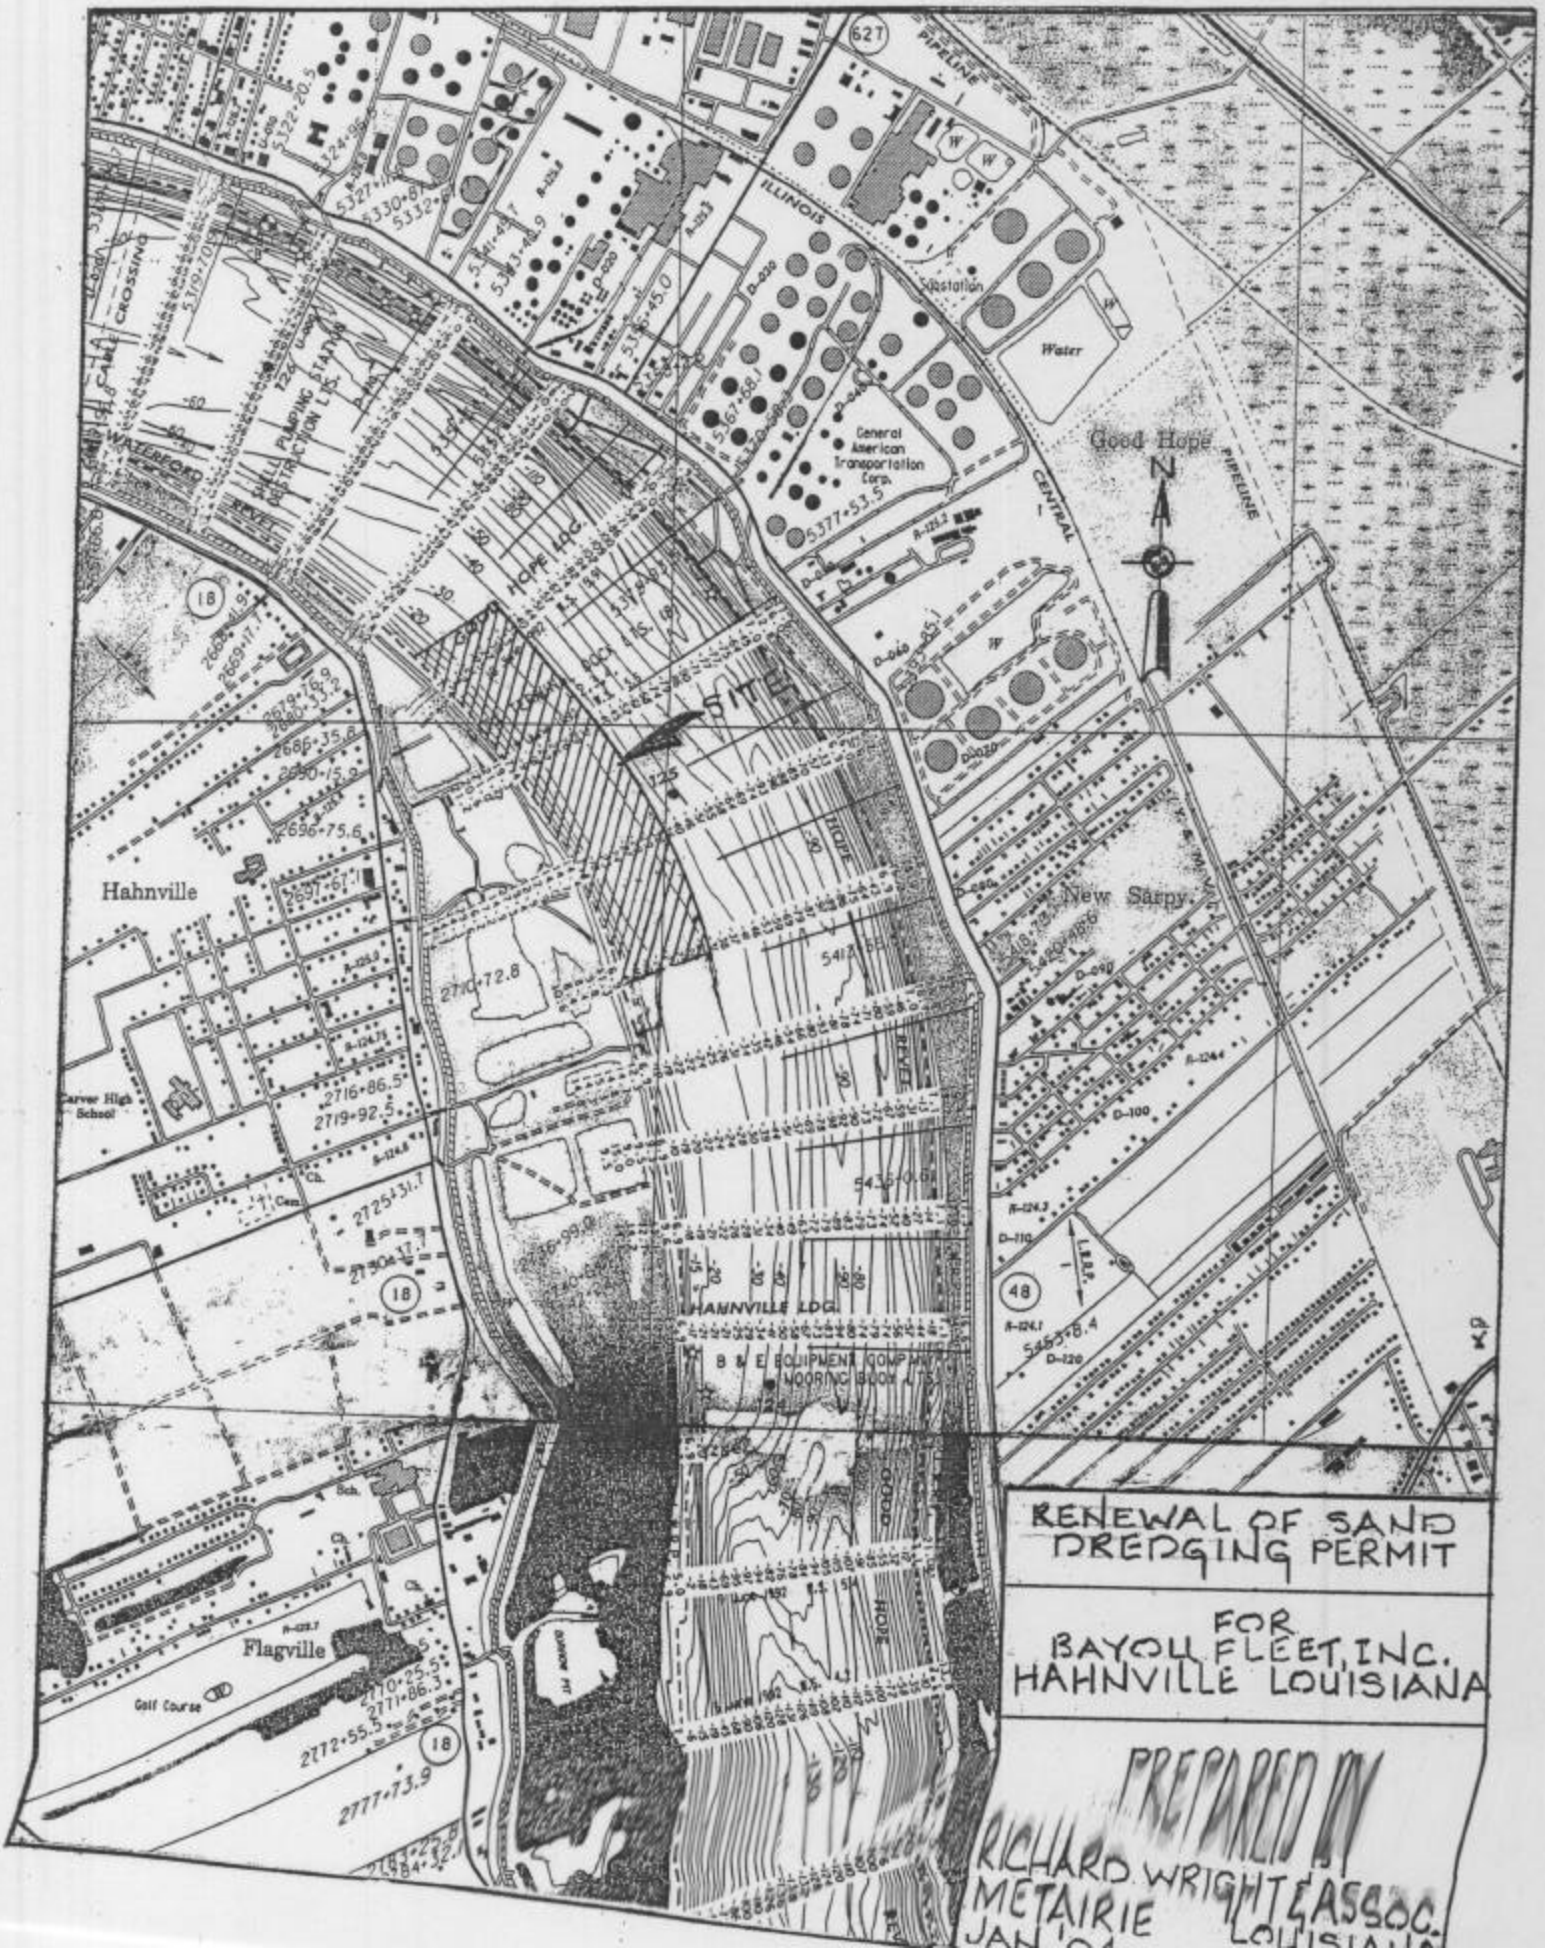

RENEWAL OF SAND DREDGING PERMIT
FOR
BAYOU FLEET, INC.
HAHNVILLE LOUISIANA
PREPARED BY
RICHARD WRIGHT & ASSOC.
METAIRIE LOUISIANA
SITE
Hahnville
Flagville
Good Hope
New Sarpy
Carver High School
Golf Course
Substation
Water
General American Transportation Corp.
ILLINOIS
CENTRAL
PIPELINE
HOPE LDG.
HAHNVILLE LDG.
B & E EQUIPMENT COMPANY MOORING BOOM LTS.
SHELL PUMPING STATION DESTRUCTION LTS.
WATERFORD
CABLE CROSSING

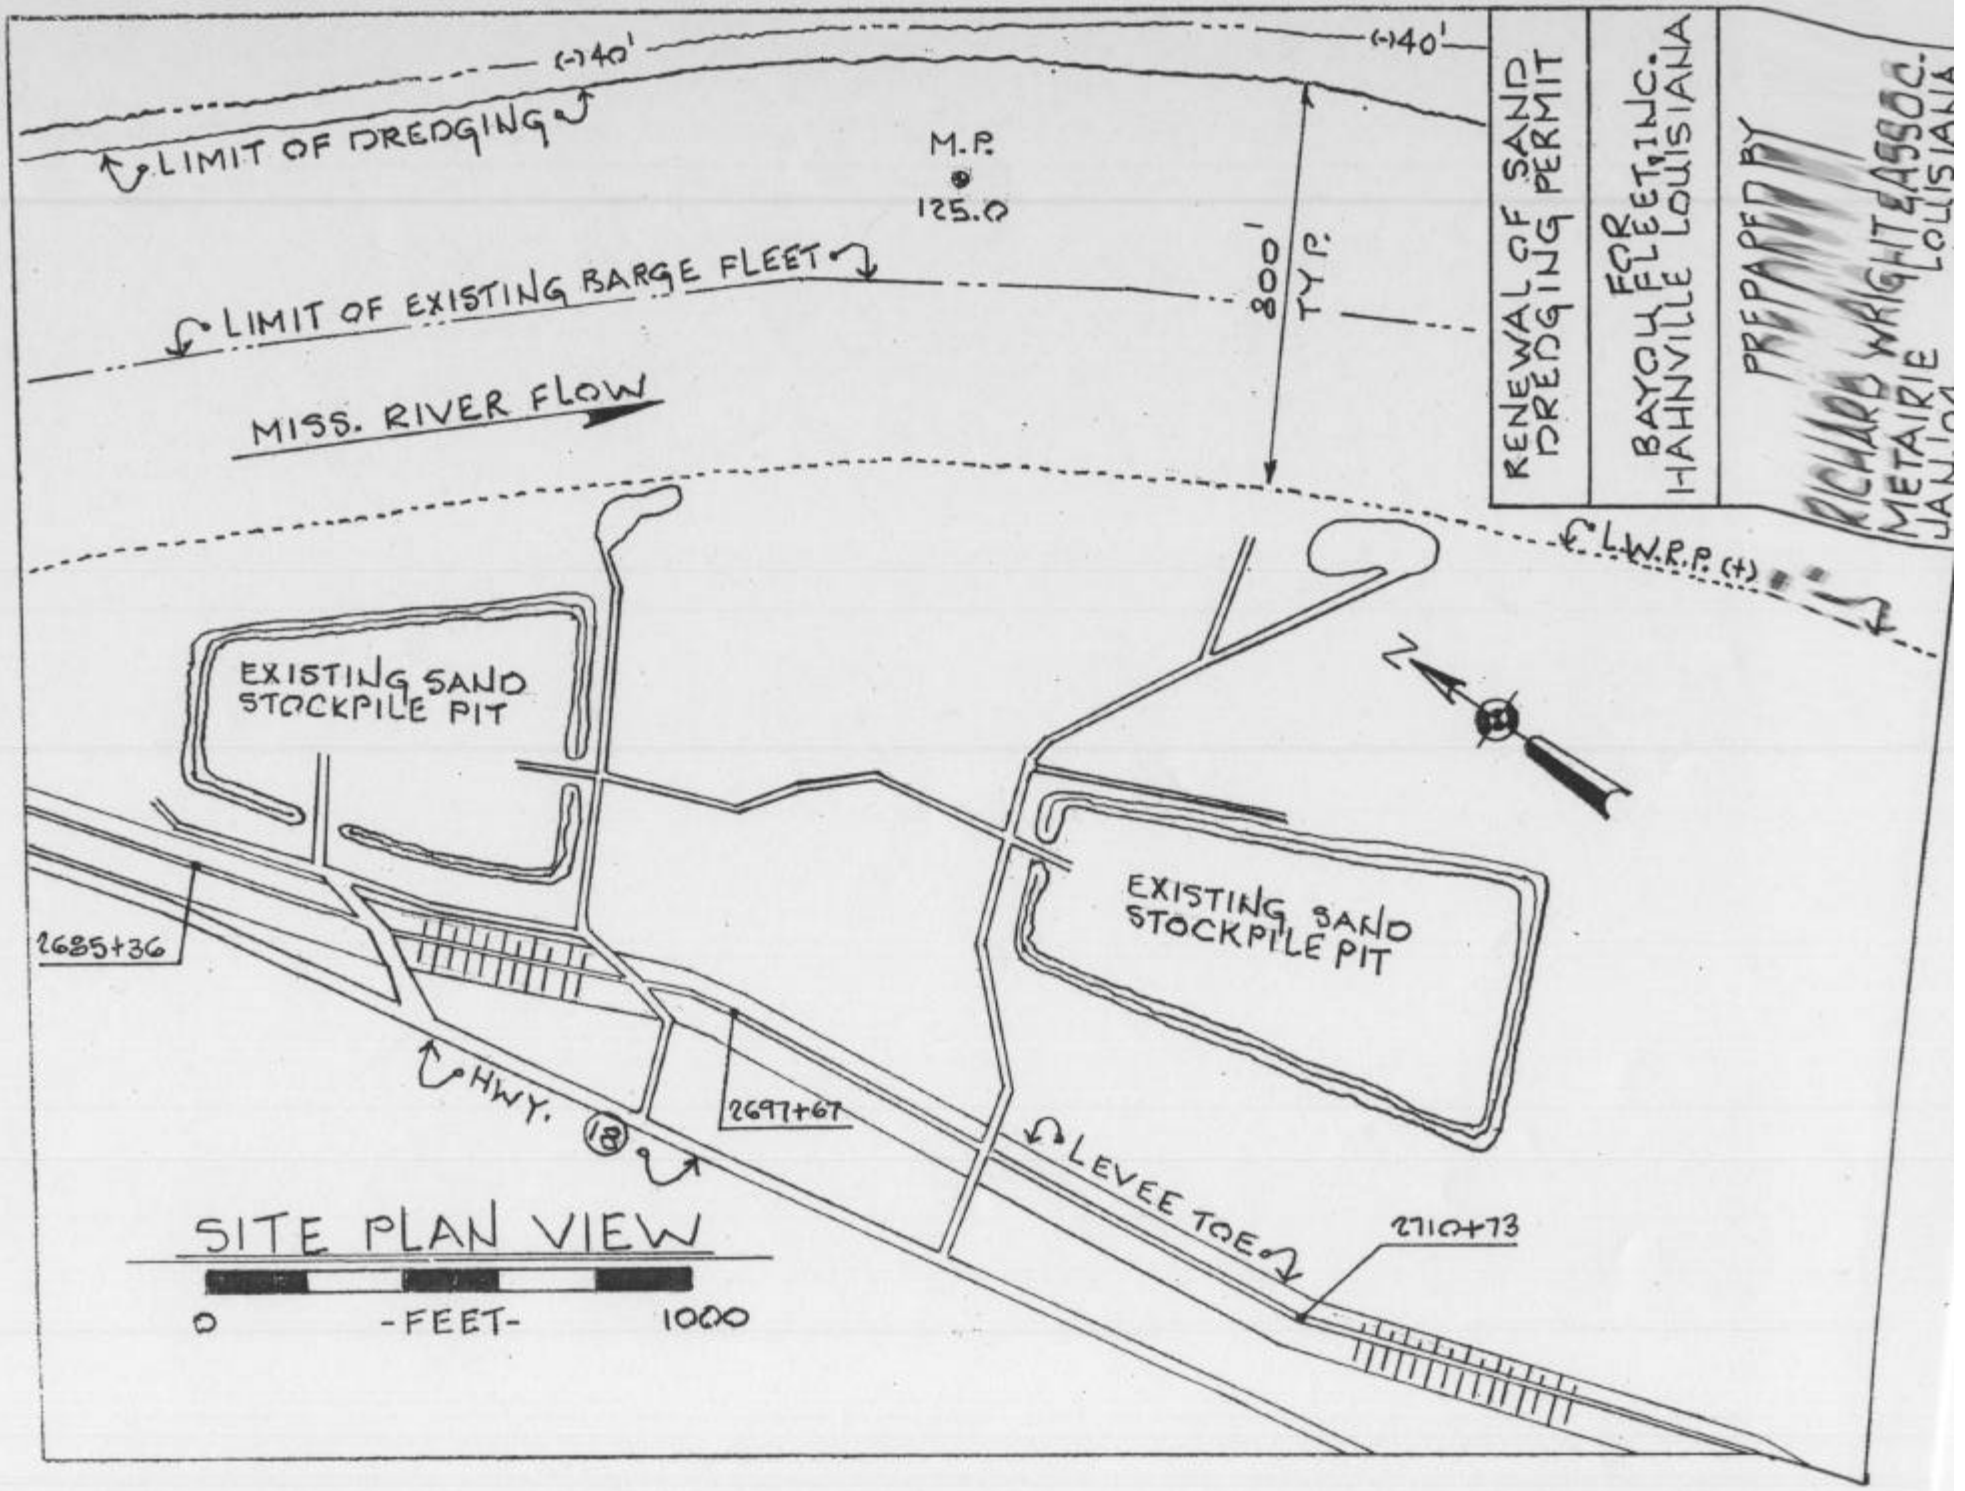
(-)40'
(-)40'
LIMIT OF DREDGING
M.P.
125.0
LIMIT OF EXISTING BARGE FLEET
800' TYP.
MISS. RIVER FLOW
L.W.R.P. (+)
EXISTING SAND STOCKPILE PIT
EXISTING SAND STOCKPILE PIT
N
2685+36
HWY. 18
2697+67
LEVEE TOE
2710+73
SITE PLAN VIEW
0
-FEET-
1000
RENEWAL OF SAND DREDGING PERMIT
BAYOU FLEET, INC.
HAHNVILLE LOUISIANA
PREPARED BY
RICHARD WRIGHT & ASSOC.
METAIRIE LOUISIANA

RENEWAL OF SAND DREDGING PERMIT

FOR BAYOU FLEET, INC. HAHNVILLE LOUISIANA

PREPARED BY RICHARD WRIGHT & ASSOC. METAIRIE LOUISIANA JAN. '04 SHT. 3 OF 3

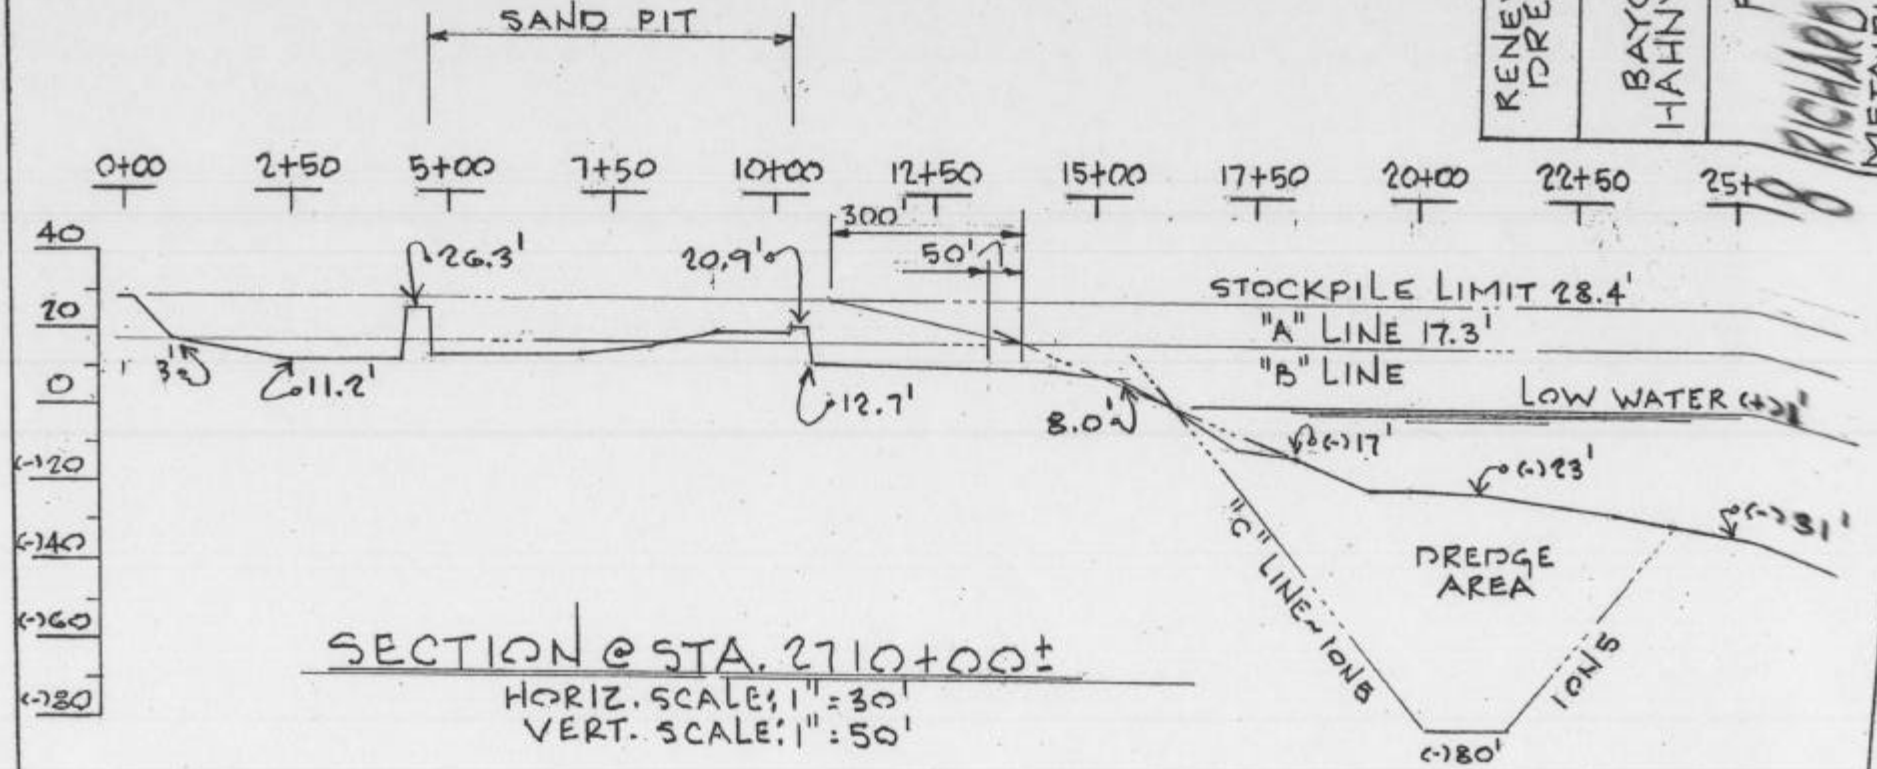

SECTION @ STA. 2710+00±

HORIZ. SCALE: 1" = 30'

VERT. SCALE: 1" = 50'