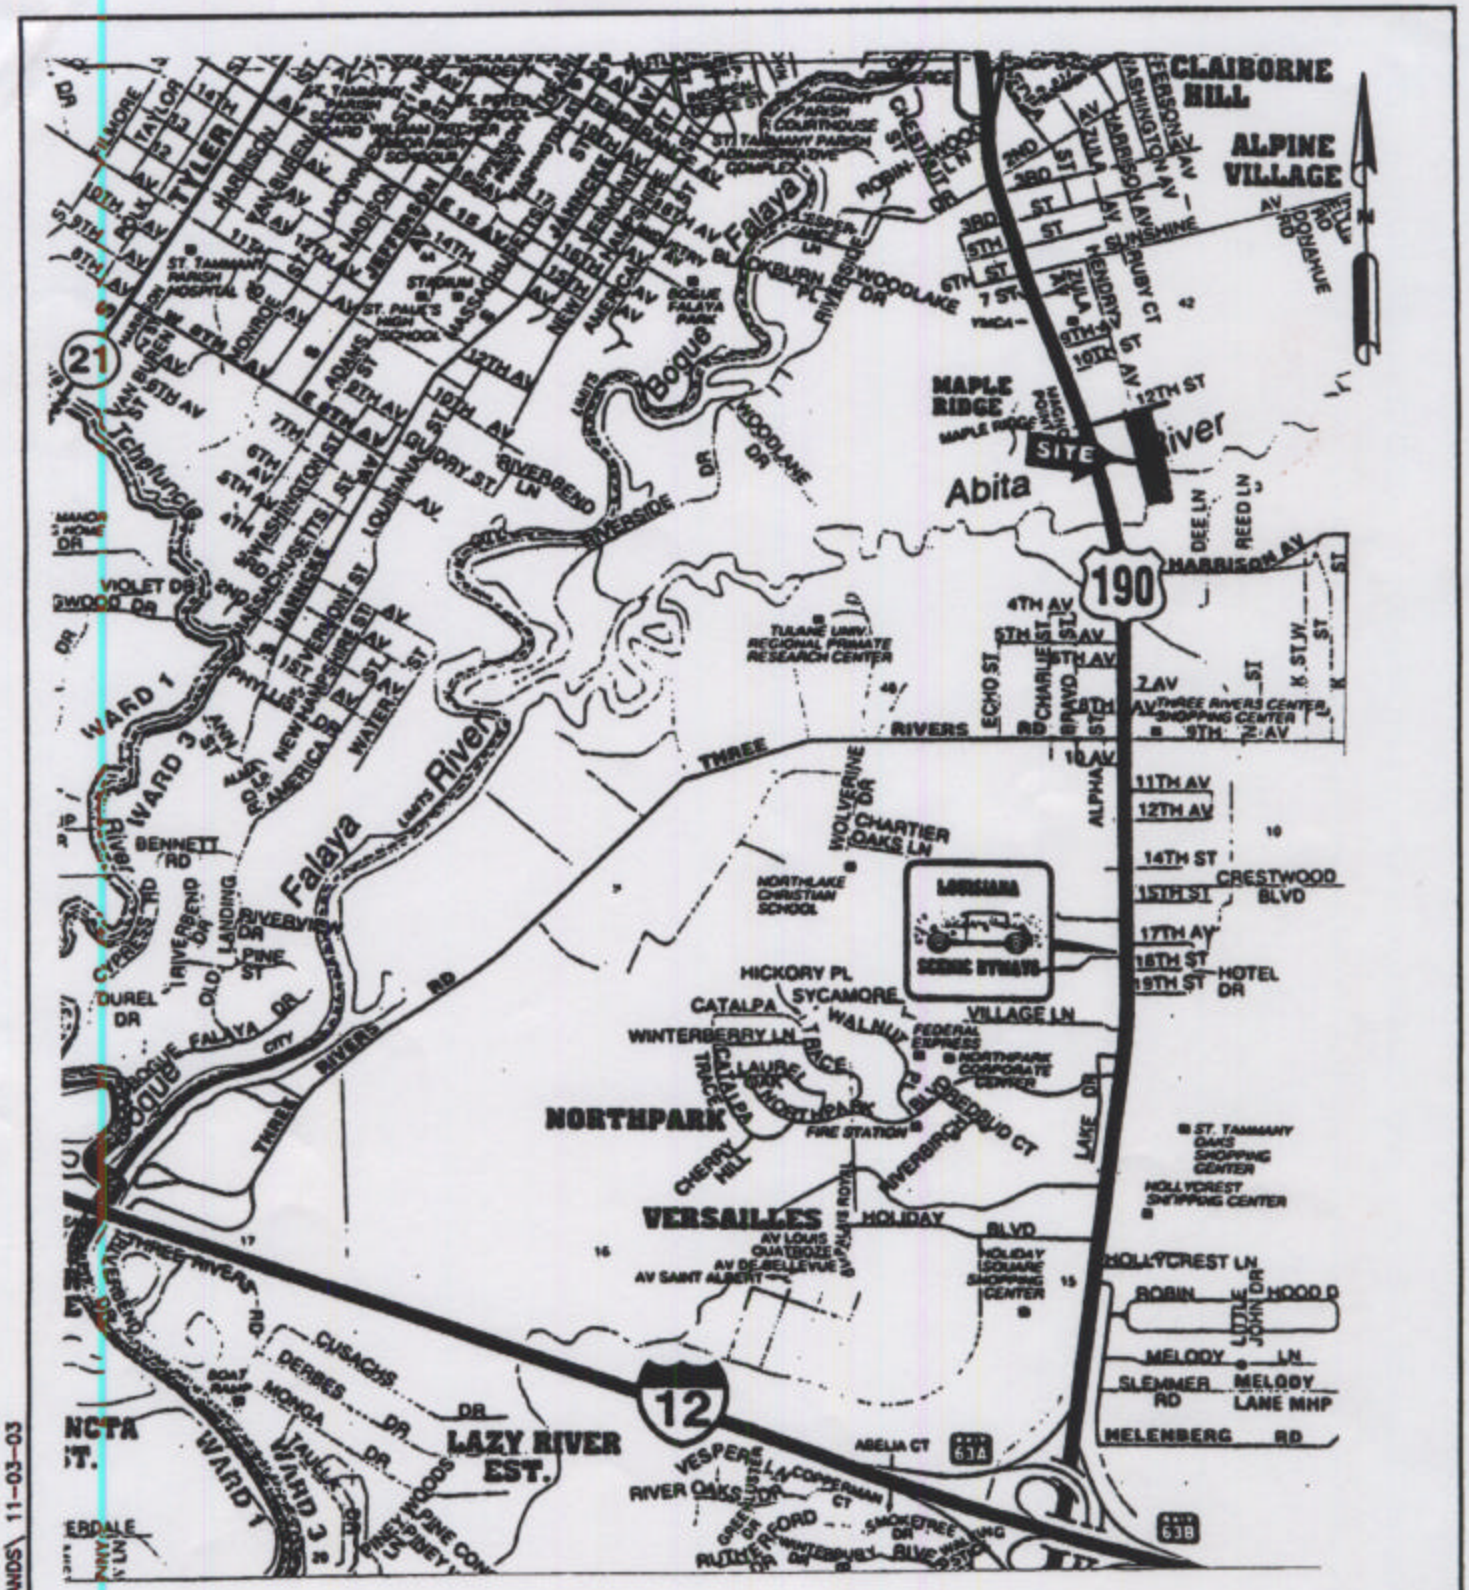

VICINITY MAP

NOT TO SCALE

01-027.02 **W-1** 11-03-03	WETLANDS PERMIT FOR **ABITA VIEW** SECTION 42, TOWNSHIP 7 SOUTH, RANGE 11 EAST ST. TAMMANY PARISH, LOUISIANA	**CEI** *Cooper Engineering, Inc.* Civil Engineering • Planning • Environmental P.O. Box 1870 Covington, Louisiana 70434 (985) 845-6555

C:\R-13\BILL\01-027\01.27.02 WETLANDS\ 11-03-03

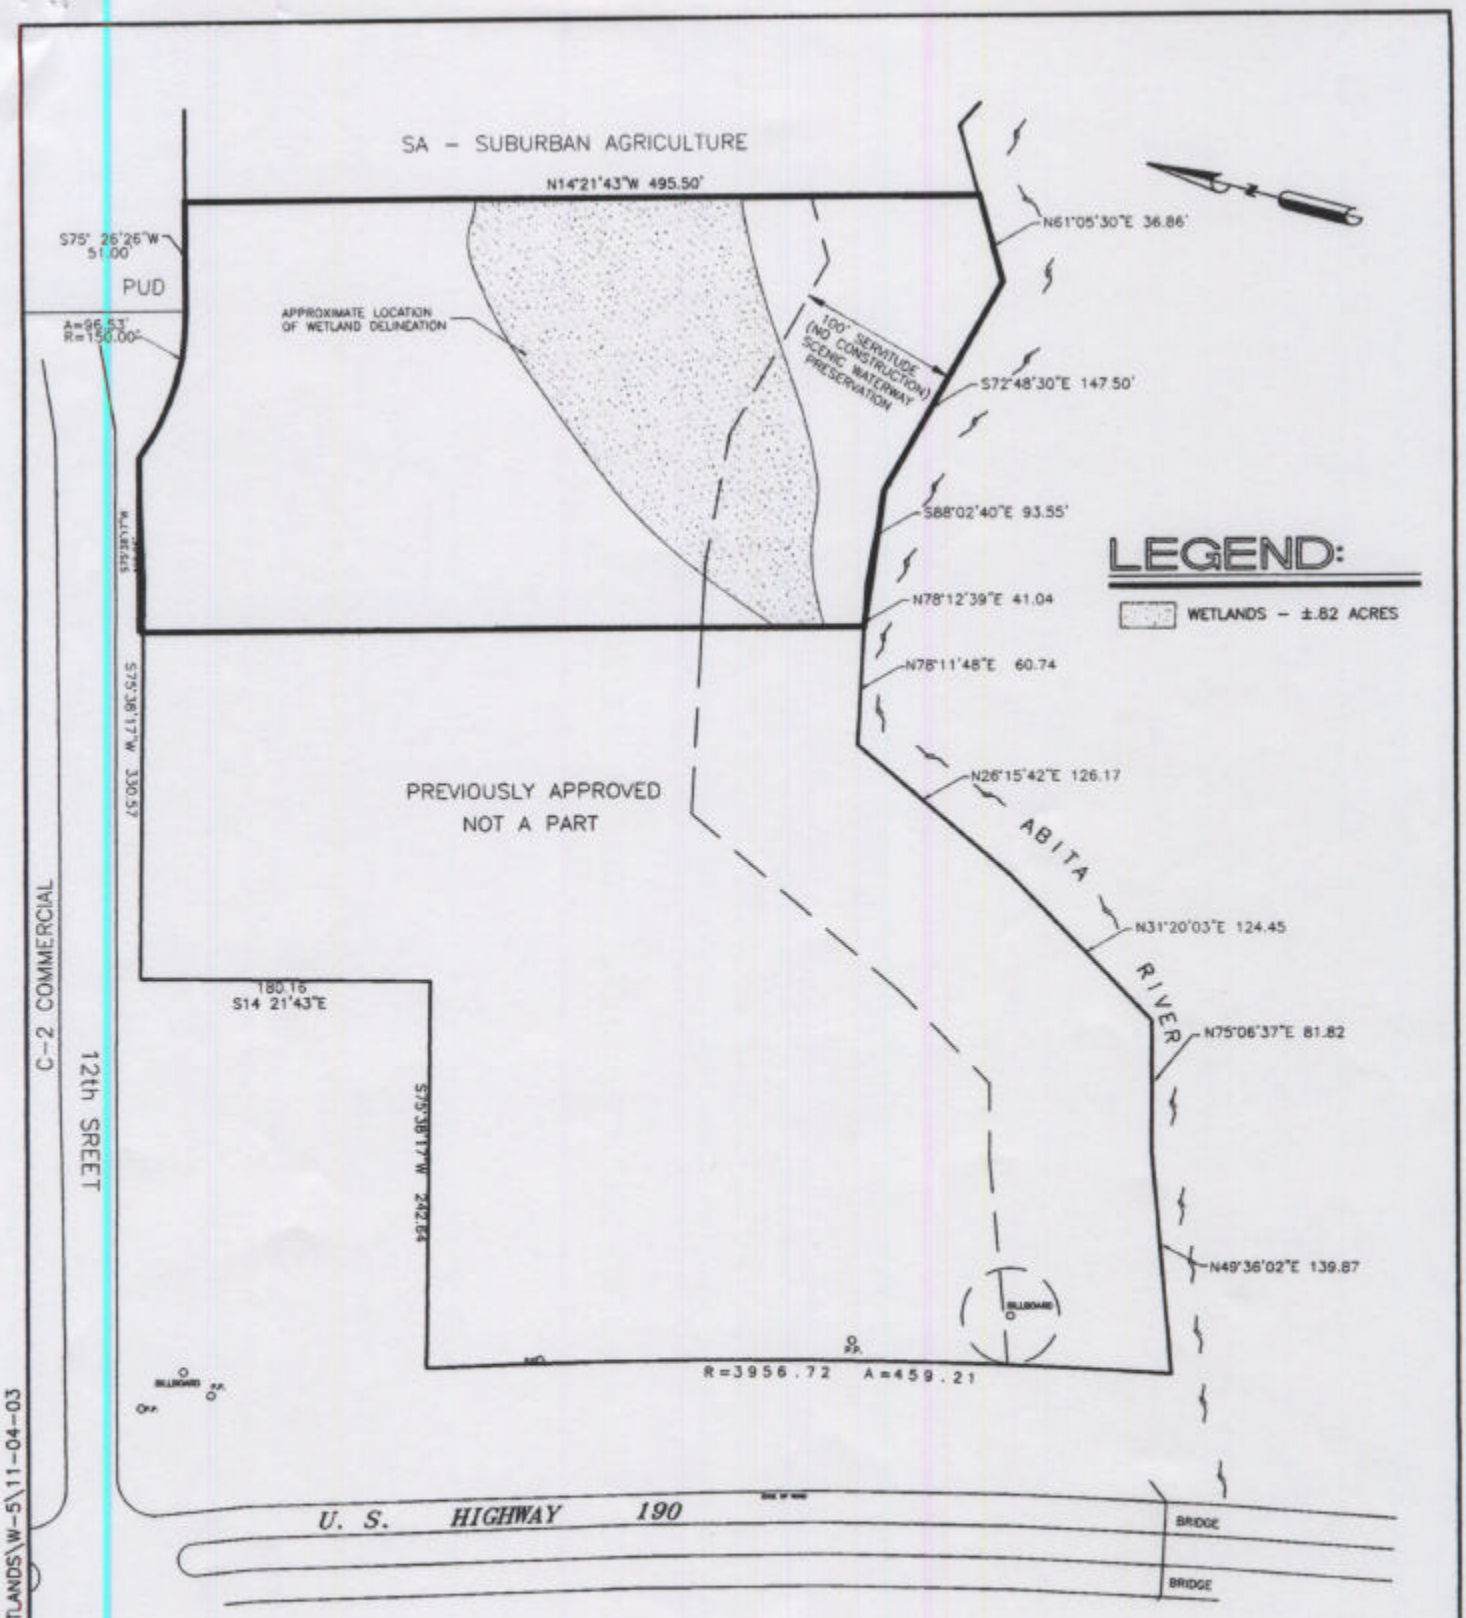

EXISTING SITE WITH WETLANDS

SCALE: 1" = 120'

C:\R-13\BALL\01-027\01.27.02 WETLANDS\W-5\11-04-03

01-027.02 **W-2** 11-03-03	WETLANDS PERMIT FOR **ABITA VIEW** SECTION 42, TOWNSHIP 7 SOUTH, RANGE 11 EAST ST. TAMMANY PARISH, LOUISIANA	CEI COOPER ENGINEERING, INC. Civil Engineering • Planning • Environmental P.O. Box 1870 Covington, Louisiana 70434 (985) 845-8155

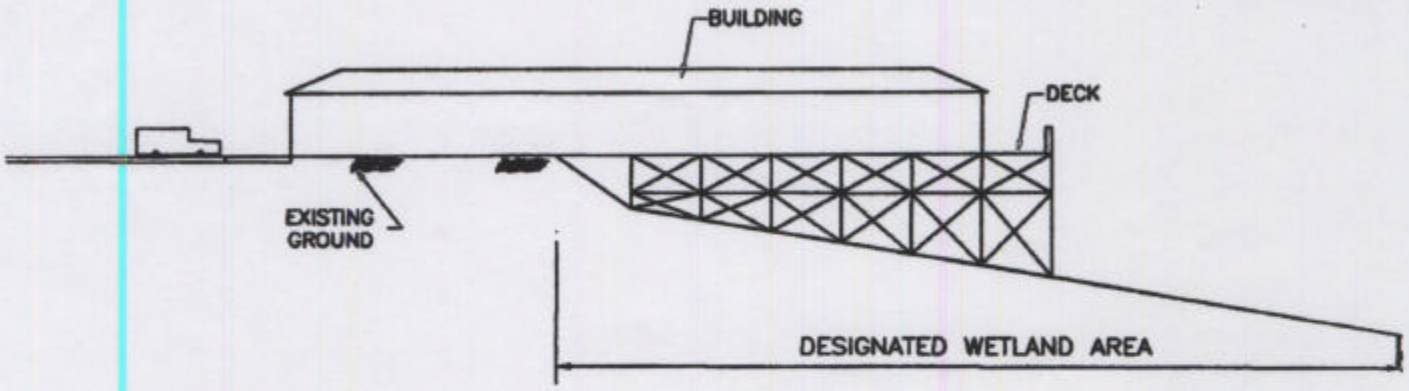

NOTE: A – A (SEE SHEET W–4)

NO BACKFILL TO BE PLACED IN DESIGNATED WETLAND AREAS.

TYPICAL DEVELOPED BUILDING

NOT TO SCALE

CEI COOPER ENGINEERING, INC.
Civil Engineering • Planning • Environmental
P.O. Box 1870 Covington, Louisiana 70434 (985) 845-6155

NOTE:

DISTURBED WETLANDS –	±.39 ACRES
NON–DISTURBED WETLANDS –	±.43 ACRES
TOTAL WETLANDS	0.82 ACRES

Trees

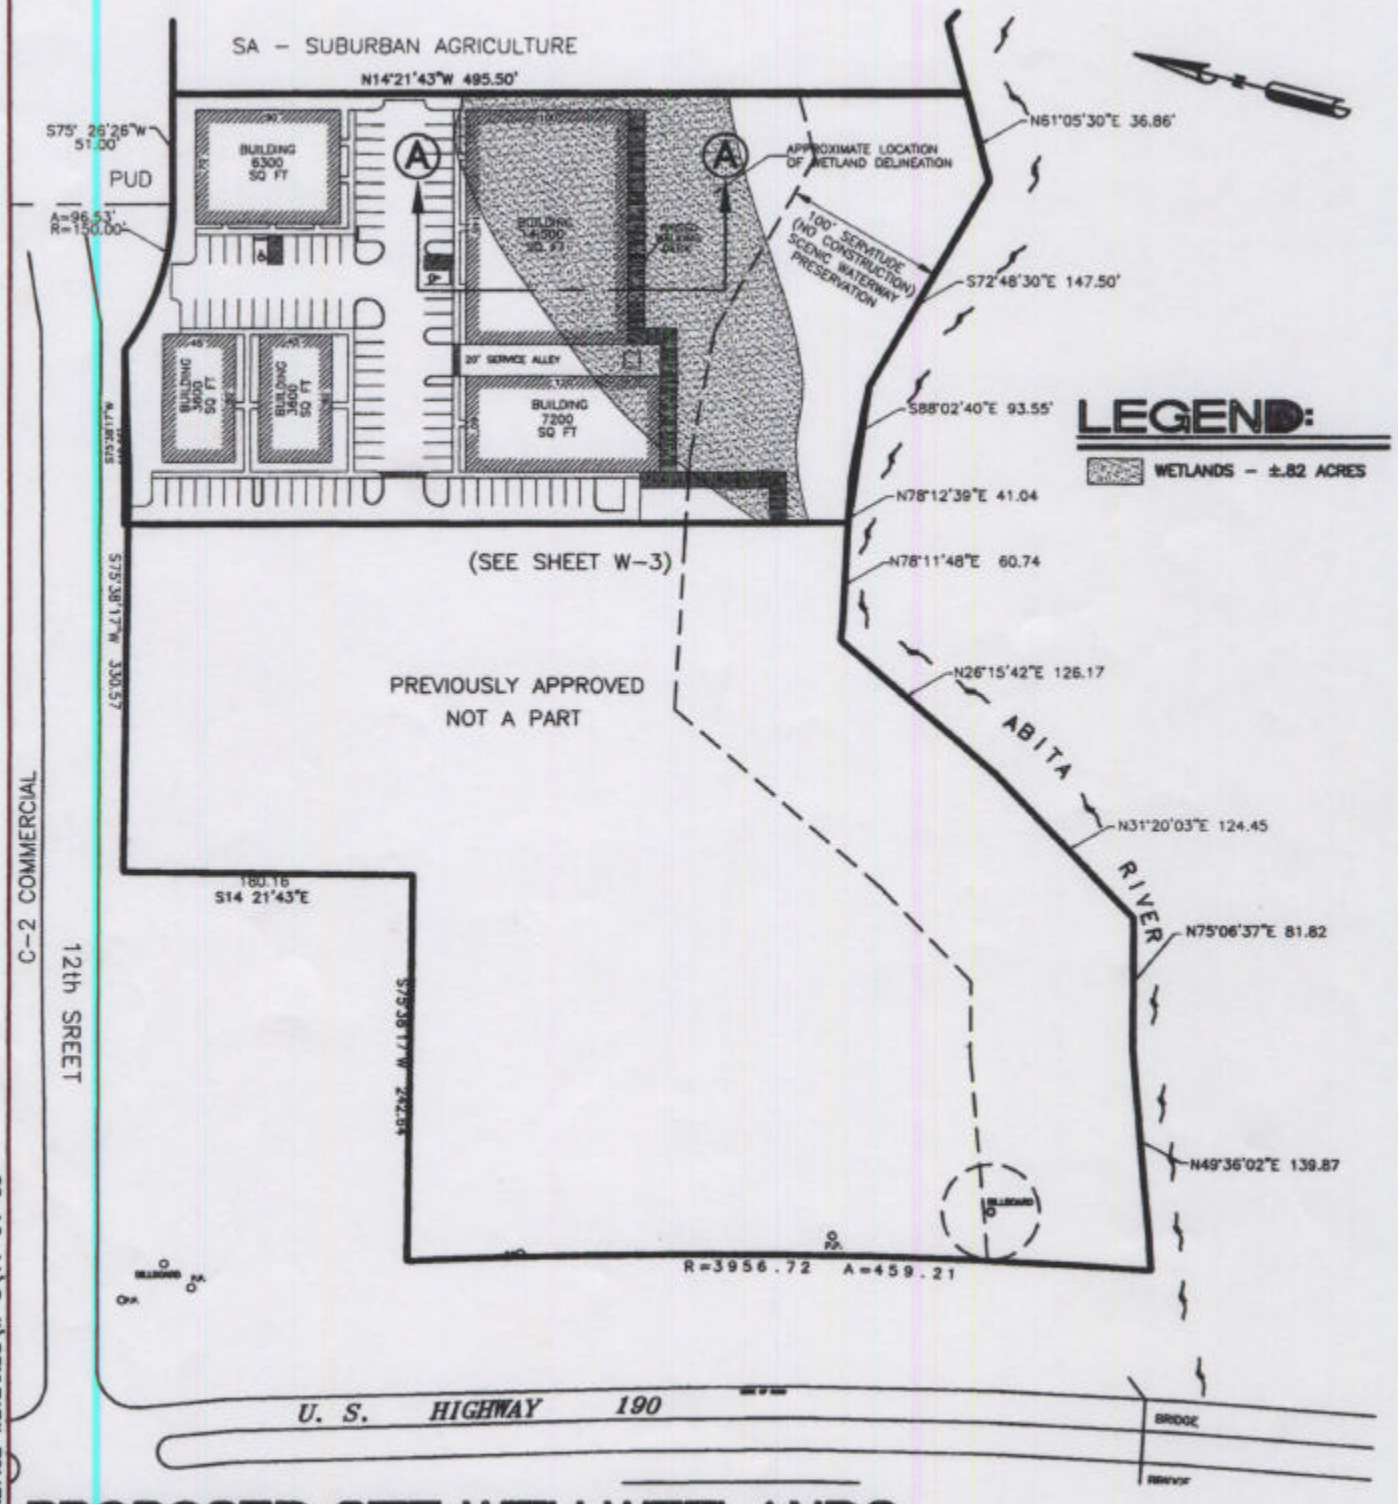

PROPOSED SITE WITH WETLANDS

SCALE: 1" = 120'

C:\R-13\BALL\01-027\01.27.02 WETLANDS\W-5\11-04-03

01–027.02 W–4 11–06–03	WETLANDS PERMIT FOR ABITA VIEW SECTION 42, TOWNSHIP 7 SOUTH, RANGE 11 EAST ST. TAMMANY PARISH, LOUISIANA	CEI COOPER ENGINEERING, INC. Civil Engineering • Planning • Environmental P.O. Box 1870 Covington, Louisiana 70434 (985) 845-8155