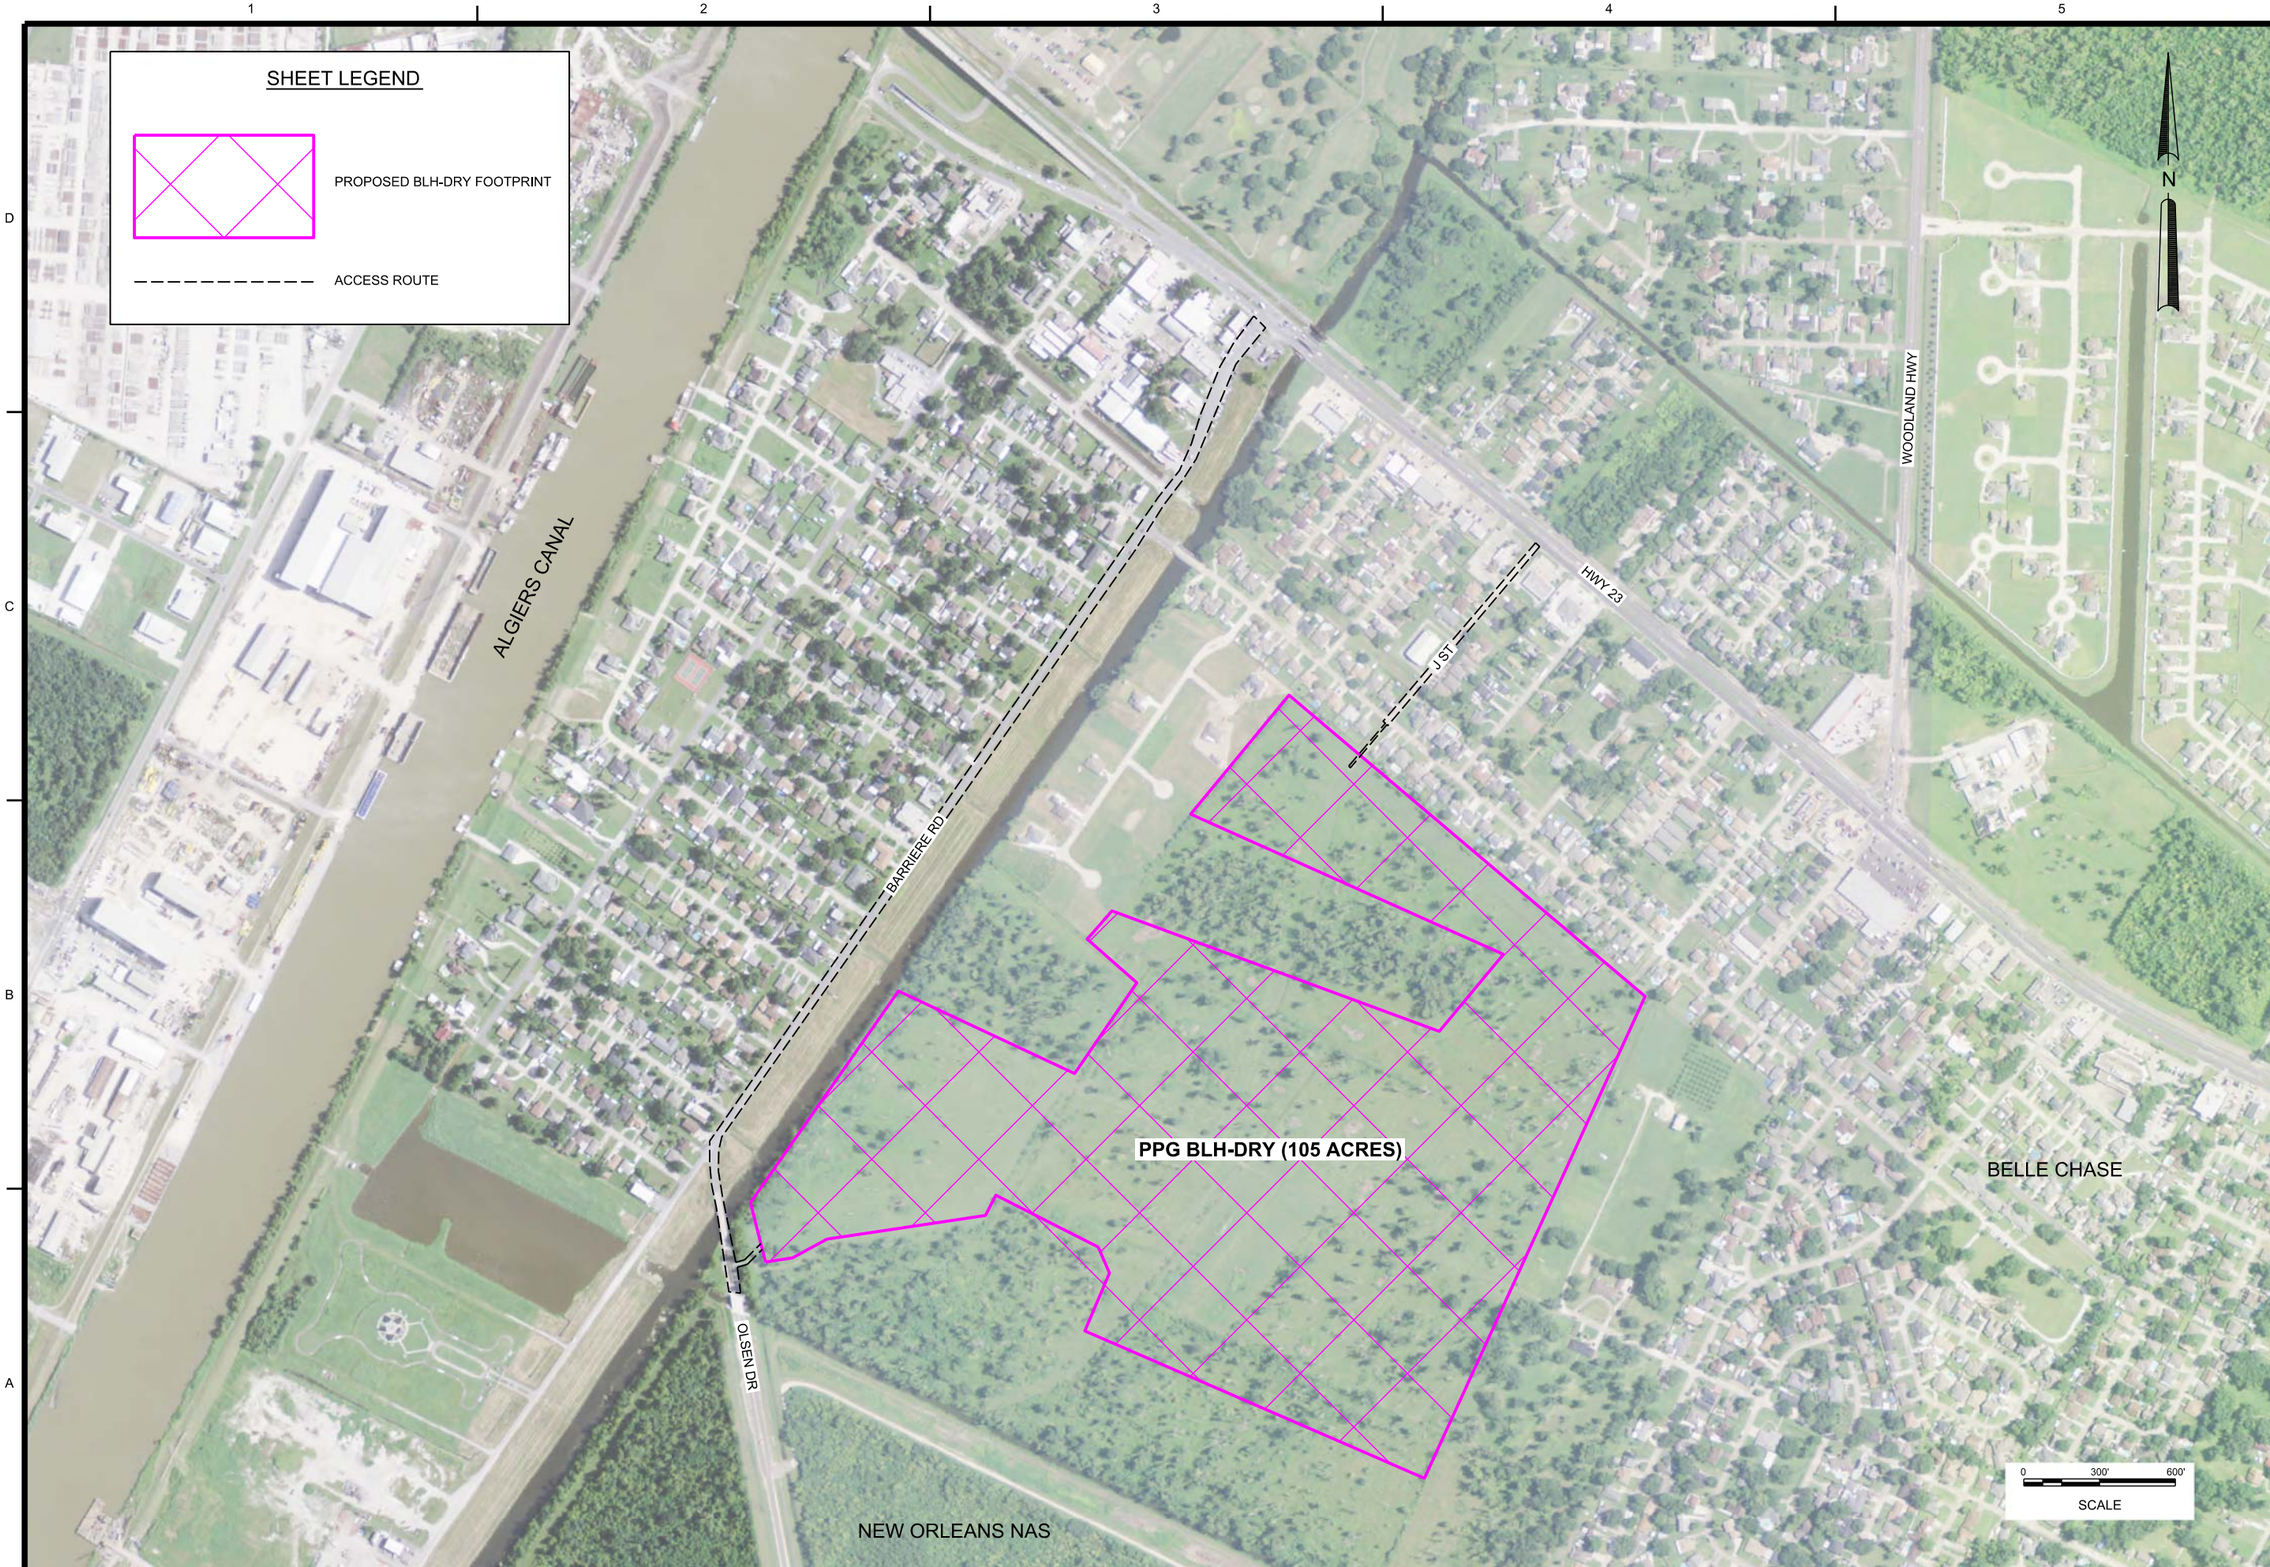

US Army Corps of Engineers®
NEW ORLEANS DISTRICT

MARK	DESCRIPTION	DATE	APPR.

MARK	DESCRIPTION	DATE	APPR.

U.S. ARMY CORPS OF ENGINEERS
NEW ORLEANS DISTRICT
NEW ORLEANS, LOUISIANA

DESIGNED BY: PATRICK R. GREY
DATE:
DWN BY: P.R.G.
CKD BY: K.J.O.
SOLICITATION NO.:
SUBMITTED BY: P.R.G.
CONTRACT NO.:
PLOT SCALE: 1:3,000
PLOT DATE: 8-23-2017
FILE NUMBER:
SIZE: ANSI D
FILE NAME:

NEW ORLEANS TO VENICE (NOV)
MITIGATION PROJECT;
EAR ALTERNATIVES

PPG BLH-DRY ALTERNATIVE

SHEET IDENTIFICATION
C-01