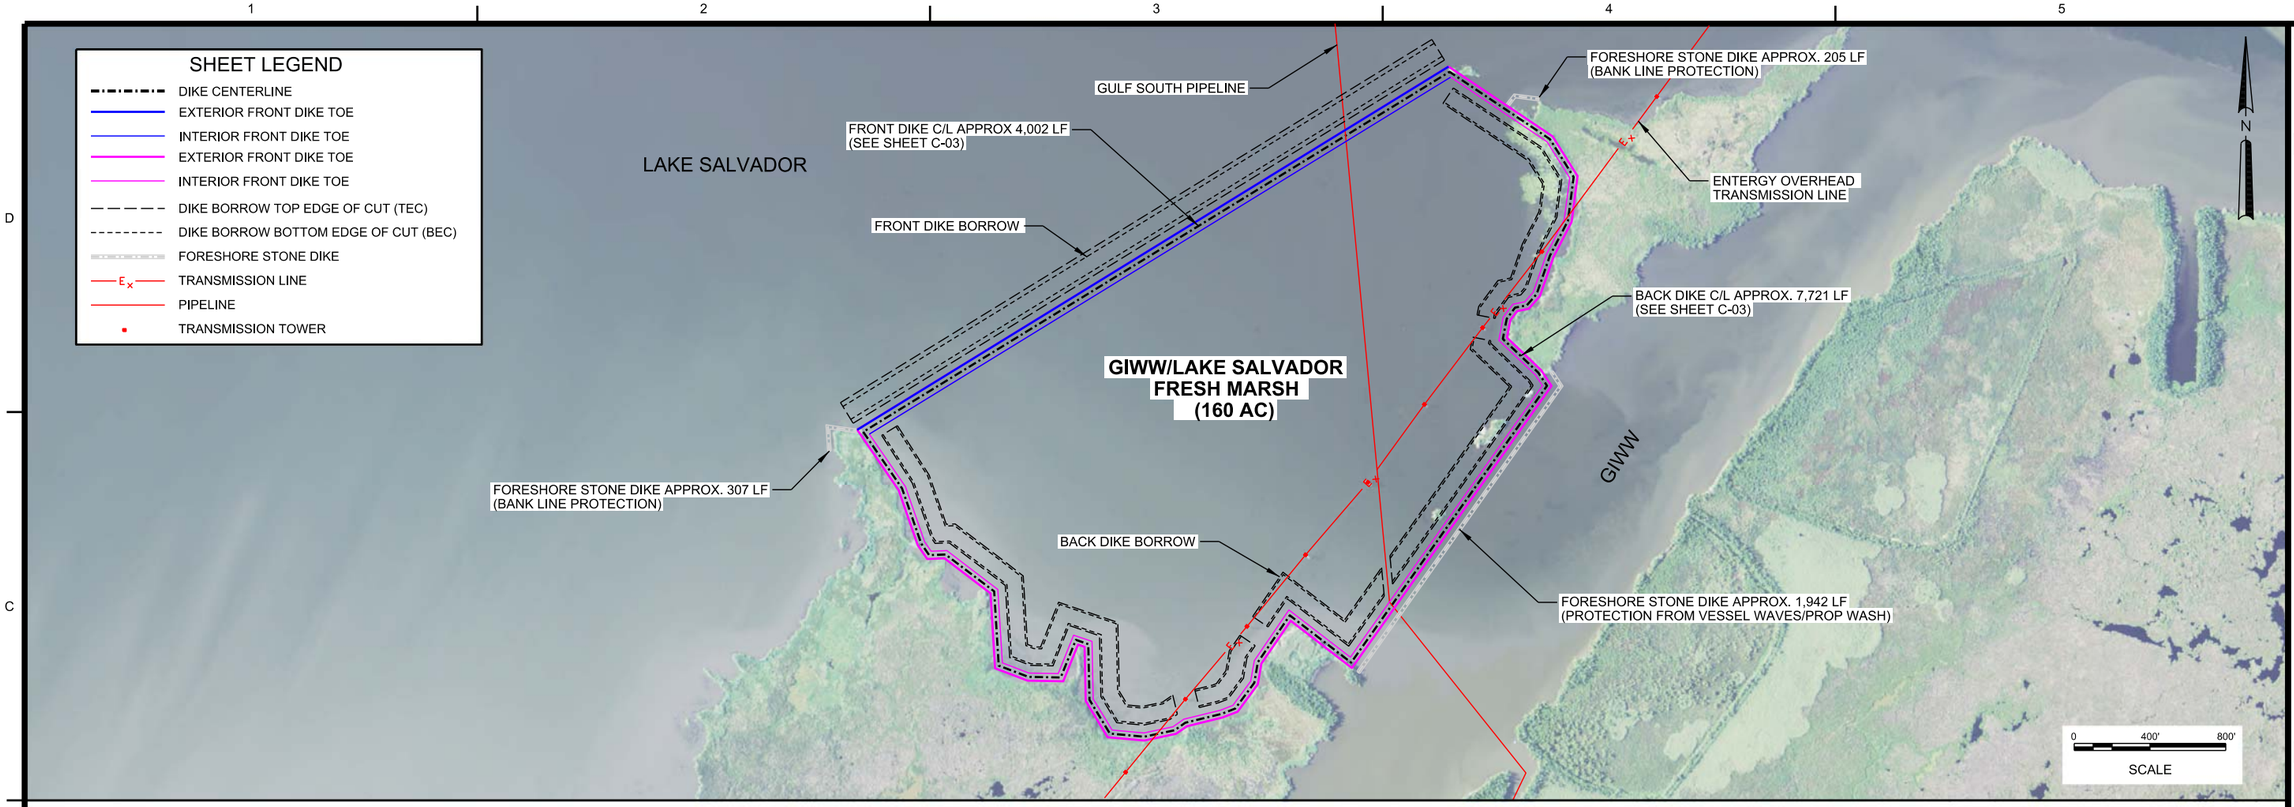

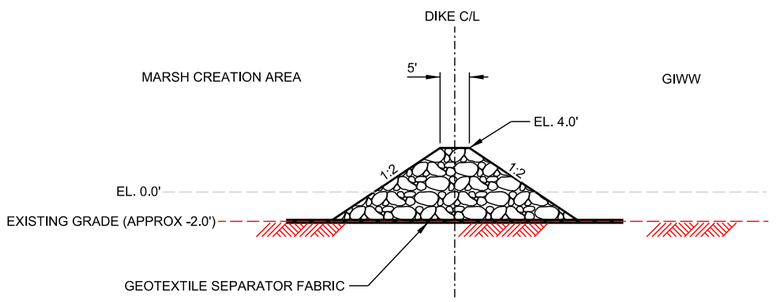

THEORETICAL FORESHORE STONE DIKE SECTION

N.T.S.

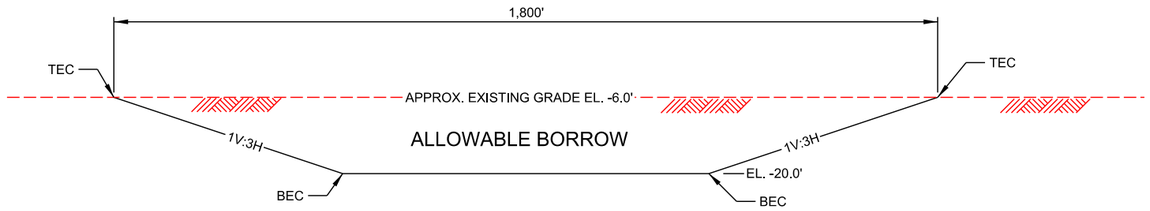

THEORETICAL LAKE BORROW SECTION

N.T.S.

US Army Corps of Engineers®
NEW ORLEANS DISTRICT

MARK	DESCRIPTION	DATE	APPR.	MARK	DESCRIPTION	DATE	APPR.

U.S. ARMY CORPS OF ENGINEERS
NEW ORLEANS DISTRICT
NEW ORLEANS, LOUISIANA

DESIGNED BY: PATRICK R. GREY
DRWN BY: P.R.G.
CKD BY: K.J.O.
SUBMITTED BY: P.R.G.
PLOT SCALE:
PLOT DATE: 24-7-2017
SIZE: ANSI D
FILE NAME:
DATE:
SOLICITATION NO.:
CONTRACT NO.:
FILE NUMBER:

NEW ORLEANS TO VENICE (NOV)
MITIGATION PROJECT:
EAR ALTERNATIVES

GIWW/LAKE SALVADOR FRESH MARSH
MARSH PLAN

SHEET IDENTIFICATION
C-04A