SHEET LEGEND

- EXTERIOR DIKE TOE
- DIKE CENTERLINE
- INTERIOR DIKE TOE
- DIKE BORROW TEC
- DIKE BORROW BEC
- PIPELINE

COLEMAN BRACKISH MARSH (230 AC)

DIKE BORROW

DIKE BORROW

INTERIOR DIKE TOE

DIKE C/L

EXTERIOR DIKE TOE

PIPELINE/ACCESS CORRIDOR

12" SHELL PIPELINE

0 300' 600'

SCALE

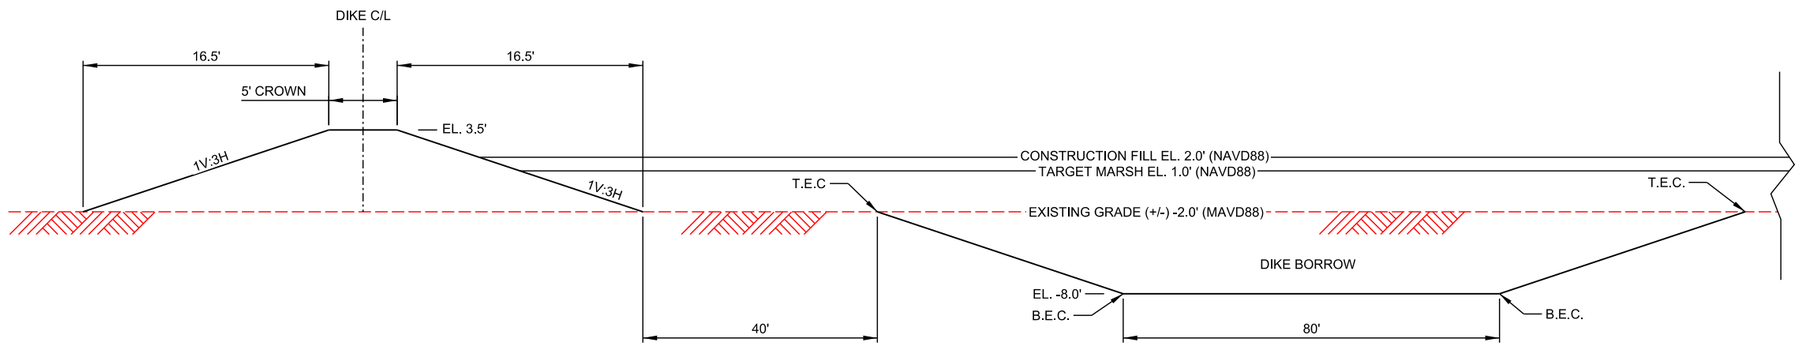

US Army Corps of Engineers®
NEW ORLEANS DISTRICT

MARK	DESCRIPTION	DATE	APPR.
MARK	DESCRIPTION	DATE	APPR.

DESIGNED BY: PATRICK R. GREY
DRWN BY: P.R.G.
CHD BY: K.J.O.
SUBMITTED BY: P.R.G.
PLOT SCALE: AS SHOWN
PLOT DATE: 04-17-2017
SIZE: ANSI D
DATE:
SOLICITATION NO.:
CONTRACT NO.:
FILE NUMBER:
FILE NAME:

U.S. ARMY CORPS OF ENGINEERS
NEW ORLEANS DISTRICT
NEW ORLEANS, LOUISIANA

NEW ORLEANS TO VENICE (NOV)
MITIGATION PROJECT,
EAR ALTERNATIVES

COLEMAN BRACKISH MARSH
MARSH PLAN

SHEET IDENTIFICATION
C-05A