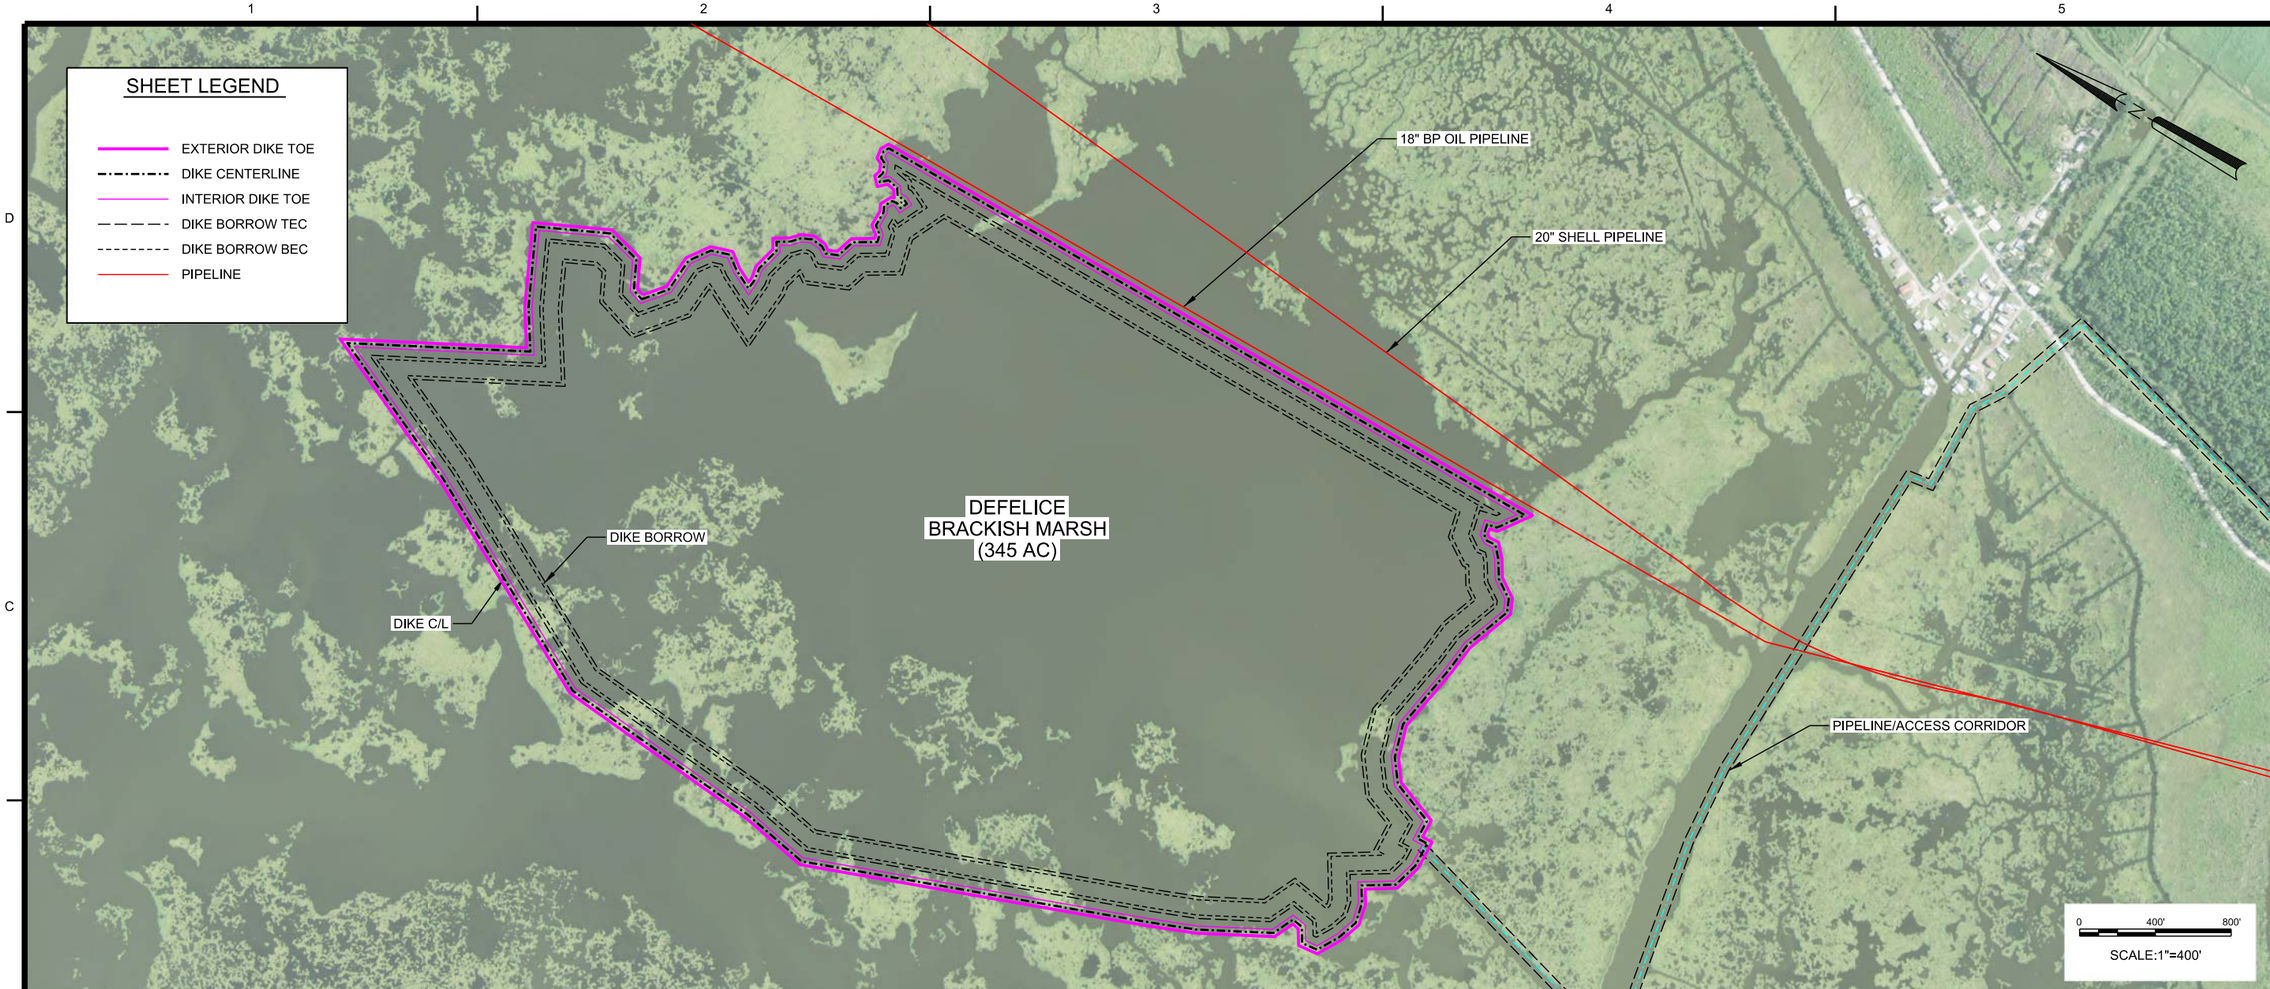

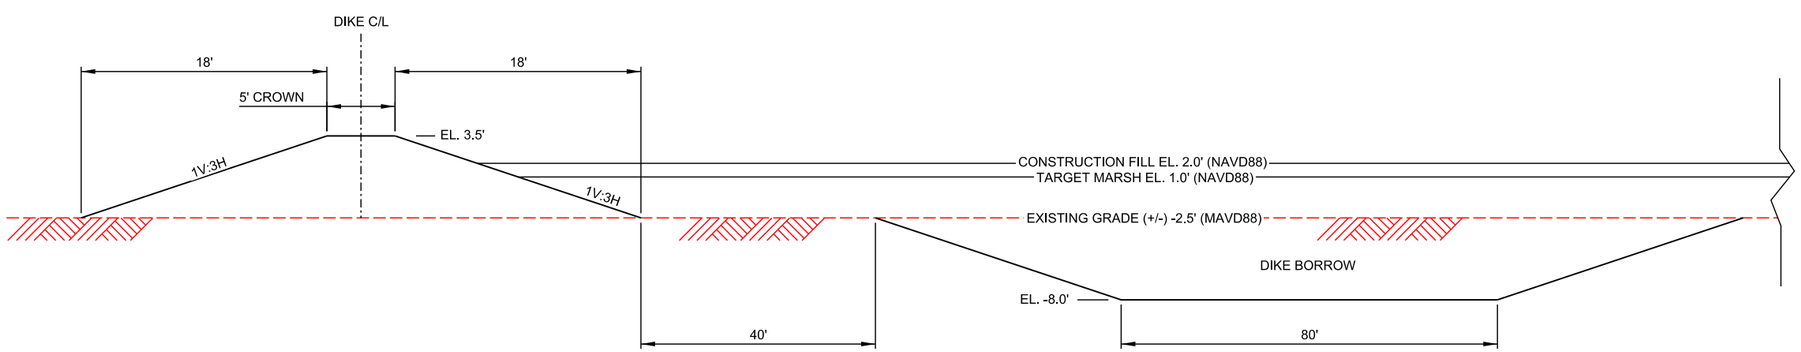

THEORETICAL SECTION

N.T.S

US Army Corps of Engineers®
NEW ORLEANS DISTRICT

MARK	DESCRIPTION	DATE	APPR.	MARK	DESCRIPTION	DATE	APPR.

U.S. ARMY CORPS OF ENGINEERS
NEW ORLEANS DISTRICT
NEW ORLEANS, LOUISIANA

DESIGNED BY: PATRICK R. GREY
DWN BY: P.R.G.
CKD BY: K.J.O.
SUBMITTED BY: P.R.G.
SIZE: ANSI D
FILE NAME:
PLOT SCALE: 1=1
PLOT DATE: 8-17-2017
DATE:
SOLICITATION NO.:
CONTRACT NO.:
FILE NUMBER:

NEW ORLEANS TO VENICE (NOV)
MITIGATION PROJECT:
EAR ALTERNATIVES

DEFELICE BRACKISH MARSH
MARSH PLAN

SHEET IDENTIFICATION
C-06A