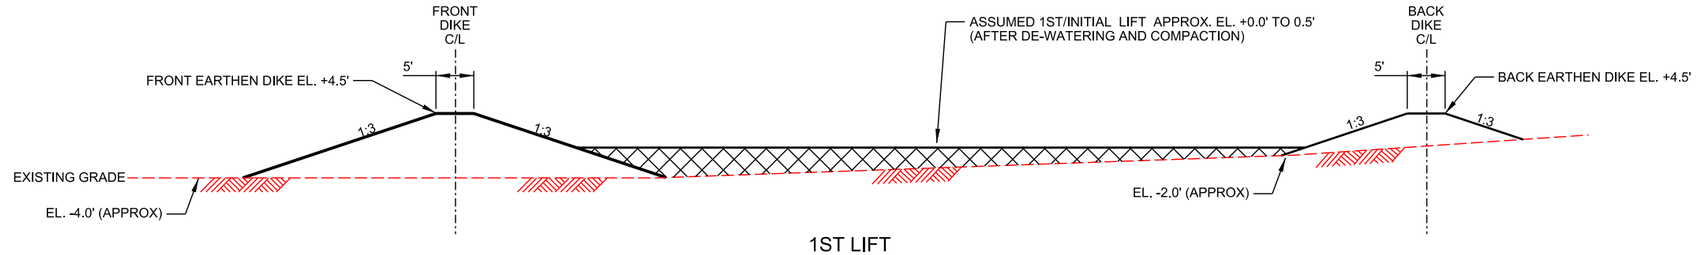

1ST LIFT

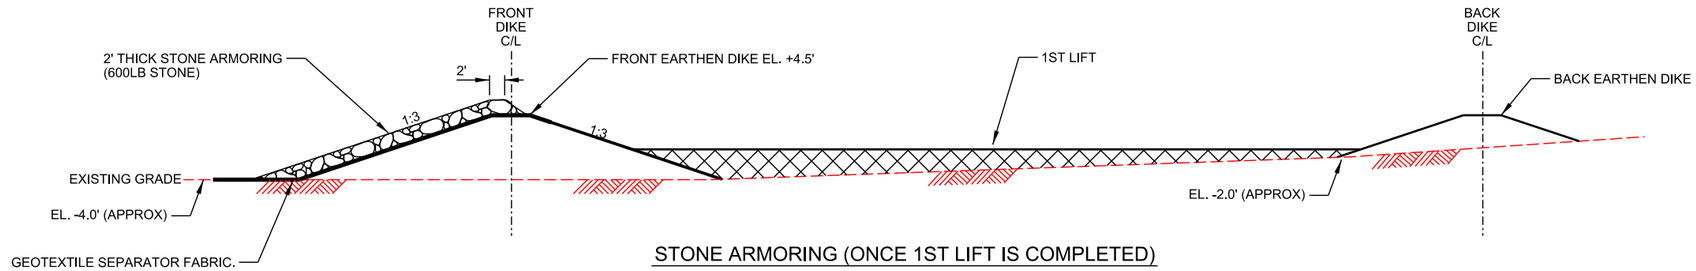

STONE ARMORING (ONCE 1ST LIFT IS COMPLETED)

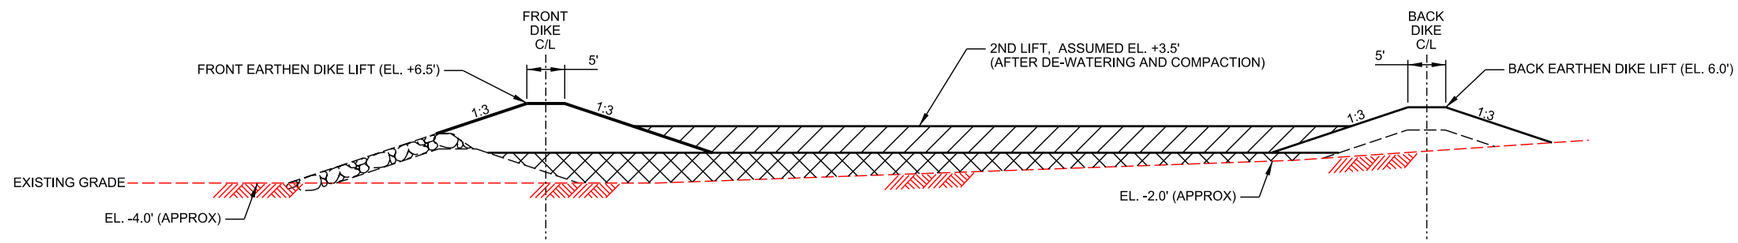

2ND LIFT (12 MONTHS LATER)

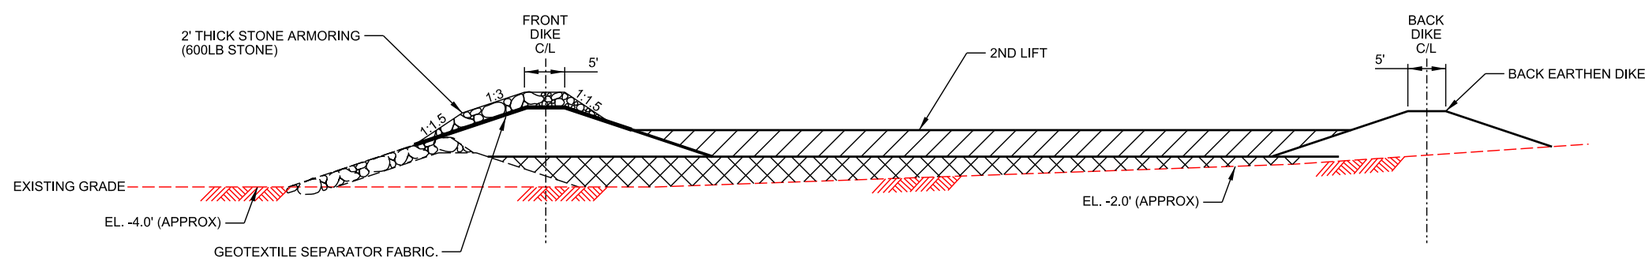

STONE ARMORING (ONCE 2ND LIFT IS COMPLETE)

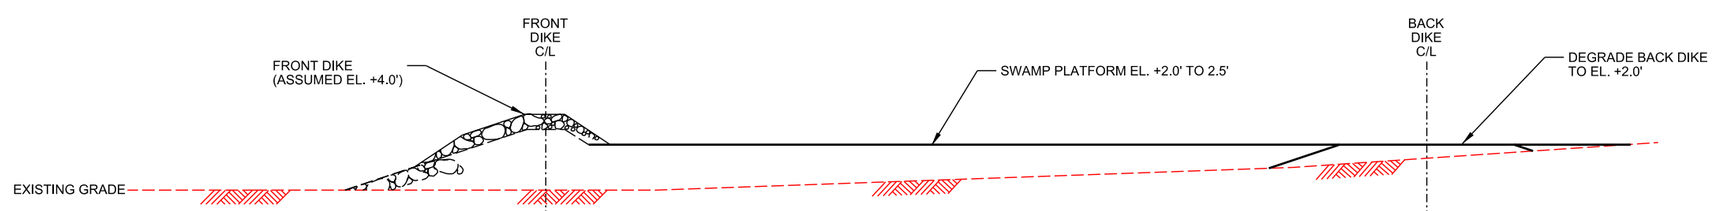

1ST PLANTING & BACK DIKE DEGRADE (6 MONTHS LATER)

US Army Corps of Engineers
NEW ORLEANS DISTRICT

MARK	DESCRIPTION	DATE	APPR.	MARK	DESCRIPTION	DATE	APPR.

U.S. ARMY CORPS OF ENGINEERS
NEW ORLEANS DISTRICT
NEW ORLEANS, LOUISIANA

DESIGNED BY: PATRICK R. GREY
DWN BY: P.R.G.
CKD BY: K.J.O.
SUBMITTED BY: P.R.G.
PLOT SCALE:
PLOT DATE: 04-12-2017
SIZE: ANSI D
FILE NAME:
DATE:
SOLICITATION NO.:
CONTRACT NO.:
FILE NUMBER:

NEW ORLEANS TO VENICE (NOV)
MITIGATION PROJECT,
EAR ALTERNATIVES

LAKE SALVADOR SWAMP
THEORETICAL SECTIONS AND LIFTS

SHEET IDENTIFICATION
C-07B