SHEET LEGEND

- DIKE CENTERLINE
- EXTERIOR FRONT DIKE TOE
- INTERIOR FRONT DIKE TOE
- EXTERIOR BACK DIKE TOE
- INTERIOR BACK DIKE TOE
- DIKE BORROW TEC
- DIKE BORROW BEC

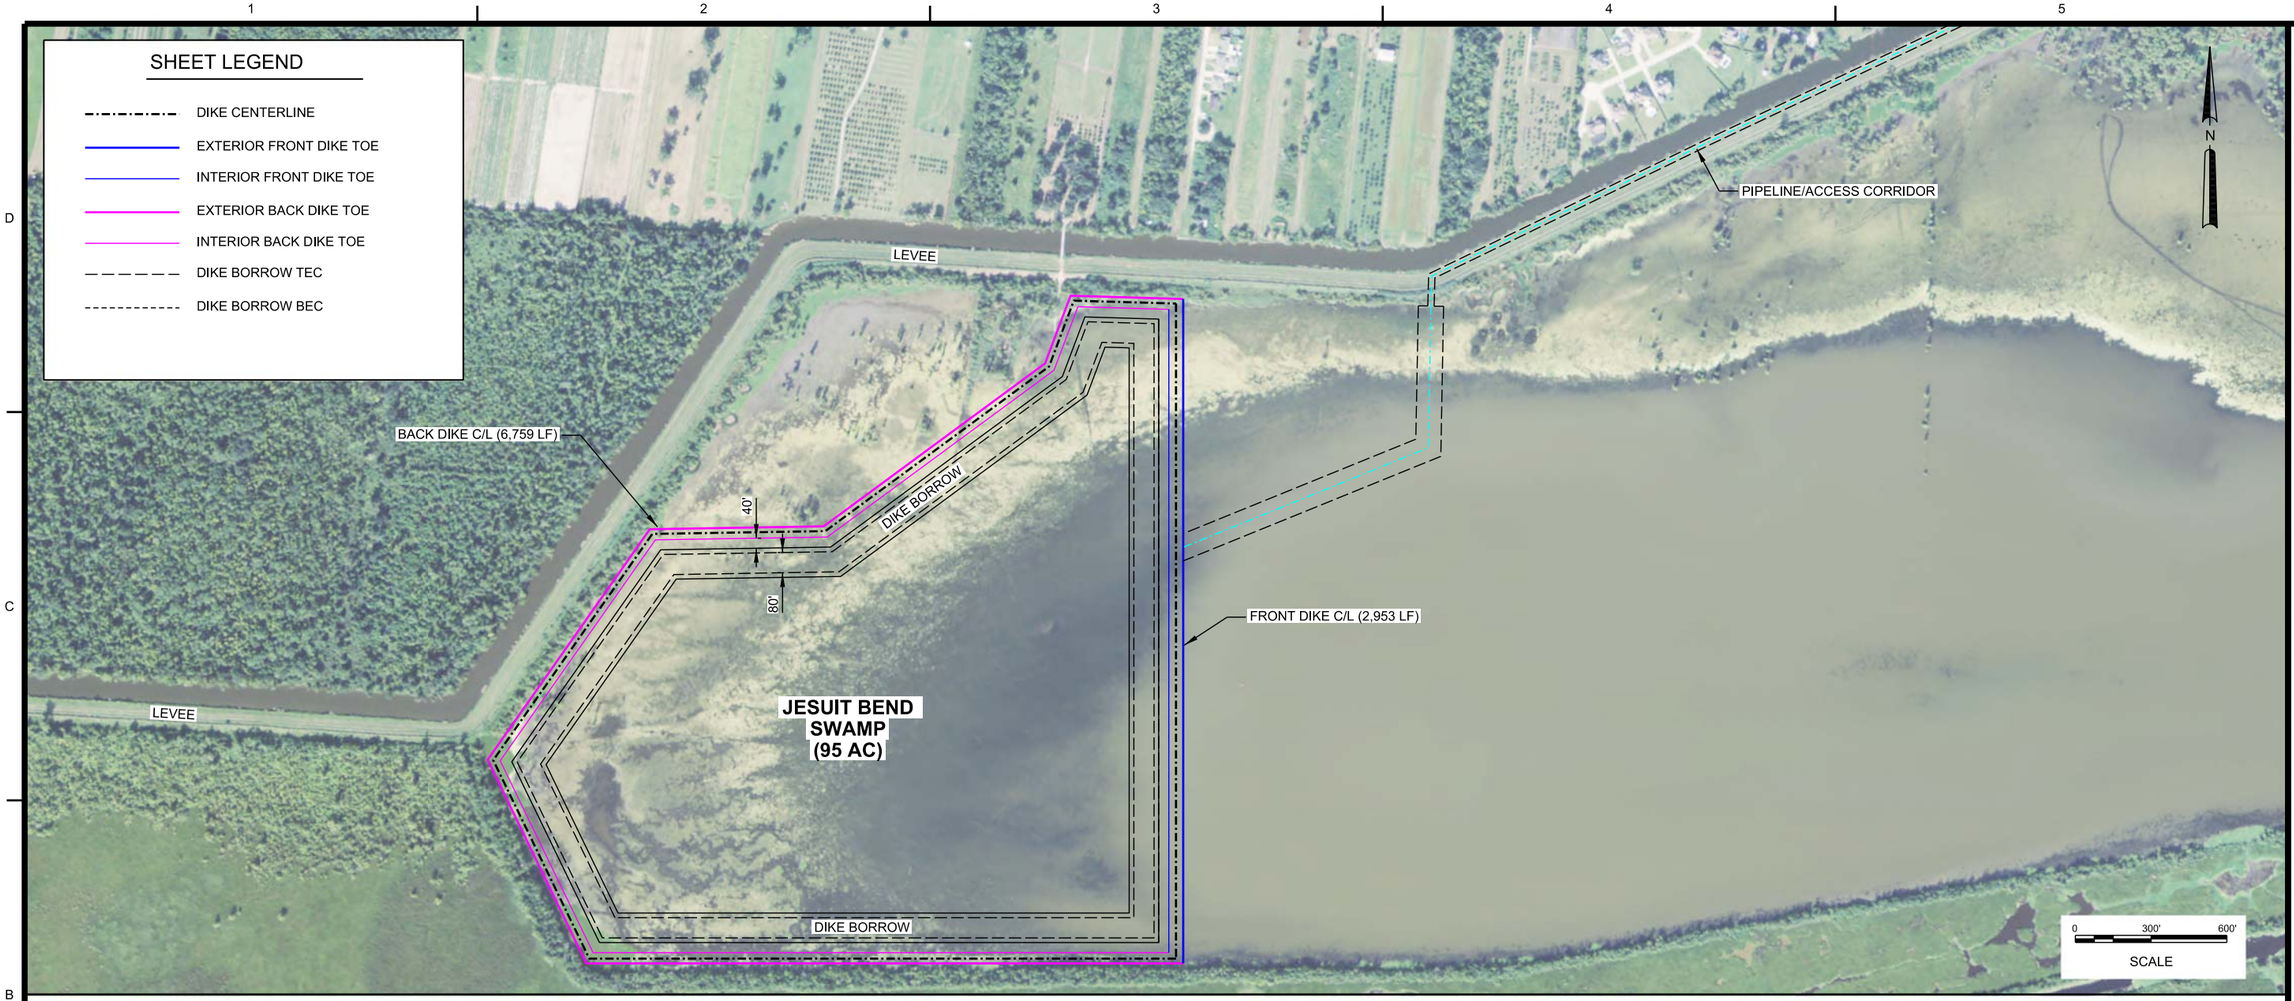

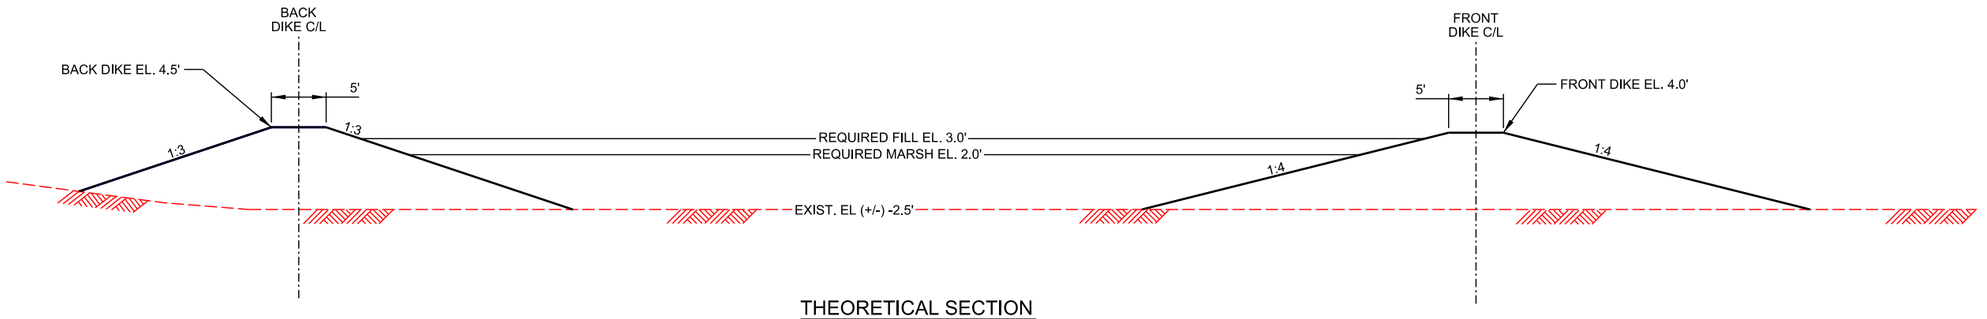

THEORETICAL SECTION
N.T.S.

US Army Corps of Engineers®
NEW ORLEANS DISTRICT

MARK	DESCRIPTION	DATE	APPR.
MARK	DESCRIPTION	DATE	APPR.

DESIGNED BY: PATRICK R. GREY
DWN BY: P.R.G.
SUBMITTED BY: P.R.G.
CKD BY: K.J.O.
PLOT SCALE: 1=1
SIZE: ANSI D
PLOT DATE: 8/17/2017
FILE NAME:
DATE:
SOLICITATION NO.:
CONTRACT NO.:
FILE NUMBER:

U.S. ARMY CORPS OF ENGINEERS
NEW ORLEANS DISTRICT
NEW ORLEANS, LOUISIANA

NEW ORLEANS TO VENICE (NOV)
MITIGATION PROJECT;
EAR ALTERNATIVES

JESUIT BEND SWAMP
SWAMP PLAN

SHEET IDENTIFICATION
C-08A