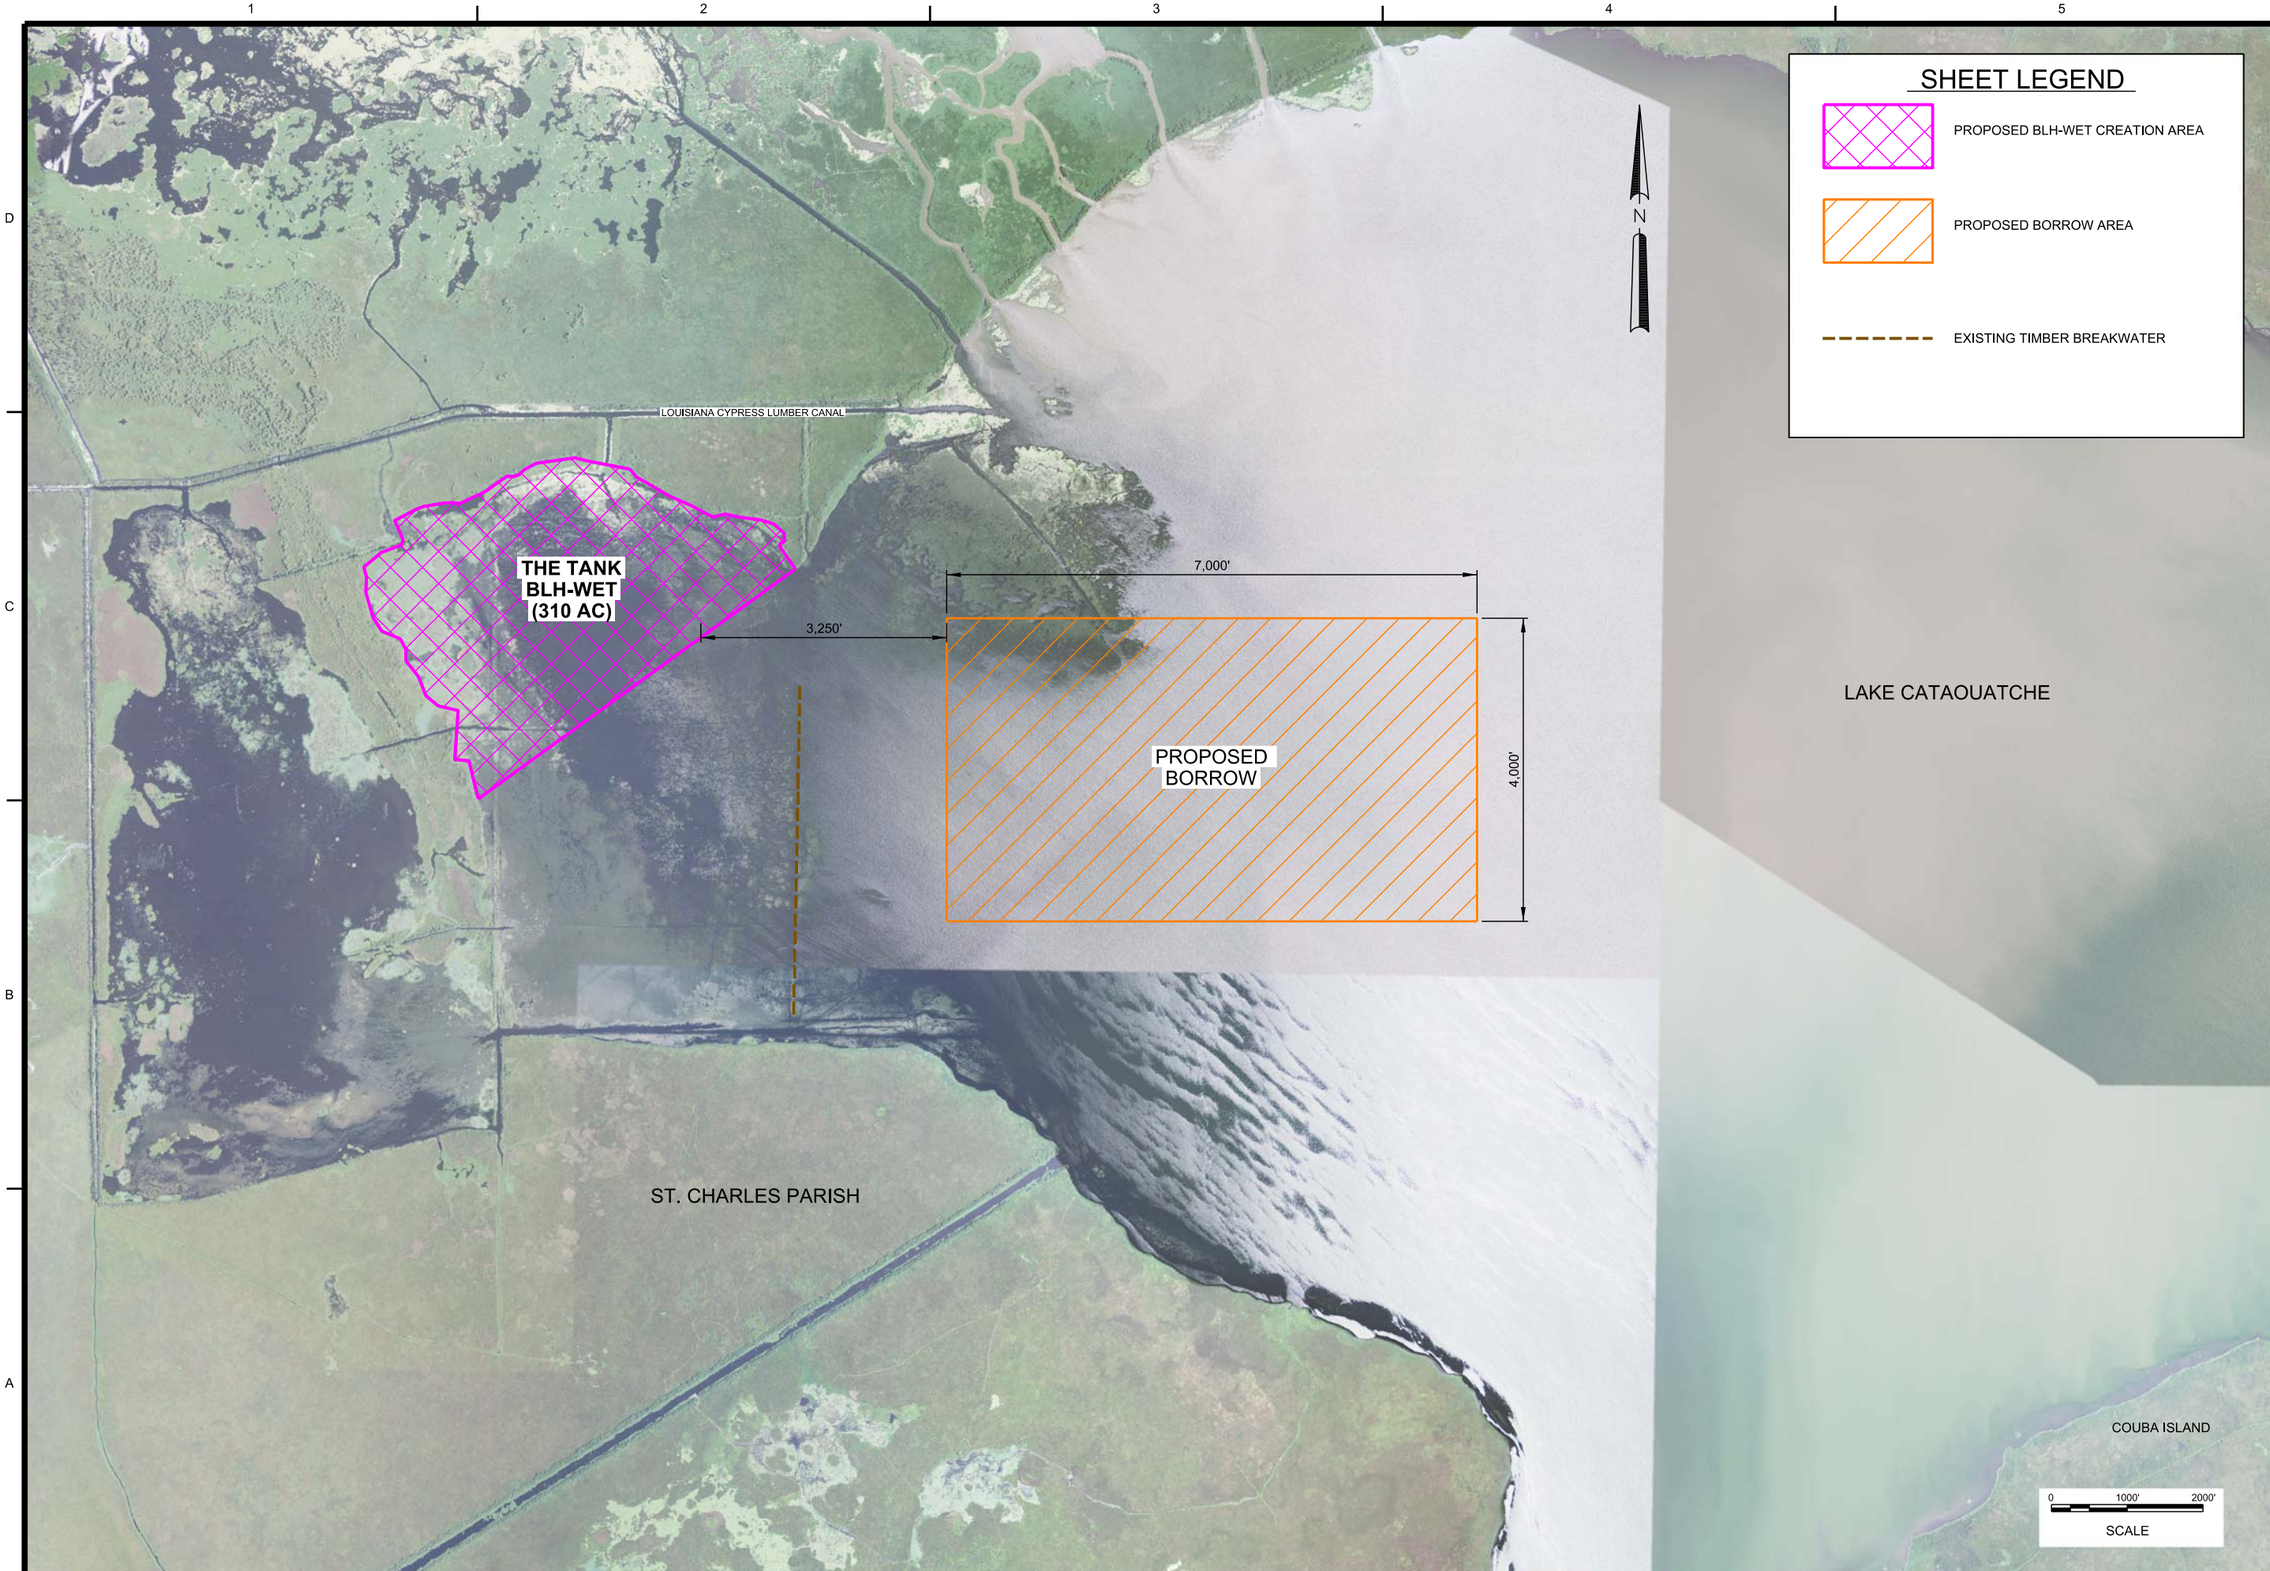

US Army Corps of Engineers®
NEW ORLEANS DISTRICT

MARK	DESCRIPTION	DATE	APPR.	MARK	DESCRIPTION	DATE	APPR.

U.S. ARMY CORPS OF ENGINEERS
NEW ORLEANS DISTRICT
NEW ORLEANS, LOUISIANA

DESIGNED BY: PATRICK R. GREY
DWN BY: P.R.G.
CKD BY: K.J.O.
SUBMITTED BY: P.R.G.
PLOT SCALE: 1:2000
PLOT DATE: 14-12-2021
SIZE: ANSI D
FILE NAME:
DATE:
SOLICITATION NO.:
CONTRACT NO.:
FILE NUMBER:

NEW ORLEANS TO VENICE (NOV)
MITIGATION PROJECT,
EAR ALTERNATIVES

THE TANK BLH-WET
OVERALL PLAN

SHEET IDENTIFICATION
C-09