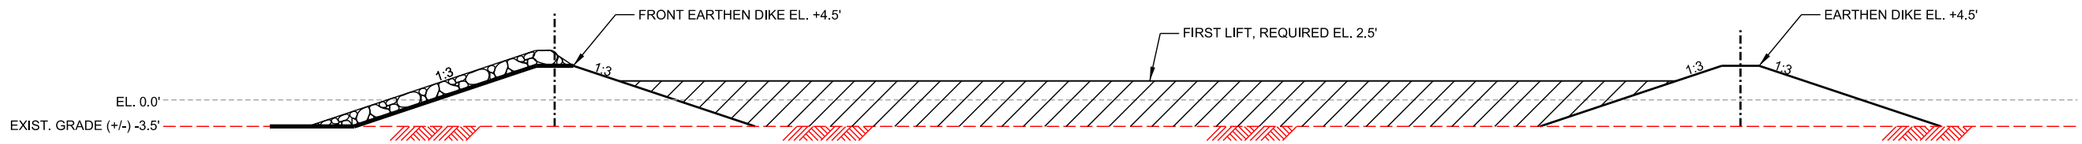


1ST LIFT

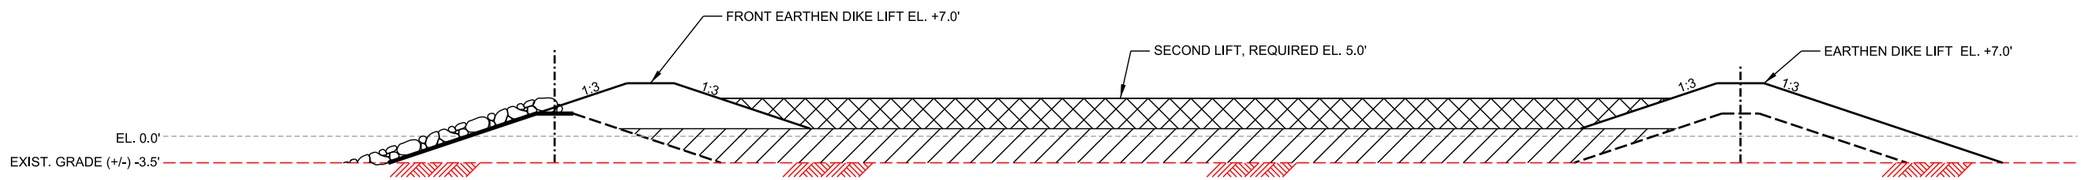


2ND LIFT (12 MONTHS LATER)

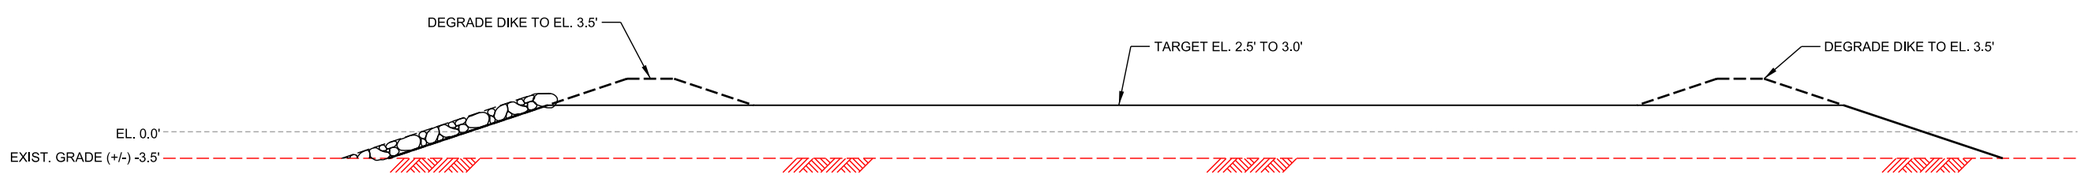


1ST PLANTING & DIKE DEGRADE (6 MONTHS LATER)

US Army Corps of Engineers®
NEW ORLEANS DISTRICT

| MARK | DESCRIPTION | DATE | APPR. | MARK | DESCRIPTION | DATE | APPR. |
|---|---|---|---|---|---|---|---|

U.S. ARMY CORPS OF ENGINEERS
NEW ORLEANS DISTRICT
NEW ORLEANS, LOUISIANA

DESIGNED BY: PATRICK R. GREY
DWN BY: P.R.G.
CKD BY: K.J.O.
SUBMITTED BY: P.R.G.
SIZE: ANSI D
PLOT SCALE:
PLOT DATE: 04-17-2017
FILE NAME:
DATE:
SOLICITATION NO.:
CONTRACT NO.:
FILE NUMBER:

NEW ORLEANS TO VENICE (NOV)
MITIGATION PROJECT,
EAR ALTERNATIVES

THE TANK BLH-WET
THEORETICAL SECTIONS AND LIFTS

SHEET IDENTIFICATION
C-09B