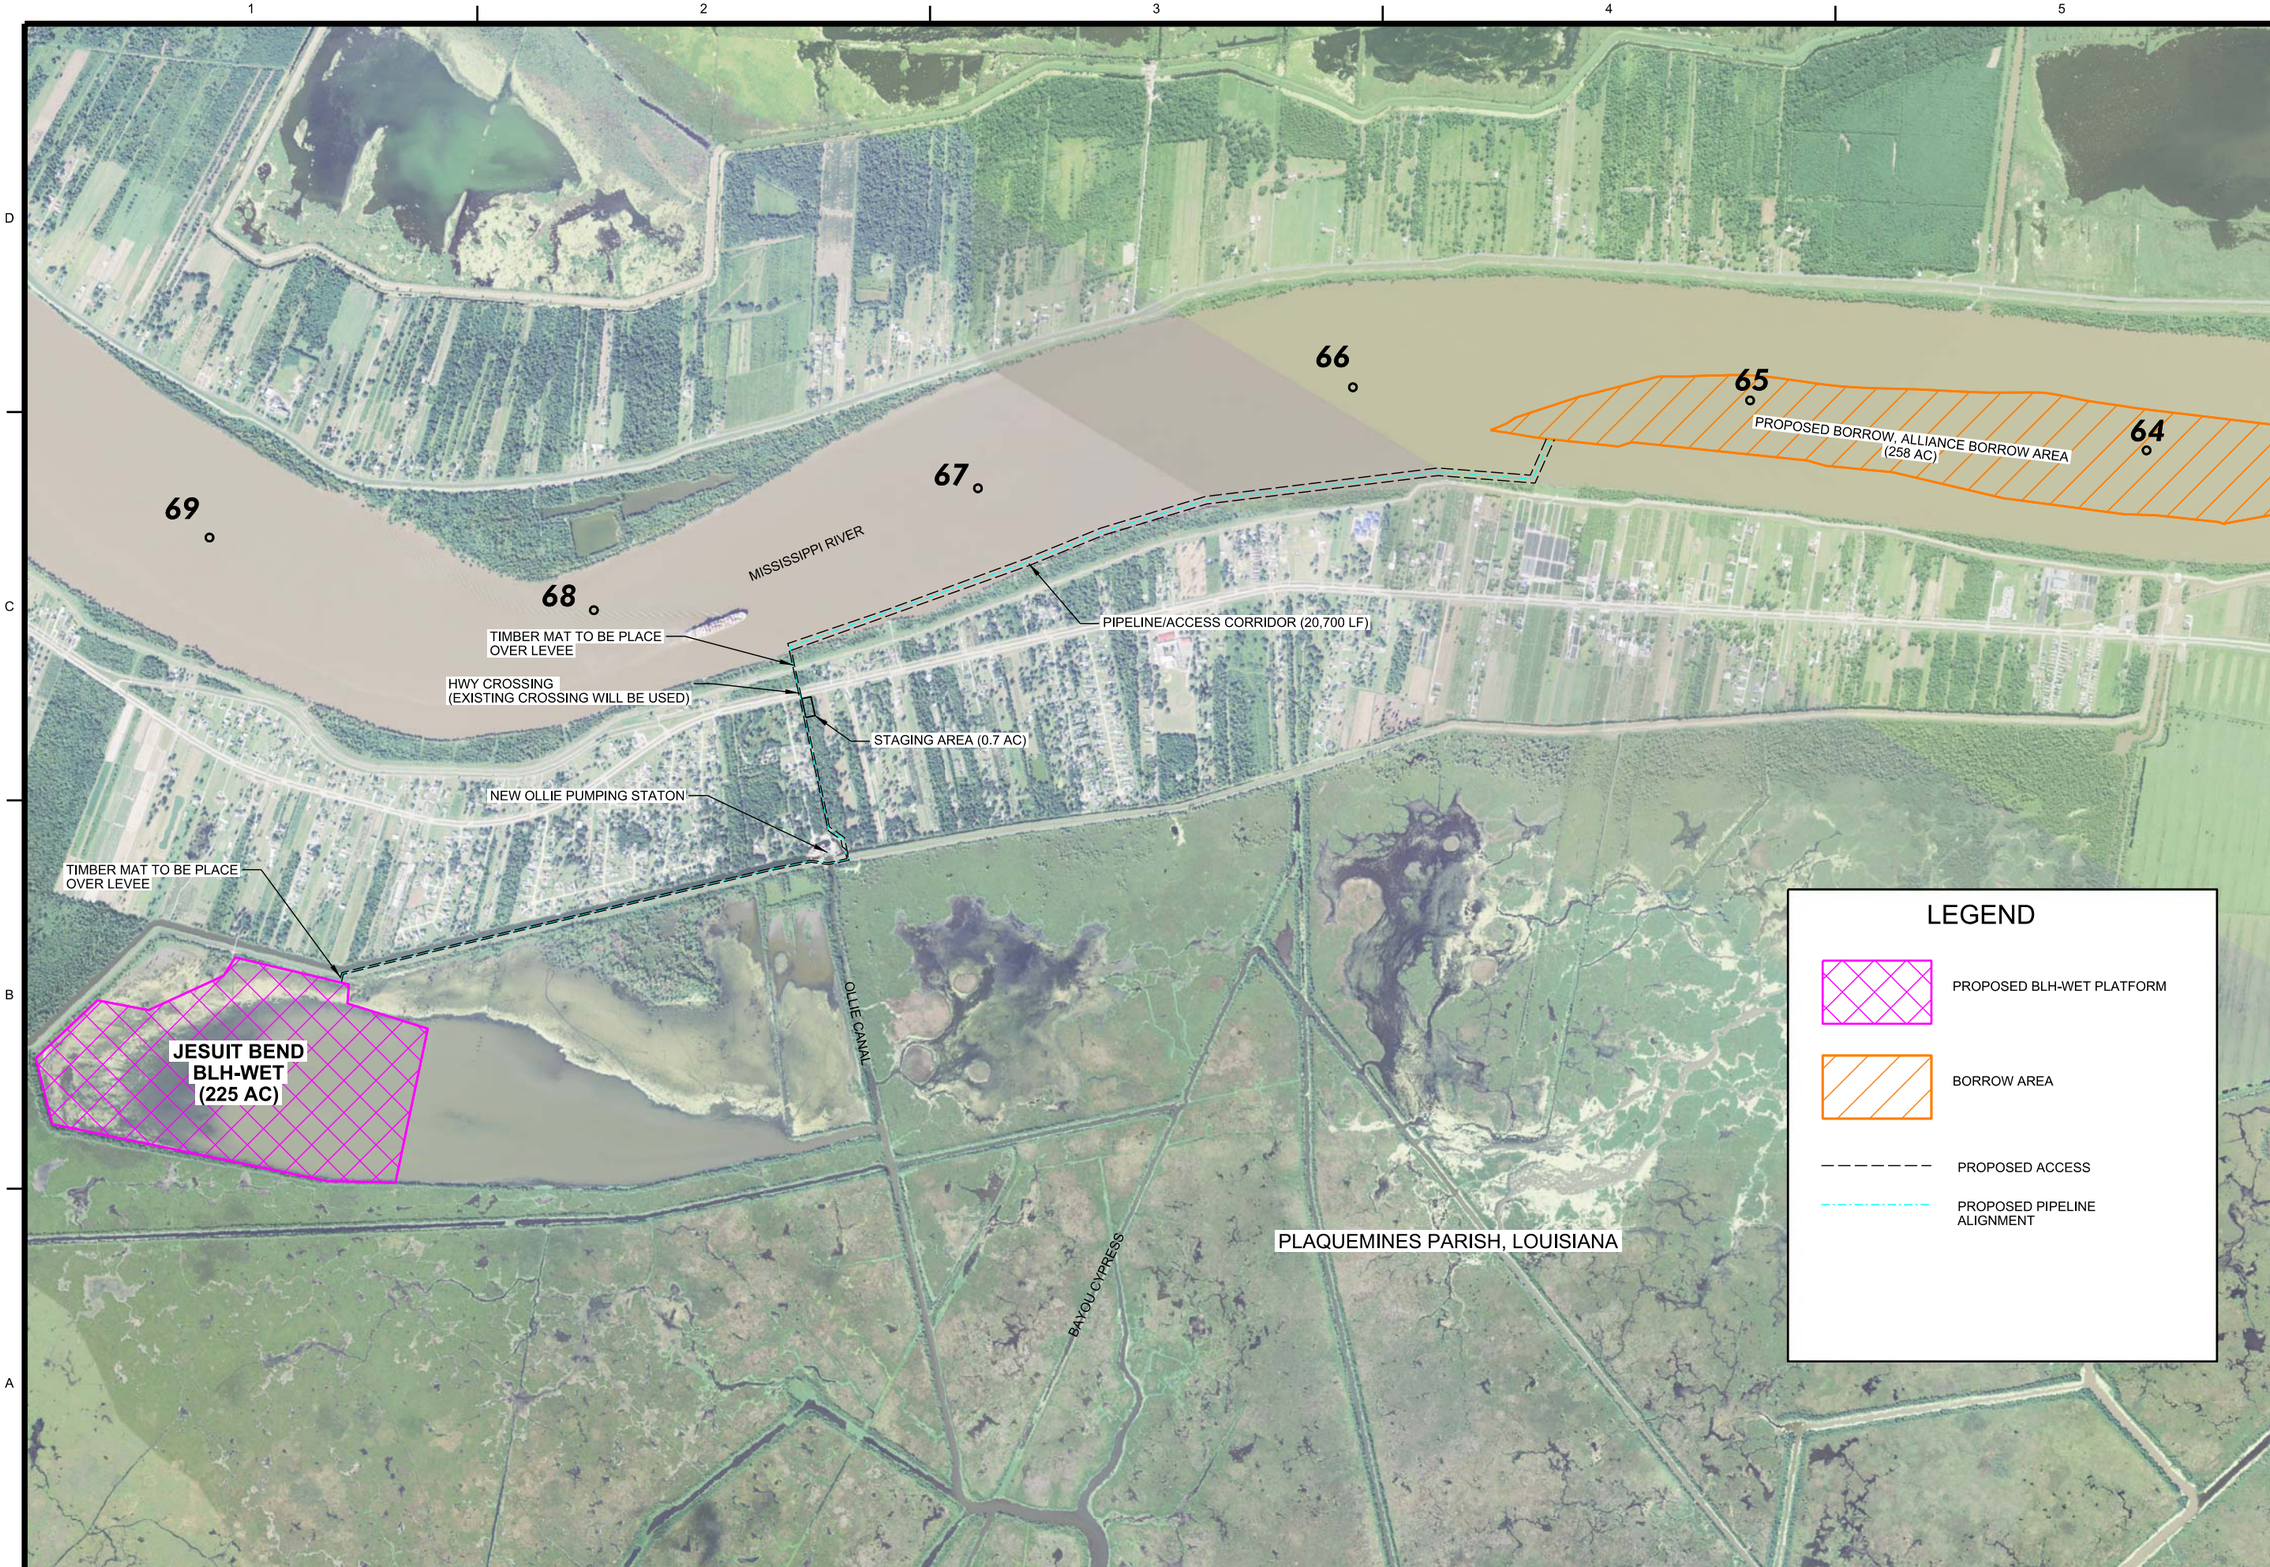

US Army Corps
of Engineers®
NEW ORLEANS DISTRICT

MARK	DESCRIPTION	DATE	APPR.	MARK	DESCRIPTION	DATE	APPR.

U.S. ARMY CORPS OF ENGINEERS
NEW ORLEANS DISTRICT
NEW ORLEANS, LOUISIANA

DESIGNED BY: PATRICK R. GREY		DATE:
DWN BY: P.R.G.	CKD BY: K.J.O.	SOLICITATION NO.:
SUBMITTED BY: P.R.G.		CONTRACT NO.:
PLOT SCALE: 1:0.01	PLOT DATE: 04-17-2017	FILE NUMBER:
SIZE: ANSI D	FILE NAME:	

NEW ORLEANS TO VENICE (NOV)
MITIGATION PROJECT:
EAR ALTERNATIVES

JESUIT BEND BLH-WET
OVERALL PLAN

SHEET
IDENTIFICATION
C-10