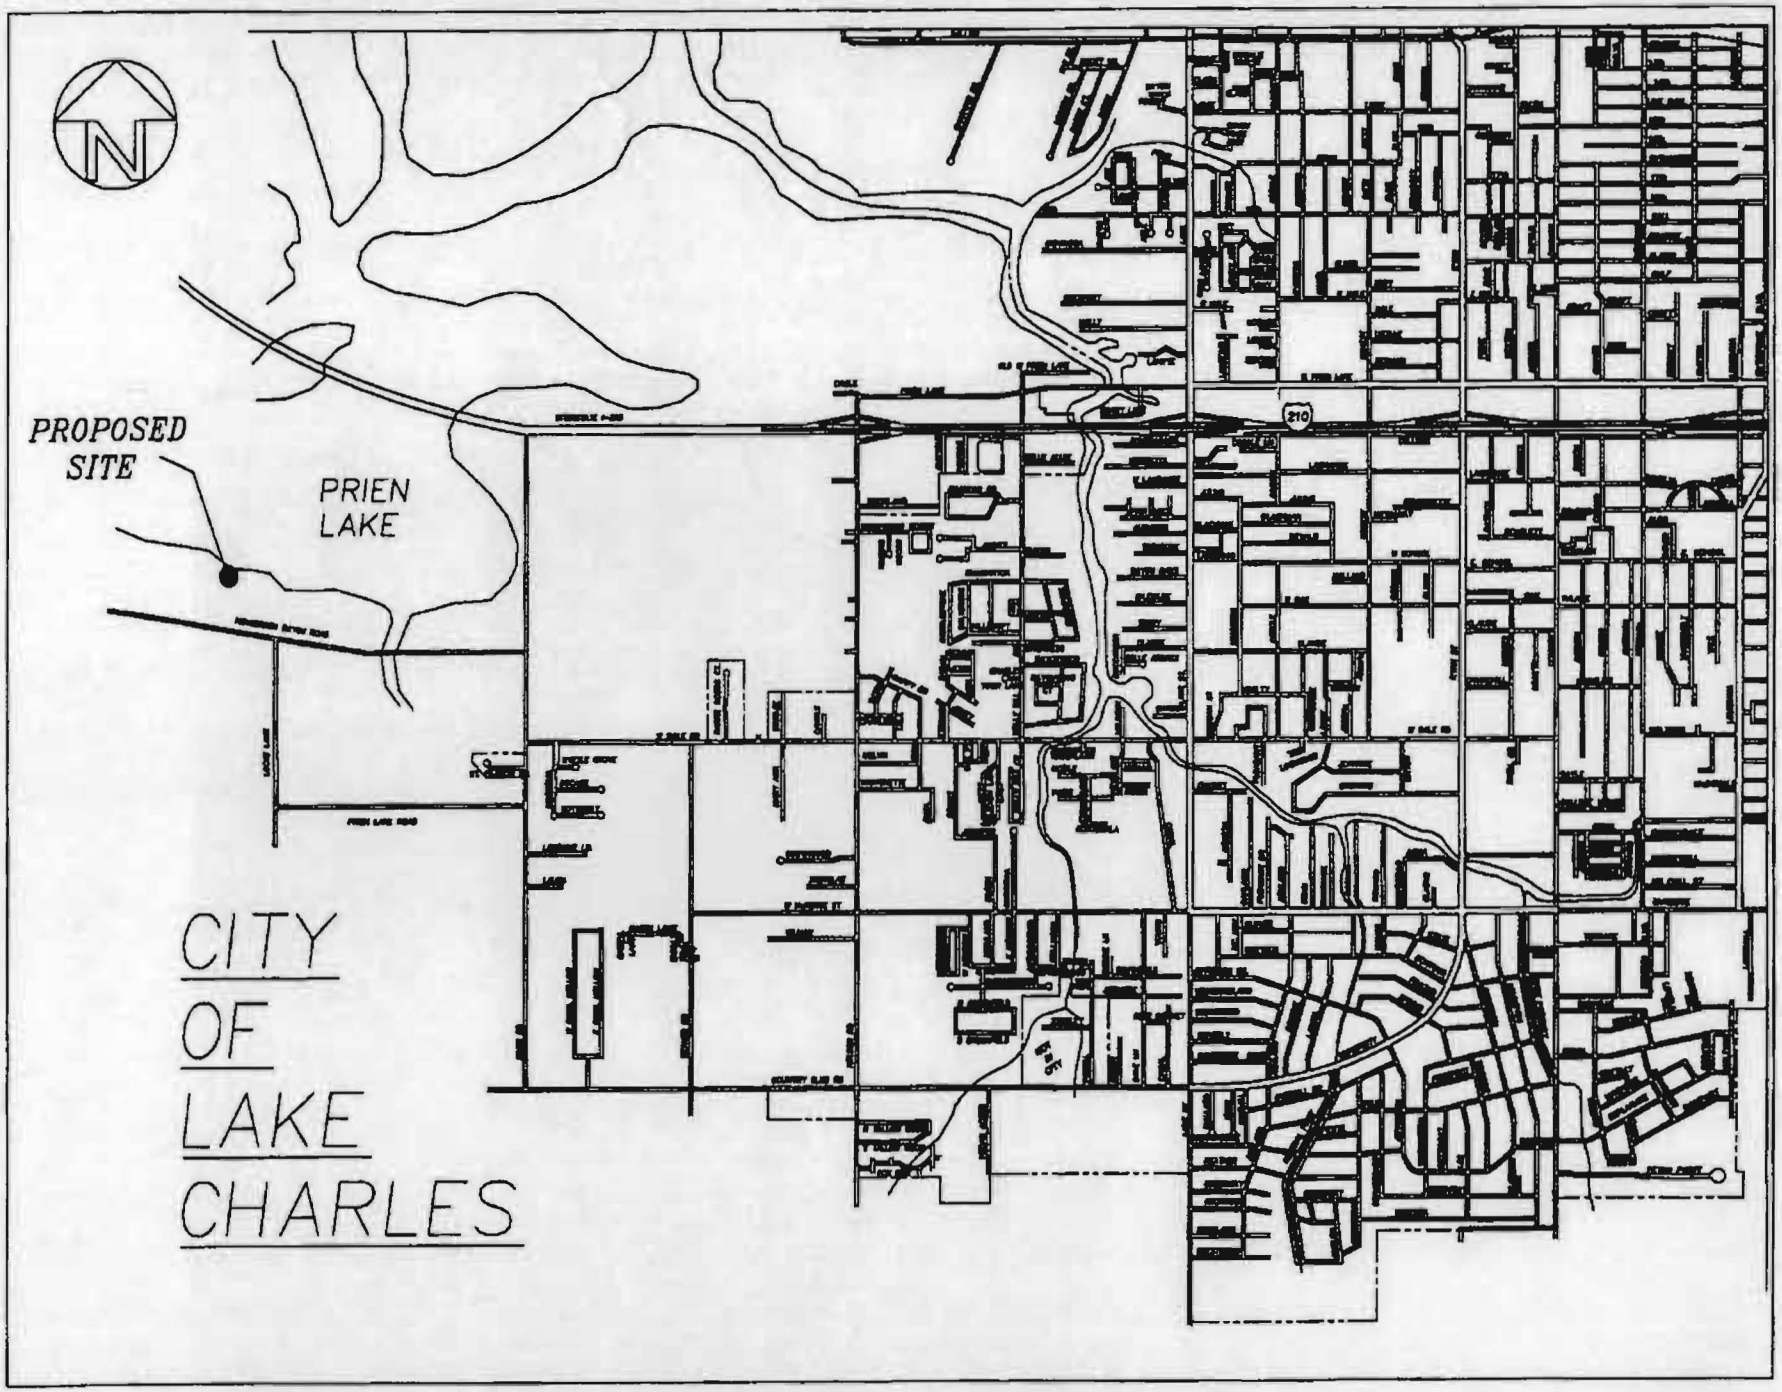
N
PROPOSED SITE
PRIEN LAKE
210
CITY OF LAKE CHARLES

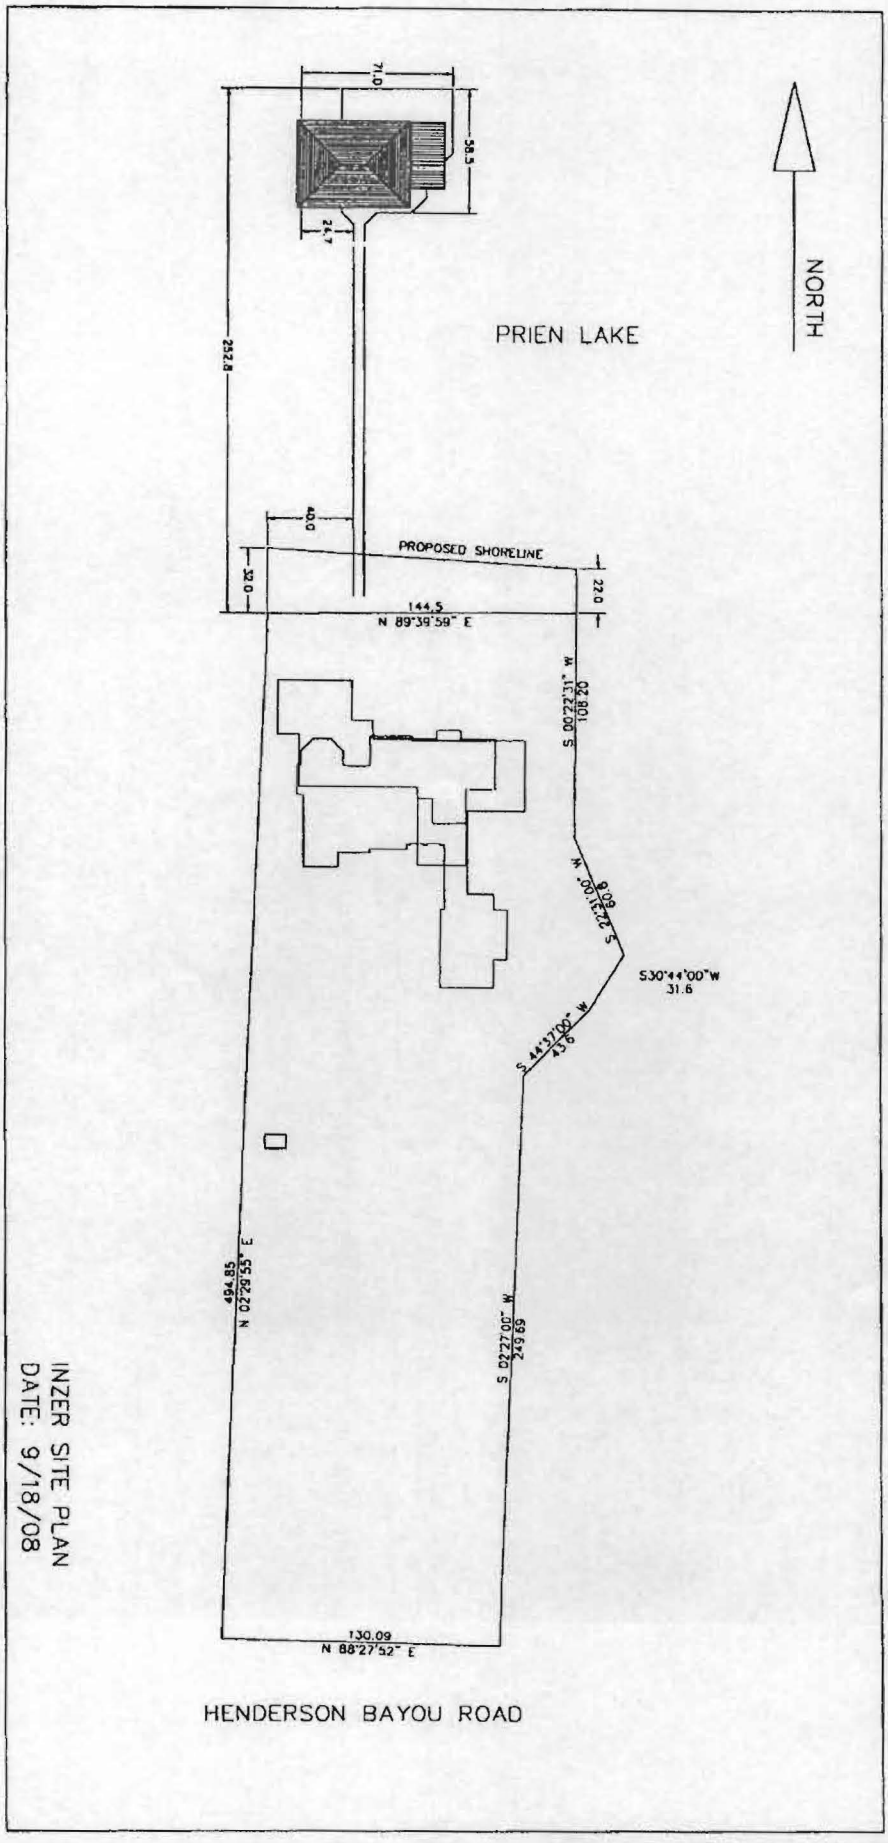


INZER SITE PLAN
DATE: 9/18/08

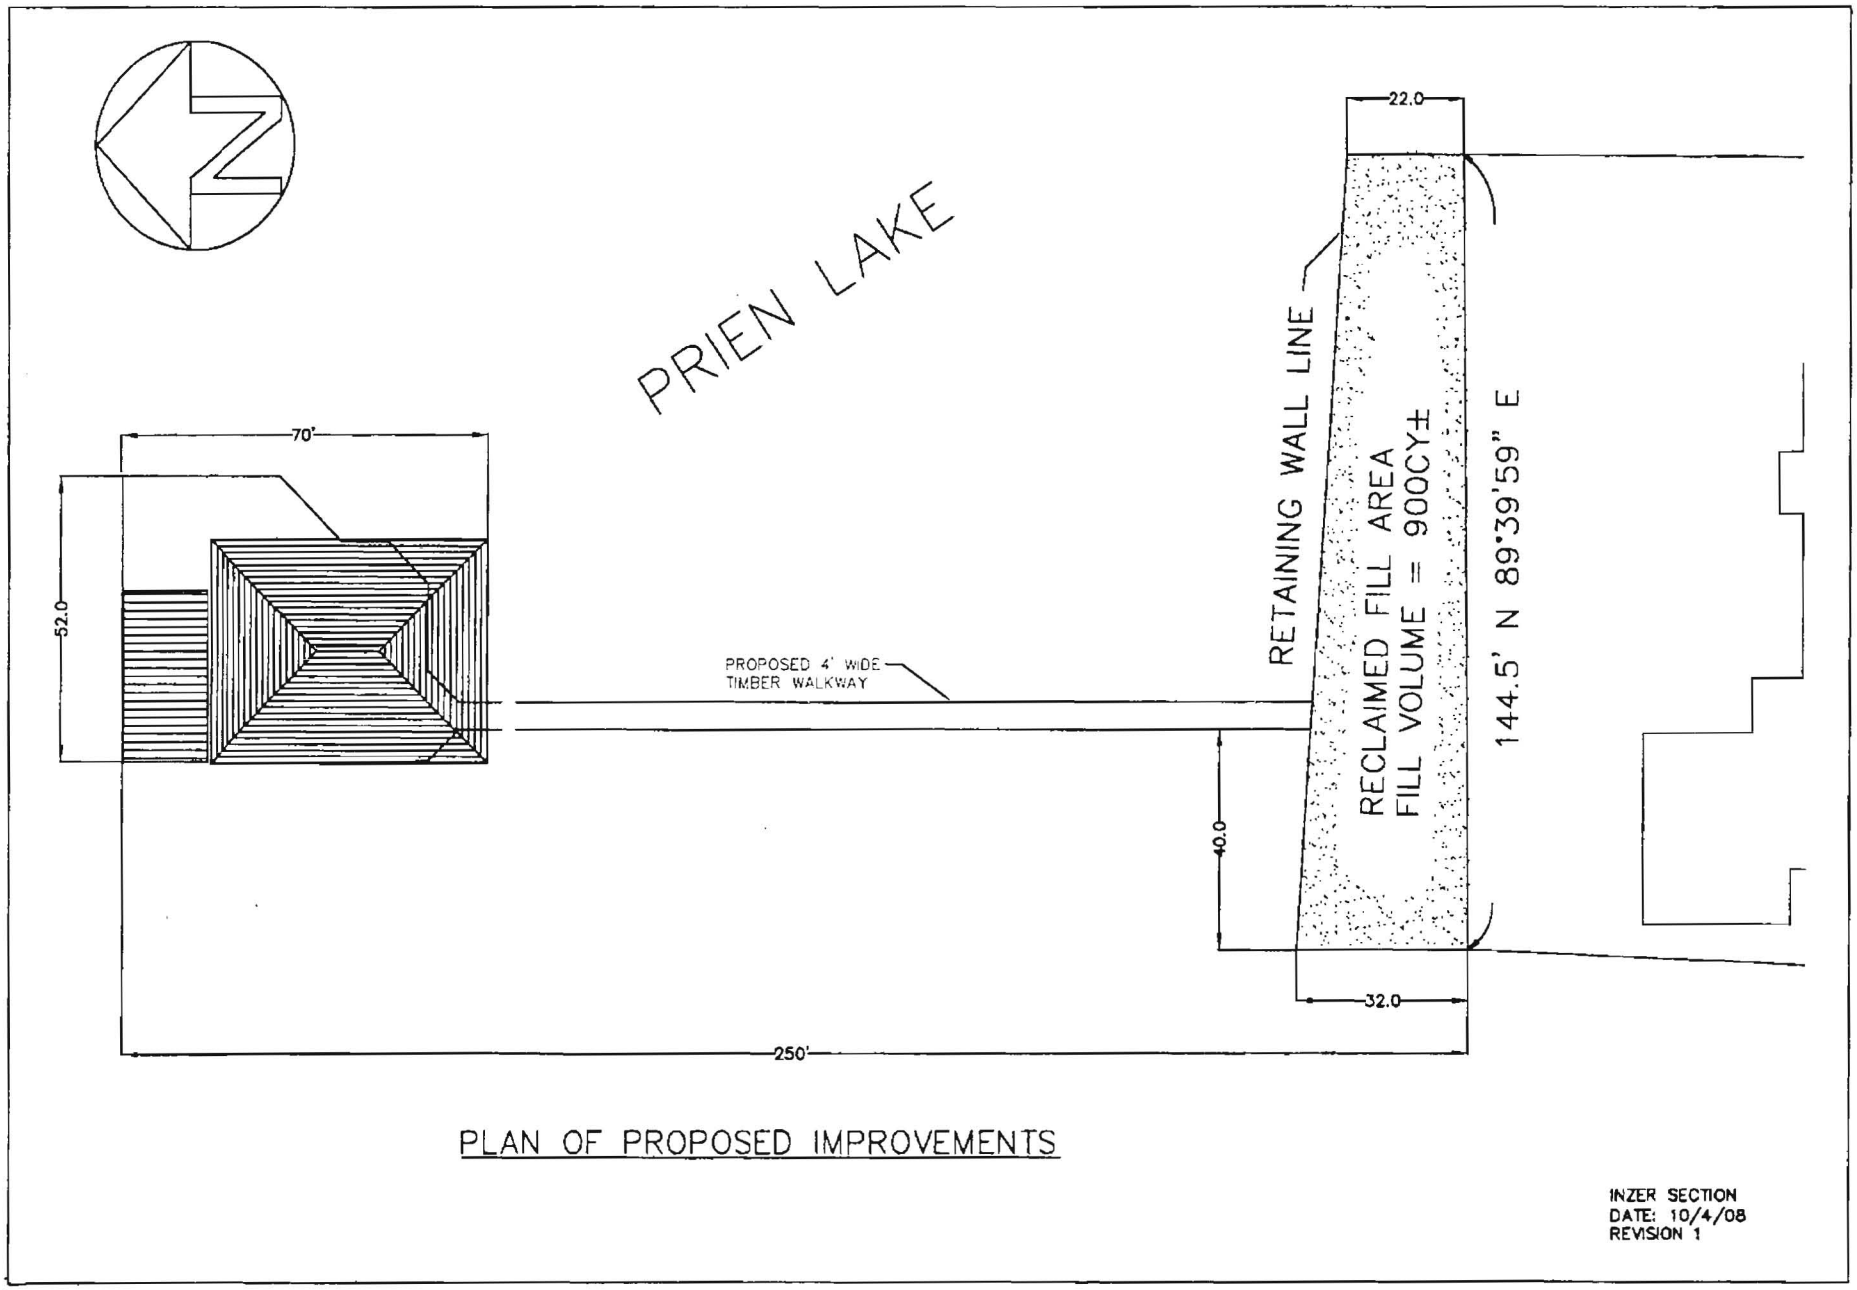


PLAN OF PROPOSED IMPROVEMENTS

INZER SECTION
DATE: 10/4/08
REVISION 1

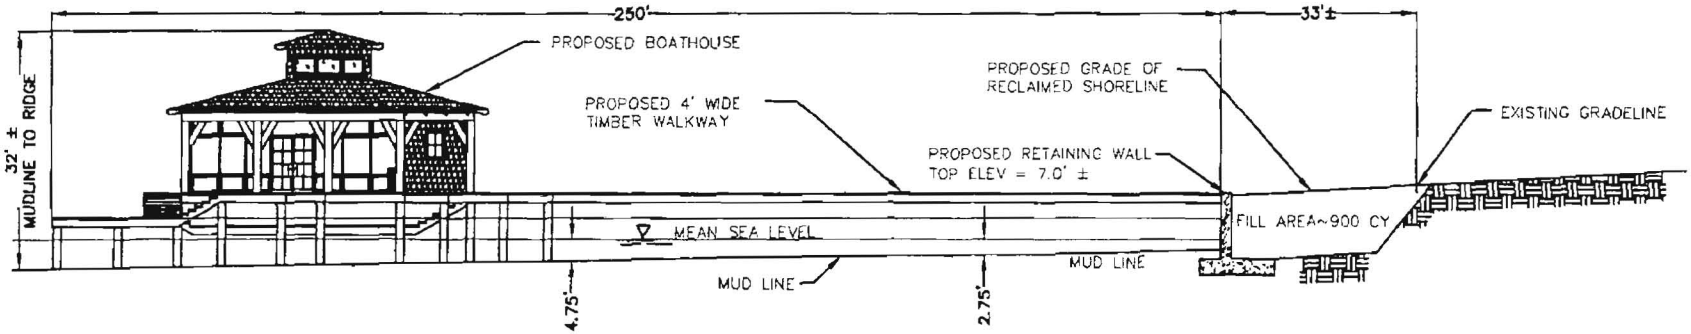


PROFILE OF PROPOSED IMPROVEMENTS
LOOKING EAST

INZER SECTION
DATE: 10/4/08
REVISION 1

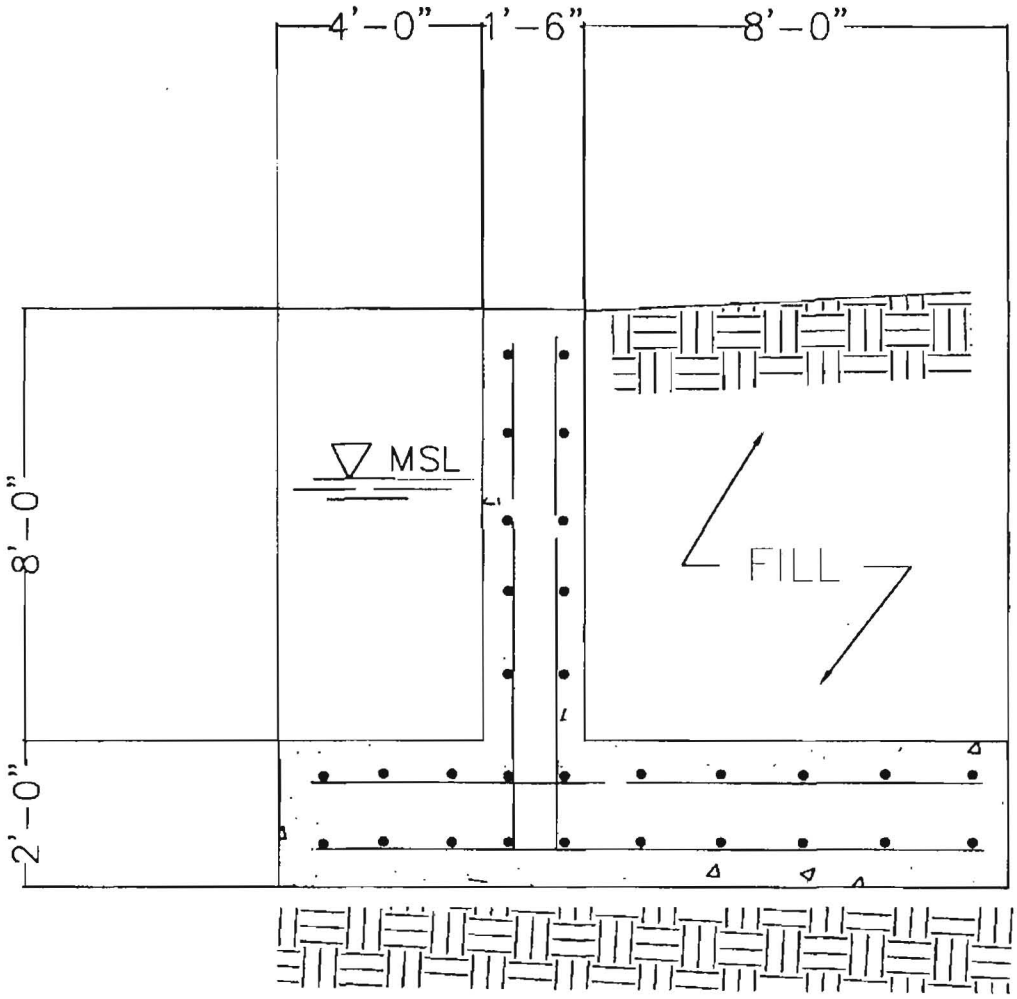


# RETAINING WALL-SECTION

INZER WALL
DATE: 11/12/08

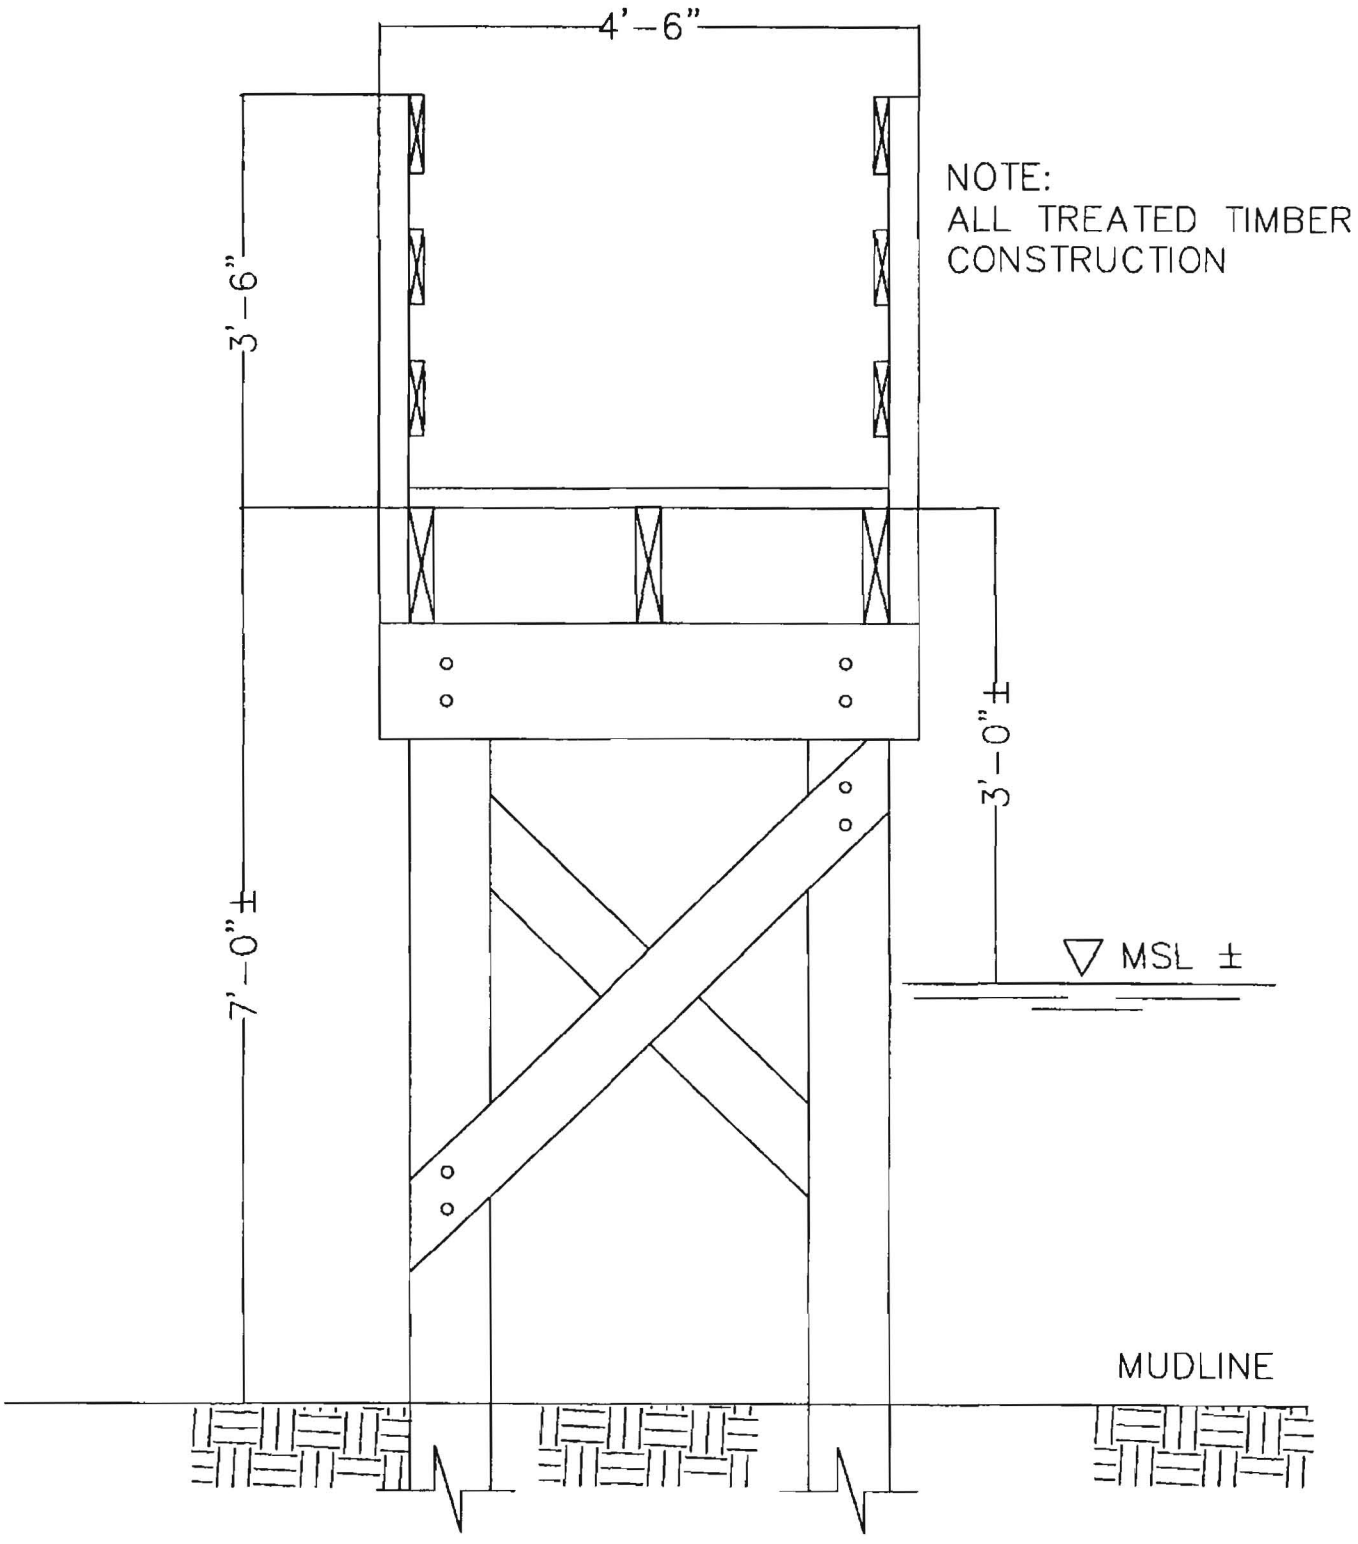


# WALKWAY-SECTION

INZER WALKWAY
DATE: 12/09/08