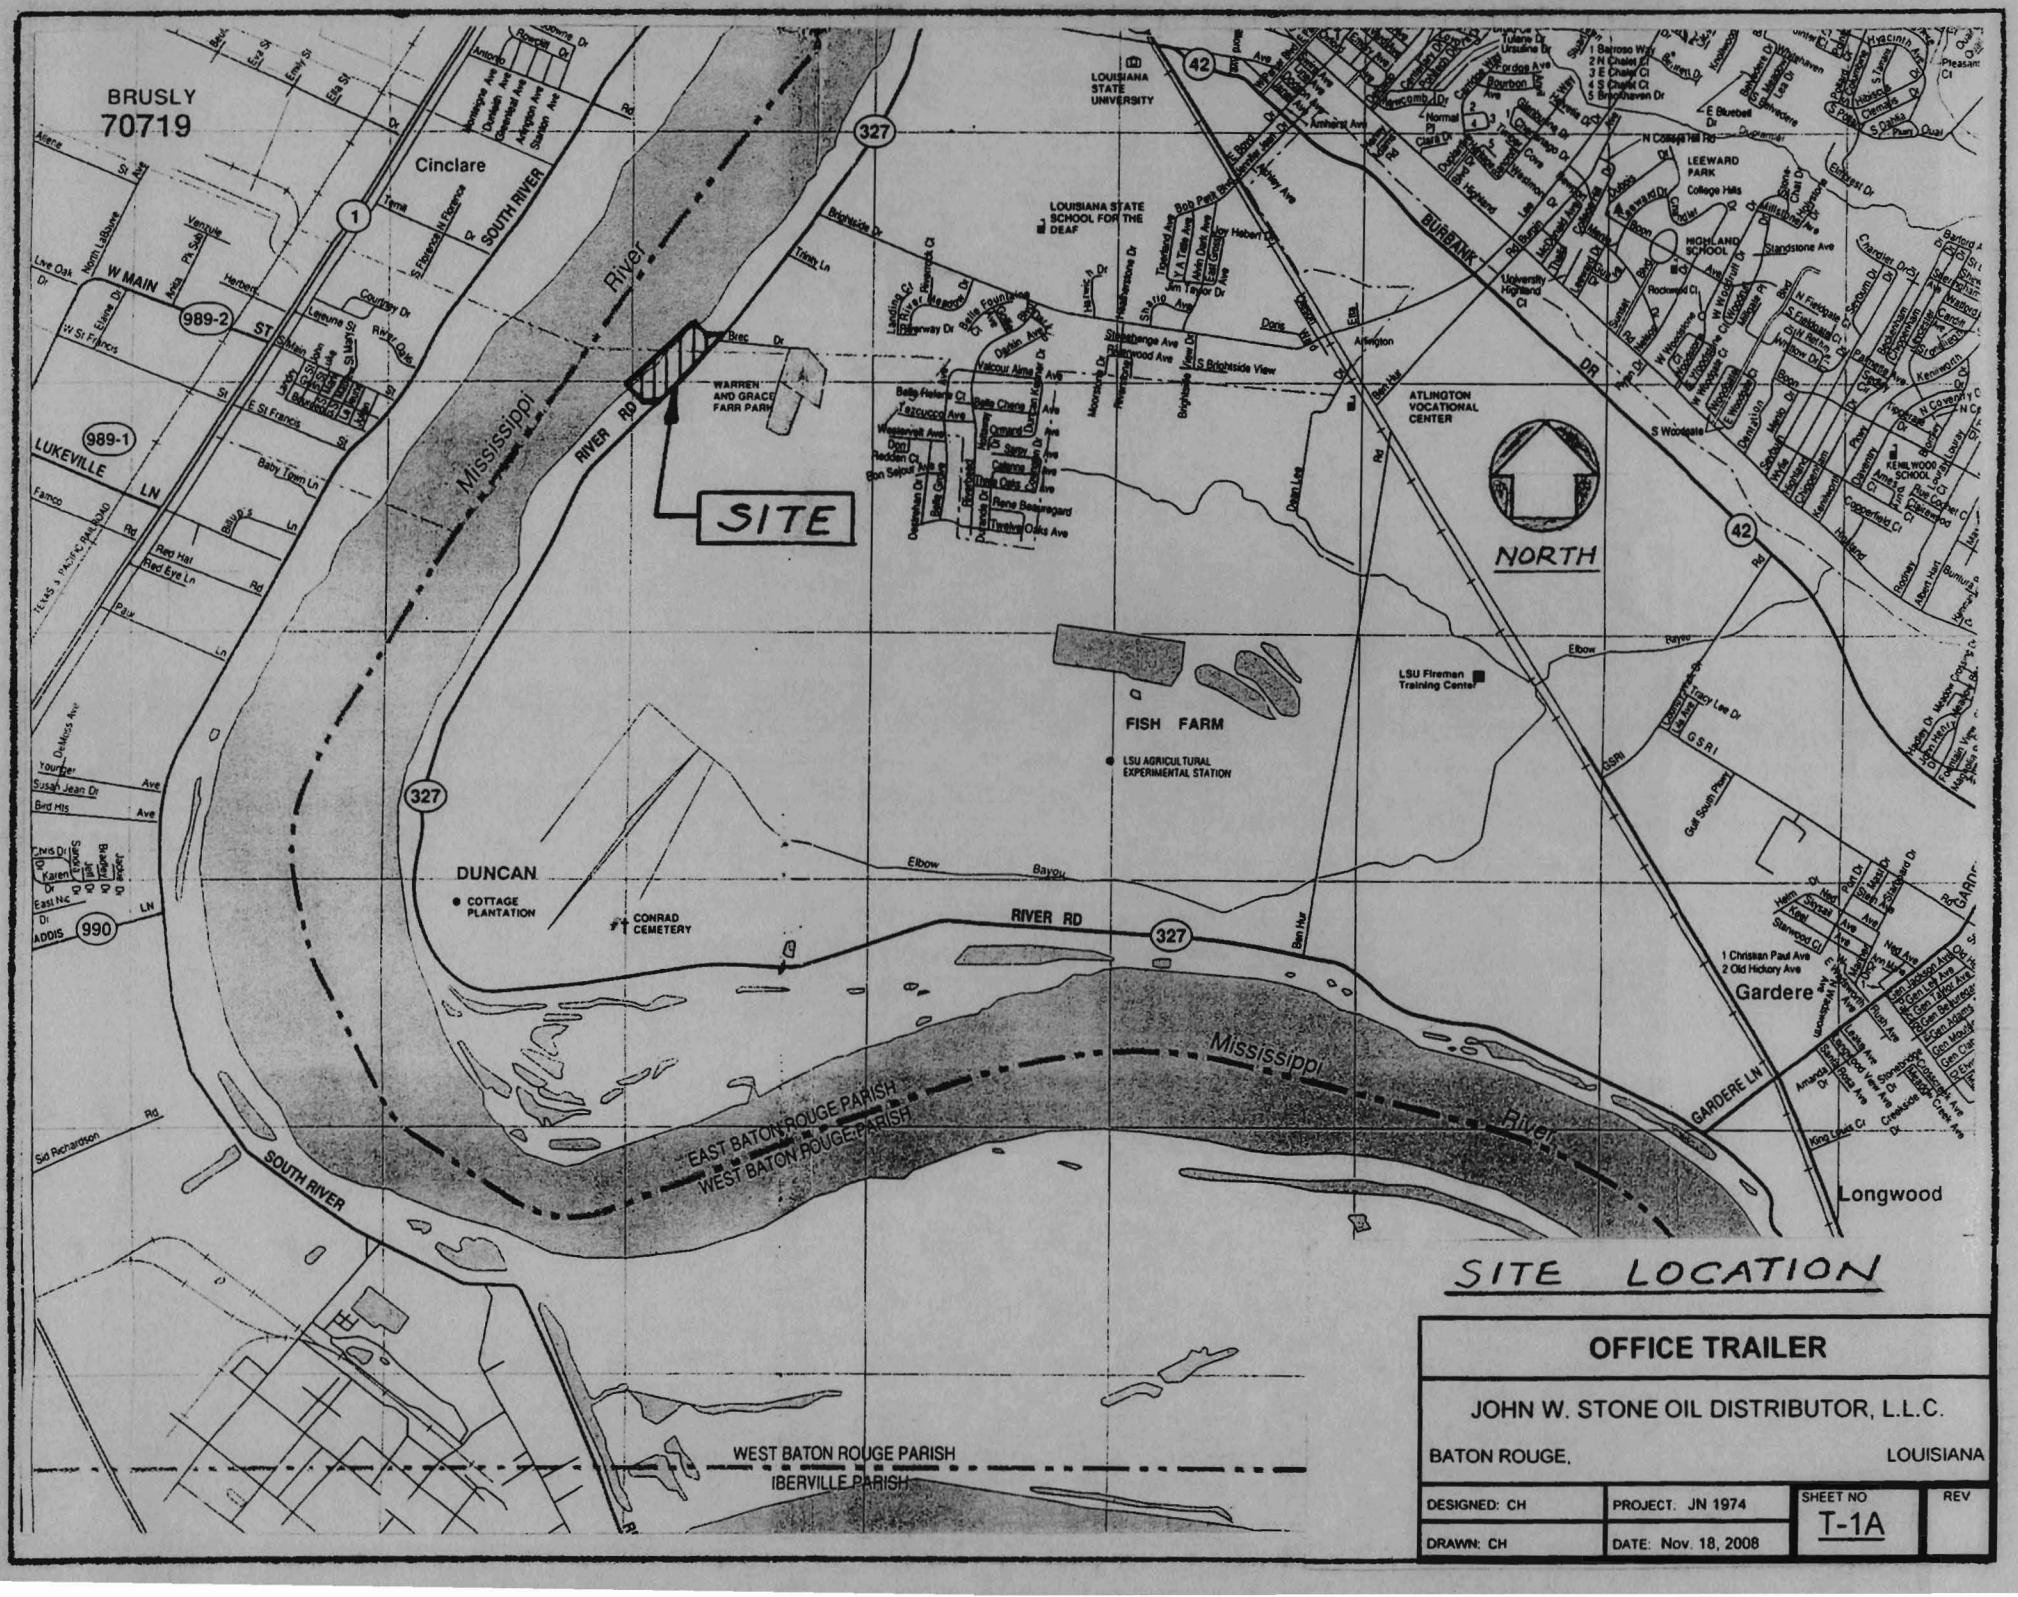

SITE LOCATION

OFFICE TRAILER			
JOHN W. STONE OIL DISTRIBUTOR, L.L.C.			
BATON ROUGE,			LOUISIANA
DESIGNED: CH	PROJECT: JN 1974	SHEET NO T-1A	REV
DRAWN: CH	DATE: Nov. 18, 2008		

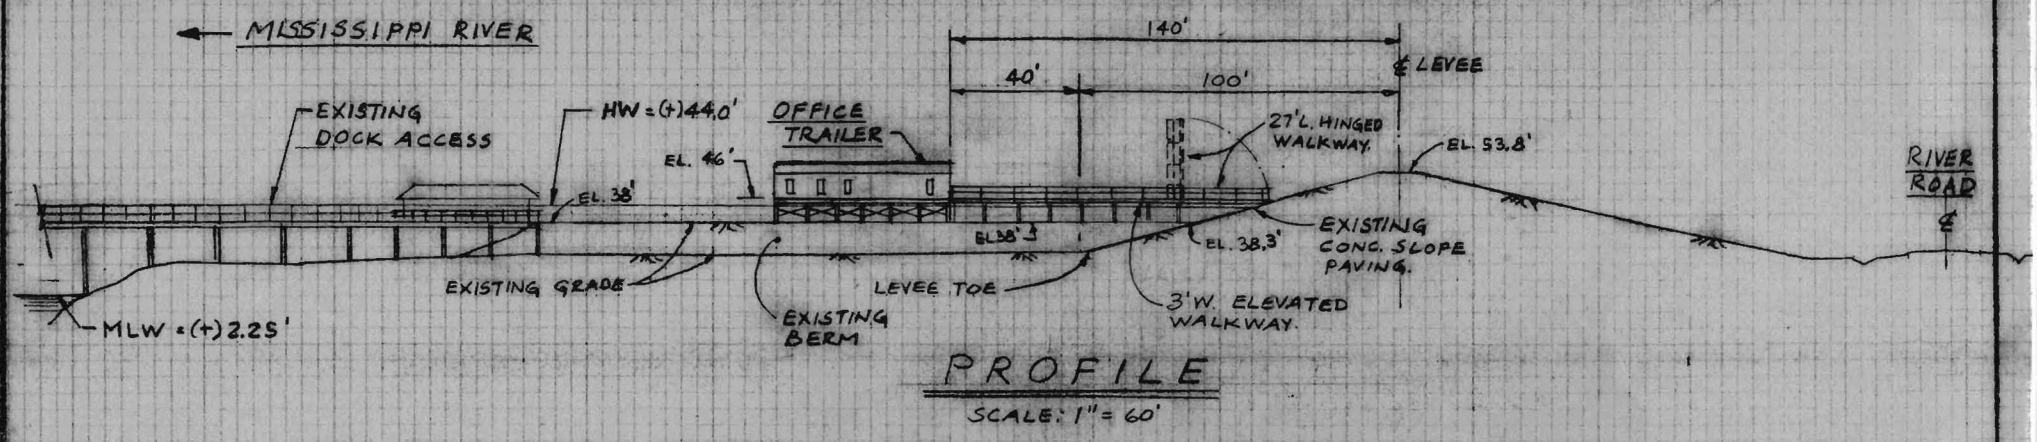

PROFILE

SCALE: 1" = 60'

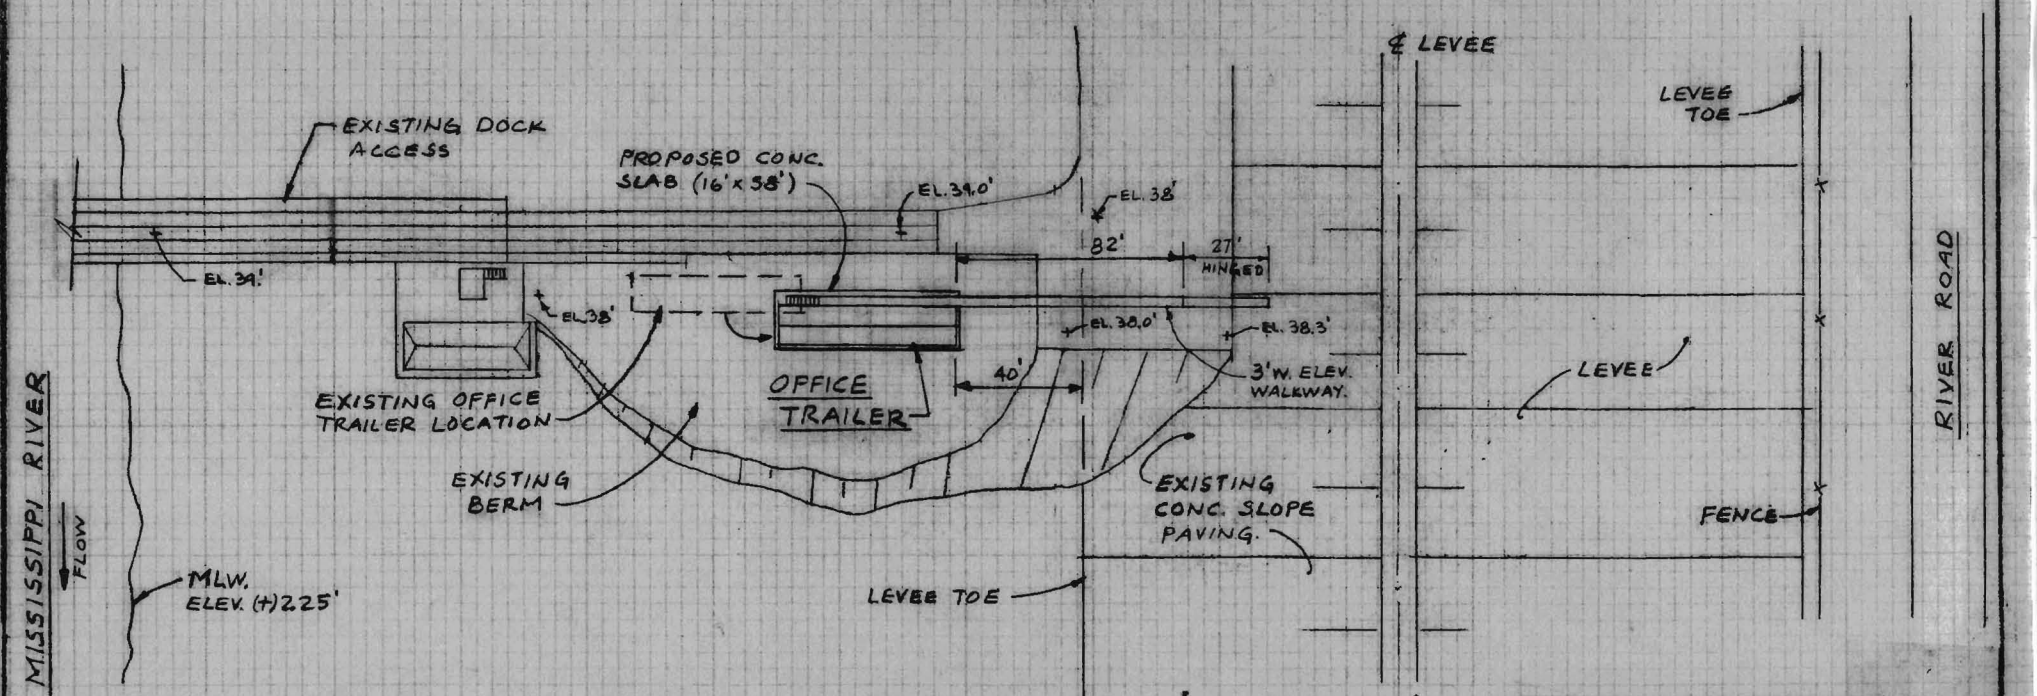

PLAN

SCALE: 1" = 60'

30' 0 30' 60'

REV. 11/18/08 CH
REV. 9/24/08 CH

OFFICE TRAILER			
JOHN W. STONE OIL DISTRIBUTOR, L.L.C.			
BATON ROUGE, LOUISIANA			
DESIGNED: CH	PROJECT: JN 1974	SHEET NO. T-1	REV. 2
DRAWN: CH	DATE: August 11, 2008		

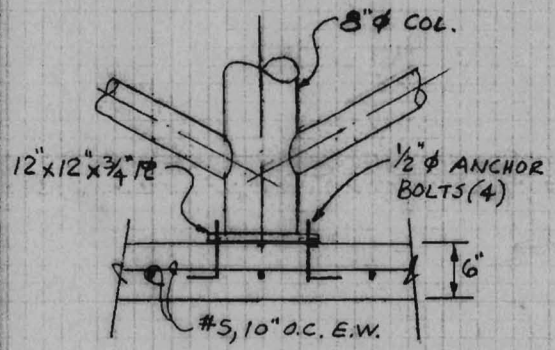

DETAIL "A"

N.T.S.

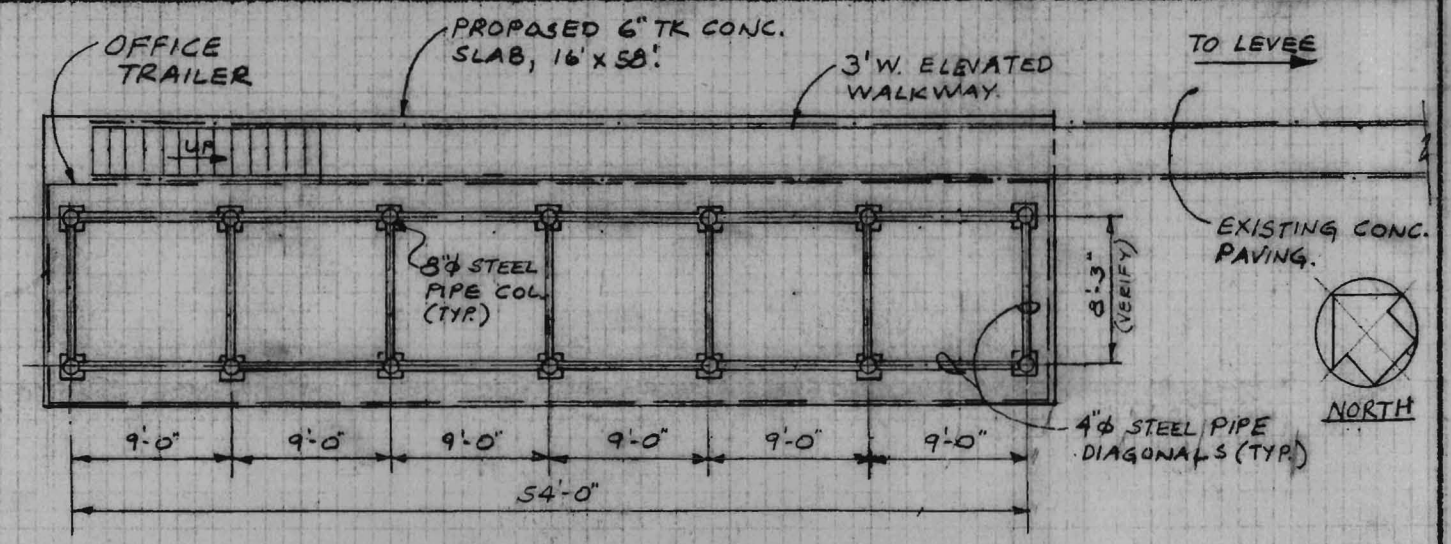

PLAN

SCALE: $\frac{3}{32}$" = 1'-0"

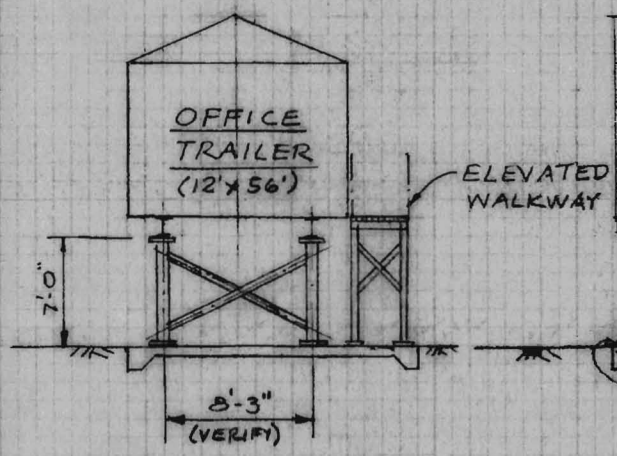

SIDE ELEVATION

SCALE: $\frac{3}{32}$" = 1'-0"

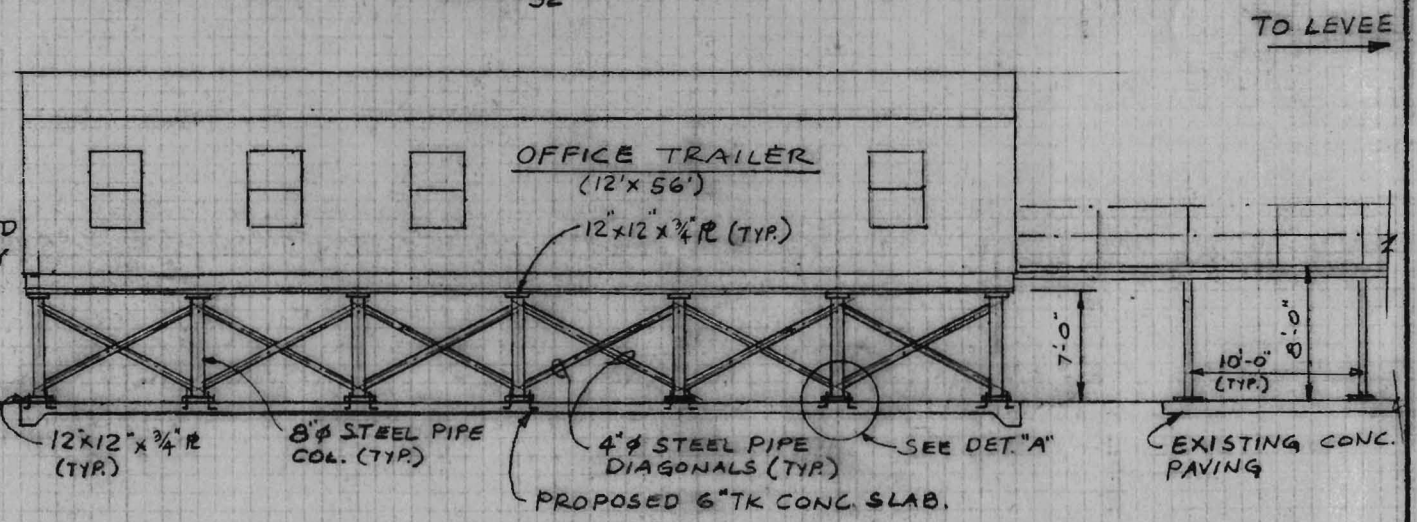

REAR ELEVATION

SCALE: $\frac{3}{32}$" = 1'-0"

REV. 11/18/08 CH
REV. 9/24/08 CH

OFFICE TRAILER			
JOHN W. STONE OIL DISTRIBUTOR, L.L.C.			
BATON ROUGE,		LOUISIANA	
DESIGNED: CH	PROJECT: JN 1974	SHEET NO. T-2	REV. 2
DRAWN: CH	DATE: August 11, 2008		