

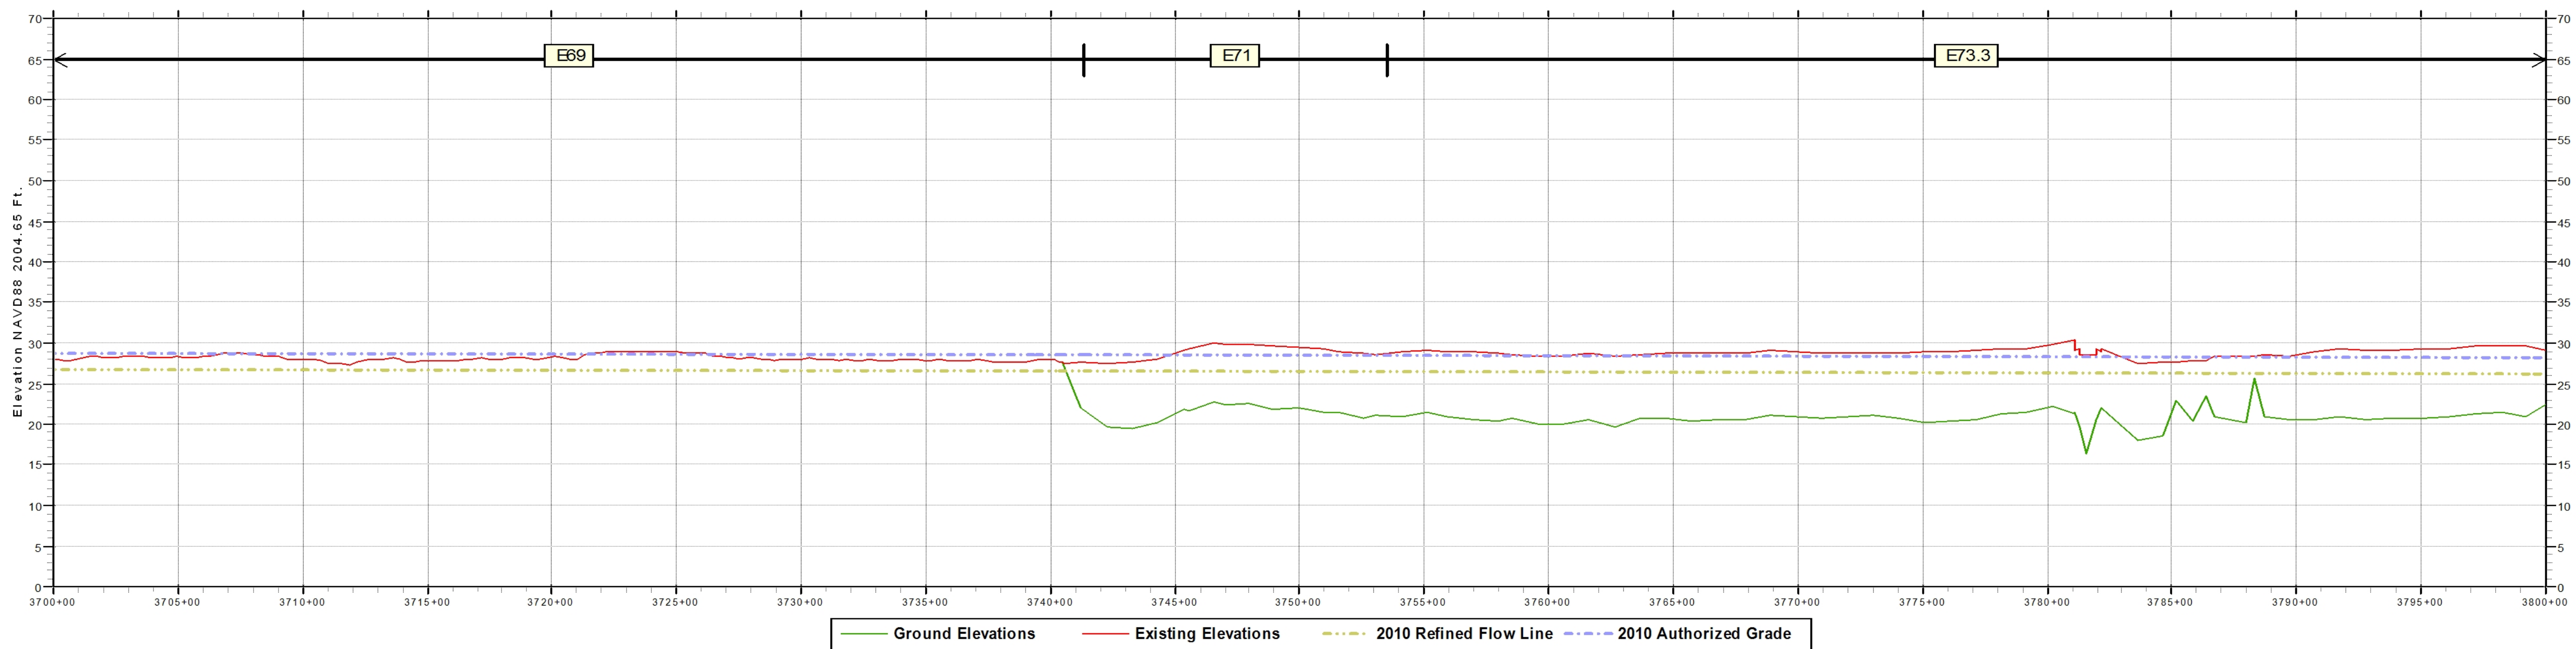


East Atchafalaya Basin Protection Levee

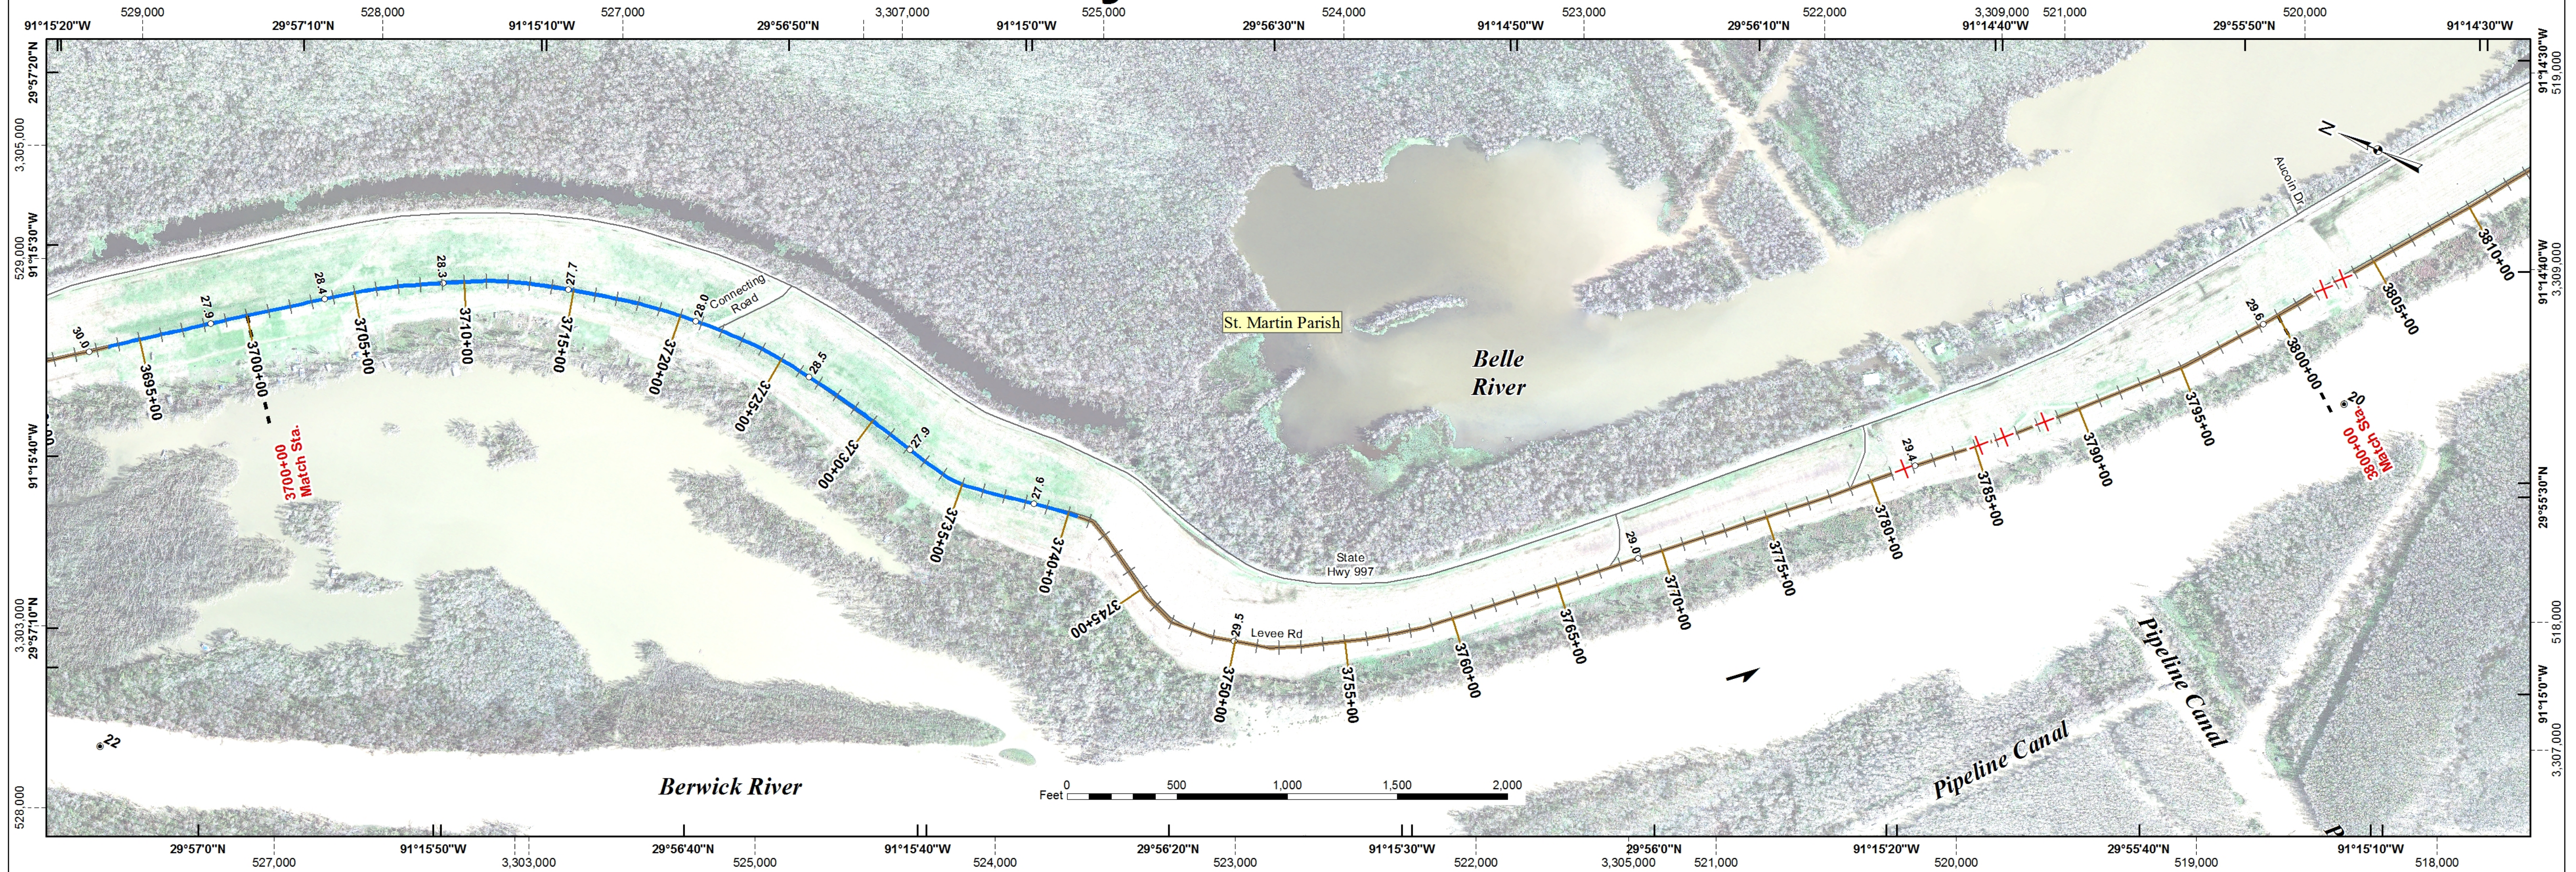

PROFILE

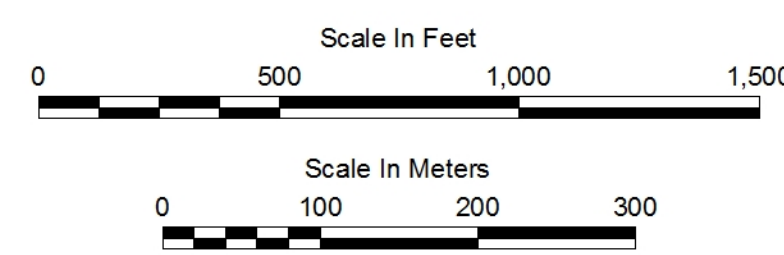

Notes:
Inside Plan Area grid based on Louisiana State Plane System, South Zone
North American Datum 1983 shown by dashed ticks. Geographic Projection shown by solid ticks.
Prepared from Atchafalaya Basin imagery (GIS.ATCH_BASIN_RGB_2009) flown in 2009.
Ground Elevations are visible in areas of floodwall and sheetpile protection measures.
Existing Elevations are stationing using Latest LMS (LLMS) baseline calculations.
Authorized Grades are the sum of the flow line and authorized freeboard.

Data Source: East Atchafalaya Basin Protection Levee
2009 Existing Elevations.....September 2003 (04-999)
November 2006 (06-148C)
October 2008 (08-150C)
May 2011 (11-100S)
2010 Refined Flow Line.....Mississippi River and Tributaries, Atchafalaya Basin, Louisiana
2010 Refined Project Flood Flow Line, Hydraulic Design (April, 2011)
2010 Authorized Grade.....2010 Refined Flow Line elevation plus freeboard defined in
H.R. Doc. 308, 88th Congress, 2nd Session (1964)




U.S. ARMY CORPS OF ENGINEERS
NEW ORLEANS DISTRICT
Engineering Office

Legend

- Centerline Elevation
- River Miles
- Structure Type**
 - Lock
 - Pump Station (Active)
 - Pump Station (Proposed)
 - Interim Control Structure
 - Federal Water Control Structure
 - Sector Gate
 - Channel Floodgate
 - Weir
 - Control Structure
 - Diversion Structure
 - Drainage Structure
 - Navigable Structure
- Facilities**
 - Cattle Guard
 - Fence Line
 - Pipeline Crossing
 - Powerline Crossing
 - Railroad
 - Utility Crossing
- Flood Gates**
 - Channel Floodgate
 - Critter Crossing
 - Industrial Floodgate
 - Pedestrian Floodgate
 - Railroad Floodgate
 - Road Floodgate
- Floodwall Construction Type**
 - L-WALL or Sheetpile
 - L-WALL (Left Protected Side)
 - L-WALL (Right Protected Side)
 - T-WALL
 - Federal Hurricane Levee
 - Federal Hurricane Floodwall
 - Federal Hurricane Levee and Floodwall
 - Federal River/Hurricane Levee
 - Federal River/Hurricane Floodwall
 - Federal River/Hurricane Levee and Floodwall
 - Federal River Levee
 - Federal River Floodwall
 - Federal River Levee and Floodwall
 - Foreshore Dike
 - Local Floodwall
 - Local Levee
 - Local Levee and Floodwall
- Transportation Lines**
 - Interstate Highways
 - US Highways
 - Louisiana Highways
 - Streets
 - Rail Roads
- Parishes Boundary



Last Modified : 1/4/2012

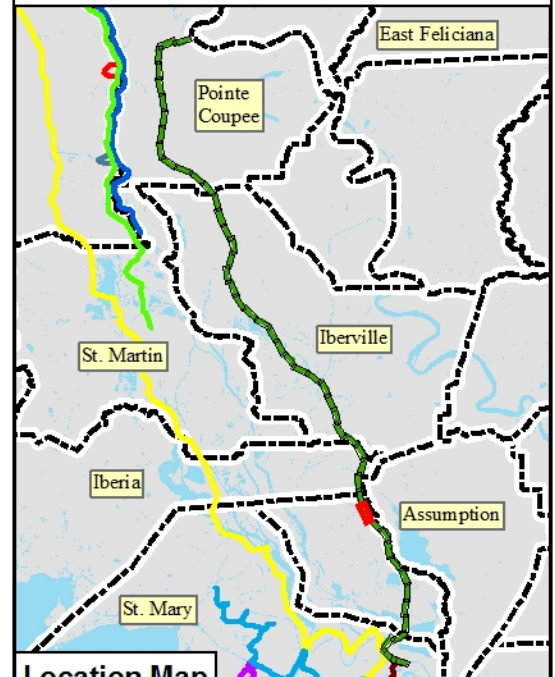


AB Plan & Profile Maps
Atchafalaya Basin Levees
East Atchafalaya Basin Protection Levee

STA. 3700+00 to STA. 3800+00
Series D – Sheet 38 of 50

East Atchafalaya Basin Protection Levee

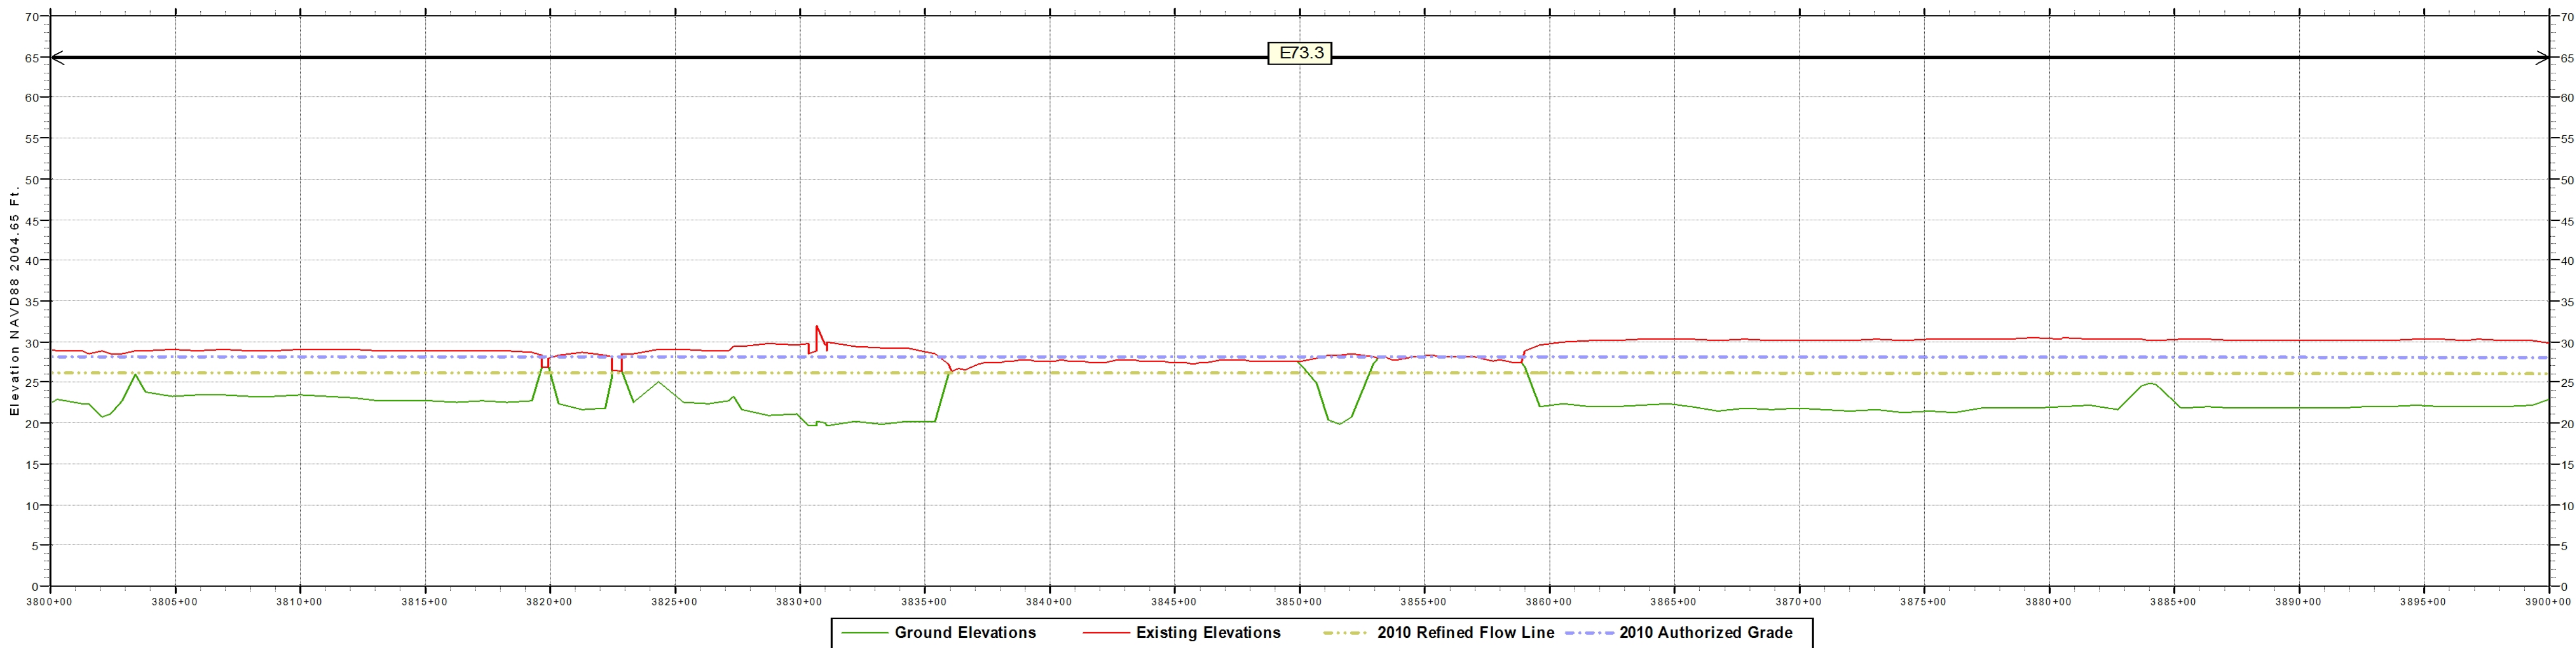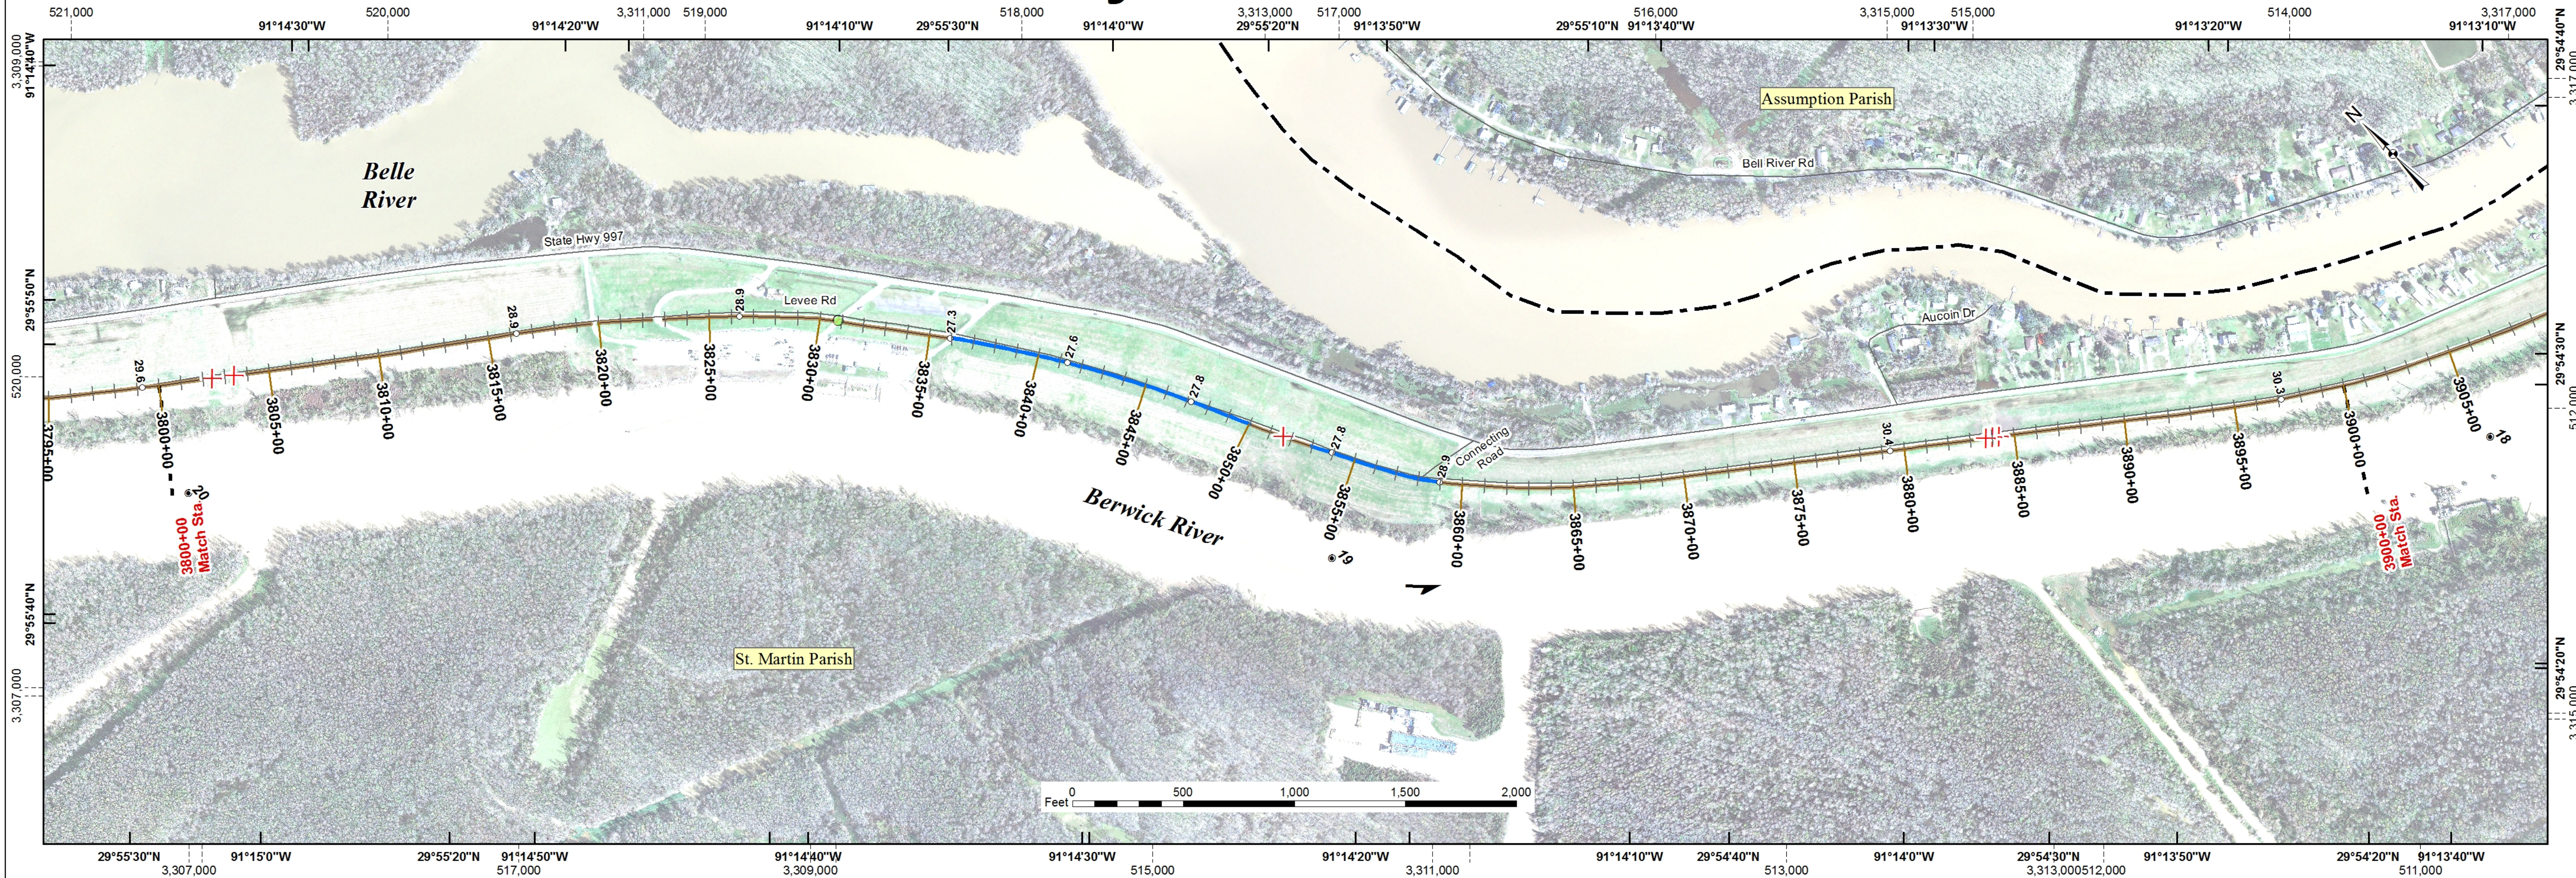

PROFILE

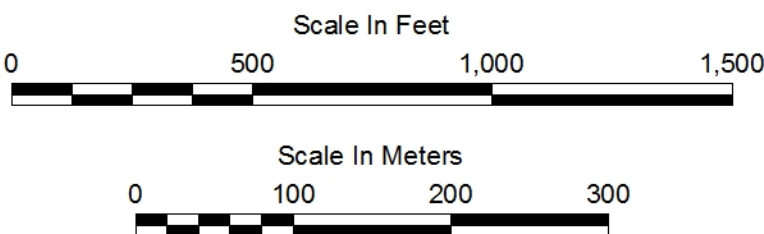


Notes:
Inside Plan Area grid based on Louisiana State Plane System, South Zone
North American Datum 1983 shown by dashed ticks. Geographic Projection shown by solid ticks.
Prepared from Atchafalaya Basin imagery (GIS.ATCH_BASIN_RGB_2009) flown in 2009.
Ground Elevations are visible in areas of floodwall and sheetpile protection measures.
Existing Elevations are stationing using Latest LMS (LLMS) baseline calculations.
Authorized Grades are the sum of the flow line and authorized freeboard.


Data Source: East Atchafalaya Basin Protection Levee
2009 Existing Elevations.....September 2003 (04-999)
November 2006 (06-148C)
October 2008 (08-150C)
May 2011 (11-100S)
2010 Refined Flow Line.....Mississippi River and Tributaries, Atchafalaya Basin, Louisiana
2010 Refined Project Flood Flow Line, Hydraulic Design (April, 2011)
2010 Authorized Grade.....2010 Refined Flow Line elevation plus freeboard defined in
H.R. Doc. 308, 88th Congress, 2nd Session (1964)



U.S. ARMY CORPS OF ENGINEERS
NEW ORLEANS DISTRICT
Engineering Office

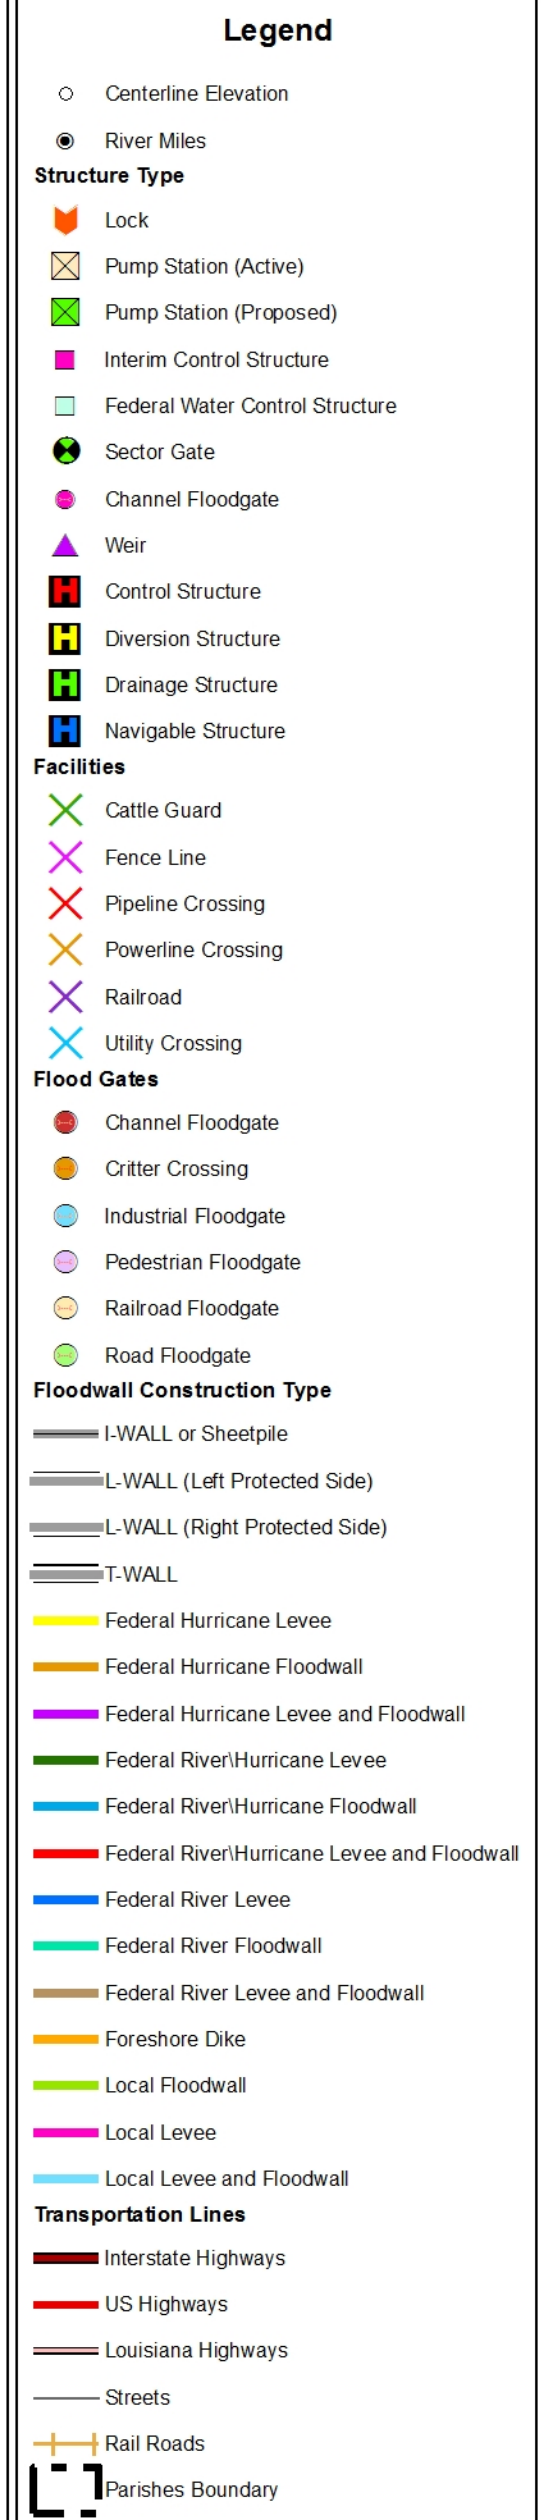



Last Modified : 1/4/2012

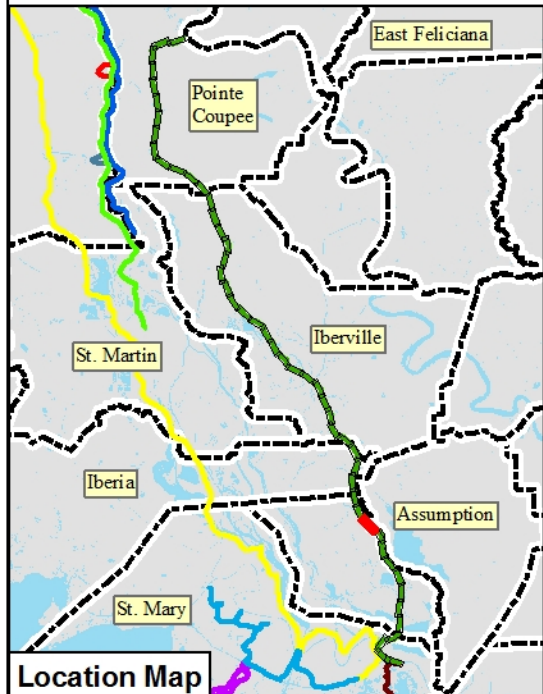


AB Plan & Profile Maps
Atchafalaya Basin Levees
East Atchafalaya Basin Protection Levee

STA. 3800+00 to STA. 3900+00
Series D - Sheet 39 of 50

East Atchafalaya Basin Protection Levee

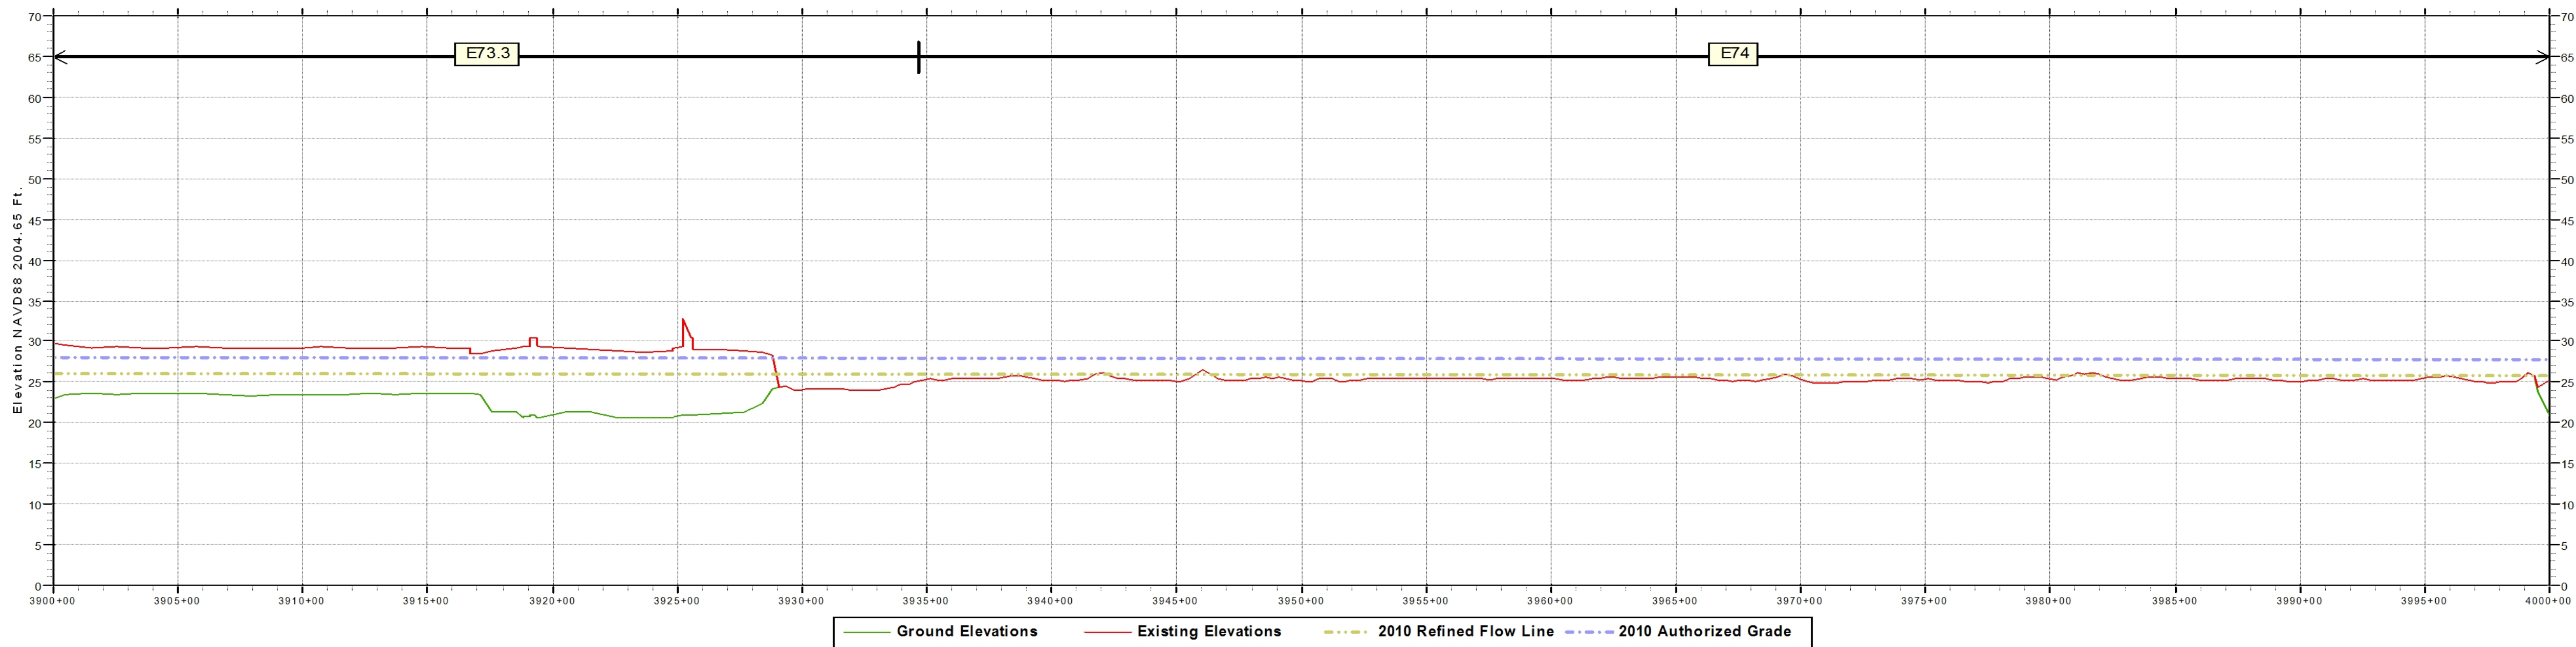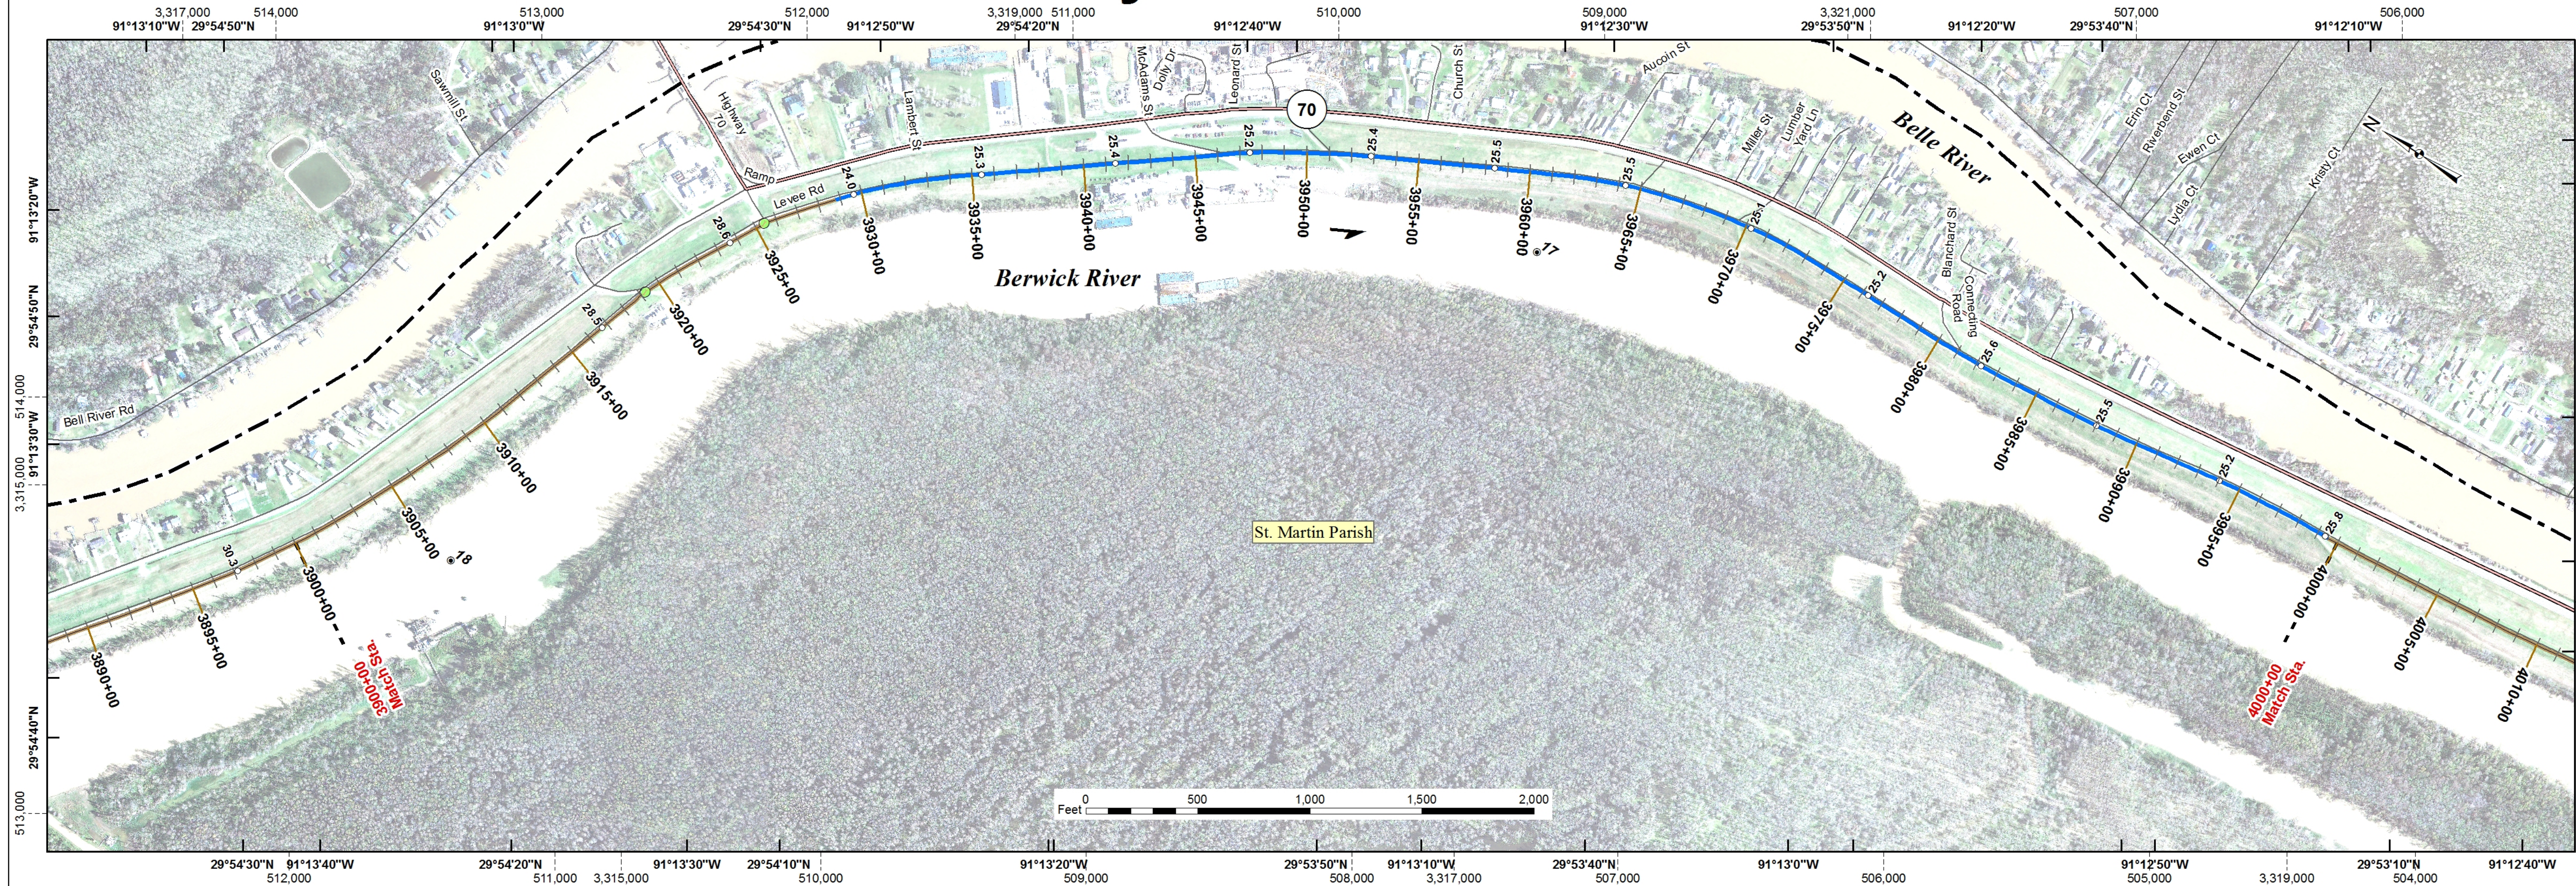

PROFILE

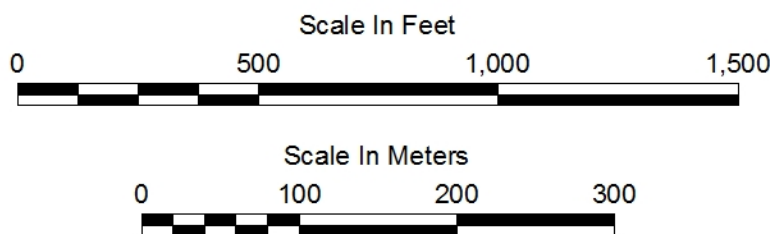


Notes:
Inside Plan Area grid based on Louisiana State Plane System, South Zone
North American Datum 1983 shown by dashed ticks. Geographic Projection shown by solid ticks.
Prepared from Atchafalaya Basin imagery (GIS.ATCH_BASIN_RGB_2009) flown in 2009.
Ground Elevations are visible in areas of floodwall and sheetpile protection measures.
Existing Elevations are stationing using Latest LMS (LLMS) baseline calculations.
Authorized Grades are the sum of the flow line and authorized freeboard.


Data Source: East Atchafalaya Basin Protection Levee
2009 Existing Elevations.....September 2003 (04-999)
November 2006 (06-148C)
October 2008 (08-150C)
May 2011 (11-100S)
2010 Refined Flow Line.....Mississippi River and Tributaries, Atchafalaya Basin, Louisiana
2010 Refined Project Flood Flow Line, Hydraulic Design (April, 2011)
2010 Authorized Grade.....2010 Refined Flow Line elevation plus freeboard defined in
H.R. Doc. 308, 88th Congress, 2nd Session (1964)



U.S. ARMY CORPS OF ENGINEERS
NEW ORLEANS DISTRICT
Engineering Office

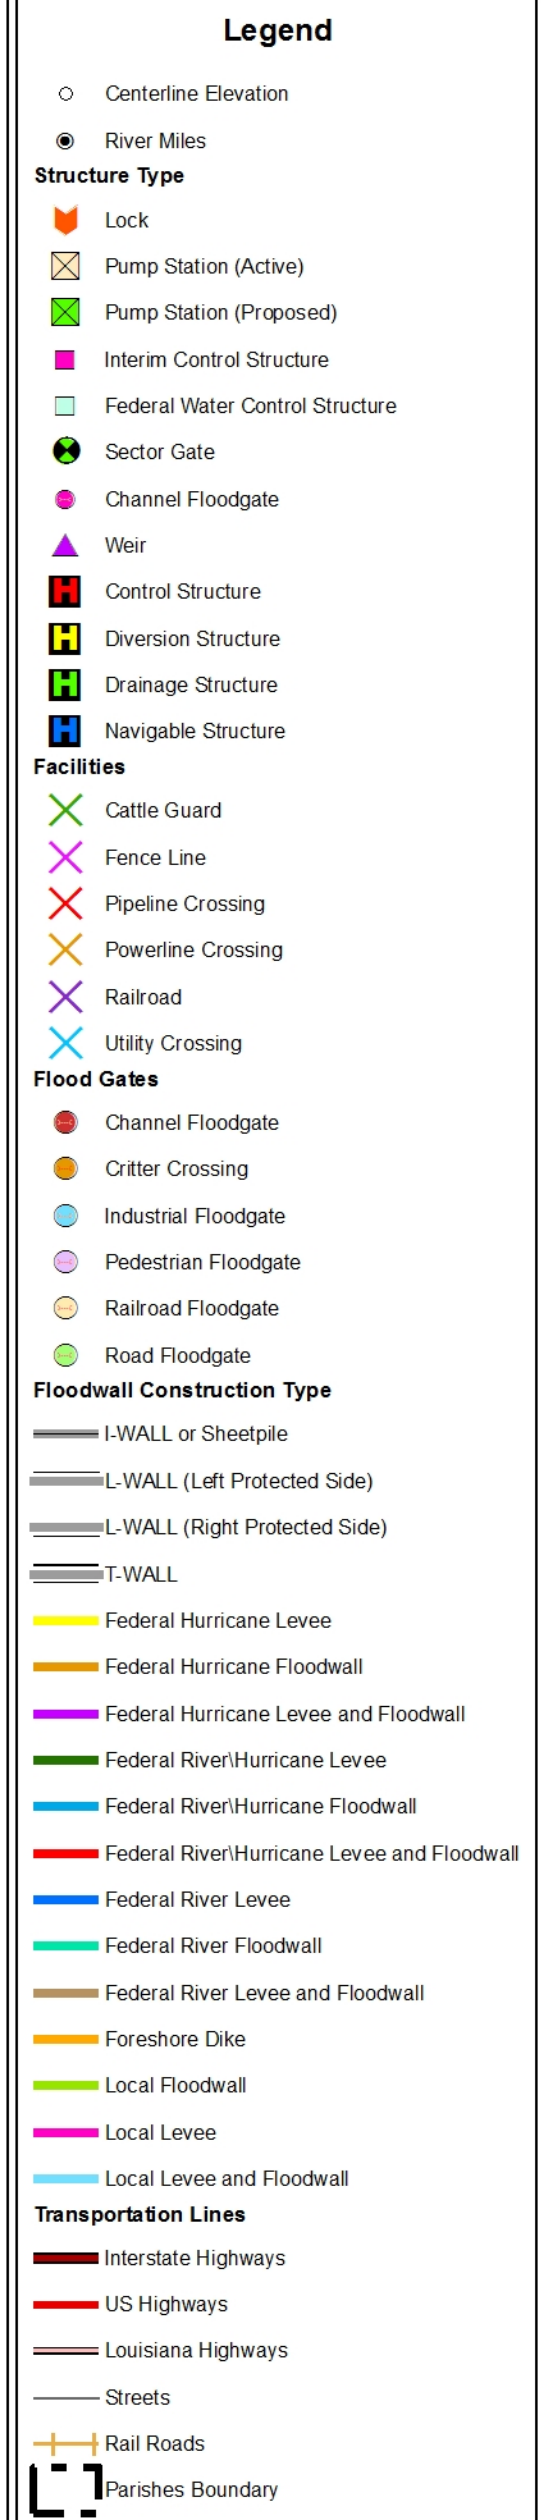



Last Modified : 1/4/2012

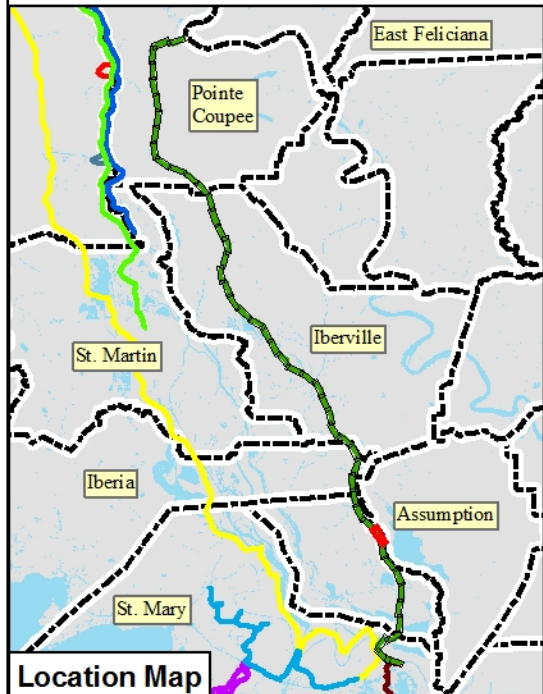

AB Plan & Profile Maps
Atchafalaya Basin Levees
East Atchafalaya Basin Protection Levee


STA. 3900+00 to STA. 4000+00
Series D - Sheet 40 of 50

East Atchafalaya Basin Protection Levee

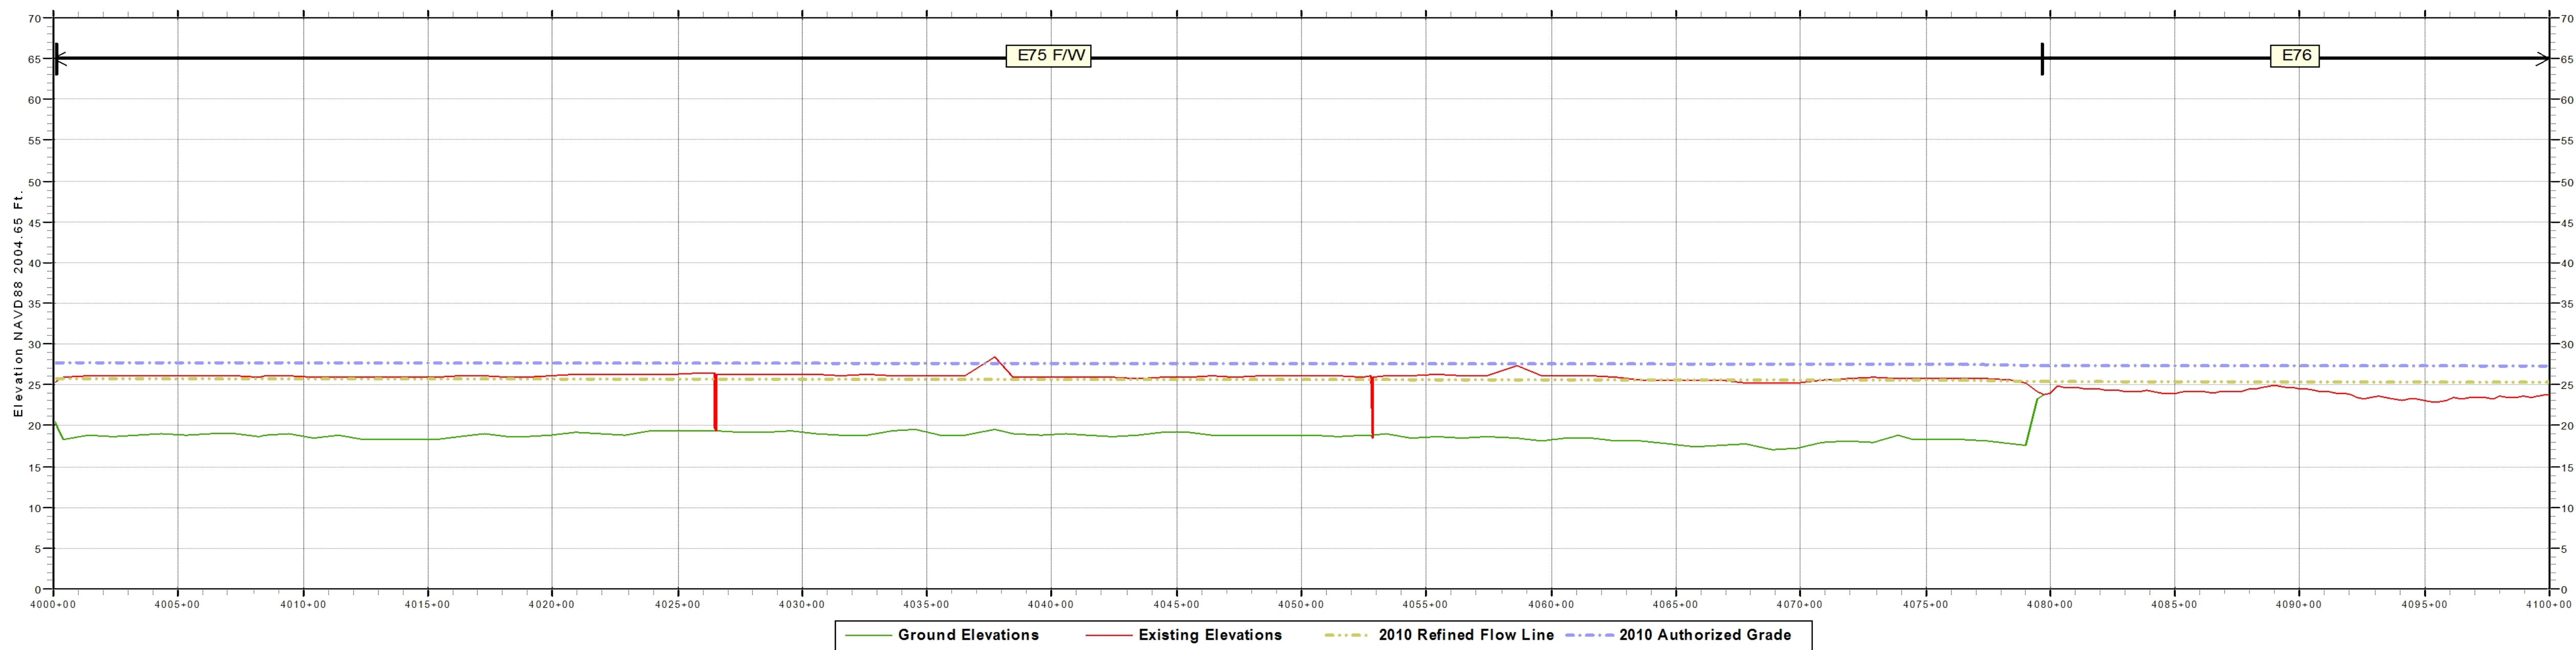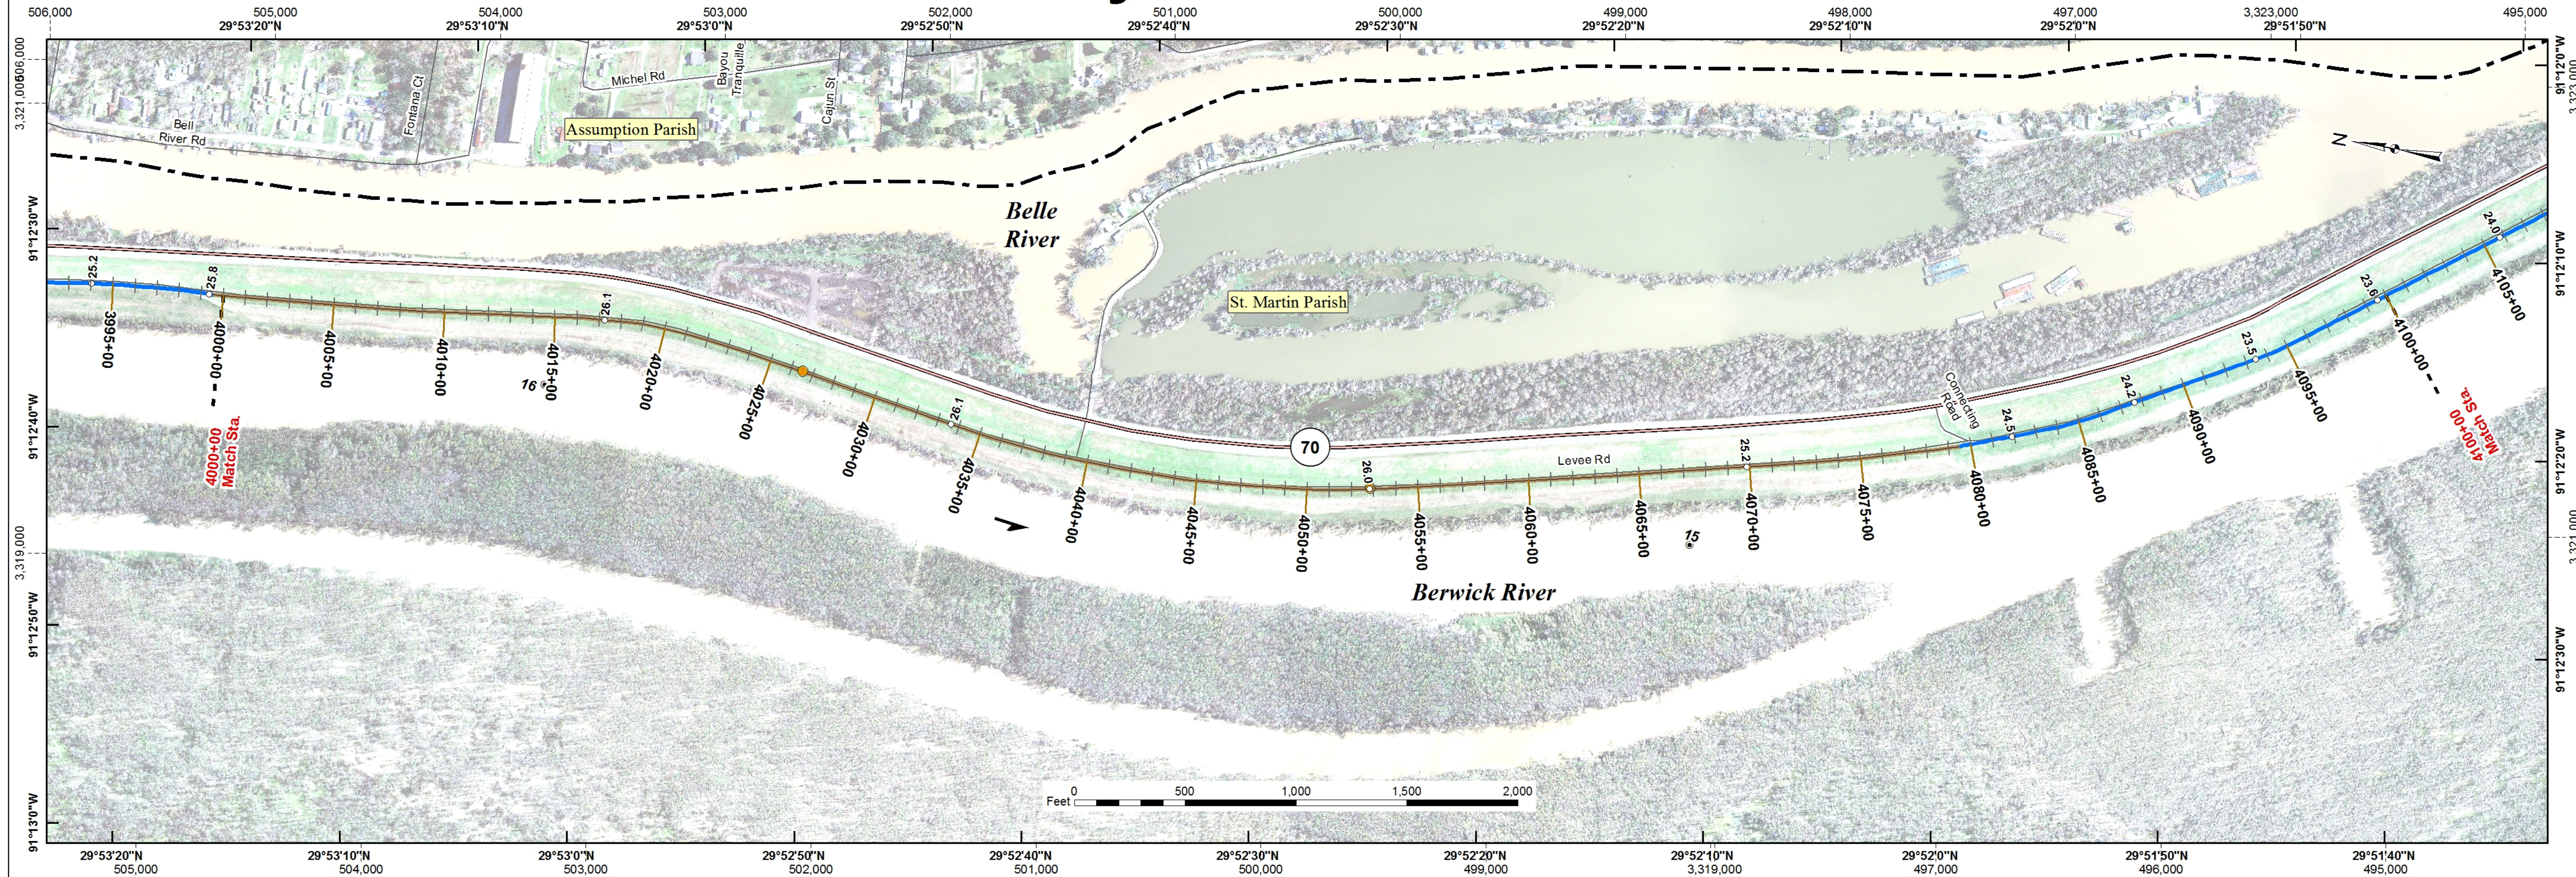

PROFILE


Notes:
Inside Plan Area grid based on Louisiana State Plane System, South Zone
North American Datum 1983 shown by dashed ticks. Geographic Projection shown by solid ticks.
Prepared from Atchafalaya Basin imagery (GIS.ATCH_BASIN_RGB_2009) flown in 2009.
Ground Elevations are visible in areas of floodwall and sheetpile protection measures.
Existing Elevations are stationing using Latest LMS (LLMS) baseline calculations.
Authorized Grades are the sum of the flow line and authorized freeboard.

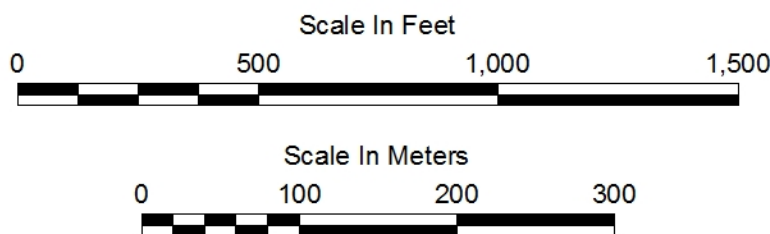


Data Source: East Atchafalaya Basin Protection Levee
2009 Existing Elevations.....September 2003 (04-999)
November 2006 (06-148C)
October 2008 (08-150C)
May 2011 (11-100S)
2010 Refined Flow Line.....Mississippi River and Tributaries, Atchafalaya Basin, Louisiana
2010 Refined Project Flood Flow Line, Hydraulic Design (April, 2011)
2010 Authorized Grade.....2010 Refined Flow Line elevation plus freeboard defined in
H.R. Doc. 308, 88th Congress, 2nd Session (1964)



U.S. ARMY CORPS OF ENGINEERS
NEW ORLEANS DISTRICT
Engineering Office

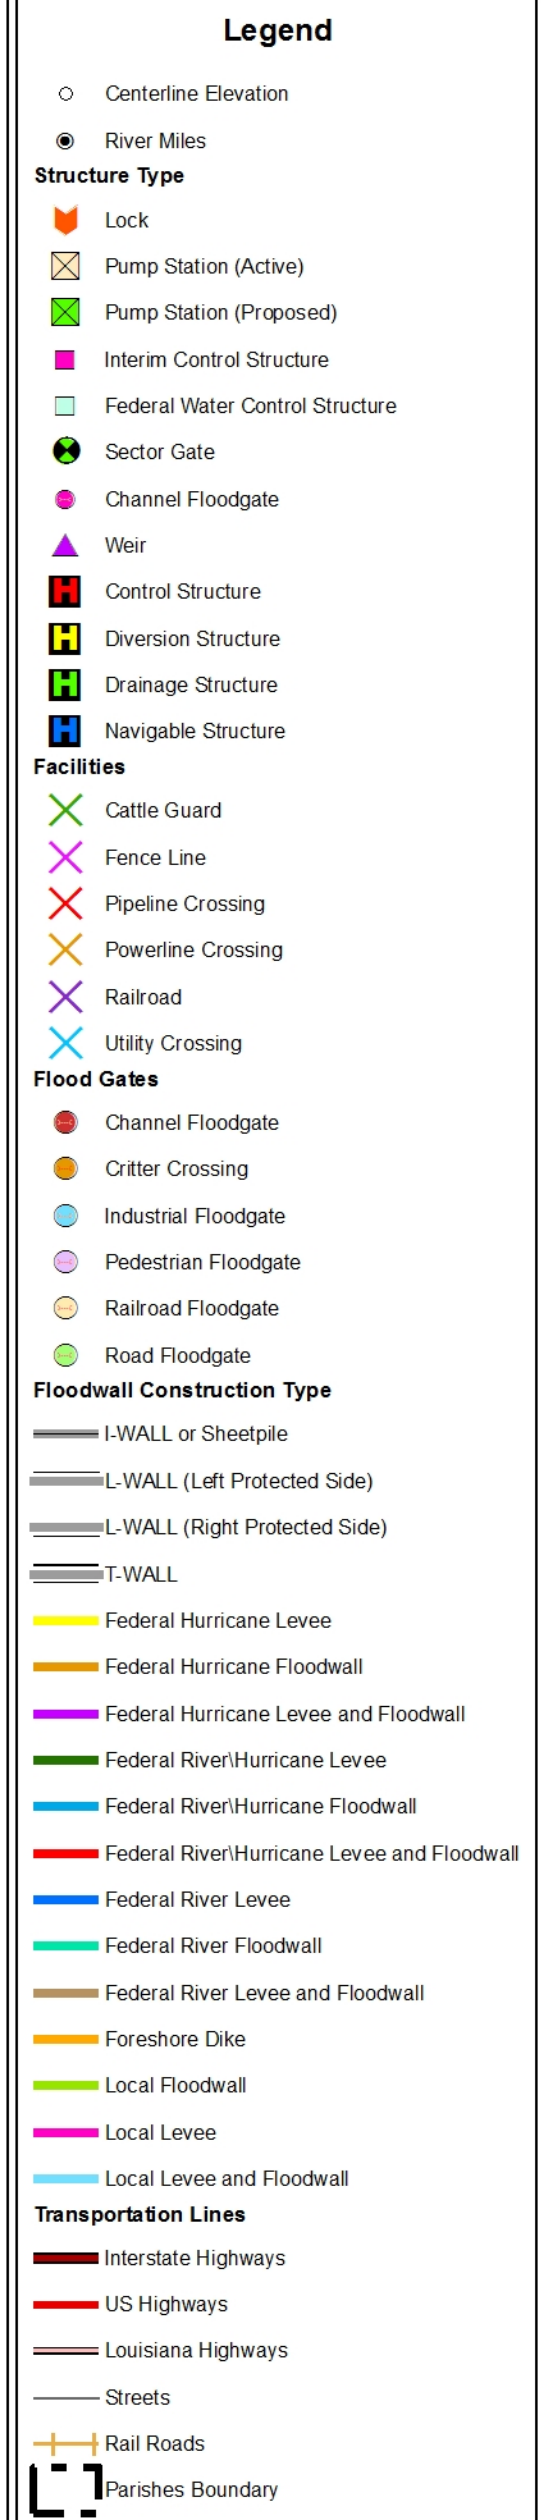



Last Modified : 1/4/2012

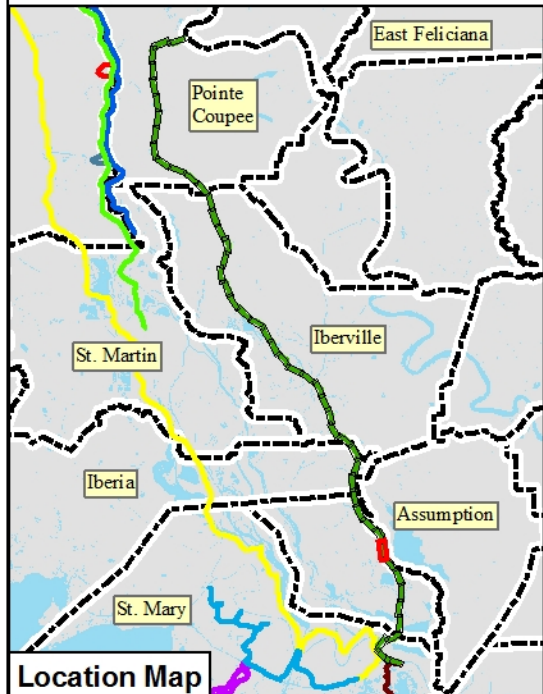

AB Plan & Profile Maps
Atchafalaya Basin Levees
East Atchafalaya Basin Protection Levee

STA. 4000+00 to STA. 4100+00
Series D - Sheet 41 of 50

East Atchafalaya Basin Protection Levee

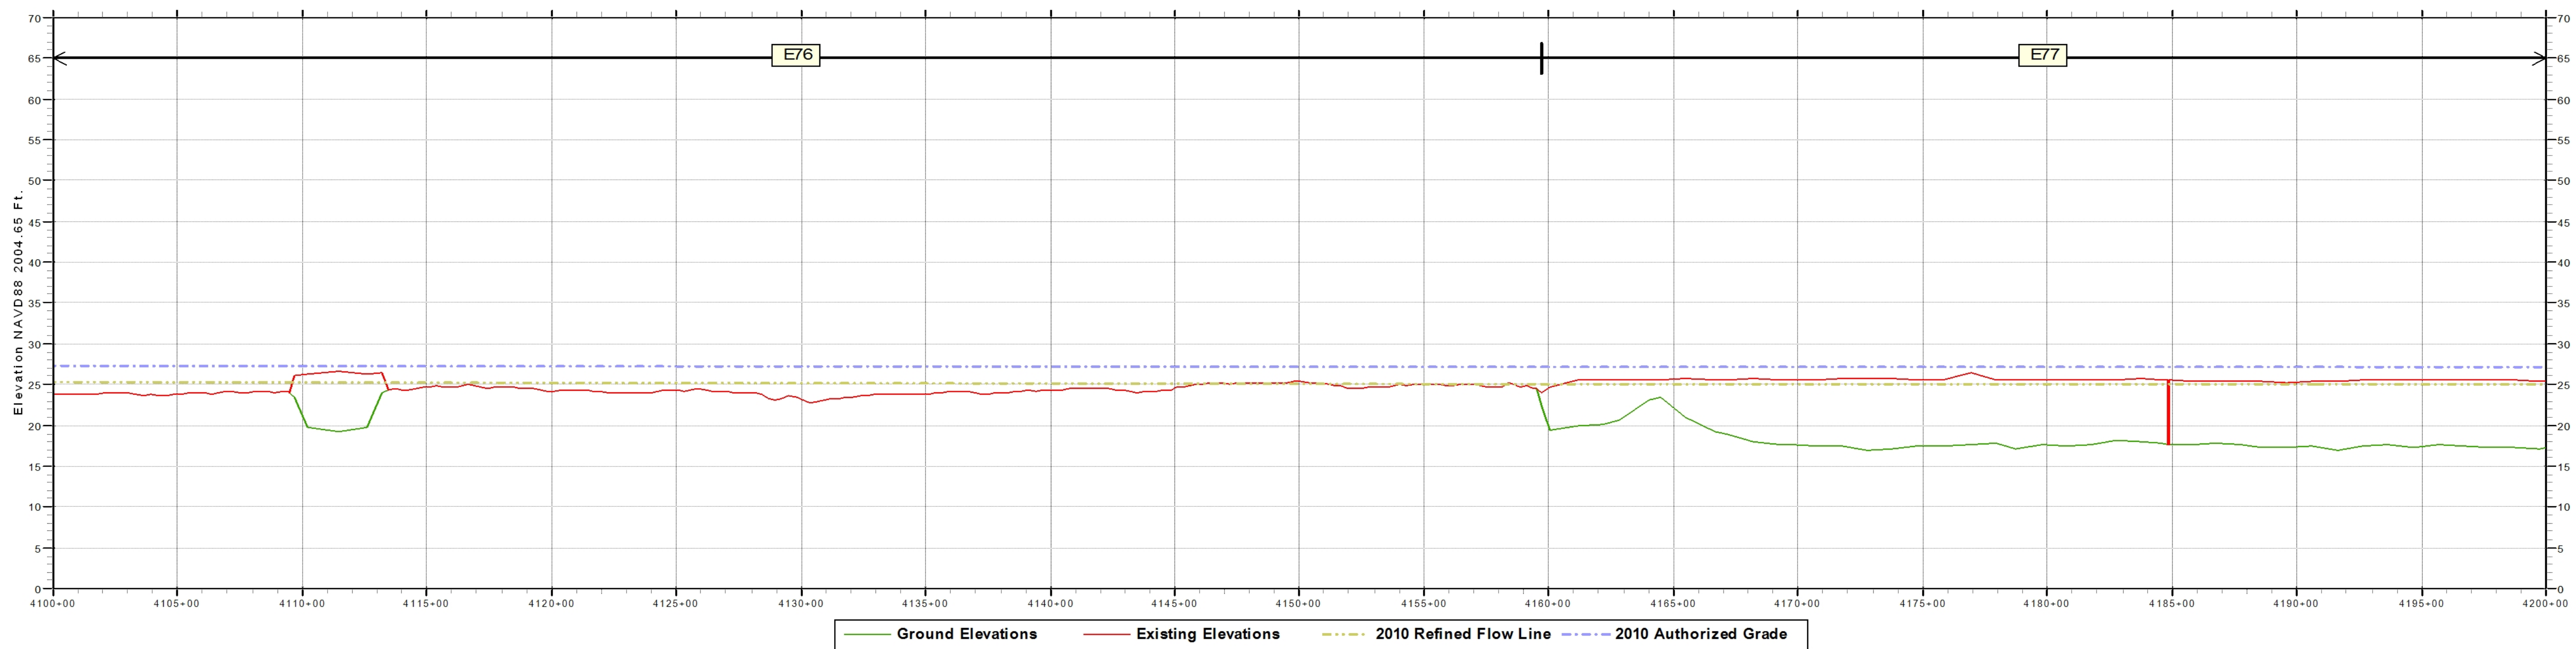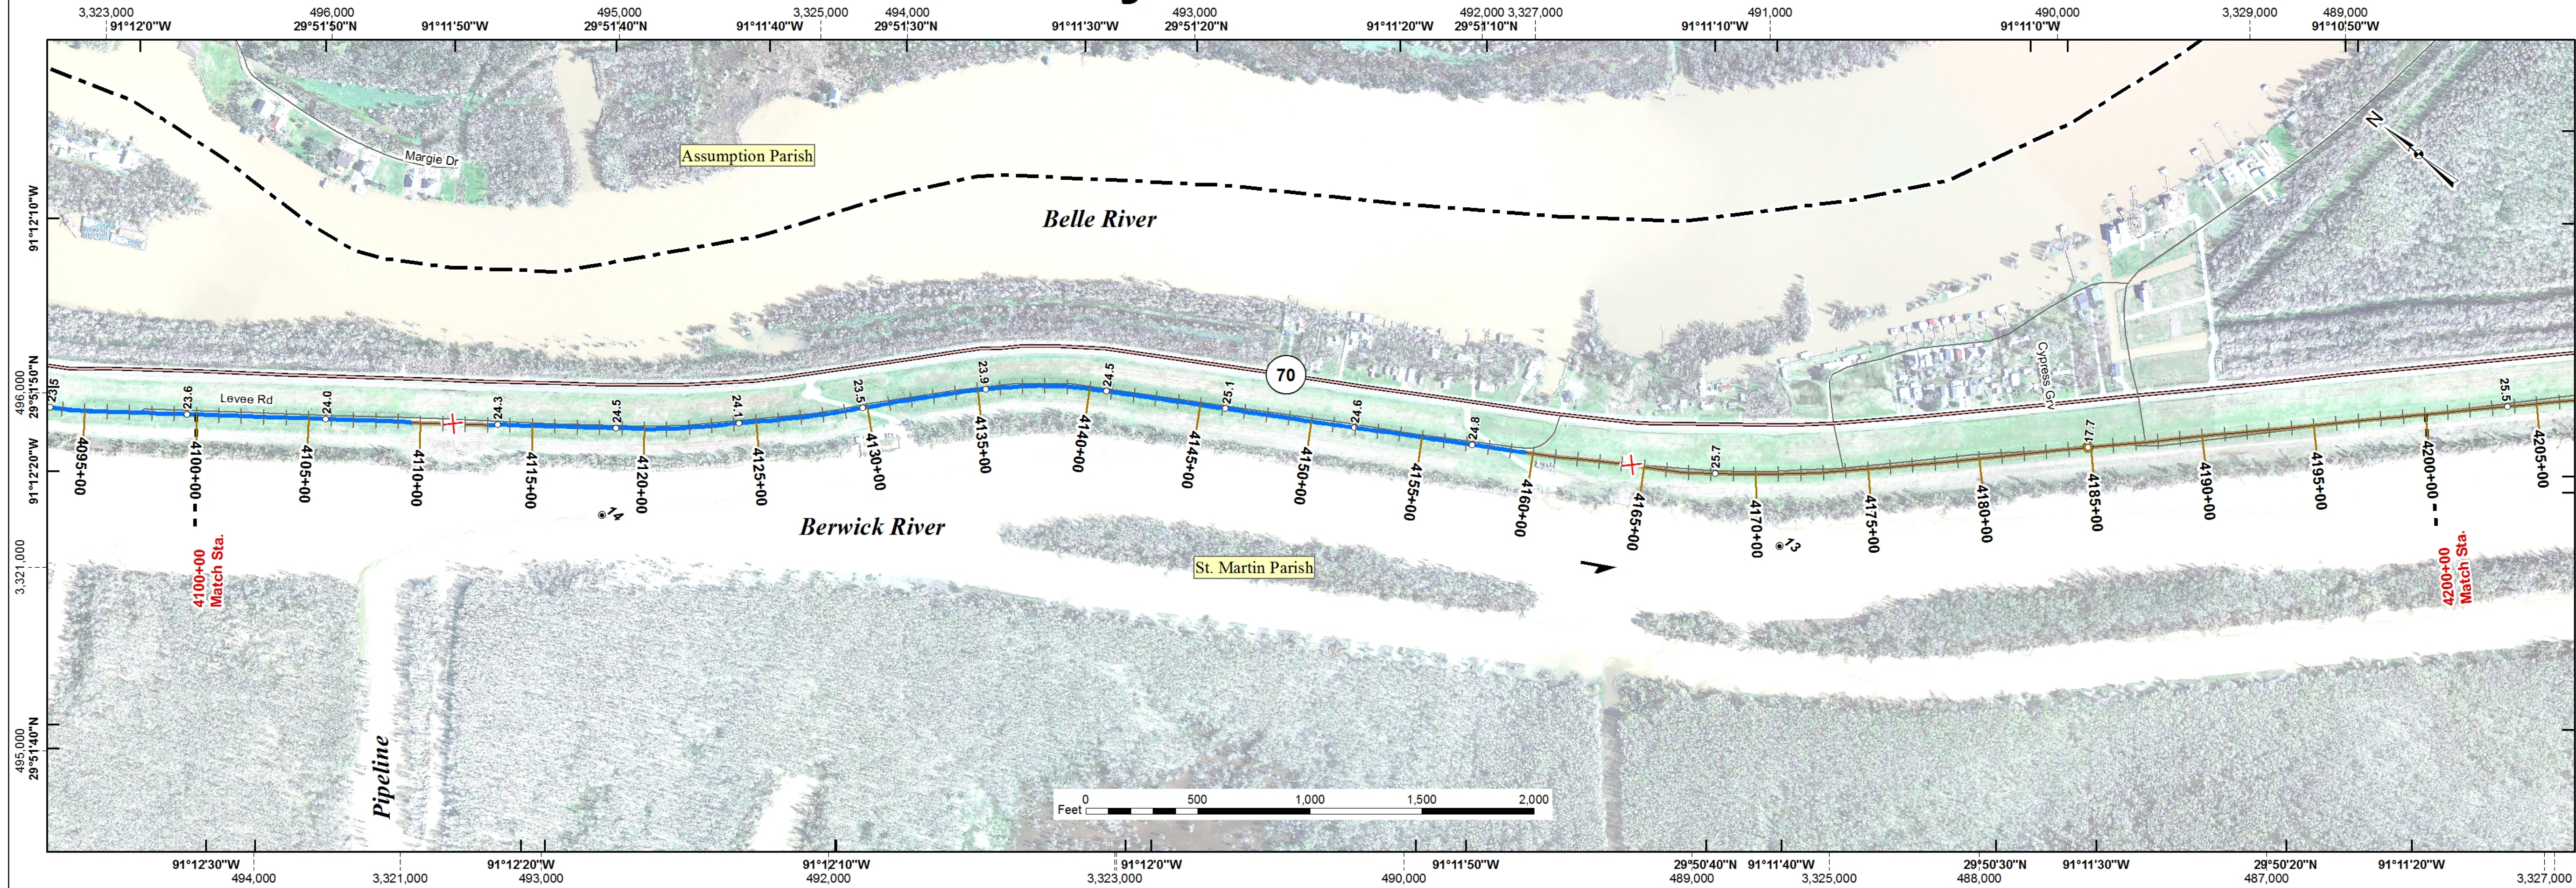


PROFILE

Notes:
Inside Plan Area grid based on Louisiana State Plane System, South Zone
North American Datum 1983 shown by dashed ticks. Geographic Projection shown by solid ticks.
Prepared from Atchafalaya Basin imagery (GIS.ATCH_BASIN_RGB_2009) flown in 2009.
Ground Elevations are visible in areas of floodwall and sheetpile protection measures.
Existing Elevations are stationing using Latest LMS (LLMS) baseline calculations.
Authorized Grades are the sum of the flow line and authorized freeboard.


Data Source: East Atchafalaya Basin Protection Levee
2009 Existing Elevations.....September 2003 (04-999)
November 2006 (06-148C)
October 2008 (08-150C)
May 2011 (11-100S)
2010 Refined Flow Line.....Mississippi River and Tributaries, Atchafalaya Basin, Louisiana
2010 Refined Project Flood Flow Line, Hydraulic Design (April, 2011)
2010 Authorized Grade.....2010 Refined Flow Line elevation plus freeboard defined in
H.R. Doc. 308, 88th Congress, 2nd Session (1964)



U.S. ARMY CORPS OF ENGINEERS
NEW ORLEANS DISTRICT
Engineering Office

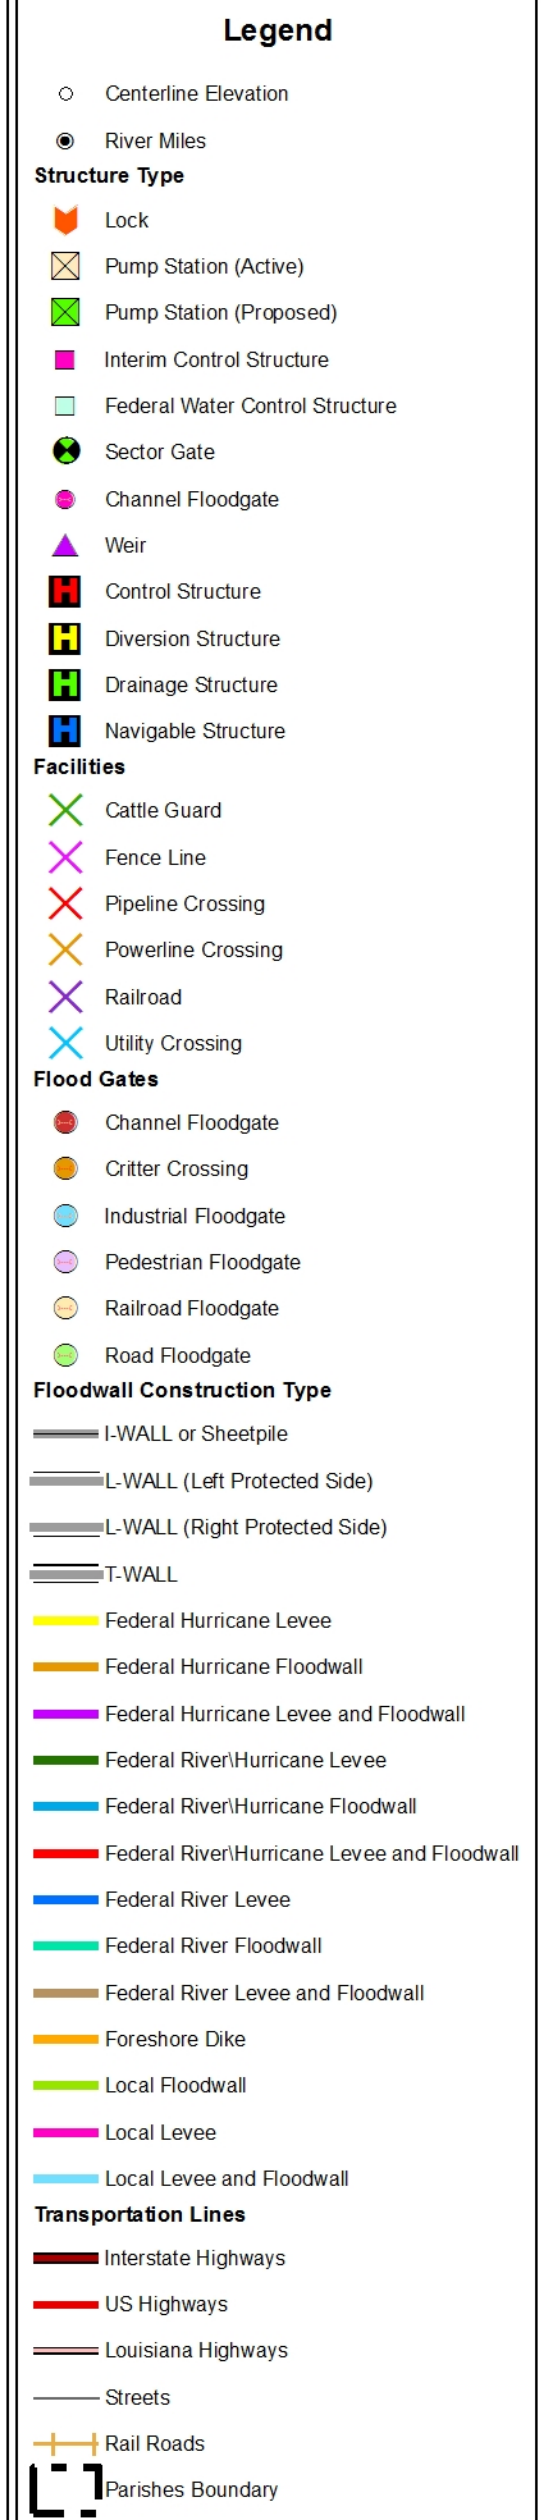


Last Modified : 1/4/2012

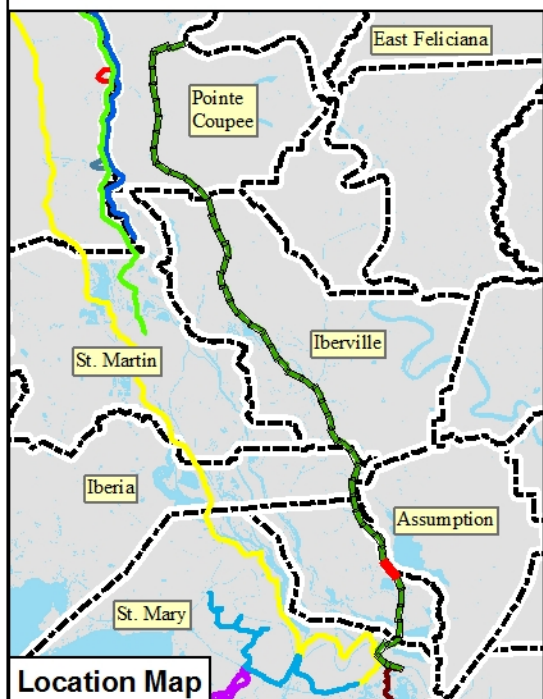

AB Plan & Profile Maps
Atchafalaya Basin Levees
East Atchafalaya Basin Protection Levee

STA. 4100+00 to STA. 4200+00
Series D - Sheet 42 of 50

East Atchafalaya Basin Protection Levee

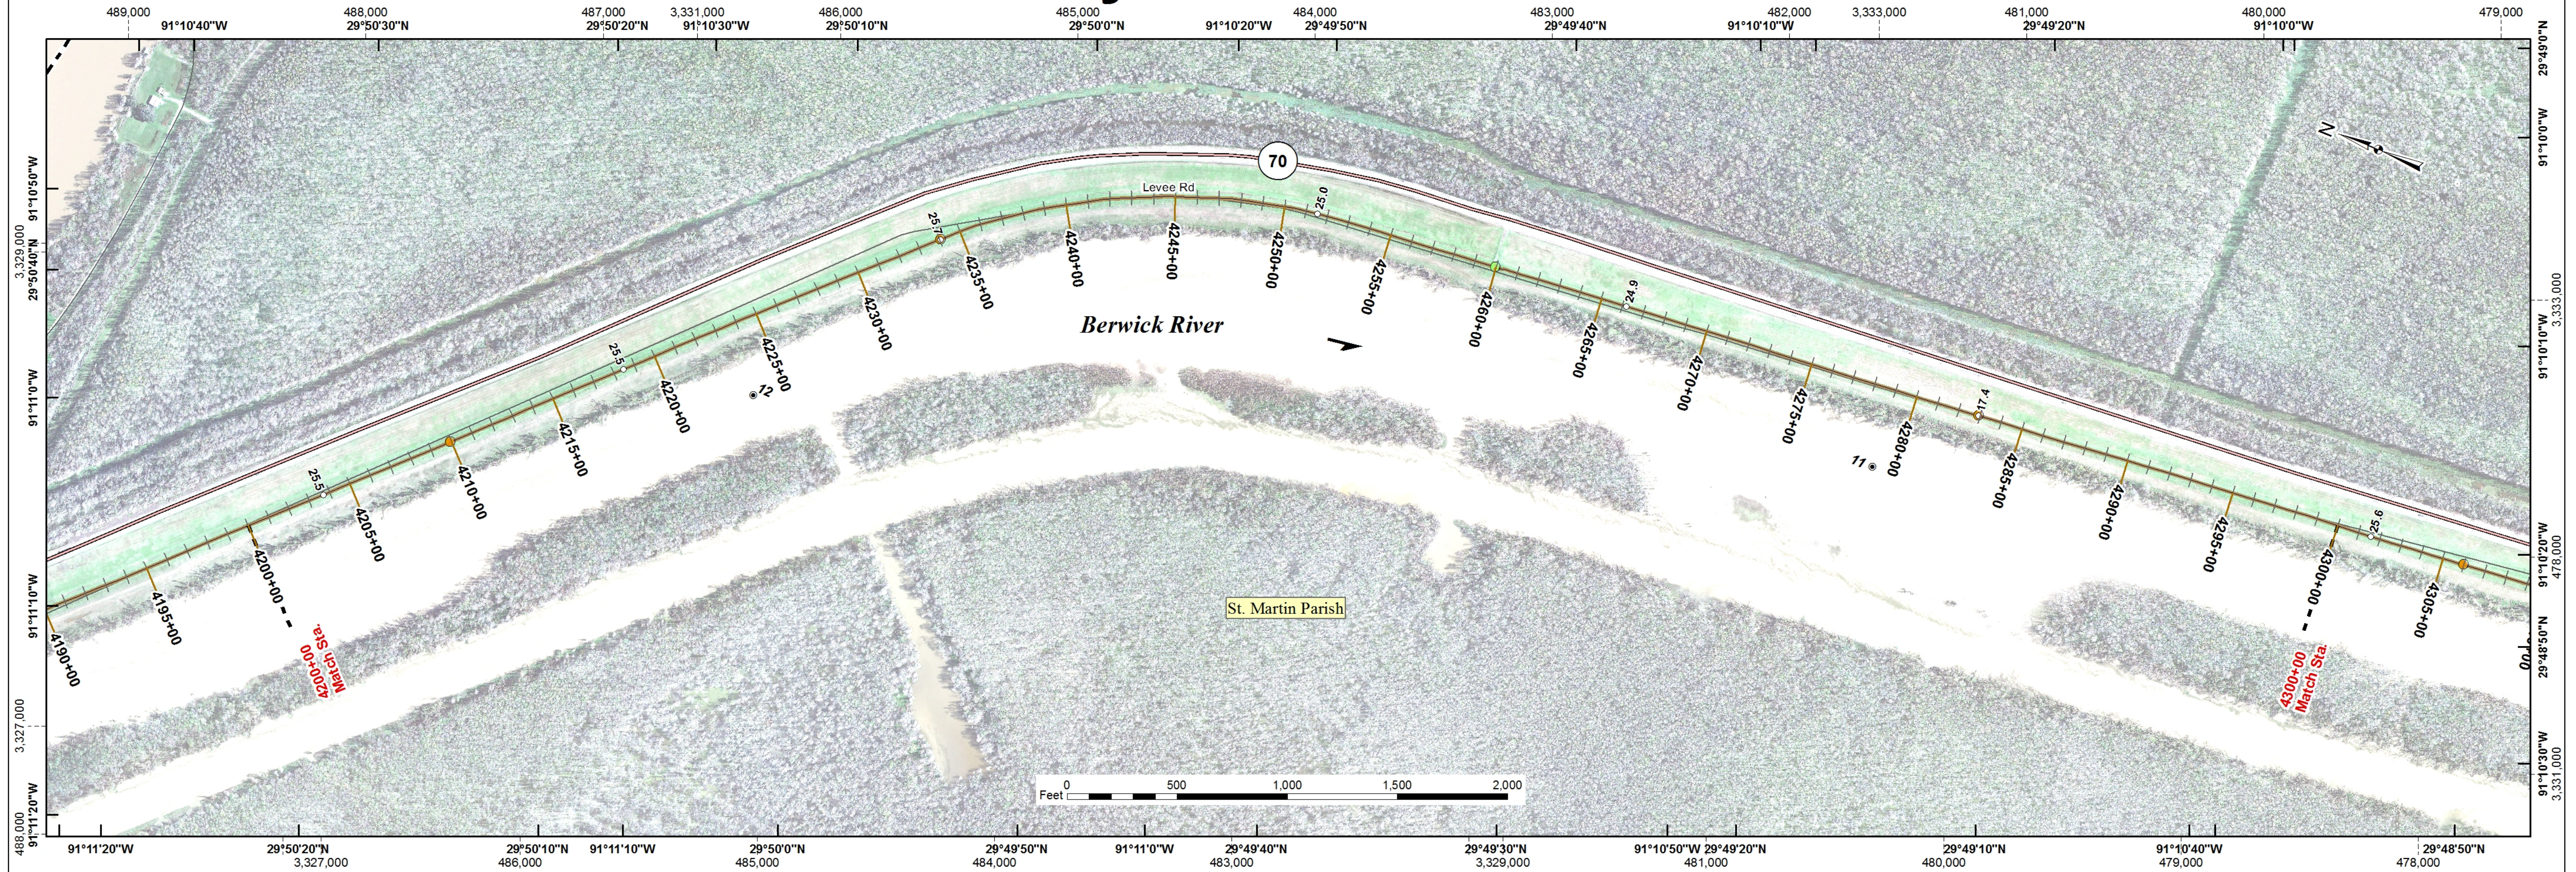



U.S. ARMY CORPS OF ENGINEERS
NEW ORLEANS DISTRICT
Engineering Office

Legend

- Centerline Elevation
- River Miles

Structure Type

- Lock
- Pump Station (Active)
- Pump Station (Proposed)
- Interim Control Structure
- Federal Water Control Structure
- Sector Gate
- Channel Floodgate
- Weir
- Control Structure
- Diversion Structure
- Drainage Structure
- Navigable Structure

Facilities

- Cattle Guard
- Fence Line
- Pipeline Crossing
- Powerline Crossing
- Railroad
- Utility Crossing

Flood Gates

- Channel Floodgate
- Critter Crossing
- Industrial Floodgate
- Pedestrian Floodgate
- Railroad Floodgate
- Road Floodgate

Floodwall Construction Type

- L-WALL or Sheetpile
- L-WALL (Left Protected Side)
- L-WALL (Right Protected Side)
- T-WALL
- Federal Hurricane Levee
- Federal Hurricane Floodwall
- Federal Hurricane Levee and Floodwall
- Federal River/Hurricane Levee
- Federal River/Hurricane Floodwall
- Federal River/Hurricane Levee and Floodwall
- Federal River Levee
- Federal River Floodwall
- Federal River Levee and Floodwall
- Foreshore Dike
- Local Floodwall
- Local Levee
- Local Levee and Floodwall

Transportation Lines


- Interstate Highways
- US Highways
- Louisiana Highways
- Streets
- Rail Roads
- Parishes Boundary

Last Modified : 1/4/2012




AB Plan & Profile Maps
Atchafalaya Basin Levees
East Atchafalaya Basin Protection Levee

STA. 4200+00 to STA. 4300+00
Series D – Sheet 43 of 50

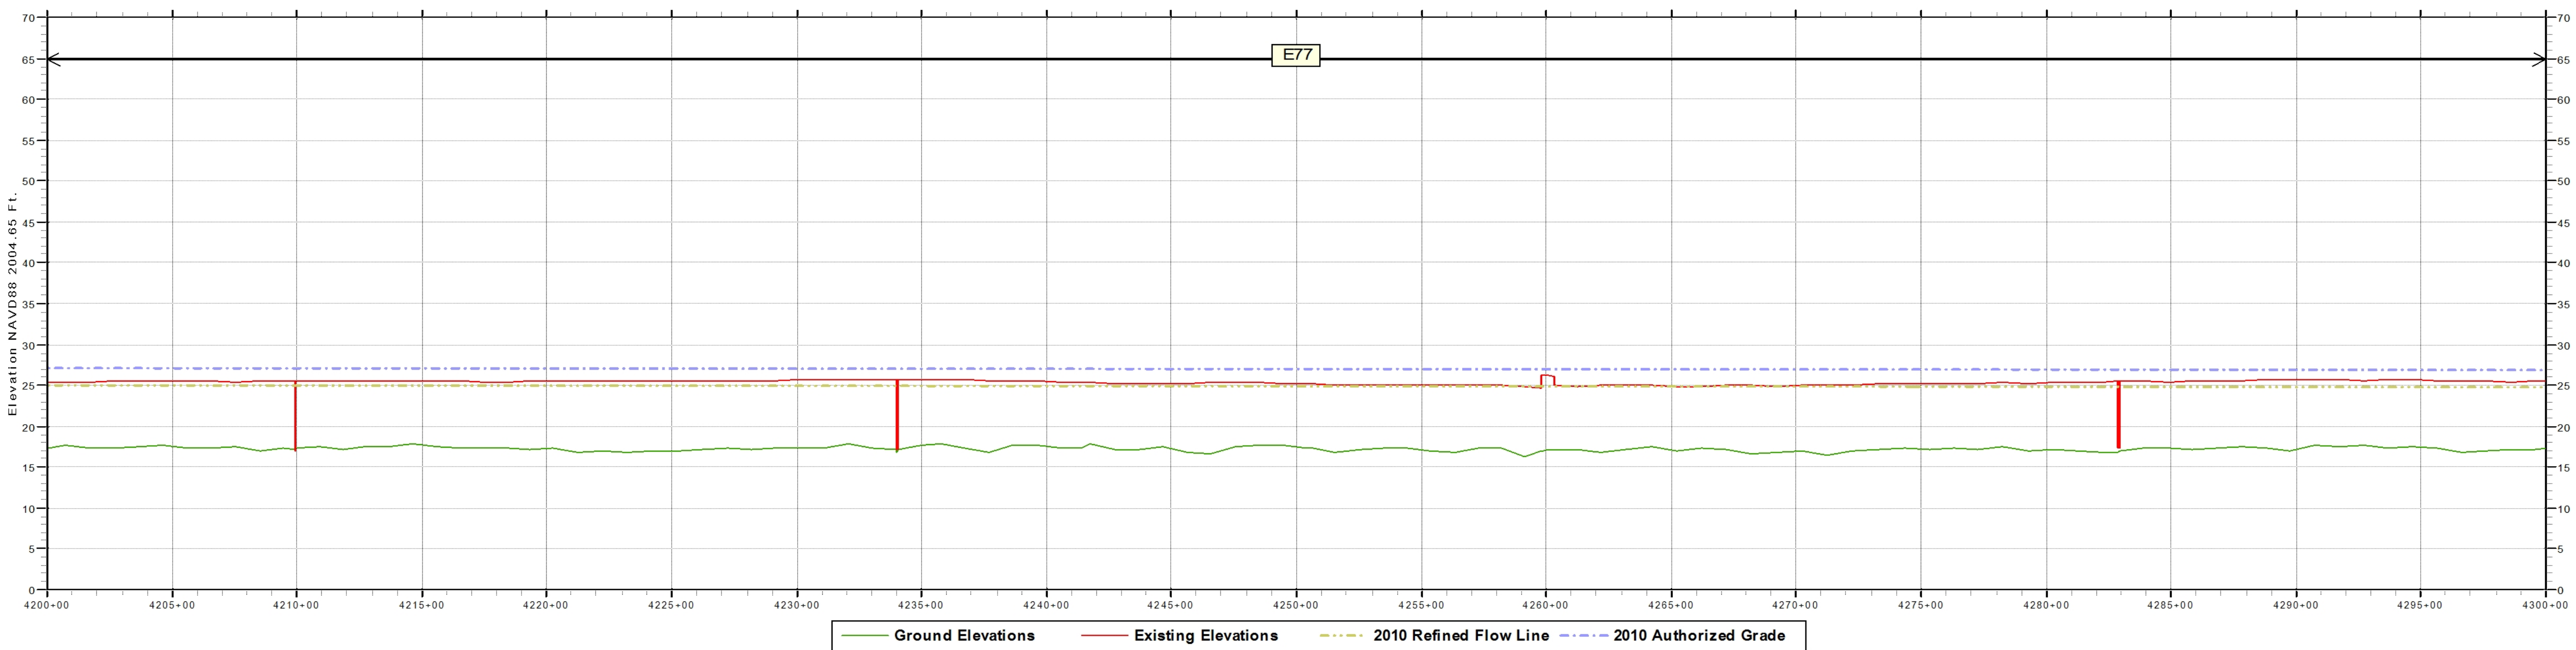



PROFILE

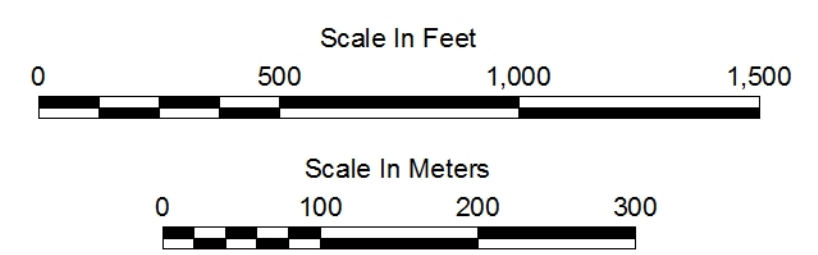


Notes:
Inside Plan Area grid based on Louisiana State Plane System, South Zone
North American Datum 1983 shown by dashed ticks. Geographic Projection shown by solid ticks.
Prepared from Atchafalaya Basin imagery (GIS.ATCH_BASIN_RGB_2009) flown in 2009.
Ground Elevations are visible in areas of floodwall and sheetpile protection measures.
Existing Elevations are stationing using Latest LMS (LLMS) baseline calculations.
Authorized Grades are the sum of the flow line and authorized freeboard.

Data Source: East Atchafalaya Basin Protection Levee
2009 Existing Elevations.....September 2003 (04-999)
November 2006 (06-148C)
October 2008 (08-150C)
May 2011 (11-100S)
2010 Refined Flow Line.....Mississippi River and Tributaries, Atchafalaya Basin, Louisiana
2010 Refined Project Flood Flow Line, Hydraulic Design (April, 2011)
2010 Authorized Grade.....2010 Refined Flow Line elevation plus freeboard defined in
H.R. Doc. 308, 88th Congress, 2nd Session (1964)

East Atchafalaya Basin Protection Levee

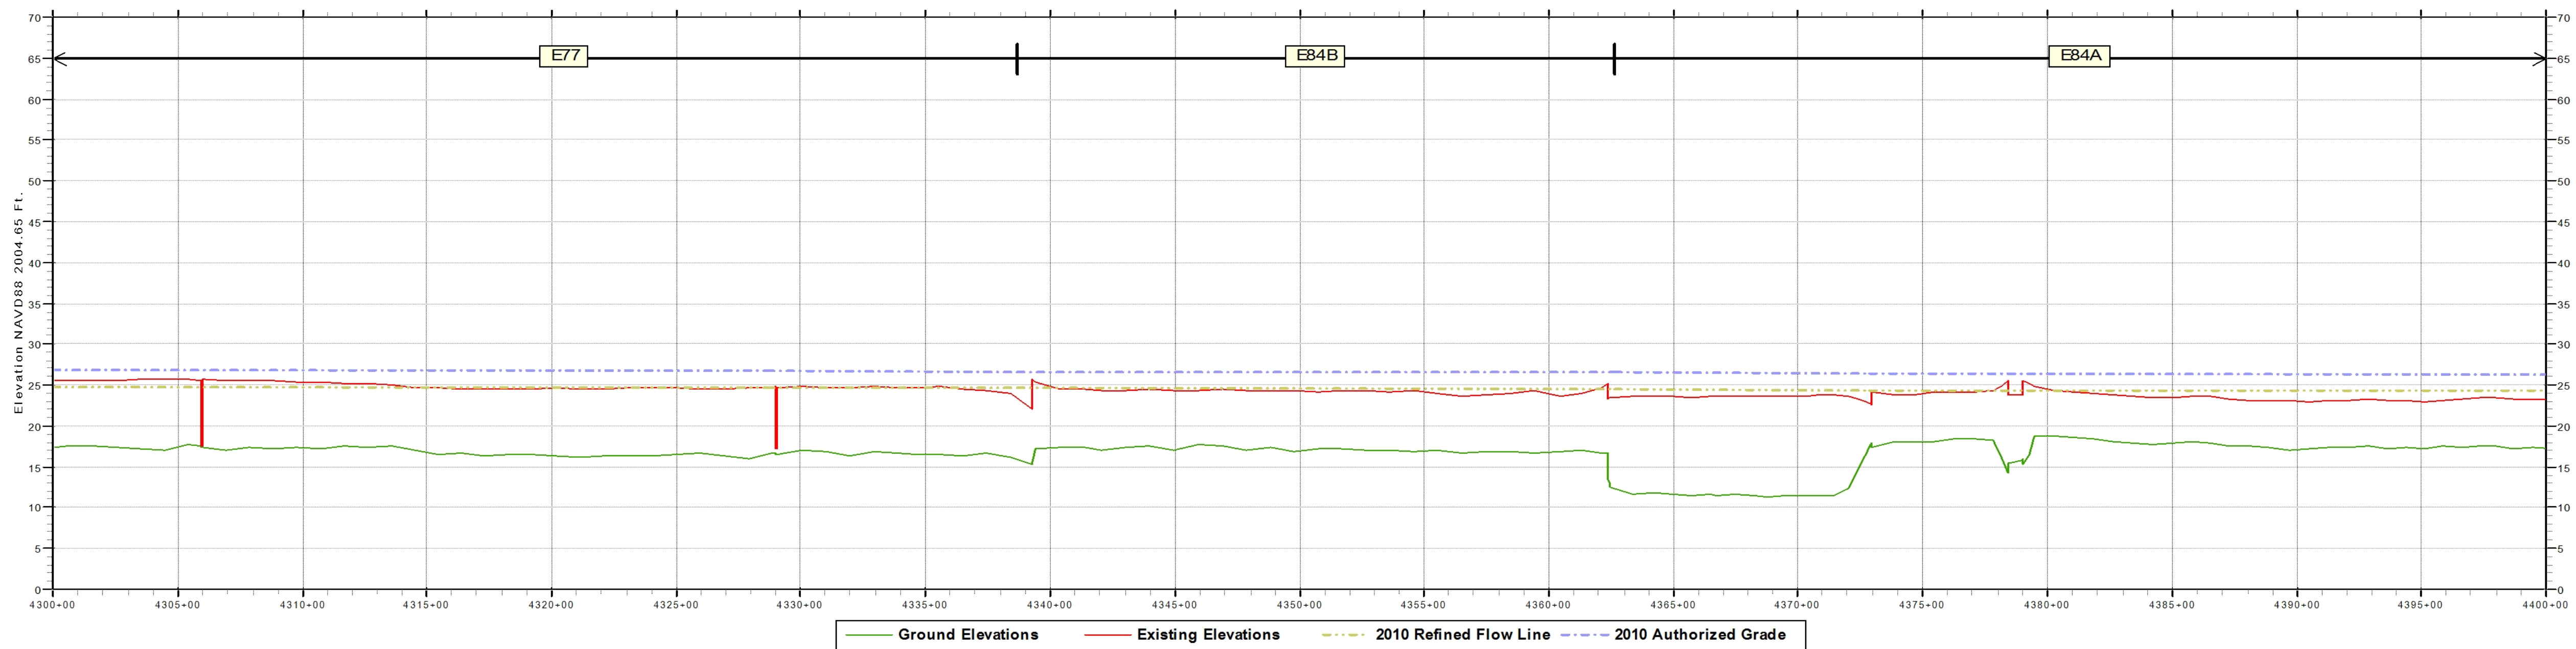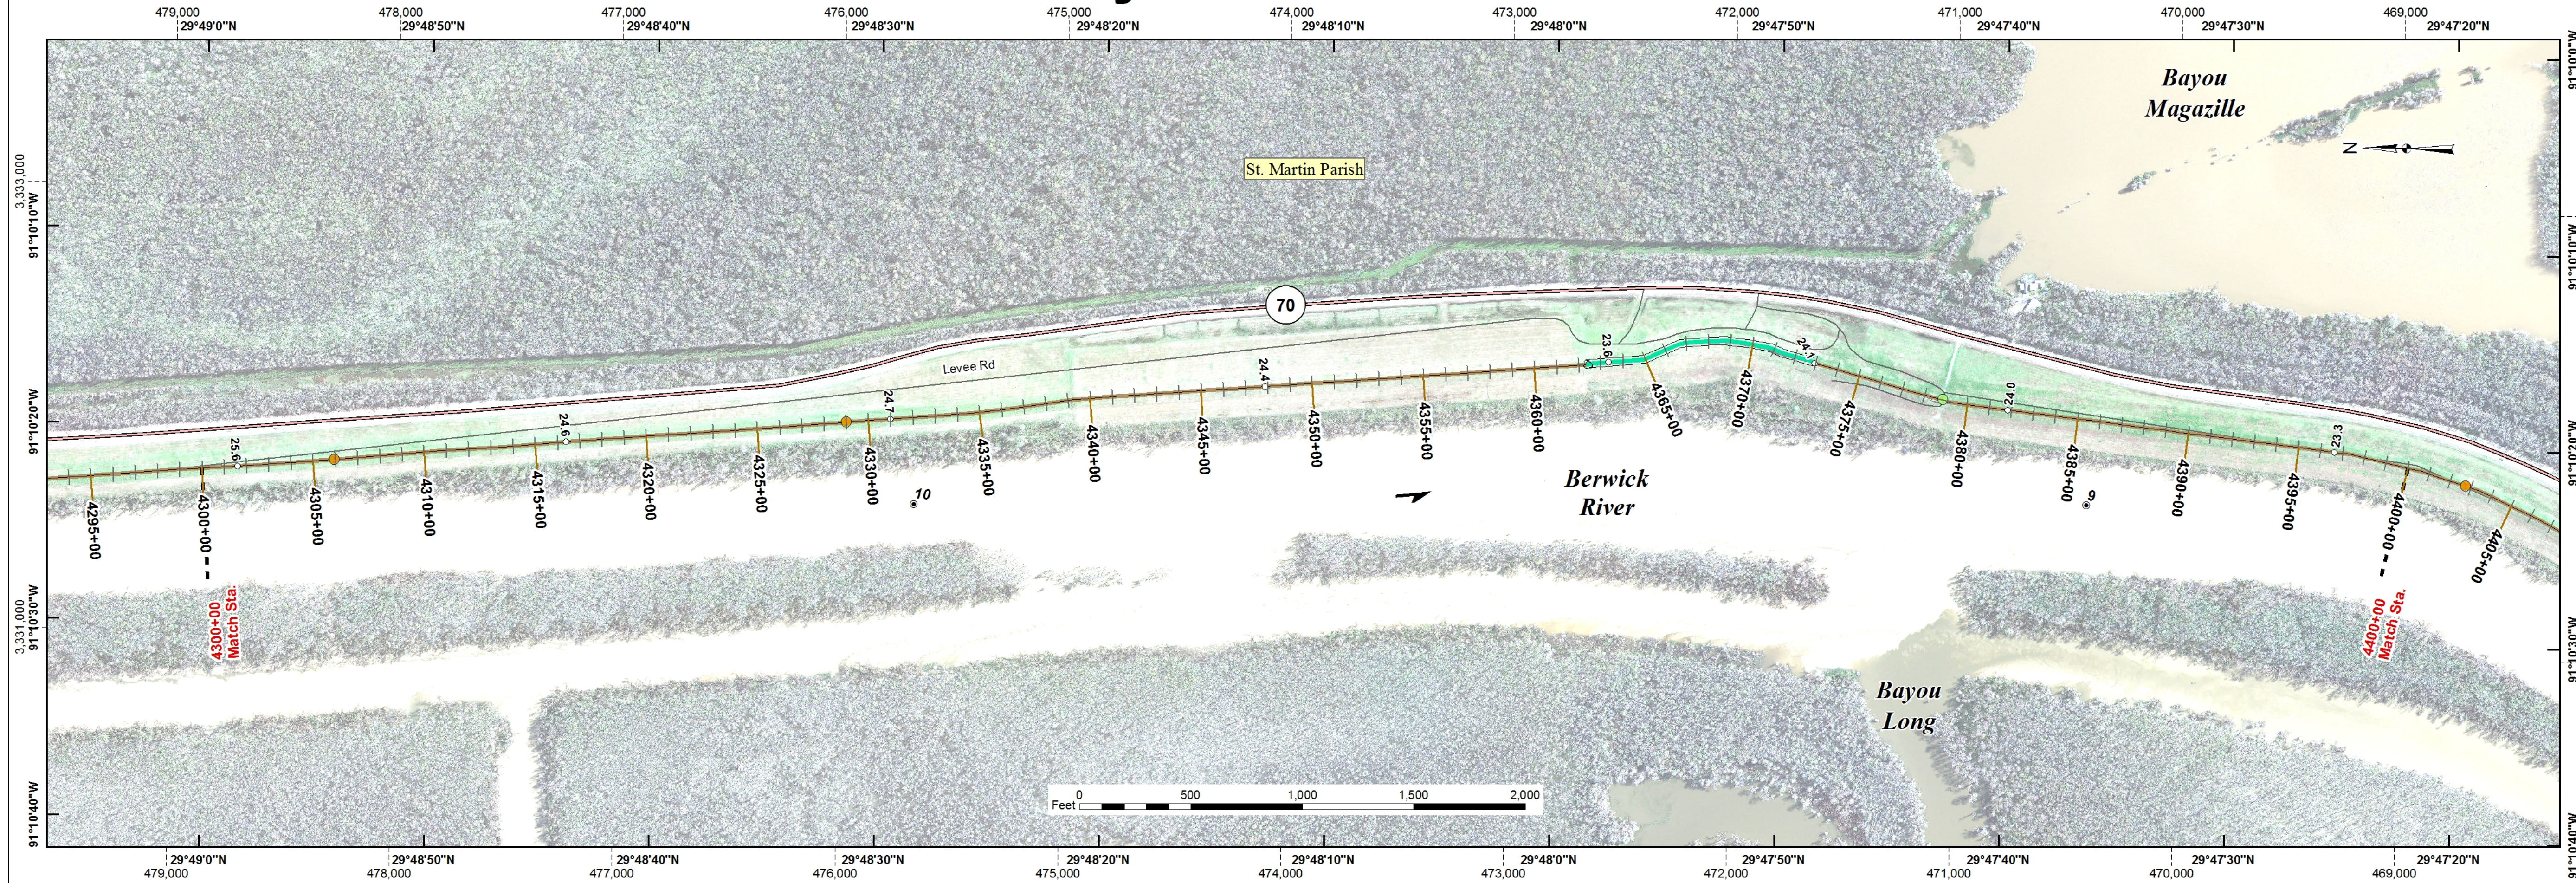

PROFILE

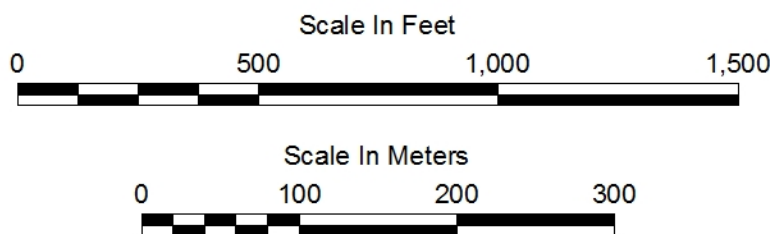

Notes:
Inside Plan Area grid based on Louisiana State Plane System, South Zone
North American Datum 1983 shown by dashed ticks. Geographic Projection shown by solid ticks.
Prepared from Atchafalaya Basin imagery (GIS.ATCH_BASIN_RGB_2009) flown in 2009.
Ground Elevations are visible in areas of floodwall and sheetpile protection measures.
Existing Elevations are stationing using Latest LMS (LLMS) baseline calculations.
Authorized Grades are the sum of the flow line and authorized freeboard.


Data Source: East Atchafalaya Basin Protection Levee
2009 Existing Elevations.....September 2003 (04-999)
November 2006 (06-148C)
October 2008 (08-150C)
May 2011 (11-100S)
2010 Refined Flow Line.....Mississippi River and Tributaries, Atchafalaya Basin, Louisiana
2010 Refined Project Flood Flow Line, Hydraulic Design (April, 2011)
2010 Authorized Grade.....2010 Refined Flow Line elevation plus freeboard defined in
H.R. Doc. 308, 88th Congress, 2nd Session (1964)



U.S. ARMY CORPS OF ENGINEERS
NEW ORLEANS DISTRICT
Engineering Office

- Legend**
- Centerline Elevation
 - River Miles
 - Structure Type**
 - Lock
 - Pump Station (Active)
 - Pump Station (Proposed)
 - Interim Control Structure
 - Federal Water Control Structure
 - Sector Gate
 - Channel Floodgate
 - Weir
 - Control Structure
 - Diversion Structure
 - Drainage Structure
 - Navigable Structure
 - Facilities**
 - Cattle Guard
 - Fence Line
 - Pipeline Crossing
 - Powerline Crossing
 - Railroad
 - Utility Crossing
 - Flood Gates**
 - Channel Floodgate
 - Critter Crossing
 - Industrial Floodgate
 - Pedestrian Floodgate
 - Railroad Floodgate
 - Road Floodgate
 - Floodwall Construction Type**
 - L-WALL or Sheetpile
 - L-WALL (Left Protected Side)
 - L-WALL (Right Protected Side)
 - T-WALL
 - Federal Hurricane Levee
 - Federal Hurricane Floodwall
 - Federal Hurricane Levee and Floodwall
 - Federal River/Hurricane Levee
 - Federal River/Hurricane Floodwall
 - Federal River/Hurricane Levee and Floodwall
 - Federal River Levee
 - Federal River Floodwall
 - Federal River Levee and Floodwall
 - Foreshore Dike
 - Local Floodwall
 - Local Levee
 - Local Levee and Floodwall
 - Transportation Lines**
 - Interstate Highways
 - US Highways
 - Louisiana Highways
 - Streets
 - Rail Roads
 - Parishes Boundary


Last Modified : 1/4/2012

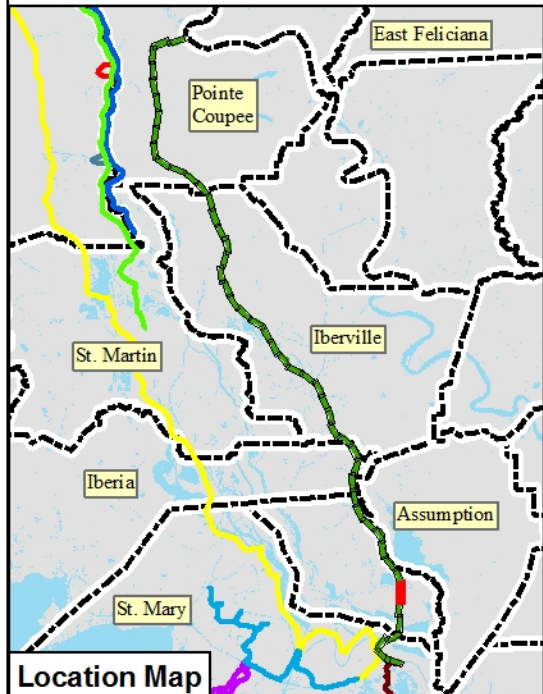

AB Plan & Profile Maps
Atchafalaya Basin Levees
East Atchafalaya Basin Protection Levee

STA. 4300+00 to STA. 4400+00
Series D - Sheet 44 of 50


East Atchafalaya Basin Protection Levee

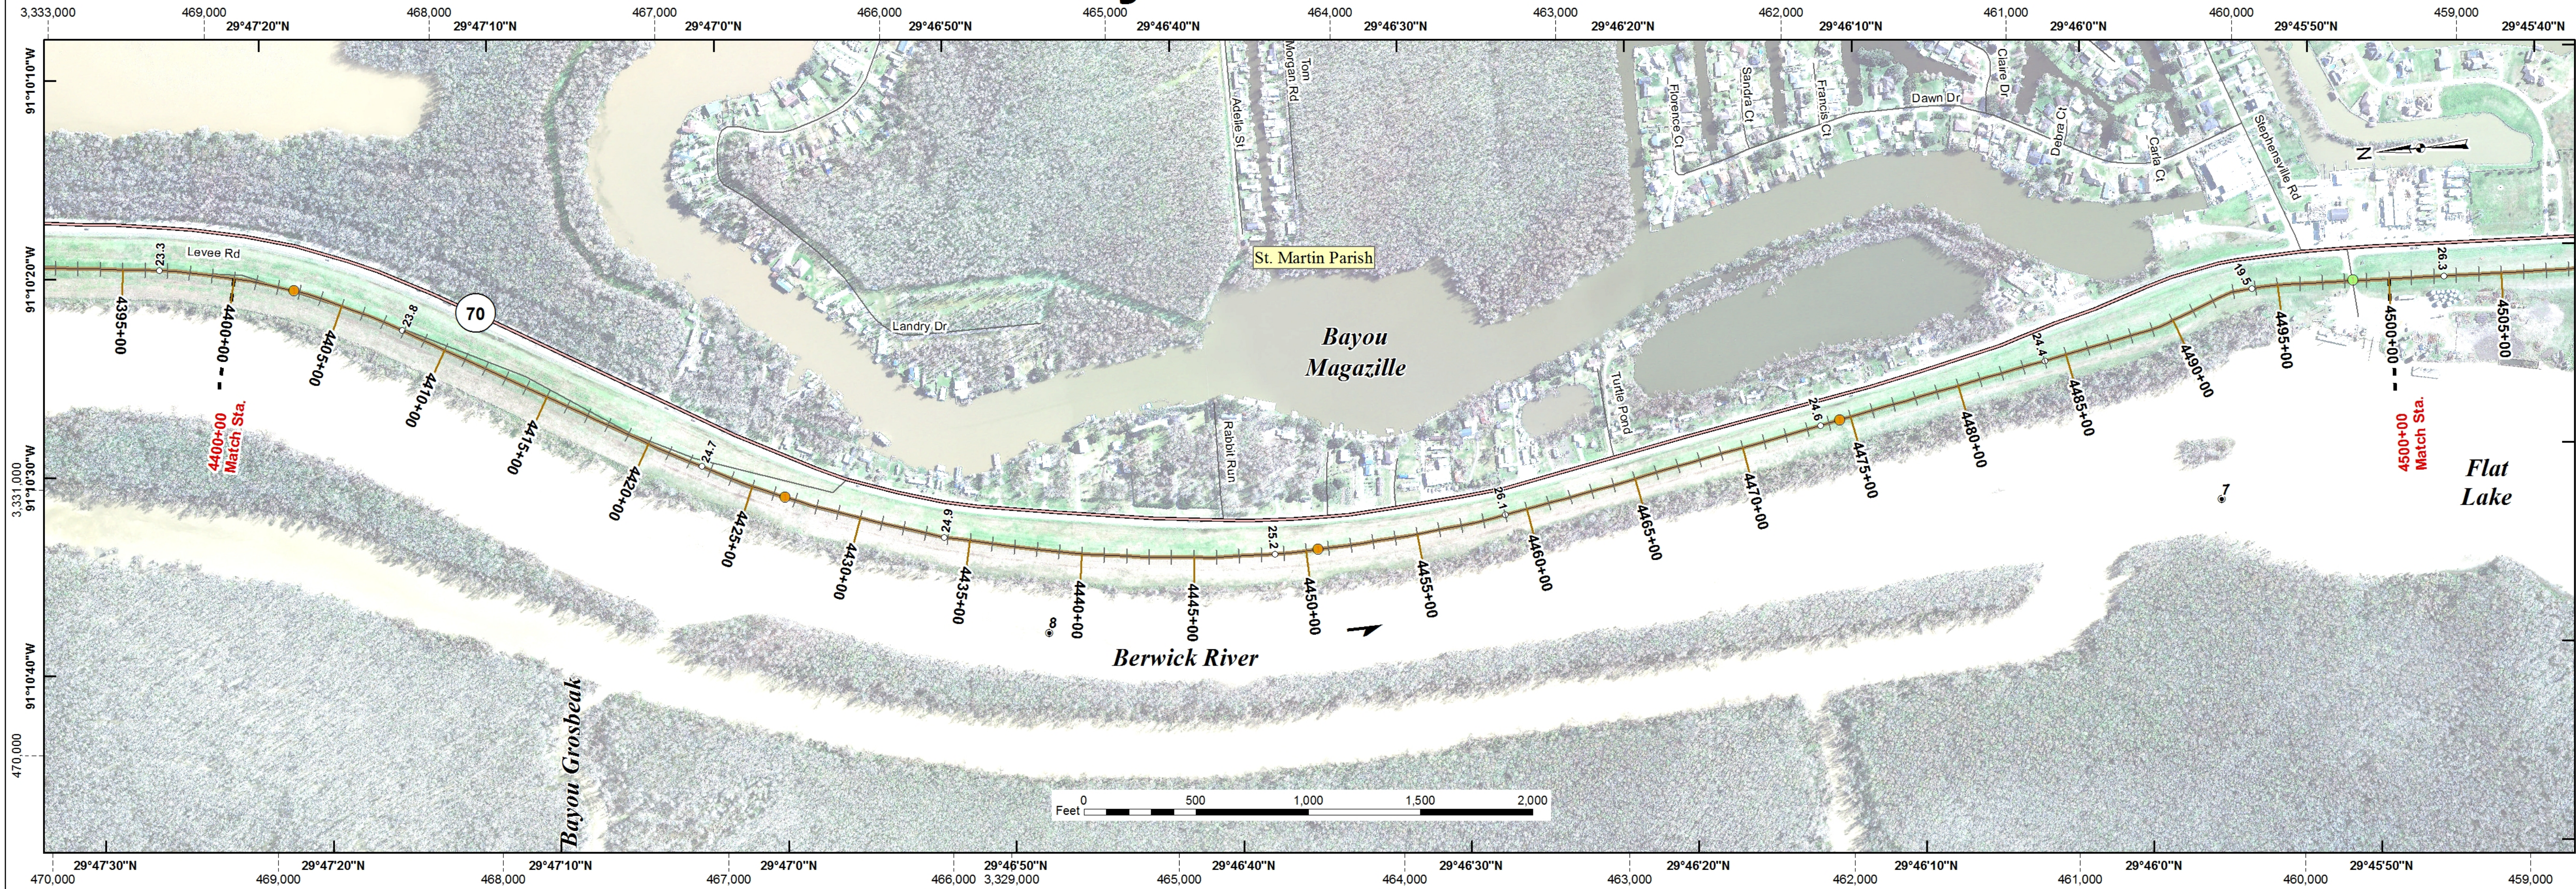

U.S. ARMY CORPS OF ENGINEERS
NEW ORLEANS DISTRICT
Engineering Office


- Legend**
- Centerline Elevation
 - River Miles
 - Structure Type**
 - Lock
 - Pump Station (Active)
 - Pump Station (Proposed)
 - Interim Control Structure
 - Federal Water Control Structure
 - Sector Gate
 - Channel Floodgate
 - ▲ Weir
 - Control Structure
 - Diversion Structure
 - Drainage Structure
 - Navigable Structure
 - Facilities**
 - × Cattle Guard
 - × Fence Line
 - × Pipeline Crossing
 - × Powerline Crossing
 - × Railroad
 - × Utility Crossing
 - Flood Gates**
 - Channel Floodgate
 - Crtter Crossing
 - Industrial Floodgate
 - Pedestrian Floodgate
 - Railroad Floodgate
 - Road Floodgate
 - Floodwall Construction Type**
 - L-WALL or Sheetpile
 - L-WALL (Left Protected Side)
 - L-WALL (Right Protected Side)
 - T-WALL
 - Federal Hurricane Levee
 - Federal Hurricane Floodwall
 - Federal Hurricane Levee and Floodwall
 - Federal River/Hurricane Levee
 - Federal River/Hurricane Floodwall
 - Federal River/Hurricane Levee and Floodwall
 - Federal River Levee
 - Federal River Floodwall
 - Federal River Levee and Floodwall
 - Foreshore Dike
 - Local Floodwall
 - Local Levee
 - Local Levee and Floodwall
 - Transportation Lines**
 - Interstate Highways
 - US Highways
 - Louisiana Highways
 - Streets
 - Rail Roads
 - Parishes Boundary

Last Modified : 1/4/2012

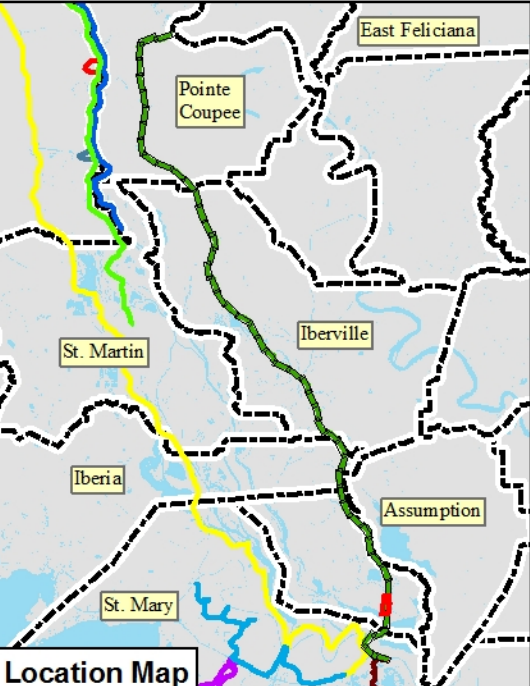


AB Plan & Profile Maps
Atchafalaya Basin Levees
East Atchafalaya Basin Protection Levee

STA. 4400+00 to STA. 4500+00
Series D – Sheet 45 of 50

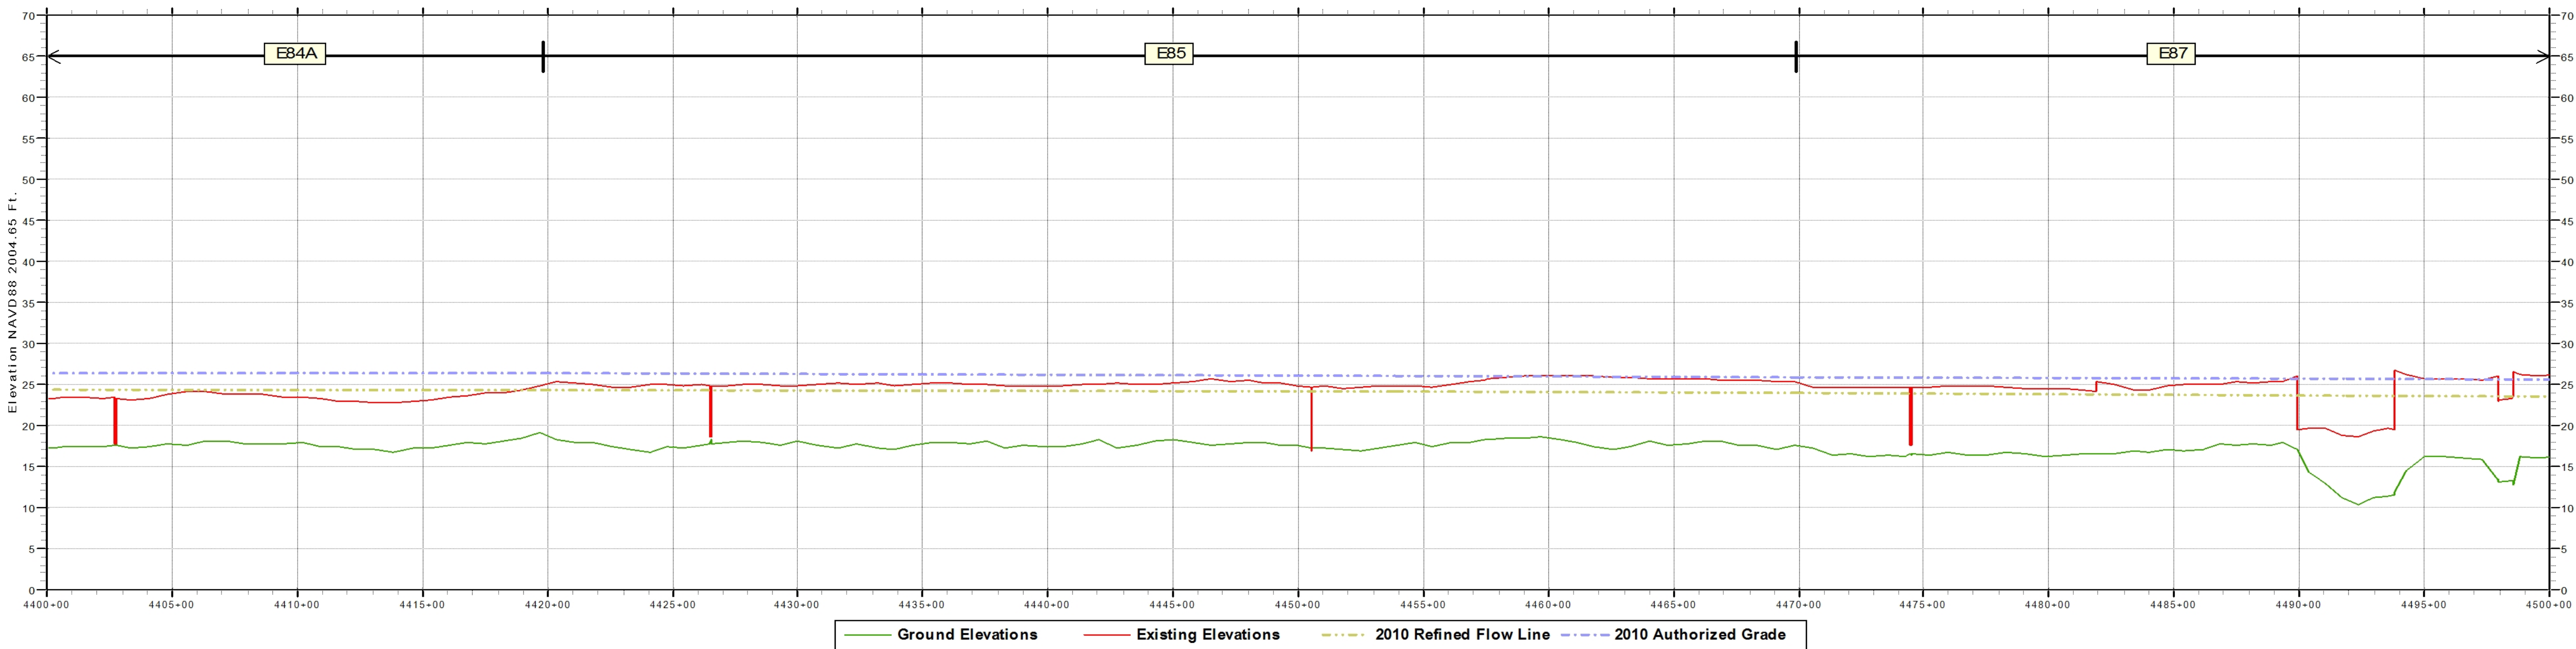



PROFILE

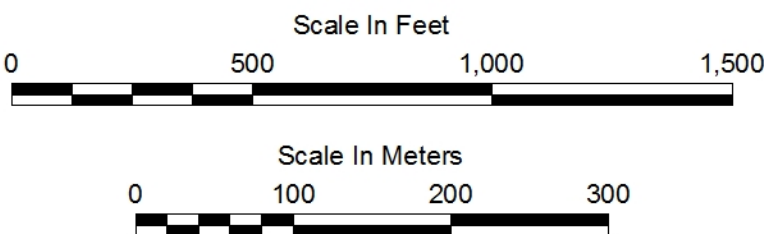


Notes:
Inside Plan Area grid based on Louisiana State Plane System, South Zone
North American Datum 1983 shown by dashed ticks. Geographic Projection shown by solid ticks.
Prepared from Atchafalaya Basin imagery (GIS.ATCH_BASIN_RGB_2009) flown in 2009.
Ground Elevations are visible in areas of floodwall and sheetpile protection measures.
Existing Elevations are stationing using Latest LMS (LLMS) baseline calculations.
Authorized Grades are the sum of the flow line and authorized freeboard.

Data Source: East Atchafalaya Basin Protection Levee
2009 Existing Elevations.....September 2003 (04-999)
November 2006 (06-148C)
October 2008 (08-150C)
May 2011 (11-100S)
2010 Refined Flow Line.....Mississippi River and Tributaries, Atchafalaya Basin, Louisiana
2010 Refined Project Flood Flow Line, Hydraulic Design (April, 2011)
2010 Authorized Grade.....2010 Refined Flow Line elevation plus freeboard defined in
H.R. Doc. 308, 88th Congress, 2nd Session (1964)

East Atchafalaya Basin Protection Levee

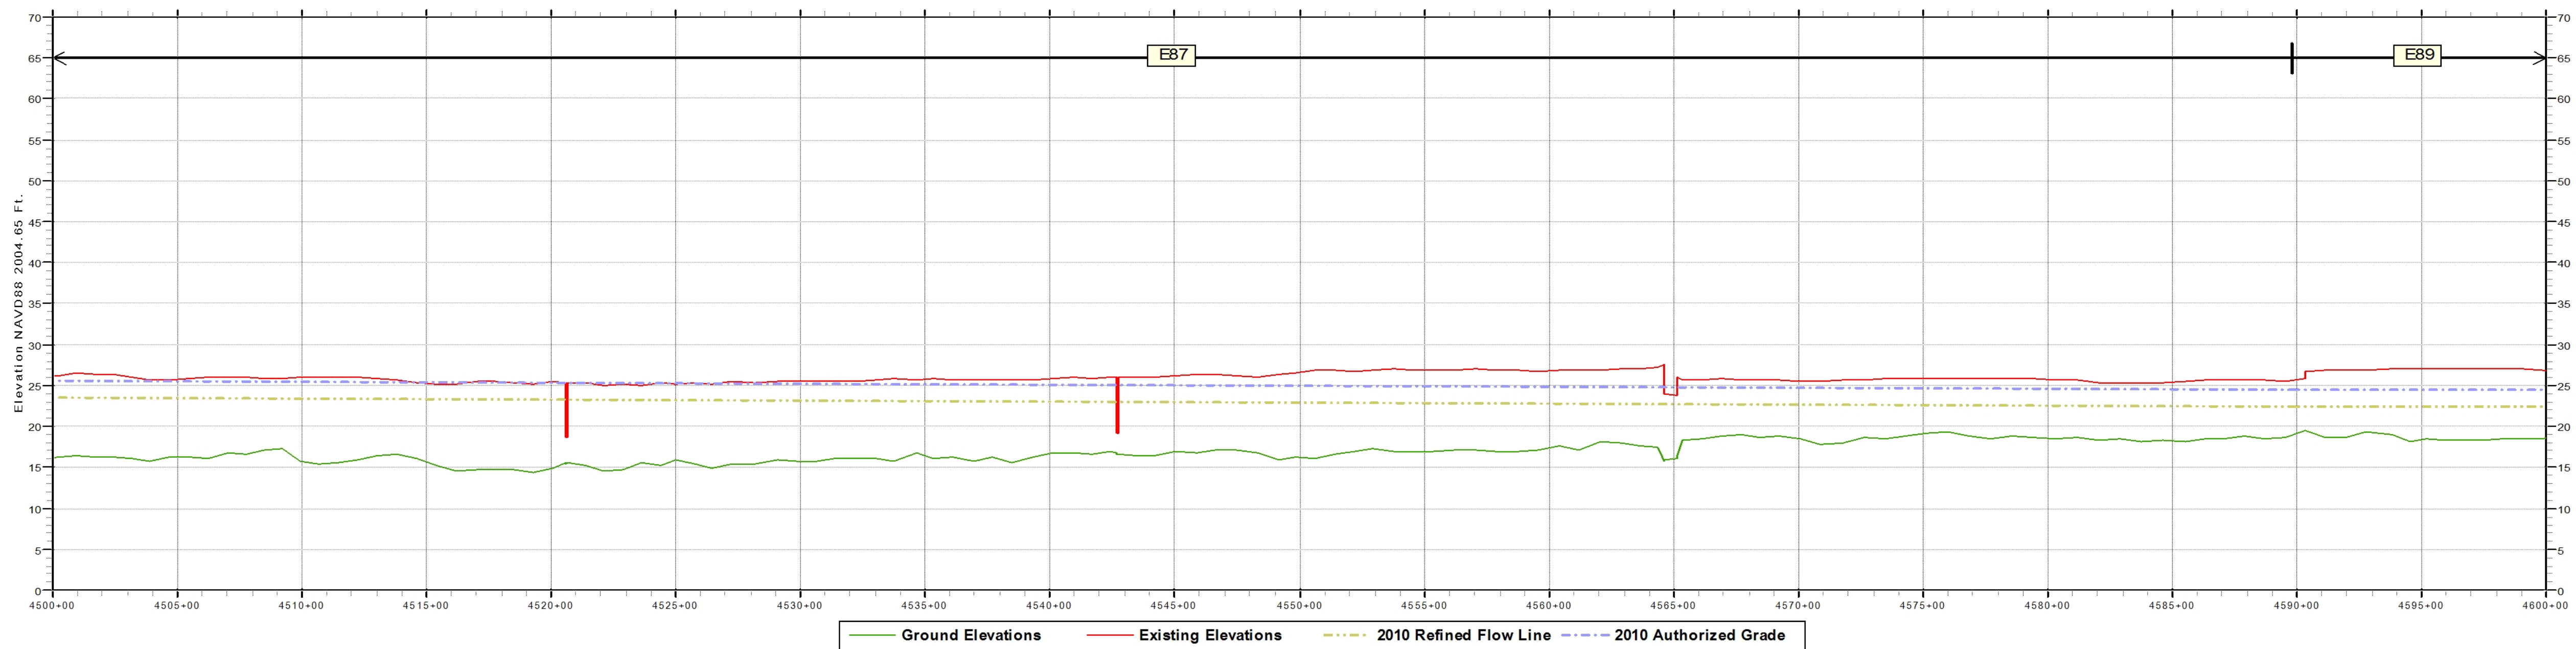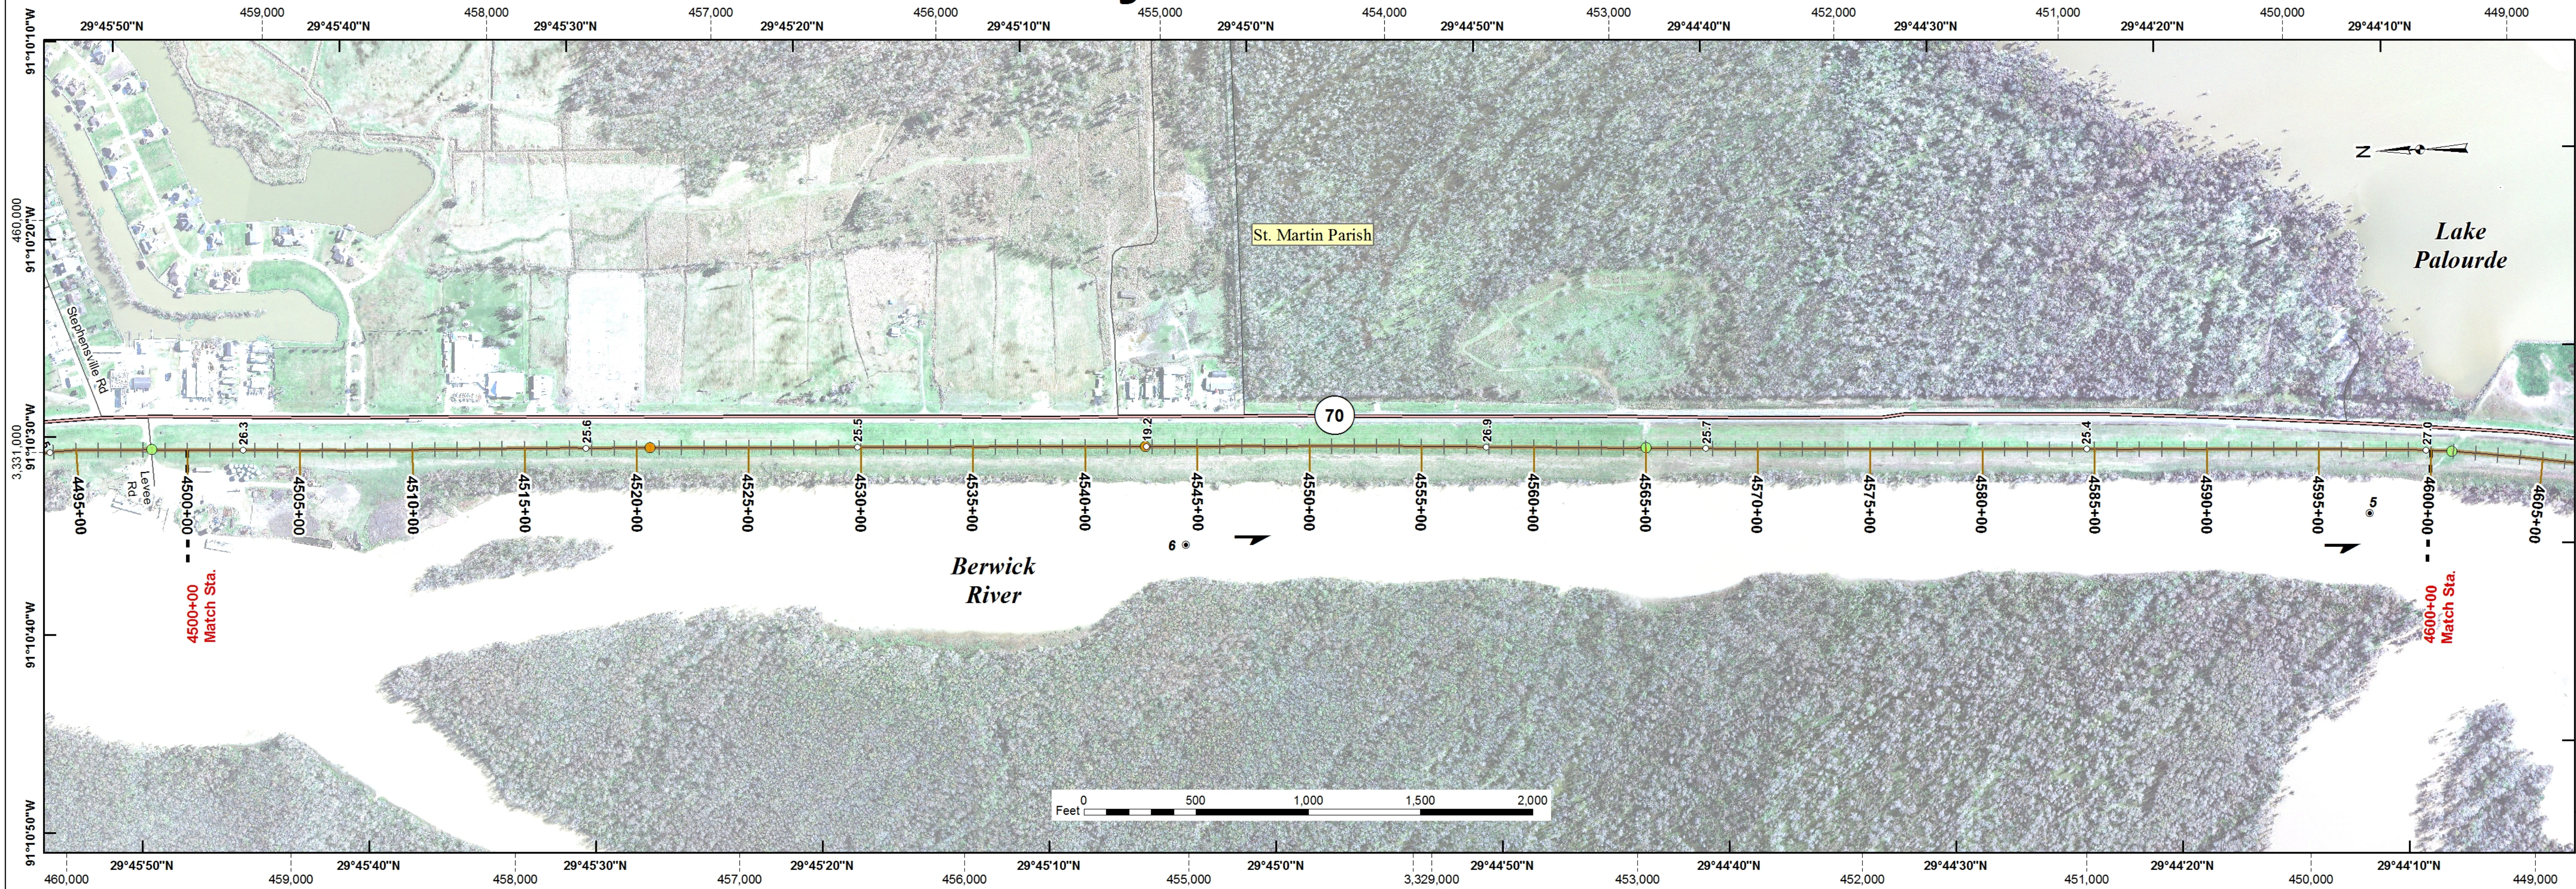

PROFILE

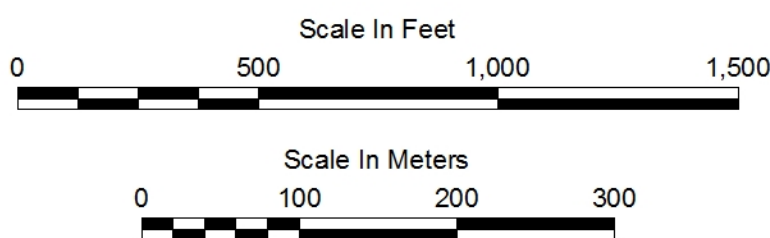

Notes:
Inside Plan Area grid based on Louisiana State Plane System, South Zone
North American Datum 1983 shown by dashed ticks. Geographic Projection shown by solid ticks.
Prepared from Atchafalaya Basin imagery (GIS.ATCH_BASIN_RGB_2009) flown in 2009.
Ground Elevations are visible in areas of floodwall and sheetpile protection measures.
Existing Elevations are stationing using Latest LMS (LLMS) baseline calculations.
Authorized Grades are the sum of the flow line and authorized freeboard.


Data Source: East Atchafalaya Basin Protection Levee
2009 Existing Elevations.....September 2003 (04-999)
November 2006 (06-148C)
October 2008 (08-150C)
May 2011 (11-100S)
2010 Refined Flow Line.....Mississippi River and Tributaries, Atchafalaya Basin, Louisiana
2010 Refined Project Flood Flow Line, Hydraulic Design (April, 2011)
2010 Authorized Grade.....2010 Refined Flow Line elevation plus freeboard defined in
H.R. Doc. 308, 88th Congress, 2nd Session (1964)



U.S. ARMY CORPS OF ENGINEERS
NEW ORLEANS DISTRICT
Engineering Office

Legend
○ Centerline Elevation
● River Miles
Structure Type
Lock
Pump Station (Active)
Pump Station (Proposed)
Interim Control Structure
Federal Water Control Structure
Sector Gate
Channel Floodgate
Weir
Control Structure
Diversion Structure
Drainage Structure
Navigable Structure
Facilities
Cattle Guard
Fence Line
Pipeline Crossing
Powerline Crossing
Railroad
Utility Crossing
Flood Gates
Channel Floodgate
Crtter Crossing
Industrial Floodgate
Pedestrian Floodgate
Railroad Floodgate
Road Floodgate
Floodwall Construction Type
L-WALL or Sheetpile
L-WALL (Left Protected Side)
L-WALL (Right Protected Side)
T-WALL
Federal Hurricane Levee
Federal Hurricane Floodwall
Federal Hurricane Levee and Floodwall
Federal River/Hurricane Levee
Federal River/Hurricane Floodwall
Federal River/Hurricane Levee and Floodwall
Federal River Levee
Federal River Floodwall
Federal River Levee and Floodwall
Foreshore Dike
Local Floodwall
Local Levee
Local Levee and Floodwall
Transportation Lines
Interstate Highways
US Highways
Louisiana Highways
Streets
Rail Roads
Parishes Boundary


Last Modified : 1/4/2012

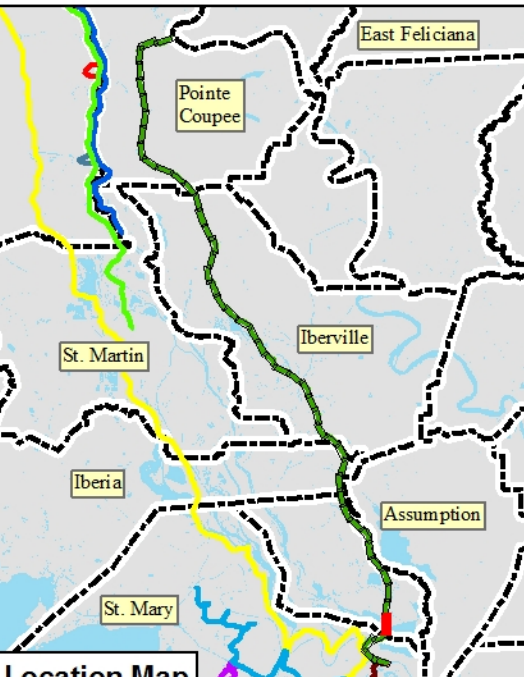

AB Plan & Profile Maps
Atchafalaya Basin Levees
East Atchafalaya Basin Protection Levee

STA. 4500+00 to STA. 4600+00
Series D – Sheet 46 of 50

East Atchafalaya Basin Protection Levee

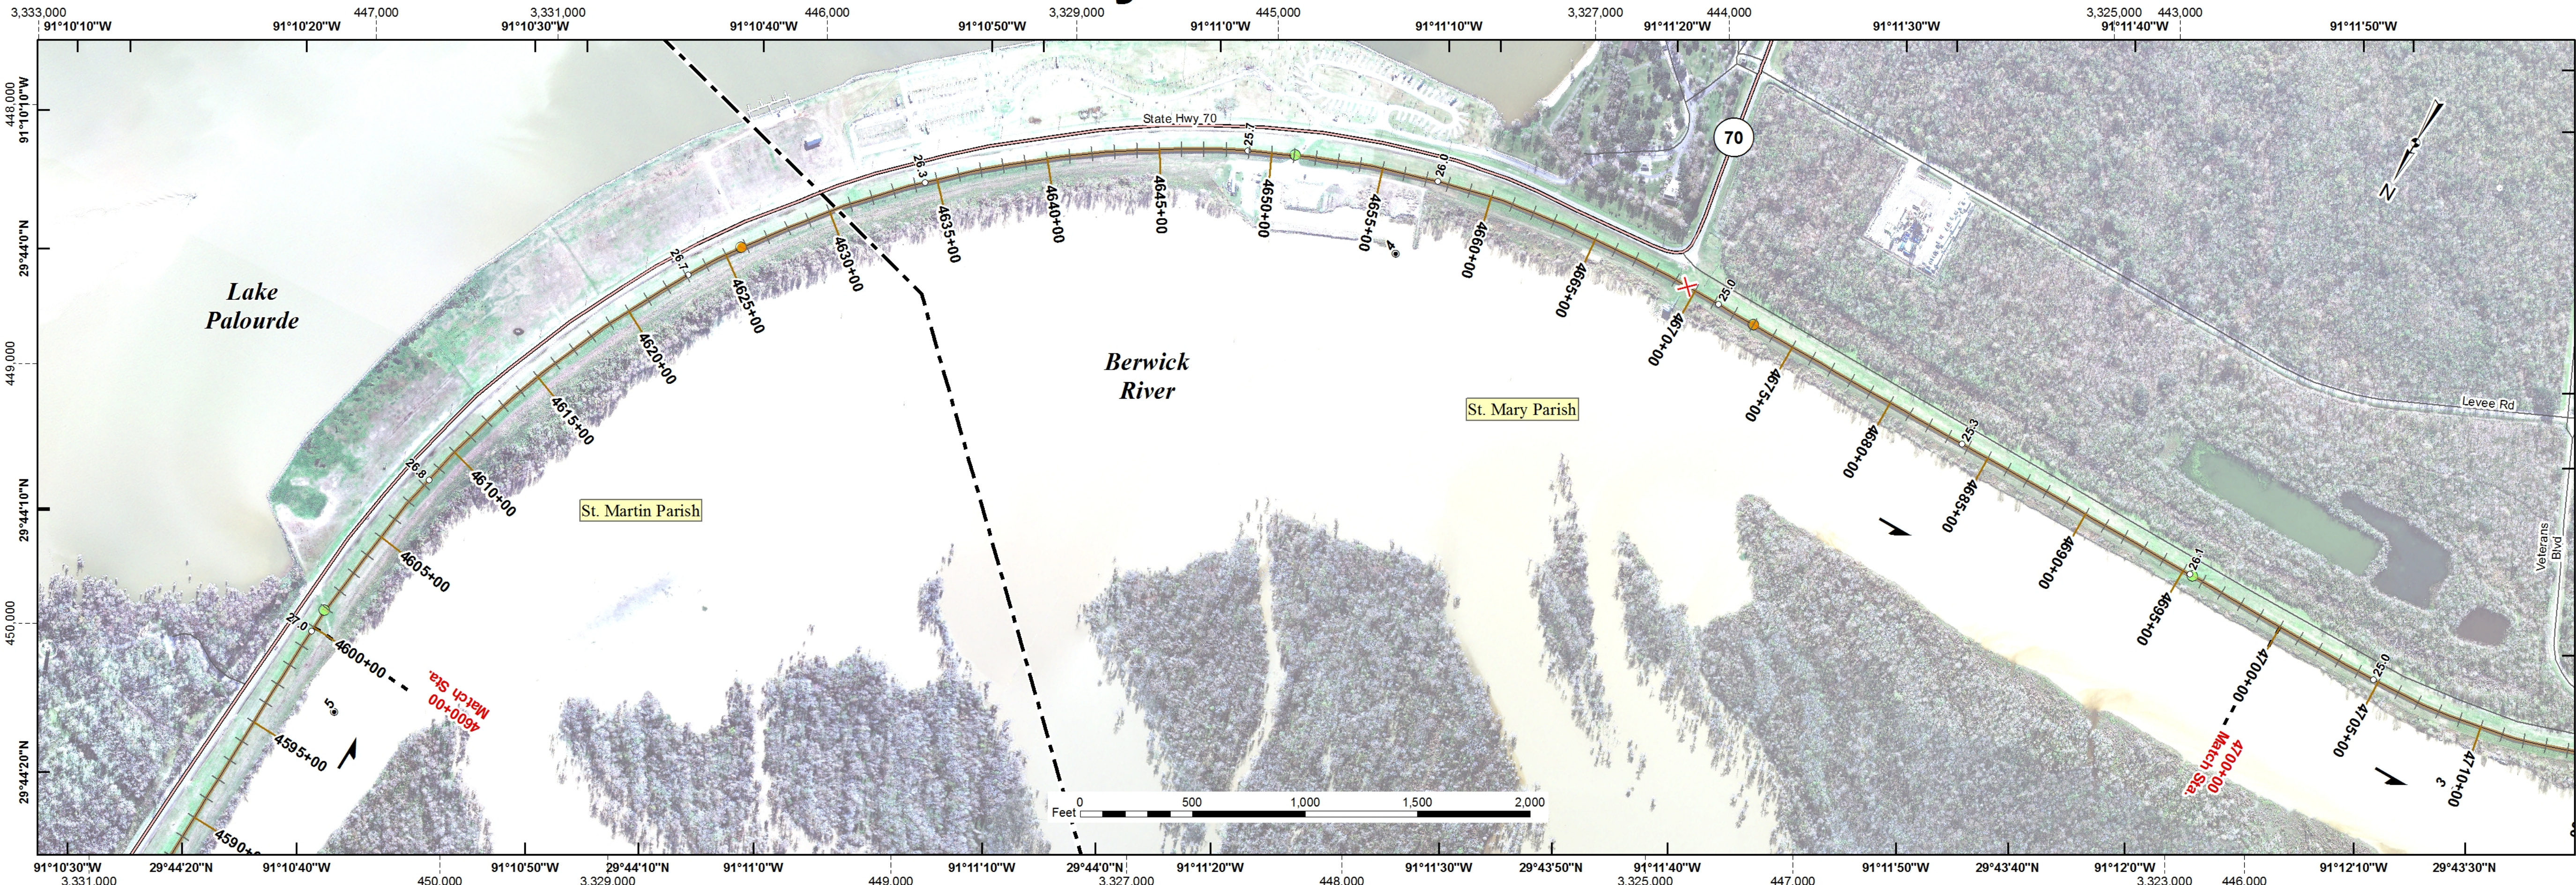




U.S. ARMY CORPS OF ENGINEERS
NEW ORLEANS DISTRICT
Engineering Office

Legend

- Centerline Elevation
- River Miles
- Structure Type**
 - Lock
 - Pump Station (Active)
 - Pump Station (Proposed)
 - Interim Control Structure
 - Federal Water Control Structure
 - Sector Gate
 - Channel Floodgate
 - Weir
 - Control Structure
 - Diversion Structure
 - Drainage Structure
 - Navigable Structure
- Facilities**
 - Cattle Guard
 - Fence Line
 - Pipeline Crossing
 - Powerline Crossing
 - Railroad
 - Utility Crossing
- Flood Gates**
 - Channel Floodgate
 - Critter Crossing
 - Industrial Floodgate
 - Pedestrian Floodgate
 - Railroad Floodgate
 - Road Floodgate
- Floodwall Construction Type**
 - L-WALL or Sheetpile
 - L-WALL (Left Protected Side)
 - L-WALL (Right Protected Side)
 - T-WALL
- Levee Types**
 - Federal Hurricane Levee
 - Federal Hurricane Floodwall
 - Federal Hurricane Levee and Floodwall
 - Federal River/Hurricane Levee
 - Federal River/Hurricane Floodwall
 - Federal River/Hurricane Levee and Floodwall
 - Federal River Levee
 - Federal River Floodwall
 - Federal River Levee and Floodwall
 - Foreshore Dike
 - Local Floodwall
 - Local Levee
 - Local Levee and Floodwall
- Transportation Lines**
 - Interstate Highways
 - US Highways
 - Louisiana Highways
 - Streets
 - Rail Roads
- Parishes Boundary

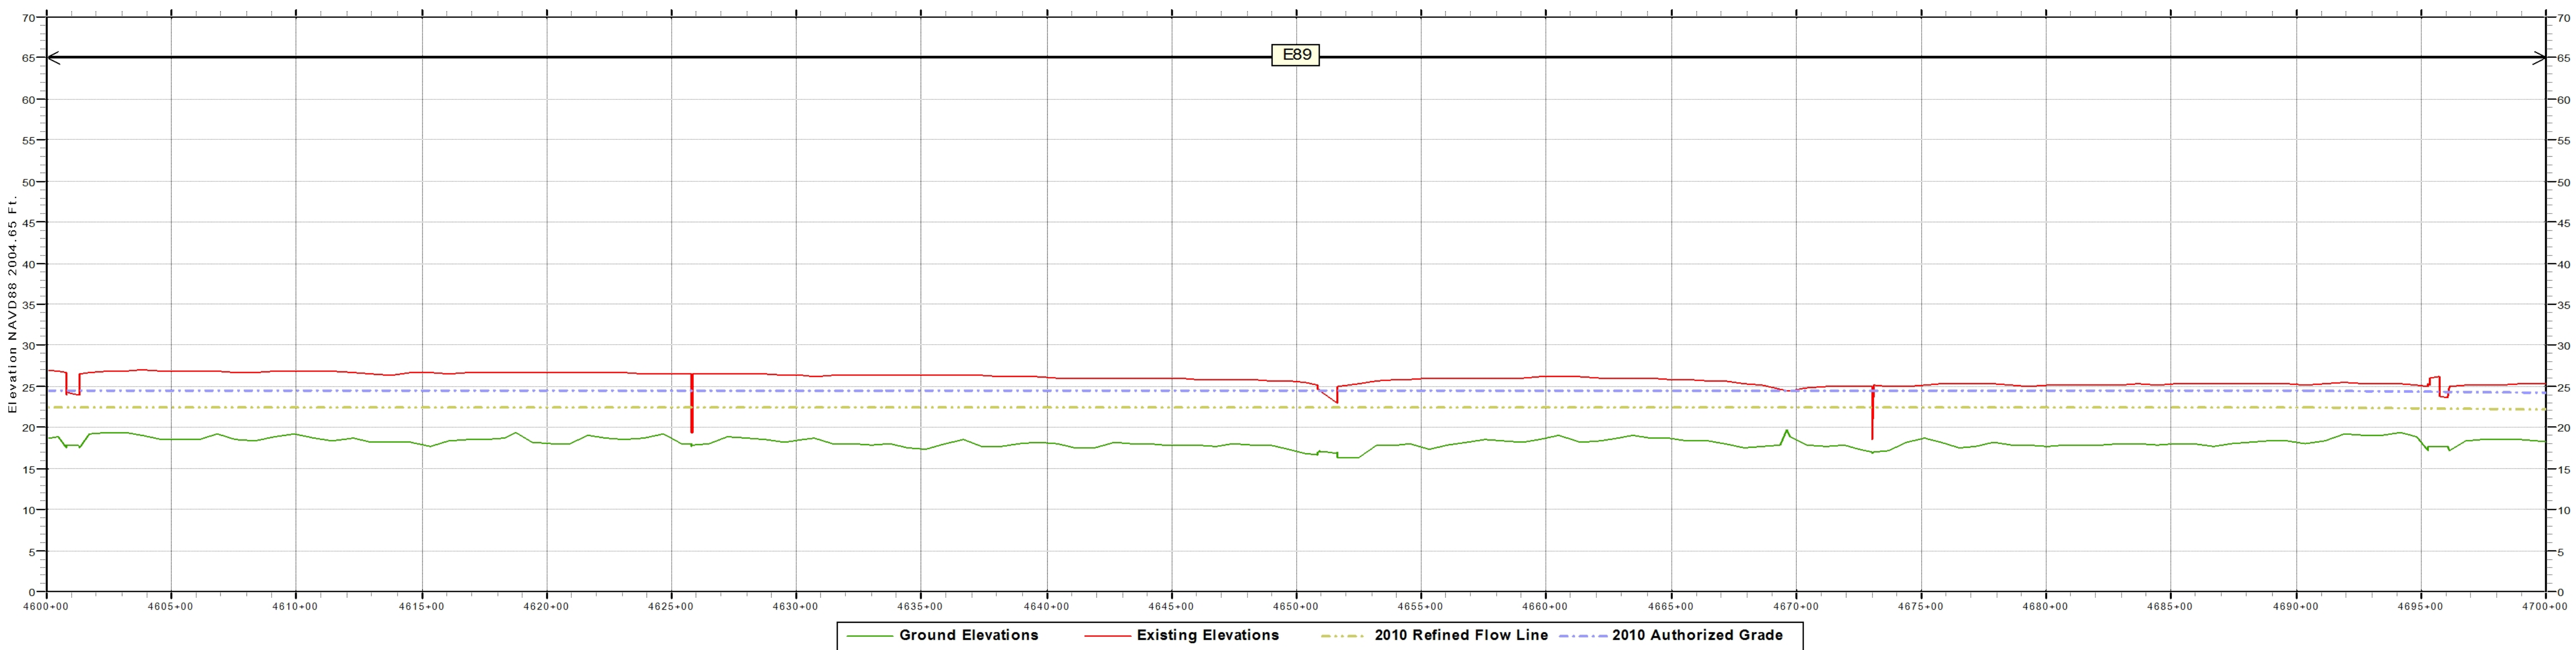

PROFILE

Notes:
Inside Plan Area grid based on Louisiana State Plane System, South Zone
North American Datum 1983 shown by dashed ticks. Geographic Projection shown by solid ticks.
Prepared from Atchafalaya Basin imagery (GIS.ATCH_BASIN_RGB_2009) flown in 2009.
Ground Elevations are visible in areas of floodwall and sheetpile protection measures.
Existing Elevations are stationing using Latest LMS (LLMS) baseline calculations.
Authorized Grades are the sum of the flow line and authorized freeboard.

Data Source: East Atchafalaya Basin Protection Levee
2009 Existing Elevations.....September 2003 (04-999)
November 2006 (06-148C)
October 2008 (08-150C)
May 2011 (11-100S)
2010 Refined Flow Line.....Mississippi River and Tributaries, Atchafalaya Basin, Louisiana
2010 Refined Project Flood Flow Line, Hydraulic Design (April, 2011)
2010 Authorized Grade.....2010 Refined Flow Line elevation plus freeboard defined in
H.R. Doc. 308, 88th Congress, 2nd Session (1964)

Last Modified : 1/4/2012



AB Plan & Profile Maps
Atchafalaya Basin Levees
East Atchafalaya Basin Protection Levee

STA. 4600+00 to STA. 4700+00
Series D - Sheet 47 of 50