

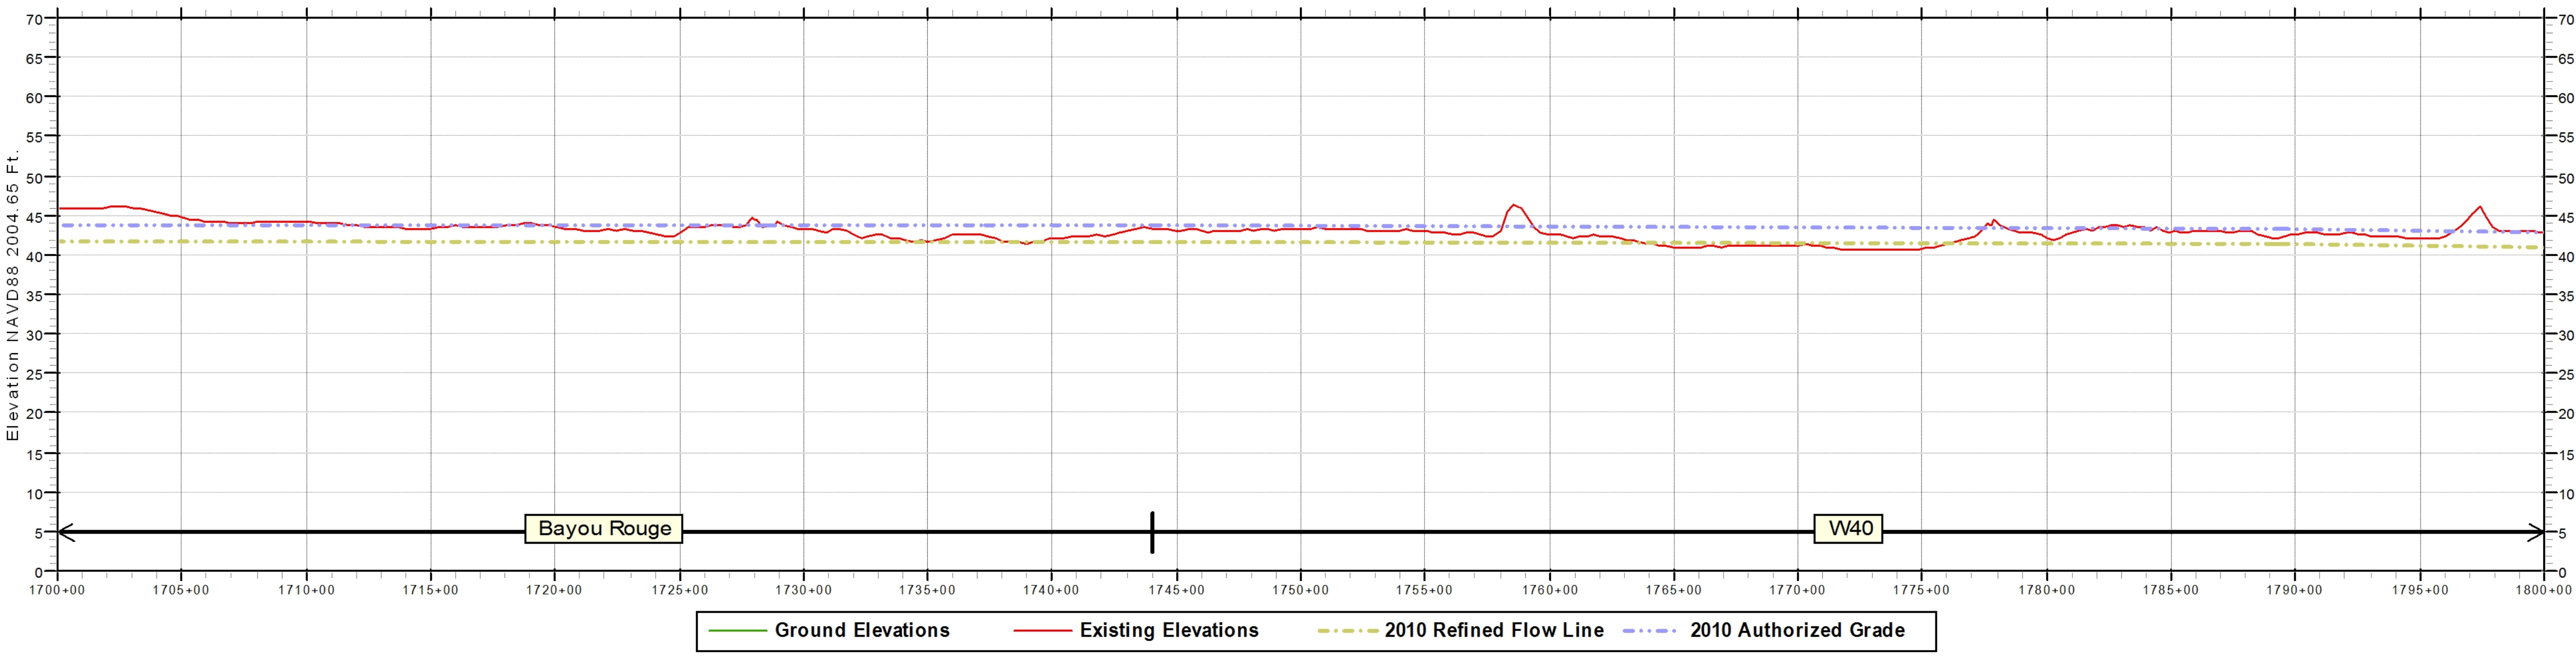


West Atchafalaya Basin Protection Levee

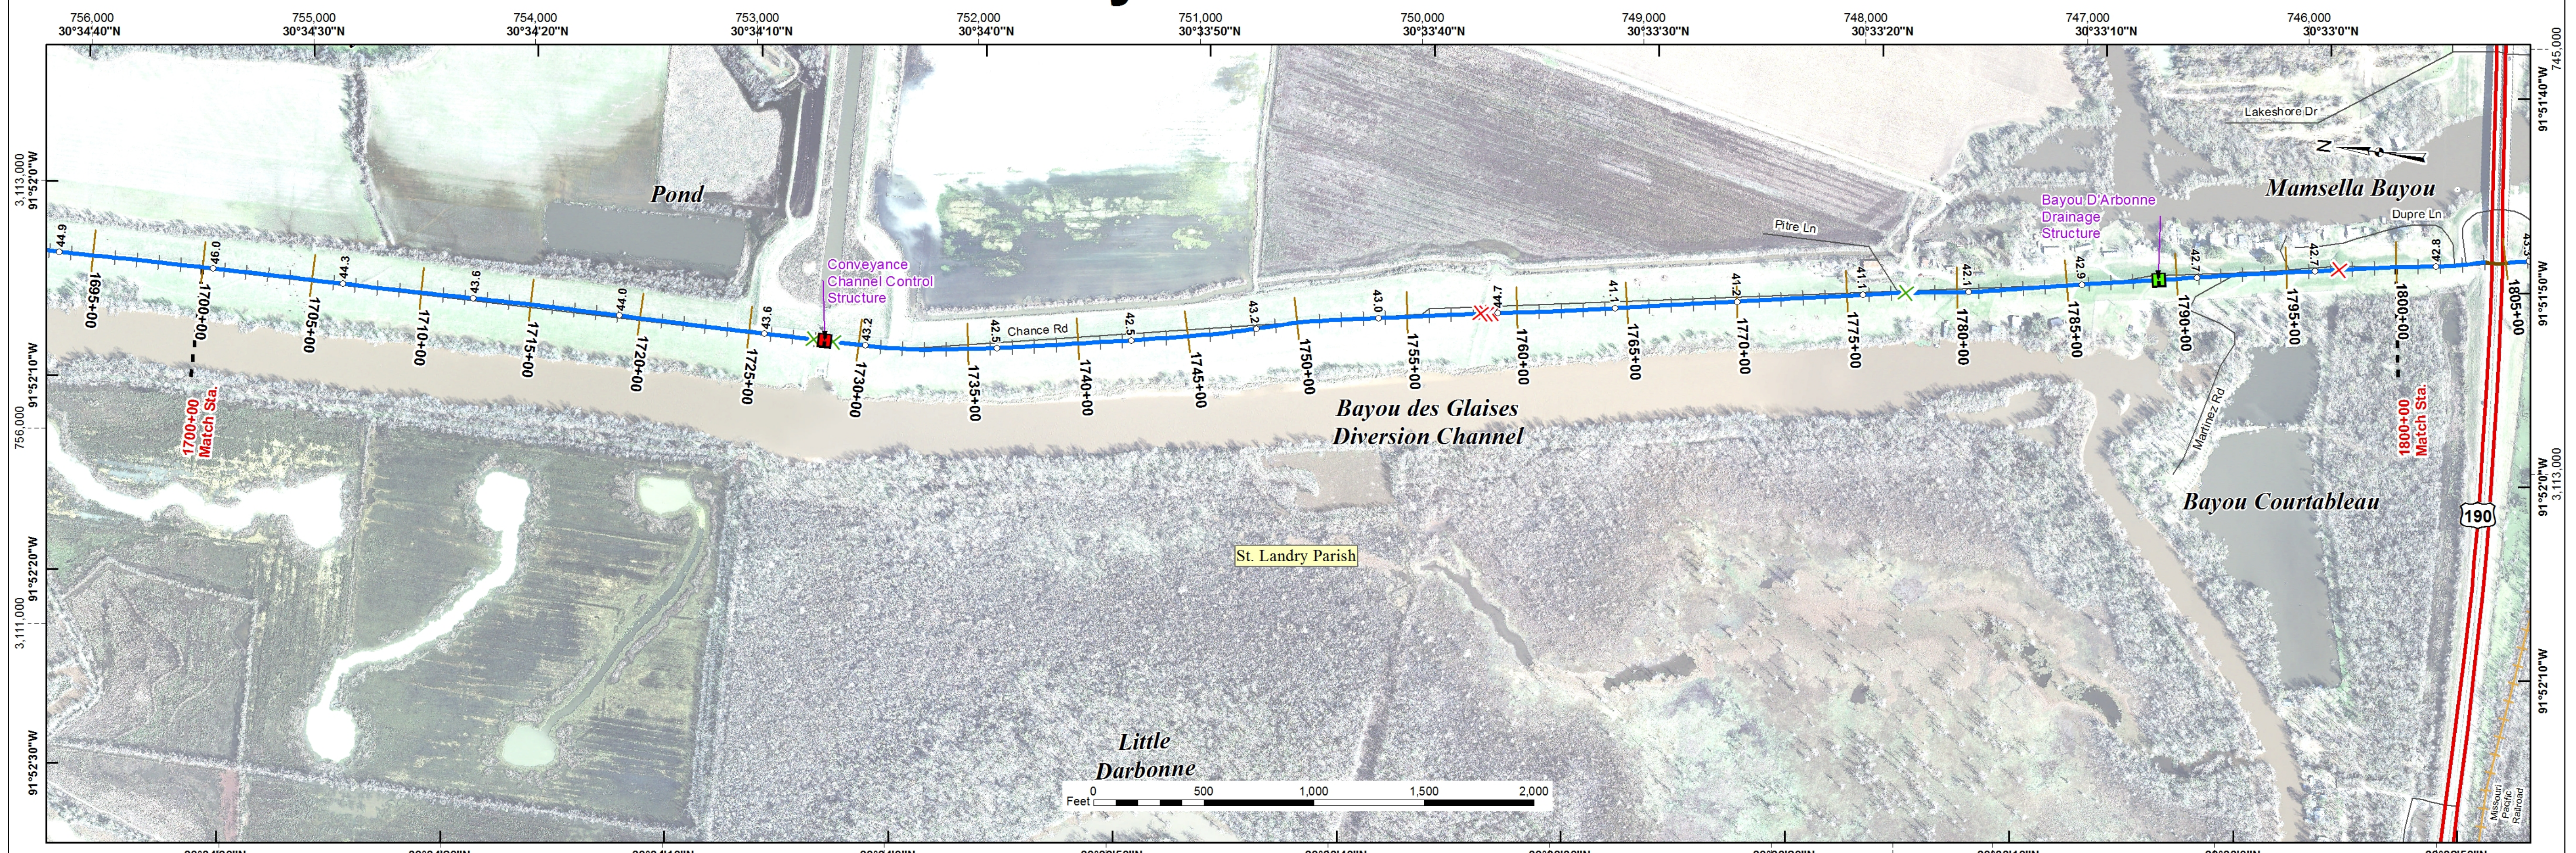

Notes:
Inside Plan Area grid based on Louisiana State Plane System, South Zone
North American Datum 1983 shown by dashed ticks. Geographic Projection shown by solid ticks.
Prepared from Atchafalaya Basin imagery (GIS.ATCH_BASIN_RGB_2009) flown in 2009.
Ground Elevations are visible in areas of floodwall and sheetpile protection measures.
Existing Elevations are stationing using Latest LMS (LLMS) baseline calculations.
Authorized Grades are the sum of the flow line and authorized freeboard.

PROFILE

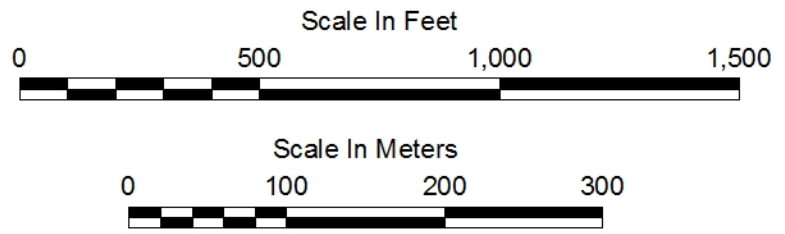

Data Source: West Atchafalaya Basin Protection Levee
2009 Existing Elevations.....January 2009 (08-150C)
August 2009 (09-096S)
August 2010 (10-093X)
June 2010 (10-089C)
May 2011 (11-100S)
2010 Refined Flow Line.....Mississippi River and Tributaries, Atchafalaya Basin, Louisiana
2010 Refined Project Flood Flow Line, Hydraulic Design (April, 2011)
2010 Authorized Grade.....2010 Refined Flow Line elevation plus freeboard defined in
H.R. Doc. 308, 88th Congress, 2nd Session (1964)




U.S. ARMY CORPS OF ENGINEERS
NEW ORLEANS DISTRICT
Engineering Office

Legend

- Centerline Elevation
- River Miles
- Structure Type**
 - Lock
 - Pump Station
 - Interim Control Structure
 - Federal Water Control Structure
 - Sector Gate
 - Channel Floodgate
 - Weir
 - Control Structure
 - Diversion Structure
 - Drainage Structure
 - Navigable Structure
- Facilities**
 - Cattle Guard
 - Fence Line
 - Pipeline Crossing
 - Powerline Crossing
 - Railroad
 - Utility Crossing
- Flood Gates**
 - Channel
 - Critter
 - Industrial
 - Pedestrian
 - Railroad
 - Road
- Floodwall Construction Type**
 - L-WALL or Sheetpile
 - L-WALL (Left Protected Side)
 - L-WALL (Right Protected Side)
 - T-WALL
 - Federal Hurricane Levee
 - Federal Hurricane Floodwall
 - Federal Hurricane Levee and Floodwall
 - Federal River/Hurricane Levee
 - Federal River/Hurricane Floodwall
 - Federal River/Hurricane Levee and Floodwall
 - Federal River Levee
 - Federal River Floodwall
 - Federal River Levee and Floodwall
 - Foreshore Dike
 - Local Floodwall
 - Local Levee
 - Local Levee and Floodwall
 - Other Levee and Floodwall
- Transportation Lines**
 - Interstate Highways
 - US Highways
 - Louisiana Highways
 - Streets
 - Rail Roads
 - Parishes Boundary

Last Modified : 1/5/2012


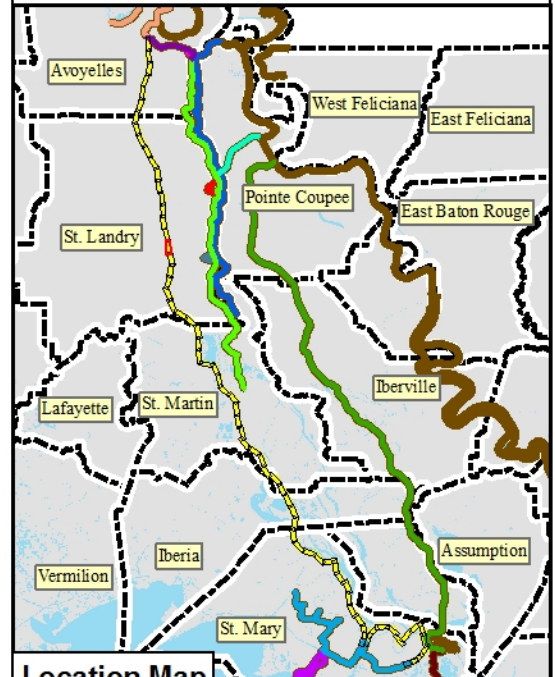


Location Map


AB Plan & Profile Maps
Atchafalaya Basin Levees
West Atchafalaya Basin Protection Levee

STA. 1700+00 to STA. 1800+00
Series L - Sheet 18 of 70

West Atchafalaya Basin Protection Levee

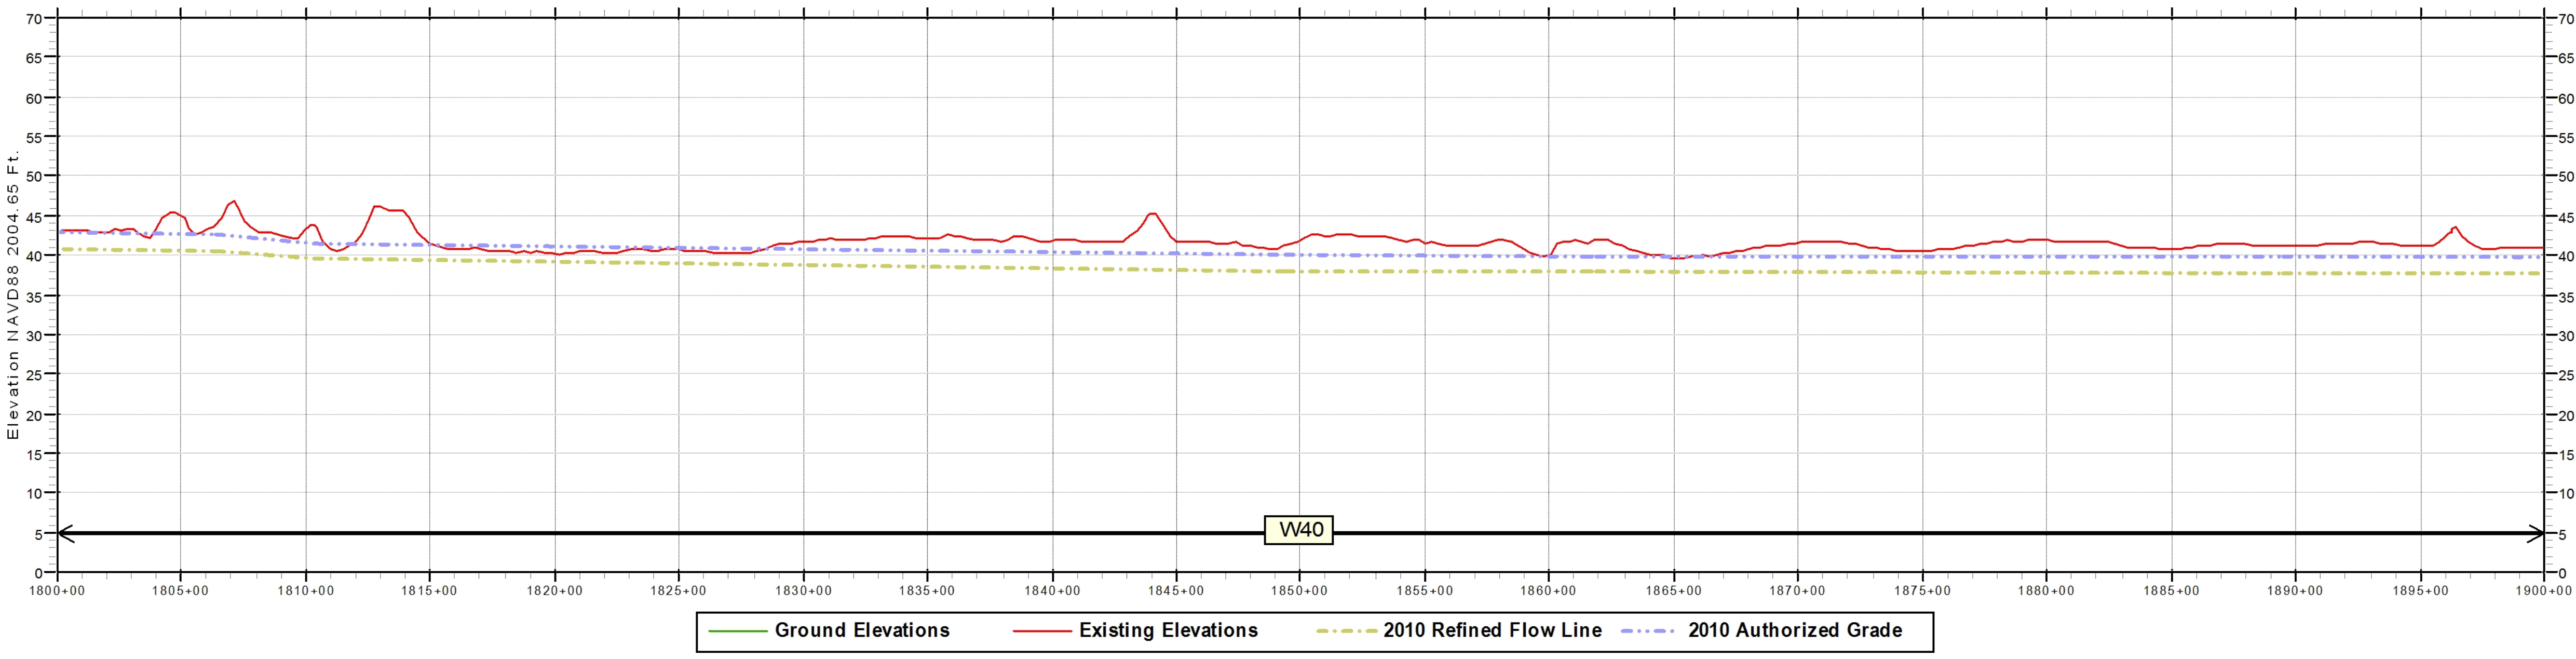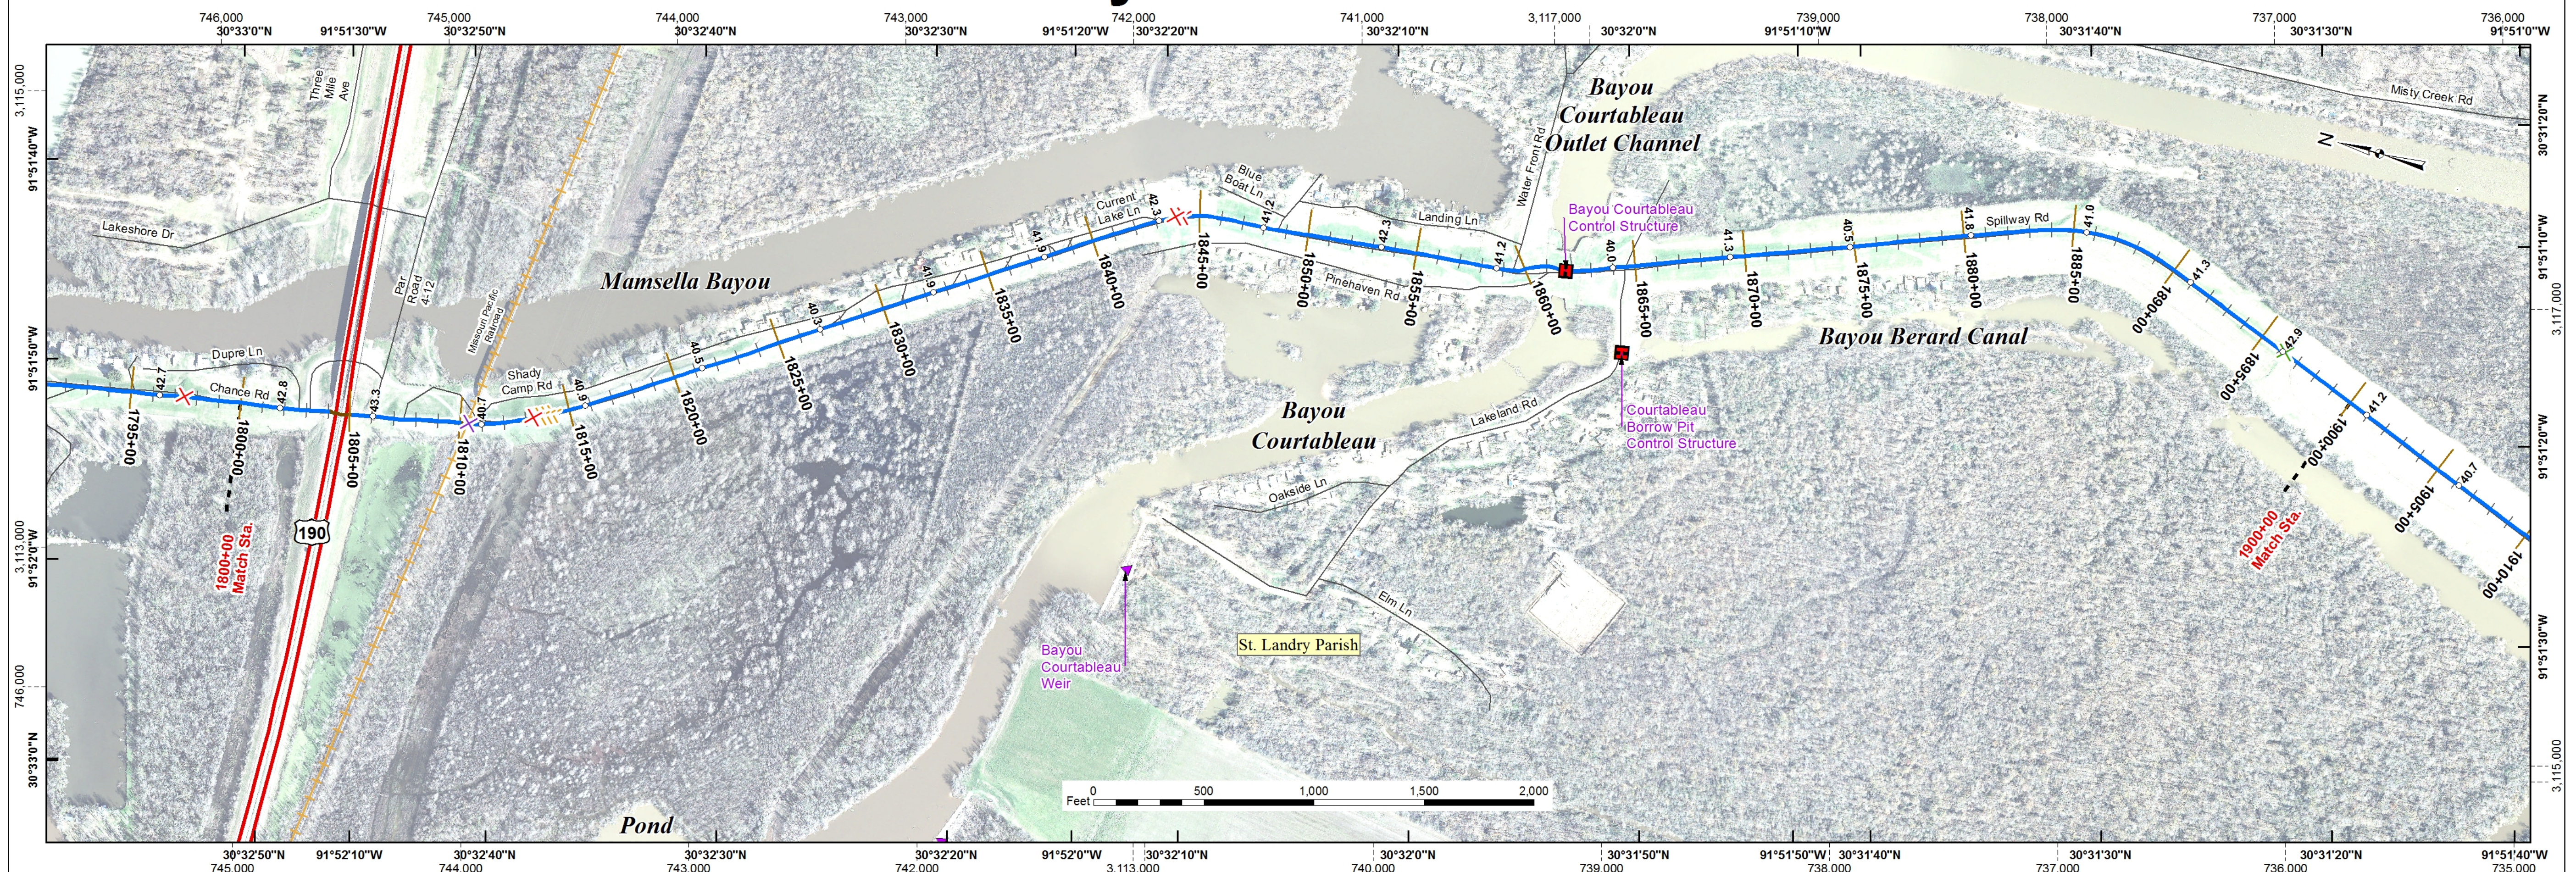

Notes:
Inside Plan Area grid based on Louisiana State Plane System, South Zone
North American Datum 1983 shown by dashed ticks. Geographic Projection shown by solid ticks.
Prepared from Atchafalaya Basin imagery (GIS.ATCH_BASIN_RGB_2009) flown in 2009.
Ground Elevations are visible in areas of floodwall and sheetpile protection measures.
Existing Elevations are stationing using Latest LMS (LLMS) baseline calculations.
Authorized Grades are the sum of the flow line and authorized freeboard.

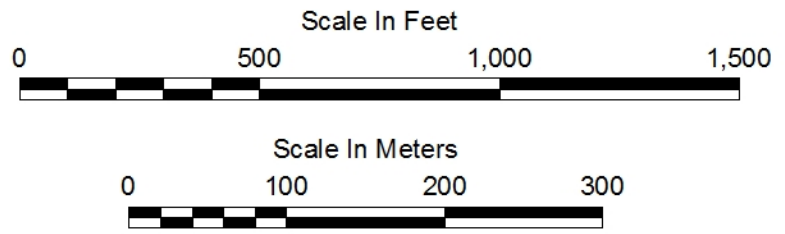

PROFILE

Data Source: West Atchafalaya Basin Protection Levee
2009 Existing Elevations.....January 2009 (08-150C)
August 2009 (09-096S)
August 2010 (10-093X)
June 2010 (10-089C)
May 2011 (11-100S)
2010 Refined Flow Line.....Mississippi River and Tributaries, Atchafalaya Basin, Louisiana
2010 Refined Project Flood Flow Line, Hydraulic Design (April, 2011)
2010 Authorized Grade.....2010 Refined Flow Line elevation plus freeboard defined in
H.R. Doc. 308, 88th Congress, 2nd Session (1964)



U.S. ARMY CORPS OF ENGINEERS
NEW ORLEANS DISTRICT
Engineering Office

Legend

- Centerline Elevation
- River Miles
- Structure Type**
 - Lock
 - Pump Station
 - Interim Control Structure
 - Federal Water Control Structure
 - Sector Gate
 - Channel Floodgate
 - Weir
 - Control Structure
 - Diversion Structure
 - Drainage Structure
 - Navigable Structure
- Facilities**
 - Cattle Guard
 - Fence Line
 - Pipeline Crossing
 - Powerline Crossing
 - Railroad
 - Utility Crossing
- Flood Gates**
 - Channel
 - Critter
 - Industrial
 - Pedestrian
 - Railroad
 - Road
- Floodwall Construction Type**
 - L-WALL or Sheetpile
 - L-WALL (Left Protected Side)
 - L-WALL (Right Protected Side)
 - T-WALL
 - Federal Hurricane Levee
 - Federal Hurricane Floodwall
 - Federal Hurricane Levee and Floodwall
 - Federal River/Hurricane Levee
 - Federal River/Hurricane Floodwall
 - Federal River/Hurricane Levee and Floodwall
 - Federal River Levee
 - Federal River Floodwall
 - Federal River Levee and Floodwall
 - Foreshore Dike
 - Local Floodwall
 - Local Levee
 - Local Levee and Floodwall
 - Other Levee and Floodwall
- Transportation Lines**
 - Interstate Highways
 - US Highways
 - Louisiana Highways
 - Streets
 - Rail Roads
 - Parishes Boundary



Last Modified : 1/5/2012




AB Plan & Profile Maps
Atchafalaya Basin Levees
West Atchafalaya Basin Protection Levee

STA. 1800+00 to STA. 1900+00
Series L - Sheet 19 of 70

West Atchafalaya Basin Protection Levee

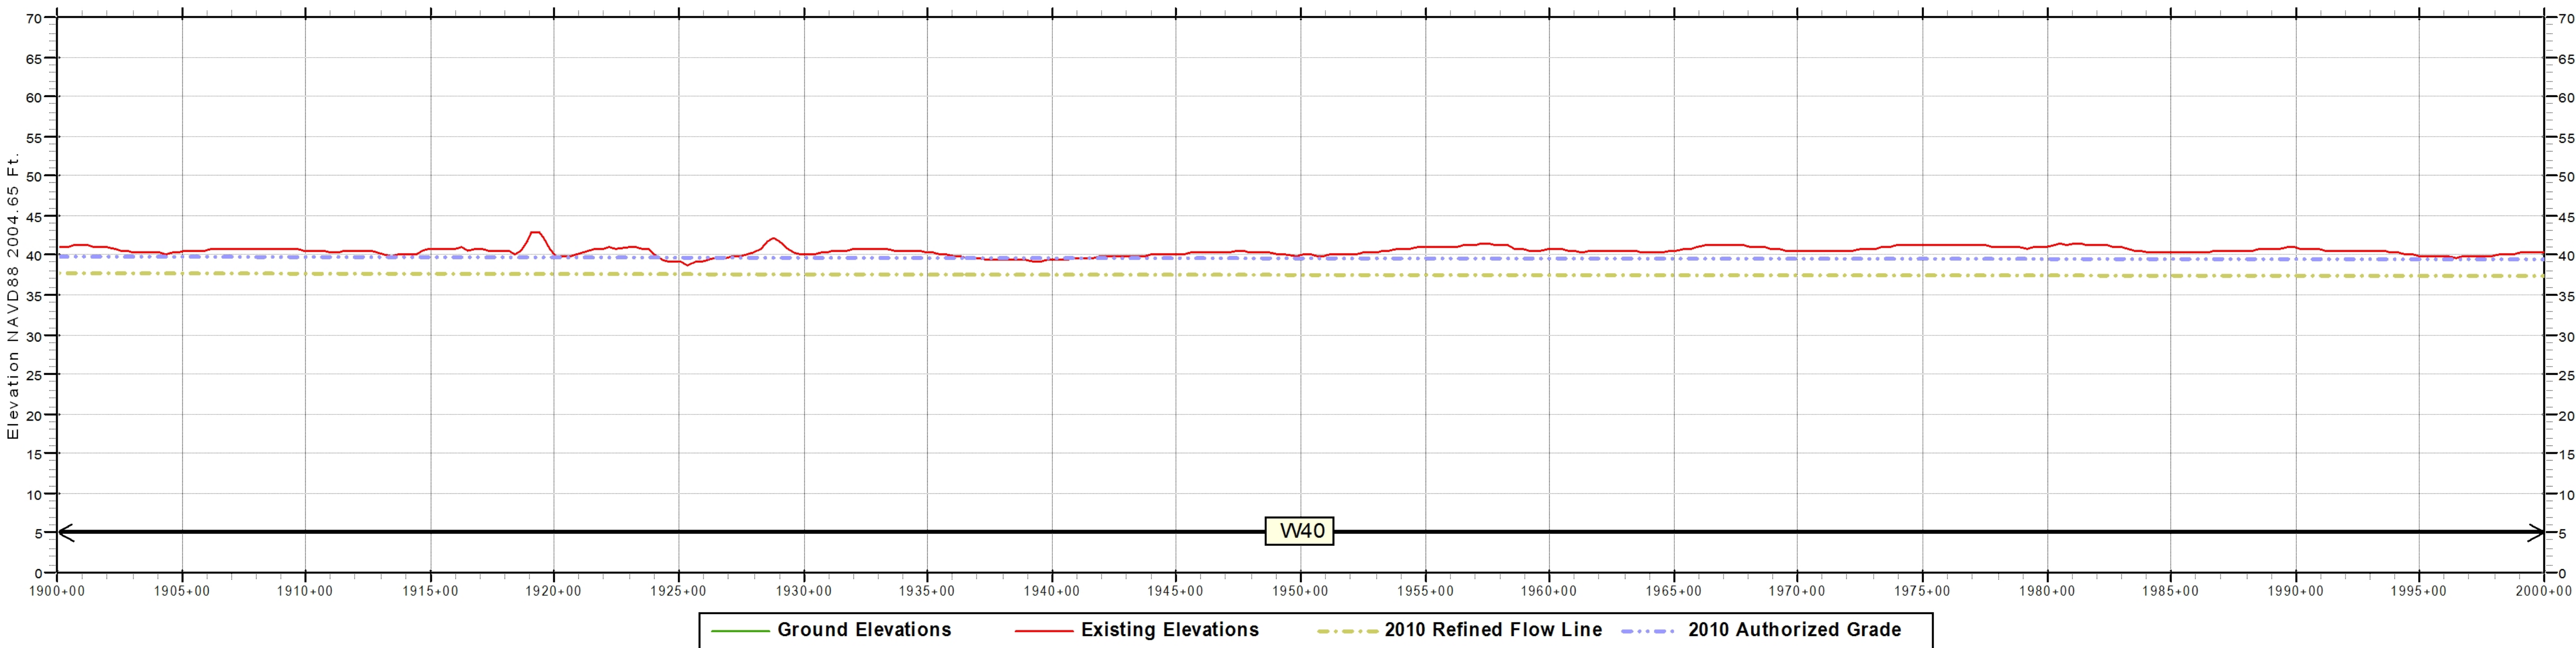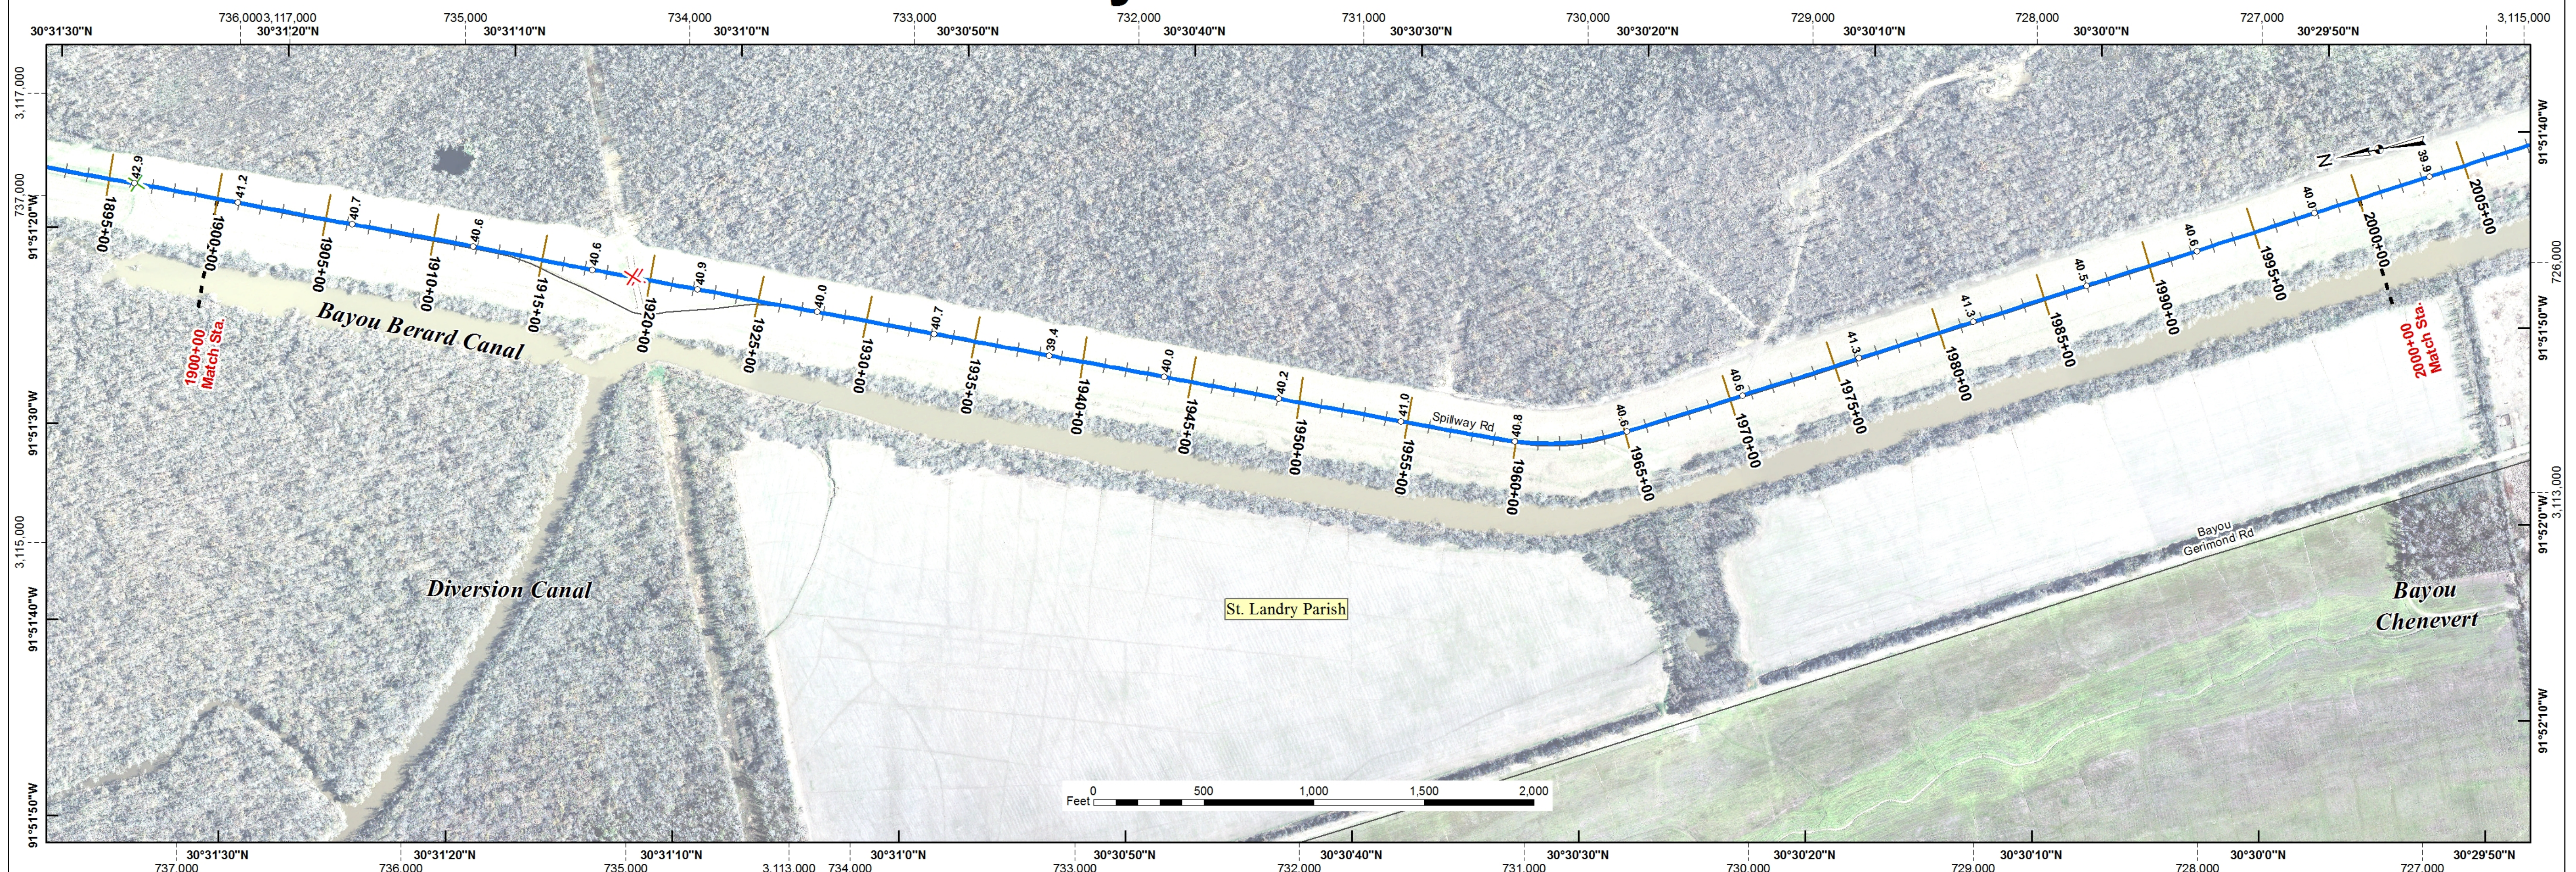

Notes:
Inside Plan Area grid based on Louisiana State Plane System, South Zone
North American Datum 1983 shown by dashed ticks. Geographic Projection shown by solid ticks.
Prepared from Atchafalaya Basin imagery (GIS.ATCH_BASIN_RGB_2009) flown in 2009.
Ground Elevations are visible in areas of floodwall and sheetpile protection measures.
Existing Elevations are stationing using Latest LMS (LLMS) baseline calculations.
Authorized Grades are the sum of the flow line and authorized freeboard.

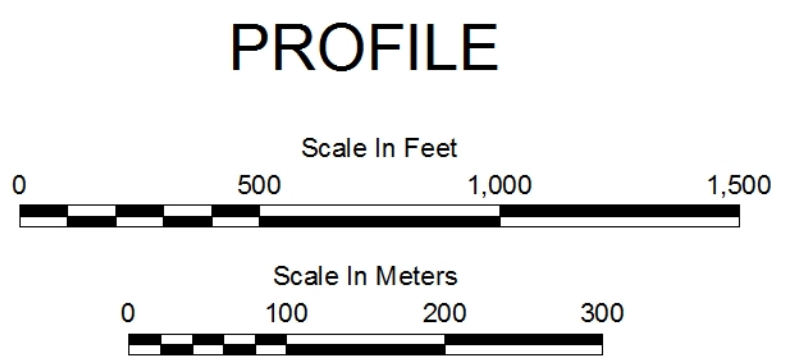

Data Source: West Atchafalaya Basin Protection Levee
2009 Existing Elevations.....January 2009 (08-150C)
August 2009 (09-096S)
August 2010 (10-093X)
June 2010 (10-089C)
May 2011 (11-100S)
2010 Refined Flow Line.....Mississippi River and Tributaries, Atchafalaya Basin, Louisiana
2010 Refined Project Flood Flow Line, Hydraulic Design (April, 2011)
2010 Authorized Grade.....2010 Refined Flow Line elevation plus freeboard defined in
H.R. Doc. 308, 88th Congress, 2nd Session (1964)




U.S. ARMY CORPS OF ENGINEERS
NEW ORLEANS DISTRICT
Engineering Office

Legend

- Centerline Elevation
- River Miles
- Structure Type**
- Lock
- Pump Station
- Interim Control Structure
- Federal Water Control Structure
- Sector Gate
- Channel Floodgate
- Weir
- Control Structure
- Diversion Structure
- Drainage Structure
- Navigable Structure
- Facilities**
- Cattle Guard
- Fence Line
- Pipeline Crossing
- Powerline Crossing
- Railroad
- Utility Crossing
- Flood Gates**
- Channel
- Critter
- Industrial
- Pedestrian
- Railroad
- Road
- Floodwall Construction Type**
- L-WALL or Sheetpile
- L-WALL (Left Protected Side)
- L-WALL (Right Protected Side)
- T-WALL
- Federal Hurricane Levee
- Federal Hurricane Floodwall
- Federal Hurricane Levee and Floodwall
- Federal River/Hurricane Levee
- Federal River/Hurricane Floodwall
- Federal River/Hurricane Levee and Floodwall
- Federal River Levee
- Federal River Floodwall
- Federal River Levee and Floodwall
- Foreshore Dike
- Local Floodwall
- Local Levee
- Local Levee and Floodwall
- Other Levee and Floodwall
- Transportation Lines**
- Interstate Highways
- US Highways
- Louisiana Highways
- Streets
- Rail Roads
- Parishes Boundary



Last Modified : 1/5/2012

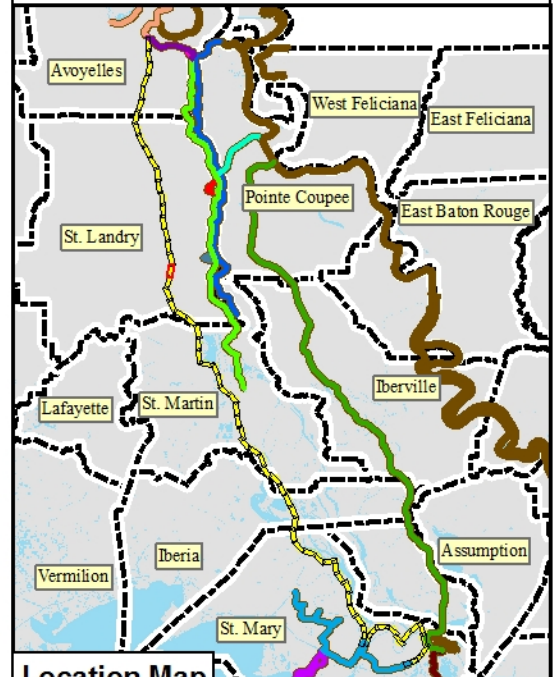


AB Plan & Profile Maps
Atchafalaya Basin Levees
West Atchafalaya Basin Protection Levee

STA. 1900+00 to STA. 2000+00
Series L - Sheet 20 of 70

West Atchafalaya Basin Protection Levee

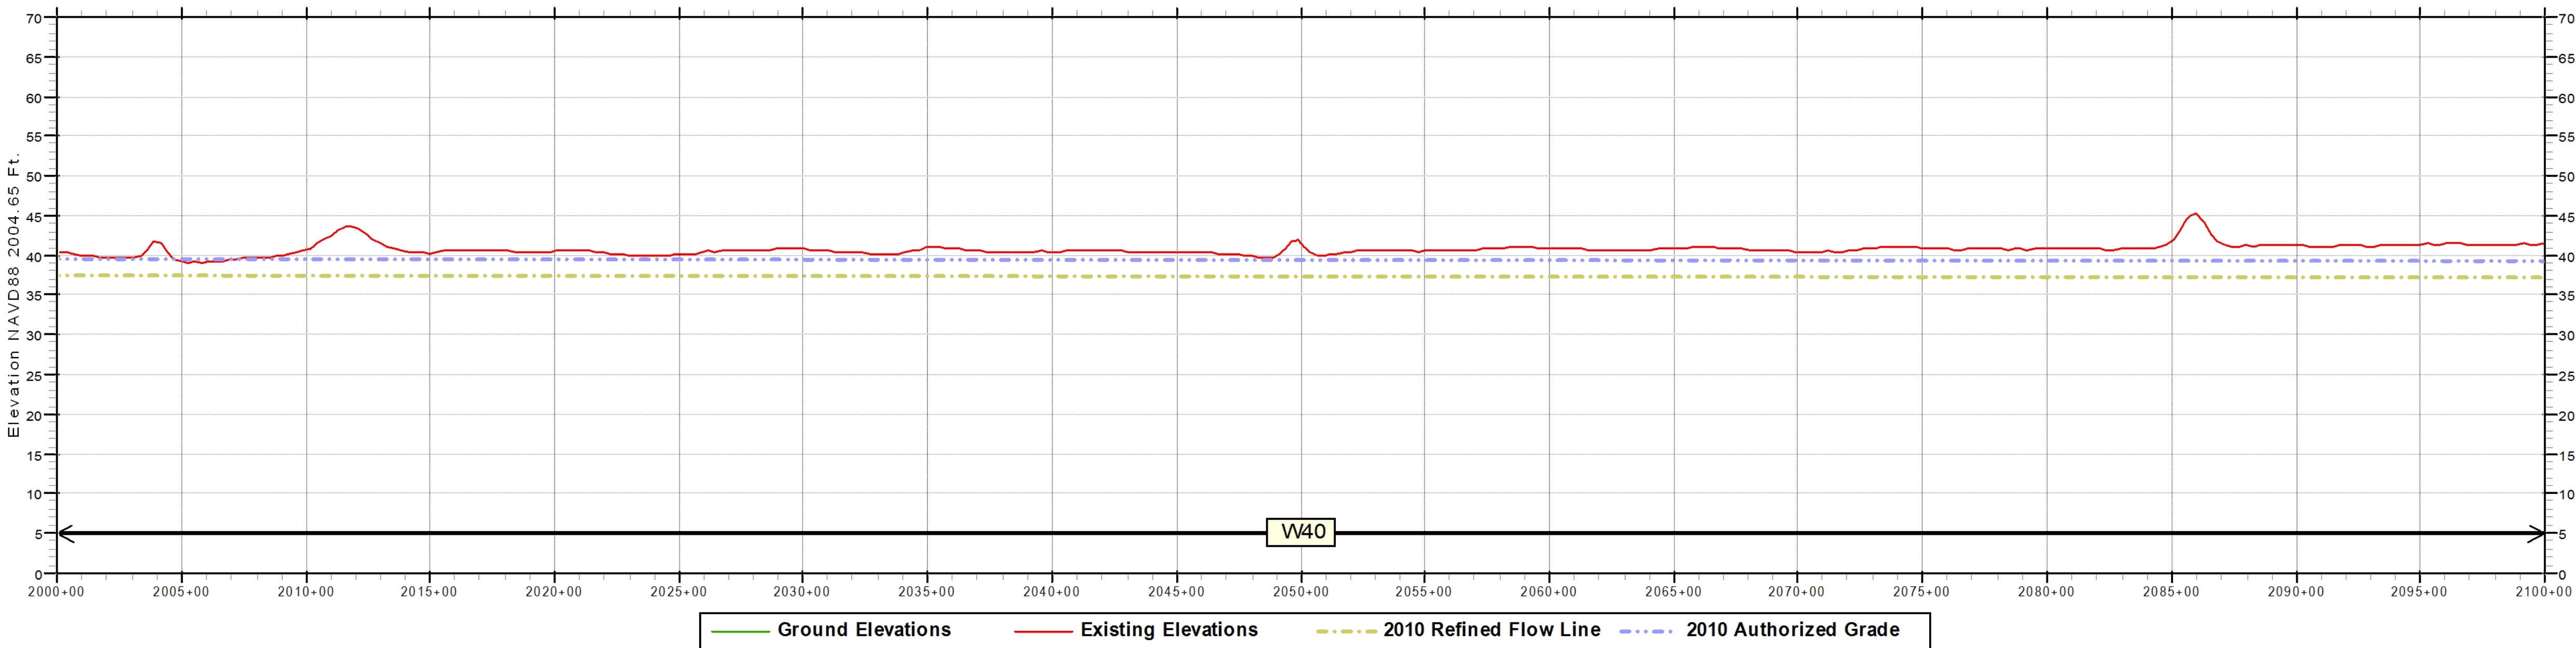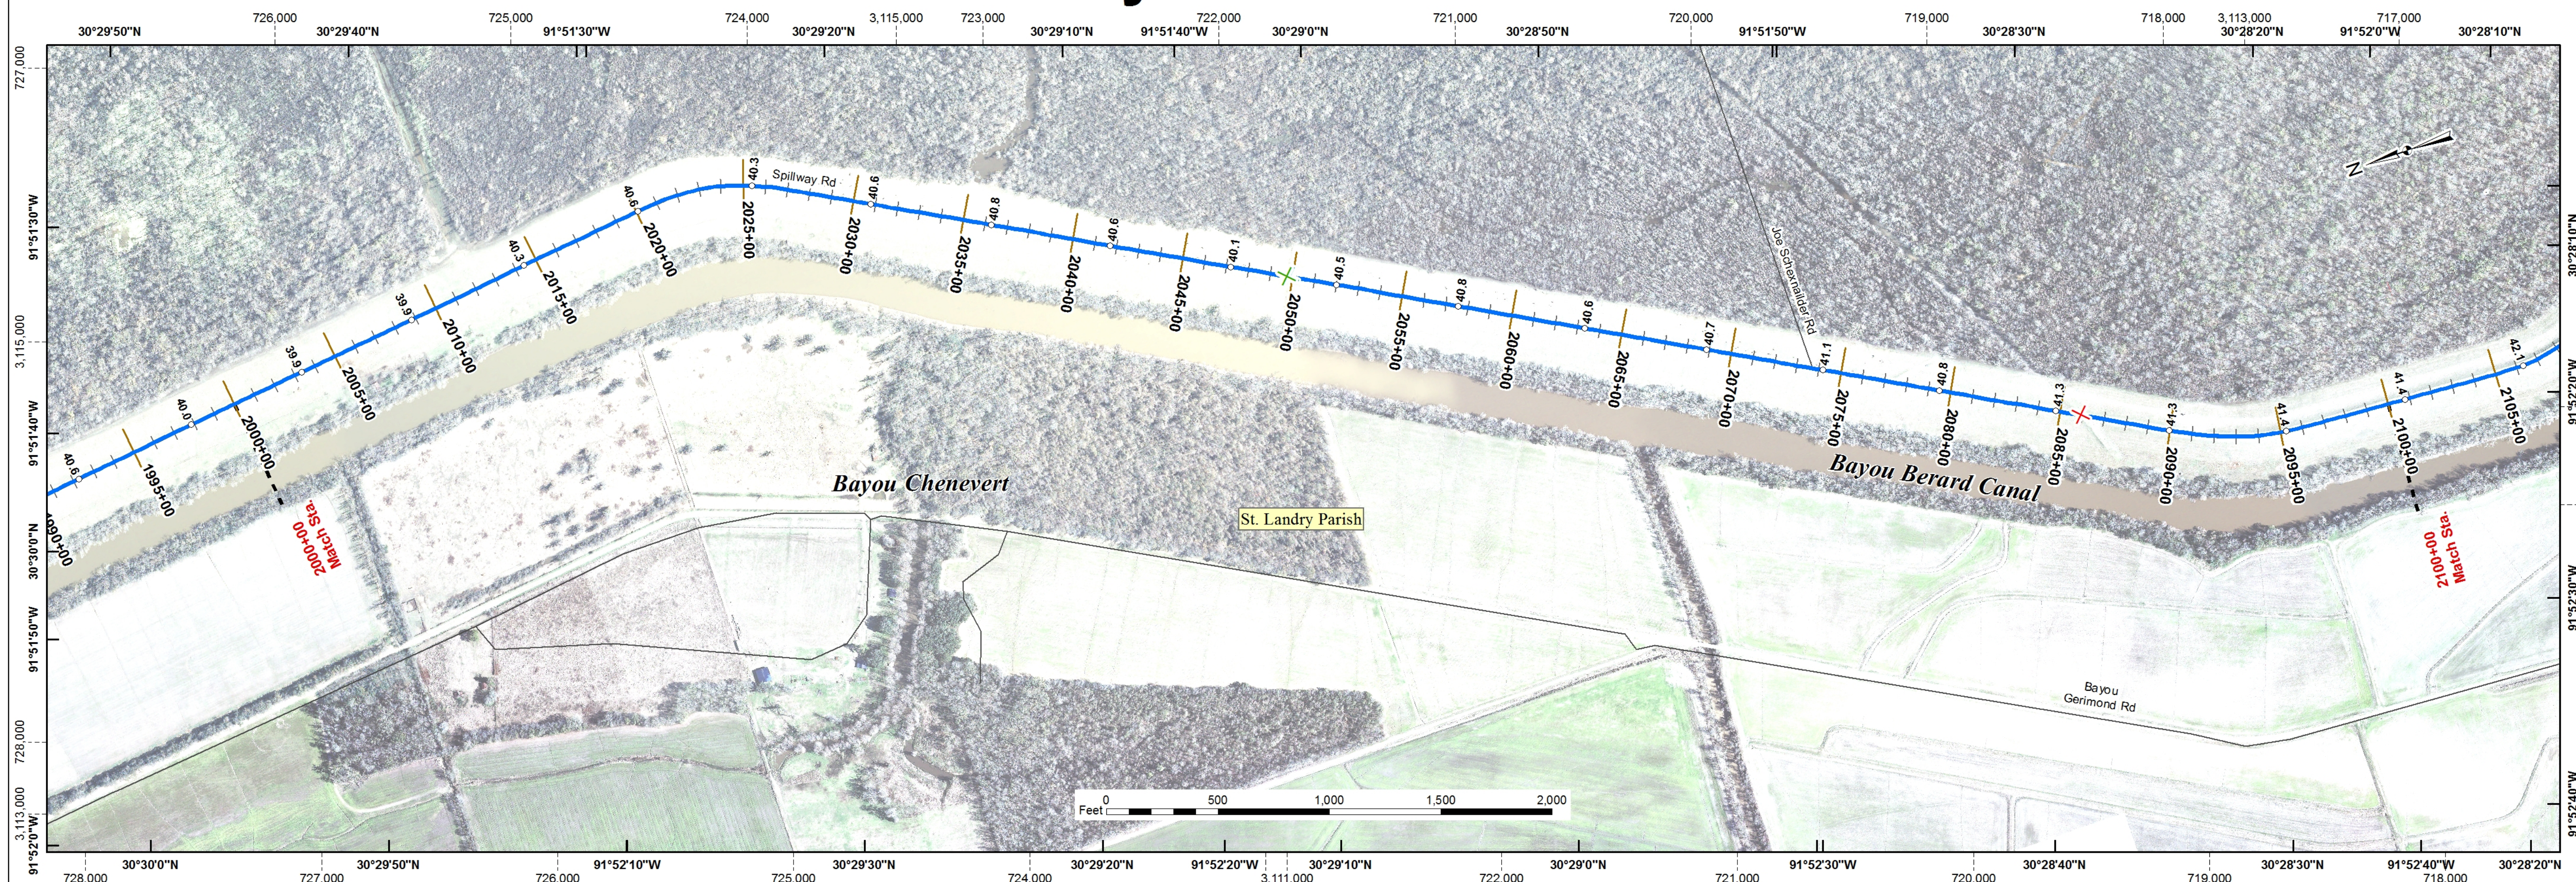

Notes:
Inside Plan Area grid based on Louisiana State Plane System, South Zone
North American Datum 1983 shown by dashed ticks. Geographic Projection shown by solid ticks.
Prepared from Atchafalaya Basin imagery (GIS.ATCH_BASIN_RGB_2009) flown in 2009.
Ground Elevations are visible in areas of floodwall and sheetpile protection measures.
Existing Elevations are stationing using Latest LMS (LLMS) baseline calculations.
Authorized Grades are the sum of the flow line and authorized freeboard.

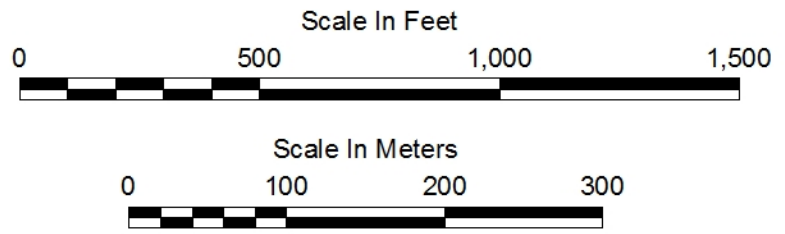

PROFILE

Data Source: West Atchafalaya Basin Protection Levee
2009 Existing Elevations.....January 2009 (08-150C)
August 2009 (09-096S)
August 2010 (10-093X)
June 2010 (10-089C)
May 2011 (11-100S)
2010 Refined Flow Line.....Mississippi River and Tributaries, Atchafalaya Basin, Louisiana
2010 Refined Project Flood Flow Line, Hydraulic Design (April, 2011)
2010 Authorized Grade.....2010 Refined Flow Line elevation plus freeboard defined in
H.R. Doc. 308, 88th Congress, 2nd Session (1964)



U.S. ARMY CORPS OF ENGINEERS
NEW ORLEANS DISTRICT
Engineering Office

Legend

- Centerline Elevation
- River Miles
- Structure Type**
 - Lock
 - Pump Station
 - Interim Control Structure
 - Federal Water Control Structure
 - Sector Gate
 - Channel Floodgate
 - Weir
 - Control Structure
 - Diversion Structure
 - Drainage Structure
 - Navigable Structure
- Facilities**
 - Cattle Guard
 - Fence Line
 - Pipeline Crossing
 - Railroad
 - Utility Crossing
- Flood Gates**
 - Channel
 - Critter
 - Industrial
 - Pedestrian
 - Railroad
 - Road
- Floodwall Construction Type**
 - L-WALL or Sheetpile
 - L-WALL (Left Protected Side)
 - L-WALL (Right Protected Side)
 - T-WALL
 - Federal Hurricane Levee
 - Federal Hurricane Floodwall
 - Federal Hurricane Levee and Floodwall
 - Federal River/Hurricane Levee
 - Federal River/Hurricane Floodwall
 - Federal River/Hurricane Levee and Floodwall
 - Federal River Levee
 - Federal River Floodwall
 - Federal River Levee and Floodwall
 - Foreshore Dike
 - Local Floodwall
 - Local Levee
 - Local Levee and Floodwall
 - Other Levee and Floodwall
- Transportation Lines**
 - Interstate Highways
 - US Highways
 - Louisiana Highways
 - Streets
 - Rail Roads
 - Parishes Boundary



Last Modified : 1/5/2012




AB Plan & Profile Maps
Atchafalaya Basin Levees
West Atchafalaya Basin Protection Levee

STA. 2000+00 to STA. 2100+00
Series L - Sheet 21 of 70

West Atchafalaya Basin Protection Levee

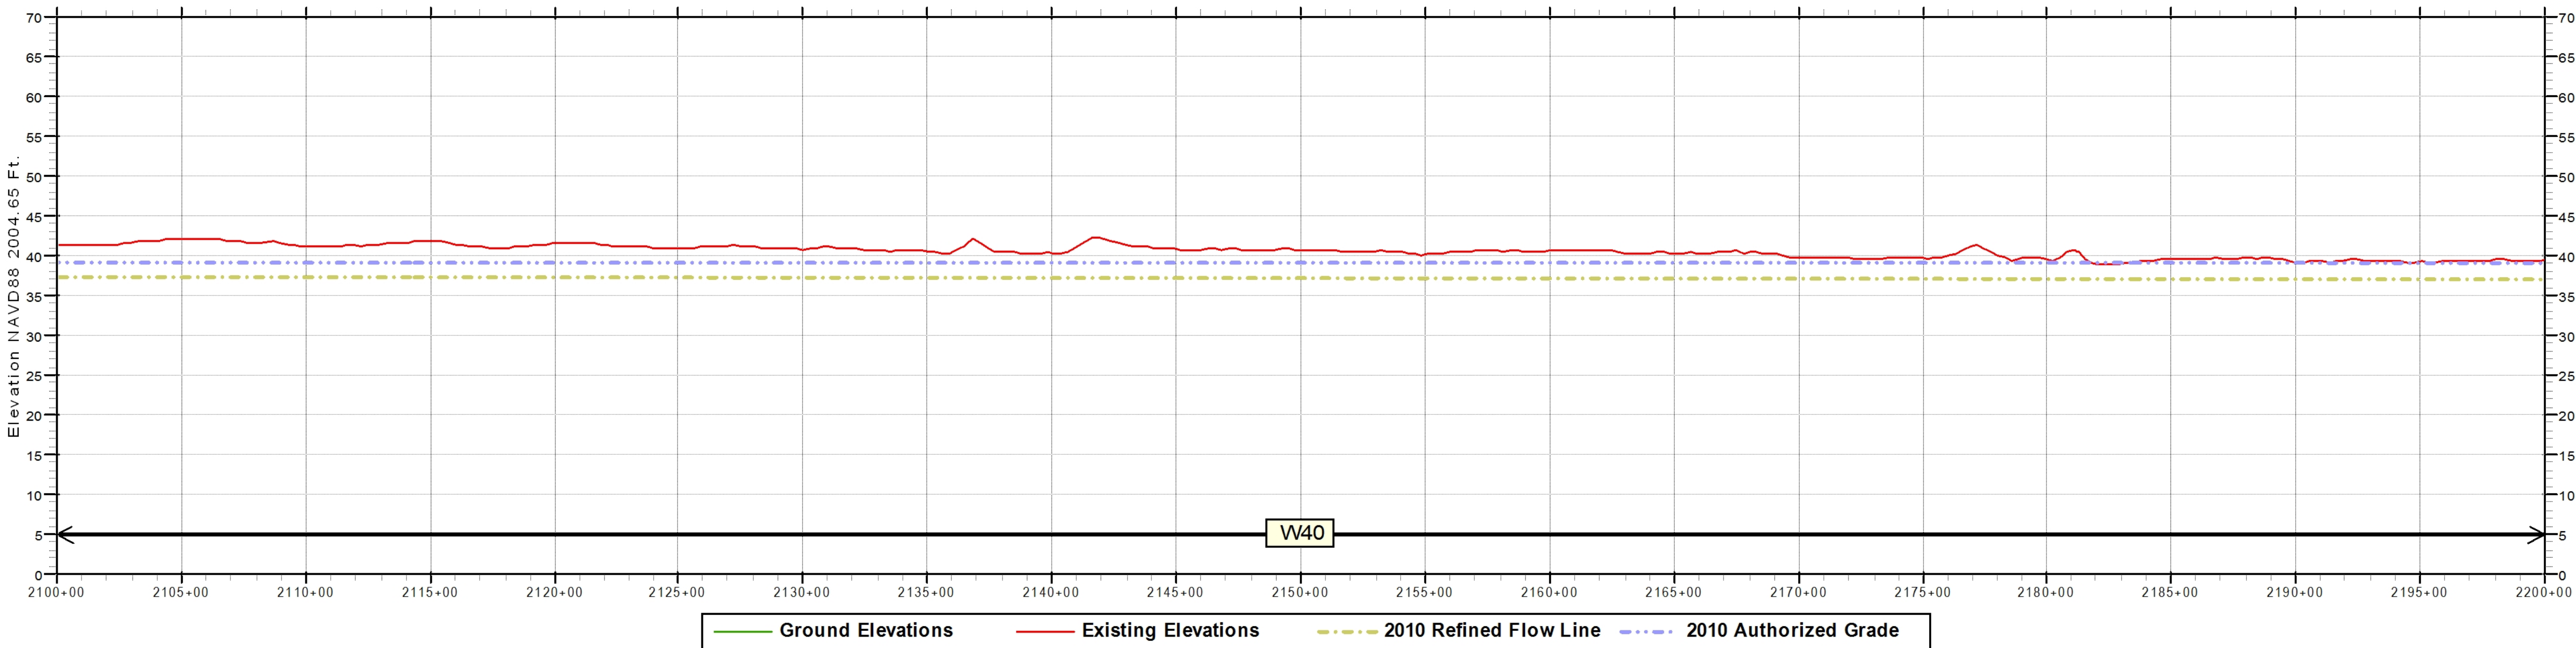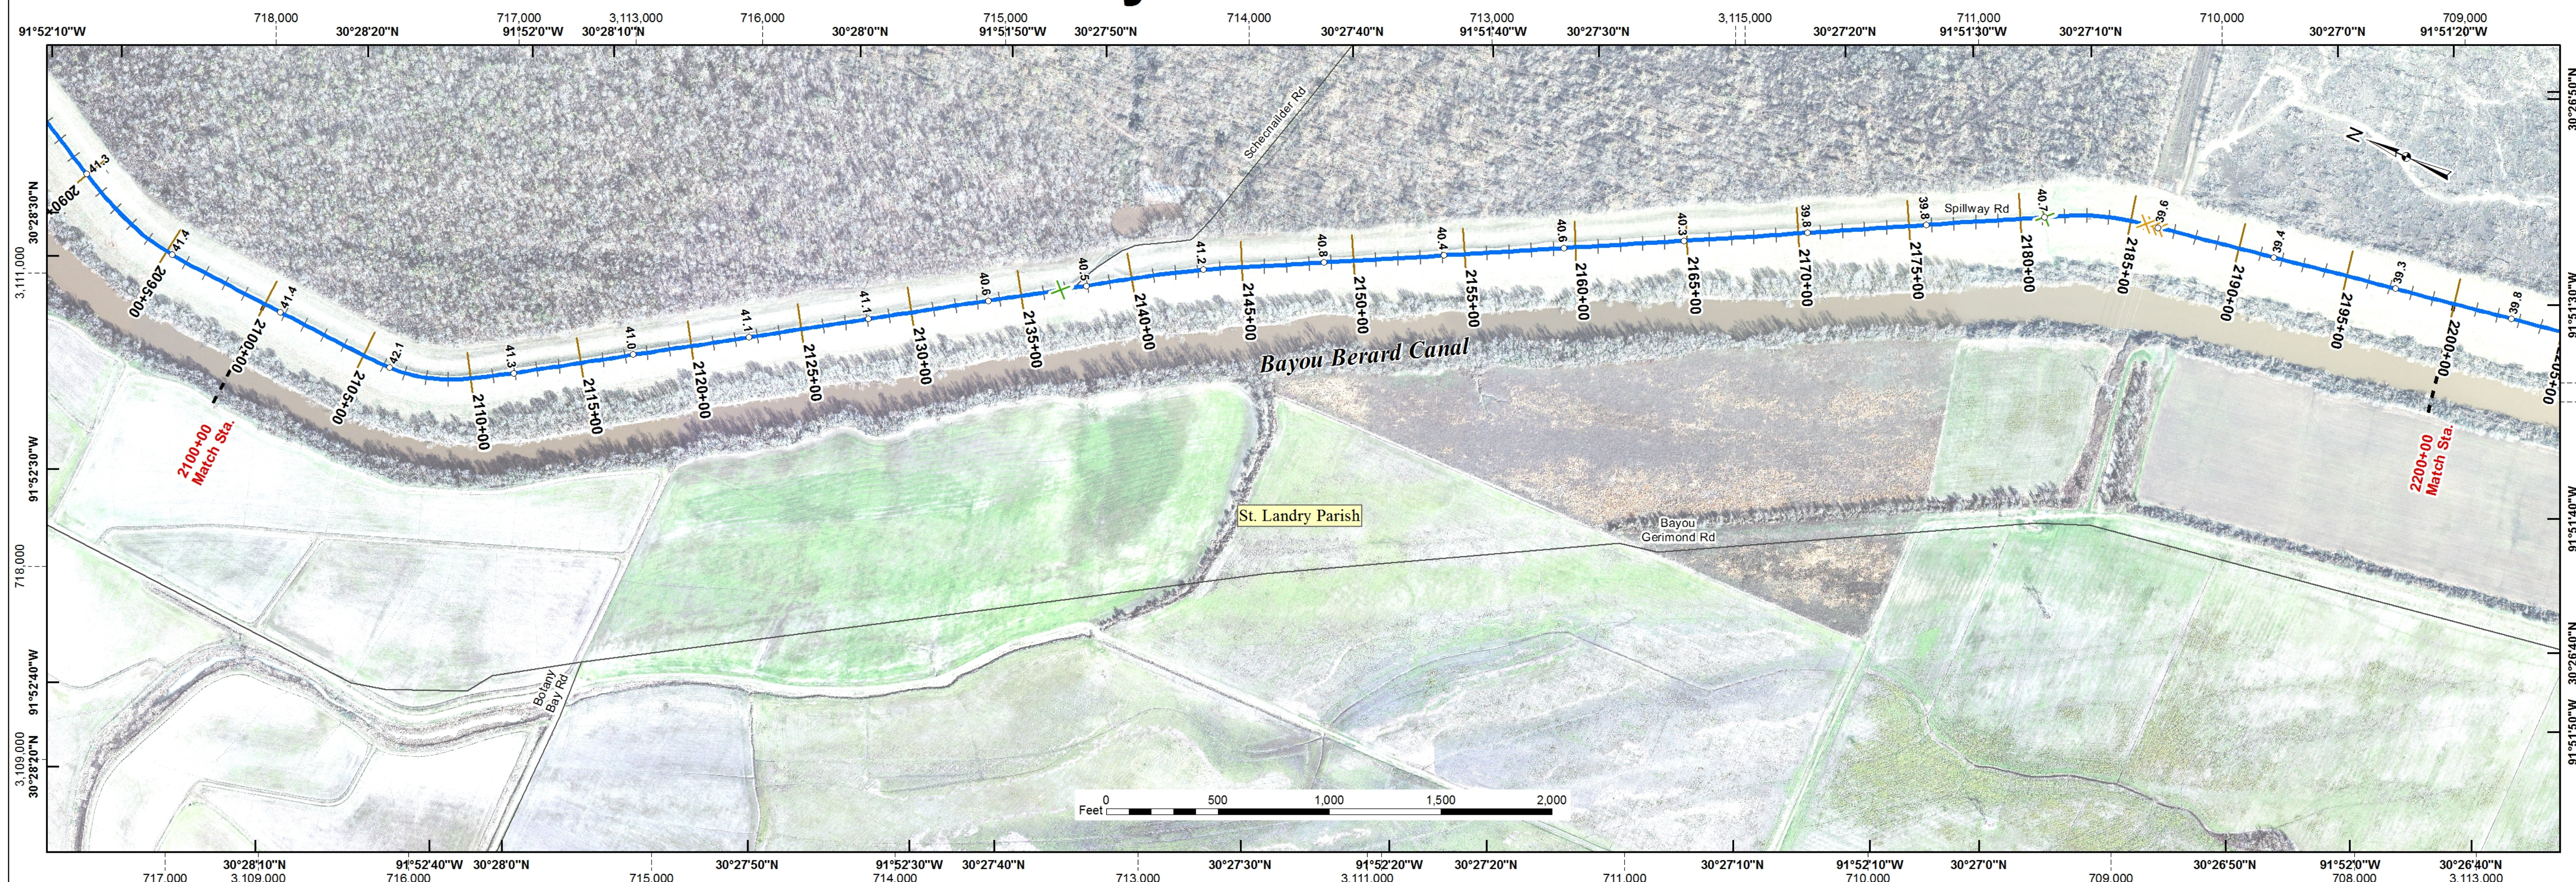

Notes:
Inside Plan Area grid based on Louisiana State Plane System, South Zone
North American Datum 1983 shown by dashed ticks. Geographic Projection shown by solid ticks.
Prepared from Atchafalaya Basin imagery (GIS.ATCH_BASIN_RGB_2009) flown in 2009.
Ground Elevations are visible in areas of floodwall and sheetpile protection measures.
Existing Elevations are stationing using Latest LMS (LLMS) baseline calculations.
Authorized Grades are the sum of the flow line and authorized freeboard.

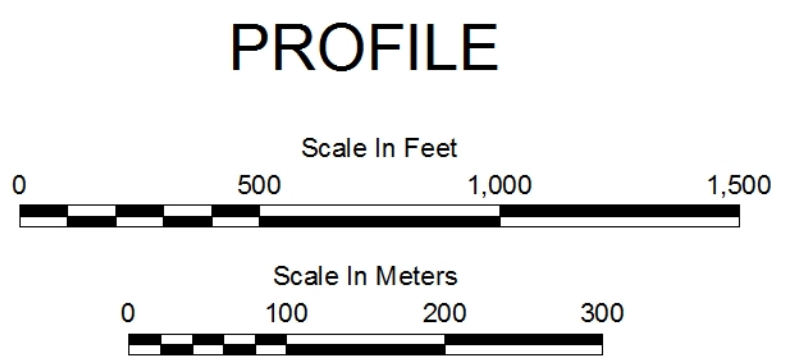

PROFILE

Data Source: West Atchafalaya Basin Protection Levee
2009 Existing Elevations.....January 2009 (08-150C)
August 2009 (09-096S)
August 2010 (10-093X)
June 2010 (10-089C)
May 2011 (11-100S)
2010 Refined Flow Line.....Mississippi River and Tributaries, Atchafalaya Basin, Louisiana
2010 Refined Project Flood Flow Line, Hydraulic Design (April, 2011)
2010 Authorized Grade.....2010 Refined Flow Line elevation plus freeboard defined in
H.R. Doc. 308, 88th Congress, 2nd Session (1964)



U.S. ARMY CORPS OF ENGINEERS
NEW ORLEANS DISTRICT
Engineering Office

Legend

- Centerline Elevation
- River Miles
- Structure Type**
- Lock
- Pump Station
- Interim Control Structure
- Federal Water Control Structure
- Sector Gate
- Channel Floodgate
- Weir
- Control Structure
- Diversion Structure
- Drainage Structure
- Navigable Structure
- Facilities**
- Cattle Guard
- Fence Line
- Pipeline Crossing
- Powerline Crossing
- Railroad
- Utility Crossing
- Flood Gates**
- Channel
- Critter
- Industrial
- Pedestrian
- Railroad
- Road
- Floodwall Construction Type**
- L-WALL or Sheetpile
- L-WALL (Left Protected Side)
- L-WALL (Right Protected Side)
- T-WALL
- Federal Hurricane Levee
- Federal Hurricane Floodwall
- Federal Hurricane Levee and Floodwall
- Federal River/Hurricane Levee
- Federal River/Hurricane Floodwall
- Federal River/Hurricane Levee and Floodwall
- Federal River Levee
- Federal River Floodwall
- Federal River Levee and Floodwall
- Foreshore Dike
- Local Floodwall
- Local Levee
- Local Levee and Floodwall
- Other Levee and Floodwall
- Transportation Lines**
- Interstate Highways
- US Highways
- Louisiana Highways
- Streets
- Rail Roads
- Parishes Boundary

Last Modified : 1/5/2012





Location Map

AB Plan & Profile Maps
Atchafalaya Basin Levees
West Atchafalaya Basin Protection Levee


STA. 2100+00 to STA. 2200+00
Series L - Sheet 22 of 70

West Atchafalaya Basin Protection Levee

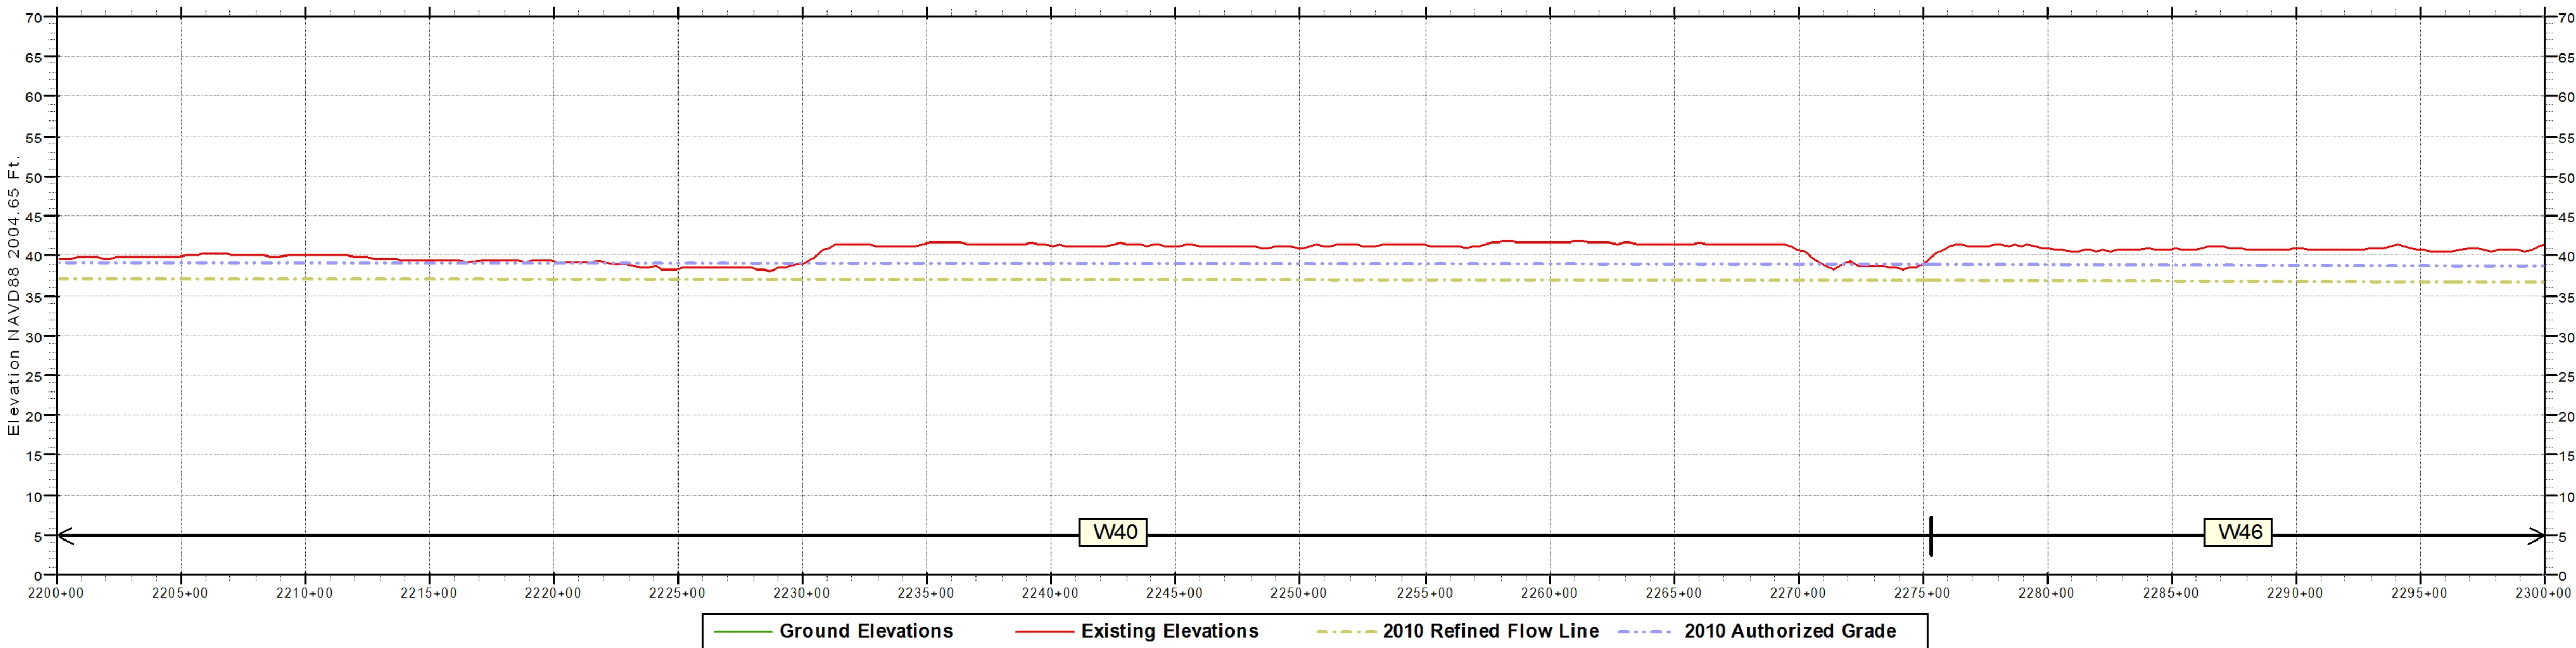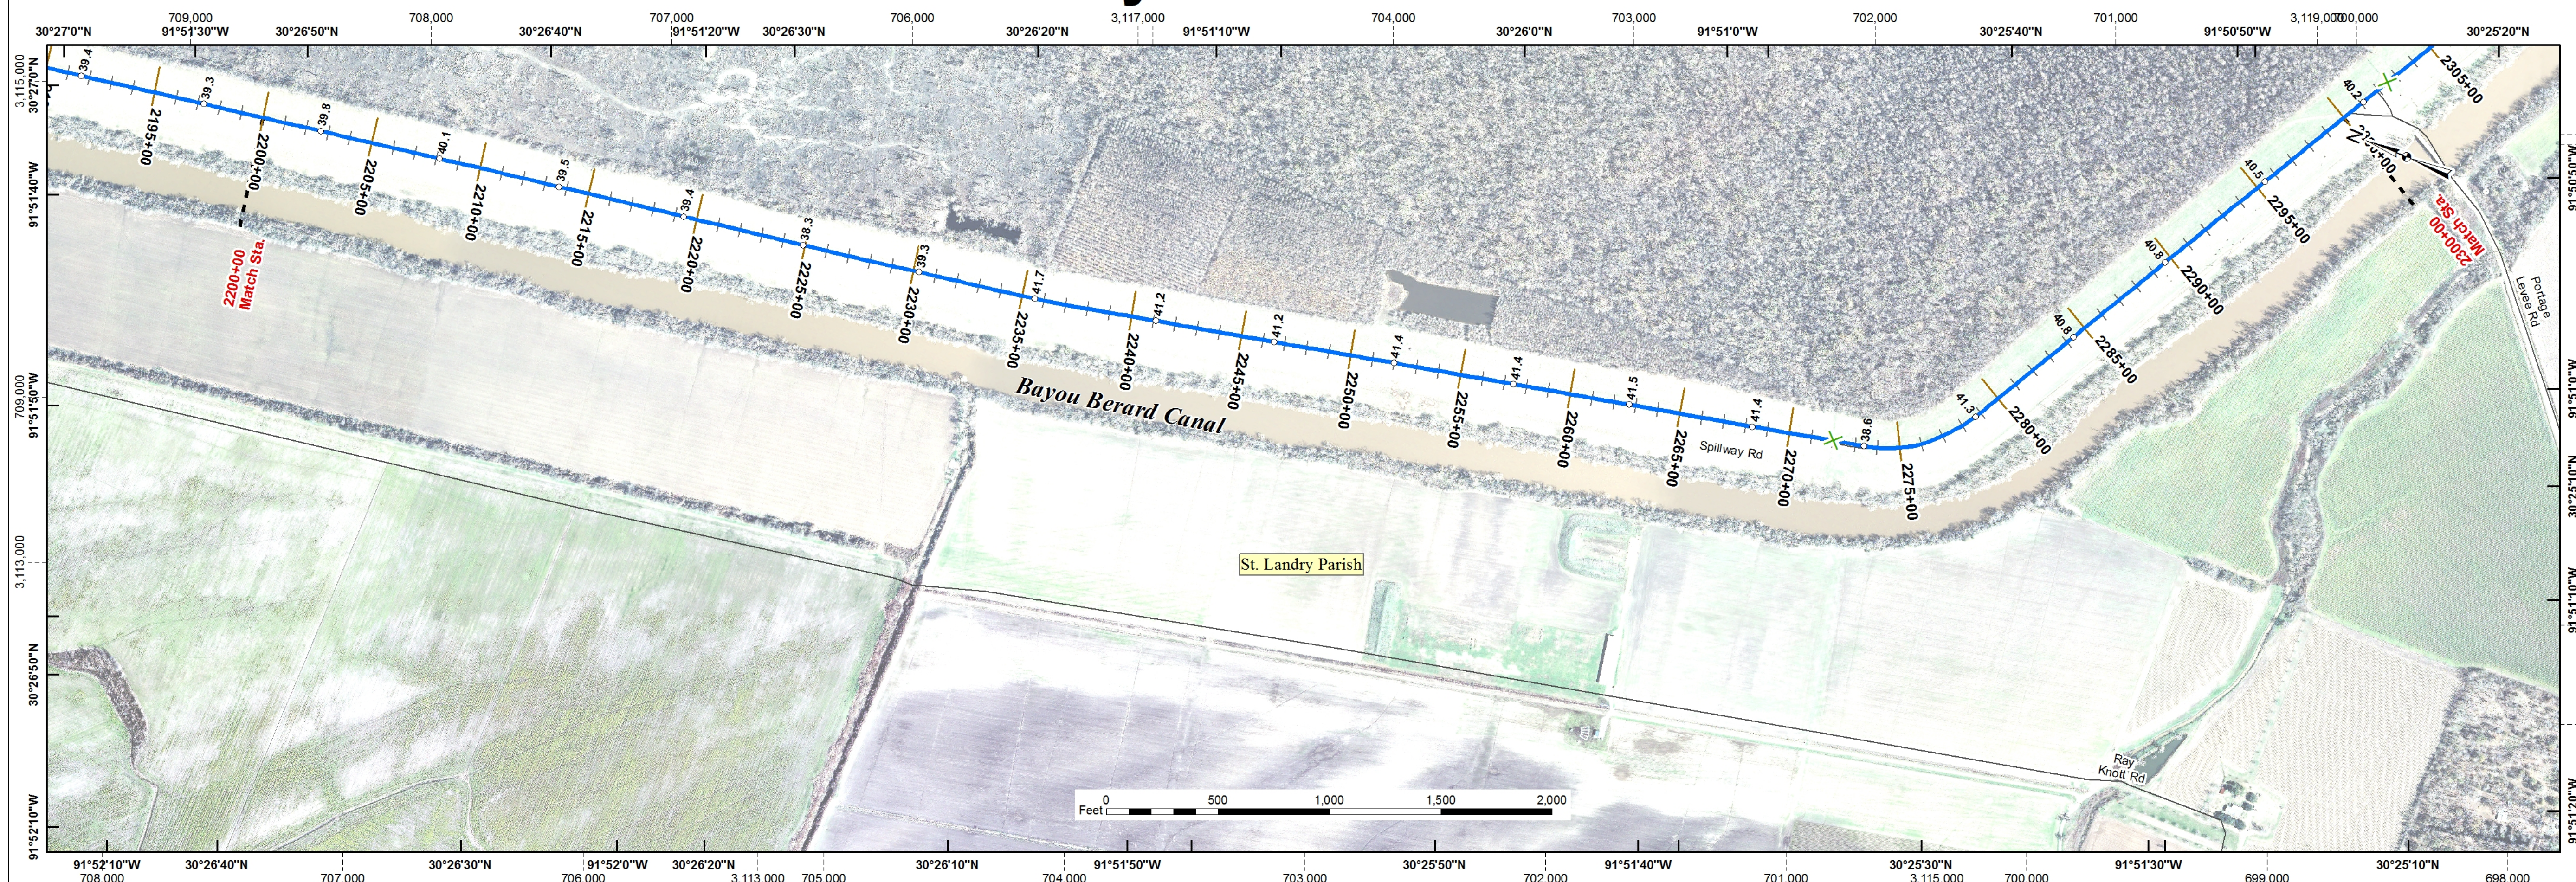

Notes:
Inside Plan Area grid based on Louisiana State Plane System, South Zone
North American Datum 1983 shown by dashed ticks. Geographic Projection shown by solid ticks.
Prepared from Atchafalaya Basin imagery (GIS.ATCH_BASIN_RGB_2009) flown in 2009.
Ground Elevations are visible in areas of floodwall and sheetpile protection measures.
Existing Elevations are stationing using Latest LMS (LLMS) baseline calculations.
Authorized Grades are the sum of the flow line and authorized freeboard.

PROFILE

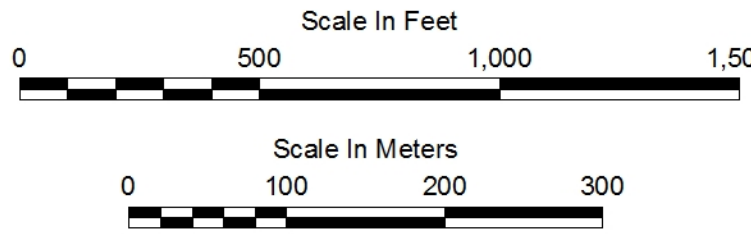

Data Source: West Atchafalaya Basin Protection Levee
2009 Existing Elevations.....January 2009 (08-150C)
August 2009 (09-096S)
August 2010 (10-093X)
June 2010 (10-089C)
May 2011 (11-100S)
2010 Refined Flow Line.....Mississippi River and Tributaries, Atchafalaya Basin, Louisiana
2010 Refined Project Flood Flow Line, Hydraulic Design (April, 2011)
2010 Authorized Grade.....2010 Refined Flow Line elevation plus freeboard defined in
H.R. Doc. 308, 88th Congress, 2nd Session (1964)



**U.S. ARMY CORPS OF ENGINEERS
NEW ORLEANS DISTRICT
Engineering Office**

Legend

- Centerline Elevation
- River Miles
- Structure Type**
 - Lock
 - Pump Station
 - Interim Control Structure
 - Federal Water Control Structure
 - Sector Gate
 - Channel Floodgate
 - Weir
 - Control Structure
 - Diversion Structure
 - Drainage Structure
 - Navigable Structure
- Facilities**
 - Cattle Guard
 - Fence Line
 - Pipeline Crossing
 - Powerline Crossing
 - Railroad
 - Utility Crossing
- Flood Gates**
 - Channel
 - Critter
 - Industrial
 - Pedestrian
 - Railroad
 - Road
- Floodwall Construction Type**
 - L-WALL or Sheetpile
 - L-WALL (Left Protected Side)
 - L-WALL (Right Protected Side)
 - T-WALL
 - Federal Hurricane Levee
 - Federal Hurricane Floodwall
 - Federal Hurricane Levee and Floodwall
 - Federal River/Hurricane Levee
 - Federal River/Hurricane Floodwall
 - Federal River/Hurricane Levee and Floodwall
 - Federal River Levee
 - Federal River Floodwall
 - Federal River Levee and Floodwall
 - Foreshore Dike
 - Local Floodwall
 - Local Levee
 - Local Levee and Floodwall
 - Other Levee and Floodwall
- Transportation Lines**
 - Interstate Highways
 - US Highways
 - Louisiana Highways
 - Streets
 - Rail Roads
 - Parishes Boundary



Last Modified : 1/5/2012




AB Plan & Profile Maps
Atchafalaya Basin Levees
West Atchafalaya Basin Protection Levee

STA. 2200+00 to STA. 2300+00
Series L - Sheet 23 of 70

West Atchafalaya Basin Protection Levee

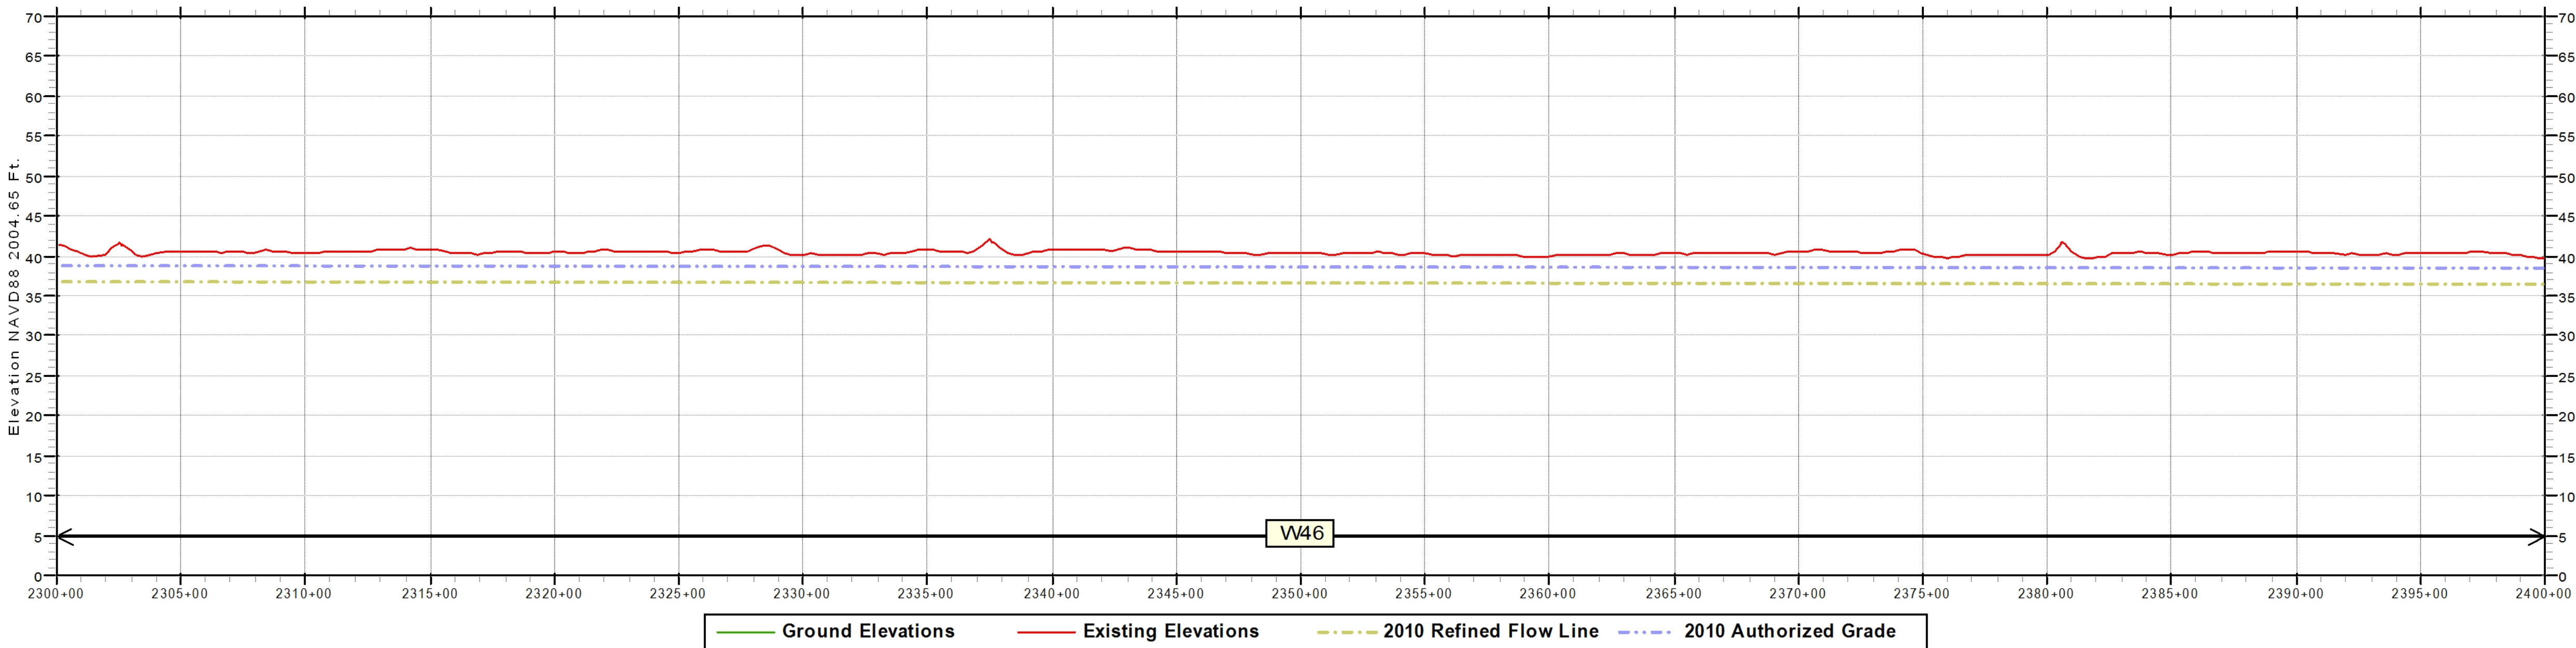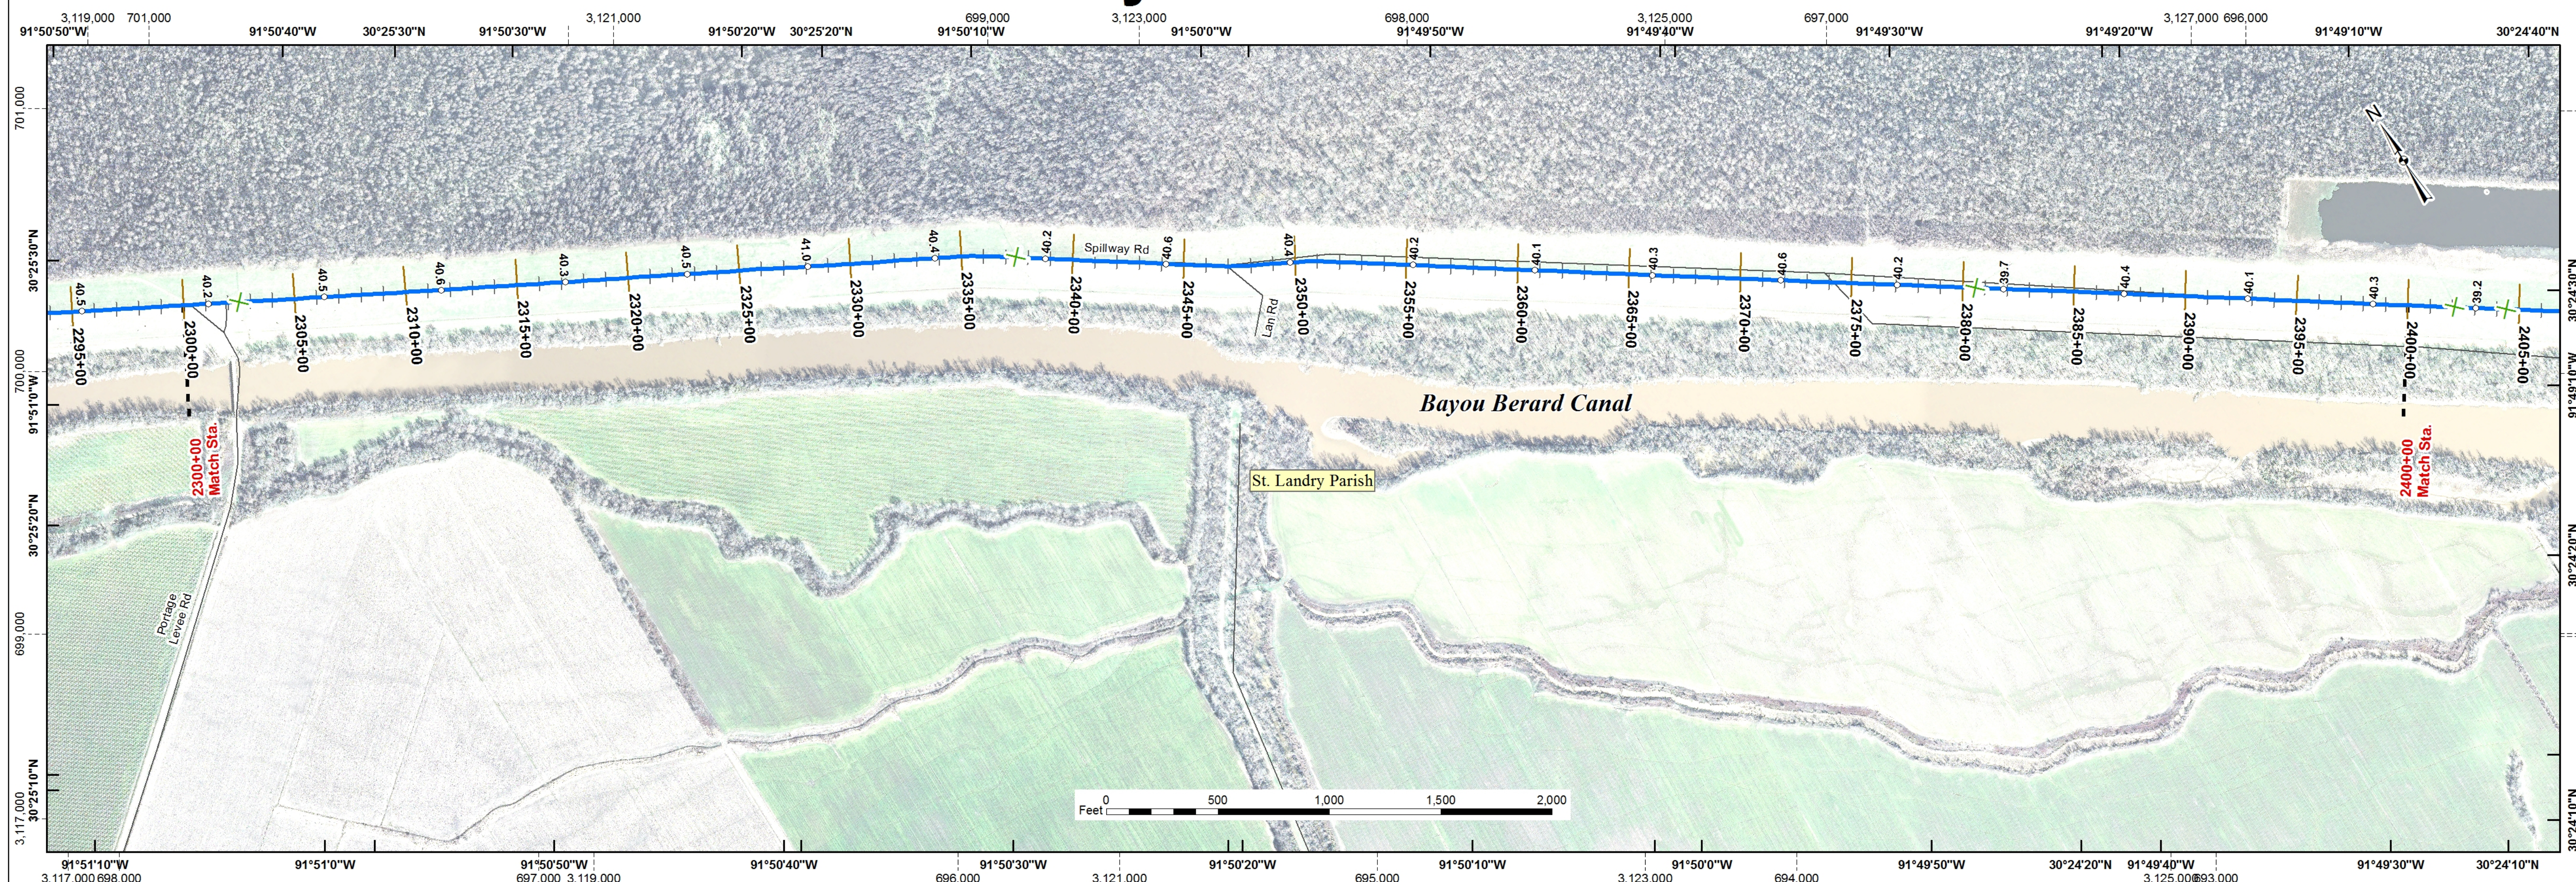

Notes:
Inside Plan Area grid based on Louisiana State Plane System, South Zone
North American Datum 1983 shown by dashed ticks. Geographic Projection shown by solid ticks.
Prepared from Atchafalaya Basin imagery (GIS.ATCH_BASIN_RGB_2009) flown in 2009.
Ground Elevations are visible in areas of floodwall and sheetpile protection measures.
Existing Elevations are stationing using Latest LMS (LLMS) baseline calculations.
Authorized Grades are the sum of the flow line and authorized freeboard.

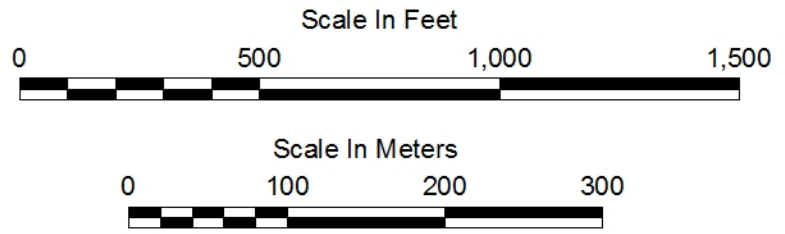

PROFILE

Data Source: West Atchafalaya Basin Protection Levee
2009 Existing Elevations.....January 2009 (08-150C)
August 2009 (09-096S)
August 2010 (10-093X)
June 2010 (10-089C)
May 2011 (11-100S)
2010 Refined Flow Line.....Mississippi River and Tributaries, Atchafalaya Basin, Louisiana
2010 Refined Project Flood Flow Line, Hydraulic Design (April, 2011)
2010 Authorized Grade.....2010 Refined Flow Line elevation plus freeboard defined in
H.R. Doc. 308, 88th Congress, 2nd Session (1964)




U.S. ARMY CORPS OF ENGINEERS
NEW ORLEANS DISTRICT
Engineering Office

Legend

- Centerline Elevation
- River Miles
- Structure Type**
- Lock
- Pump Station
- Interim Control Structure
- Federal Water Control Structure
- Sector Gate
- Channel Floodgate
- Weir
- Control Structure
- Diversion Structure
- Drainage Structure
- Navigable Structure
- Facilities**
- Cattle Guard
- Fence Line
- Pipeline Crossing
- Powerline Crossing
- Railroad
- Utility Crossing
- Flood Gates**
- Channel
- Critter
- Industrial
- Pedestrian
- Railroad
- Road
- Floodwall Construction Type**
- L-WALL or Sheetpile
- L-WALL (Left Protected Side)
- L-WALL (Right Protected Side)
- T-WALL
- Federal Hurricane Levee
- Federal Hurricane Floodwall
- Federal Hurricane Levee and Floodwall
- Federal River/Hurricane Levee
- Federal River/Hurricane Floodwall
- Federal River/Hurricane Levee and Floodwall
- Federal River Levee
- Federal River Floodwall
- Federal River Levee and Floodwall
- Foreshore Dike
- Local Floodwall
- Local Levee
- Local Levee and Floodwall
- Other Levee and Floodwall
- Transportation Lines**
- Interstate Highways
- US Highways
- Louisiana Highways
- Streets
- Rail Roads
- Parishes Boundary



Last Modified : 1/5/2012

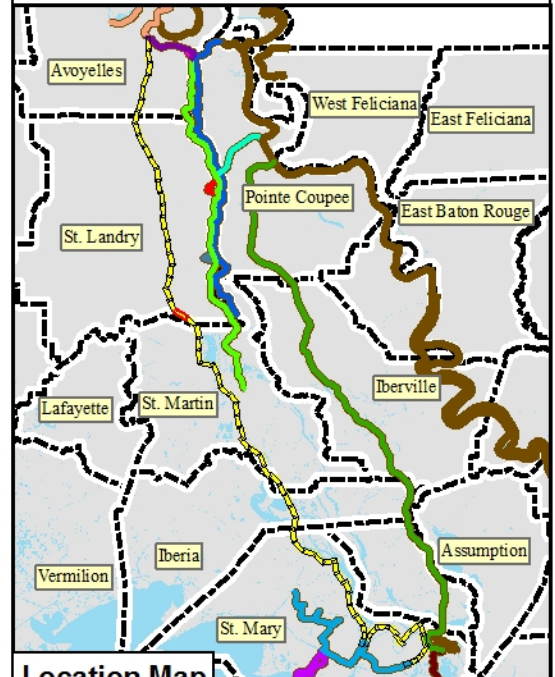

AB Plan & Profile Maps
Atchafalaya Basin Levees
West Atchafalaya Basin Protection Levee


STA. 2300+00 to STA. 2400+00
Series L - Sheet 24 of 70

West Atchafalaya Basin Protection Levee

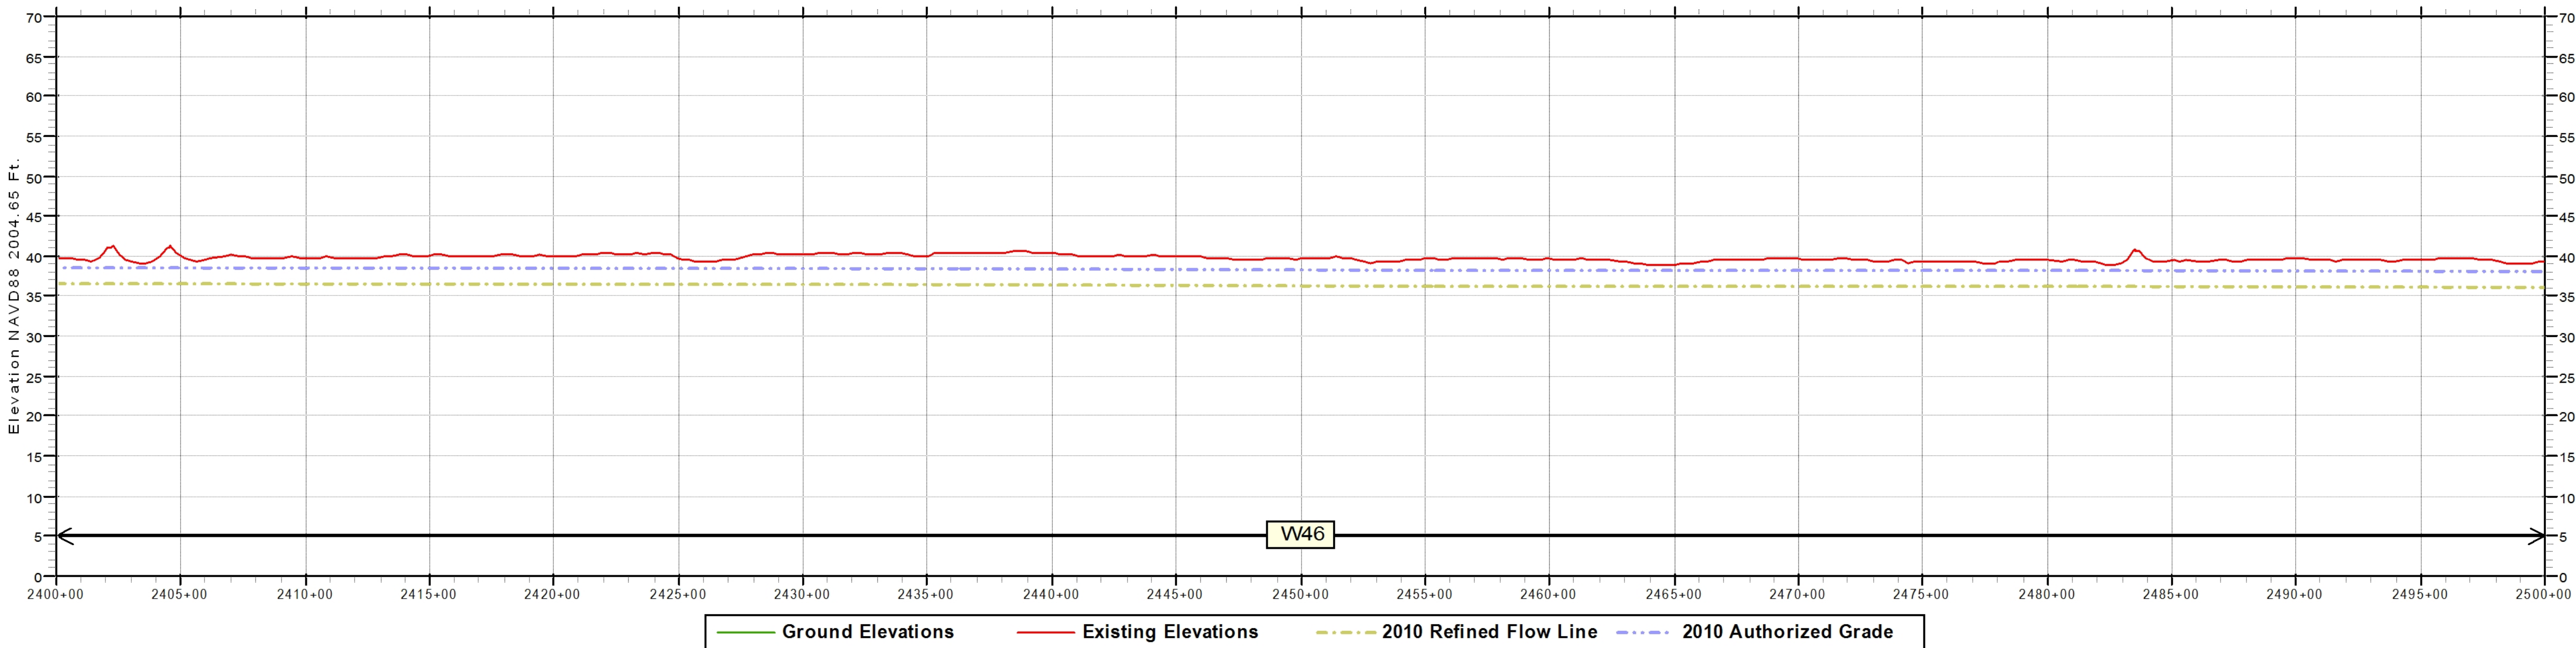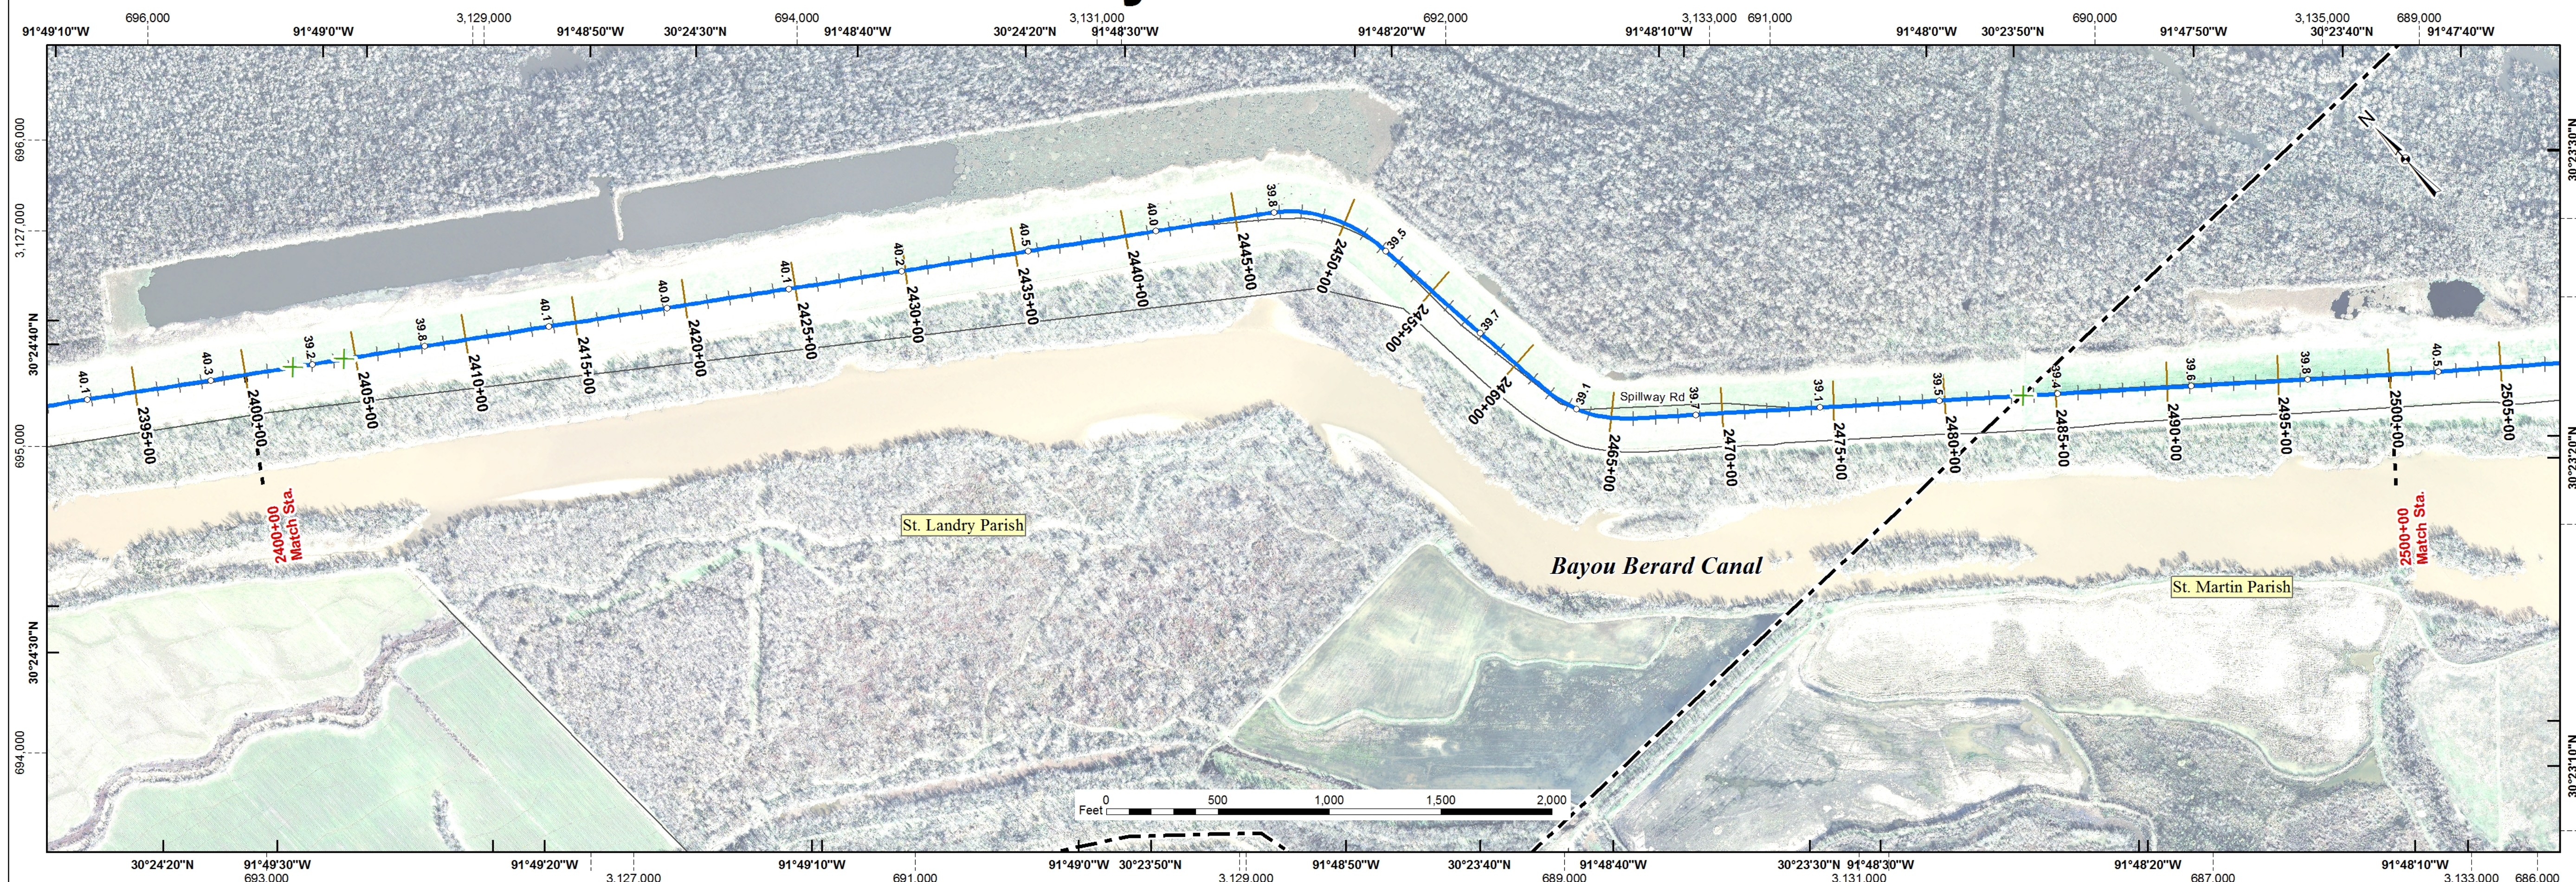

Notes:
Inside Plan Area grid based on Louisiana State Plane System, South Zone
North American Datum 1983 shown by dashed ticks. Geographic Projection shown by solid ticks.
Prepared from Atchafalaya Basin imagery (GIS.ATCH_BASIN_RGB_2009) flown in 2009.
Ground Elevations are visible in areas of floodwall and sheetpile protection measures.
Existing Elevations are stationing using Latest LMS (LLMS) baseline calculations.
Authorized Grades are the sum of the flow line and authorized freeboard.

PROFILE

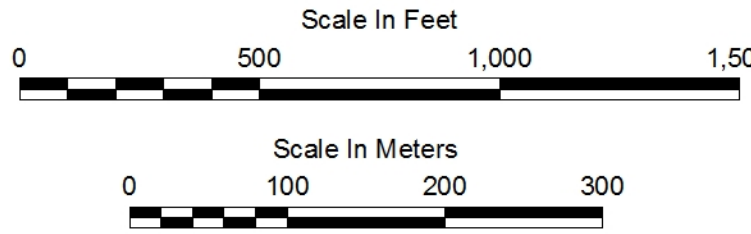

Data Source: West Atchafalaya Basin Protection Levee
2009 Existing Elevations.....January 2009 (08-150C)
August 2009 (09-096S)
August 2010 (10-093X)
June 2010 (10-089C)
May 2011 (11-100S)
2010 Refined Flow Line.....Mississippi River and Tributaries, Atchafalaya Basin, Louisiana
2010 Refined Project Flood Flow Line, Hydraulic Design (April, 2011)
2010 Authorized Grade.....2010 Refined Flow Line elevation plus freeboard defined in
H.R. Doc. 308, 88th Congress, 2nd Session (1964)




U.S. ARMY CORPS OF ENGINEERS
NEW ORLEANS DISTRICT
Engineering Office

Legend

- Centerline Elevation
- River Miles
- Structure Type**
 - Lock
 - Pump Station
 - Interim Control Structure
 - Federal Water Control Structure
 - Sector Gate
 - Channel Floodgate
 - Weir
 - Control Structure
 - Diversion Structure
 - Drainage Structure
 - Navigable Structure
- Facilities**
 - Cattle Guard
 - Fence Line
 - Pipeline Crossing
 - Powerline Crossing
 - Railroad
 - Utility Crossing
- Flood Gates**
 - Channel
 - Critter
 - Industrial
 - Pedestrian
 - Railroad
 - Road
- Floodwall Construction Type**
 - L-WALL or Sheetpile
 - L-WALL (Left Protected Side)
 - L-WALL (Right Protected Side)
 - T-WALL
 - Federal Hurricane Levee
 - Federal Hurricane Floodwall
 - Federal Hurricane Levee and Floodwall
 - Federal River/Hurricane Levee
 - Federal River/Hurricane Floodwall
 - Federal River/Hurricane Levee and Floodwall
 - Federal River Levee
 - Federal River Floodwall
 - Federal River Levee and Floodwall
 - Foreshore Dike
 - Local Floodwall
 - Local Levee
 - Local Levee and Floodwall
 - Other Levee and Floodwall
- Transportation Lines**
 - Interstate Highways
 - US Highways
 - Louisiana Highways
 - Streets
 - Rail Roads
 - Parishes Boundary



Last Modified : 1/5/2012

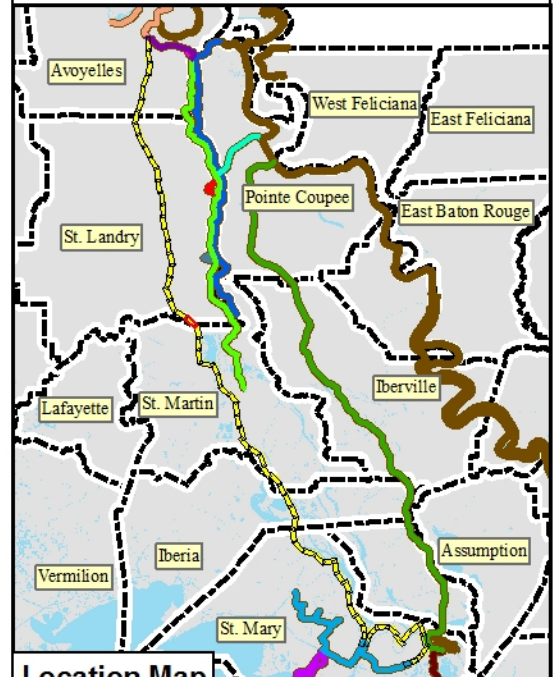

AB Plan & Profile Maps
Atchafalaya Basin Levees
West Atchafalaya Basin Protection Levee


STA. 2400+00 to STA. 2500+00
Series L - Sheet 25 of 70

West Atchafalaya Basin Protection Levee

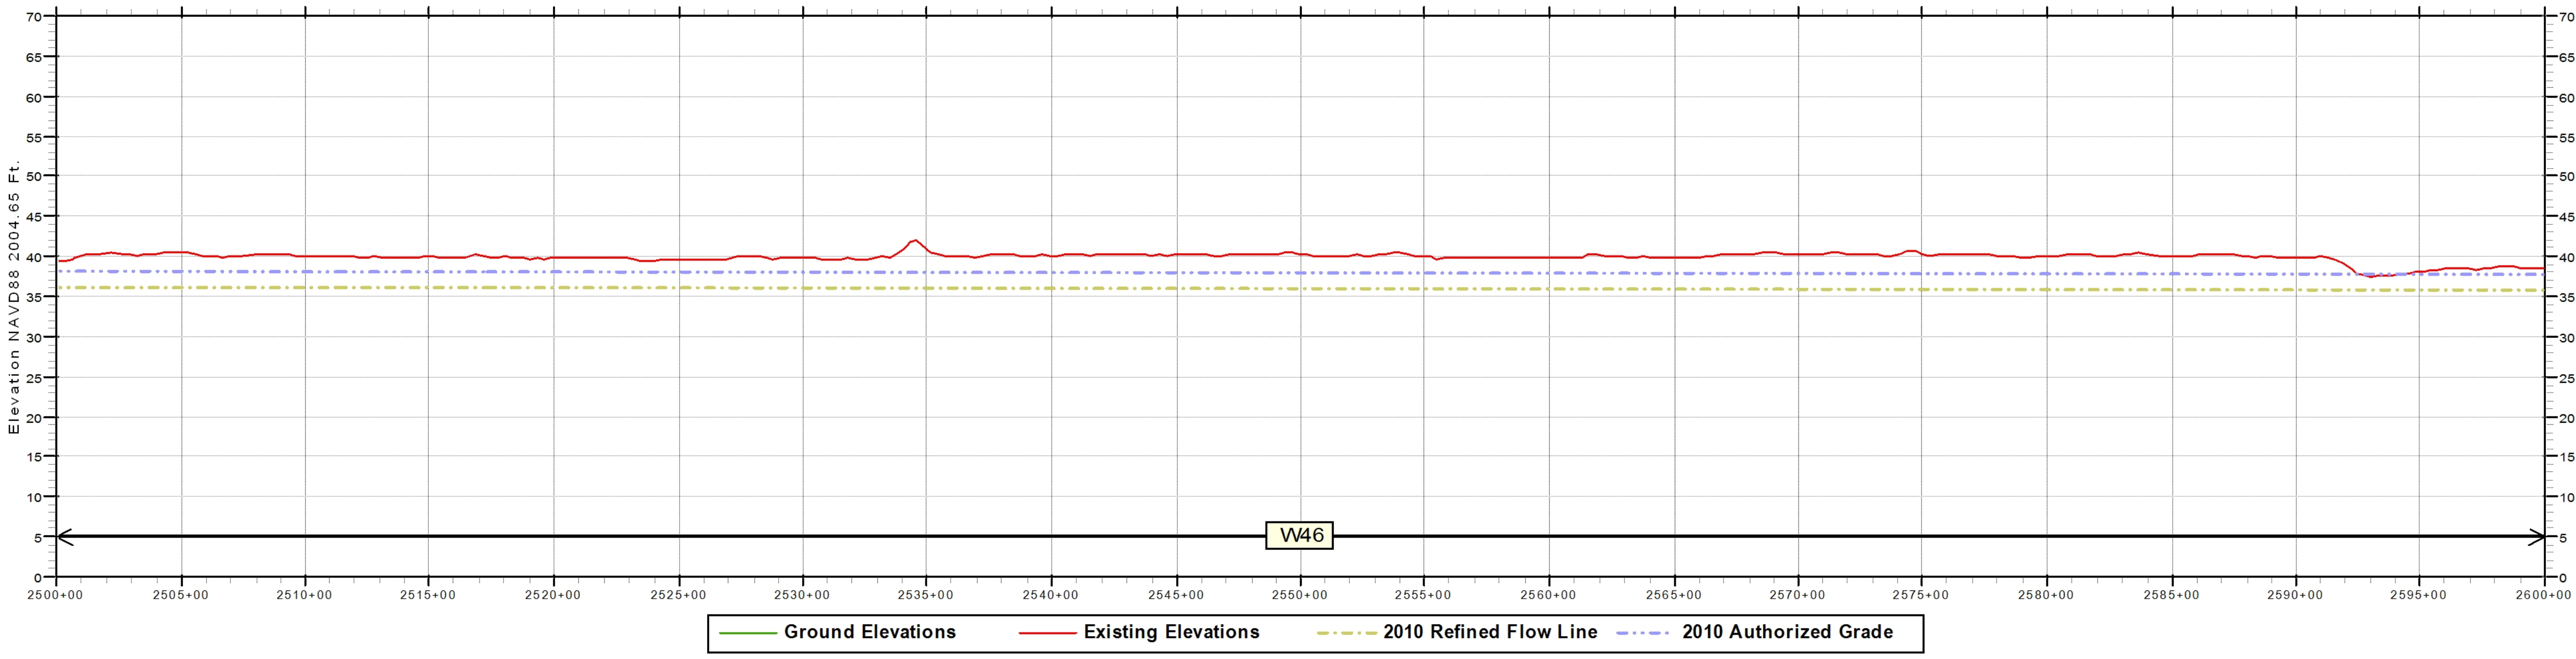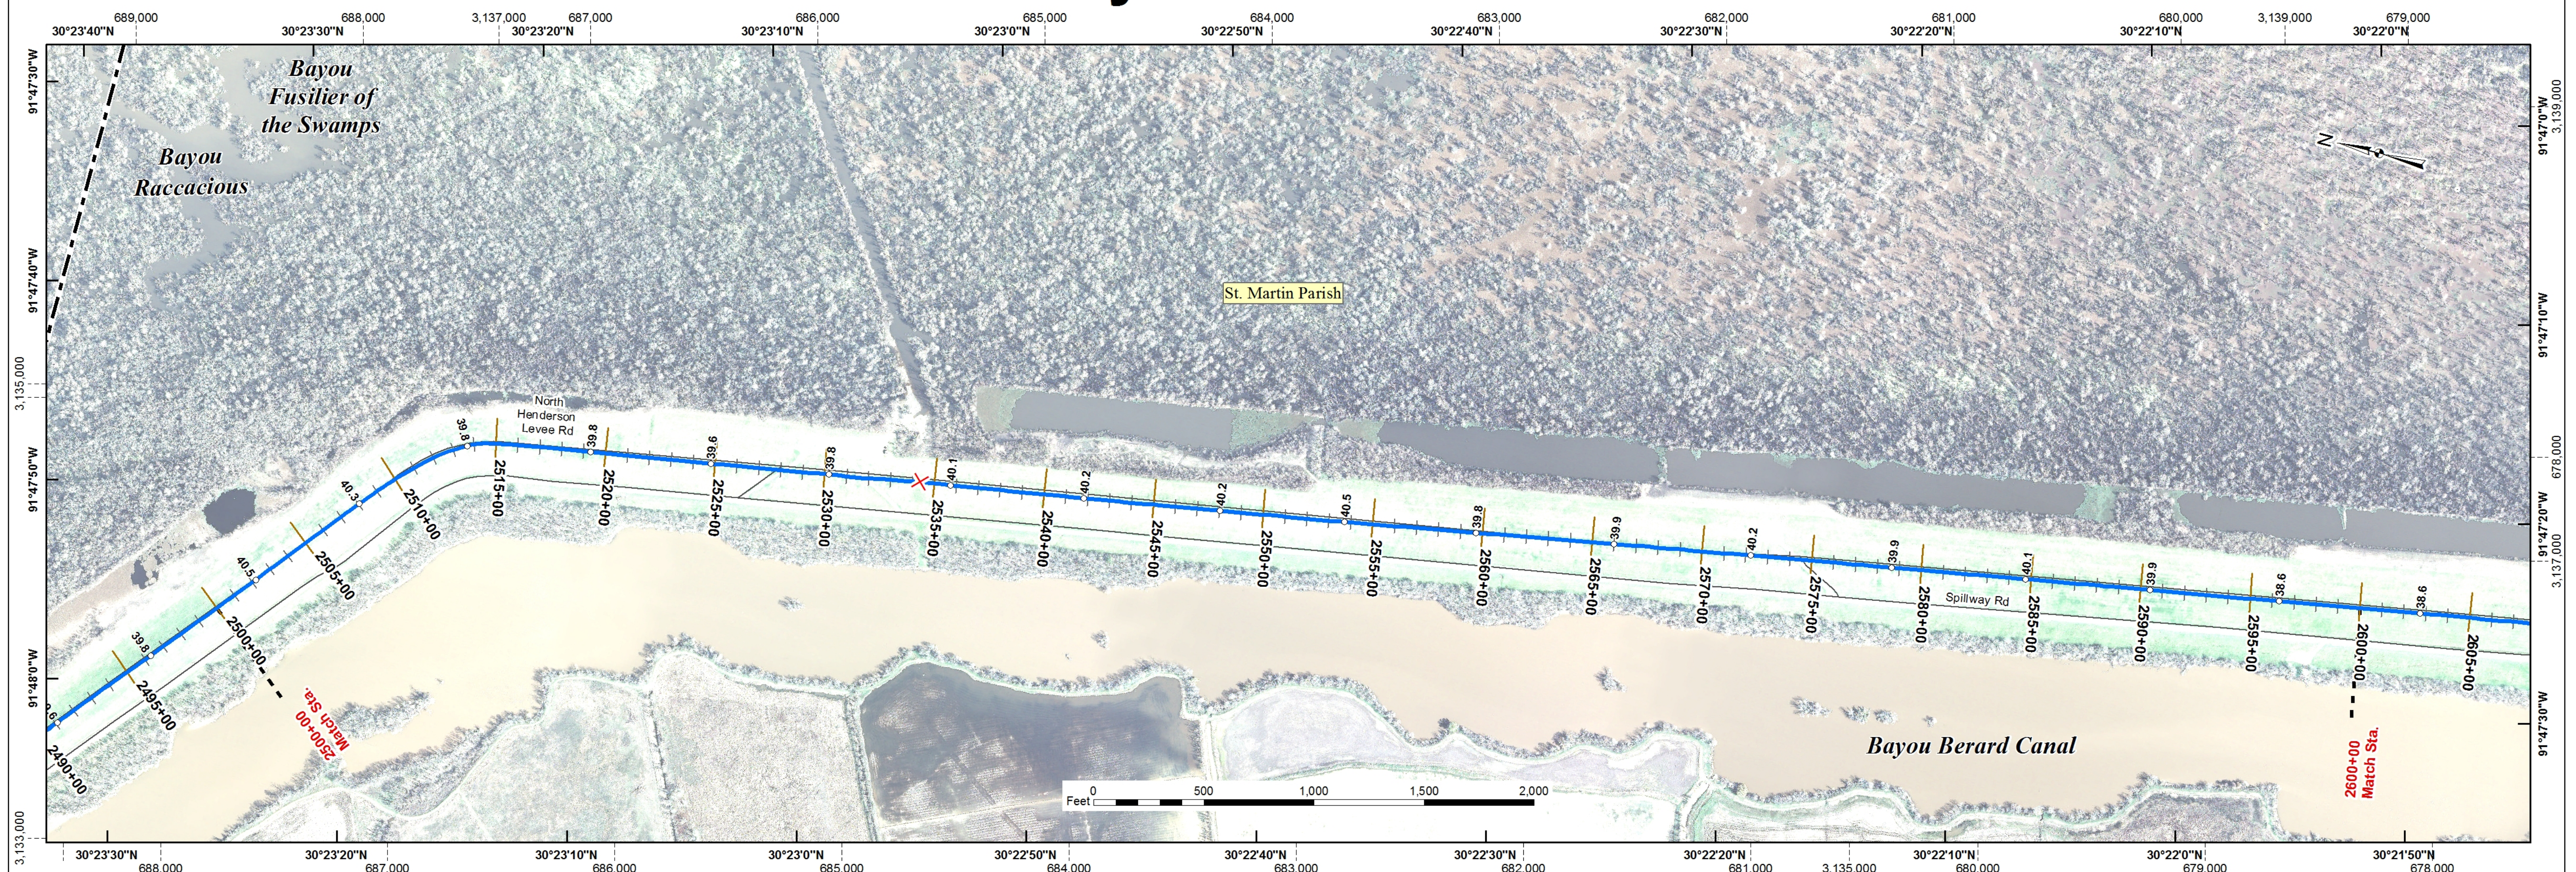

Notes:
Inside Plan Area grid based on Louisiana State Plane System, South Zone
North American Datum 1983 shown by dashed ticks. Geographic Projection shown by solid ticks.
Prepared from Atchafalaya Basin imagery (GIS.ATCH_BASIN_RGB_2009) flown in 2009.
Ground Elevations are visible in areas of floodwall and sheetpile protection measures.
Existing Elevations are stationing using Latest LMS (LLMS) baseline calculations.
Authorized Grades are the sum of the flow line and authorized freeboard.

PROFILE

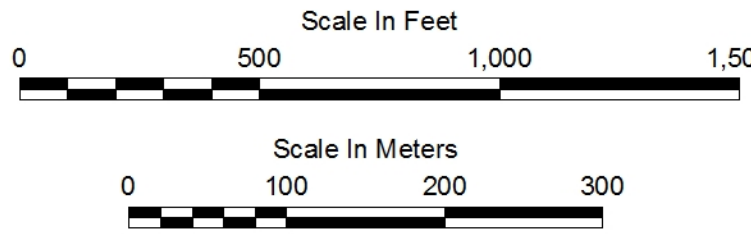

Data Source: West Atchafalaya Basin Protection Levee
2009 Existing Elevations.....January 2009 (08-150C)
August 2009 (09-096S)
August 2010 (10-093X)
June 2010 (10-089C)
May 2011 (11-100S)
2010 Refined Flow Line.....Mississippi River and Tributaries, Atchafalaya Basin, Louisiana
2010 Refined Project Flood Flow Line, Hydraulic Design (April, 2011)
2010 Authorized Grade.....2010 Refined Flow Line elevation plus freeboard defined in
H.R. Doc. 308, 88th Congress, 2nd Session (1964)



U.S. ARMY CORPS OF ENGINEERS
NEW ORLEANS DISTRICT
Engineering Office

Legend

- Centerline Elevation
- River Miles
- Structure Type**
- Lock
- Pump Station
- Interim Control Structure
- Federal Water Control Structure
- Sector Gate
- Channel Floodgate
- Weir
- Control Structure
- Diversion Structure
- Drainage Structure
- Navigable Structure
- Facilities**
- Cattle Guard
- Fence Line
- Pipeline Crossing
- Powerline Crossing
- Railroad
- Utility Crossing
- Flood Gates**
- Channel
- Critter
- Industrial
- Pedestrian
- Railroad
- Road
- Floodwall Construction Type**
- L-WALL or Sheetpile
- L-WALL (Left Protected Side)
- L-WALL (Right Protected Side)
- T-WALL
- Federal Hurricane Levee
- Federal Hurricane Floodwall
- Federal Hurricane Levee and Floodwall
- Federal River/Hurricane Levee
- Federal River/Hurricane Floodwall
- Federal River/Hurricane Levee and Floodwall
- Federal River Levee
- Federal River Floodwall
- Federal River Levee and Floodwall
- Foreshore Dike
- Local Floodwall
- Local Levee
- Local Levee and Floodwall
- Other Levee and Floodwall
- Transportation Lines**
- Interstate Highways
- US Highways
- Louisiana Highways
- Streets
- Rail Roads
- Parishes Boundary



Last Modified : 1/5/2012




AB Plan & Profile Maps
Atchafalaya Basin Levees
West Atchafalaya Basin Protection Levee

STA. 2500+00 to STA. 2600+00
Series L - Sheet 26 of 70

West Atchafalaya Basin Protection Levee

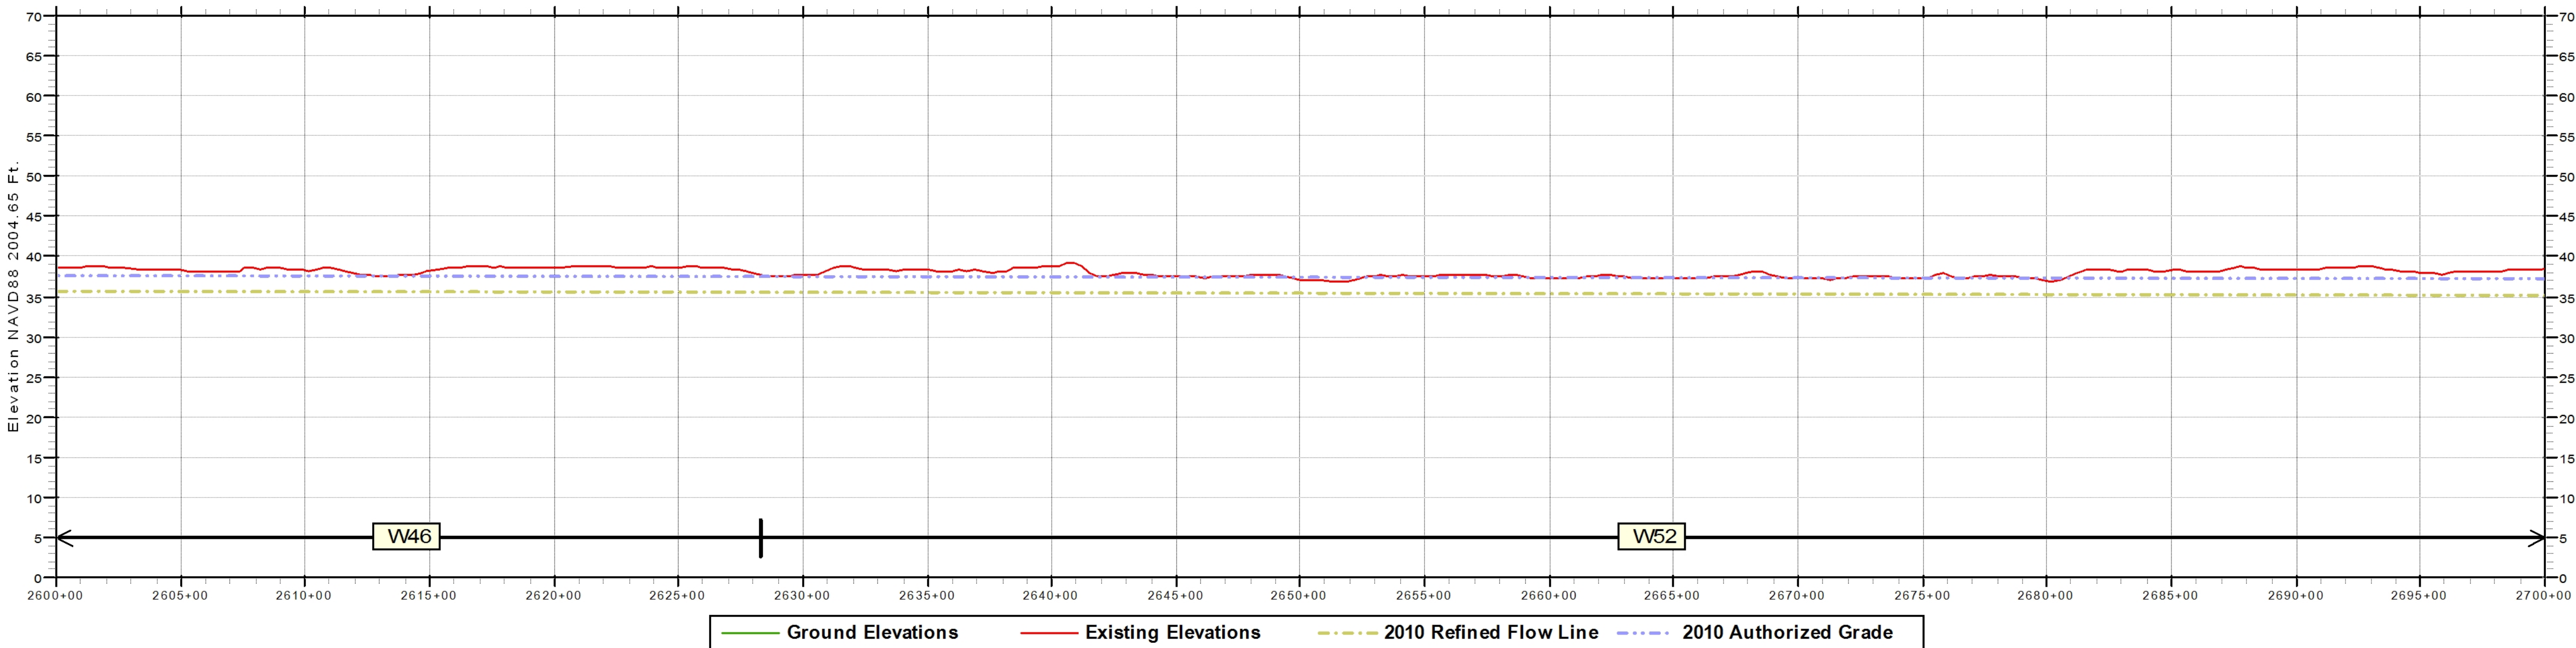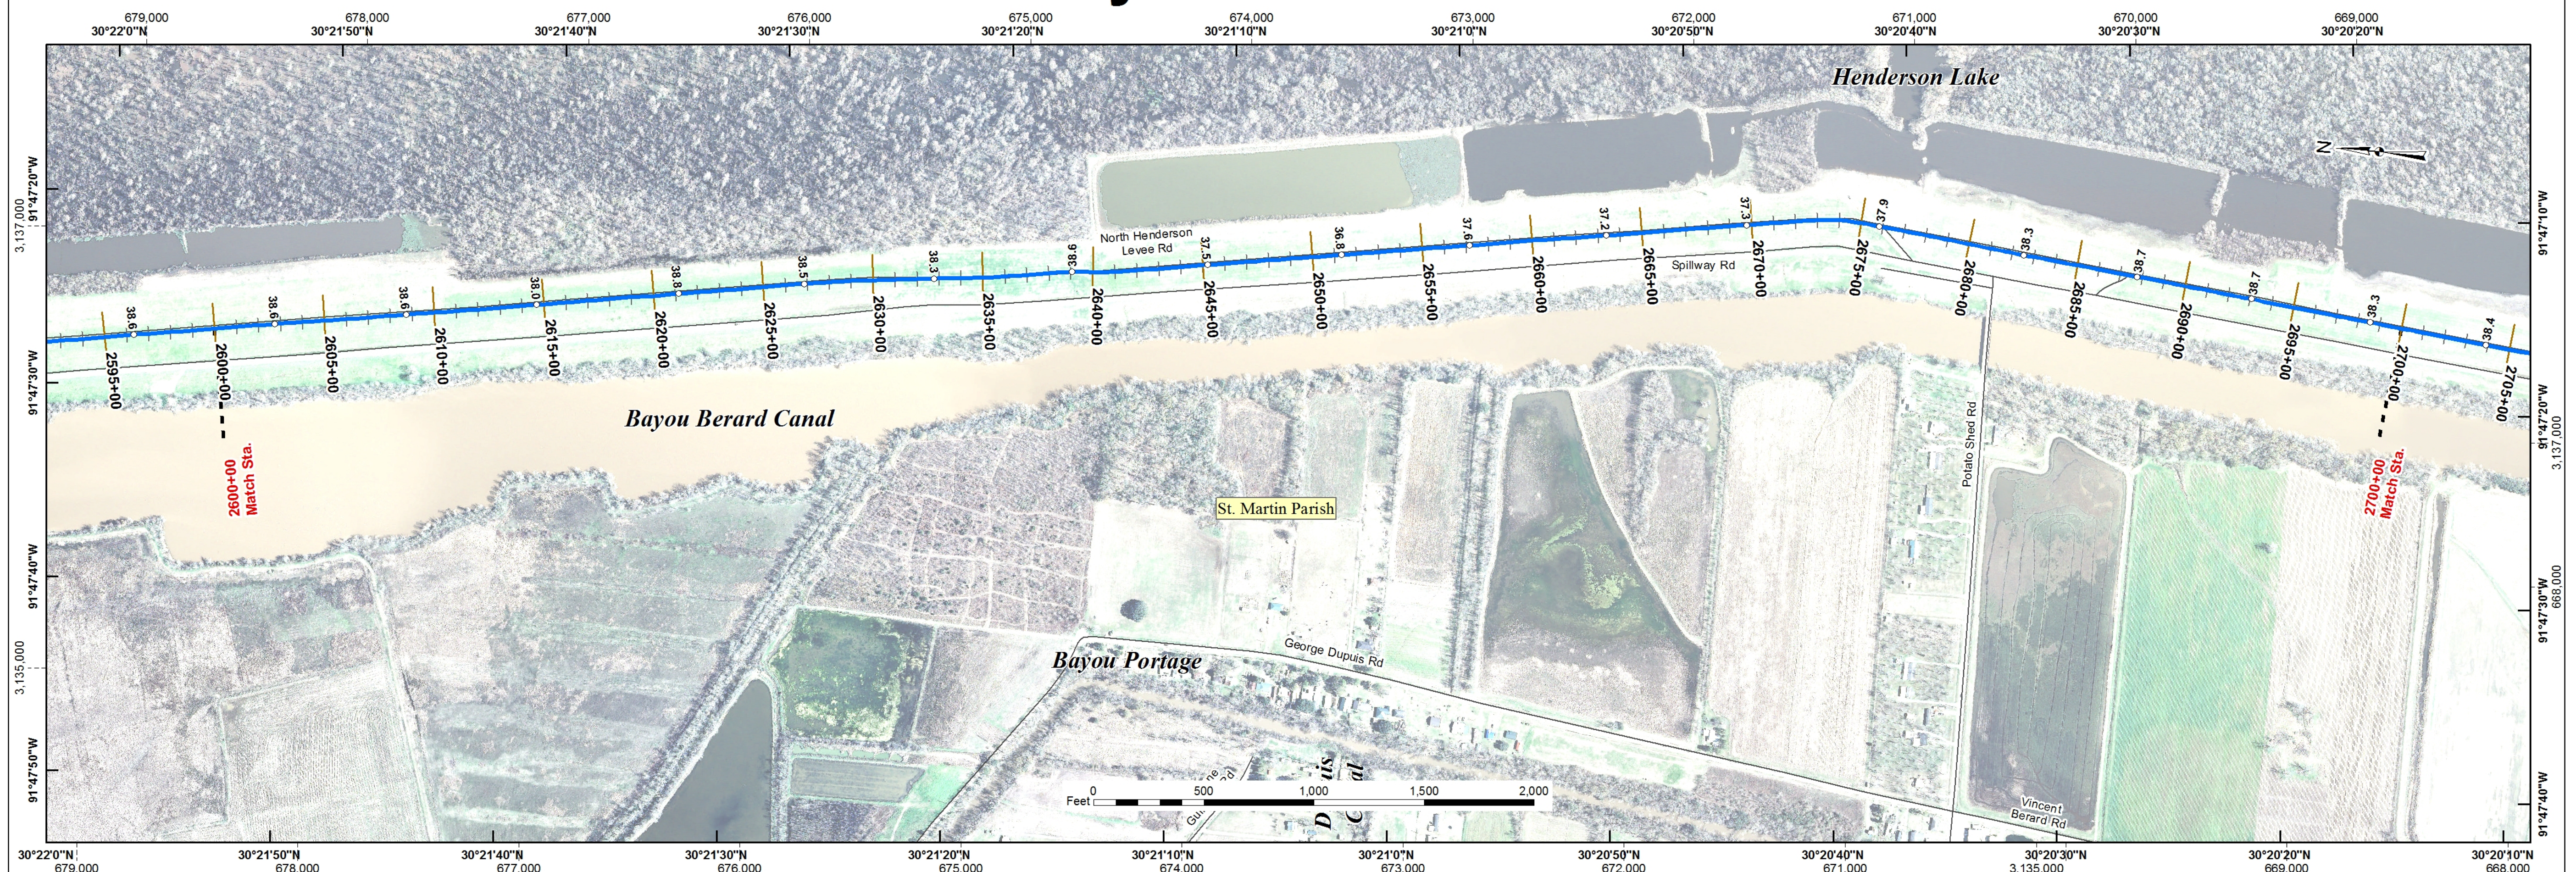

Notes:
Inside Plan Area grid based on Louisiana State Plane System, South Zone
North American Datum 1983 shown by dashed ticks. Geographic Projection shown by solid ticks.
Prepared from Atchafalaya Basin imagery (GIS.ATCH_BASIN_RGB_2009) flown in 2009.
Ground Elevations are visible in areas of floodwall and sheetpile protection measures.
Existing Elevations are stationing using Latest LMS (LLMS) baseline calculations.
Authorized Grades are the sum of the flow line and authorized freeboard.

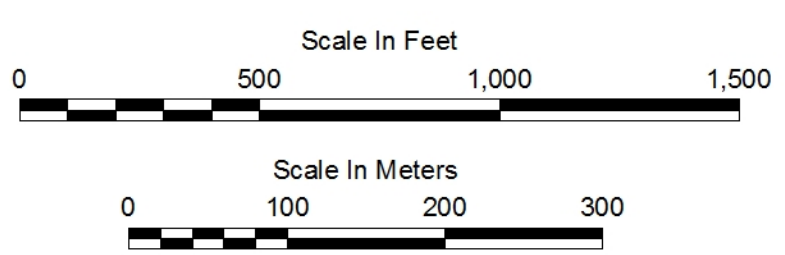

PROFILE

Data Source: West Atchafalaya Basin Protection Levee
2009 Existing Elevations.....January 2009 (08-150C)
August 2009 (09-096S)
August 2010 (10-093X)
June 2010 (10-089C)
May 2011 (11-100S)
2010 Refined Flow Line.....Mississippi River and Tributaries, Atchafalaya Basin, Louisiana
2010 Refined Project Flood Flow Line, Hydraulic Design (April, 2011)
2010 Authorized Grade.....2010 Refined Flow Line elevation plus freeboard defined in
H.R. Doc. 308, 88th Congress, 2nd Session (1964)




U.S. ARMY CORPS OF ENGINEERS
NEW ORLEANS DISTRICT
Engineering Office

Legend

- Centerline Elevation
- River Miles
- Structure Type**
- Lock
- Pump Station
- Interim Control Structure
- Federal Water Control Structure
- Sector Gate
- Channel Floodgate
- Weir
- Control Structure
- Diversion Structure
- Drainage Structure
- Navigable Structure
- Facilities**
- Cattle Guard
- Fence Line
- Pipeline Crossing
- Powerline Crossing
- Railroad
- Utility Crossing
- Flood Gates**
- Channel
- Critter
- Industrial
- Pedestrian
- Railroad
- Road
- Floodwall Construction Type**
- L-WALL or Sheetpile
- L-WALL (Left Protected Side)
- L-WALL (Right Protected Side)
- T-WALL
- Federal Hurricane Levee
- Federal Hurricane Floodwall
- Federal Hurricane Levee and Floodwall
- Federal River/Hurricane Levee
- Federal River/Hurricane Floodwall
- Federal River/Hurricane Levee and Floodwall
- Federal River Levee
- Federal River Floodwall
- Federal River Levee and Floodwall
- Foreshore Dike
- Local Floodwall
- Local Levee
- Local Levee and Floodwall
- Other Levee and Floodwall
- Transportation Lines**
- Interstate Highways
- US Highways
- Louisiana Highways
- Streets
- Rail Roads
- Parishes Boundary

Last Modified : 1/5/2012

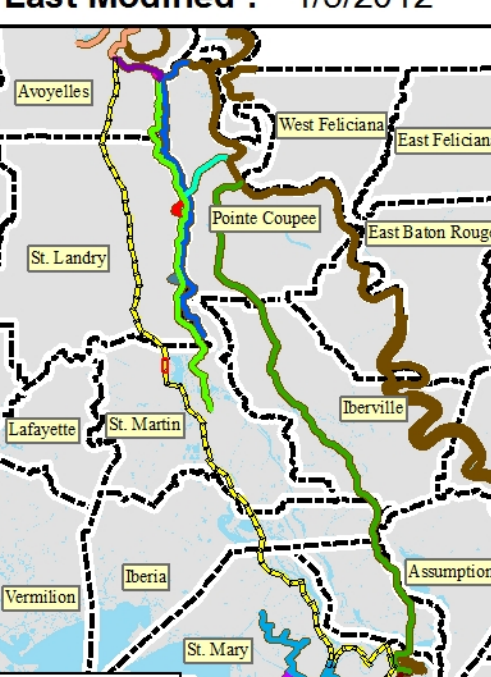

AB Plan & Profile Maps
Atchafalaya Basin Levees
West Atchafalaya Basin Protection Levee

STA. 2600+00 to STA. 2700+00
Series L - Sheet 27 of 70