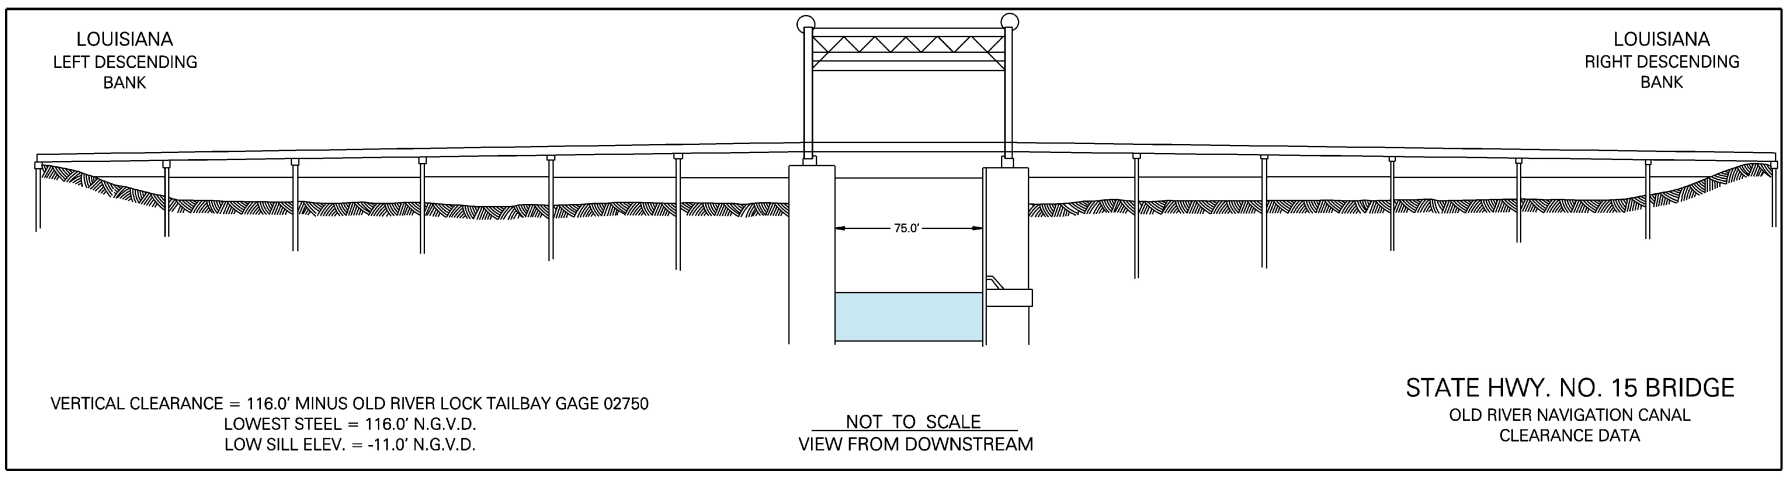
LOUISIANA
LEFT DESCENDING
BANK
LOUISIANA
RIGHT DESCENDING
BANK
75.0'
VERTICAL CLEARANCE = 116.0' MINUS OLD RIVER LOCK TAILBAY GAGE 02750
LOWEST STEEL = 116.0' N.G.V.D.
LOW SILL ELEV. = -11.0' N.G.V.D.
NOT TO SCALE
VIEW FROM DOWNSTREAM
STATE HWY. NO. 15 BRIDGE
OLD RIVER NAVIGATION CANAL
CLEARANCE DATA